



STAMP OF APPROVAL 2/8

अविन निवासी दि. २९/१०/२०१३


APPROVED SUBJECT TO CONDITION
APPROVED UNDER COMMENCEMENT
CERTIFICATE NO. CC/247/13

Building Inspector / Deputy Engineer
BUILDING PERMISSION DEPT.
ZONE- P.M.G.

BUILDING: A1&A2 (PARIJAT)

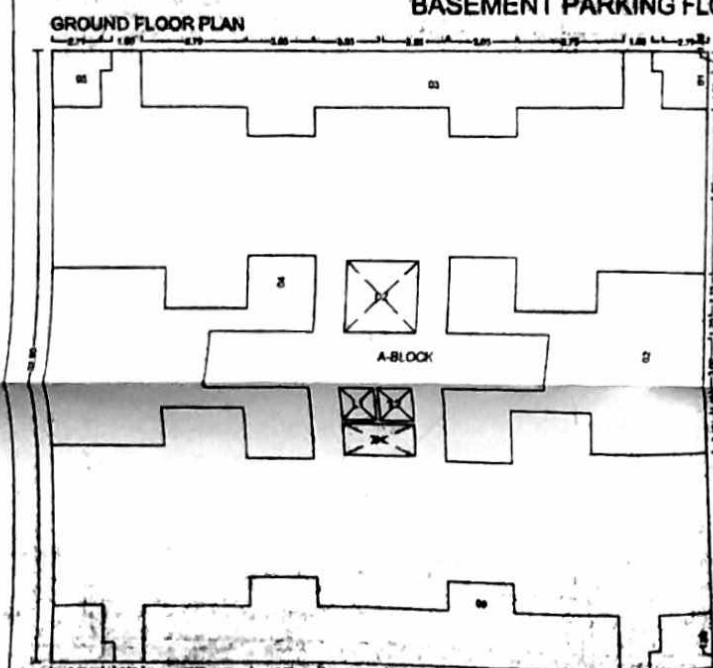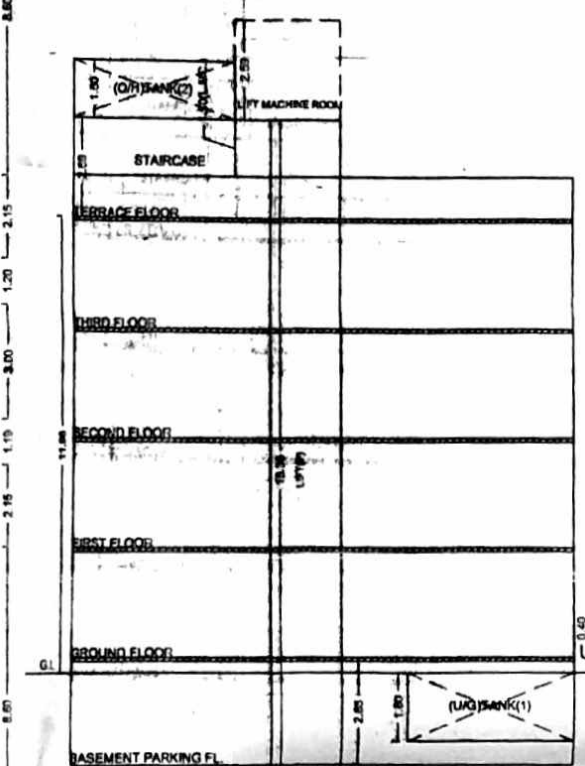

BASEMENT PARKING FLOOR PLAN

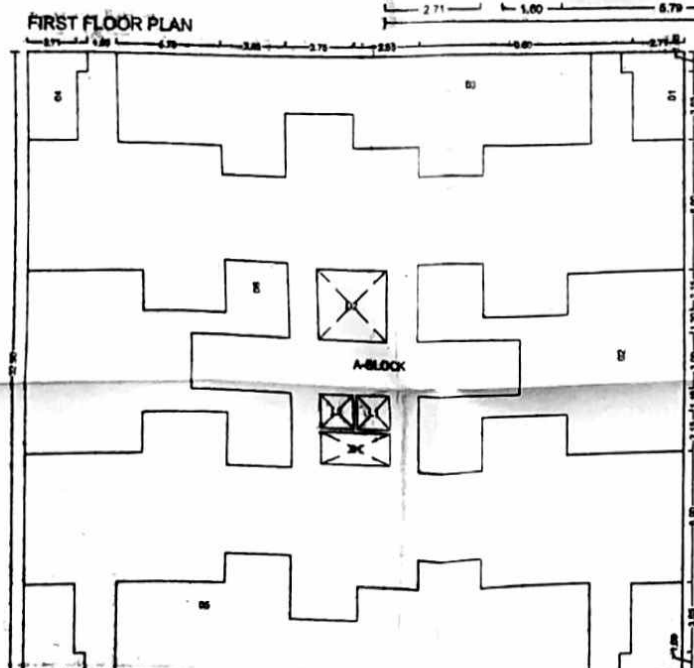

FIRST FLOOR PLAN

GROUND FLOOR PLAN

POLYGON	SIZE	AREA
A-BLOCK	32.80 X 98.00	1184.31
01	...	8.75
02	...	116.49
03	...	88.87
04	...	107.74
05	...	8.75
06	...	88.82
L1	1.85 X 1.85	3.42
L2	1.85 X 1.85	3.42
D1	1.70 X 3.90	6.62
D2	3.75 X 3.90	14.61
TOTAL		290.82

POLYGON	SIZE	AREA
A-BLOCK	32.80 X 98.00	1184.31
01	...	13.35
02	...	121.09
03	...	130.26
04	...	13.35
05	...	143.61
06	...	107.74
L1	1.85 X 1.85	3.42
L2	1.85 X 1.85	3.42
D1	1.70 X 3.90	6.62
D2	3.75 X 3.90	14.61
TOTAL		628.82

TERRACE CALCULATIONS: A1&A2 (PARIJAT)

FLOOR	SIZE	AREA	TOT. AREA
TOTAL			8.00

BALCONY CALCULATIONS: A1&A2 (PARIJAT)

FLOOR	SIZE	AREA	TOT. AREA
THIRD FLOOR	1.70 X 2.71 X 4	18.40	99.10
	1.80 X 2.50 X 4	18.00	
	1.80 X 3.20 X 2	11.52	
	1.80 X 3.20 X 2	11.52	
	1.80 X 3.55 X 2	12.78	
	1.80 X 3.55 X 2	12.78	
	1.80 X 3.55 X 2	12.78	
SECOND FLOOR	1.70 X 2.71 X 4	18.40	99.10
	1.80 X 2.50 X 4	18.00	
	1.80 X 3.20 X 2	11.52	
	1.80 X 3.20 X 2	11.52	
	1.80 X 3.55 X 2	12.78	
	1.80 X 3.55 X 2	12.78	
	1.80 X 3.55 X 2	12.78	
FIRST FLOOR	1.70 X 2.71 X 4	18.40	99.10
	1.80 X 2.50 X 4	18.00	
	1.80 X 3.20 X 2	11.52	
	1.80 X 3.20 X 2	11.52	
	1.80 X 3.55 X 2	12.78	
	1.80 X 3.55 X 2	12.78	
	1.80 X 3.55 X 2	12.78	
TOTAL		13.14	297.33

OPENING SCHEDULE: A1&A2 (PARIJAT)

NAME	WIDTH	HEIGHT	NOS
V	0.20	0.60	80
W1	1.20	1.20	16
W2	1.80	1.20	93

FLOOR WISE FSI STATEMENT: A1&A2 (PARIJAT)

FLOORS	COBL.	RES.	SD.	SPEC.	PERM.	PHOR.	EXCESS	PASSAGE	STAIR	LIFT	TERRACE	LIFT MC ROOM	TENE.	TOTAL FSI AREA
BASEMENT PARKING	0.00	0.00	0.00	0.00	0.00	0.00	0.00	0.00	0.00	0.00	0.00	0.00	0.00	0.00
GROUND FLOOR	0.00	226.00	0.00	0.00	0.00	0.00	0.00	0.00	0.00	0.00	0.00	0.00	0.00	226.00
FIRST FLOOR	0.00	654.00	0.00	0.00	0.00	0.00	0.00	0.00	0.00	0.00	0.00	0.00	0.00	654.00
SECOND FLOOR	0.00	654.00	0.00	0.00	0.00	0.00	0.00	0.00	0.00	0.00	0.00	0.00	0.00	654.00
THIRD FLOOR	0.00	654.00	0.00	0.00	0.00	0.00	0.00	0.00	0.00	0.00	0.00	0.00	0.00	654.00
TOTAL	0.00	226.00	0.00	0.00	0.00	0.00	0.00	0.00	0.00	0.00	0.00	0.00	0.00	226.00

OWNER'S NAME (PARIJAT)

BEARAT S. DESHPALA

Sanjay K. Lunkad

PROJECT: SURVEY NO. 27-217

AREA NO. 1017 CTS NO. 802 NAME: PARIJAT

FLOOR NO. 1017 CTS NO. 802 NAME: PARIJAT

ARCHITECT: PARIJAT Kulkarni

WATER, CTS NO. 802 CTS NO. 802 NAME: PARIJAT

SCALE: 1:100

DATE: 08-09-2013

SHEET NO: 2/8