



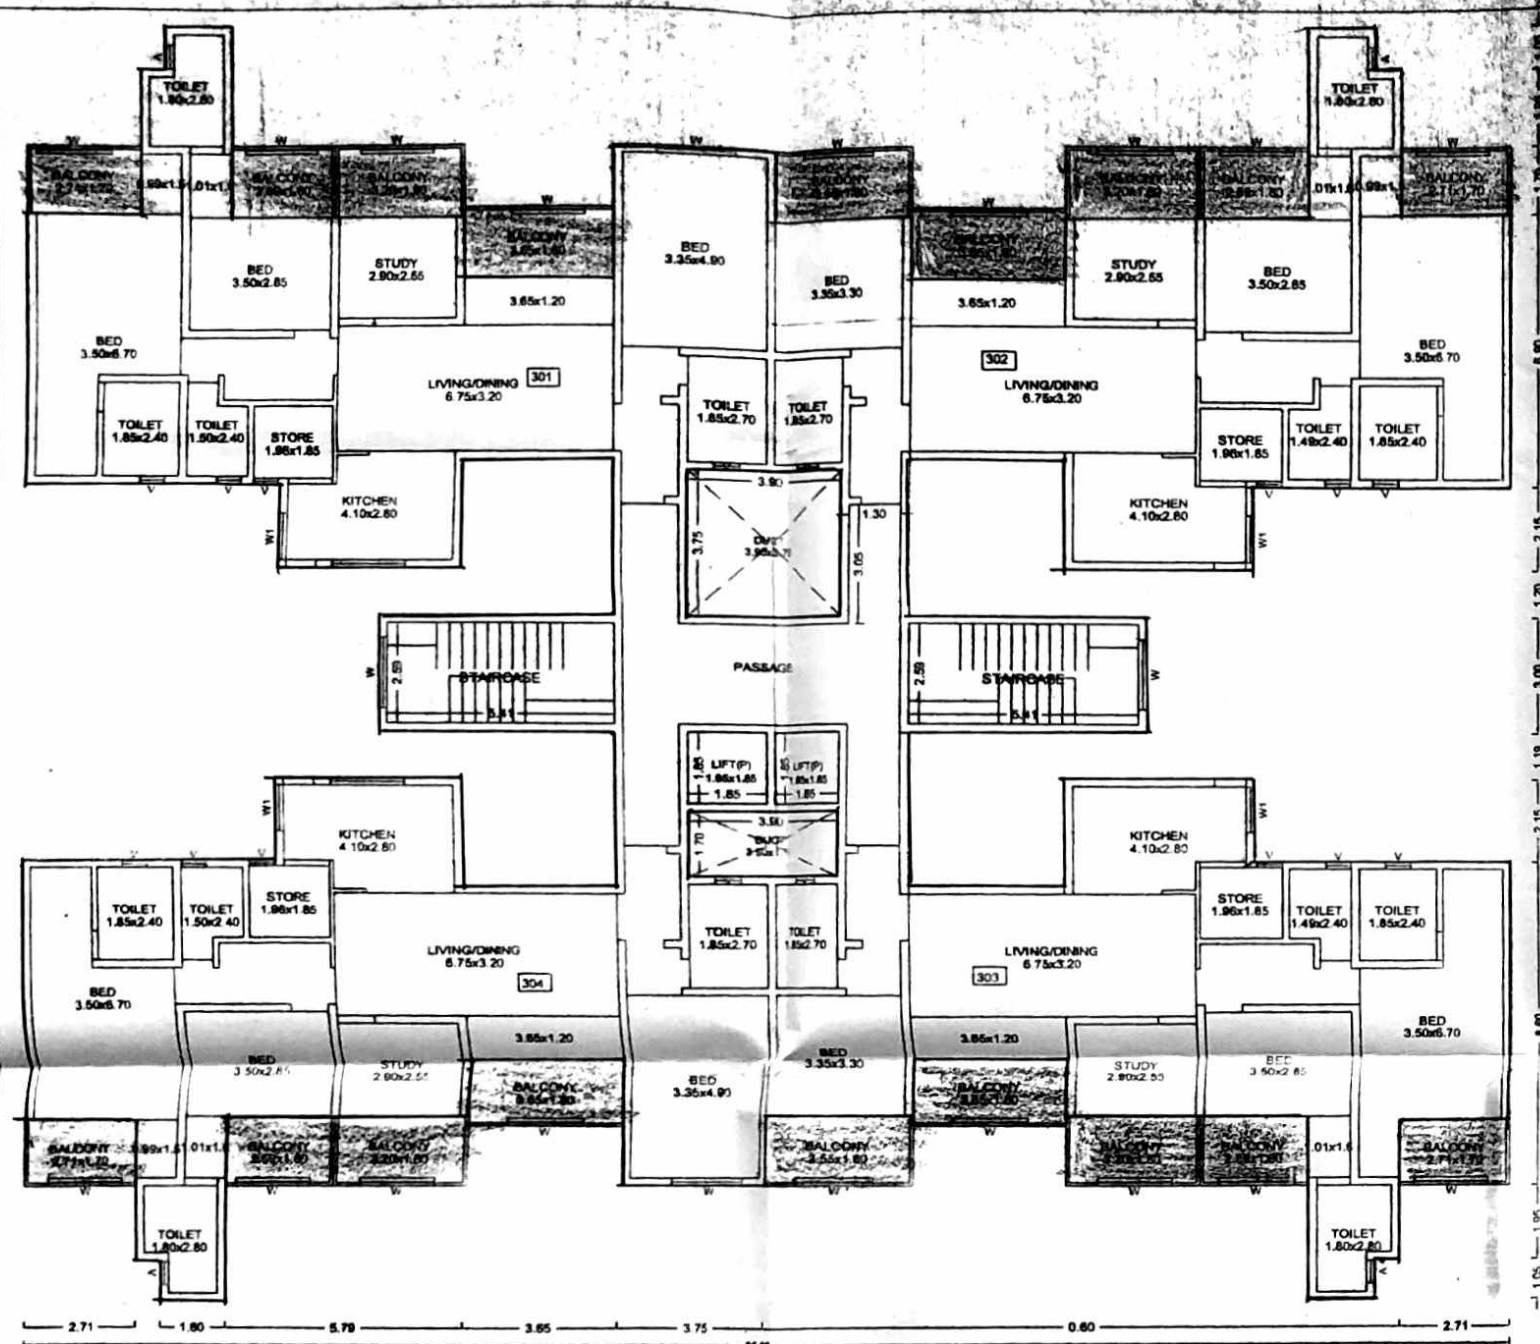

THIRD FLOOR PLAN

THIRD FLOOR PLAN

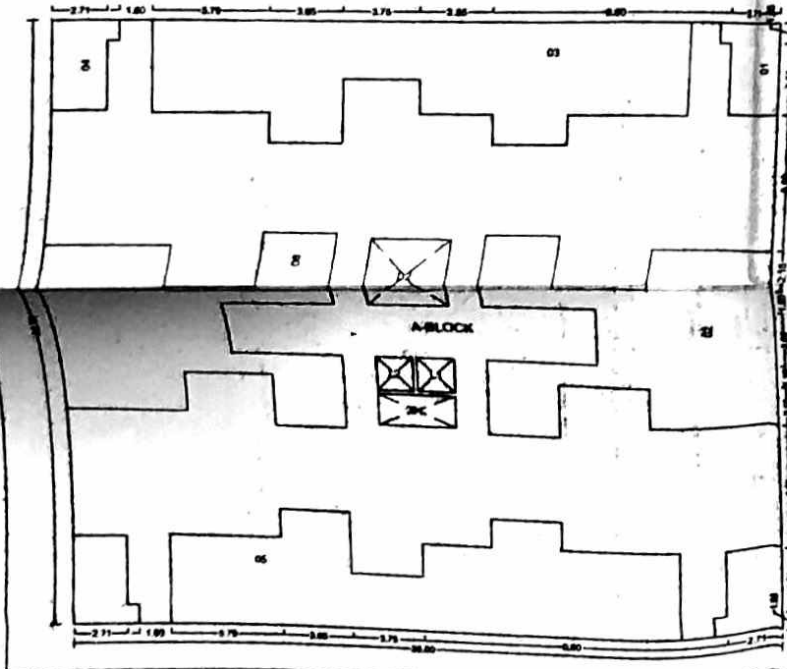

POLYGON	SIZE	AREA
A-BLOCK	22.80 X 36.00	1184.31
01	---	13.35
02	---	121.08
03	---	132.08
04	---	13.35
05	---	143.81
06	---	167.79
L1	1.80 X 1.80	3.24
L2	1.80 X 1.80	3.24
D1	1.70 X 3.80	6.46
D2	3.75 X 3.80	14.25
TOTAL		1258.85


STAMP OF APPROVAL

APPROVED SUBJECT TO CONDITION
APPROVED UNDER COMMENCEMENT
CERTIFICATE NO. CC/1244/13

Building Inspector / Deputy Engineer
BUILDING PERMISSION DEPT.
ZONE - P.M.C.

POONA MUNICIPAL CORPORATION
BUILDING CONTROL DEPARTMENT
POONA

BUILDING: A1&A2 (PARIJAT)

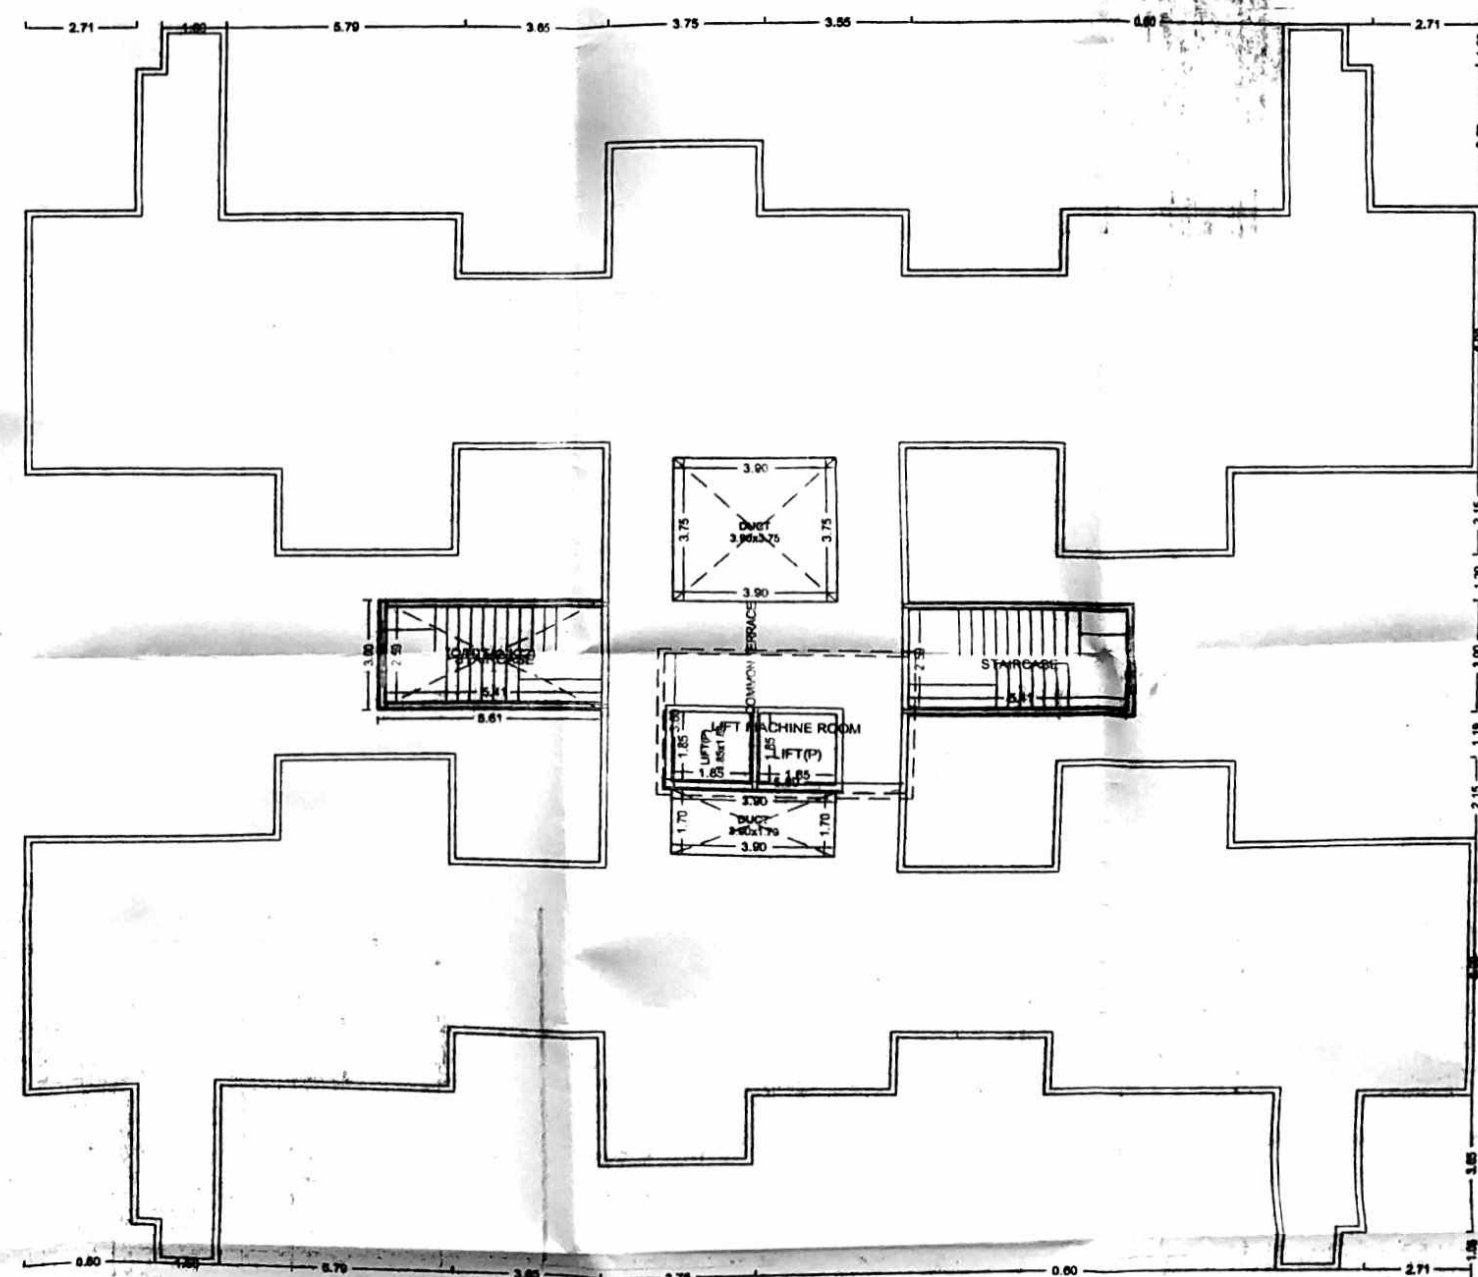

TERRACE FLOOR PLAN

OWNER'S NAME (PAH)
BHARAT S. DESAI

PROJECT: SURVEY NO. 22/227

HSSA NO. 1517 CTS NO. 1

PLOT NO. 1 SOC. NAME. PETH. Lohagum

ARCHITECT: Prakash N. Kulkarni

101, Tapaswari, CTS NO 115/112, Ganga Road, Shivajinagar, Pune-411004

Page 5

JOB NO. 1517 SCALE 1:100

DRAWN BY: [Signature] CHECKED BY: [Signature]

REWARD NO. ADCR/1830/13 DATE 08-09-2013

KEY NO. 0000000000 SHEET NO. 4/6