



रुस्त निवारी + व्यावारी २५-७-२०२२
 APPROVED SUBJECT TO CONDITION
 APPROVED UNDER COMMENCEMENT
 CERTIFICATE NO. 66/10.83.1.22.....
 BUILDING INSPECTOR PUNE MUNICIPAL CORPORATION
 DEPUTY ENGINEER PUNE MUNICIPAL CORPORATION

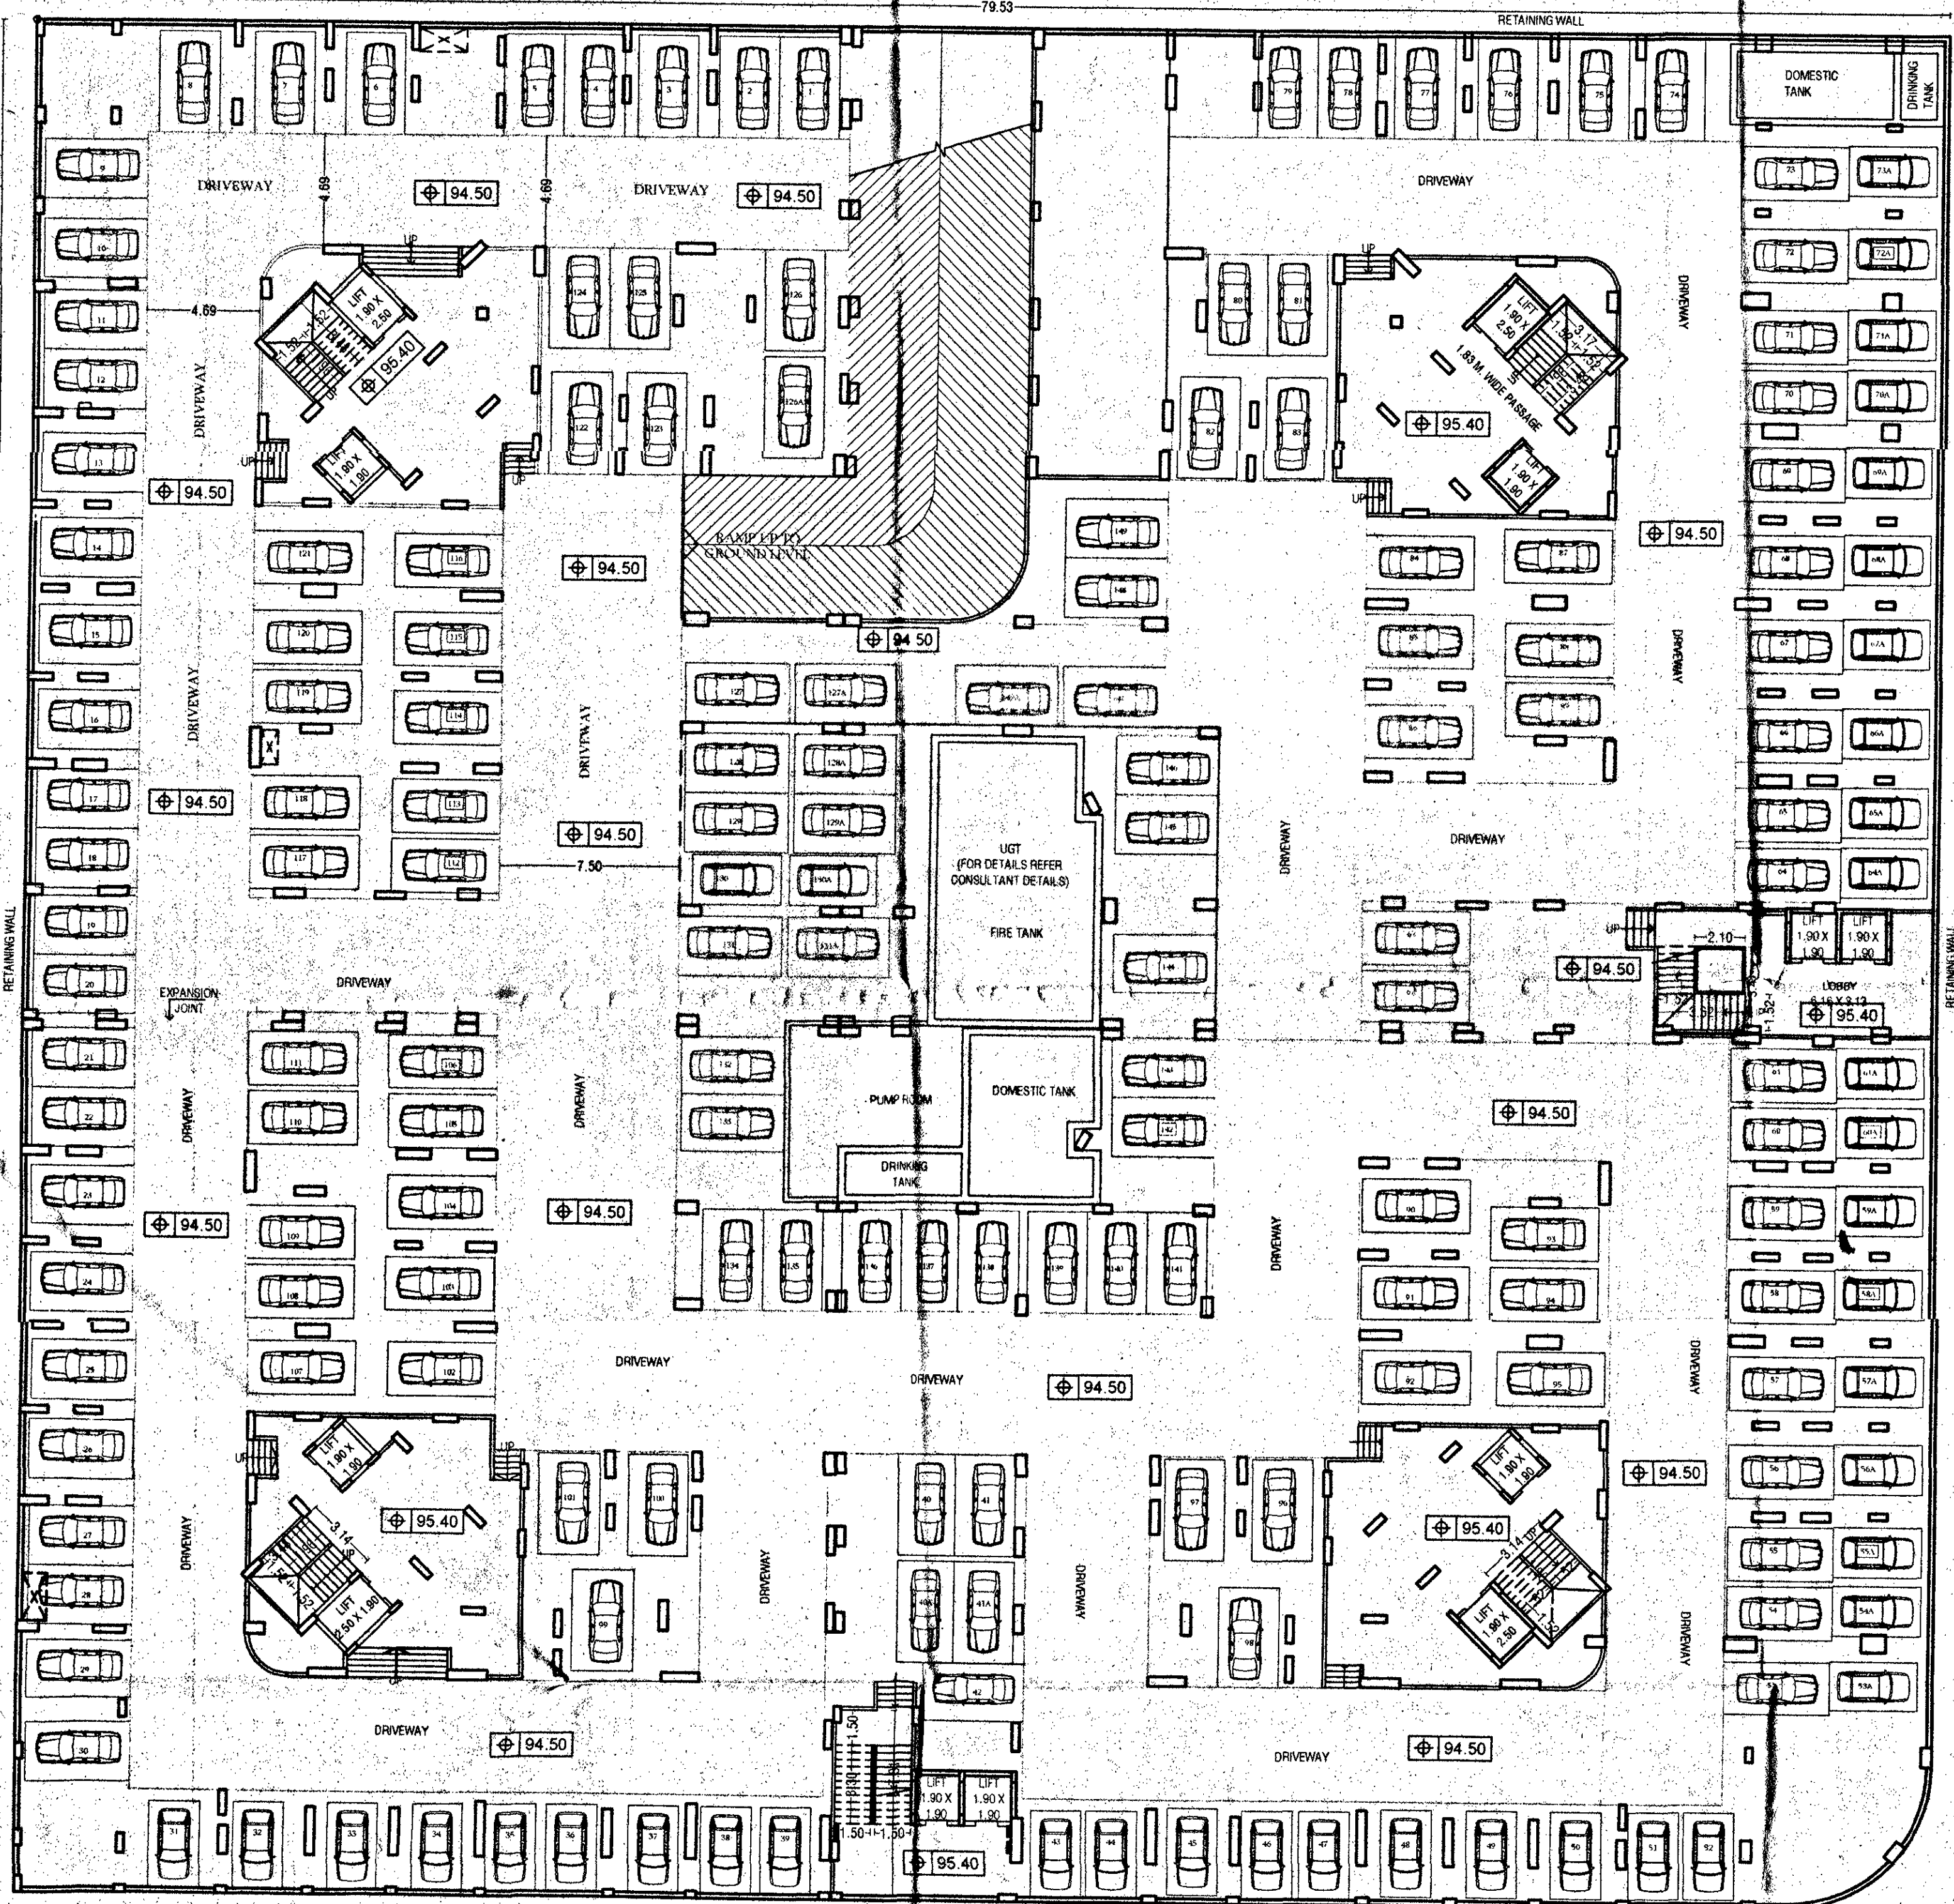

BASEMENT FLOOR

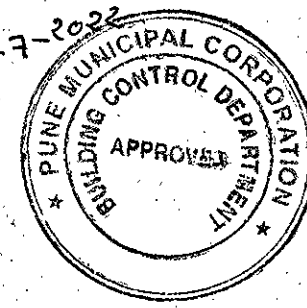

GROUND FLOOR PLAN

DESIGN ARCHITECT:

CUBIX
 ARCHITECTS
 ASSOCIATES
 OFFICE NO 1 AND 2, ARISTOCAT 'L', OPP. BEVERLY
 HILLS HOTEL, NEAR MAGNUS CLUB, LULA NAGAR,
 BIDWEWADI, PUNE. E-MAIL: cubixarchitects@gmail.com
 CONTACT NO: 7757043086, 7757043087

PROJECT:-
 REVISED COMMERCIAL + RESIDENTIAL BUILDING ON OLD
 S.NO. 227, 227 HISSA NO 1 TO 17 PLOT NO 1+2, LOHAGAON
 (VIMAN NAGAR), TAL. - HAVELI, DIST PUNE
 OWNER SIGN.

SHUBH LANDMARKS PARTNERS
 THRO'

RAJESH MITTAL & OTHERS
 ARCHITECTS

SANDEEP HARDIKAR & ASSOCIATES
 ARCHITECTS - INTERIOR DESIGNER

502, SADHANA APPT. SHIVAJINAGAR,
 PUNE.05. TEL : 9371236397/ 9371236398
 Email: syhardikar@gmail.com
 AR. SANDEEP HARDIKAR
 (CA 9012777)
 DATE 14.06.2022 SCALE 1:200 DRN BY Vijay M. Chavan REV. DATE REV. NO.