




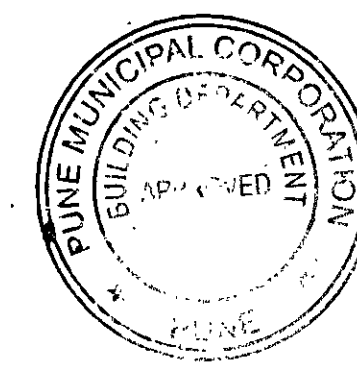


Revised 02.8/1/2019  
 APPROVED SUBJECT TO CONDITION  
 APPROVED UNDER COMMENCEMENT  
 CERTIFICATE NO. CC/3125/178  
 BUILDING INSPECTOR  
 PUNE MUNICIPAL CORPORATION  
 DEPUTY ENGINEER  
 PUNE MUNICIPAL CORPORATION

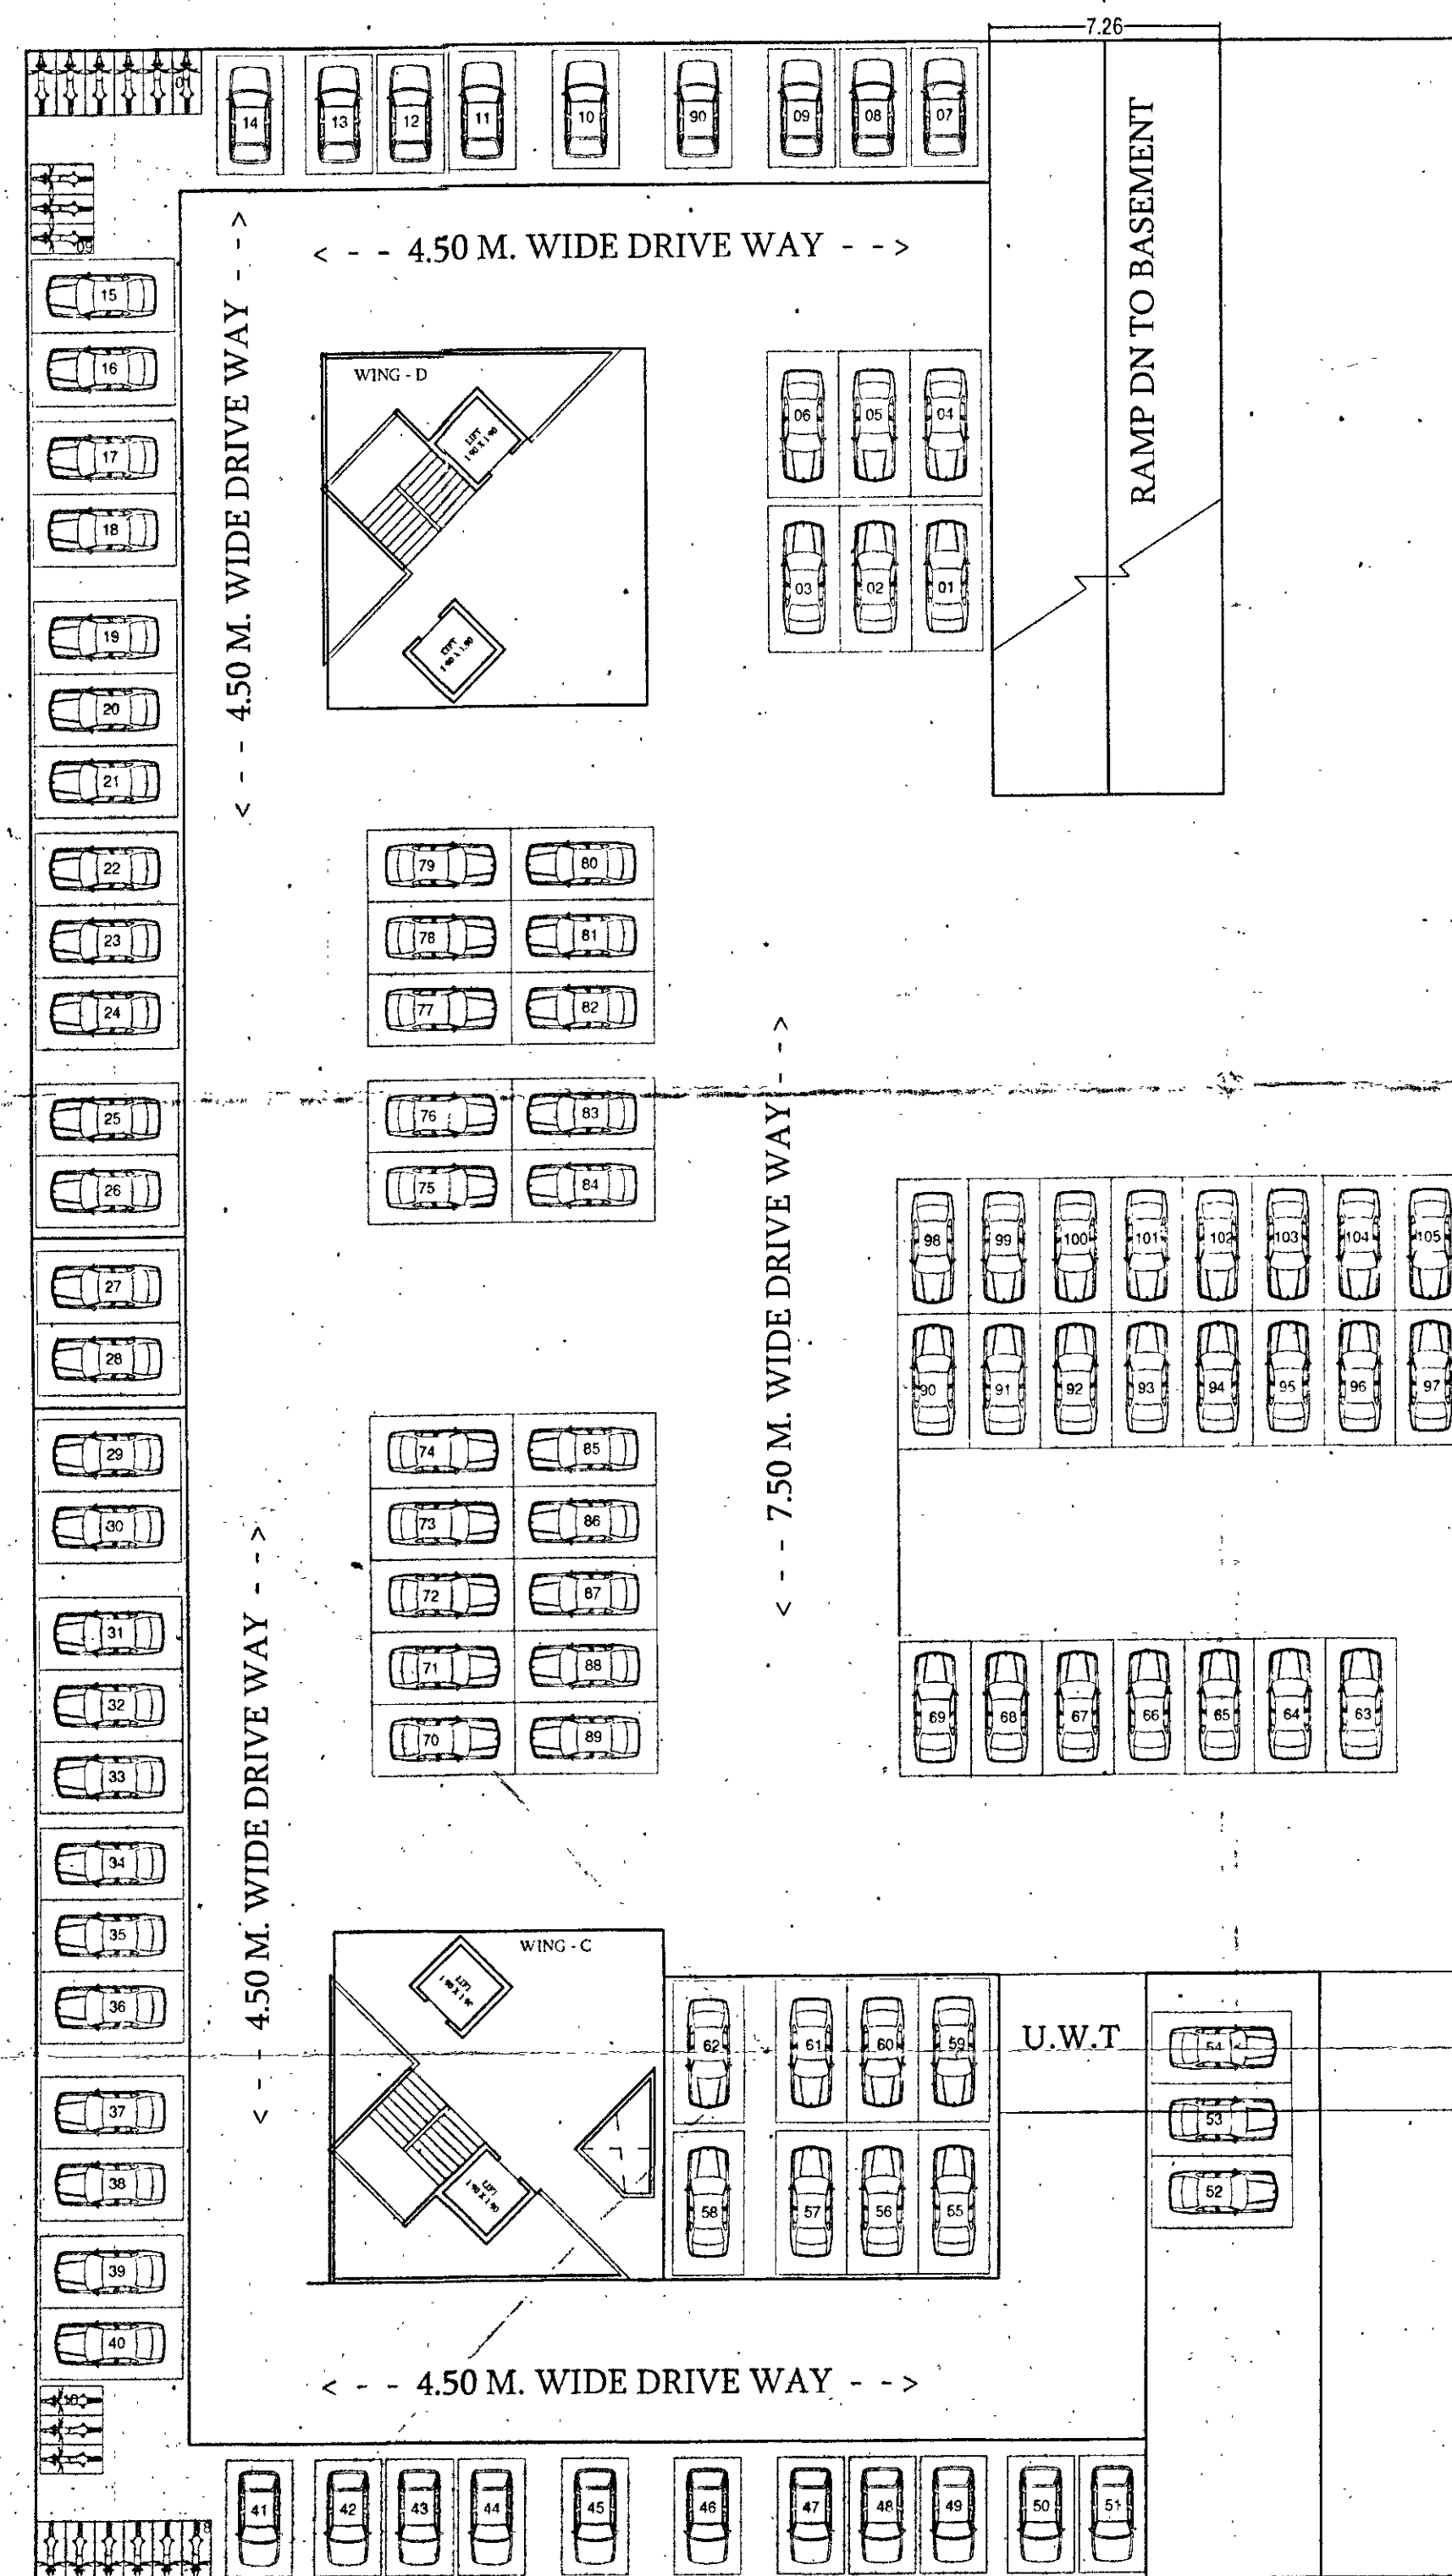


BASEMENT PARKING FLOOR  
 SCALE 1:200

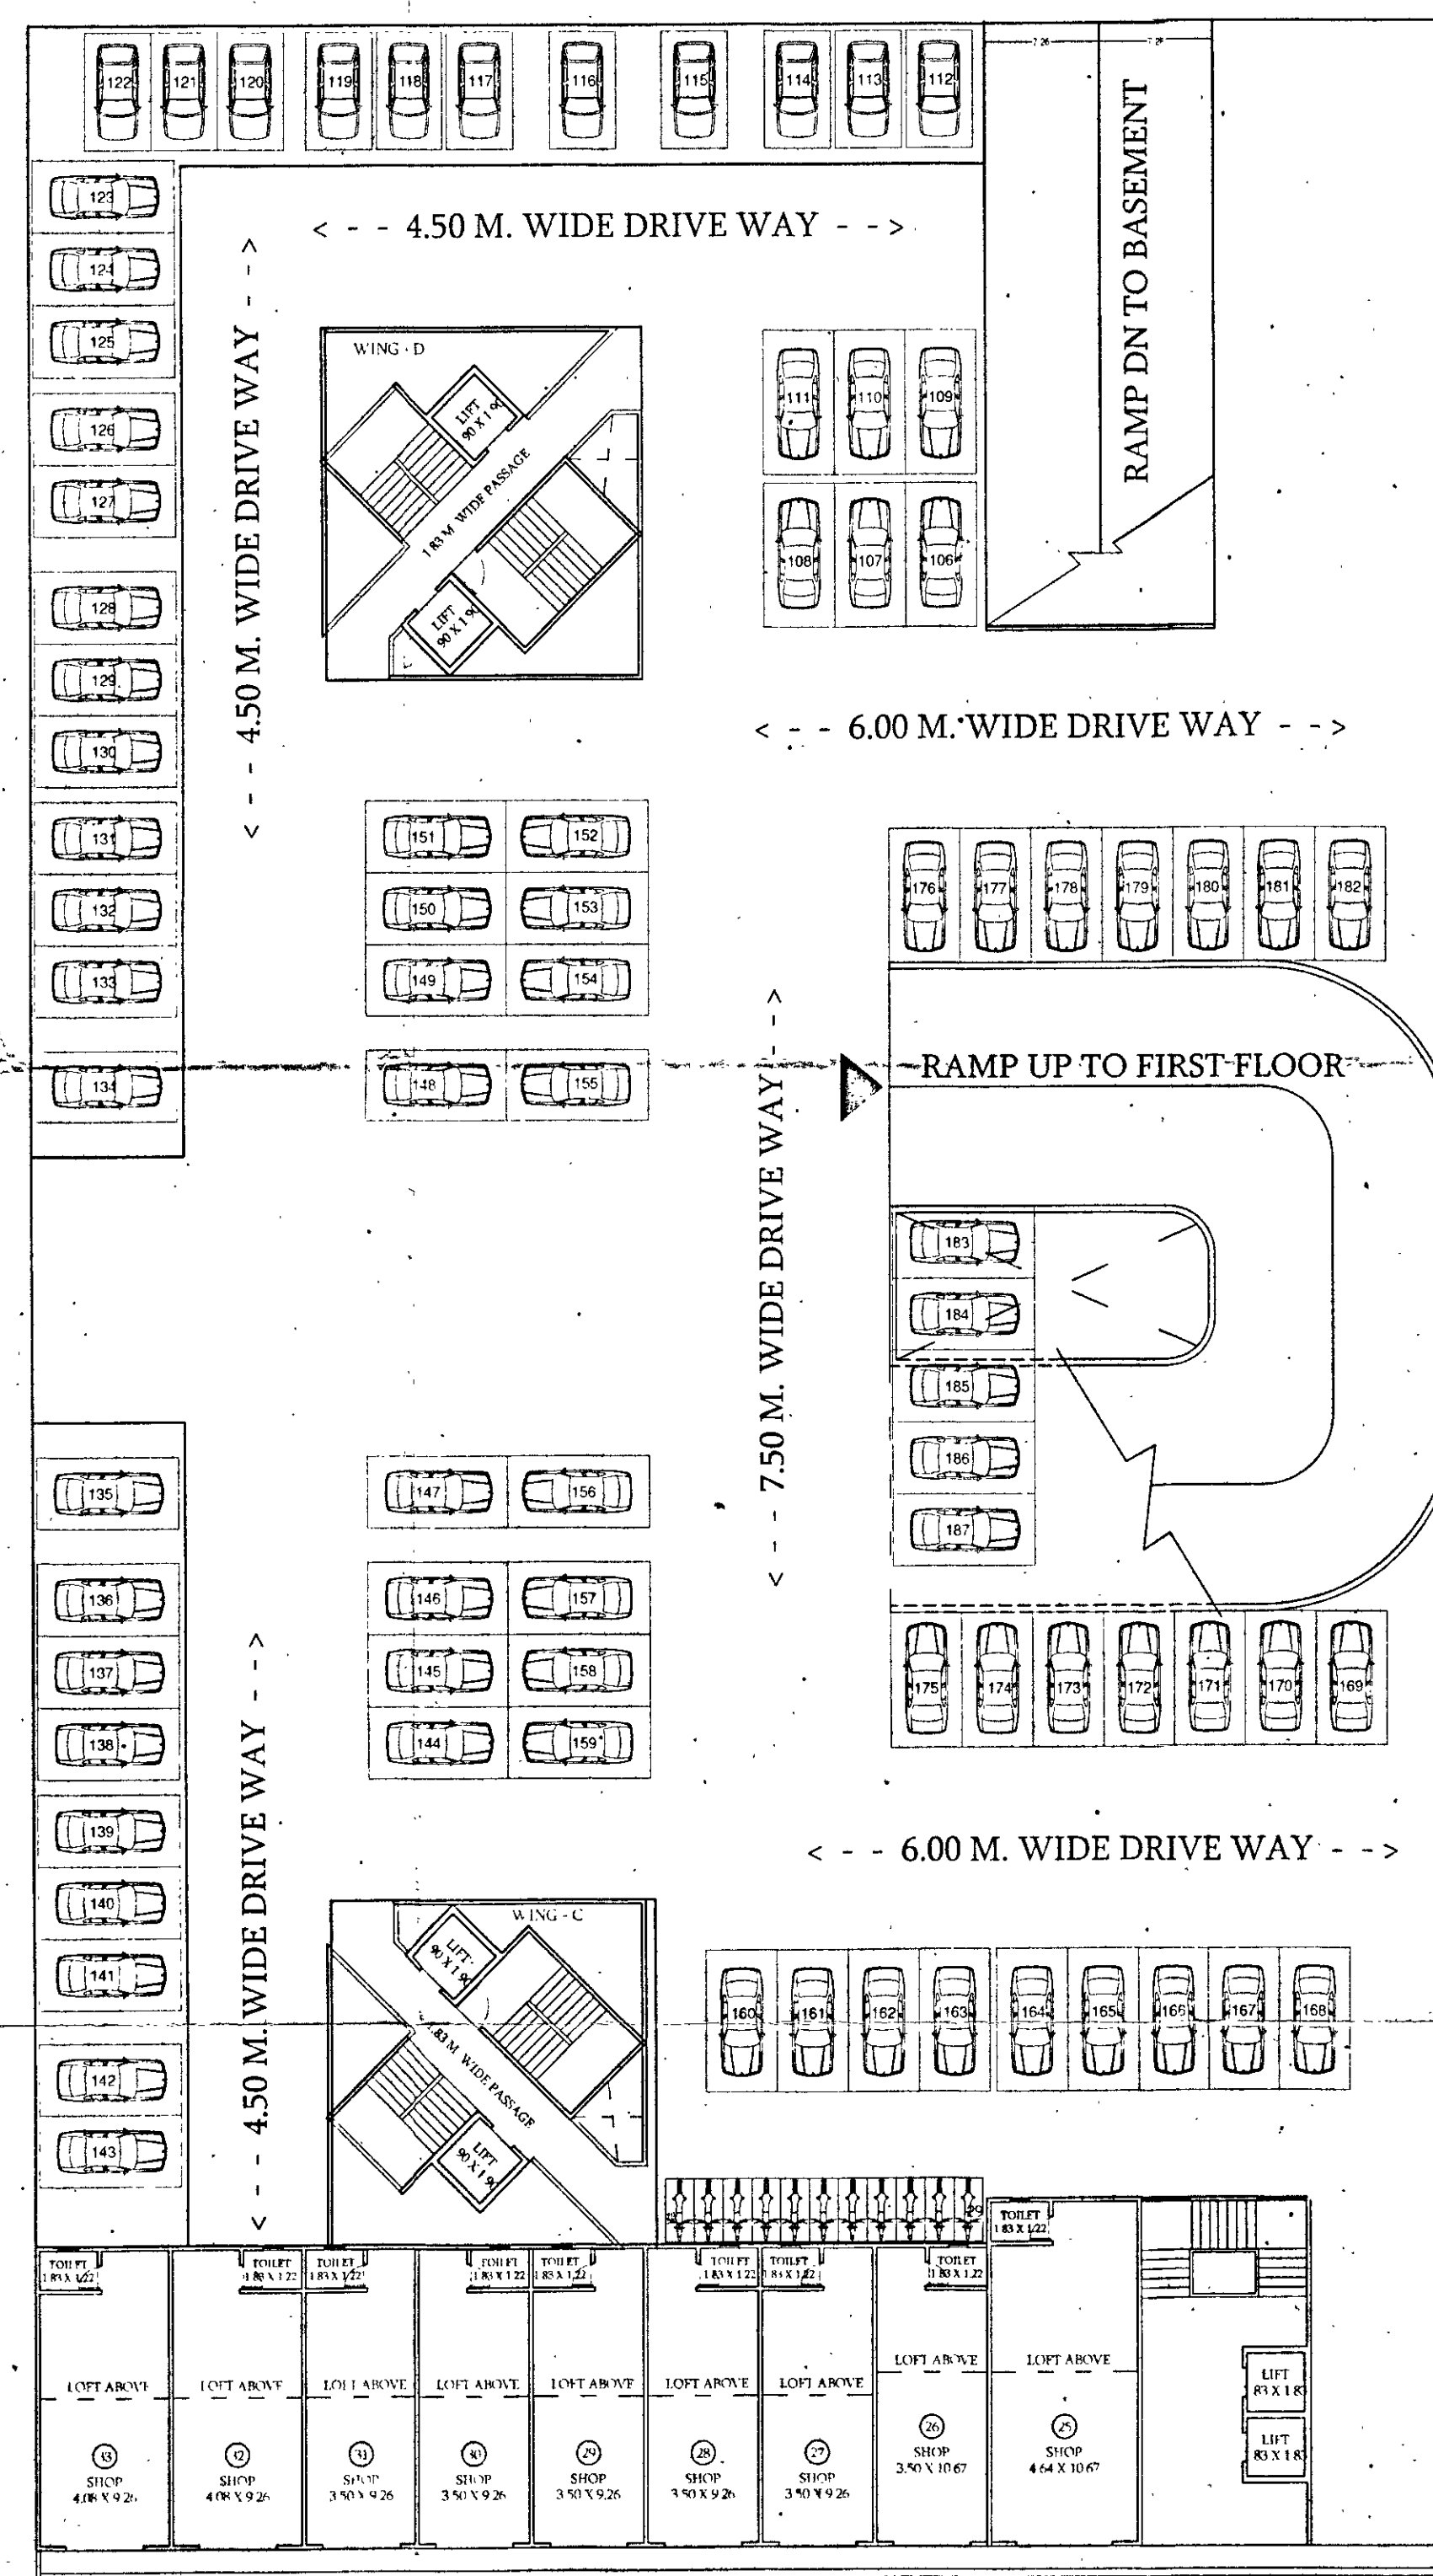

GROUND PARKING 1 FLOOR PLAN  
 SCALE 1:200

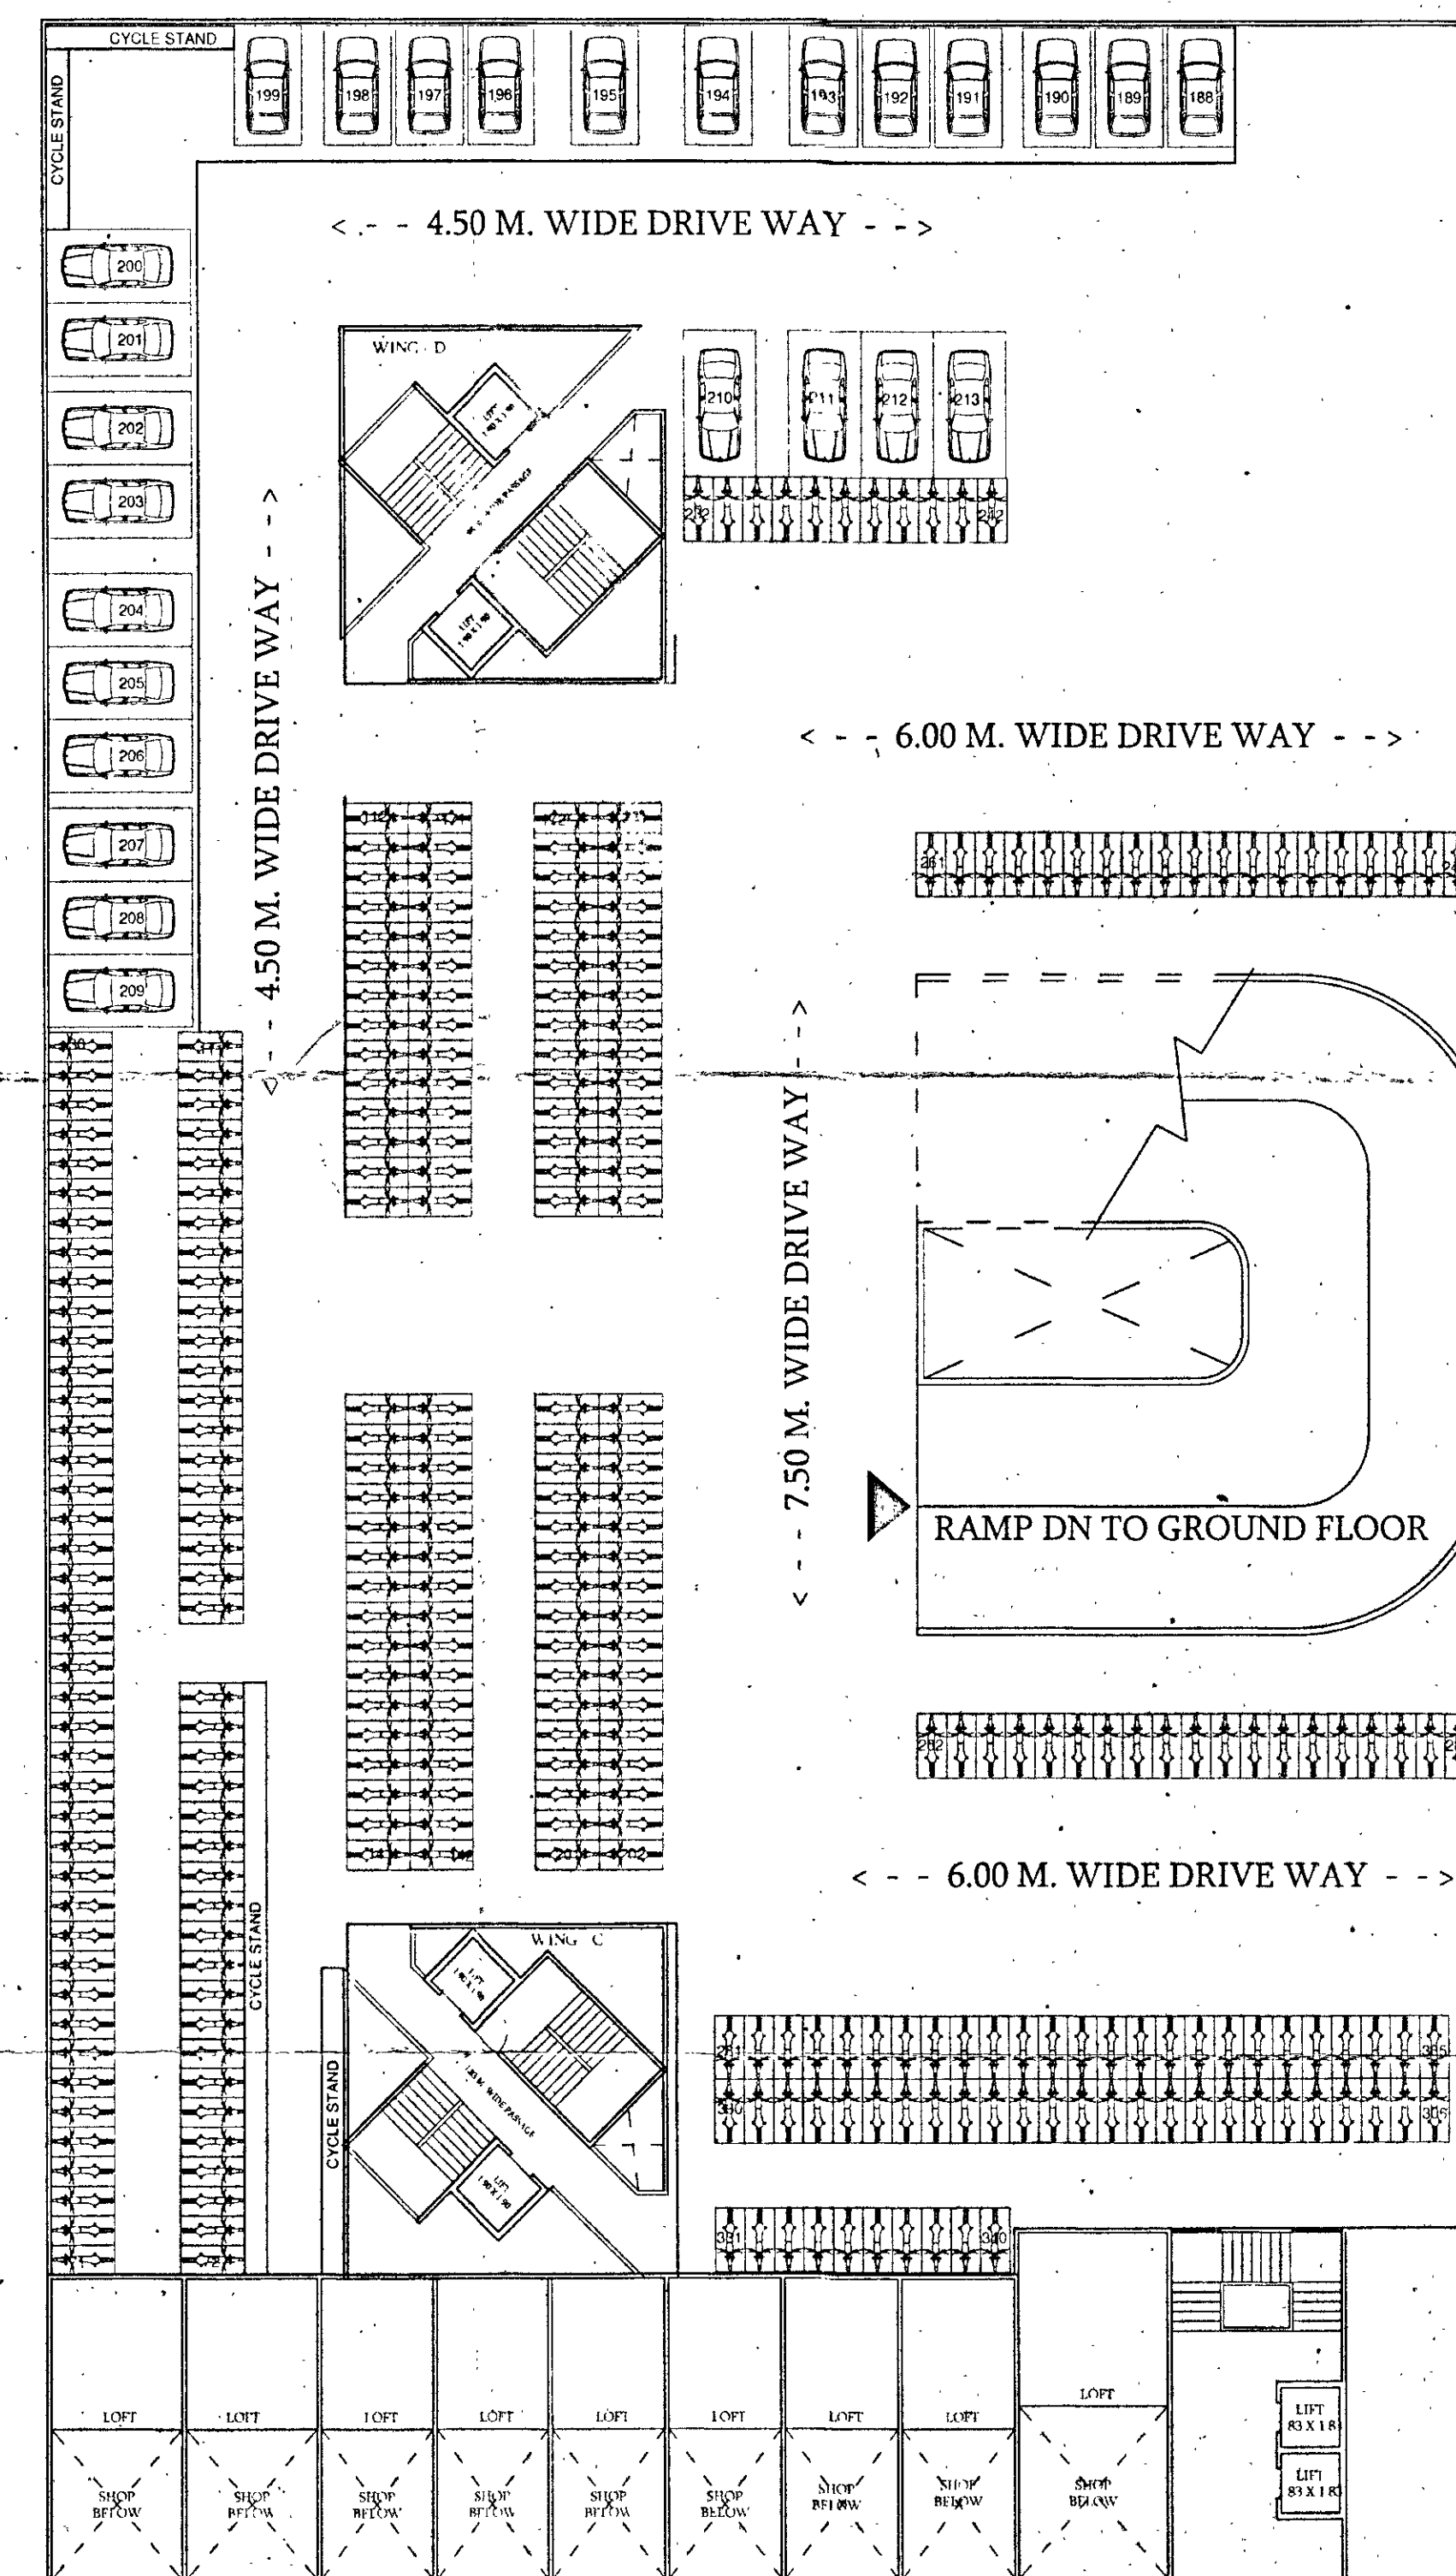

FIRST PARKING 2 FLOOR PLAN  
 SCALE 1:200

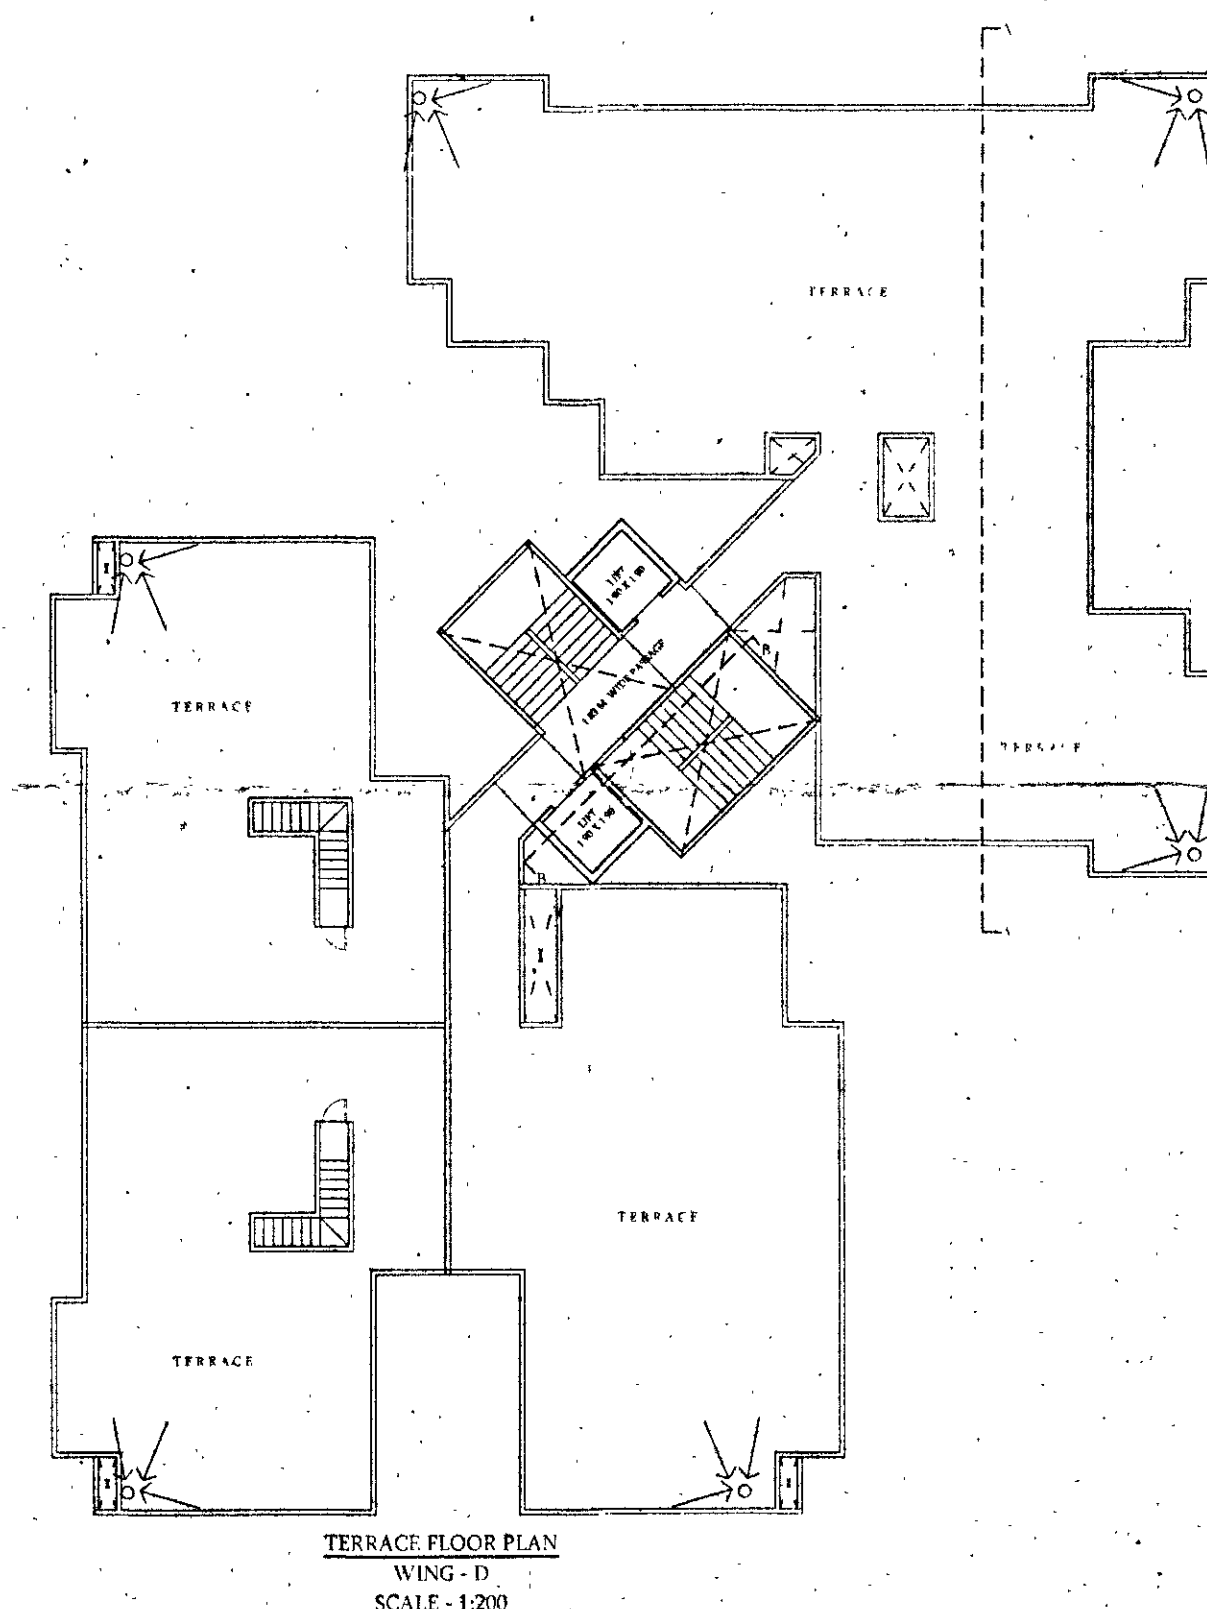

LEGEND  
 1. PLOT BOUNDARY SHOWN THICK BLACK  
 2. PROPOSED WORK SHOWN THICK RED  
 PROPOSED COMM+RESI. BUILDING ON -S.NO.-227,  
 HISSA NO. 1 TO 17, PLOT NO.1+2  
 AT - LOHAGAON TAL - HAVELI, DIST - PUNE.

ARCHITECT SIGN. OWNERS SIGN.  
 CUBIX ASSOCIATES  
 ARCHITECT  
 OWNERS  
 ARV. A. SHAIKH  
 (CA/2001/28514)

CUBIX ASSOCIATES  
 OFFICE NO. 1 AND 2, ARISTOCAT 'L', OPP. BEVERLY  
 HILLS HOTEL, NEAR MAGNUS CLUB, LULLA NAGAR,  
 BIBHEWADI, PUNE. E-MAIL: cubixarchitects@gmail.com  
 CONTACT NO - 7757043086 / 7757043087

| NORTH | SCALE | DATE       | DRAWN   | CHECKED |
|-------|-------|------------|---------|---------|
| ↑     | 1:100 | 26/11/2018 | SHIWETA |         |