

[illegible][illegible]


11/10/2021

PEARL ASSOCIATES
401/10, 56/1, NILESHKOTAR & PANCHANI
D/11 C No. - 659220221
4/11, 56/1, RESIDENCY B/H, FISHERS BUNGLOWS
NHQ1, AHMEDABAD.

CHURAKUMAR NIKHARJI (B.E. CIVIL)
4-101 Shamlinnagar-2 Opp. Platinum Pl
A-101 India Colony Road Vile Par-34-3882...
A/C C No. - ER - 1113338552
A/C C No. C/N - 3655210720.

Nakwani.

ENGINEER	ENGINEER
DEVELOPER	STR. ENGINEER

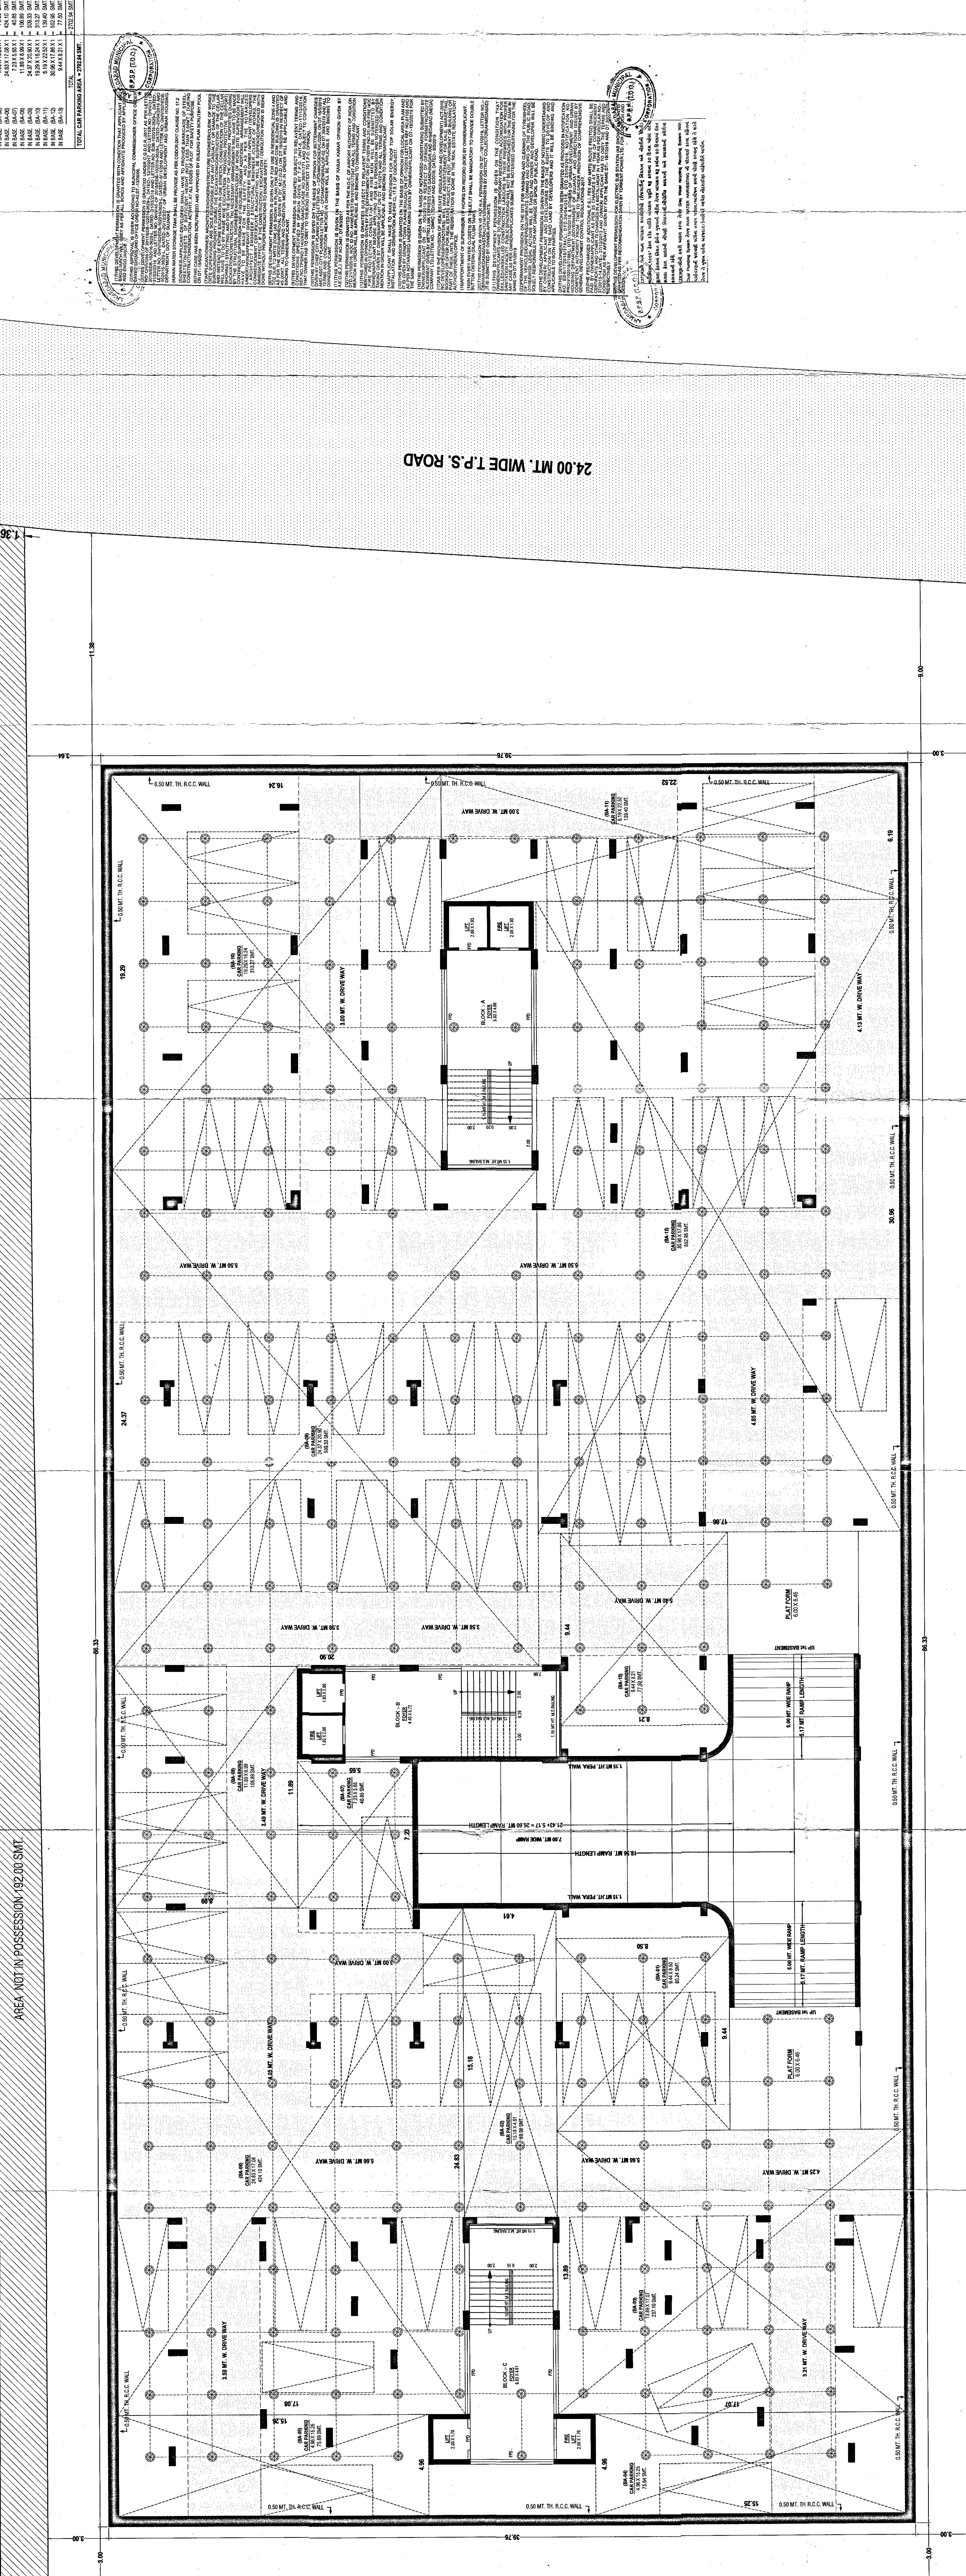
[illegible]

AREA NOT IN POSSESSION 192.00 SMT.

2nd BASEMENT PLAN


NO...D...DI 20/07/2015
TDO, BPSP, AMC

તદ્વર પ્રકરણે ચાર્જલ એફ. એસ. આર્ટી. ના નાણાં ના હમ
ચુકવવાના હોઈ, તે વસૂલાત બાબતે બી. યુ. પરમોલક
અગાઉ અને ના વિભાગના આદેશપાત્ર મેજવવાનો રહેશે

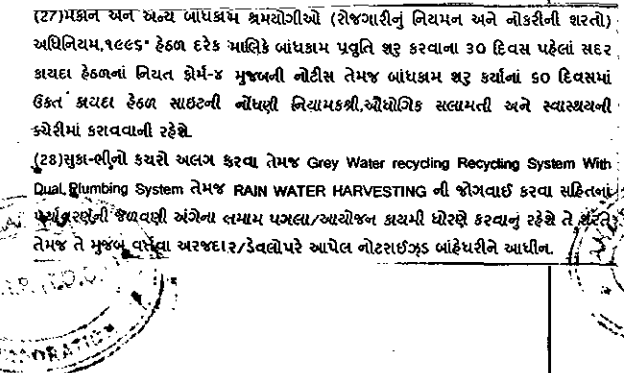



SCRUTINIZE COPY
NO. 130 Dt. 20/9/2013
TDO, BPSP, AMC

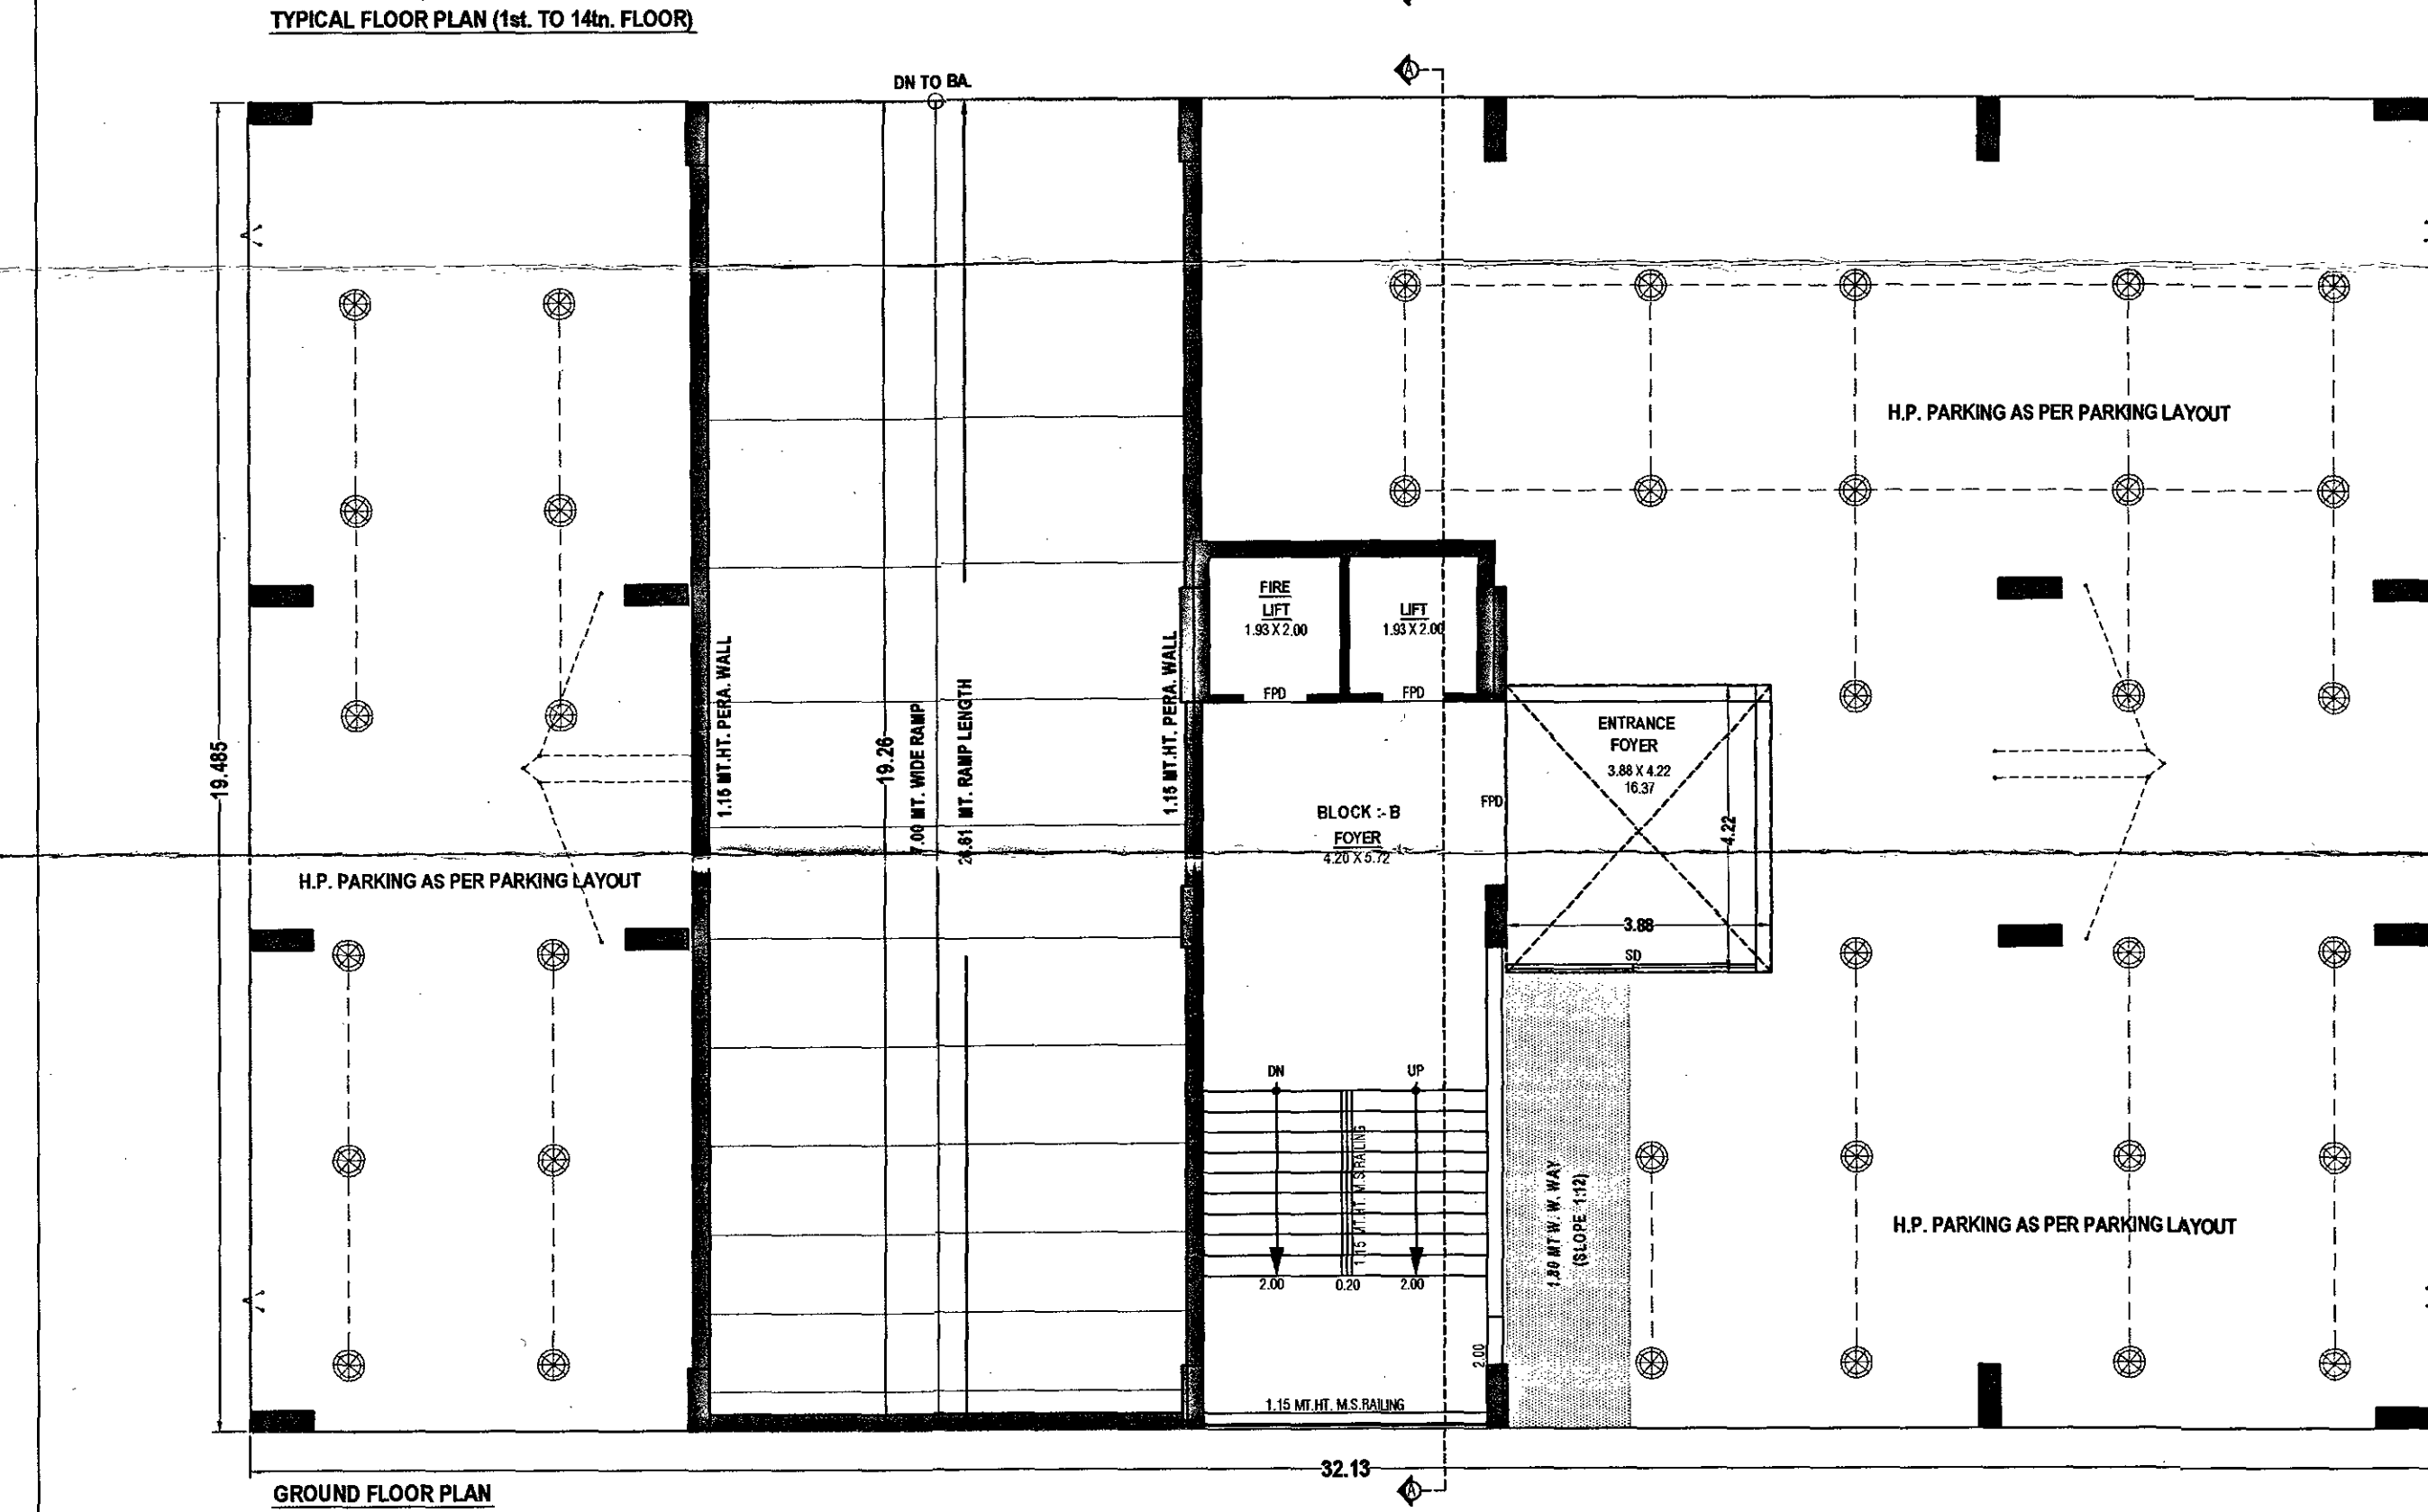

UNIT BUILT UP AREA & CARPET AREA (PERA TABLE- BLOCK-B)		UNIT BUILT UP AREA		CARPET AREA		BALCONY AREA		WASH AREA		NO. OF		
FLOOR	NUMBER	UNIT	UNIT BUILT UP AREA (SQU. FT.)	UNIT BUILT UP AREA (SQU. FT.)	CARPET AREA (SQU. FT.)	CARPET AREA (SQU. FT.)	BALCONY AREA (SQU. FT.)	BALCONY AREA (SQU. FT.)	WASH AREA (SQU. FT.)	WASH AREA (SQU. FT.)	NO. OF	NO. OF
1st. Floor	101	101-104	123.93	105.68	5.96	5.96	5.96	5.96	5.96	5.96	4.97	4.97
		105-113	124.13	106.68	5.96	5.96	5.96	5.96	5.96	5.96	4.97	4.97
		201-204	123.93	105.68	5.96	5.96	5.96	5.96	5.96	5.96	4.97	4.97
2nd. Floor	201	201-203	124.13	106.68	5.96	5.96	5.96	5.96	5.96	5.96	4.97	4.97
		301-304	123.93	105.68	5.96	5.96	5.96	5.96	5.96	5.96	4.97	4.97
		401-404	123.93	105.68	5.96	5.96	5.96	5.96	5.96	5.96	4.97	4.97
3rd. Floor	301	301-304	123.93	105.68	5.96	5.96	5.96	5.96	5.96	5.96	4.97	4.97
		401-404	123.93	105.68	5.96	5.96	5.96	5.96	5.96	5.96	4.97	4.97
		501-504	123.93	105.68	5.96	5.96	5.96	5.96	5.96	5.96	4.97	4.97
4th. Floor	401	401-404	123.93	105.68	5.96	5.96	5.96	5.96	5.96	5.96	4.97	4.97
		501-504	123.93	105.68	5.96	5.96	5.96	5.96	5.96	5.96	4.97	4.97
		601-604	123.93	105.68	5.96	5.96	5.96	5.96	5.96	5.96	4.97	4.97
5th. Floor	501	501-504	123.93	105.68	5.96	5.96	5.96	5.96	5.96	5.96	4.97	4.97
		601-604	123.93	105.68	5.96	5.96	5.96	5.96	5.96	5.96	4.97	4.97
		701-704	123.93	105.68	5.96	5.96	5.96	5.96	5.96	5.96	4.97	4.97
6th. Floor	601	601-604	123.93	105.68	5.96	5.96	5.96	5.96	5.96	5.96	4.97	4.97
		701-704	123.93	105.68	5.96	5.96	5.96	5.96	5.96	5.96	4.97	4.97
		801-804	123.93	105.68	5.96	5.96	5.96	5.96	5.96	5.96	4.97	4.97
7th. Floor	701	701-704	123.93	105.68	5.96	5.96	5.96	5.96	5.96	5.96	4.97	4.97
		801-804	123.93	105.68	5.96	5.96	5.96	5.96	5.96	5.96	4.97	4.97
		901-904	123.93	105.68	5.96	5.96	5.96	5.96	5.96	5.96	4.97	4.97
8th. Floor	801	801-804	123.93	105.68	5.96	5.96	5.96	5.96	5.96	5.96	4.97	4.97
		901-904	123.93	105.68	5.96	5.96	5.96	5.96	5.96	5.96	4.97	4.97
		1001-1004	123.93	105.68	5.96	5.96	5.96	5.96	5.96	5.96	4.97	4.97
9th. Floor	901	901-904	123.93	105.68	5.96	5.96	5.96	5.96	5.96	5.96	4.97	4.97
		1001-1004	123.93	105.68	5.96	5.96	5.96	5.96	5.96	5.96	4.97	4.97
		1101-1104	123.93	105.68	5.96	5.96	5.96	5.96	5.96	5.96	4.97	4.97
10th. Floor	1001	1001-1004	123.93	105.6								

10

11

Architectural floor plan of the 1st floor of the 14th floor. The plan shows a complex layout with multiple rooms, corridors, and a central block labeled "BLOCK - B" and "STAR, LIFT, FOYER". Dimensions are given in feet and inches, and room numbers are listed in various locations. The plan also includes a north arrow and a scale bar.

CARPET AREA (REAR ON TYPICAL FLOOR (14th to 14th. FLOOR))
 SCALE : 1 CM = 2.00 MT

UNIT BUILT UP AREA ON TYPICAL FLOOR PLAN (14th to 14th. FLOOR)
 SCALE : 1 CM = 2.00 MT

Key features and dimensions include:

- Overall dimensions: 18.485' (width) x 32.13' (length).
- Room numbers: 101, 102, 103, 83

[illegible]

(1) THIS DEVELOPMENT PERMISSION IS GRANTED WITH THE UNDERSTANDING THAT THE DEVELOPER SHALL OBEY AS PER ALL BONDS AND AGREEMENTS AND CONDITIONS.
 (2) THIS APPROVAL IS GIVEN ACCORDING TO MUNICIPALITY.

(07) THIS DEVELOPMENT PERMISSION IS GIVEN ONLY FOR THE
YOU DUE TO MARY ZONE AS SHOWN IN PLANS FOR AND FOR
AS PER THE ORDER/SUPPLEMENT, GIVEN BY DY. MC. 6-
45, 6501. ALL TERMS AND CONDITIONS MUST BE IN
BINDING TO OVERAPPLICANT.

(08) THIS DEVELOPMENT PERMISSION IS GRANTED TO
AND COUNCILMAN, COUNCILMAN, COUNCILMAN, COUNCILMAN,
COUNCILMAN, COUNCILMAN, COUNCILMAN, COUNCILMAN, COUNCILMAN,
THAT OWNER HAS TO OBEY TO THE WORDS IN CONTEXT.

(09) THIS PERMISSION IS GIVEN ON THE BASIS OF THE
GIVEN BY CHIEF CITY PLANNER (BULLETIN NO. - OF
AND ASSIST CITY PLANNER LETTER NO. - COUNCILMAN/COUNCILMAN
COUNCILMAN/COUNCILMAN IN ORDER WILL BE
OVERAPPLICANT.

(10) THIS PERMISSION IS GIVEN ON THE BASIS OF
A.E.C.B.I. REF NO 348 / DT 65007

[illegible]

GR. FLOOR FOYER F.S.I. AREA	= 16.37
-----------------------------	---------

TH CONDITION THAT APPLICANT
DAVITS PRODUCED BY APPLICANT

PALE COMMISIONER OFFICE OF THE CORPORATION

HYDRABAD MUNICIPAL CORPORATION

ATTENTION / DEMOLITION WORK IS BEING
SAFETY.
FOR USE IN RESIDENTIAL ZONE I AND
AND COMM. BUILDING IS GRANTED
(D.) ON DT. 18/6/2019 IN RESPECT OF
ORDER WILL BE APPLICABLE AND

SUBJECT TO RELEVANT TERMS AND
T.P.C. UNIT-2, DATED - 17/12/2016
S1771 AND SUBJECT TO CONDITION
ON DT. T.P.O. GROUND.
PROMIN FOR BETTERMENT CHARGES
WAMC/GENERAL/2204, ON DT. 16/5/2019
ERALOP-02, ON DT. 30/4/2019 AND ALL
BE APPLICABLE AND BINDING TO

KABJA KARAR OPINION GIVEN BY

[illegible]


OPENING SCHEDULE:		R.C.C. SLAB DETAIL	
RS = 2.44 X 2.56	D1 = 0.91 X 2.13	WIDTH = 2.00	HEAD = 0.30
SD = 1.45 X 2.13	D2 = 0.78 X 2.13		RSER = 0.15
FD = 1.07 X 2.13	V = 0.91 X 1.34	COLOR NOTE:	
D2 = DOOR DOGMENT		PROP. DRAW	☐ LIGHT INDICATOR ☐ SPRINKLER
		PROP. WORK	

[illegible][illegible]

શરદ પ્રકરણે ચર્ચાબલ એક એક આઈ. ના નાણાં ના હતા
મુકદ્દવાના કારી, તે પસુલાદ બાબતે બી. યુ. પરમોદીન
અર્થાઈ અને ના વિચારનનો આદેશપ્રાપ મેજિસ્ટ્રાલને રહેશે



SCRUTINIZE COPY
NO. 29 Dt 20/07/2017
TDO, BPSP, AMC

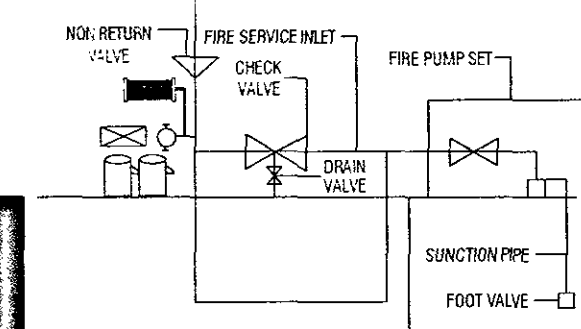

BLOCK :- B

SHEET NO.:- 09

USE : RESIDENTIAL + COMMERCIAL

R.C.C. STAIR DETAIL

WIDTH = 2.00 TREAD = 0.30 RISER = 0.15

COLOUR NOTE :-

PROP.DRAIN  LIGHT INDICATOR  SPRINKLER 

Nekketti S.
SIRAGAKUMAR P. NAKRANI (B.E. CIVIL)
1-101, Shanmukh, 2, Opp. Platinum Plaza
New India Colony Road, Nikol, A'bad-38235
AMC LIC No.: ER - 1183280522
AMC LIC No.: CW - 0665210720

ENGINEER / C.O.W.

OWNERS

WITH CONDITION THAT ALL PLEAS, RECORDS
AND AFFIDAVITS PRODUCED BY APPLICANT

MUNICIPAL COMMISSIONER

UNDER C.G.D.C.R.-2017 AS PER LETTER
12/10/2017 AND LETTER NO: GH/V/31 OF
LETTER NO: EDB-102016-3629-L, DATED:-
8-10-2016-3629-L, DATED:-23/04/2018 AND
5/11/2018 AND LETTER NO: GH/V/307/EDB-
DEVELOPMENT AND URBAN HOUSING

AS PER CGDCR-2017 CLAUSE NO. 17.2
E TO PROVIDE BARRICADE OF STEEL-
T (NOT LESS THAN 3.00MT.) DURING
GES OF PLOT FOR SAFETY PURPOSE.
VED BY BUILDING PLAN SCRUTINY POOL

STRUCTURE ENGINEER/CLERK OF WORKS
FOR ANY CASUALTY OR DAMAGE TO THE
FOUNDATION/CONSTRUCTION OF THE CELLAR
BENCH, CONSTRUCTION OF THE CELLAR
AND PROVIDING PROTECTIVE SUPPORT
TO THE ADJOINING PROPERTIES DURING
THE WORK. ARRANGEMENTS WILL HAVE TO BE MADE
FOR THE WORK (SITE SUPERVISOR) FOR
ANY ADDITIONAL ARRANGEMENTS.

AND AS PER THE NOTARIZED
THE OWNER / APPLICANT / DEVELOPERS
ENGINEER / CLERK OF WORKS, THE
WILL BE SUSPENDED/REVOKED WITH
AVATION / DEMOLITION WORK IS BEING
SAFETY,

U.D.) ON DT. 18/6/2019 IN RESPECT OF
IN ORDER WILL BE APPLICABLE AND
SUBJECT TO RELEVANT TERMS AND
T.P.O. UNIT-5, DATED:-17/12/2016,
BISH1771 AND SUBJECT TO COMPETITION
TEXT TO T.P.O. OPINION).

OF AIRPORT AUTHORITY OF INDIA ON
17017 AND J

RELEVANT TERMS AND CONDITIONS
ON 01/31/2019 (NO.31) AND FIRE NO
MEN WILL BE SUBMITTED BY
PERMISSION AND NOTERIZED UNDER
019 AND ALL TERMS AND CONDITION
NG TO OWNER/APPLICANT.

IN FOR ROOF TOP SOLAR ENERGY,
FCGDCR-2017,
OPINION FOR LOCAL AREA PLAN AND
T-1/2/2019 LETTER REF NO.01155 AND
IER/APPLICANT ON DT-18/2/2019 FOR
ARISED UNDERTAKING SUBMITTED BY

ACT OF OPINION FORMETRORROUTE
NDHINAGAR AND AHMEDABAD (MEGA)
019, DATED:- 8/2/2019

ATION AND DEVELOPMENT) ACT-2016,
RTIZEMENT FOR SALE, MARKETING,
E PLOT, APARTMENT OR BUILDING OR
IN THE REAL ESTATE REGULATORY

CORD (SOR) BY OWNER/APPLICANT.
E MANDATORY TO PROVIDE DOUBLE
ION G-I DT-19/11/2019, LETTER NO-
DISTRICT COLLECTOR(AHMEDABAD)

... ON THE CONDITION THAT
RESIDENTIAL ACCOMMODATION FOR
THEIR PREMISES WITH PROPER
BE ENCHROACHED FOR THE SAME IN
NOTICED UNDERTAKING FOR THE

ROAD DEVELOPER WILL BE
PUBLIC ROAD.
BASIS OF NOTERISED UNDERTAKING
THE RIGHTS TO DEVELOP AND
RS AND IT WILL BE BINDING AND
TED AS PROVIDED IN NOTIFICATION
25/09/2018. NOTIFICATION NO.:

MRTS ROUTE FEE(TOZ) SHALL BE
AT THE TIME OF COMMENCEMENT
IN 1 YEAR AS PER CIRCULAR NO.
IT HAS TO OBEY THE TERMS AND

RE DT:- 19/7/2019 AND DT:- 19/7/2019
STATION (AS SHOWN IN PLAN) IS
AT POWER LTD FOR (SPS) P. O.

તા. ૧૫. ૦૬. ૨૦૧૭

જાણીતી તથા એ-કાનીયરે રજૂ કરેલ પાત્રો
નોની રહેશે.
અન્ય કોઈ જિ. અને કક્ષા રેકર્ડ હેતુ માટે બોલે
પ્રાધિકારી રહેશે નહીં.

0.43.4.4.4.5) :-

PIANCE OF ANY STATEMENT,
T, STRUCTURAL DRAWINGS,
G COMPLETION CERTIFICATES
ENGINEER, ARCHITECT, CLERK
URAL DESIGNER, DEVELOPER,
ES, IMPOSED UNDER THE ACT,
IONS AND THE LAWS OF TORT

ENT PERMISSION GRANTED
REGULATIONS, ANY PERSON
WORK SHALL CONTINUE TO BE
INJURY OR DAMAGE OR LOSS
OF ANY ONE IN OR ABOUT THE


ANY ONE IN OR AROUND THE
NO LIABILITY WHATSOEVER
E AUTHORITY
al Corporation
1612/R0/M1
Zone: EAST

2/R0/M1

MB 4/10
12/08/2019
MEDABAD M. NICIA

Asst. T.D.O. (B.P.S.P. (T.O.O.))
(B.P.S.P.)★

- NOTES :- AS PER CGDCR 2017 CLAUSE NO. :- 6.3.2 (4/B)**
HOLLOW PLINTH CAN HAVE PROVISION FOR ENTRANCE FOYER
IF THE TOTAL AREA DOES NOT EXCEED 18.50 SQM. THIS AREA SHALL
NOT BE CONSIDERED TOWARDS COMPUTATION OF FSI.

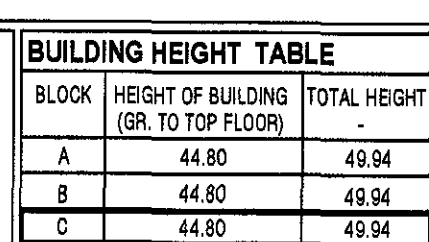[illegible]

FLOOR AREA TABLE-															
FLOOR	BLOCK -> A				BLOCK -> B				BLOCK -> C				TOTAL		
	COMM	RESL	TOTAL	RESL	COMM	RESL	TOTAL	RESL	COMM	RESL	TOTAL	RESL	COMM	TOTAL	
GR FLOOR (S.P.)	08	08	272.81	272.81								272.81		272.81	
2nd FLOOR	04	08	272.43	250.43	04	08	498.66	02	286.27	08	08	14	272.43	1286.36	
3rd FLOOR		04	04	502.86	902.86	04	498.66	02	286.27		10	10		1287.79	
4th FLOOR		04	04	502.86	902.86	04	498.66	02	286.27		10	10		1287.79	
5th FLOOR		04	04	502.86	902.86	04	498.66	02	286.27		10	10		1287.79	
6th FLOOR		04	04	502.86	902.86	04	498.66	02	286.27		10	10		1287.79	
7th FLOOR		04	04	502.86	902.86	04	498.66	02	286.27		10	10		1287.79	
8th FLOOR		04	04	502.86	902.86	04	498.66	02	286.27		10	10		1287.79	
9th FLOOR		04	04	502.86	902.86	04	498.66	02	286.27		10	10		1287.79	
10th FLOOR		04	04	502.86	902.86	04	498.66	02	286.27		10	10		1287.79	
11th FLOOR		04	04	502.86	902.86	04	498.66	02	286.27		10	10		1287.79	
12th FLOOR		04	04	502.86	902.86	04	498.66	02	286.27		10	10		1287.79	
13th FLOOR		04	04	502.86	902.86	04	498.66	02	286.27		10	10		1287.79	
14th FLOOR		04	04	502.86	902.86	04	498.66	02	286.27		10	10		1287.79	
TOTAL	14	54	58	546.04	6787.81	7333.59	56	8917.24	28	6557.78	14	138	152	478.78	17776.63

F.S.I. AREA TABLE-

FLOOR	BLOCK -> A				BLOCK -> B				BLOCK -> C				TOTAL	
	COMM	RESL	TOTAL	RESL	COMM	RESL	TOTAL	RESL	COMM	RESL	TOTAL	RESL	COMM	TOTAL
GR FLOOR (S.P.)	272.81		272.81				272.81	272.81				272.81		272.81
2nd FLOOR	272.43	250.43	522.86	498.66	286.27	272.43	1033.36	272.81	GR FLOOR (S.P.)	292.80			292.80	292.80
3rd FLOOR		502.86	902.86	498.66	286.27		1287.79	1287.79	1st FLOOR (S.P.)	292.80			292.80	292.80
4th FLOOR		502.86	902.86	498.66	286.27		1287.79	1287.79	2nd FLOOR	560.12	560.12	560.12	560.12	560.12
5th FLOOR		502.86	902.86	498.66	286.27		1287.79	1287.79	3rd FLOOR	560.12	560.12	560.12	560.12	560.12
6th FLOOR		502.86	902.86	498.66	286.27		1287.79	1287.79	4th FLOOR	560.12	560.12	560.12	560.12	560.12
7th FLOOR		502.86	902.86	498.66	286.27		1287.79	1287.79	5th FLOOR	560.12	560.12	560.12	560.12	560.12
8th FLOOR		502.86	902.86	498.66	286.27		1287.79	1287.79	6th FLOOR	560.12	560.12	560.12	560.12	560.12
9th FLOOR		502.86	902.86	498.66	286.27		1287.79	1287.79	7th FLOOR	560.12	560.12	560.12	560.12	560.12
10th FLOOR		502.86	902.86	498.66	286.27		1287.79	1287.79	8th FLOOR	560.12	560.12	560.12	560.12	560.12
11th FLOOR		502.86	902.86	498.66	286.27		1287.79	1287.79	9th FLOOR	560.12	560.12	560.12	560.12	560.12
12th FLOOR		502.86	902.86	498.66	286.27		1287.79	1287.79	10th FLOOR	560.12	560.12	560.12	560.12	560.12
13th FLOOR		502.86	902.86	498.66	286.27		1287.79	1287.79	11th FLOOR	560.12	560.12	560.12	560.12	560.12
14th FLOOR		502.86	902.86	498.66	286.27		1287.79	1287.79	12th FLOOR	560.12	560.12	560.12	560.12	560.12
TOTAL	545.84	4774.21	5320.05	5320.05	286.27	1287.79	1287.79							

1ST FLOOR	580.12	580.12	559.70	354.34	1474.16	1474.16
2ND FLOOR	580.12	580.12	559.70	354.34	1474.16	1474.16
3RD FLOOR	580.12	580.12	559.70	354.34	1474.16	1474.16
14th FLOOR	580.12	580.12	559.70	354.34	1474.16	1474.16
ST. CABIN	55.19	55.19	64.72	67.42	137.33	137.33
L.M. & CHINT	36.95	36.95	36.95	36.95	112.45	112.45
B.L.F.B	11.22	11.22	11.22	11.22	11.22	11.22
TOTAL	585.02	1028.21	914.23	5404.75	585.02	2162.45

BLOCK - (ELE. S.S.)	SANITARY CALC:
BUILT UP AREA CALC. SQMT	REQ. SANITARY 4.00 SQMT CARPET AREA = 1 PERSONS
GROUND FLOOR	TOTAL CARPET AREA = 476.78 SMT.
2.93 X 8.93 X 1 = 11.22 SMT.	476.78 / 4 = 119.69 PERSONS
	Say = 120 PERSONS
	REQ. SANITARY
	100 Person 1 W.c. & Urinal
	120/100 = 1.20 Say = 02
	2.00 Area W. & 2.00 Female W
	One Toilet Provided in Each Shop
	25 X Sanitary For General Public
	Urinal = 20.25 = 0.50 Say = 01 For Male
	W.c = 20.25 = 0.50 Say = 01 For Female
	One Special Toilet For Handicap Person
	PROV. SANITARY
	Prov. 1 Toilet For Each Unit
	Total Provide 14 Nos.
	Exceed 04 Nos.

3.00

11.38

13.11

LIFT CALCULATION - BLOCK - A

30 UNIT = 1 LIFT = 8 PERSON

3rd. & 14th. FLOOR UNIT = 48

SL = 1.60 LIFT

30

REQ. = 1 LIFT = 08 PERSON

PROVIDED = 02 LIFT

1 LIFT = 08 PERSON

60 LIFT = 621.08 = 12 PERSON

LIFT CALCULATION - BLOCK - B

30 UNIT = 1 LIFT = 8 PERSON

3rd. & 14th. FLOOR UNIT = 48

SL = 1.60 LIFT

30

REQ. = 1 LIFT = 08 PERSON

PROVIDED = 02 LIFT

1 LIFT = 08 PERSON

60 LIFT = 621.08 = 12 PERSON

LIFT CALCULATION - BLOCK - C

30 UNIT = 1 LIFT = 8 PERSON

3rd. & 14th. FLOOR UNIT = 24

SL = 1.25 LIFT

30

REQ. = 1 LIFT = 08 PERSON

PROVIDED = 02 LIFT

1 LIFT = 08 PERSON

02 LIFT = 02 X 06 = 12 PERSON

FOR PUBLIC DOWN TO BE REPT OPEN PERMANENTLY
BA OPTION WIDE CASE NO 07105 DATE 01/02/2019

443

24.00 MT. WIDE T.P.S. ROAD

4.50 MTS. WIDE SPUR ROAD
AS PER PLAN

11.17

0.00

EX. MH.

TAMIL NADU MUNICIPAL CORPORATION
BPSP (TSS)

788


30/11/95

KEY PLAN
SCALE: 1 CM = 20.00 MT

57



LAYOUT PLAN SHOWING PROP. RESI.+COMM. BULDG. ON F.P.NO.: 39/2/11 S.S. NO.: 1214/12, O.P.NO.: 39/2/11, T.P.S. NO.: 114 (VASTRAL-RAMOL) (DRAFT, SECTION) MOJE: VASTRAL, TAL.: VATVA, DIST: AHMEDABAD.		BLOCK: C SHEET NO.- 01		
SCALE: 1 CM = 200 MT USE ZONE - R3 (T.O.Z DUE TO M.R.T.S.)				
USE: RESIDENTIAL + COMMERCIAL				
AREA TABLE:-		SQMT		
REG. COMMON PLOT @ 10 %		PROPOSE		
PROT. COMMON PLOT		4720.00		
AREA NOT IN POSSESSION		192.00		
NET PLOT AREA		4584.00		
PROV. COMMON PLOT @ 10 %		458.40		
PROV. F.S.I. AREA (1:1.8) 4584.00 X 1.8		8251.20		
CHARGEABLE F.S.I. @ 0.9 OF PLOT AREA (4584.00 X 0.9)		4125.60		
PROV. F.S.I. AS PER T.O.Z. 1.3 OF PLOT AREA (4584.00 X 1.3)		5959.20		
TOTAL PERMISSIBLE F.S.I.		18336.00		
TOTAL USE F.S.I.		18321.87		
NET CHARGEABLE F.S.I. 18321.87 / 1.8 = 10178.82		10075.93		
R.C.C. STAIR DETAIL:-		COLOUR NOTE:-		
2.00 MT	WROTH	() PROP. WORK	() TREE	() NOT IN POSSESSION
0.30 MT	WEAD	() PROP. DRAINAGE	() CONTAINER BIN	() PUBLIC DOMAIN
0.15 MT	R/SR	() ROAD	() PERCOLATING WELL	
		() PROP. BOUNDARY	() PROP. DUAL PLUMBING SYSTEM	() LIGHT INDICATOR
CONTAINER BIN CALC. (COMMERCIAL)		CONTAINER BIN CALC. (RESIDENTIAL)		
20 LTR CAPACITY FOR EACH 100 SMT FLR AREA PROP. 0.3 - 187.8 / 100 X 20 = 375.6 LTRS REG. COMMON PLOT = 375.6 / 10 = 37.56 NOS. PROV. COMMON PLOT = 2.00 NOS. PROVIDE CONTAINER BIN RESI: 18 + COMM: 02 = 20 SUIT. CONTAINER BIN = 20.00 NOS.		TOTAL NO. OF UNIT 138 PER UNIT REQ 10 LTRS 1 CONTAINER MAX CAPACITY FOR 100 LTRS 10 CONTAINERS BOLTS = 8 UNITS TOTAL NO. = 138 x 10 = 1725 REQ. REDUCED CONT. = 18.00 NOS. PROV. CONTAINER BIN = 18.00 NOS.		
COMMON PLOT AREA CALC:- IN SMT. (A) 36.63 X 12.77 X 1 = 467.78		TREE PLANTATION CALC:- IN NOS. REQ. 20.00 SQMT = 5 TREES 4584.00 / 200 X 5 = 114.60 SUIT. REQ TREE = 115 NOS. PROV. TREE = 115 NOS.		
NET COMMON PLOT AREA = 467.78		PROVIDE TREE = 115 NOS.		
PERCOLATING WELL CALC:- IN NOS. REQ. 1500 TO 4000 SMT = 1.00 NOS. 4584.00 / 4000.00 = 1.15 NOS. SUIT. REQ P. WELL = 2.00 NOS. PROV. P. WELL = 2.00 NOS.				
PEARL ASSOCIATES AUTH. SIGN. NILCHAKRAN R. PANCHANI DEV. LIC. NO. - 659320221 4 THRS SOCIETY, G/H, PASHKAR BUNGLOWS NIKOL, AHMEDABAD.				
DEVELOPER		ENGINEER / C.O.W.		
KETAV P. JOSHI S.D. LIC. NO. 00422072123 503, Abhiyot Square, Makarba, Ahmedabad.				
STRENGTHENER		OWNER		
1. (17A) DEVELOPMENT PERMISSION IS GRANTED WITH CONDITION THAT APPLICANT SHALL COMPLY WITH THE FOLLOWING CONDITIONS AND REQUIREMENTS PROCURED BY THE DEVELOPER: (17B) APPROVAL IS GIVEN ACCORDING TO MUNICIPAL COMMISSIONER OFFICE ORDER DATED 04-07-2017. (17C) THIS DEVELOPMENT PERMISSION IS GRANTED UNDER C.O.D.R. 2017 AS PER THE PROVISIONS OF THE URBAN INFRASTRUCTURE DEVELOPMENT ACT, 2017 AND THE URBAN INFRASTRUCTURE DEVELOPMENT (MISCELLANEOUS) ORDER, 2017. (17D) THE DEVELOPMENT PERMISSION IS GRANTED UNDER C.O.D.R. 2017 AS PER THE PROVISIONS OF THE URBAN INFRASTRUCTURE DEVELOPMENT ACT, 2017 AND THE URBAN INFRASTRUCTURE DEVELOPMENT (MISCELLANEOUS) ORDER, 2017. (17E) THE DEVELOPMENT PERMISSION IS GRANTED UNDER C.O.D.R. 2017 AS PER THE PROVISIONS OF THE URBAN INFRASTRUCTURE DEVELOPMENT ACT, 2017 AND THE URBAN INFRASTRUCTURE DEVELOPMENT (MISCELLANEOUS) ORDER, 2017. (17F) THE DEVELOPMENT PERMISSION IS GRANTED UNDER C.O.D.R. 2017 AS PER THE PROVISIONS OF THE URBAN INFRASTRUCTURE DEVELOPMENT ACT, 2017 AND THE URBAN INFRASTRUCTURE DEVELOPMENT (MISCELLANEOUS) ORDER, 2017. (17G) THE DEVELOPMENT PERMISSION IS GRANTED UNDER C.O.D.R. 2017 AS PER THE PROVISIONS OF THE URBAN INFRASTRUCTURE DEVELOPMENT ACT, 2017 AND THE URBAN INFRASTRUCTURE DEVELOPMENT (MISCELLANEOUS) ORDER, 2017. (17H) THE DEVELOPMENT PERMISSION IS GRANTED 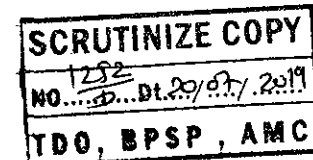

જાહેરી નિવેદન અને જાહેરી મુદ્દાઓના વિષયમાં પણ કમી ન.
પરથી (સરખાનું) રૂ. ૫૦-૧૦ થી પણ સંકુલિત બાંધકામની
પગલાનો સેવા સ્થળે સુરક્ષાની જાળમાં બાંધકામની બાળ સિસ્ટમ દર્શાવે છે.

સદર પ્રકરણે ચાજખલ એક એસ અઈ. ના નાણા ના છા
મુકવવાના હોઈ, તે પસંદગત કાખતે બી. યૂ. પરમીતન
મગઈ અને ના વિજામની આદિપ્રાય મેજવવાનો રહેશે

NOTES :- AS PER CGDCR 2017 CLAUSE NO. :- 6.3.2 (4B)
HOLLOW PLINTH CAN HAVE PROVISION FOR ENTRANCE FOYER
IF THE TOTAL AREA DOES NOT EXCEED 16.50 SQM. THIS AREA SHALL
NOT BE CONSIDERED TOWARDS COMPUTATION OF FSI.

NOTE

- IT IS CERTIFIED THAT PLOT UNDER REFERENCE IS SURVEYED BY ME AND THE DIMENSIONS OF ALL SLOES OF PLOT AND PLOT AREA AS SHOWN IN PLAN ARE MEASURED BY ENGINEER ON RECORD AND IN ACCORDANCE WITH OWNERSHIP/REVENUE RECORD.
- ENGINEER IS FULLY RESPONSIBLE FOR LEAVING OPEN MARGINAL SPACE AND MARGIN.
- THE DEPTH AND POSITION OF EXISTING MARGINAL MANHOLE IS VERIFIED BY ME ON SITE AND PREMISES CAN GET ORNAMENTAL COVERTION.
- IT IS CERTIFY THAT ACCORDING TO C.G.D.C.R.-2017, ALL REQUIREMENTS OF THE BUILDING ARE CHECKED AND NECESSARY ACTIONS ARE TAKEN.
- IT IS CERTIFY THAT ACCORDING TO THE CLAUSE NO. 4.4.3 OF THE C.G.D.C.R.-2017, THE STRUCTURE OF THE BUILDING IS DESIGNED AS PER THE NORMS OF THE INDIAN STANDARDS.
- STAIRS, STAIRCASE AND RAILING IS PROVIDED AS PER THE PROVISION OF THE CLAUSE NO. 13.11.1 AND 13.11.3 OF C.G.D.C.R.-2017.
- PEDESTRIANS RAMP IS PROVIDED AS PER THE PROVISION OF THE CLAUSE NO. 13.1.4 OF C.G.D.C.R.-2017.
- LIFT IS PROVIDED AS PER THE PROVISION OF THE CLAUSE NO. 13.12 OF C.G.D.C.R.-2017.
- WATER TANK IS PROVIDED AS PER THE PROVISION OF THE CLAUSE NO. 13.6 OF C.G.D.C.R.-2017.
- LETTER BOX FOR EACH UNIT SHALL BE PROVIDED AT GROUND FLOOR LEVEL FOR EACH UNIT.
- WATER TANK FOR FIRE SAFETY REQUIREMENT PROVIDED AS PER FIRE PREVENTION AND LIFE SAFETY ACT-2016.
- ELECTRICAL INFRASTRUCTURE SHALL BE PROVIDED AS PER CLAUSE NO.13.11 OF C.G.D.C.R.-2017
- DRINKING WATER FACILITY FOR DISABLED PERSONS IS PROVIDED AS PER CLAUSE NO. 13.8.2 OF C.G.D.C.R.-2017
- DRAINAGE FACILITY IS PROVIDED AS PER THE CLAUSE NO. 13.10 OF C.G.D.C.R.-2017
- SIGNAGES OF THE PARKING PLACE IS TO BE PROVIDED AS PER THE PROVISION OF THE CLAUSE NO.13.7 OF C.G.D.C.R.-2017
- ENTRANCE OF THE BUILDING IS PROVIDED AS PER THE CLAUSE NO.13.6 OF C.G.D.C.R.-2017
- THE PART OF BUILDING INCLUDING PLOT AS PER THE CLAUSE NO.13.1 OF C.G.D.C.R.-2017
- THE STRUCTURAL DESIGN OF BUILDING IS AS PER NORMS OF SPECIFIED IN THE INDIAN STANDARD AND NECESSARY ACTION CAN BE TAKEN FOR THE STRUCTURAL SAFETY DURING CONSTRUCTION.
- RAIN WATER STORAGE TANK AND RAIN WATER HARVESTING SYSTEM SHALL BE PROVIDED AS PER CLAUSE NO.17.2 OF C.G.D.C.R.-2017
- COMMUNITY BIN PROVIDED AS PER THE PROVISION OF THE CLAUSE NO.17.2.4 & 17.2.5 OF C.G.D.C.R.-2017
- WATER CATCHING AND PLUMBING WORK SHALL BE PROVIDED AS PER THE CLAUSE NO.17.3 OF C.G.D.C.R.-2017
- TREE PLANTATION IS PROVIDED AS PER THE CLAUSE NO.17.4 OF C.G.D.C.R.-2017
- SOLAR ASSISTED WATER HEATING SYSTEM SHALL BE PROVIDED AS PER CLAUSE NO.17.5 OF C.G.D.C.R.-2017
- POLLUTION CONTROL SYSTEM IS PROVIDED AS PER THE CHAPTER NO.18 OF C.G.D.C.R.-2017
- FIRE SAFETY SYSTEM IS PROVIDED AS PER CHAPTER 14 OF C.G.D.C.R.-2017
- FIRE SAFETY PROVISION SHALL BE MADE AS PER FIRE PREVENTION AND LIFE SAFETY MEASURES REGULATION-2016 AND FIRE PREVENTION AND LIFE SAFETY MEASURES REGULATION-2017
- MAINTENANCE AND UPGRADEATION OF BUILDING IS AS PER CHAPTER NO.19 OF C.G.D.C.R.-2017
- MARGINAL SPACE, BASEMENT SLAB SHALL HAVE LOAD BEARING CAPACITY OF 40.60 TONNES PER SQUARE METER SHALL BE PROVIDED AS PER CLAUSE NO.14 OF C.G.D.C.R.-2017 AND FIRE PREVENTION AND LIFE SAFETY ACT-2016
- LAND CONSERVATION RATIO & GENERATION OF GREEN SPACE SHALL BE PROVIDED AS PER CLAUSE NO.17.5.1 OF C.G.D.C.R.-2017
- THE GLAZED SURFACE AREA OF THE EXTERIOR FACADE SHALL BE REFLECTIVE AND PROVIDE UP TO MAX OF 50 % OF THE TOTAL SURFACE AREA OF EACH FACADE WITH THE PROVISION OF SAFETY RAILING UP TO STILL LEVEL AS PER CLAUSE NO.13.13 OF C.G.D.C.R.-2017

RERA CARPET AREA CALC.: - BLOCK :- C

	TOTAL = 28 UNIT	(Tot To 14th FLOOR)
	FLAT NO.	= [101,1201,301,401,501,601,701]
		[102,1202,1102,1101,1201,1301,1401]
		[202,302,402,502,602,702,802]
		[902,901,1002,1102,1202,1302,1402]
(A)	1.93X 6.96	= 13.43 SMT.
(B)	1.715 X 7.08	= 12.14 SMT.
(C)	1.86 X 6.97	= 11.29 SMT.
(D)	3.05 X 8.91	= 27.17 SMT.
(E)	1.45 X 7.65	= 11.09 SMT.
(F)	3.44 X 8.91	= 30.65 SMT.
(G)	1.13 X 3.96	= 3.80 SMT.
(H)	1.13 X 3.96	= 4.13 SMT.
(I)	5.62 X 1.80	= 10.11 SMT.
(J)	0.90 X 3.08	= 2.77 SMT.
	TOTAL	= 126.58 SMT.
	126.58 X 02 = 253.16	

RERA BALCONY AREA :-			
(K)	3.65 X 1.22	=	4.45 SMT.
	TOTAL	=	4.45 SMT.
4.45 X 02 = 8.90			

RERA WASH AREA :-			
(L)	1.72 X 2.36	=	4.06 SMT.
	TOTAL	=	4.06 SMT.
4.06 X 02 = 8.12			

BUILT UP AREA TABLE:-		F.S.I. AREA
FLOOR	RESI.	FLOOR
GR. FLOOR (H.P.)	398.03	1st. FLOOR
1st. FLOOR	354.34	2nd. FLOOR
2nd. FLOOR	354.34	3rd. FLOOR

UNIT AREA CALC.: - BLOCK :- C (RESI.)

TOTAL = 28 UNIT (1st To 14th Floor)	
FLAT NO.:	[101,201,301,401,501,601,701] [801,901,1001,1101,1201,1301, [102,202,302,402,502,602,702] [802,902,1002,1102,1202,1302,
(A)	1.815 X 8.41 = 15.26 SM
(B)	2.065 X 9.33 = 19.27 SM
(C)	1.625 X 6.30 = 10.24 SM
(D)	3.28 X 9.14 = 29.98 SM
(E)	1.22 X 7.88 = 9.61 SM
(F)	3.67 X 9.14 = 33.54 SM
(G)	1.13 X 3.59 = 4.06 SM
(H)	1.13 X 3.89 = 4.39 SM
(I)	0.85 X 11.80 = 10.53 SM
(J)	5.03 X 0.90 = 4.53 SM
(K)	1.83 X 0.66 = 1.21 SM
TOTAL = 142.62 SM	

	142.62 X 02 = 285.24
--	----------------------

RESI.	TOTAL
286.27	286.27
286.27	286.27
286.27	286.27

BUILT UP AREA CALC. ON GR. FLOOR : IN SMT.

33.76 X 11.79 X 1	=	396.03
NET BUILT UP AREA	=	396.03
BUILT UP AREA CALC. ON 1st. TO 14th. FLOOR :- IN SI		
33.76 X 11.79 X 1	=	396.03
LESS :-		
(01) 9.30 X 0.85 X 2	=	15.61
(02) 1.63 X 3.69 X 2	=	12.03
(03) 1.89 X 1.80 X 2	=	6.80
(04) 5.03 X 0.90 X 2	=	9.05
TOTAL	=	43.69
396.03 - 43.69 = 354.34		
NET BUILT UP AREA	=	354.34
F.S.I. AREA CALC. ON 1st. TO 14th FLOOR (RESI)		
BUILT UP AREA ON 1st TO 14th FLOOR	=	354.34
LESS :-		

(A)	$0.90 \times 1.66 \times 2$	$=$	2.9
(B)	$1.22 \times 1.03 \times 2$	$=$	2.5
(C)	$1.70 \times 0.92 \times 2$	$=$	3.1
(D)	$4.15 \times 9.33 \times 1$	$=$	38.7
(E)	$8.24 \times 2.46 \times 1$	$=$	20.7

TOTAL	=	68.0
$354.34 - 68.07 = 286.27$		
NET F.S.I. AREA = 286.27		
BUILT UP AREA ON 2 ON STAIR CARR. - NONE		

BUILT UP AREA CALC. ON STAIR CABIN : IN SMT.			
4.61 X 9.33 X 1	=	43.01	
8.24 X 2.46 X 1	=	20.27	
4.14 X 1.00 X 1	=	4.14	
TOTAL	=	67.42	

BLOCK :- C

PLAN SHOWING PROP. RESI.+COMM. BULDG. ON F.P.NO.:- 39/2/1/1
R.S.NO.:-1214/1/2,O.P.NO.:- 39/2/1/1, T.P.S.NO.:-114 (VASTRAL-RAMOL) (DRAFT,
SECTION) MOJE: VASTRAL, TAL.:- VATVA, DIST: AHMEDABAD.

SCALE : 1 CM = 1.00 MT		SHEET NO. :- 10
ZONE :- R1 (T.O.Z DUE TO M.R.T.S.)		USE : RESIDENTIAL + COMMERCIAL
AREA TABLE :-		SQMT
PROP. BUILT UP AREA ON GR. FLOOR (H.P.)		398.03
PROP. BUILT UP AREA ON 1st. FLOOR		354.34
PROP. BUILT UP AREA ON 2nd. FLOOR		354.34
PROP. BUILT UP AREA ON 3rd. FLOOR		354.34
PROP. BUILT UP AREA ON 4th. FLOOR		354.34
PROP. BUILT UP AREA ON 5th. FLOOR		354.34
PROP. BUILT UP AREA ON 6th. FLOOR		354.34
PROP. BUILT UP AREA ON 7th. FLOOR		354.34
PROP. BUILT UP AREA ON 8th. FLOOR		354.34
PROP. BUILT UP AREA ON 9th. FLOOR		354.34
PROP. BUILT UP AREA ON 10th. FLOOR		354.34
PROP. BUILT UP AREA ON 11th. FLOOR		354.34
PROP. BUILT UP AREA ON 12th. FLOOR		354.34
PROP. BUILT UP AREA ON 13th. FLOOR		354.34
PROP. BUILT UP AREA ON 14th. FLOOR		354.34
PROP. BUILT UP AREA ON STAIR CBNM		67.42
PROP. BUILT UP AREA ON LIFT MACHINE RM & O.H.W.T.		38.55
TOTAL BUILT UP AREA		5464.76
PROP. F.S.I. AREA ON 1st. FLOOR		286.07

PROP. F.S.I. AREA ON 2nd FLOOR	286.27
PROP. F.S.I. AREA ON 3rd FLOOR	286.27
PROP. F.S.I. AREA ON 4th FLOOR	286.27
PROP. F.S.I. AREA ON 5th FLOOR	286.27
PROP. F.S.I. AREA ON 6th FLOOR	286.27
PROP. F.S.I. AREA ON 7th FLOOR	286.27
PROP. F.S.I. AREA ON 8th FLOOR	286.27
PROP. F.S.I. AREA ON 9th FLOOR	286.27
PROP. F.S.I. AREA ON 10th FLOOR	286.27
PROP. F.S.I. AREA ON 11th FLOOR	286.27
PROP. F.S.I. AREA ON 12th FLOOR	286.27
PROP. F.S.I. AREA ON 13th FLOOR	286.27
PROP. F.S.I. AREA ON 14th FLOOR	286.27
TOTAL F.S.I. AREA	4007.78


OPENING SCHEDULE :- RS = 2.44 X 2.56 D1 = 0.91 X 2.13 W = 1.83 X 1.65 SD = 1.45 X 2.13 D2 = 0.76 X 2.13 W1 = 0.91 X 1.34 FD = 1.07 X 2.13 V = 0.60 X 0.60 D2V = DOOR CUM VENT		R.C.C. STAIR DETAIL WIDTH = 2.00 TREAD = 0.30 RISER = 0.15	
COLOUR NOTE :- PROP. DRAW  LIGHT INDICATOR  Y PROP. DRAIN  SPRINKLER 			

	Некремич.
---	-----------

PEARL ASSOCIATES
AUTHO. SIGN. NILESHKUMAR B. PANCHANI
DEV LIC. NO. : 659220221
4, TPA'S RESIDENCY, 8/H, PUSHKAR BUNGLOWS
- NIKOL, AHMEDABAD.

DEVELOPER	ENGINEER / C.O.W.
<i>Kern</i>	<i>Kern</i>

KETAV P. JOSHI
S.D. LG. NO. 9642220721R3
503, Abhijot Square,
Makarba, Ahmedabad,

 	STR. ENGINEER	
       		

RESPONSIBILITY (C.G.D.C.R.-2017 C.I. NO. 4.3.4.4 & 4.5) :-

APPROVAL OF DRAWINGS AND ACCEPTANCE OF ANY STATEMENT, DOCUMENTS, STRUCTURAL REPORT, STRUCTURE DESIGNING, PROGRESS CERTIFICATE OR BUILDING COMPLETION CERTIFICATES SHALL NOT DISCHARGE THE OWNER, ENGINEER, ARCHITECT, CLERK OF WORKS/SITE SUPERVISOR, STRUCTURAL DESIGNER, DEVELOPER, OWNER FROM THEIR RESPONSIBILITIES, IMPOSED UNDER THE ACT,

THE DEVELOPMENT CONTROL REGULATIONS AND THE LAWS OF TORT AND LOCAL ACTS.

LIABILITY (C.G.D.C.R-2017.C.I.NO.3.3.2):

NOTWITHSTANDING ANY DEVELOPMENTAL PERMISSION GRANTED UNDER THE ACT AND THESE REGULATIONS, ANY PERSON UNDERTAKING ANY DEVELOPMENT WORK SHALL CONTINUE TO BE WHOLLY AND SOLELY LIABLE FOR ANY INJURY OR DAMAGE OR LOSS WHATSOEVER THAT MAY BE CAUSED TO ANY ONE IN OR AROUND THE AREA DURING SUCH CONSTRUCTION AND NO LIABILITY WHATSOEVER SHALL BE INCURRED BY THE AUTHORITY.

22AD MUNICIPAL CORPORATION
22AD MUNICIPAL CORPORATION




Ahmedabad Municipal Corporation
 Case No. BHNTS/EZ/100119/CGDCRV/A1613/R0M1
 Zone: EAST CORPORATION
 Plan Approved as per terms and condition mentioned in the Commencement Certificate


Raja Chitthi Number : 02333/100119/A1613/R0/M1
Date : 02/08/2019

218/19 02-08-2008


D. Sub Inspector (B.P.S.P.)	T.D. Inspector (B.P.S.P.)	Asst. T.D. (B.P.S.P.)
--------------------------------	------------------------------	--------------------------

218/19 02-08-2008


218/19 02-08-2008

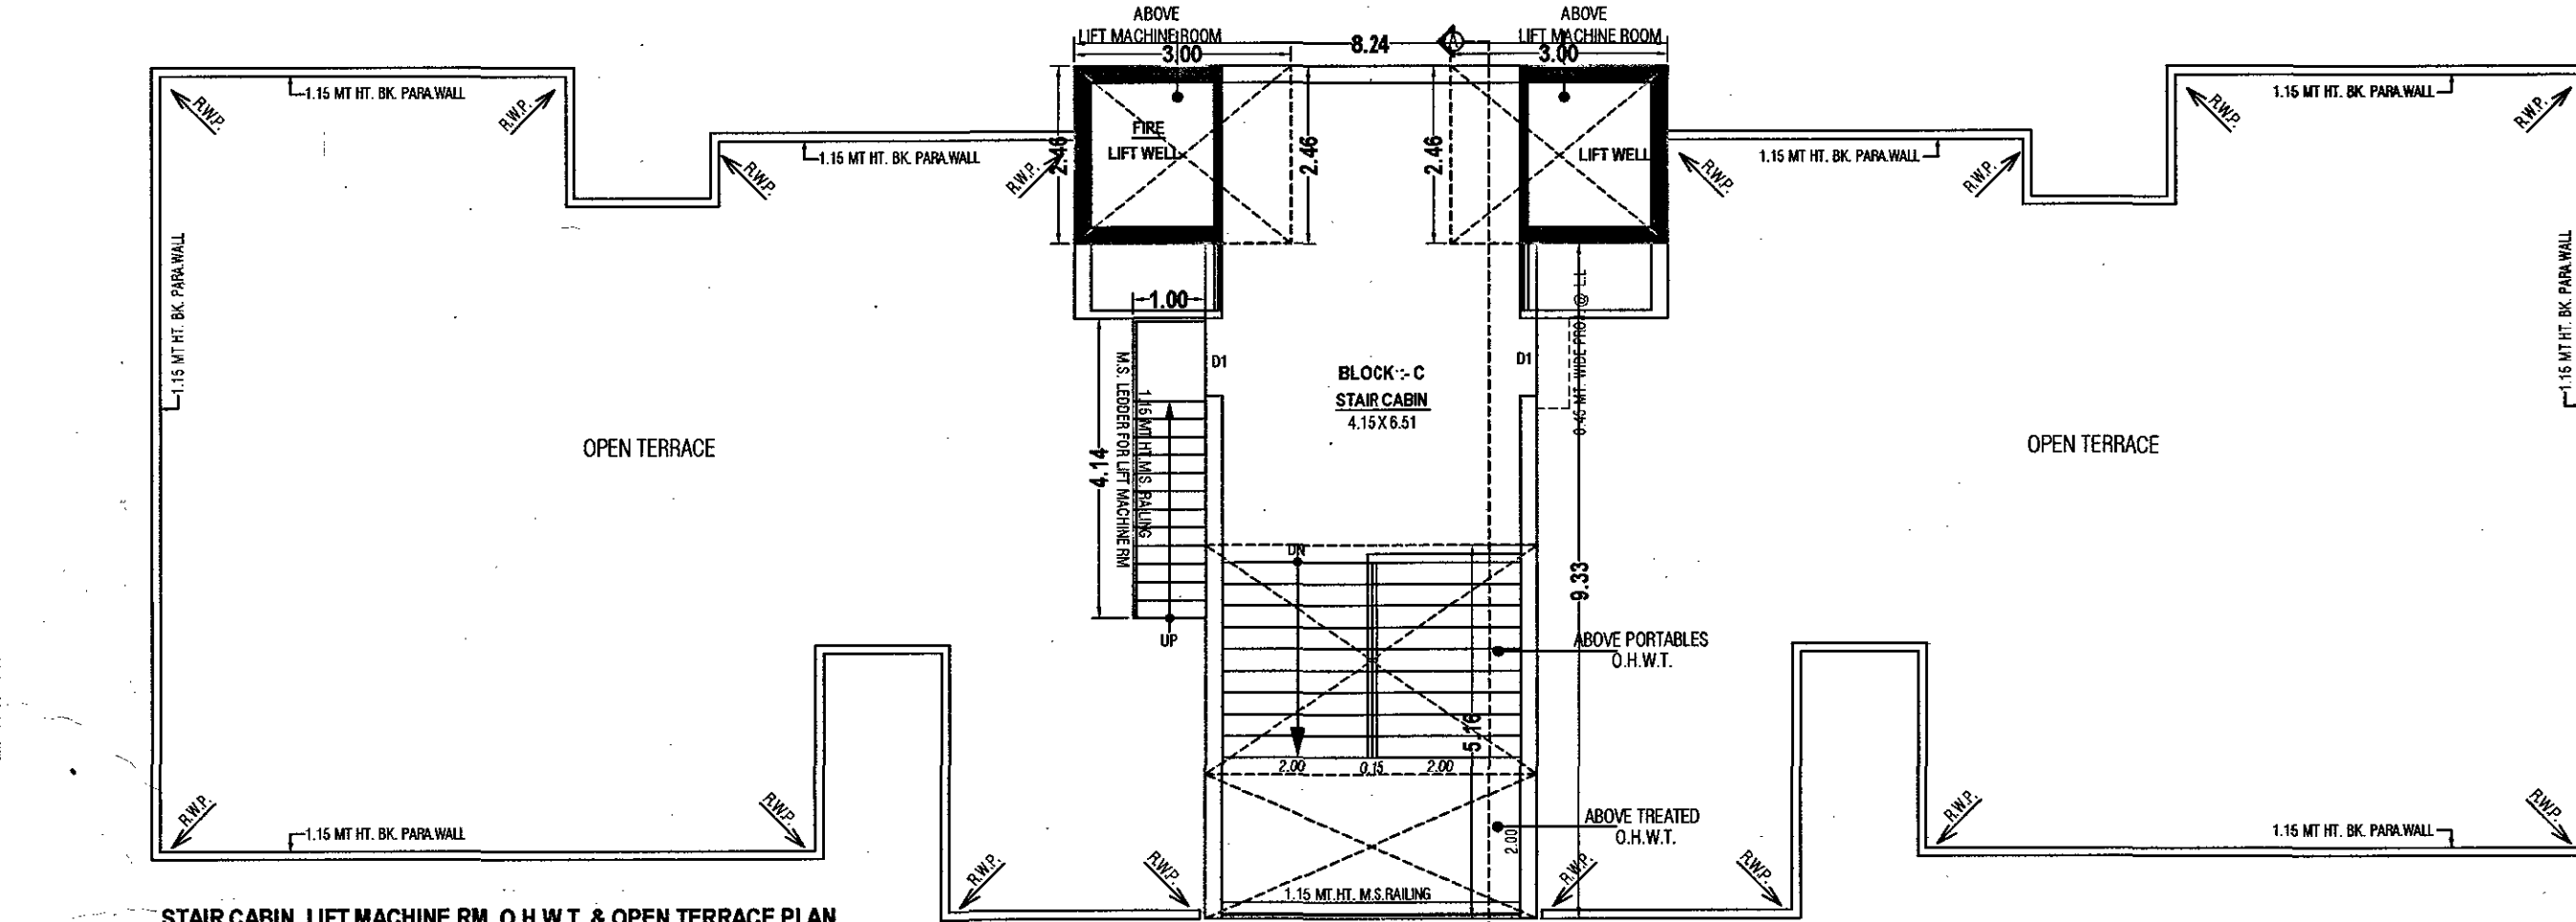

STAIR CABIN LIFT MACHINE RM. O.H.W.T. & OPEN TERRACE PLAN

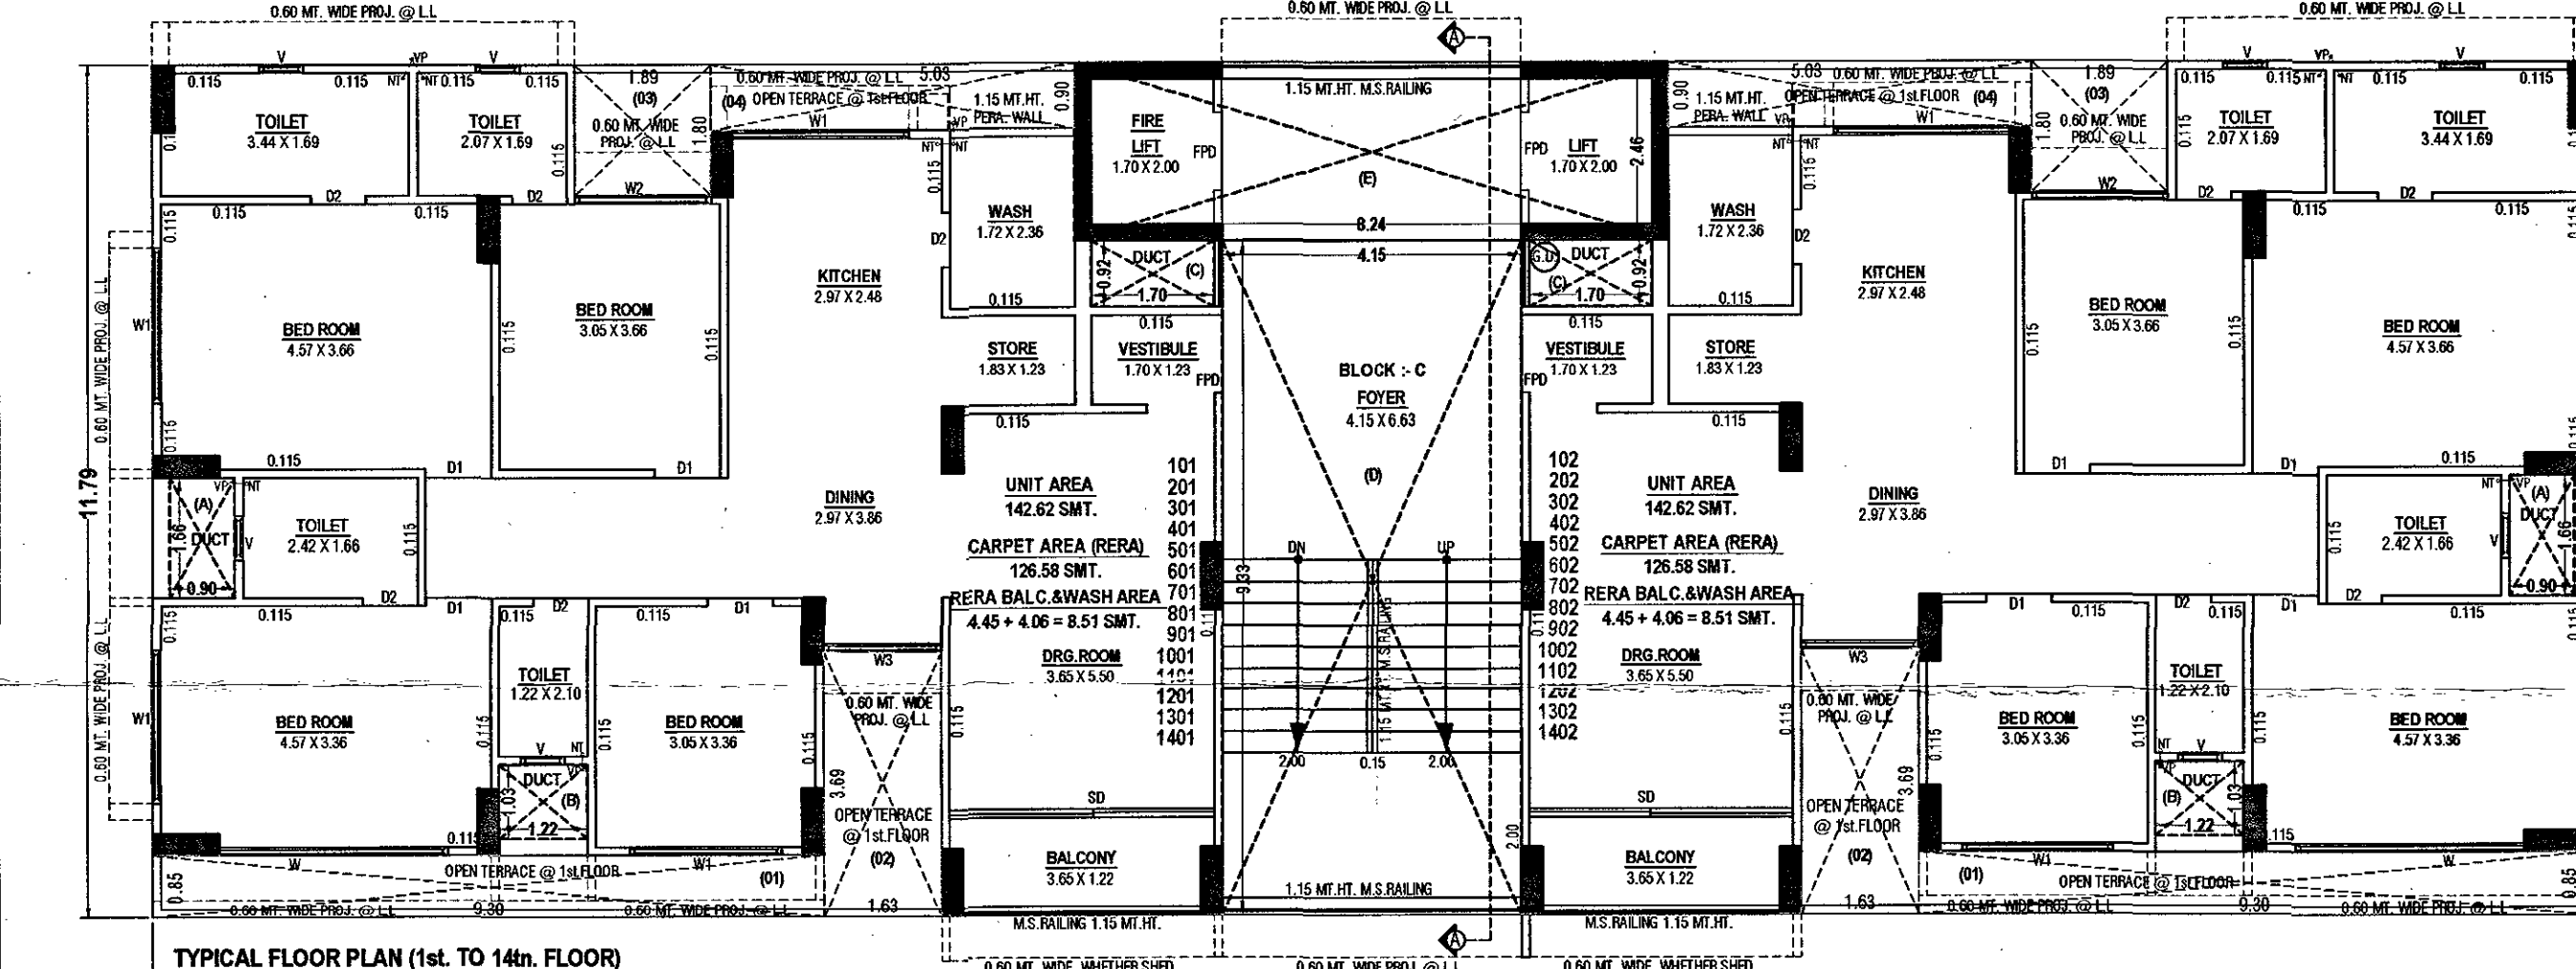

TYPICAL FLOOR PLAN (1st. TO 14th. FLOOR)


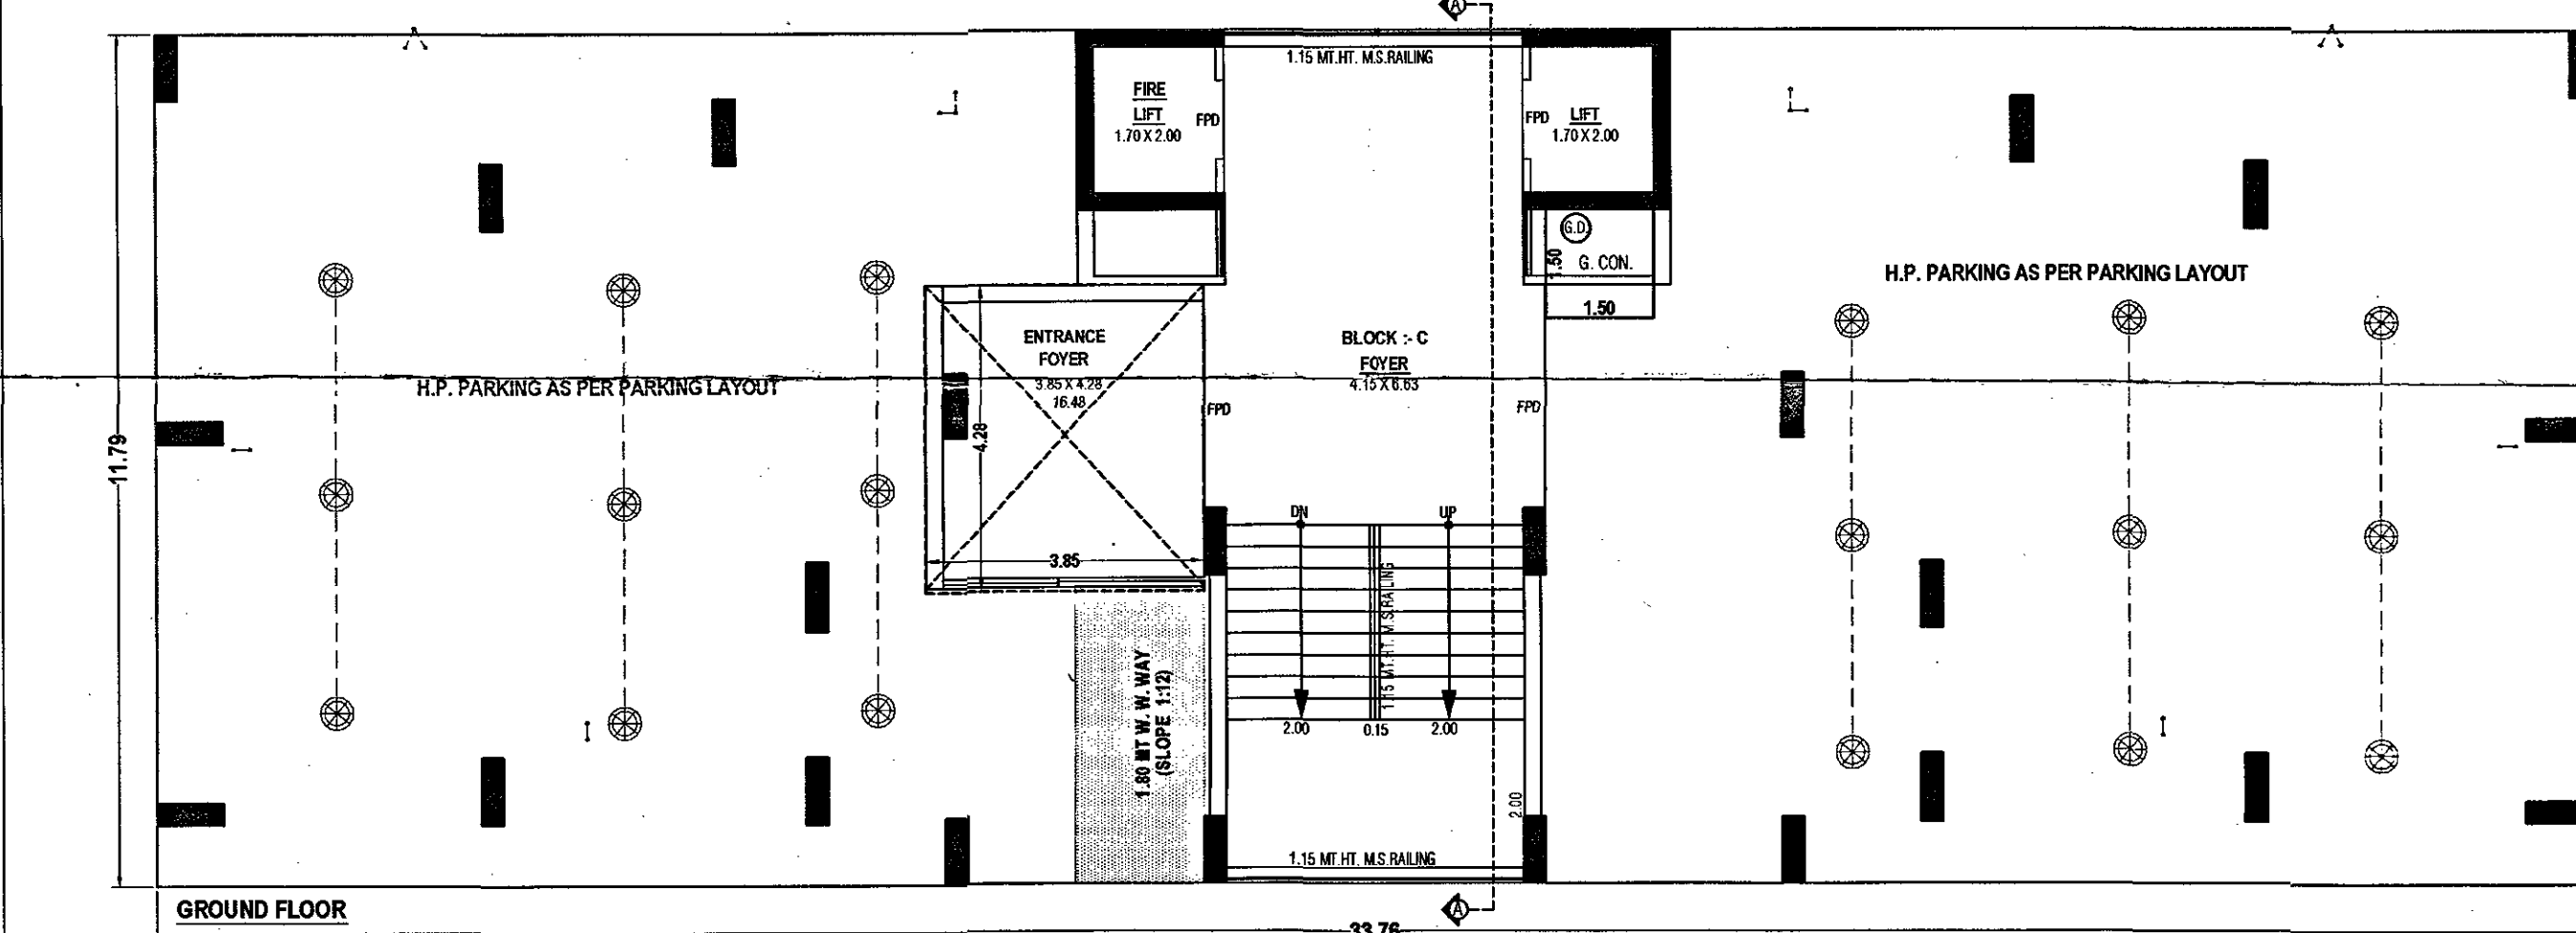


GROUND FLOOR

FLOOR	UNIT NUMBER	UNIT BUILT UP AREA	CARPET AREA	BALCONY AREA	WASH AREA	NO. OF UNIT
1st. FLOOR	101	142.62	126.58	4.45	4.06	01
	102	142.62	126.58	4.45	4.06	01
2nd. FLOOR	201	142.62	126.58	4.45	4.06	01
	202	142.62	126.58	4.45	4.06	01
3rd. FLOOR	301	142.62	126.58	4.45	4.06	01
	302	142.62	126.58	4.45	4.06	01
4th. FLOOR	401	142.62	126.58	4.45	4.06	01
	402	142.62	126.58	4.45	4.06	01
5th. FLOOR	501	142.62	126.58	4.45	4.06	01
	502	142.62	126.58	4.45	4.06	01
6th. FLOOR	601	142.62	126.58	4.45	4.06	01
	602	142.62	126.58	4.45	4.06	01
7th. FLOOR	701	142.62	126.58	4.45	4.06	01
	702	142.62	126.58	4.45	4.06	01
8th. FLOOR	801	142.62	126.58	4.45	4.06	01
	802	142.62	126.58	4.45	4.06	01
9th. FLOOR	901	142.62	126.58	4.45	4.06	01
	902	142.62	126.58	4.45	4.06	01
10th. FLOOR	1001	142.62	126.58	4.45	4.06	01
	1002	142.62	126.58	4.45	4.06	01
11th. FLOOR	1101	142.62	126.58	4.45	4.06	01
	1102	142.62	126.58	4.45	4.06	01
12th. FLOOR	1201	142.62	126.58	4.45	4.06	01
	1202	142.62	126.58	4.45	4.06	01
13th. FLOOR	1301	142.62	126.58	4.45	4.06	01
	1302	142.62	126.58	4.45	4.06	01
14th. FLOOR	1401	142.62	126.58	4.45	4.06	01
	1402	142.62	126.58	4.45	4.06	01

FLOOR AREA TABLE :-				
FLOOR	USE	AREA		
		RESI	TOTAL	TOTAL
1st.FLOOR	02	02	286.27	286.27
2nd.FLOOR	02	02	286.27	286.27
3rd.FLOOR	02	02	286.27	286.27
4th.FLOOR	02	02	286.27	286.27
5th.FLOOR	02	02	286.27	286.27
6th.FLOOR	02	02	286.27	286.27
7th.FLOOR	02	02	286.27	286.27
8th.FLOOR	02	02	286.27	286.27
9th.FLOOR	02	02	286.27	286.27
10th.FLOOR	02	02	286.27	286.27
11th.FLOOR	02	02	286.27	286.27
12th.FLOOR	02	02	286.27	286.27
13th.FLOOR	02	02	286.27	286.27
14th.FLOOR	02	02	286.27	286.27
TOTAL	28	28	4007.78	4007.78

[illegible]

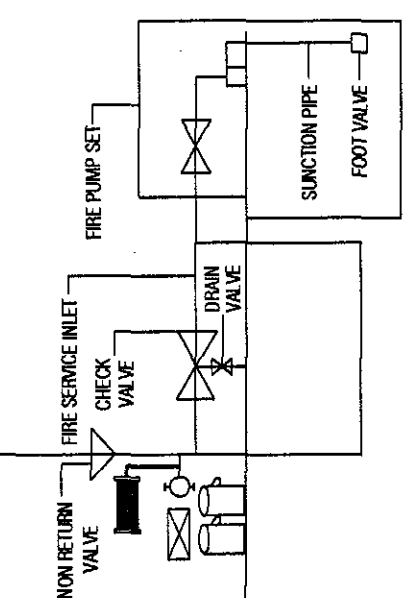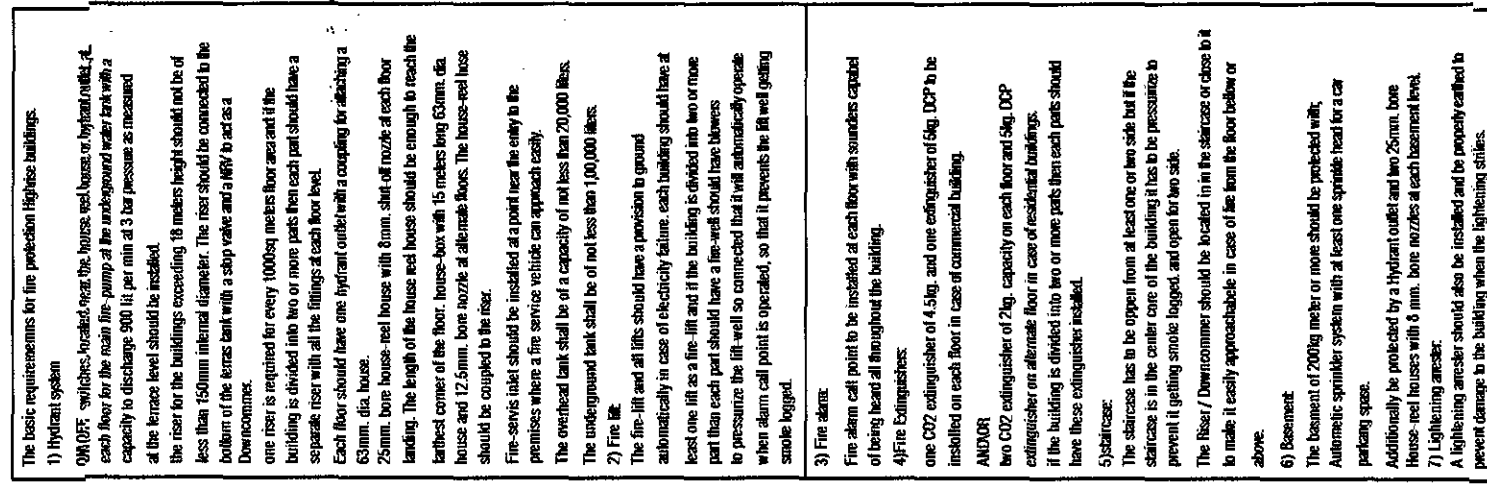

સરકાર પ્રારણે સુધારક એક એવું સમિતિ ના સભ્ય ના હોય
નુકસાના હોઈ, તે વસ્તુવાદ ધારણે લઈ, પુ. પરમસિંખ
અમીત અને ના વિભાગનું સ્થાનપ્રારંભ સંભવતાં રહેશે

[illegible][illegible]

SCRUTINIZE COPY
NO...D...D120/22/2017
TDO, BPSP, AMC.

- १०० फीट्स पर्यंत की गहराई पर पाए गए हैं।
 इनमें से कुछ की गहराई १०० फीट्स से अधिक है।
 १०० फीट्स की गहराई पर पाए गए हैं।
 १०० फीट्स की गहराई पर पाए गए हैं।

[illegible][illegible][illegible]


ALL HAVE TO BE SUBMITTED TO THE ROOF TOP SOLAR ENERGY
COMMISSION FOR APPROVAL. THE ROOF TOP SOLAR ENERGY
COMMISSION IS GRANTED ON THE BASIS OF OPINION FOR LOCAL AREA PLAN AND
UNDER TOWN PLANNING AUTHORITY ON DT-122011A LETTER NO. DT-1155 AND
UNDER TOWN PLANNING AUTHORITY BY OWNER/APPPLICANT ON DT-18/202119 FOR
BEFORE APPLYING FOR BUILT PERMISSION AND NOTERIZED UNDER
OWNER/APPPLICANT ON DT-18/202119 AND ALL TERMS AND CONDITION
WILL BE APPLICABLE AND BINDING TO OWNER/APPPLICANT.

[illegible][illegible]

that when available, directly connect me and inform me of this. I have this email address you can use to reach me. Please feel free to email me any questions you need to resolve.

[illegible]

સદર પ્રકરણે ચાજીબલ મેંડ. એસ. આઈ. ના નાણાં ના હાથ
બુકવવાના હોઈ, તે વસૂલાત બાબતે બી. યુ. પરમોશન
અગાઉ અત્રેના વિભાગનો આલેખપ્રાય મેળવવાનો રહેશે

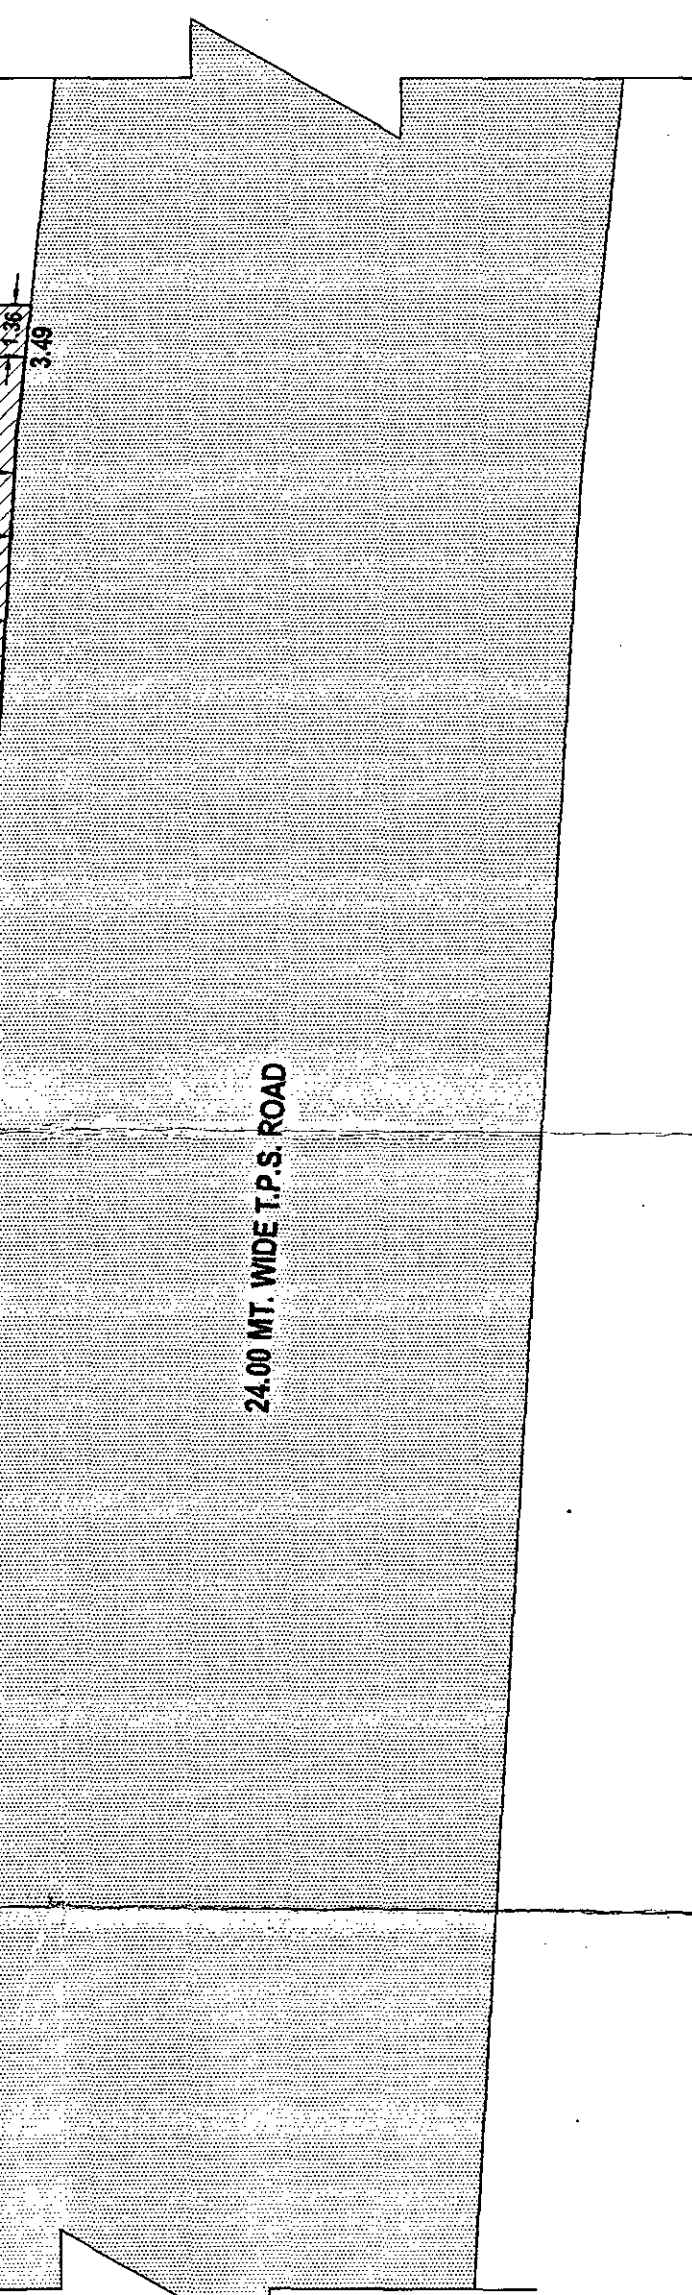

SCRUTINIZE COPY
NO. 1210 Dt 22/07/2019
TDO, BPSP, AMC

Nukleomig.

CHIRAGKUMAR P. NAKRA **B.E. CIVIL**
A-101, Shantiniketan-2, Opp. P...
New India Colony Road, ...
AMC LIC No.: ER - 145624051
AMC LIC No.: CW - 0663220720

ENGINEER / C.O.W.

Signature: [Handwritten Signature]

OWNER

ની ગુણવત્તા વિ. અંગેની જવાબદારી અ.મુ.કો. ની તથા તેના રજાદર/પાલિક તથા એન્જનીયરે રજૂ કરેલ પ્રમાણ પત્રો/બાંહેરી છે.

NO. 43,44 & 45) :-
ACCEPTANCE OF ANY STATEMENT,
ACT, STRUCTURAL DRAWINGS, PROGRESS
COMPLETION CERTIFICATES SHALL NOT
BE GIVEN TO ARCHITECT, CLERK OF WORKS/SITE
ENGINEER, DEVELOPER, OWNER FROM THEIR
OFFICE WITHOUT THE ACT, THE DEVELOPMENT CONTROL
AUTHORITY AND LOCAL ACTS.

ANY PERSON UNDERTAKING ANY
 WHOLLY AND SOLELY LIABLE
 WHATSOEVER THAT MAY BE CAUSED
 DURING SUCH CONSTRUCTION AND
 SHALL BE CAST ON THE

Age Group	2003	2004	2005
18-29	~85	~85	~85
30-49	~75	~75	~75
50-69	~65	~65	~65
70+	~55	~55	~55

100

100

1. *Chlorophyll a* (Chl *a*)

al Corporation
1609/R0/M1
mentioned in
09/R0/M1

Asst. T. I. G. (B.P.S.P. (T.O.))
MEDABAD MUNICIPALITY
02-08-2019
Asst. T. I. G.

(P.) (B.P.S.) * * * * *
 CORPORATION