


1).Sri.P.RAVIKANTH,
2).Sri.NAVEEN KUMAR PANDALA.

SCHEDULE OF JOINERY			
BUILDING NAME	NAME	L X W	NOS
BUILDING (RESIDENTIAL)	V	0.56 X 1.20	10
BUILDING (RESIDENTIAL)	V	0.66 X 1.20	10
BUILDING (RESIDENTIAL)	V	0.67 X 1.20	10
BUILDING (RESIDENTIAL)	V	0.69 X 1.20	31
BUILDING (RESIDENTIAL)	V	0.70 X 1.20	10
BUILDING (RESIDENTIAL)	V	0.72 X 1.20	10
BUILDING (RESIDENTIAL)	V	0.73 X 1.20	01
BUILDING (RESIDENTIAL)	V	0.74 X 1.20	01
BUILDING (RESIDENTIAL)	V	0.76 X 1.20	74
BUILDING (RESIDENTIAL)	V	0.77 X 1.20	22
BUILDING (RESIDENTIAL)	V	0.78 X 1.20	22
BUILDING (RESIDENTIAL)	V	0.80 X 1.20	32
BUILDING (RESIDENTIAL)	V	0.81 X 1.20	22
BUILDING (RESIDENTIAL)	V	0.88 X 1.20	10
BUILDING (RESIDENTIAL)	V	0.90 X 1.20	22
BUILDING (RESIDENTIAL)	V	0.92 X 1.20	11
BUILDING (RESIDENTIAL)	V	0.96 X 1.20	11
BUILDING (RESIDENTIAL)	V	0.99 X 1.20	10
BUILDING (RESIDENTIAL)	W	1.11 X 1.20	10

VEHICLE TYPE	TOTAL PARKING	VISITORS PARKING
REQ. AREA	5267.33	526.73
REQ. NO	-	-
PROP. AREA	605.00	1245.66
PROP. NO	54	110.73
TOTAL	8110.90	-

BUILDING-BUILDING (RESIDENTIAL)									
FLOOR NAME	TOTAL BUA	DEDUCTIONS		NET BUA		TNMTS	PARKING AREA	NO OF STACK	NET PARKING
		VSHAF	VOID	ACCESS	RESID	COMM			
BASEMENT SECOND FLOOR	3263.39	88.75	0.00	14.19	0.00	0.00	00	3160.50	1
BASEMENT FIRST FLOOR	3263.39	88.75	0.00	69.81	0.00	0.00	00	3044.10	1
STILT FLOOR	1984.10	0.00	0.00	0.00	0.00	0.00	00	1984.10	0
FIRST FLOOR	1408.56	0.00	8.66		1221.90	178.00	05	0.00	0
SECOND FLOOR	1642.25	0.00	8.66	0.00		0.00	07	0.00	0
THIRD FLOOR	1642.25	0.00	8.66	0.00	1633.59	0.00	07	0.00	0
FOURTH FLOOR	1642.25	0.00	8.66	0.00	1633.59	0.00	07	0.00	0
FIFTH FLOOR	1642.25	0.00	8.66	0.00	1633.59	0.00	07	0.00	0
SIXTH FLOOR	1642.25	0.00	8.66	0.00	1633.59	0.00	07	0.00	0
SEVENTH FLOOR	1642.25	0.00	8.66	0.00	1633.59	0.00	07	0.00	0
EIGHTH FLOOR	1642.25	0.00	8.66	0.00	1633.59	0.00	07	0.00	0
NINTH FLOOR	1642.25	0.00	8.66	0.00	1633.59	0.00	07	0.00	0
TENTH FLOOR	1642.25	0.00	8.66	0.00	1633.59	0.00	07	0.00	0
TELEPH FLOOR	1642.25	0.00	8.66	0.00	1633.59	0.00	07	0.00	0
TERRACE FLOOR	11.78	0.00	0.00	0.00	0.00	0.00	00	0.00	0
TOTAL	25963.71	177.50	95.28	84.00	17557.80	178.00	75	7789.00	7789.00
TOTAL NO OF BLDG	1								
TOTAL	25963.71	177.50	95.28	84.00	17557.80	178.00	75	7789.00	7789.00

 


Note: All dimensions are in meters

Project Title	
PLAN SHOWING THE PROPOSED	Residential
PLOT NO.	
SURVEY NO.	
SITUATED AT	
BELONGING TO : Mr./Ms./Mrs	
REP BY :	Navreen Pandita
LICENCE NO.	APPROVAL NO.
DATE : 10-01-2022	SHEET NO. : 1 / 3
Building Plan Details	INWARD NO. : TS065535/2021



BASEMENT SECOND FLOOR
PLAN
(SCALE=1:100)

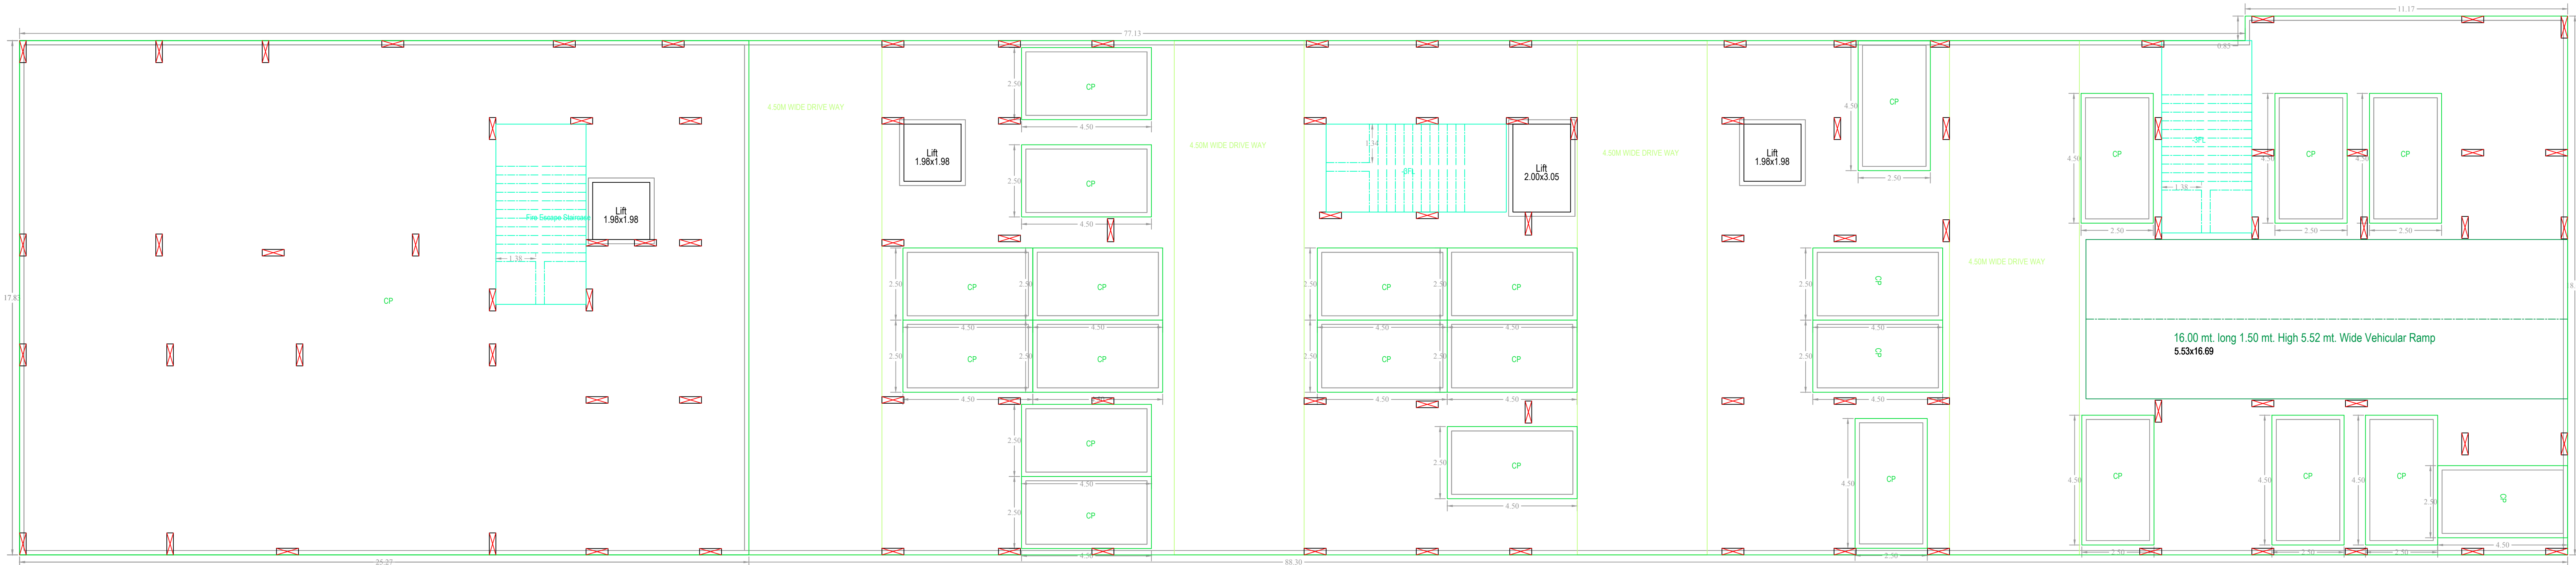


STILT FLOOR PLAN

STILT FLOOR
PLAN
(SCALE=1:100)

OWNER'S NAME AND SIGNATURE
BUILDERS NAME AND SIGNATURE
ARCHITECTS NAME AND SIGNATURE
STRUCTURAL ENGINEERS NAME AND SIGNATURE




BASEMENT FIRST FLOOR
PLAN
(SCALE=1:100)

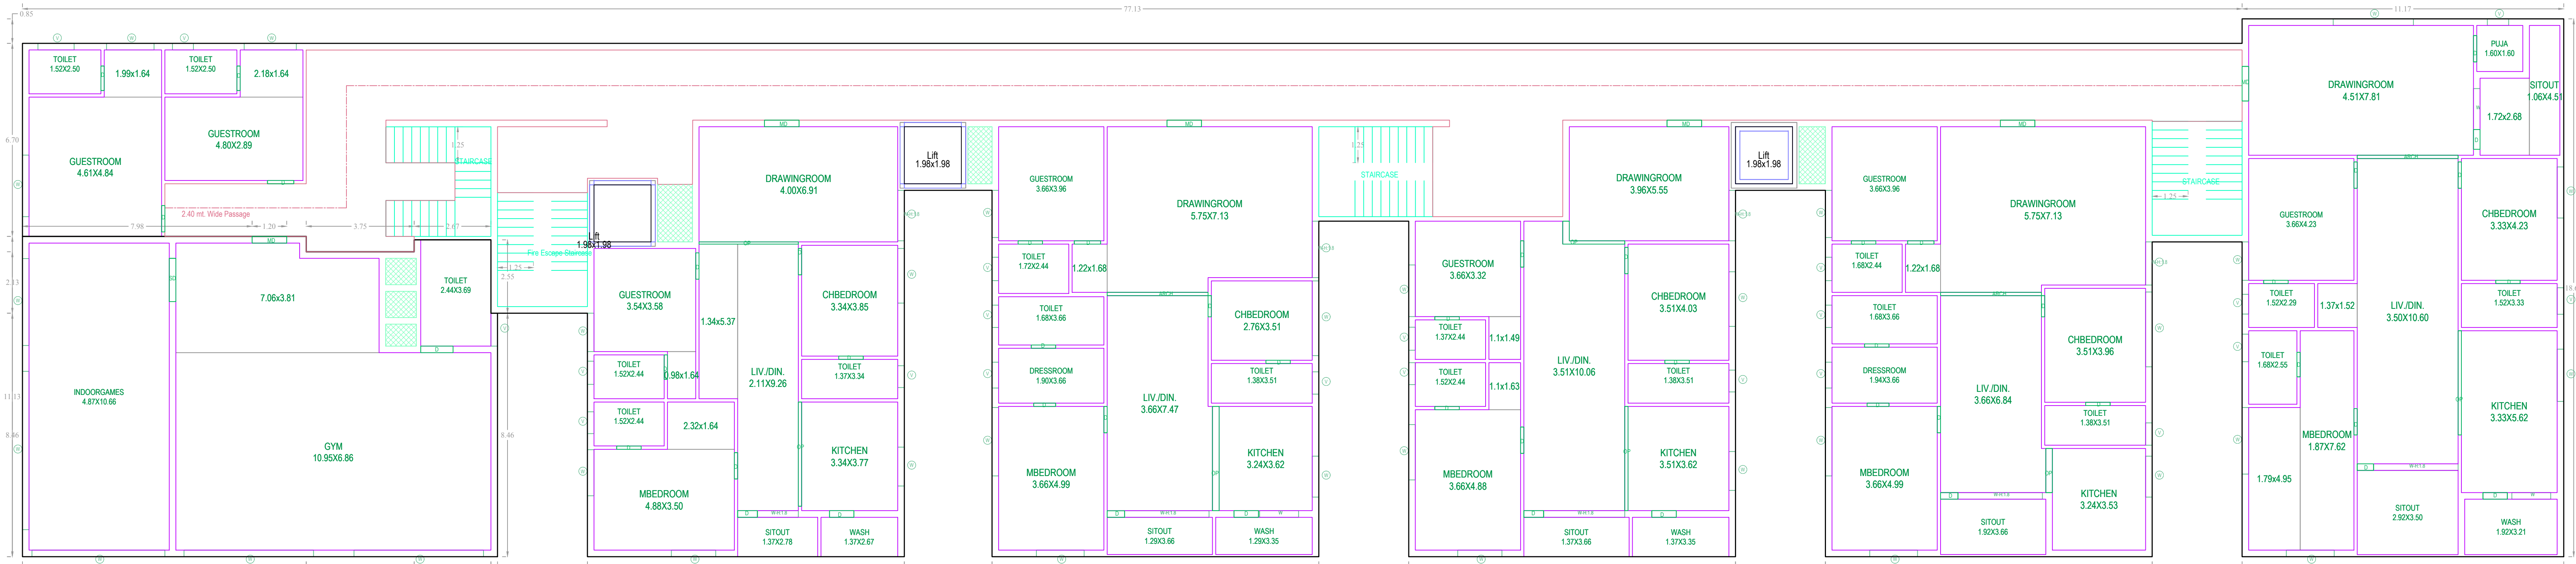


FIRST FLOOR PLAN (SCALE=1:100)

OWNERS NAME AND SIGNATURE
BUILDERS NAME AND SIGNATURE
ARCHITECTS NAME AND SIGNATURE
STRUCTURAL ENGINEERS NAME AND SIGNATURE

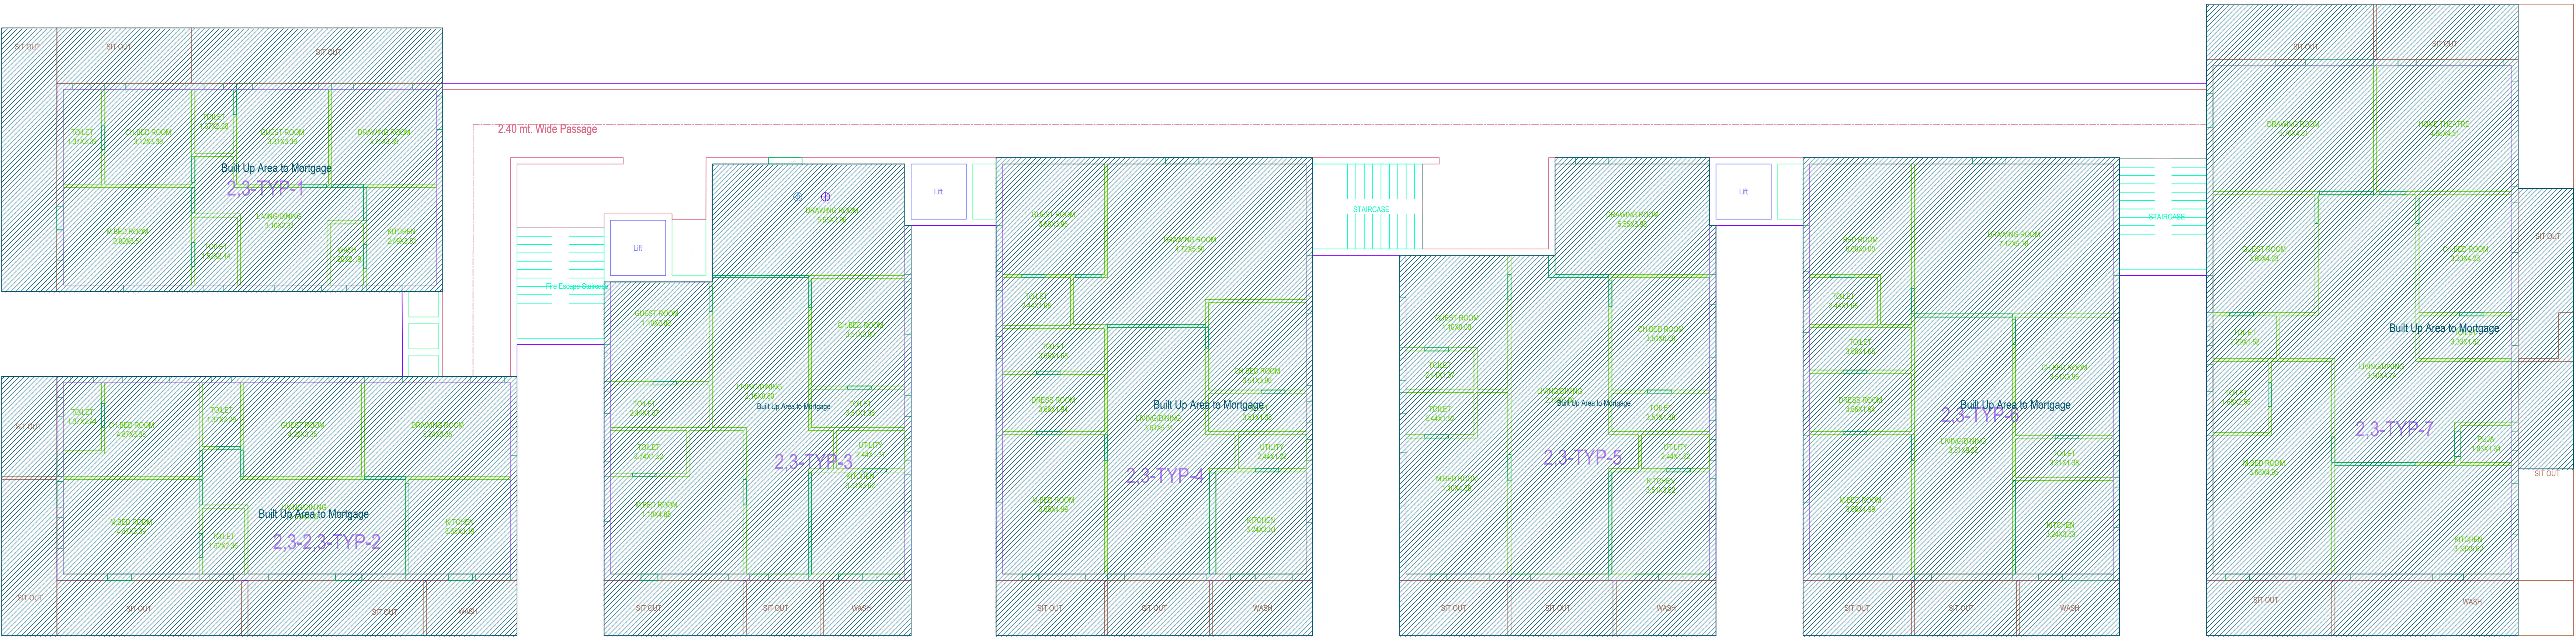

2,3-TYPICAL - 2 & 3 FLOOR PLAN

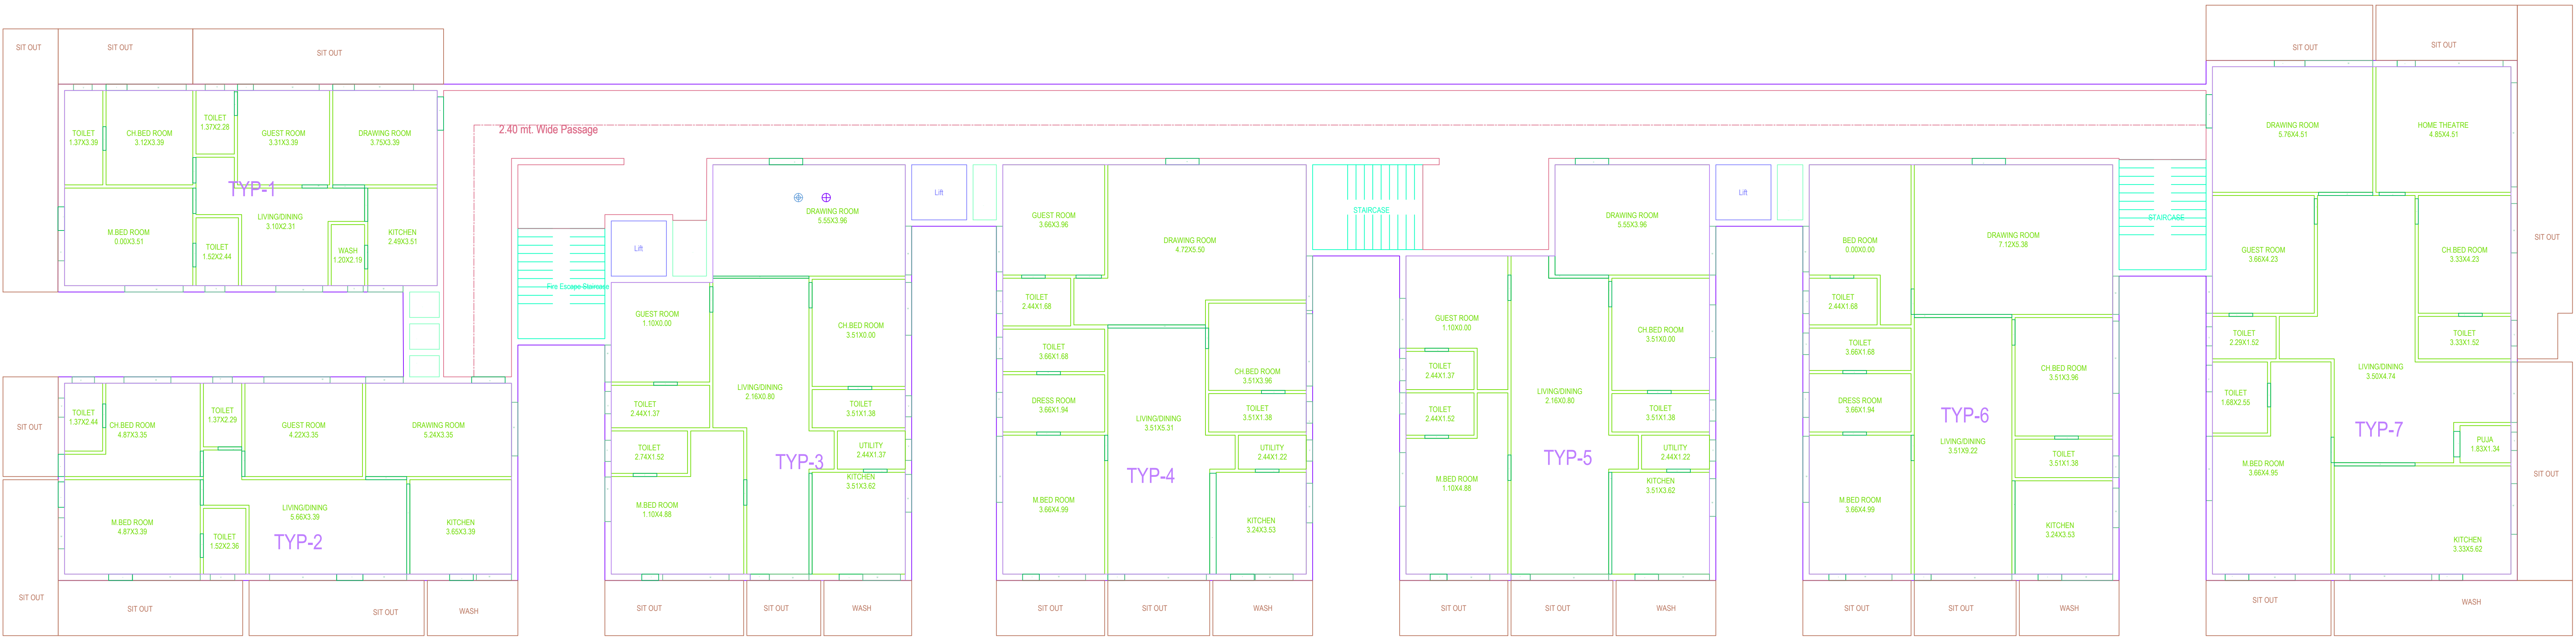


TYPICAL - 4, 5, 6, 7, 8, 9, 10 & 11 FLOOR PLAN


Project Title	
PLAN SHOWING THE PROPOSED	Residential
PLOT NO.	
SURVEY NO.	
SITUATED AT	
BELONGING TO : Mr.Ms.Mrs	
REP BY :	Naveen Pandita
LICENCE NO.	APPROVAL NO.
DATE : 10-01-2022	SHEET NO. : 2 / 3
Building Plan Details	INWARD NO. : TS/065535/2021

OWNERS NAME AND SIGNATURE
BUILDERS NAME AND SIGNATURE
ARCHITECTS NAME AND SIGNATURE
STRUCTURAL ENGINEERS NAME AND SIGNATURE


Project Title	
PLAN SHOWING THE PROPOSED	Residential
PLOT NO.	
SURVEY NO.	
SITUATED AT	
BELONGING TO : Mr./Ms./Mrs	
REP BY :	Naveen Pandita
LICENCE NO.	APPROVAL NO.
DATE : 10-01-2022	SHEET NO. : 2 / 3
Building Plan Details	INWARD NO: TS/065535/2021

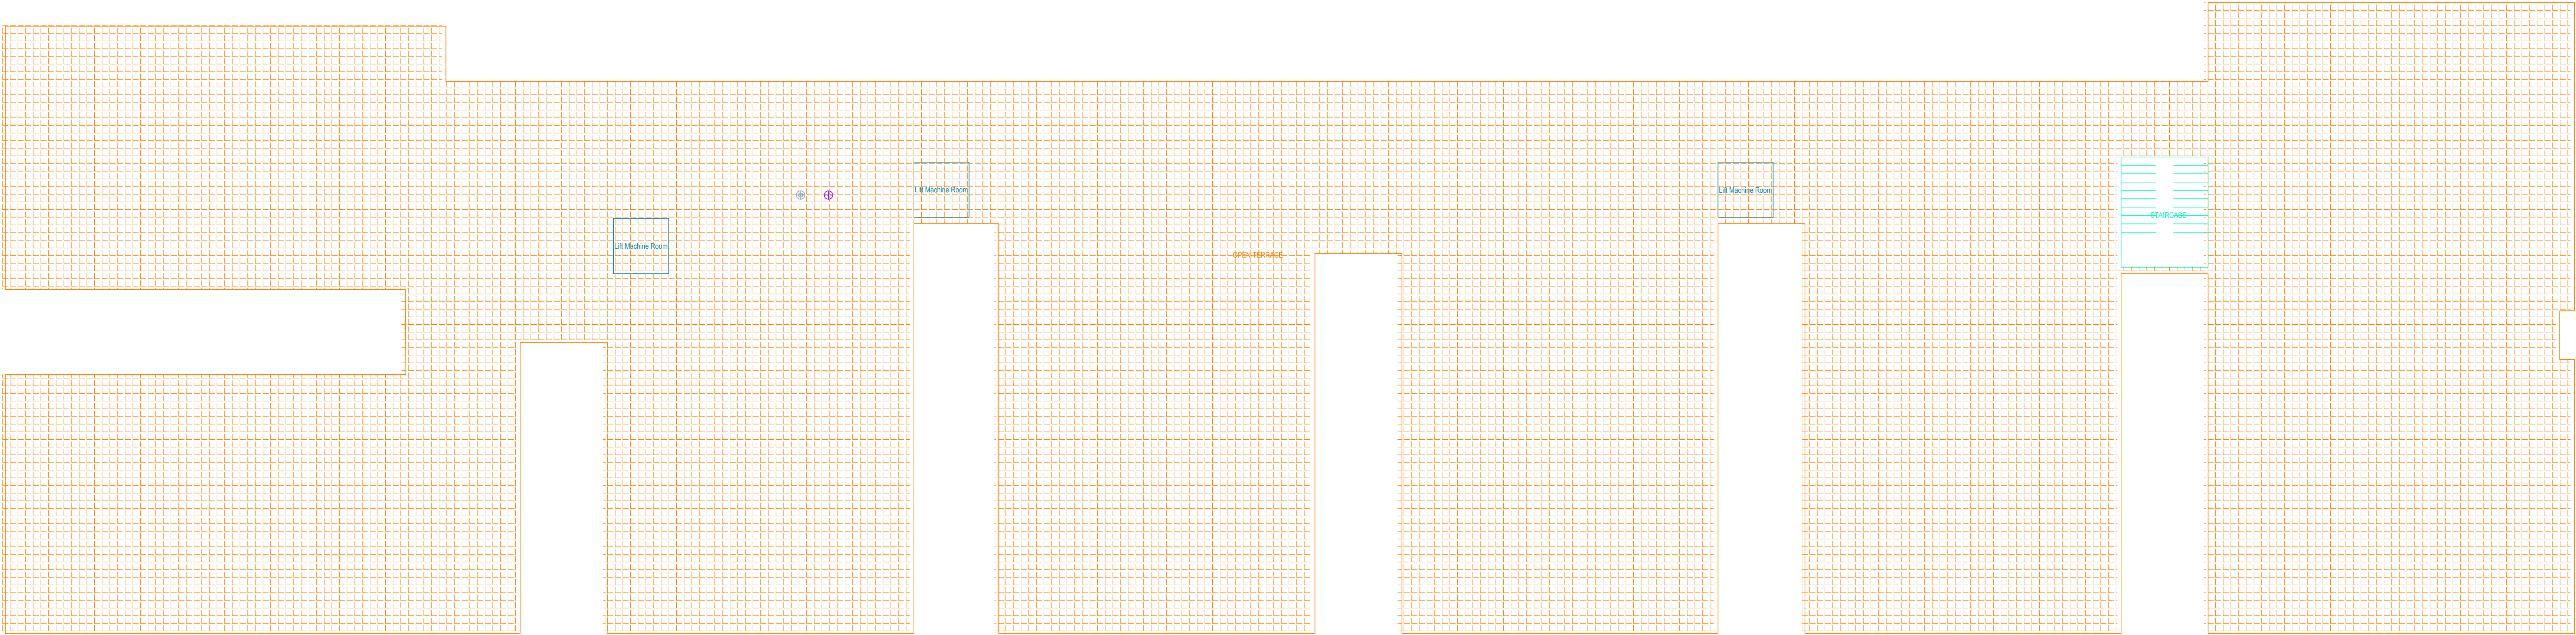

TERRACE FLOOR PLAN

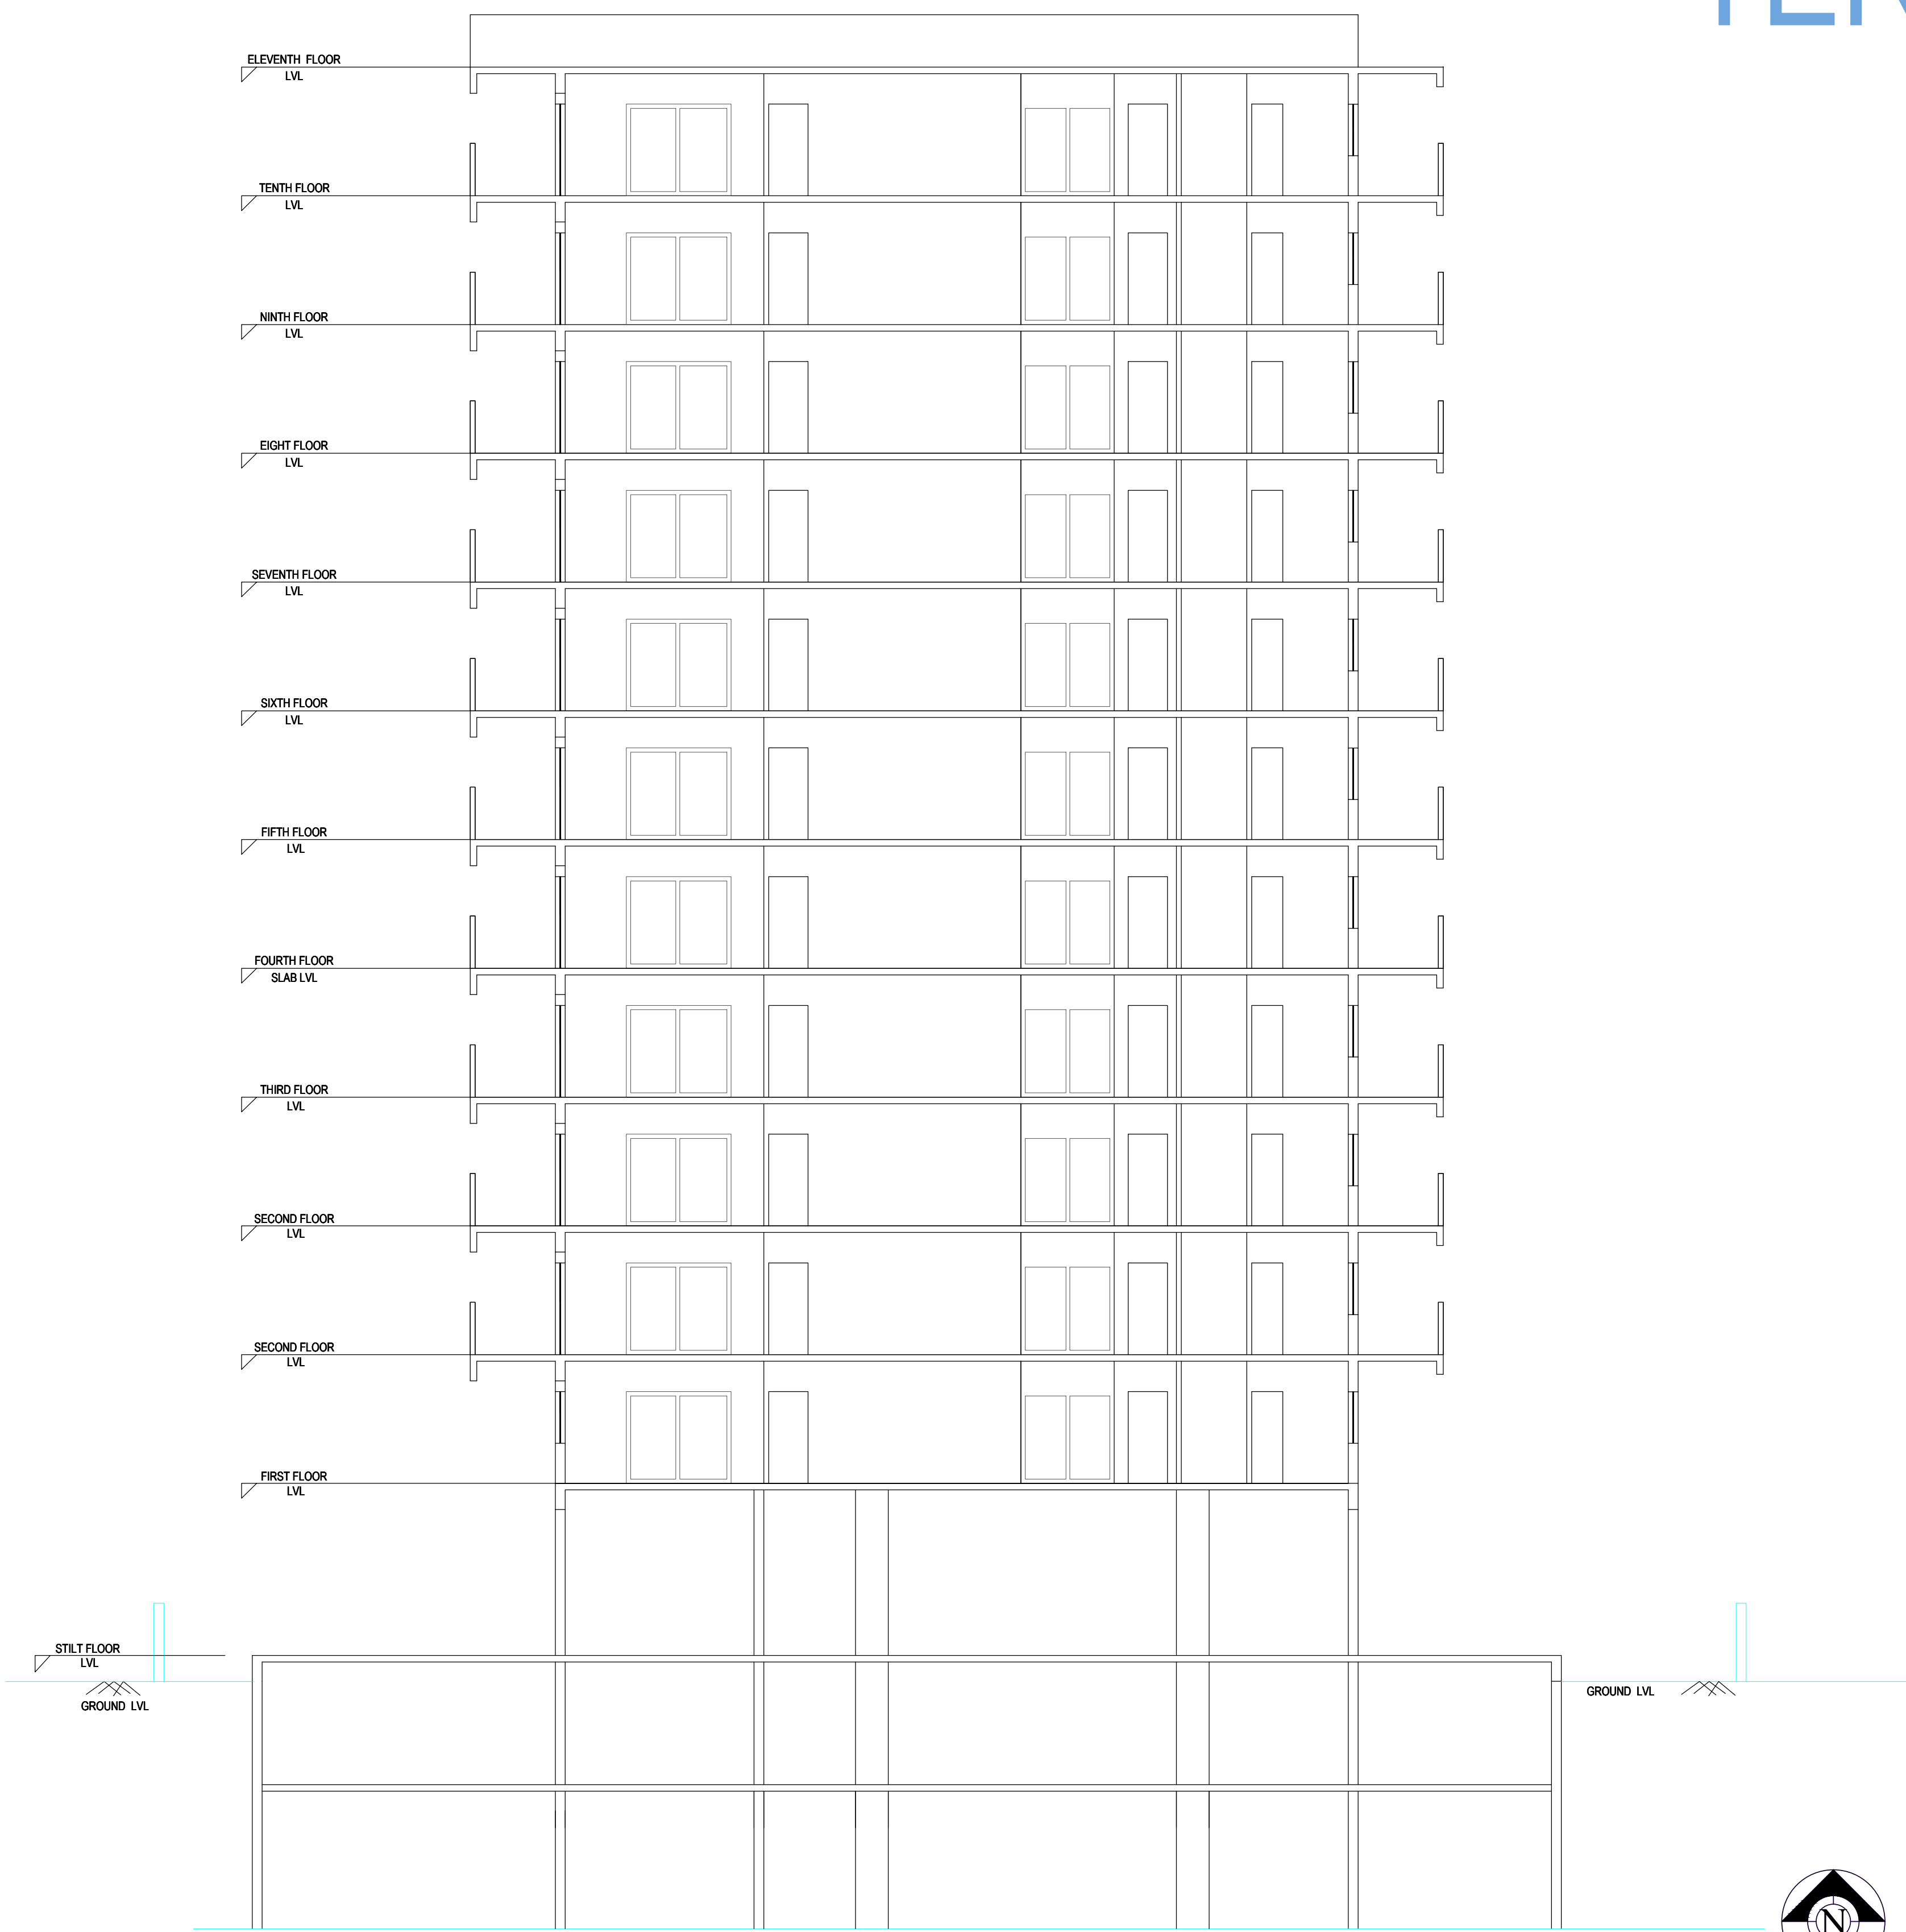

Elevation1

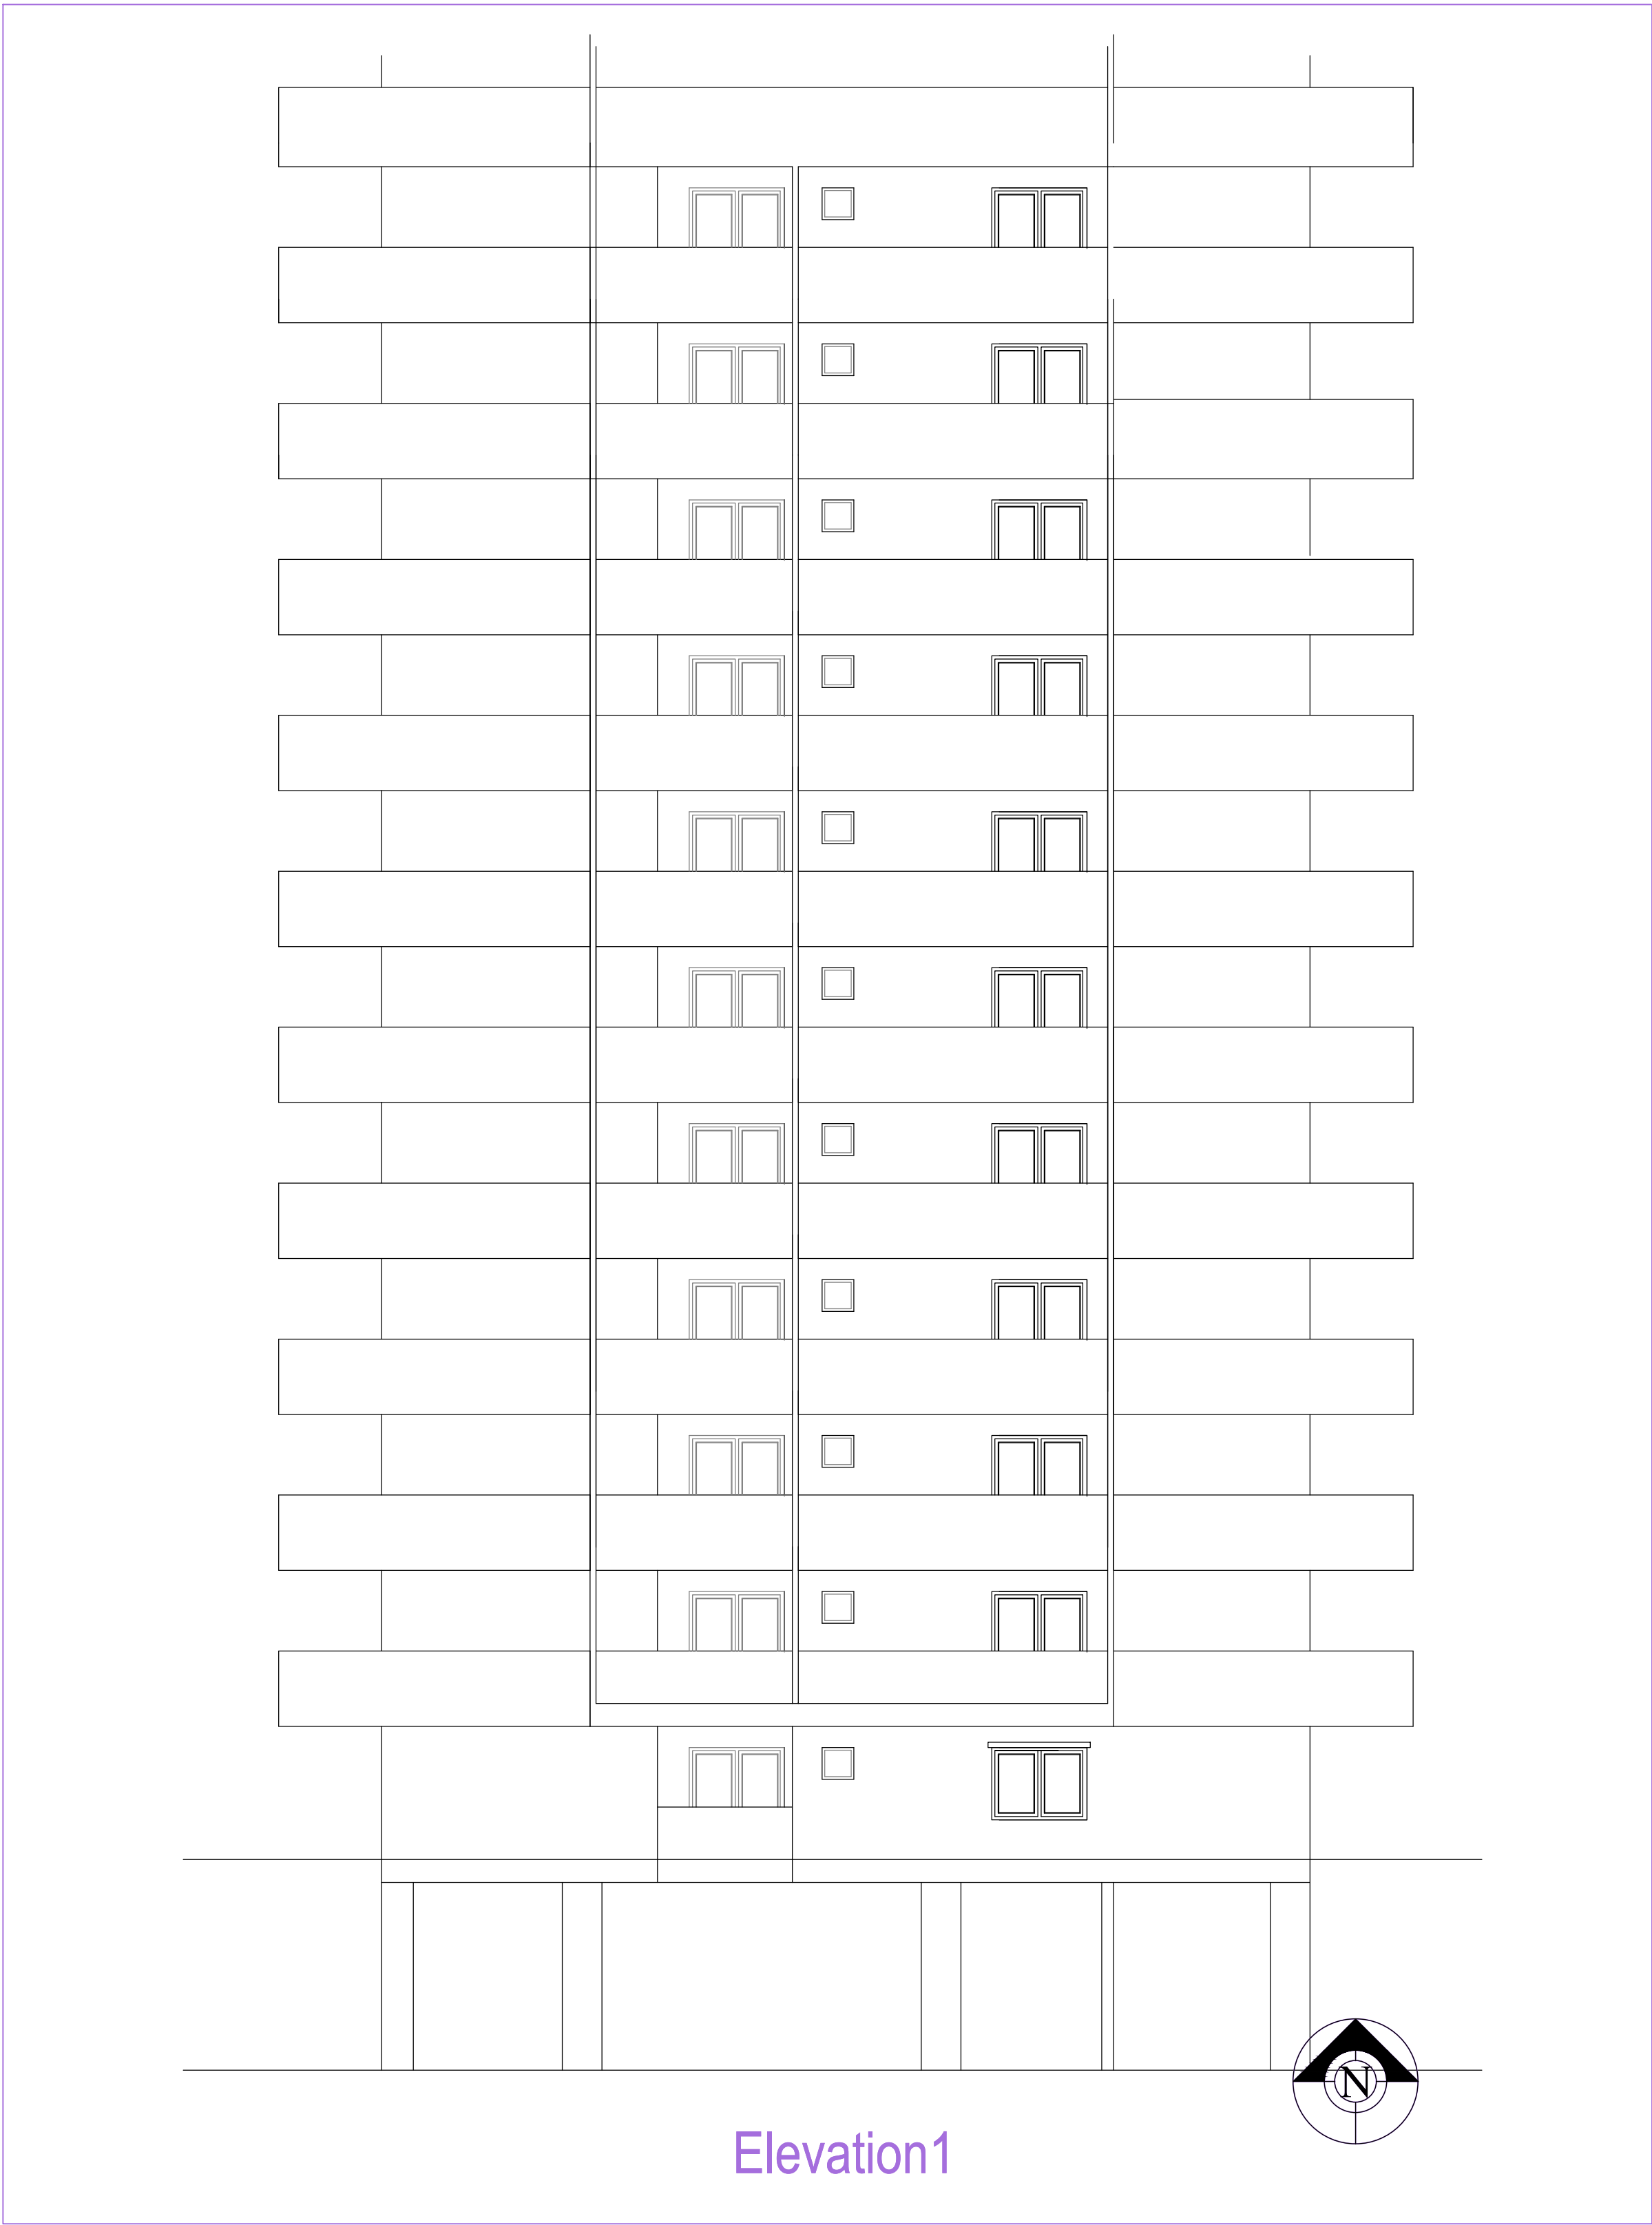

Elevation1



OWNER'S NAME AND SIGNATURE
BUILDER'S NAME AND SIGNATURE
ARCHITECT'S NAME AND SIGNATURE
STRUCTURAL ENGINEER'S NAME AND SIGNATURE