

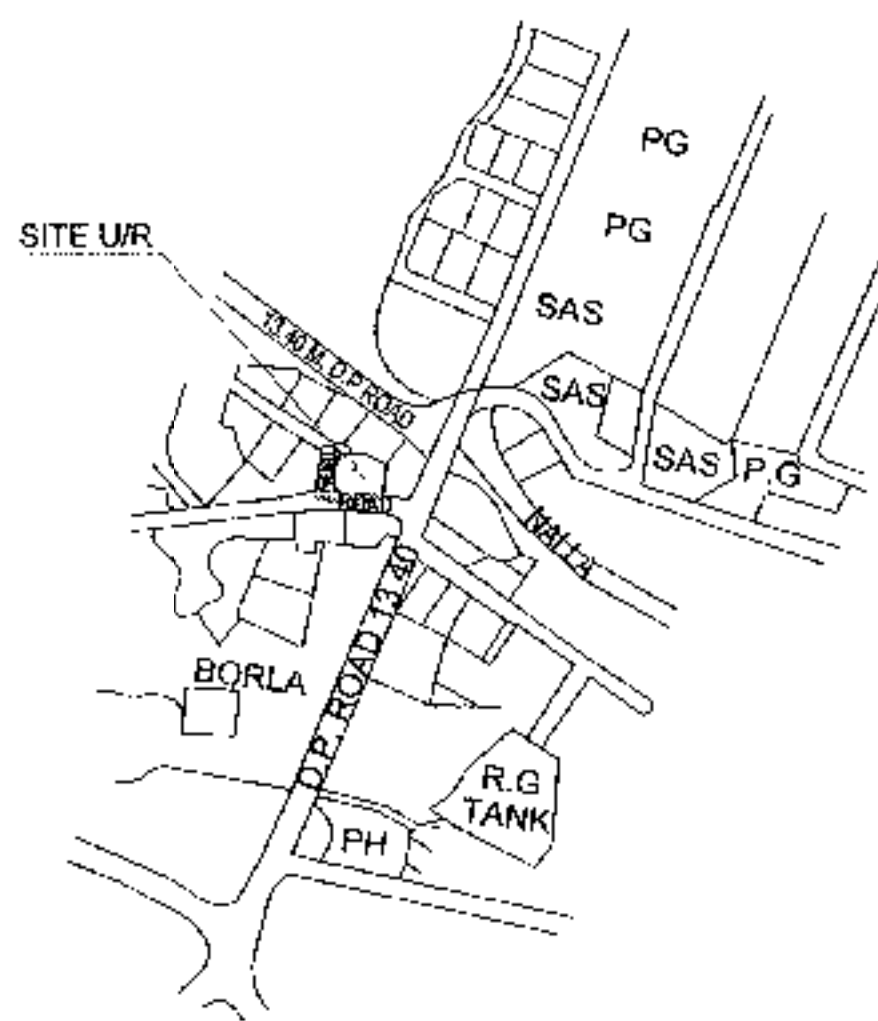
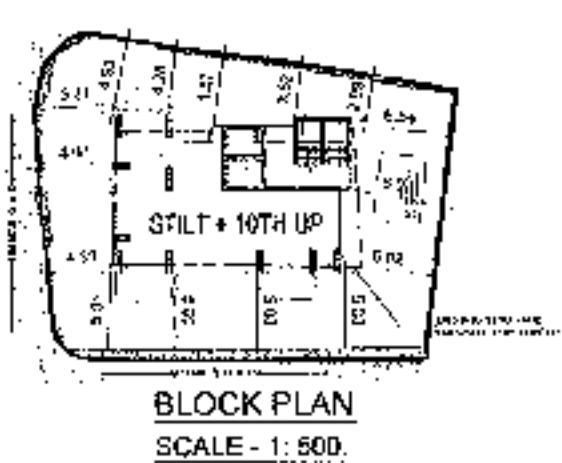


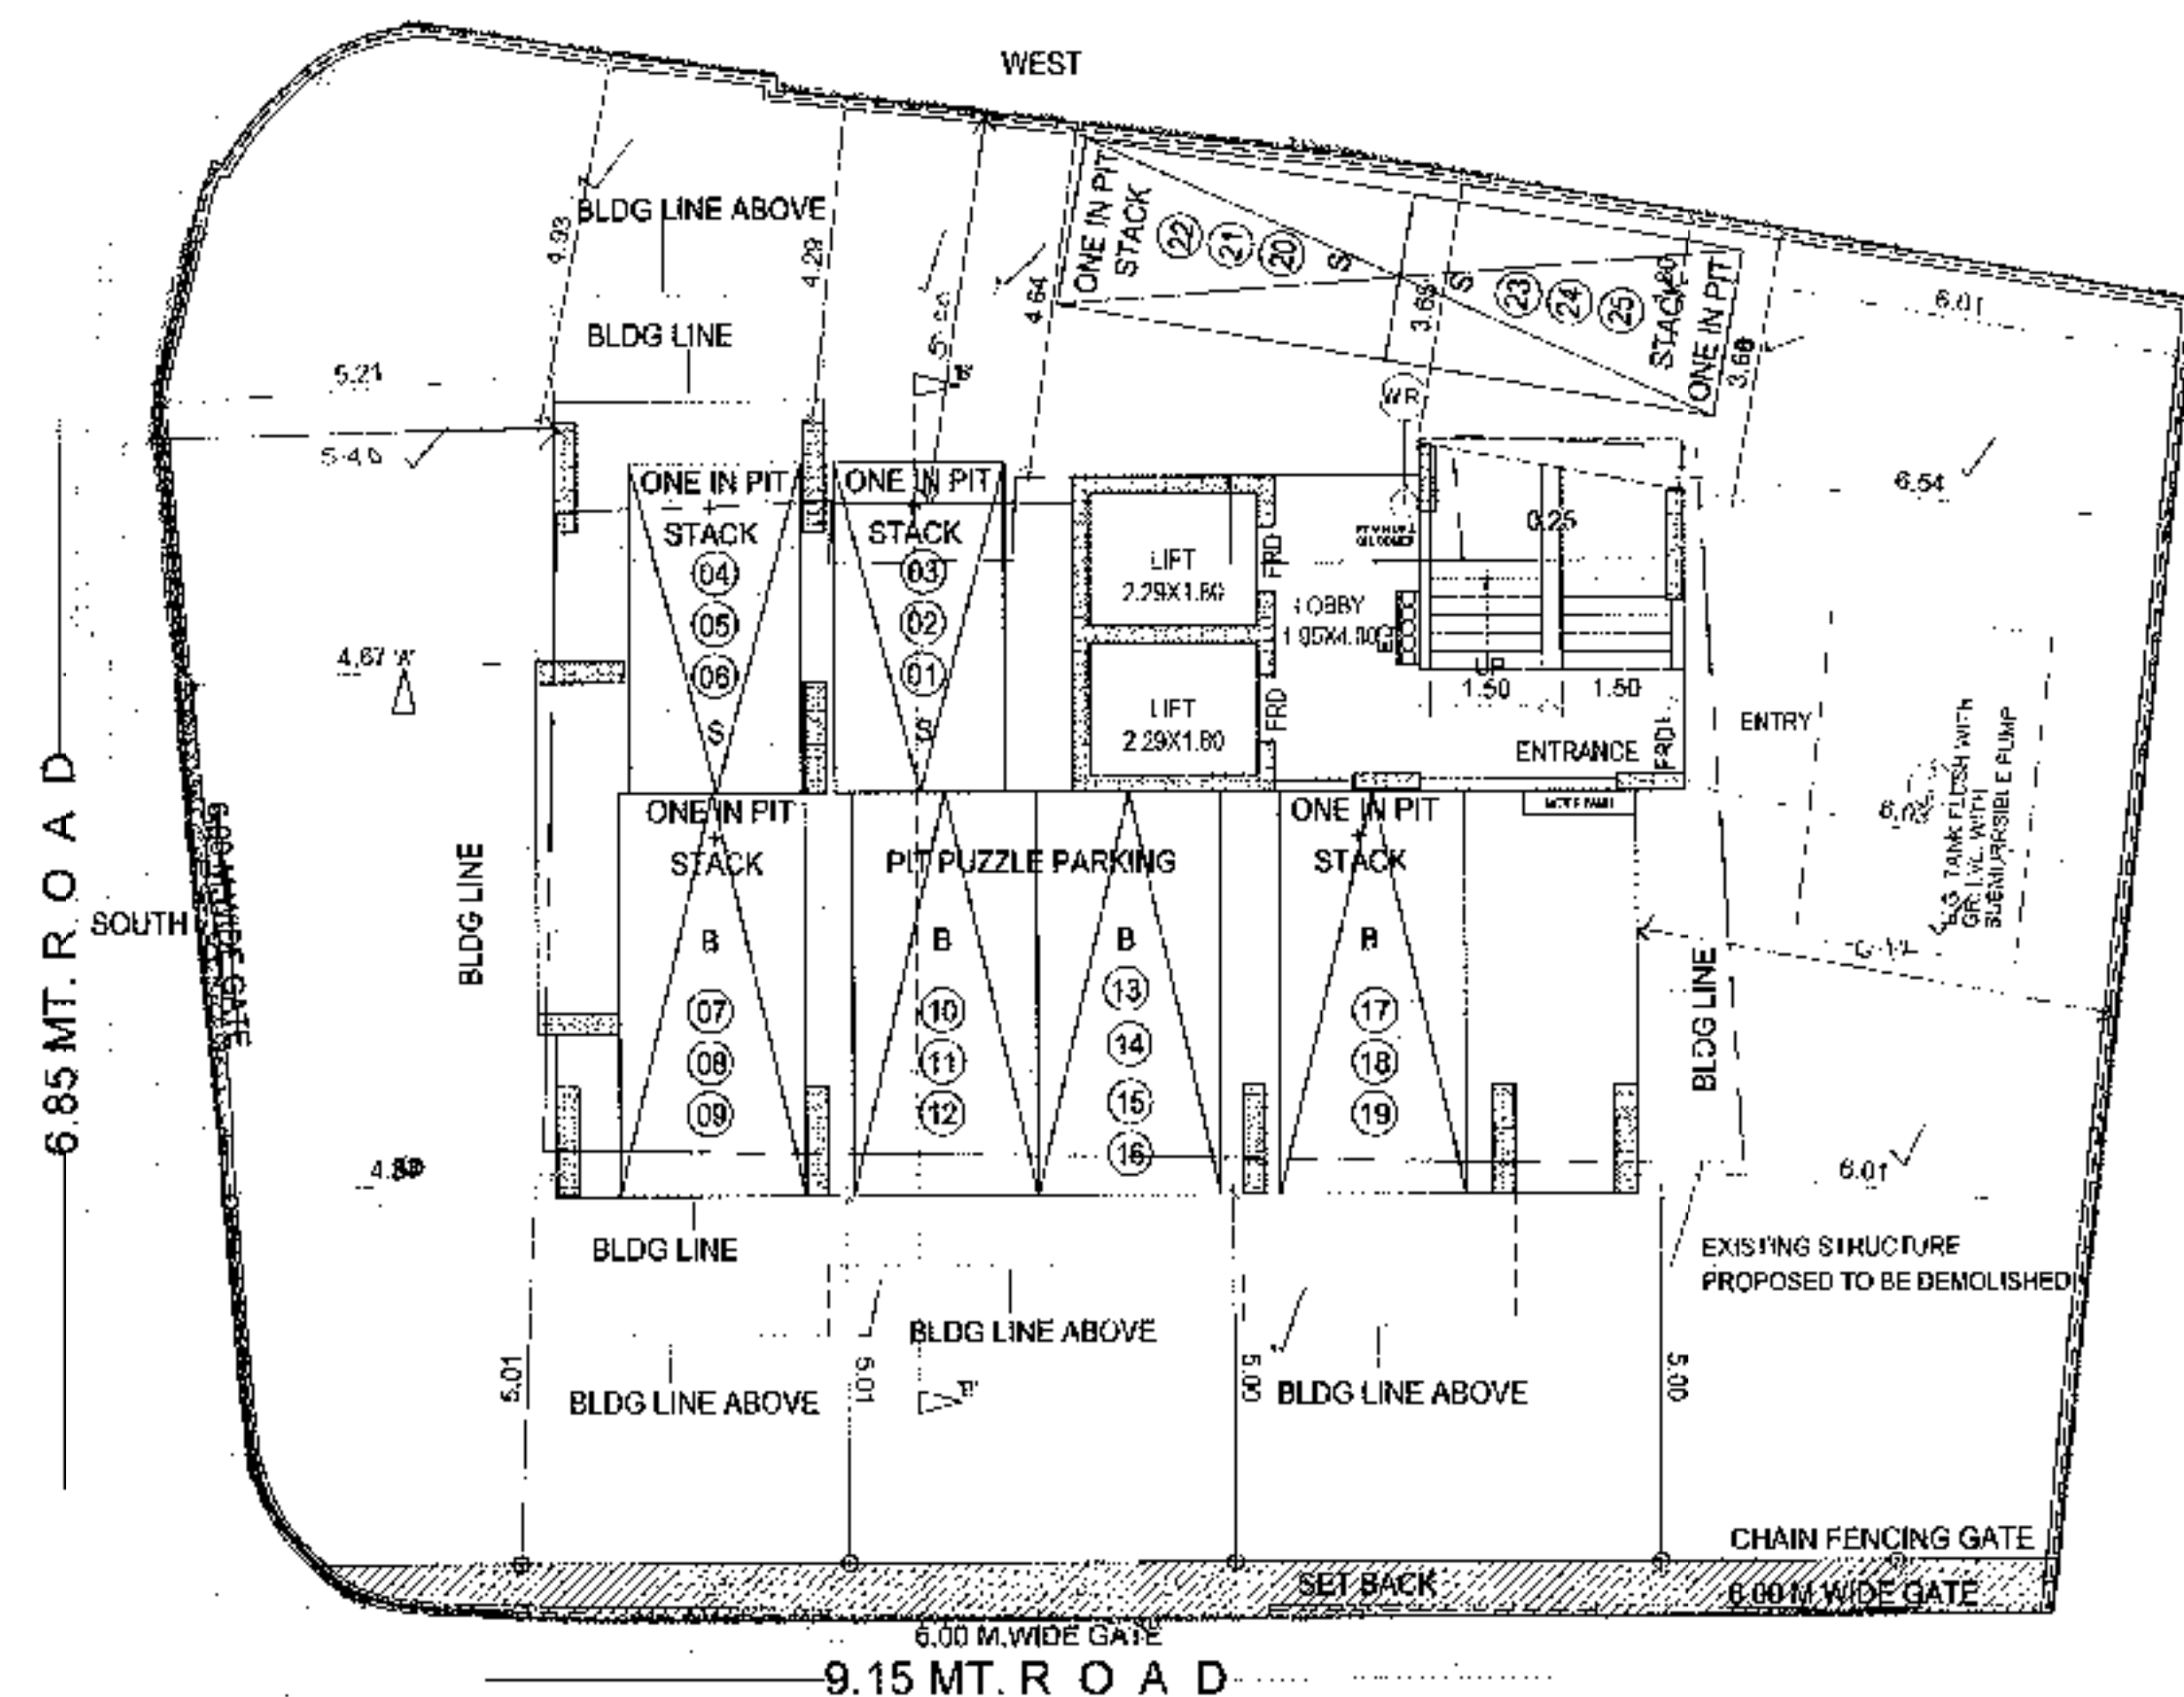

PLOT AREA CALCULATION

ADDITIONS						
1	=	0.67	X	3.57	X	0.54 = 1.29 SQ.MT
2	=	7.25	X	1.40	X	0.50 = 5.08 SQ.MT
3	=	9.33	X	2.34	X	0.50 = 10.92 SQ.MT
4	=	11.28	X	1.26	X	0.50 = 7.11 SQ.MT
5	=	17.67	X	2.00	X	0.50 = 17.67 SQ.MT
6	=	22.49	X	14.02	X	0.50 = 157.65 SQ.MT
7	=	22.49	X	13.90	X	0.50 = 156.31 SQ.MT
8	=	16.16	X	3.49	X	0.50 = 28.20 SQ.MT
9	=	12.35	X	3.44	X	0.50 = 21.24 SQ.MT
10	=	7.53	X	2.78	X	0.50 = 10.47 SQ.MT
11	=	19.87	X	4.32	X	0.50 = 42.92 SQ.MT
12	=	7.51	X	3.14	X	0.50 = 11.79 SQ.MT
13	=	18.19	X	4.46	X	0.50 = 40.75 SQ.MT
14	=	6.62	X	1.39	X	0.50 = 4.60 SQ.MT
15	=	0.67	X	3.73	X	0.77 = 1.92 SQ.MT





TOTAL ADDITIONS = 517.91 SQ.MT
i.e. = 517.90 SQ. MT.

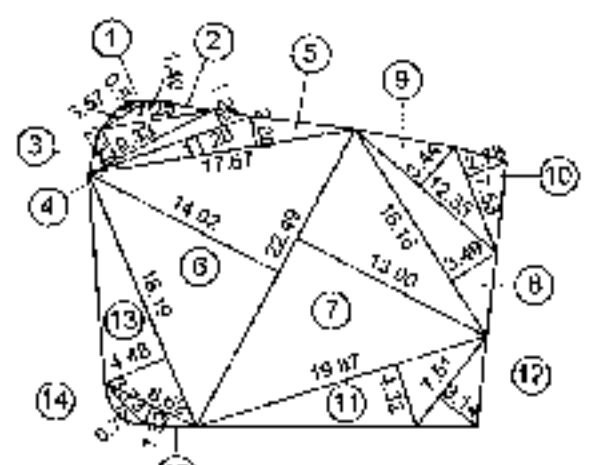

SET BACK AREA CALCULATION

ADDITIONS						
1	=	20.00	X	0.75	X	0.50 = 7.50 SQ.MT
2	=	20.00	X	0.53	X	0.50 = 5.30 SQ.MT
3	=	1.51	X	0.15	X	0.50 = 0.11 SQ.MT

TOTAL ADDITIONS = 12.91 SQ.MT
i.e. = 12.90 SQ. MT.

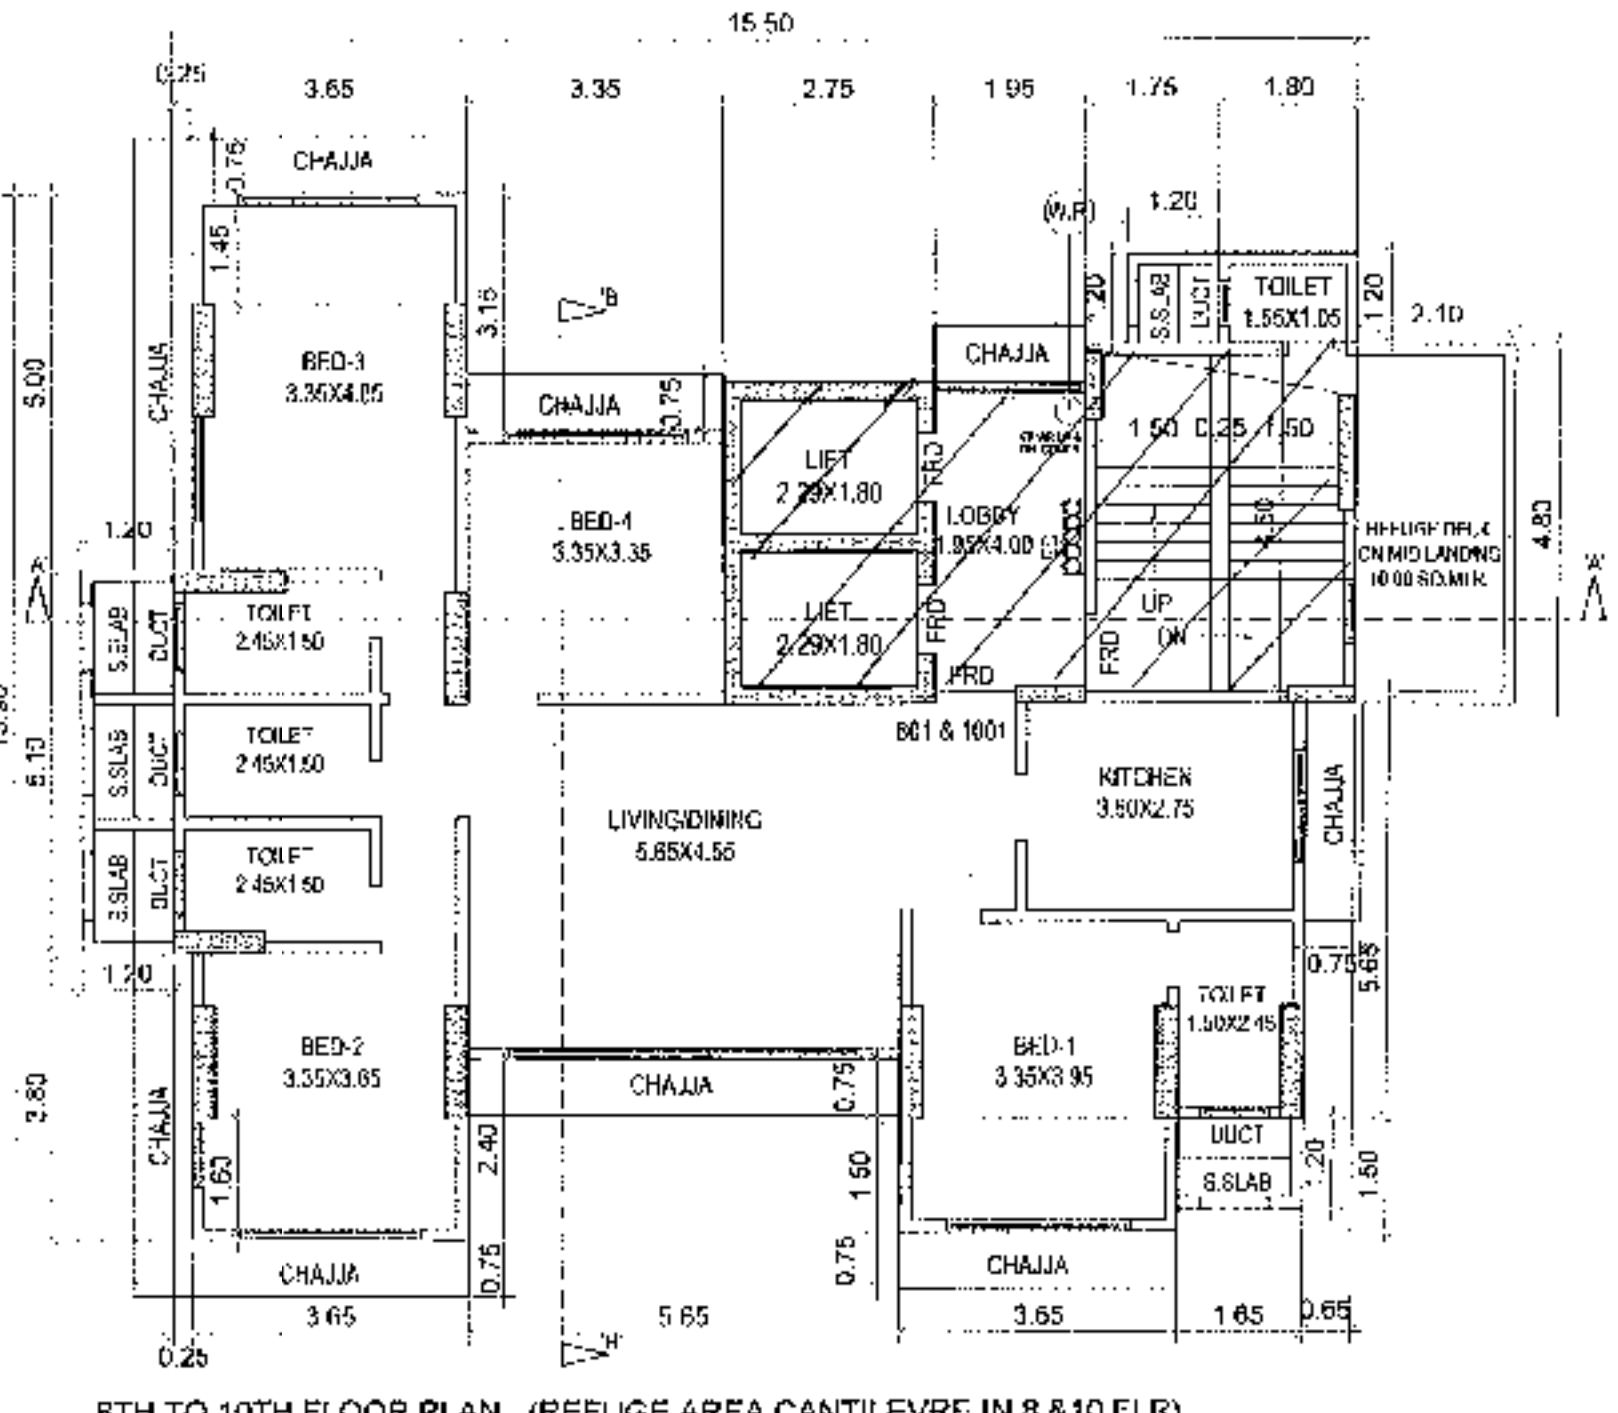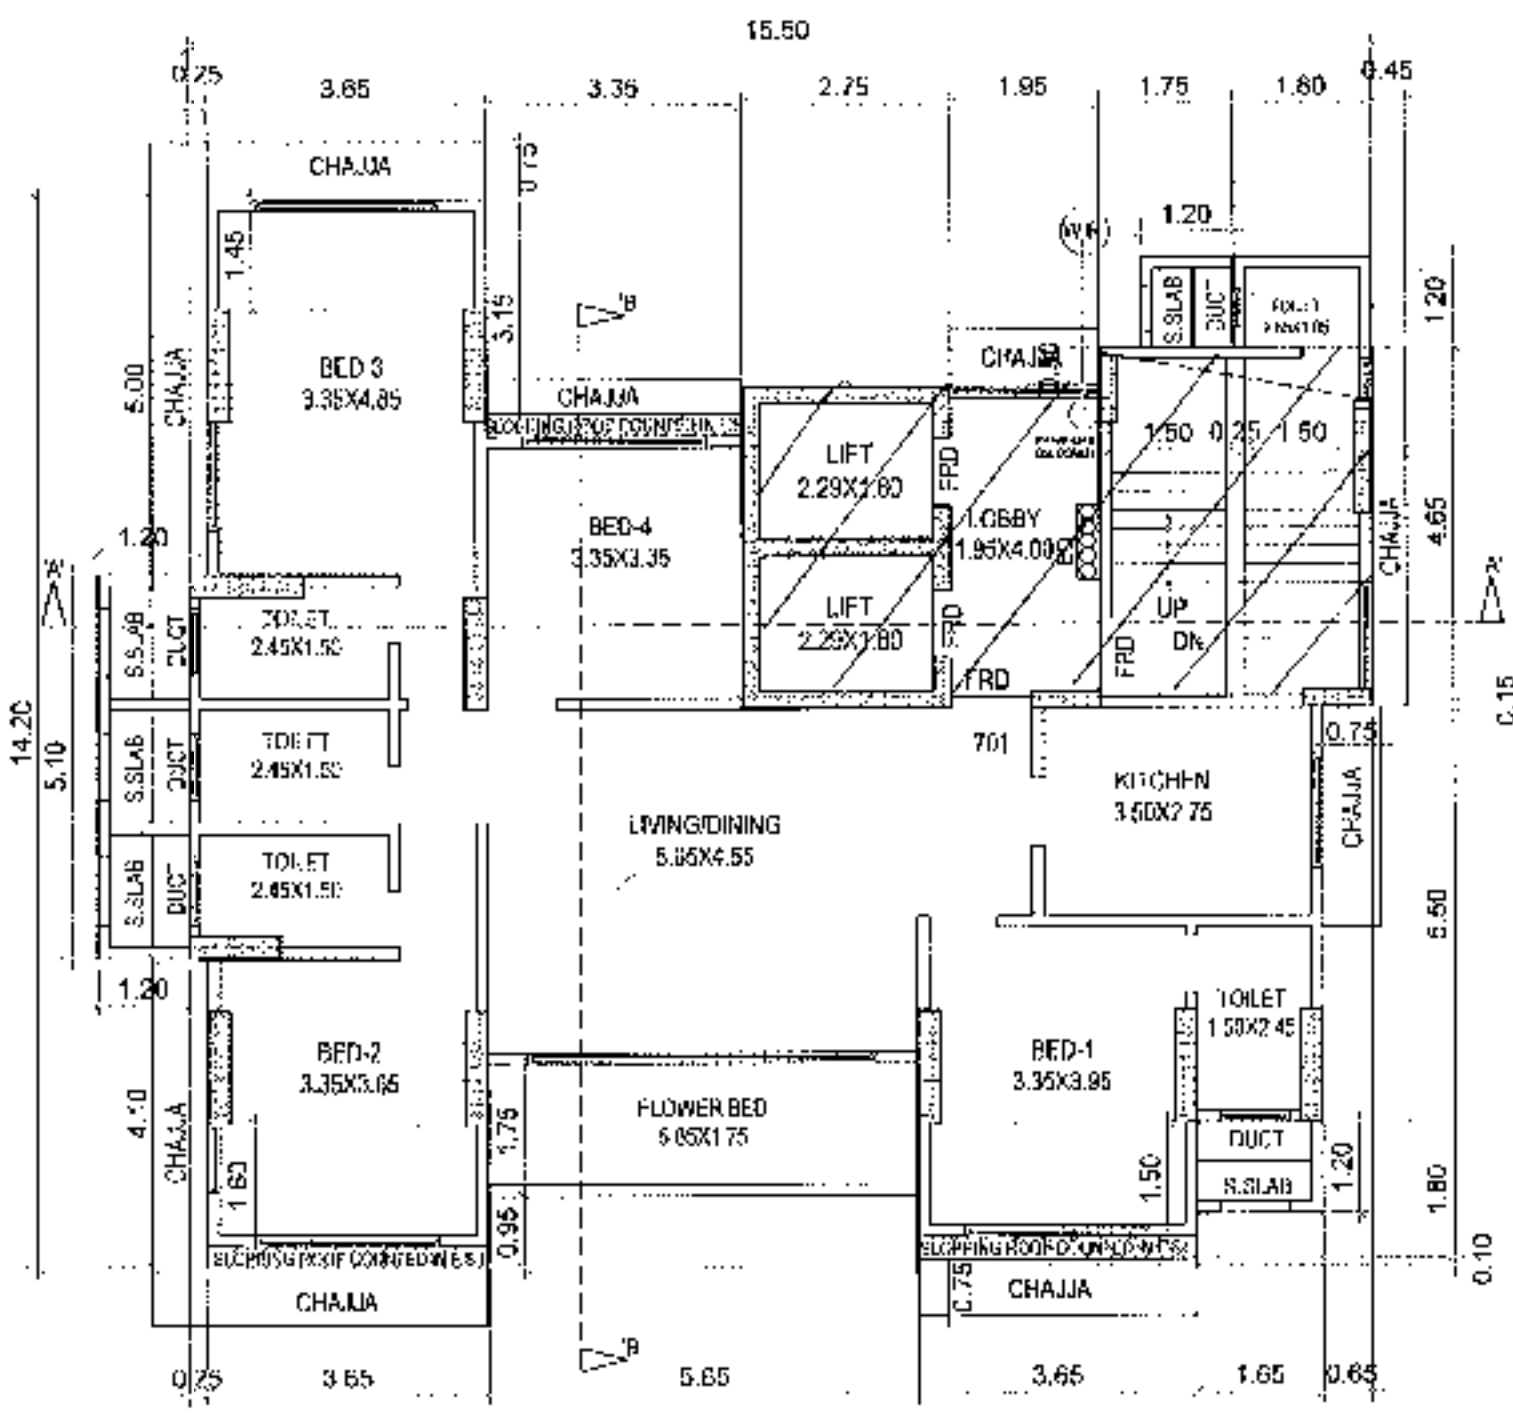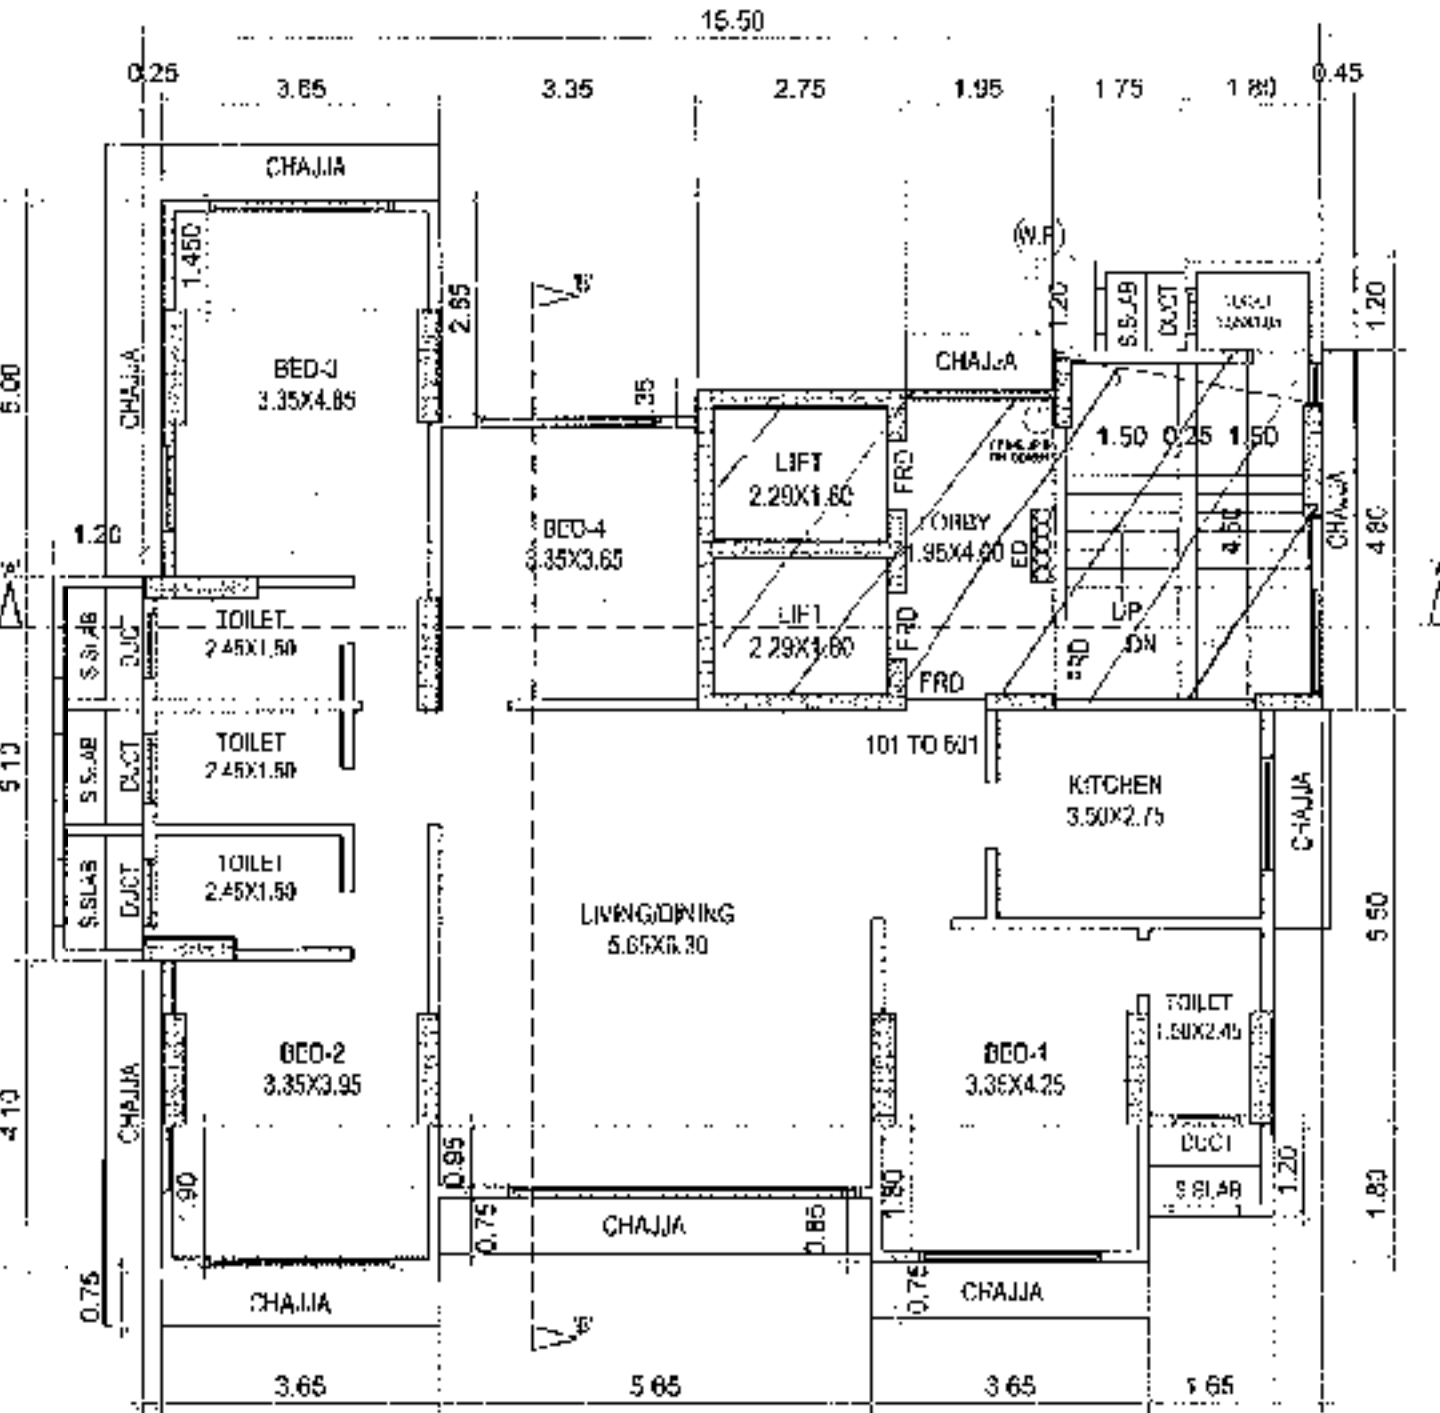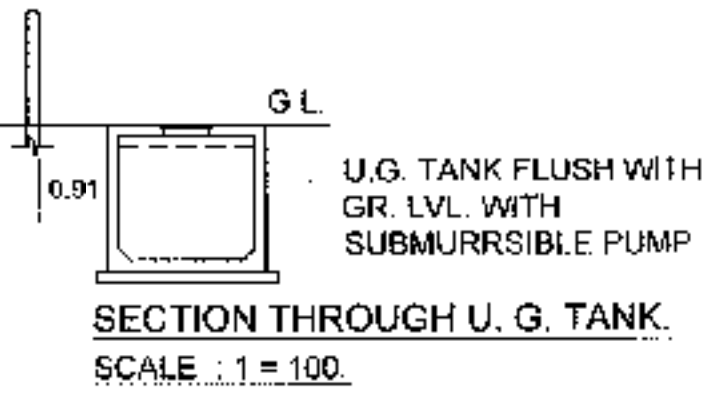

In case of plots / layout where earlier B.U.A. approved as per I.O.D. issued is proposed to be AMENDED and balance potential in the plot / layout is proposed as per the D.C. Regulations amended on 06.01.2012

Proforma A		
Sr. No.	DESCRIPTION	Sq.Mtr.
1	Area of Plot	517.90
1A	Area not in Agreement / Possession Area	-
1B	Plot Area as per PR Card	-
1C	Plot available for Development (1 - (1A + 1B))	-
2	Deductions for	
a)	Road set-back area	12.90
b)	Proposed road	-
c)	Any reservation (sub-plot)	-
d)	% amenity space as per DCR 56/57 (sub-plot) other	-
3	Balance area of plot (1 - 2)	505.00
4	Deduction for 15% Recreational Ground	0.00
5	Net area of plot (3 - 4)	505.00
6	Additions for Floor Space Index	
2 a)	100% for D.P. Road (restricted to 40% or 30% of '3' above	-
2 b)	100% for Set-back (restricted to 40% or 30% of '3' above	-
7	Total Area (5 + 6)	505
8	Floor Space Index permissible	1.00
9 a)	Floor Space Index credit available by Development Rights	-
	Additions for Floor Space Index	
9 b)	0.33 FSI as per DCR 32	166.65
9 c)	67% as per DCR 33 (1)	338.35
9 d)	other (T.D.R. NOW PURCHASES	-
10	Permissible Floor Area (7 + 9b + 9c)	1010.00
11	Total proposed built up area (C4 - C3)	1010.00
12	FSI consumed on net holding = 11/3	2.00
B Details of Residential / Non Residential Areas		
1	Purely Residential Built up area	1010.00
2	Remaining Non-Residential Built up area	-
C Details of FSI availed as per DCR 35 (4)		
1	Fungible Built Up Area component proposed vide DCR 35(4) for purely Residential = or < (B1 x 0.35) (1010.00 x 0.35)	353.50
2	Fungible Built Up Area component proposed vide DCR 35(4) for Non-Residential = or < (B2 x 0.20)	-
3	Total Fungible Built Up Area vide DCR 35(4) = (B1+B2+C1 + C2)	1363.50
4	Total Gross BUILT UP AREA proposed	1362.71
D Tenement Statement		
(i)	Proposed area (Item A, 11 above)	-
(ii)	Less deduction of Non Residential area (Shop etc.)	NIL
(iii)	Area available for tenements (i) - (ii)	0
(iv)	Tenements permissible (Density of tenements/hectare)	-
(v)	Tenements proposed	-
(vi)	Tenements existing	NIL
	Total tenements on the plot	0
E Parking Statement		
(i)	Parking required by Regulations for -	
	Car	25
	Scooter/Motor Cycle	25
	Outsiders (visitors)	0
	Total parking	50
	Additions 25% parking	0
	Total parking required	50
(ii)	Covered garage permissible	
(iii)	Covered garages proposed for -	
	Car	25
	Scooter/Motor Cycle	25
	Outsider (Visitors)	0
	Total parking provided	25
F Transport Vehicles Parking		
(i)	Spaces for transport vehicles parking required by Regulations	N.A
(ii)	Total no. of transport vehicles parking spaces provided	-

CONTENTS OF THE SHEET

GROUND FLR PLAN, 1ST FLR PLAN, BLOCK PLAN, LOCATION PLAN, PLOT AREA DIAGRAM, PLOT AREA CALCULATION, BUILT UP AREA STATEMENT.

STAMP OF DATE OF RECEIPT OF PLANS

PLAN FOR REFERENCE

STAMP OF APPROVAL OF PLANS

REVISION	DESCRIPTION	DATE	SIGNATURE
1			

DESCRIPTION OF PROPOSAL & PROPERTY

PROPOSED BLDG ON OF ON PLOT NO. 10, GREEN FIELD BLDG. BEARING C.T.S.NO.1564,1564-1 TO 4, OF VILLAGE CHEMBUR, GHATLA ROAD, CHEMBUR, MUMBAI - 71.

NAME OF OWNER AND SIGNATURE

TRIVARNA C.H.S. LTD. OWNER

KARANI & SANGHVI DESIGNERS.
KOTHARI NIVAS, 2ND FLOOR, SANITARIUM LANE, GHATKOPAR (WEST) MUMBAI - 400 085
PHONE : 2513 8309, 2612 8858, FAX-2513 66 65

JOB NO.	DRG. NO.	SCALE	DATE	DRAWN BY
759-10	1	1 = 4000 1 = 500 1 = 100	FEB-2015	NILAM

CERTIFICATE OF AREA

CERTIFIED THAT I HAVE SURVEYED THE PLOT UNDER REFERENCE ON AND THE DIMENSIONS OF THE PLOT STATED ON THE PLAN ARE AS MEASURED ON THE SITE AND THE AREA SO WORKED OUT TALLIES WITH THE AREA STATED IN DOCUMENT OF OWNERSHIP / TOWN PLANNING SCHEME RECORDS



SIGNATURE OF ARCHT. L.C.I.

TOTAL PROPOSED BUILT UP AREA STATEMENT.		
FLOORS	TOTAL PROP. B.U. AREA	TOTAL ST. CASE LFSS AREA
GROUND	-	-
FIRST	140.21 SQ.MTS.	35.52 S.M.
SECOND	140.21 SQ.MTS.	35.52 S.M.
THIRD	140.21 SQ.MTS.	35.52 S.M.
FOURTH	140.21 SQ.MTS.	35.52 S.M.
FIFTH	140.21 SQ.MTS.	35.52 S.M.
SIXTH	140.21 SQ.MTS.	35.52 S.M.
SEVENTH	140.21 SQ.MTS.	35.52 S.M.
EIGHTH	127.08 SQ.MTS.	35.52 S.M.
NINTH	127.08 SQ.MTS.	35.52 S.M.
TENTH	127.08 SQ.MTS.	35.52 S.M.
TOTAL	1362.71 SQ.MTS.	355.20 S.M.

PERMISSIBLE AREA = 505.00 X 2FSI = 1010.00 SQ.MTS.

FUNGIBLE AREA = 1010.00 X 35% = 353.50 SQ.MT.

PERMISSIBLE + FUNGIBLE = 1010.00 + 353.50 = 1363.50 SQ.MT.

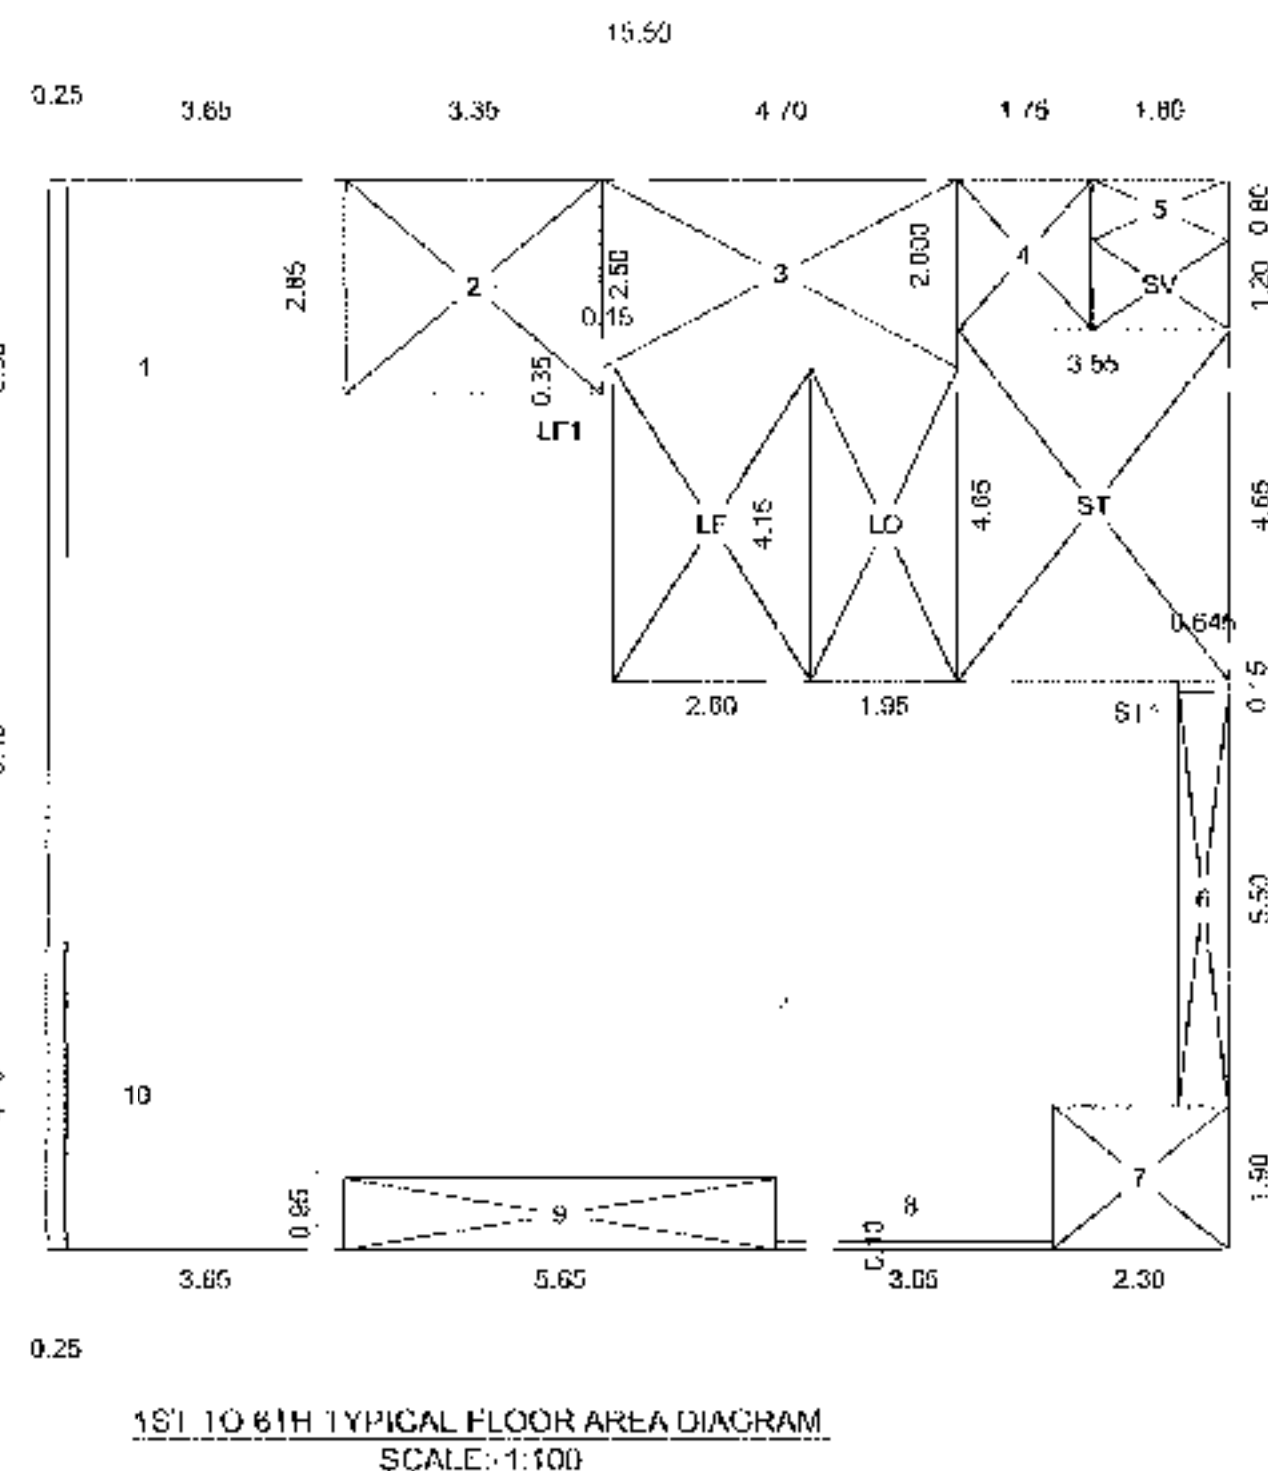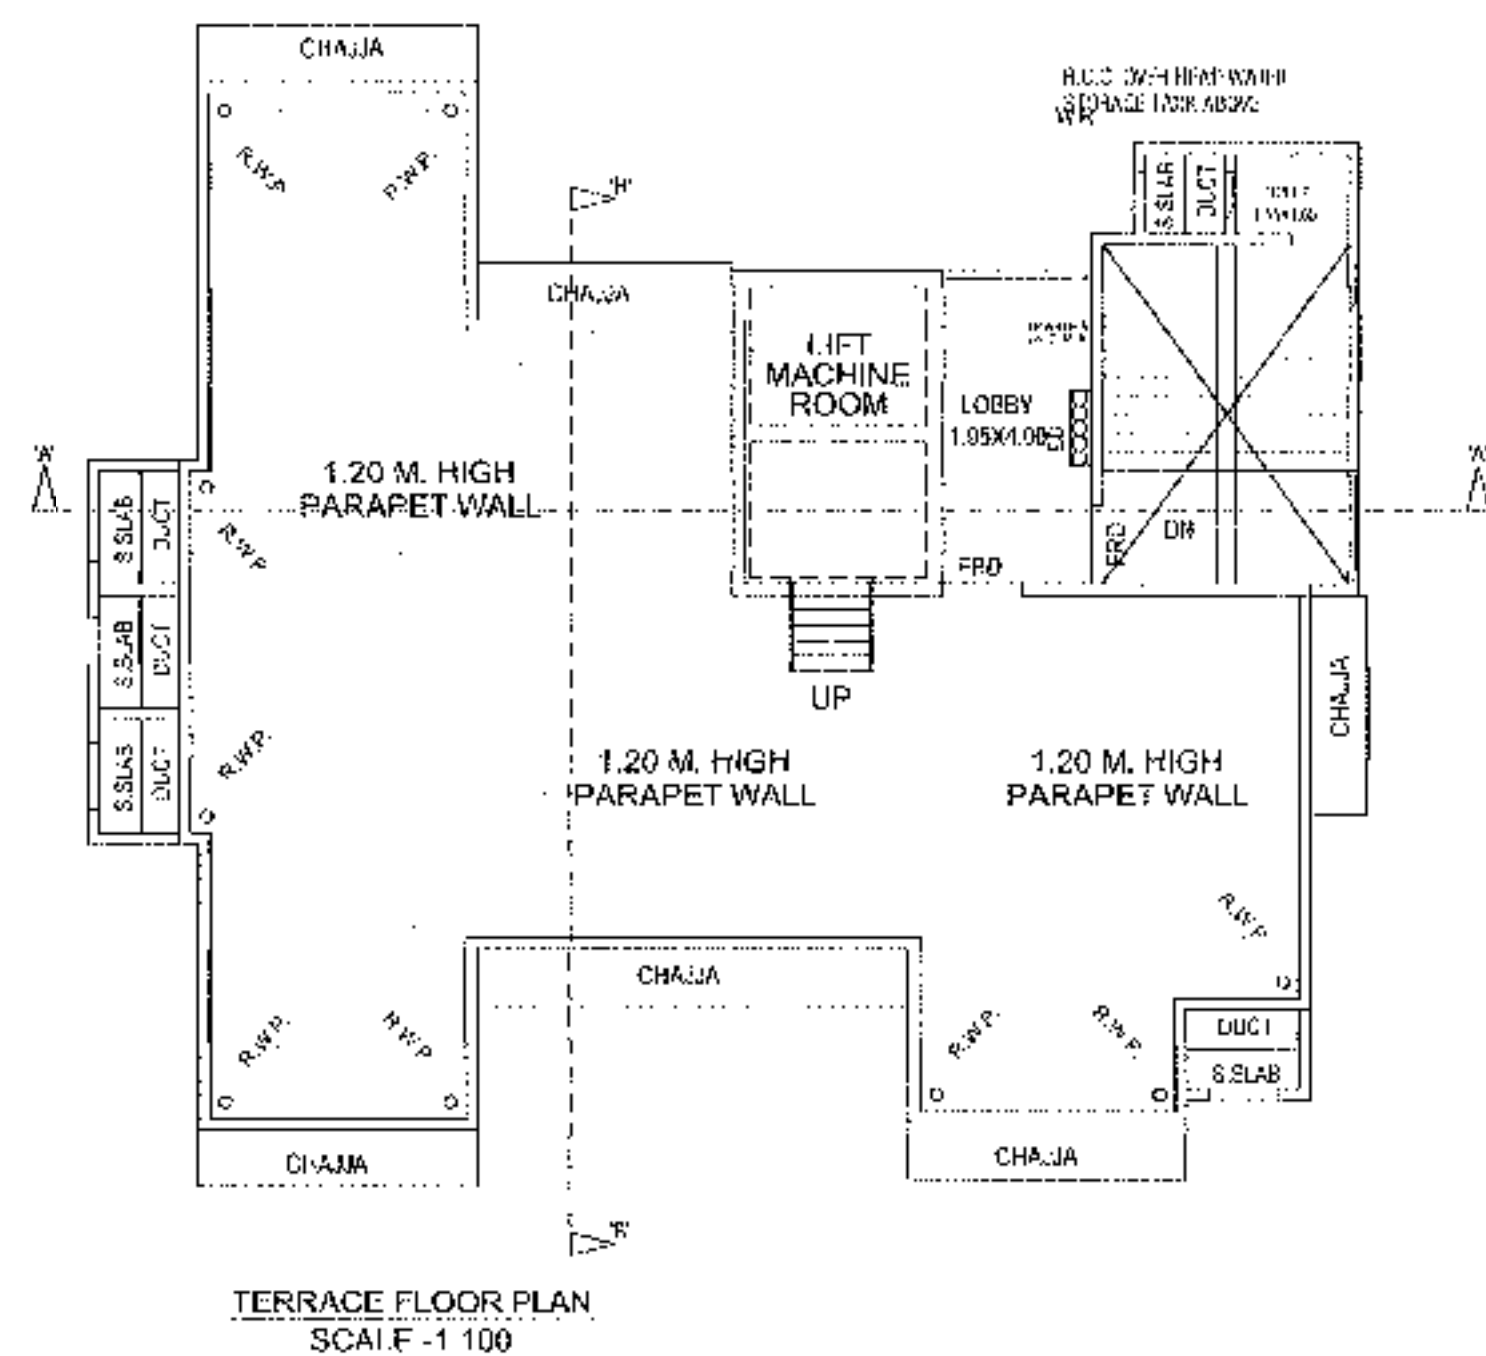


PROPOSED BUILT UP AREA CALCULATION,
1ST TO 6TH FLOOR.

PROPOSED									
A	=	15.50	X	14.20	X	1	=	220.03	SQ.MT
		TOTAL	ADDITIONS				=	220.03	SQ.MT

[illegible]

<u>TOTAL PROP. BUILT UP AREA ON F.R.</u>		
220.03	79.82	140.21 SQ. MT.

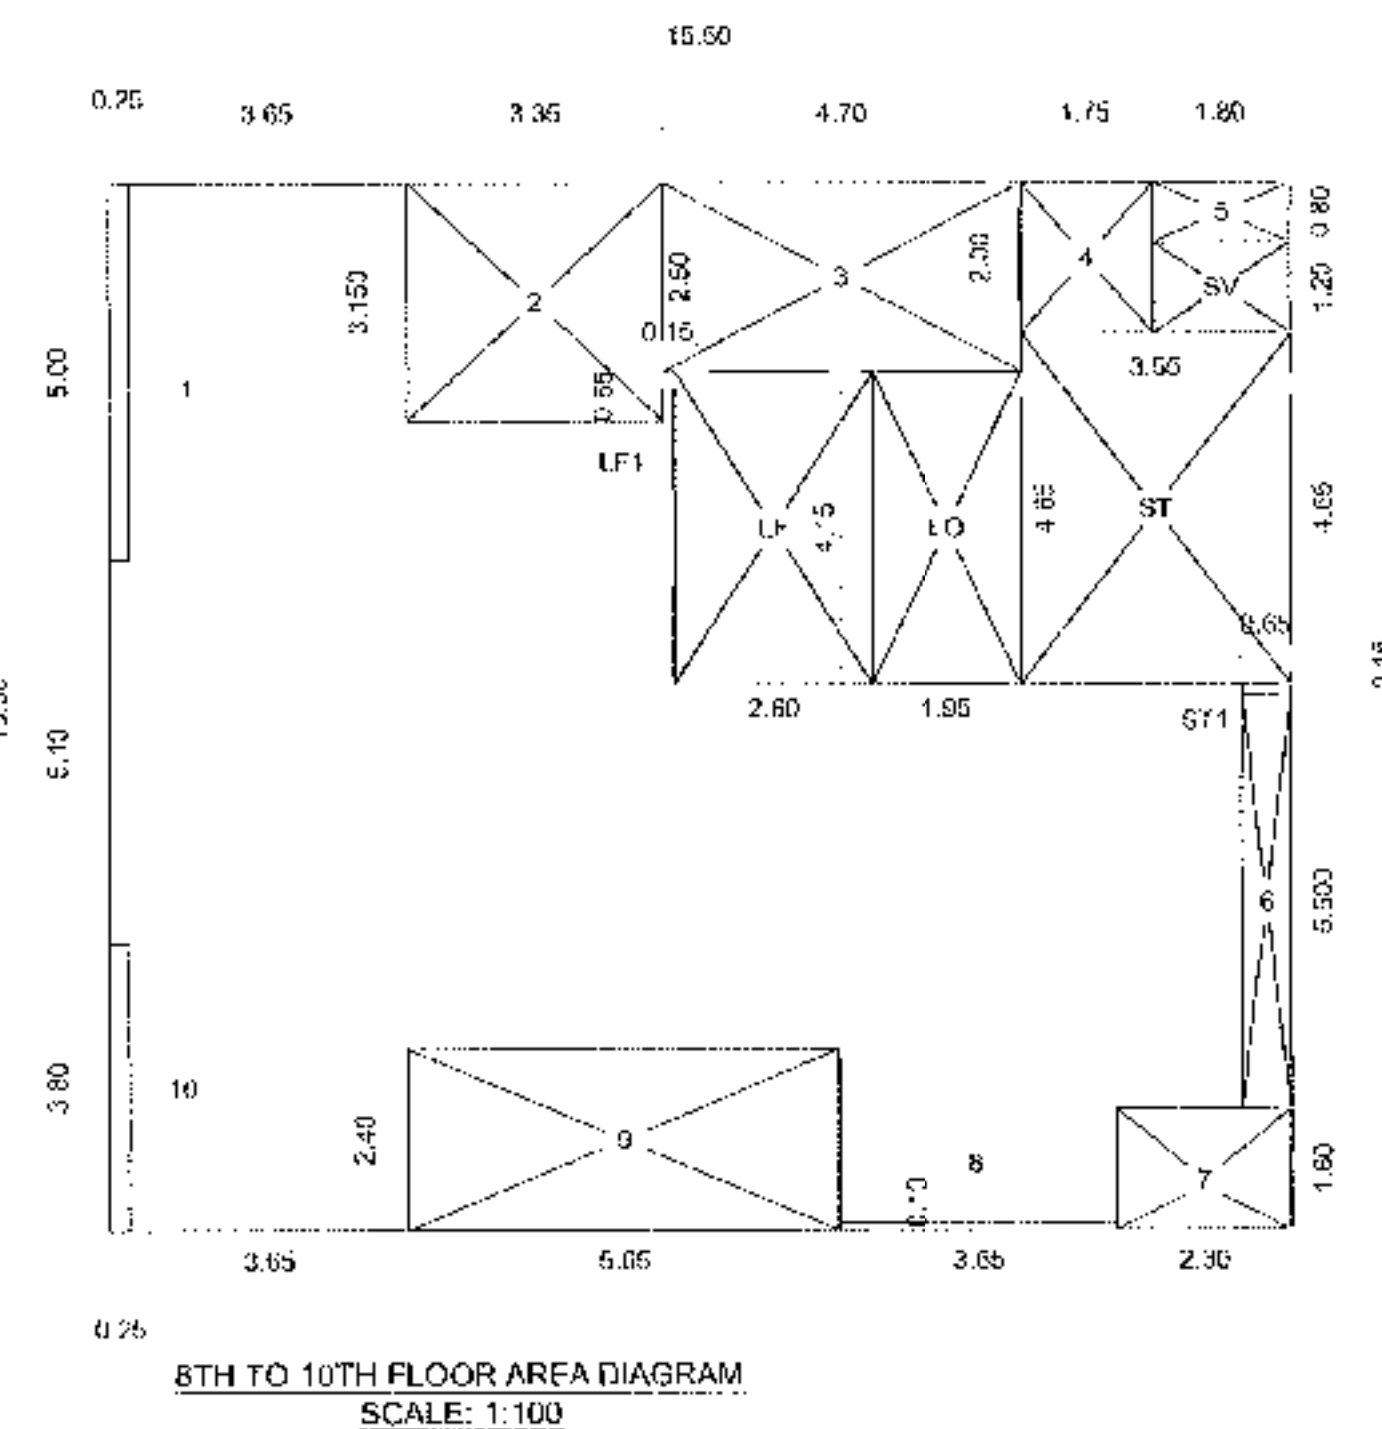

PROPOSED BUILT UP AREA CALCULATION
8TH TO 10TH FLOOR.

PROPOSED.									
A	=	15.495	X	13.90	X	1	=	215.38	SQ.M
		TOTAL		ADDITIONS			=	215.38	SQ.M

H Deductions								
1	=	0.250	X	5.000	X	1	=	1.25
2	=	3.350	X	3.150	X	1	=	10.55
3	=	4.695	X	2.500	X	1	=	11.74
4	=	1.750	X	2.000	X	1	=	3.50
5	=	1.800	X	0.800	X	1	=	1.44
6	=	0.645	X	5.500	X	1	=	3.55
7	=	2.295	X	1.600	X	1	=	3.67
8	=	3.650	X	0.100	X	1	=	0.37
9	=	5.550	X	2.400	X	1	=	15.56
10	=	0.250	X	3.800	X	1	=	0.95
SFRT	=	1.800	X	1.200	X	1	=	2.16
ST	=	3.350	X	4.850	X	1	=	16.51
STF	=	0.645	X	0.150	X	1	=	0.10
LT	=	2.395	X	4.150	X	1	=	10.77
LF1	=	0.150	X	0.850	X	1	=	0.13
LO	=	1.950	X	4.150	X	1	=	8.09
TOTAL DEDUCTIONS							=	68.30

<u>TOTAL PROP. BUILT UP AREA ON FLR.</u>			
215.38	88.30	--	127.08 SQ.MT.

CONTENTS OF THE SHEET

PARKING AREA STATEMENT
TERRACE FLR & 9TH FLR PLAN
AREA DIAGRAM AREA CALCULATION

STAMP OF DATE OF RECEIPT OF PLANS

PLAN FOR REFERENCE

26 JUL 16
SE (R) (M) (L)

STAMP OF APPROVAL OF PLANS

REVISION	DESCRIPTION	DATE	SIGNATURE
----------	-------------	------	-----------

DESCRIPTION OF PROPOSAL & PROPERTY

PROPOSED BLDG ON OF ON PLOT NO. 10, GREEN FIELD BLDG.
BEARING C.T.S.NO.1564,1564-1 TO 4, OF VILLAGE CHEMBUR,
GHATLA ROAD, CHEMBUR, MUMBAI - 71



NAME OF OWNER AND SIGNATURE

TRIVARNA C.H.S. LTD.
OWNER

KARANI & SANGHVI DESIGNERS

KOTHARI NIWAS, 2ND FLOOR, SANITORIUM LANE
GHATKOPAR (WEST) MUMBAI - 400 086
PHONE 2513 8399, 2512 9656, FAX- 2513 65 65

JOB NO.	DRG NO.	SCALE	DATE	DRAWN BY
759-10	2	1 = 100	FEB-2015	NILAM

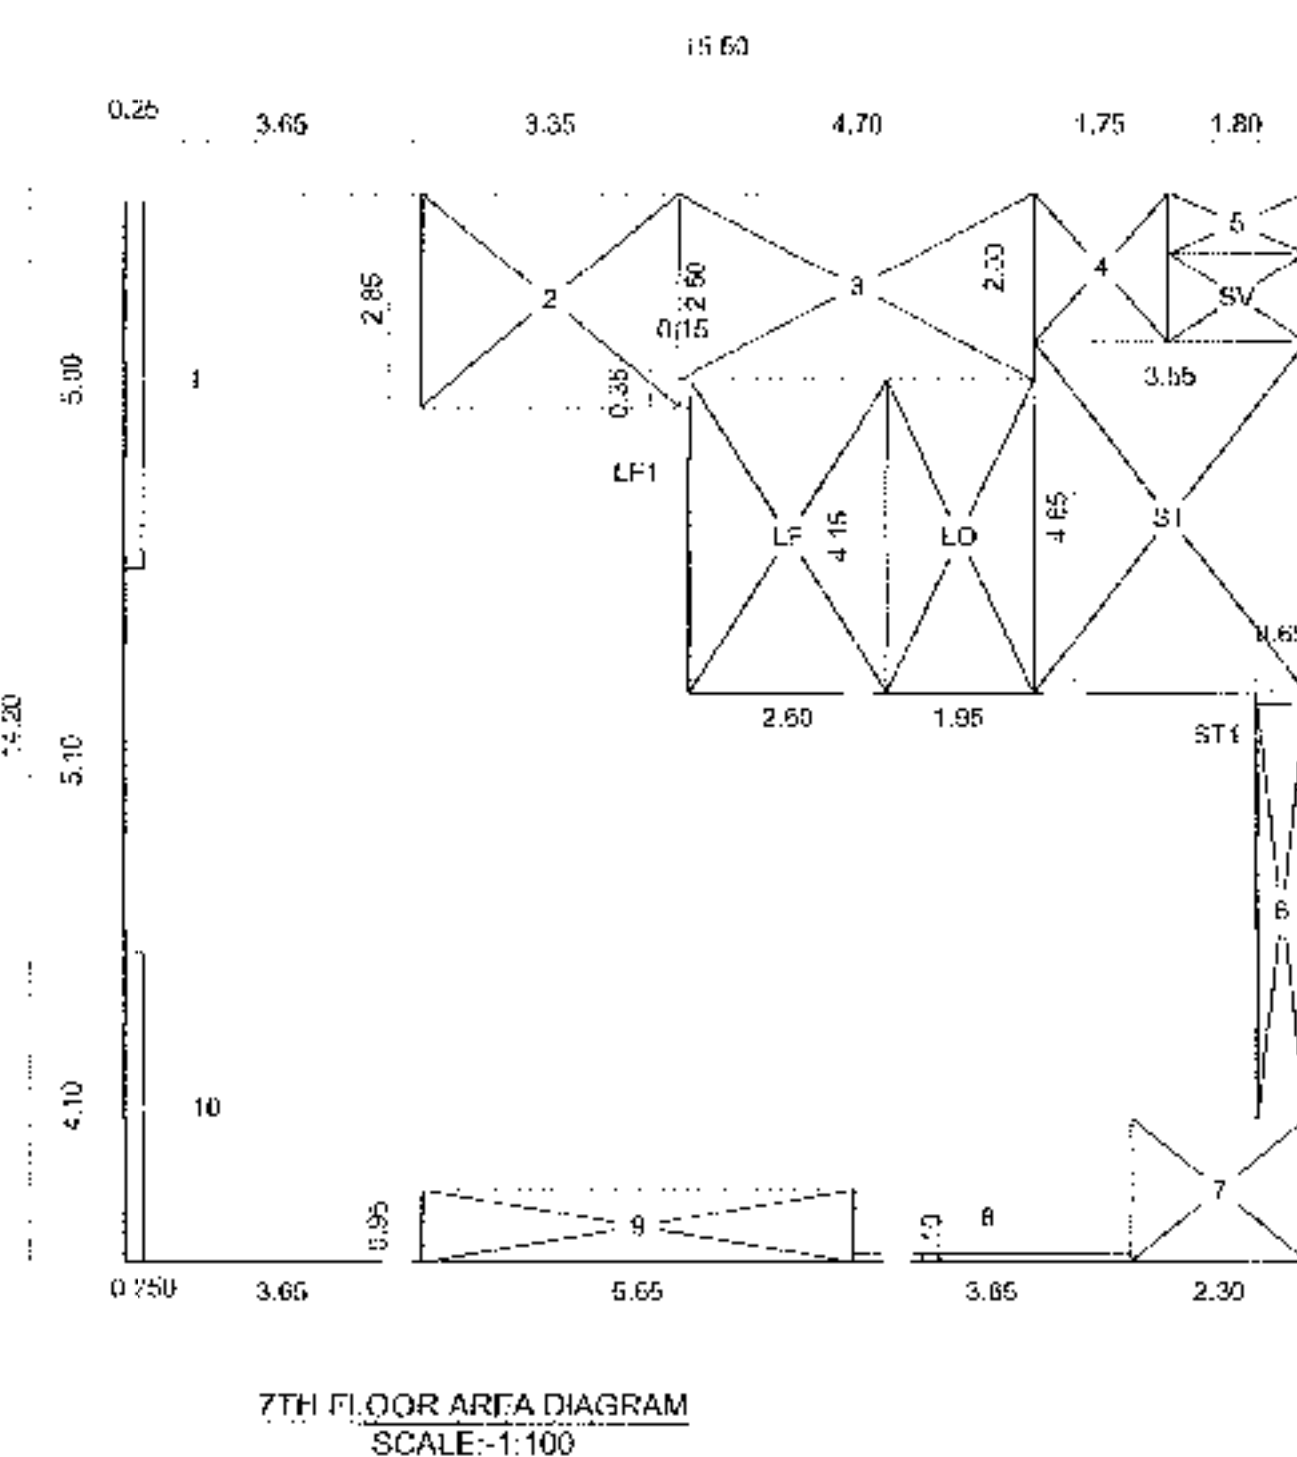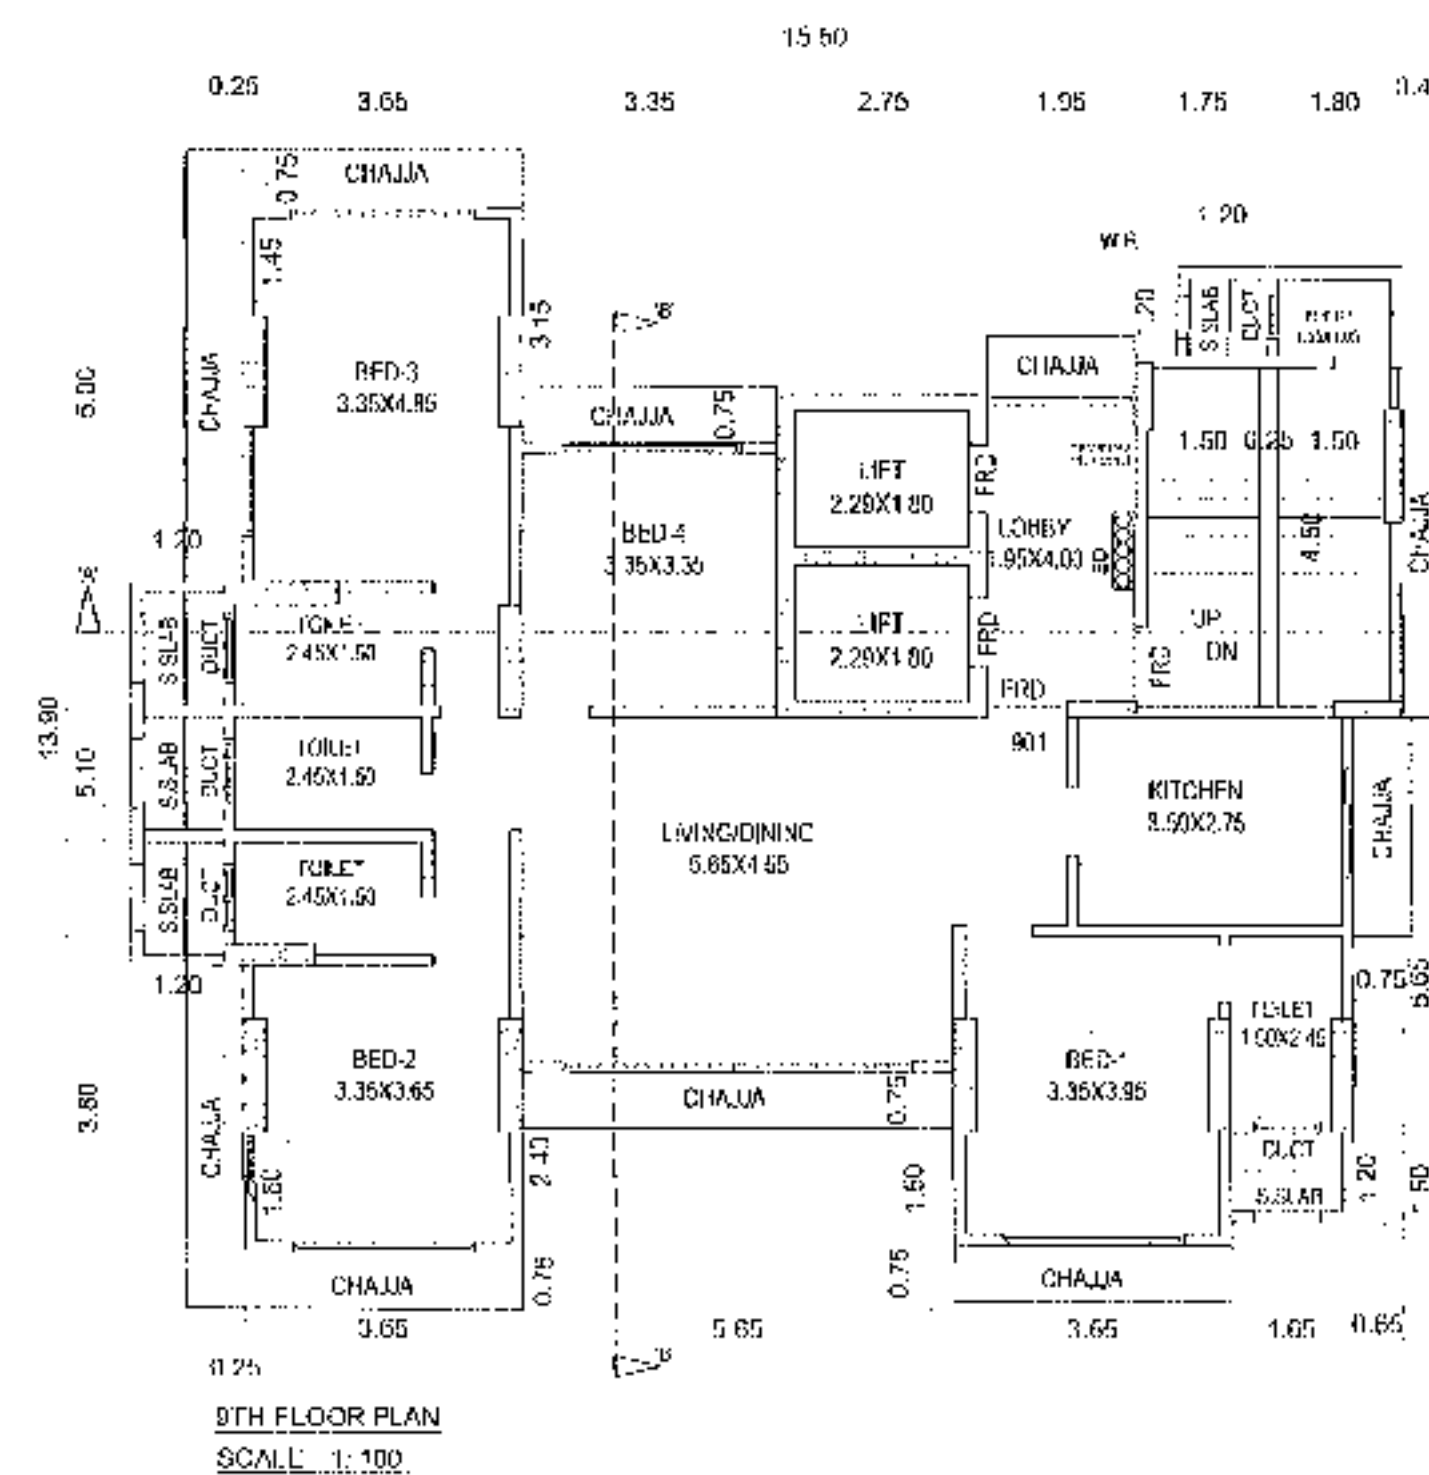

PROPOSED BUILT UP AREA CALCULATION:
1ST TO 6TH FLOOR,

PROPOSED.									
A	=	15.50	X	14.20	X	1	=	220.03	SQ. M.
		TOTAL	ADDITIONS				=	220.03	SQ. M.

II Deductions:								
1		0.250	X	5.000	X	1		1.25
2		3.350	X	2.850	X	1		9.65
3		4.895	X	2.500	X	1		11.74
4		1.750	X	2.000	X	1		3.50
5		1.800	X	0.800	X	1		1.44
6		0.645	X	5.500	X	1		3.55
7		2.285	X	1.900	X	1		4.36
8		3.650	X	0.100	X	1		0.37
9		5.650	X	0.950	X	1		5.37
10		0.250	X	4.100	X	1		1.03
SERT		1.600	X	1.250	X	1		2.16
ST		3.550	X	4.600	X	1		16.51
ST1		0.044	X	0.160	X	1		0.10
LT		2.595	X	4.150	X	1		10.77
LT1		0.150	X	0.350	X	1		0.05
LO		1.950	X	4.155	X	1		8.09
		TOTAL DEDUCTIONS				=		79.82



TOTAL PROP. BUILT UP AREA ON FLR.		
220.03	79.82	140.21 SQ.MT.

PARKING STATEMENT

[illegible]

PARKING STATEMENT


AS/D.C.R.	AREA	1ST FLR	2ND FLR	3RD FLR	4TH FLR	5TH FLR	6TH FLR	7TH FLR	8TH FLR	9TH FLR	10TH FLR	TOTAL NOS. OF FLATS	PARKING REQD.
0.25/FLAT	UP TO 35	--	--	--	--	--	--	--	--	--	--	--	--
0.50/FLAT	35 TO 45	--	--	--	--	--	--	--	--	--	--	--	--
1.00/FLAT	45 TO 70	--	--	--	--	--	--	--	--	--	--	--	--
2.00/FLAT	ABOVE 70	1 NOS	1 NOS	1 NOS	1 NOS	1 NOS	1 NOS	1 NOS	1 NOS	1 NOS	1 NOS	10 NOS	20.00 NOS
										TOTAL		20.00 NOS	
										25% VISITORS		5.00 NOS	
										TOTAL PARKING REQD.		25.00 NOS	
										i.e.		25.00 NOS	
										TOTAL PARKING PROVIDED		75.00 NOS	















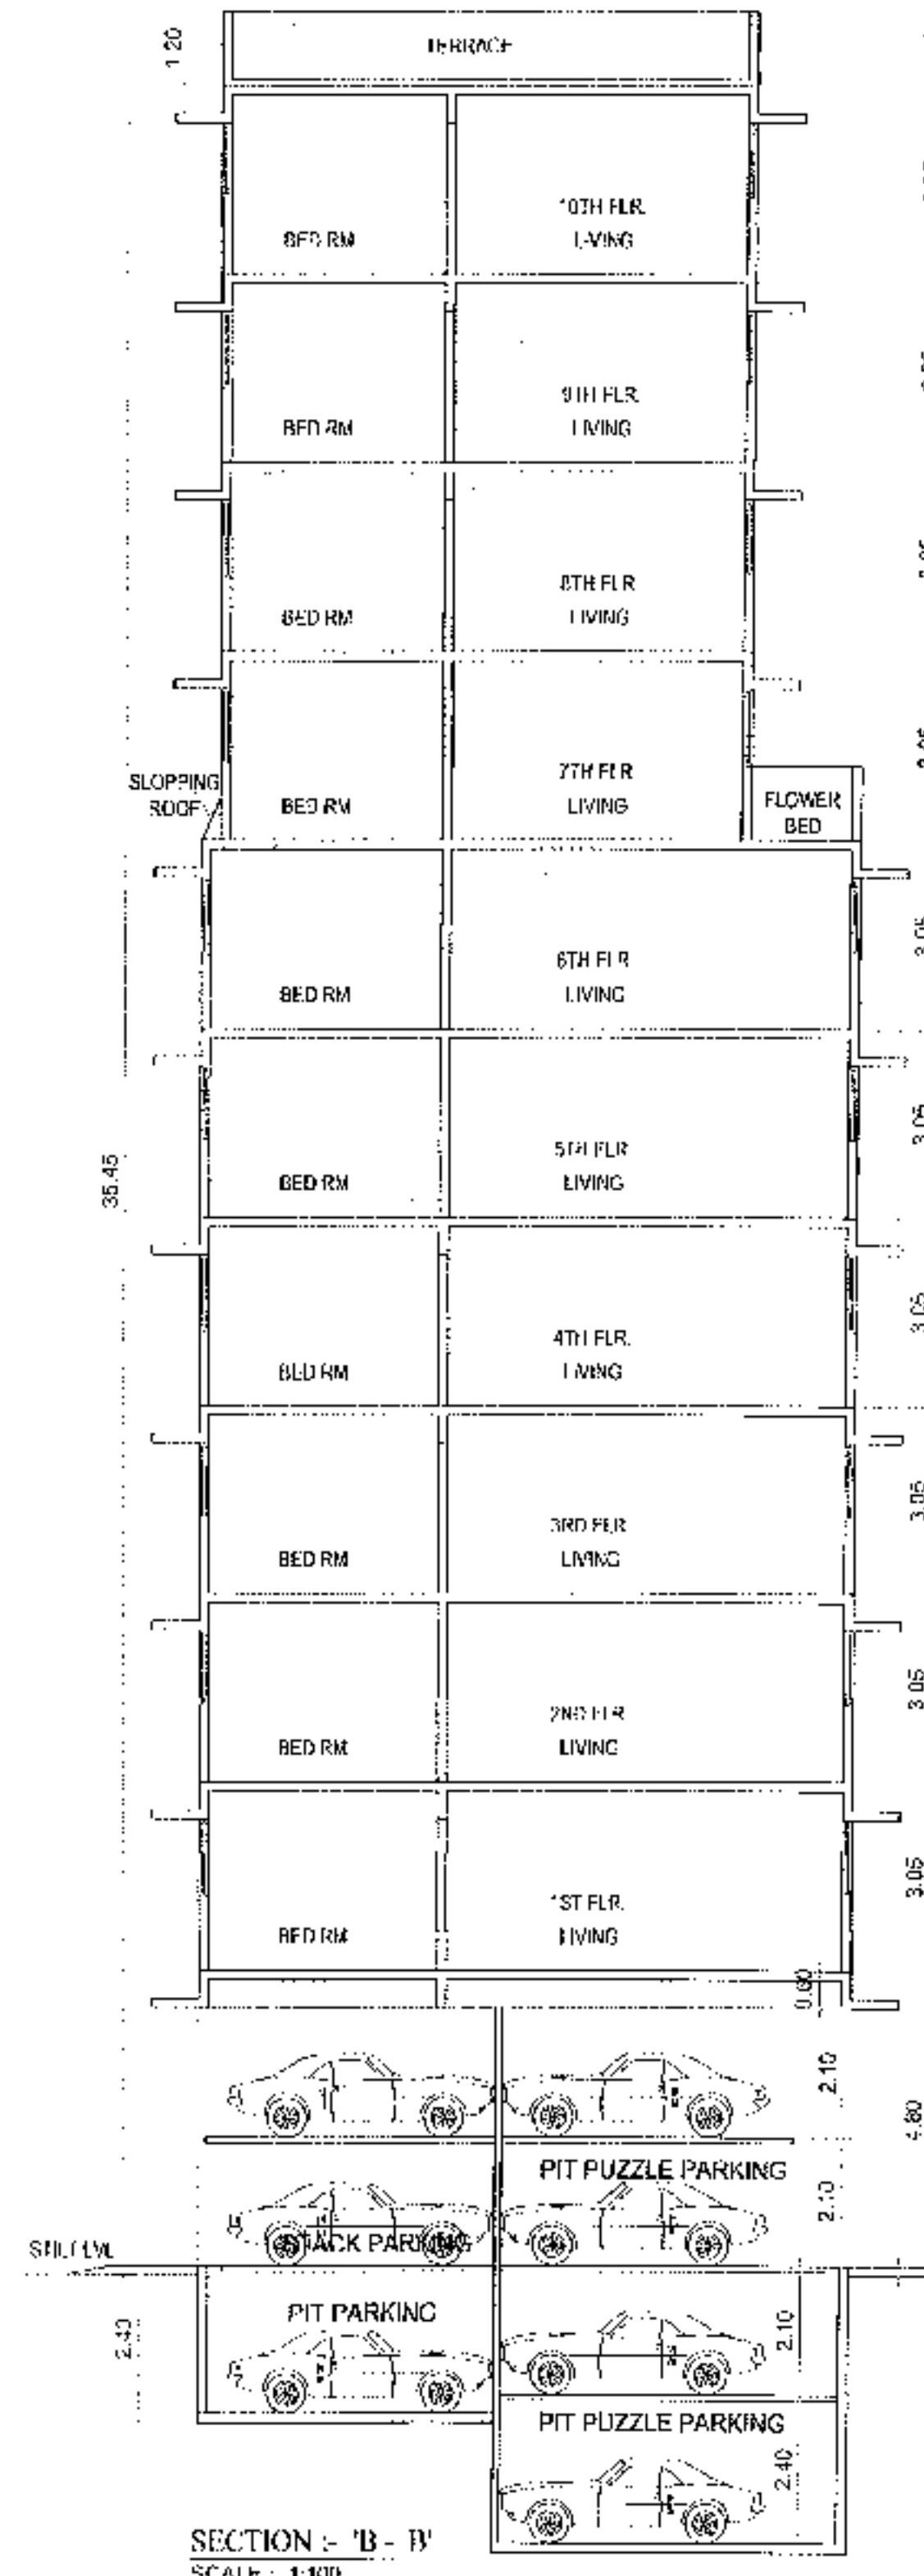
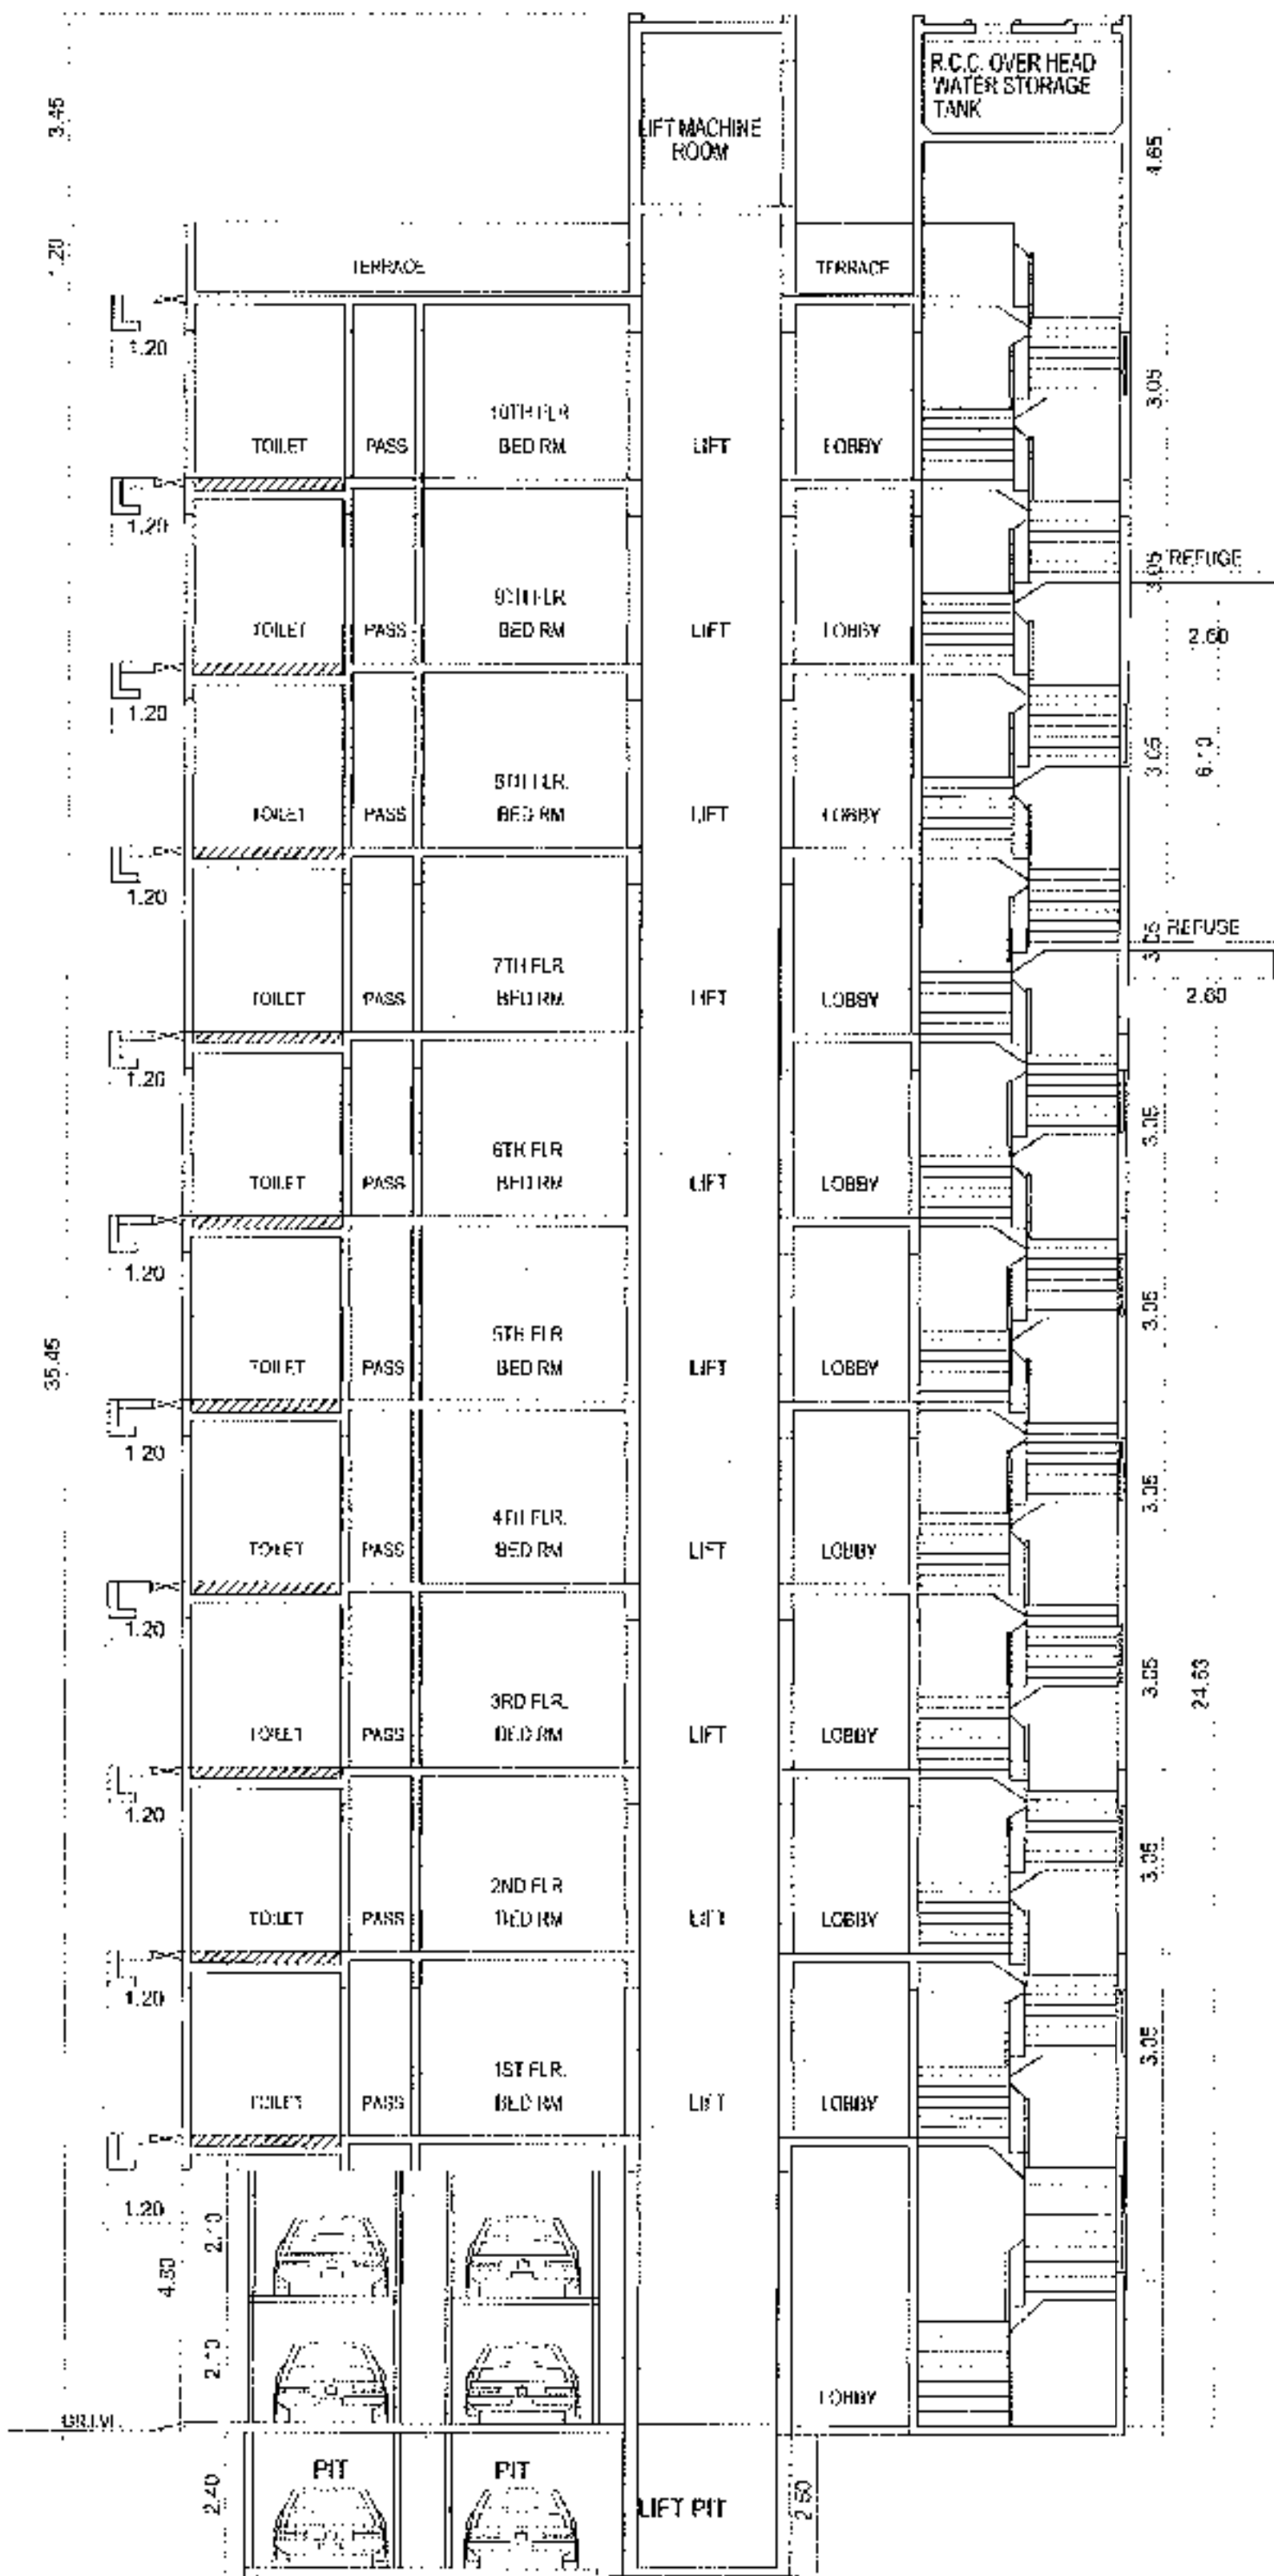


TYPICAL FLR 1ST, TOB (11, (FLAT NO. 101-601)									
LIVING	=	5.65	X	0.30	X	1	=	35.60	SQ.MT
KITCHEN	=	2.75	X	1.50	X	1	=	4.13	SQ.MT
BED RM 1	=	3.35	X	2.75	X	1	=	10.04	SQ.MT
BED RM 2	=	3.35	X	4.25	X	1	=	14.24	SQ.MT
BED RM 3	=	3.35	X	3.95	X	1	=	13.23	SQ.MT
BED RM 4	=	3.35	X	4.85	X	1	=	16.25	SQ.MT
PASS	=	1.00	X	3.15	X	1	=	3.15	SQ.MT
TOILET	=	1.00	X	1.65	X	1	=	1.65	SQ.MT
TOILET	=	2.45	X	1.50	X	3	=	11.03	SQ.MT
DOOR	=	1.50	X	2.45	X	1	=	3.68	SQ.MT
DOOR	=	1.20	X	0.15	X	1	=	0.18	SQ.MT
DOOR	=	0.90	X	0.15	X	4	=	0.54	SQ.MT
DOOR	=	0.75	X	0.15	X	4	=	0.45	SQ.MT
DOOR	=	1.00	X	0.15	X	1	=	0.15	SQ.MT
DOOR	=	1.50	X	0.15	X	1	=	0.23	SQ.MT
TOTAL								126.76	SQ.MT

7TH TO 10TH FLR (FLAT NO. 701 - 1001)									
LIVING	=	5.65	X	4.55	X	1	=	25.71	SQ.MT
KITCHEN	=	1.15	X	2.75	X	1	=	3.17	SQ.MT
BED RM	=	3.35	X	2.75	X	1	=	10.04	SQ.MT
BED RM	=	3.35	X	3.95	X	1	=	13.23	SQ.MT
TOILET	=	1.50	X	2.45	X	1	=	3.68	SQ.MT
BED RM	=	3.35	X	3.65	X	1	=	12.23	SQ.MT
TOILET	=	2.45	X	1.50	X	3	=	11.03	SQ.MT
BED RM	=	3.35	X	4.85	X	1	=	16.25	SQ.MT
BED RM	=	3.35	X	3.35	X	1	=	11.22	SQ.MT
PASS	=	1.00	X	3.15	X	1	=	3.15	SQ.MT
PASS	=	1.00	X	1.65	X	1	=	1.65	SQ.MT
DOOR	=	1.20	X	0.15	X	1	=	0.18	SQ.MT
DOOR	=	0.90	X	0.15	X	1	=	0.41	SQ.MT
DOOR	=	0.75	X	0.15	X	4	=	0.45	SQ.MT
DOOR	=	1.00	X	0.15	X	2	=	0.30	SQ.MT
DOOR	=	1.50	X	0.15	X	1	=	0.23	SQ.MT
TOTAL								113.45	SQ.MT

CONTENTS OF THE SHEET			
SECTION 'A-A', 'B-B'			
STAMP OF DATE OF RECEIPT OF PLANS			
PLAN FOR REFERENCE			
26/11/16 SE (R.F.) (M-1) 26/11/16 AE (R.F.)			
STAMP OF APPROVAL OF PLANS			
26/11/16 SE (R.F.) (M-1) 26/11/16 AE (R.F.)			
REVISION	DESCRIPTION	DATE	SIGNATURE
DESCRIPTION OF PROPOSAL & PROPERTY PROPOSED BLDG ON OF ON PLOT NO. 10, GREEN FIELD BLDG. BEARING C.I.S.NO.1564,1564-1 TO 4, OF VILLAGE CHEMBUR, GHATLA ROAD, CHEMBUR, MUMBAI - 71.			
NAME OF OWNER AND SIGNATURE			
TRIVARNA C.H.S. LTD. OWNER			
KARANI & BANGHOI DESIGNERS. KOTIARIMWAS, 2ND FLOOR, SANITORIUM LANE GHATKOPAR (WEST) MUMBAI - 400 080. PHONE : 2513 8399, 2512 9658, FAX 2513 65 65			
JOB NO	DRG. NO.	SCALE	DATE
759-10	3	1 = 100	FEB-2015
DRAWN BY			
NILAM			

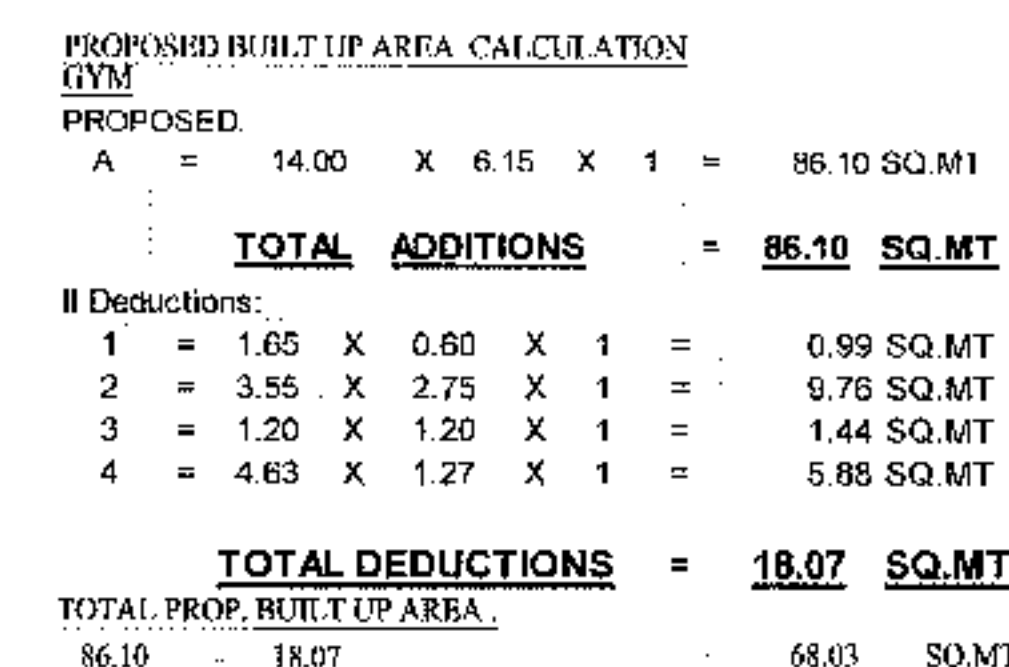

            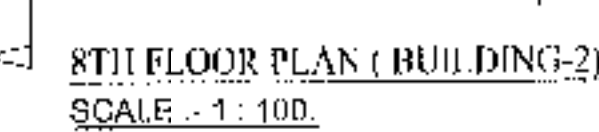   


KARANI & SANGHOI DESIGNERS

KOTHARI NIVAS, 2ND FLOOR, SANATORIUM LANE,
GHATKOPAR [WEST] MUMBAI - 400 086.
PHONE : 2513 8599, 2512 9658, FAX-2513 6565

JOB NO	DRG. NO	SCALE	DATE
--------	---------	-------	------

759	2	1 = 100	MAY.2014
-----	---	---------	----------

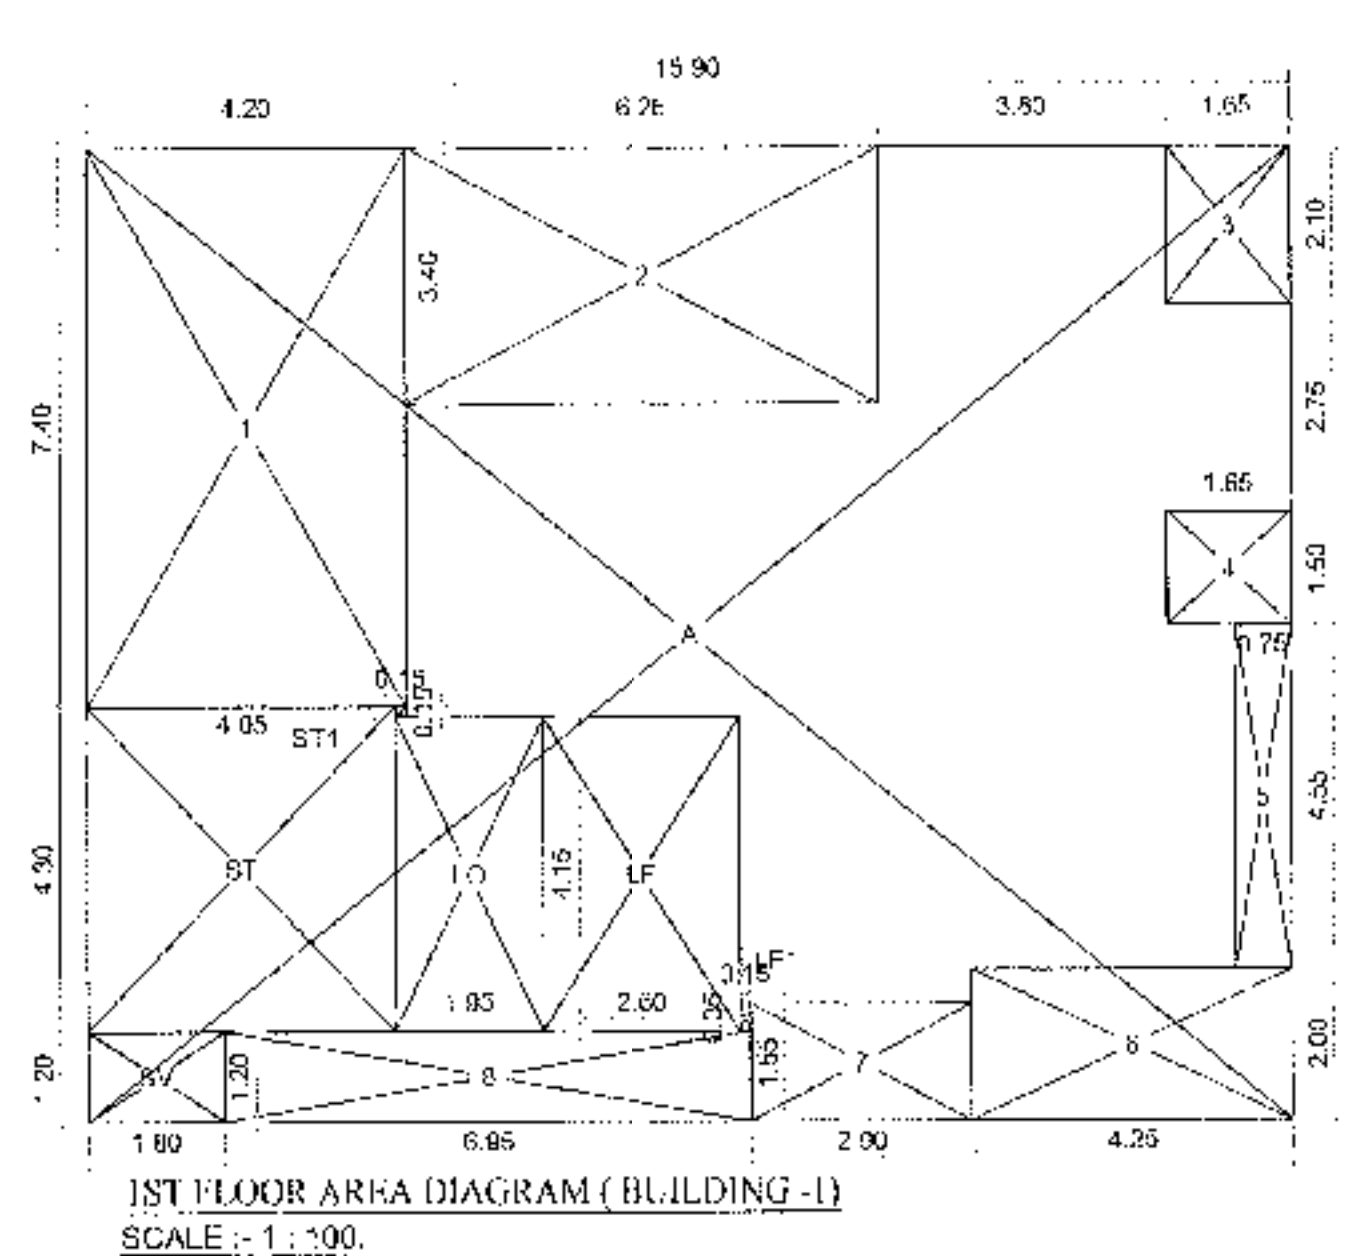

PROPOSED BUILT UP AREA & INCLUDING
FUNGIBLE AREA CALCULATIONS
(1ST FLOOR BUILDING-1)


PROPOSED:
A = 15.89 X 12.90 X 1 = 204.98 SQ.MT

TOTAL ADDITIONS = 204.98 SQ.MT

II Deductions:
1 = 4.19 X 7.40 X 1 = 31.01 SQ.MT
2 = 6.25 X 3.40 X 1 = 21.25 SQ.MT
3 = 1.85 X 2.10 X 1 = 3.87 SQ.MT
4 = 1.65 X 1.50 X 1 = 2.48 SQ.MT
5 = 0.75 X 4.55 X 1 = 3.41 SQ.MT
6 = 4.25 X 2.00 X 1 = 8.50 SQ.MT
7 = 2.90 X 1.55 X 1 = 4.50 SQ.MT
8 = 6.94 X 1.20 X 1 = 8.33 SQ.MT
SV = 1.80 X 1.20 X 1 = 2.16 SQ.MT
ST1 = 4.05 X 4.30 X 1 = 17.42 SQ.MT
ST11 = 0.15 X 0.15 X 1 = 0.02 SQ.MT
LF1 = 2.59 X 4.15 X 1 = 10.75 SQ.MT
LF11 = 0.15 X 0.35 X 1 = 0.05 SQ.MT
LO = 1.95 X 4.15 X 1 = 8.09 SQ.MT

TOTAL DEDUCTIONS = 121.42 SQ.MT

TOTAL PROP. BUILT UP AREA:
204.98 - 121.42 = 83.56 SQ.MT

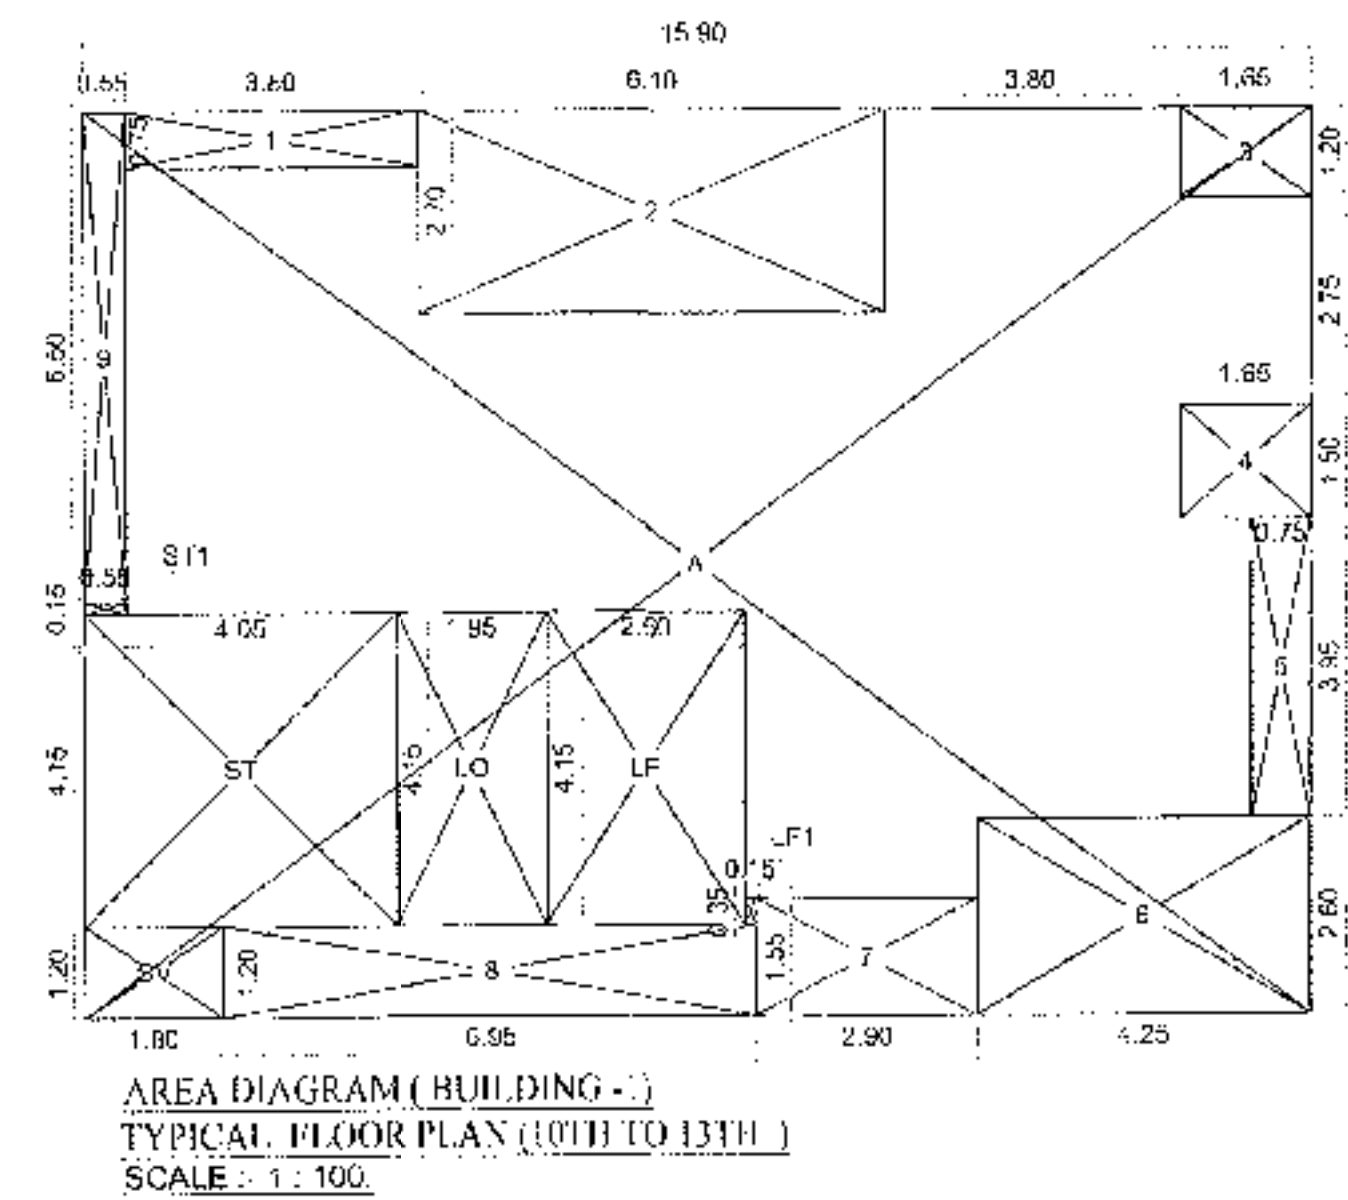

PROPOSED BUILT UP AREA & INCLUDING
FUNGIBLE AREA CALCULATIONS
(10TH TO 13TH FLOOR BUILDING-1)


PROPOSED:
A = 15.89 X 12.90 X 1 = 190.68 SQ.MT

TOTAL ADDITIONS = 190.68 SQ.MT

II Deductions:
1 = 3.50 X 0.75 X 1 = 2.63 SQ.MT
2 = 6.10 X 2.70 X 1 = 16.47 SQ.MT
3 = 1.65 X 1.20 X 1 = 1.98 SQ.MT
4 = 1.65 X 1.50 X 1 = 2.48 SQ.MT
5 = 0.75 X 3.95 X 1 = 2.98 SQ.MT
6 = 4.25 X 2.60 X 1 = 11.05 SQ.MT
7 = 2.90 X 1.55 X 1 = 4.50 SQ.MT
8 = 6.55 X 1.20 X 1 = 7.86 SQ.MT
9 = 0.55 X 6.50 X 1 = 3.58 SQ.MT
SV = 1.80 X 1.20 X 1 = 2.16 SQ.MT
ST1 = 4.05 X 4.15 X 1 = 16.81 SQ.MT
ST11 = 0.55 X 0.15 X 1 = 0.08 SQ.MT
LF1 = 2.60 X 4.15 X 1 = 10.76 SQ.MT
LF11 = 0.15 X 0.35 X 1 = 0.05 SQ.MT
LO = 1.95 X 4.15 X 1 = 8.09 SQ.MT

TOTAL DEDUCTIONS = 92.06 SQ.MT

TOTAL PROP. BUILT UP AREA:
190.68 - 92.06 = 98.62 SQ.MT

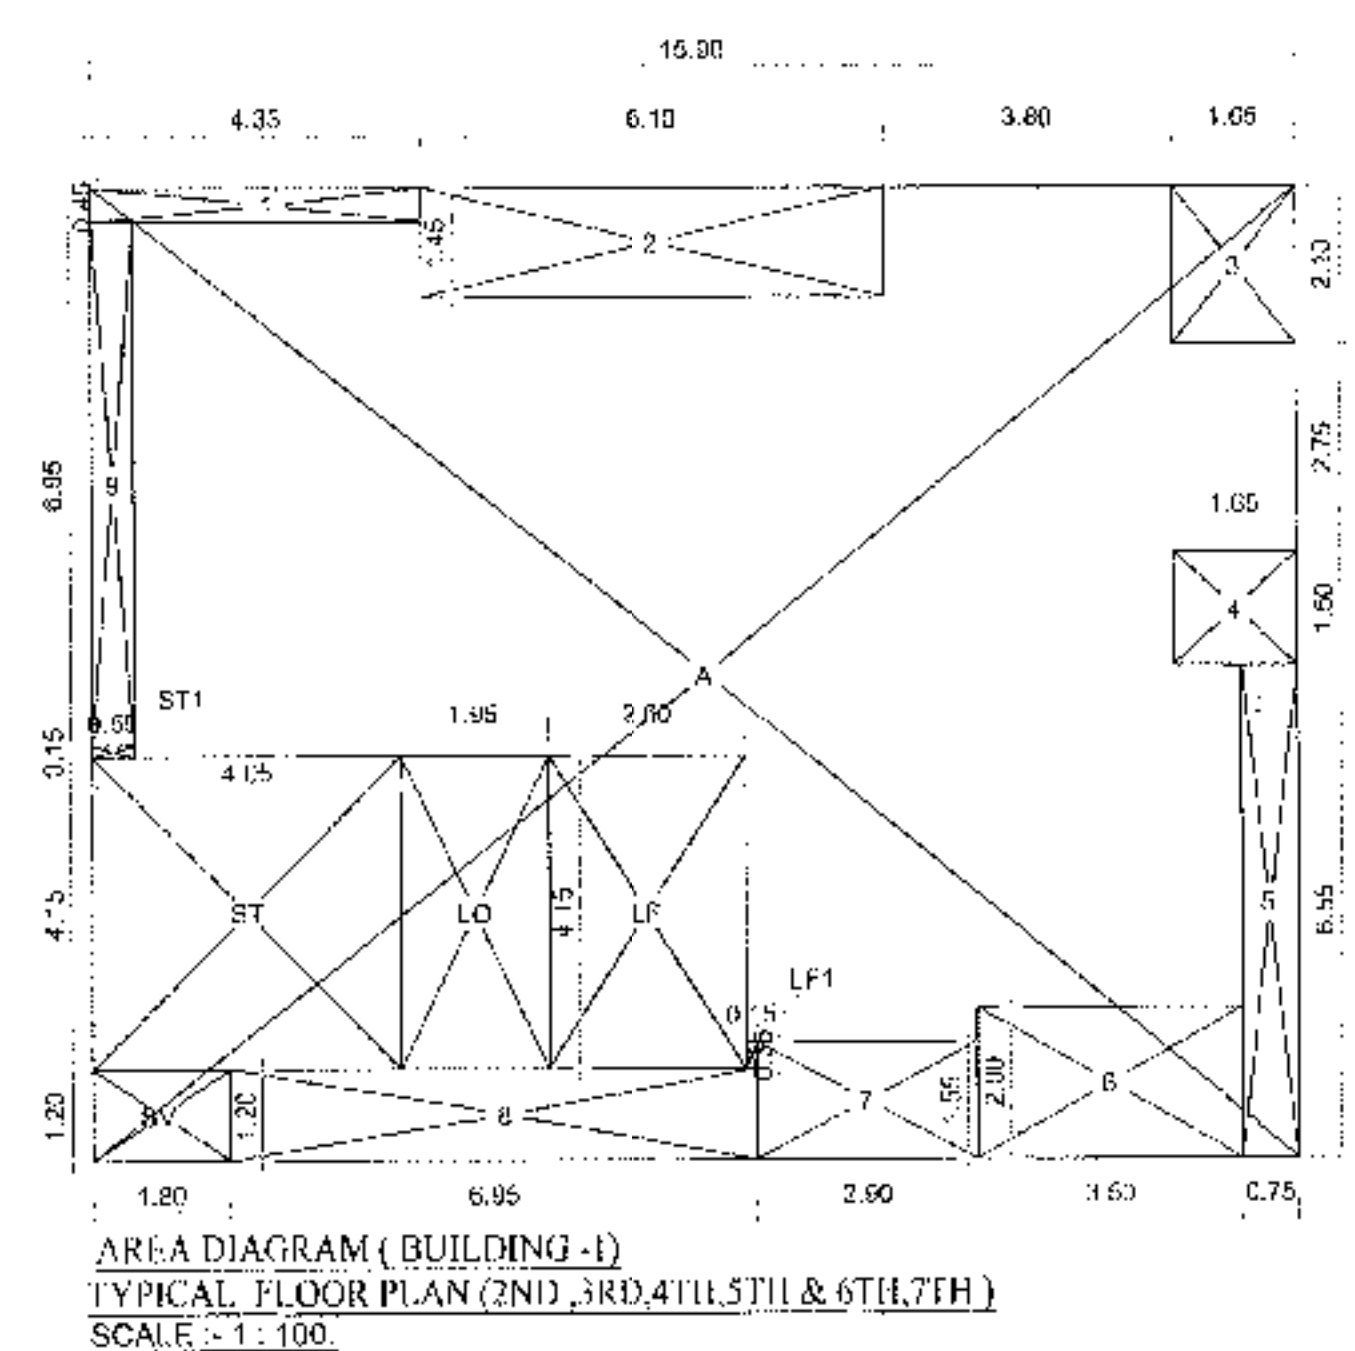

PROPOSED BUILT UP AREA & INCLUDING
FUNGIBLE AREA CALCULATIONS
(BUILDING-1)


PROPOSED:
A = 15.90 X 12.90 X 1 = 205.11 SQ.MT

TOTAL ADDITIONS = 205.11 SQ.MT

II Deductions:
1 = 4.34 X 0.45 X 1 = 1.95 SQ.MT
2 = 6.10 X 1.45 X 1 = 8.85 SQ.MT
3 = 1.65 X 2.10 X 1 = 3.47 SQ.MT
4 = 1.65 X 1.50 X 1 = 2.48 SQ.MT
5 = 6.55 X 0.75 X 1 = 4.91 SQ.MT
6 = 3.50 X 2.00 X 1 = 7.00 SQ.MT
7 = 2.90 X 1.55 X 1 = 4.50 SQ.MT
8 = 6.94 X 1.20 X 1 = 8.33 SQ.MT
9 = 0.55 X 6.50 X 1 = 3.58 SQ.MT
SV = 1.80 X 1.20 X 1 = 2.16 SQ.MT
ST1 = 4.05 X 4.15 X 1 = 16.81 SQ.MT
ST11 = 0.55 X 0.15 X 1 = 0.08 SQ.MT
LF1 = 2.60 X 4.15 X 1 = 10.79 SQ.MT
LF11 = 0.15 X 0.35 X 1 = 0.05 SQ.MT
LO = 1.95 X 4.15 X 1 = 8.09 SQ.MT

TOTAL DEDUCTIONS = 83.30 SQ.MT

TOTAL PROP. BUILT UP AREA:
205.11 - 83.30 = 121.81 SQ.MT

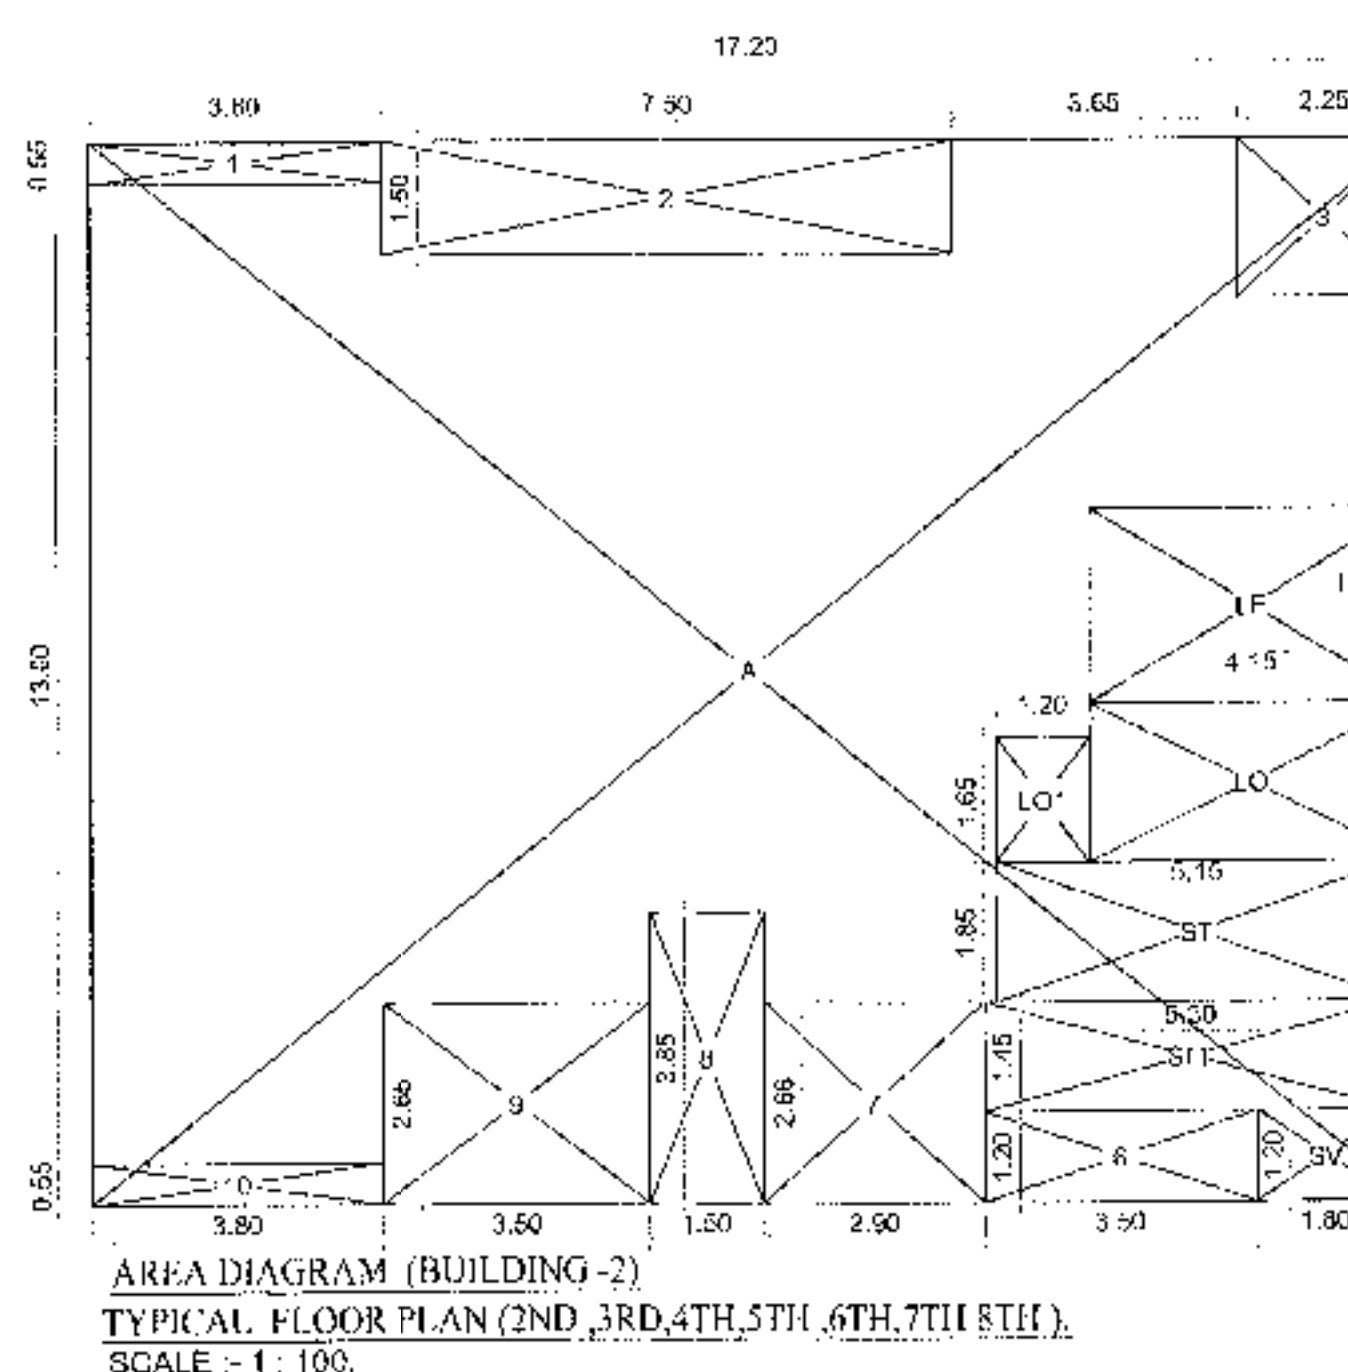

PROPOSED BUILT UP AREA & INCLUDING
FUNGIBLE AREA CALCULATIONS
(TYPICAL FLOOR PLAN (2ND, 3RD, 4TH, 5TH, 6TH, 7TH, 8TH) BUILDING-2)


PROPOSED:
A = 17.20 X 14.10 X 1 = 242.52 SQ.MT

TOTAL ADDITIONS = 242.52 SQ.MT

II Deductions:
1 = 3.80 X 0.55 X 1 = 2.09 SQ.MT
2 = 7.50 X 1.50 X 1 = 11.25 SQ.MT
3 = 2.25 X 2.10 X 1 = 4.73 SQ.MT
4 = 0.60 X 2.65 X 1 = 1.59 SQ.MT
5 = 0.20 X 4.50 X 1 = 0.90 SQ.MT
6 = 3.50 X 1.20 X 1 = 4.20 SQ.MT
7 = 2.90 X 2.68 X 1 = 7.71 SQ.MT
8 = 1.50 X 3.85 X 1 = 5.78 SQ.MT
9 = 3.50 X 2.95 X 1 = 10.33 SQ.MT
10 = 3.80 X 0.55 X 1 = 2.09 SQ.MT
SV = 1.80 X 1.20 X 1 = 2.16 SQ.MT
ST1 = 5.15 X 1.85 X 1 = 9.53 SQ.MT
ST11 = 5.30 X 1.45 X 1 = 7.69 SQ.MT
LF1 = 4.15 X 2.60 X 1 = 10.79 SQ.MT
LF11 = 0.60 X 0.15 X 1 = 0.09 SQ.MT
LO = 4.15 X 2.10 X 1 = 8.72 SQ.MT
LO1 = 1.20 X 1.65 X 1 = 1.98 SQ.MT

TOTAL DEDUCTIONS = 90.56 SQ.MT

TOTAL PROP. BUILT UP AREA:
242.52 - 90.56 = 151.96 SQ.MT

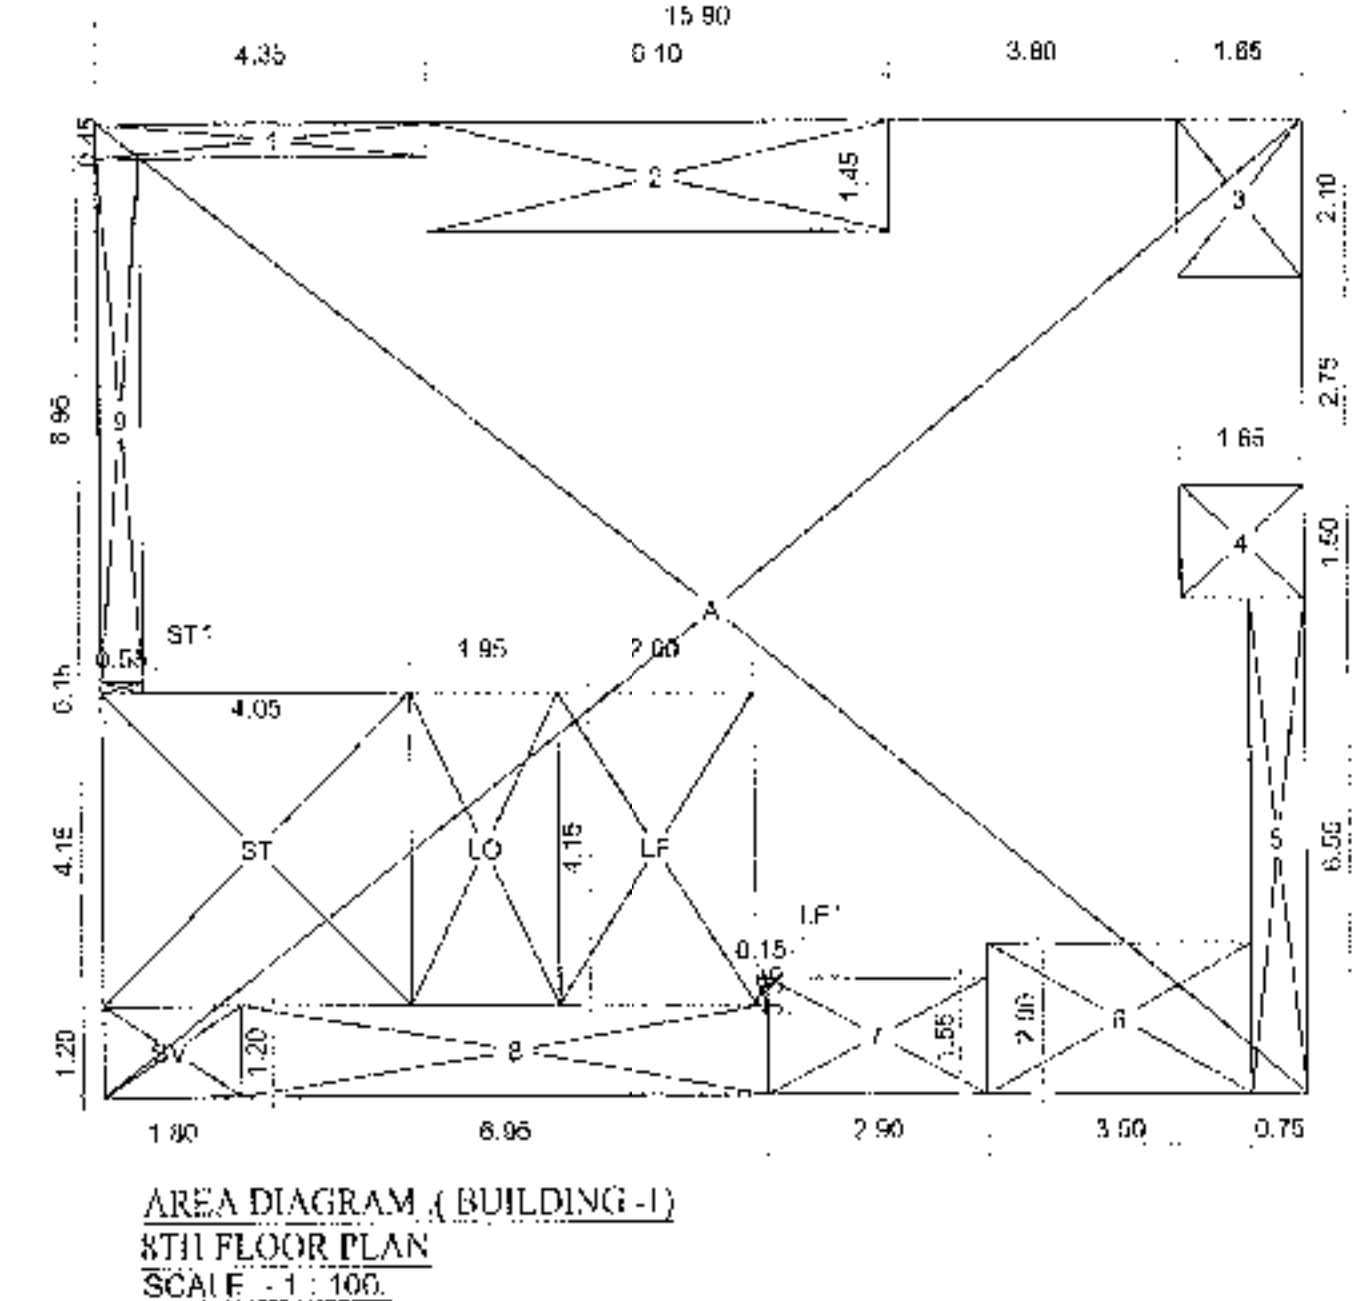

PROPOSED BUILT UP AREA & INCLUDING
FUNGIBLE AREA CALCULATIONS
(8TH FLOOR BUILDING-1)


PROPOSED:
A = 15.90 X 12.90 X 1 = 205.11 SQ.MT

TOTAL ADDITIONS = 205.11 SQ.MT

II Deductions:
1 = 4.34 X 0.45 X 1 = 1.95 SQ.MT
2 = 6.10 X 1.45 X 1 = 8.85 SQ.MT
3 = 1.65 X 2.10 X 1 = 3.47 SQ.MT
4 = 1.65 X 1.50 X 1 = 2.48 SQ.MT
5 = 6.55 X 0.75 X 1 = 4.91 SQ.MT
6 = 3.50 X 2.00 X 1 = 7.00 SQ.MT
7 = 2.90 X 1.55 X 1 = 4.50 SQ.MT
8 = 6.94 X 1.20 X 1 = 8.33 SQ.MT
9 = 0.55 X 6.50 X 1 = 3.58 SQ.MT
SV = 1.80 X 1.20 X 1 = 2.16 SQ.MT
ST1 = 4.05 X 4.15 X 1 = 16.81 SQ.MT
ST11 = 0.55 X 0.15 X 1 = 0.08 SQ.MT
LF1 = 2.60 X 4.15 X 1 = 10.79 SQ.MT
LF11 = 0.15 X 0.35 X 1 = 0.05 SQ.MT
LO = 1.95 X 4.15 X 1 = 8.09 SQ.MT

TOTAL DEDUCTIONS = 83.30 SQ.MT

TOTAL PROP. BUILT UP AREA:
205.11 - 83.30 = 121.81 SQ.MT

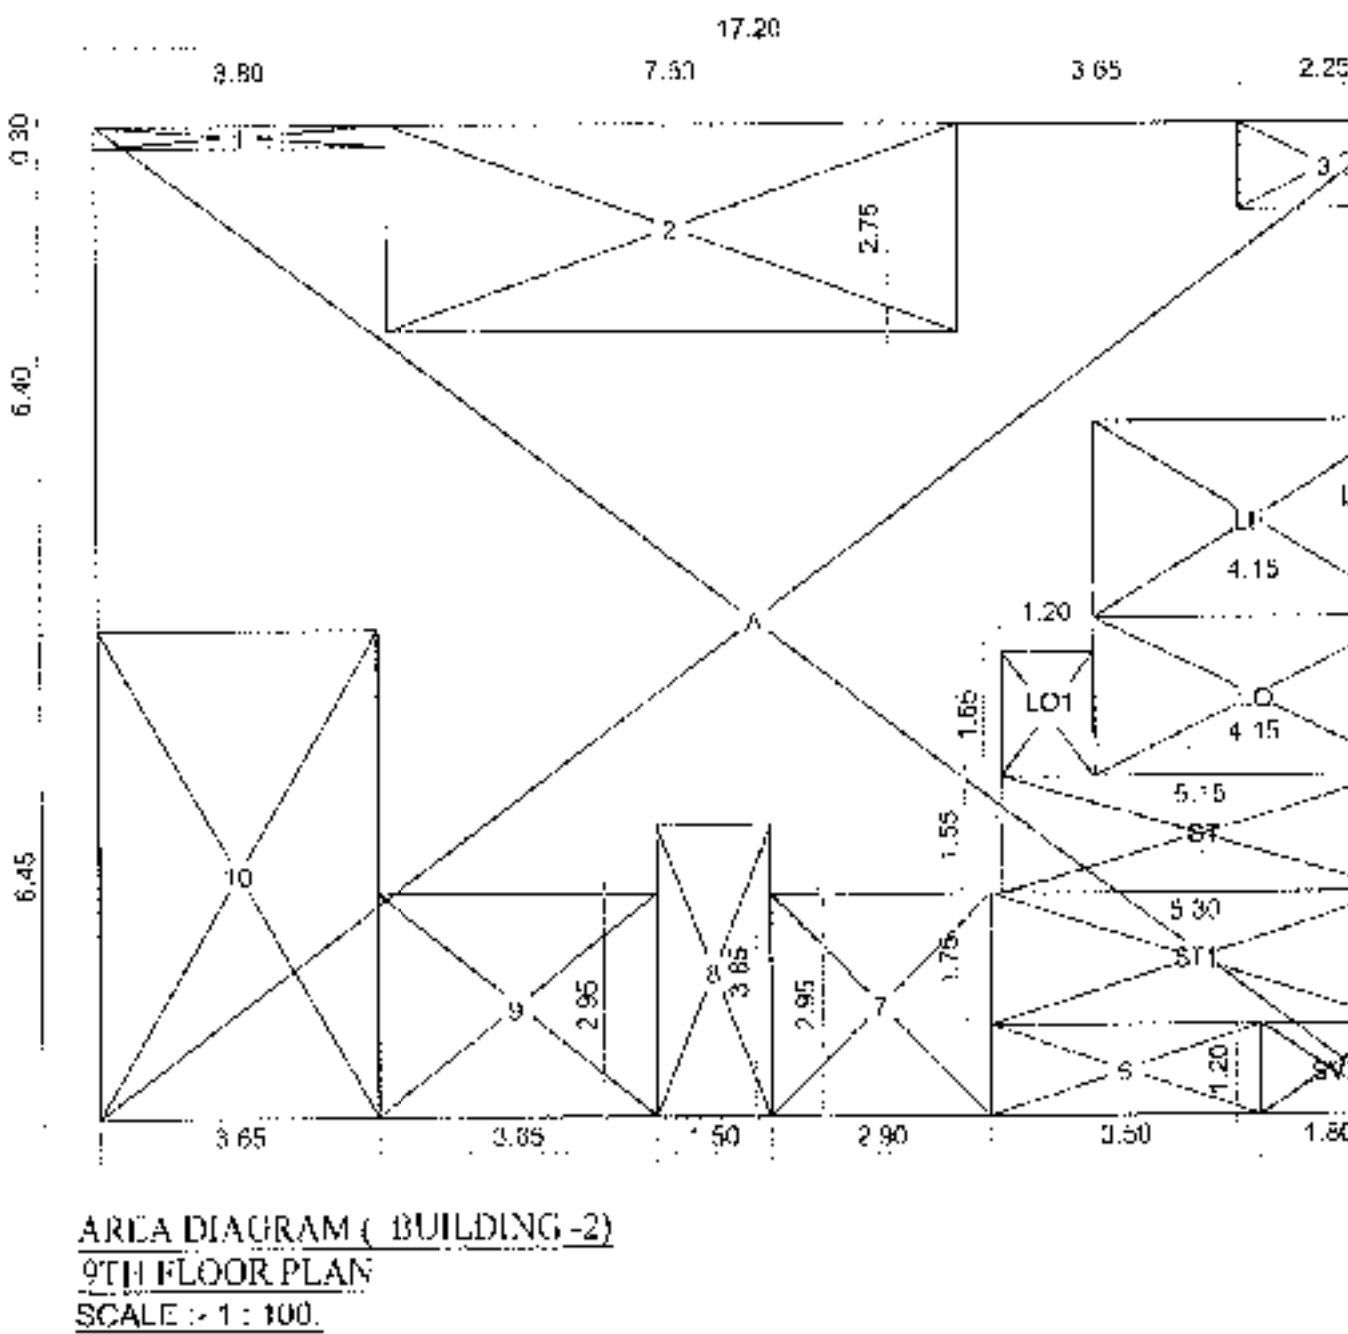

PROPOSED BUILT UP AREA & INCLUDING
FUNGIBLE AREA CALCULATIONS
(FLOOR PLAN (9TH BUILDING-2))


PROPOSED:
A = 17.20 X 13.15 X 1 = 226.18 SQ.MT

TOTAL ADDITIONS = 226.18 SQ.MT

II Deductions:
1 = 3.80 X 0.30 X 1 = 1.14 SQ.MT
2 = 7.50 X 2.75 X 1 = 20.63 SQ.MT
3 = 2.25 X 1.15 X 1 = 2.59 SQ.MT
4 = 0.60 X 2.65 X 1 = 1.59 SQ.MT
5 = 0.20 X 4.50 X 1 = 0.90 SQ.MT
6 = 3.50 X 1.20 X 1 = 4.20 SQ.MT
7 = 2.90 X 2.95 X 1 = 8.56 SQ.MT
8 = 1.50 X 3.85 X 1 = 5.78 SQ.MT
9 = 3.65 X 2.95 X 1 = 10.77 SQ.MT
10 = 3.85 X 6.45 X 1 = 24.94 SQ.MT
SV = 1.80 X 1.20 X 1 = 2.16 SQ.MT
ST1 = 5.15 X 1.55 X 1 = 7.98 SQ.MT
ST11 = 5.30 X 1.75 X 1 = 9.28 SQ.MT
LF1 = 4.15 X 2.60 X 1 = 10.79 SQ.MT
LF11 = 0.60 X 0.15 X 1 = 0.09 SQ.MT
LO = 4.15 X 2.10 X 1 = 8.72 SQ.MT
LO1 = 1.20 X 1.65 X 1 = 1.98 SQ.MT

TOTAL DEDUCTIONS = 120.68 SQ.MT

TOTAL PROP. BUILT UP AREA:
226.18 - 120.68 = 105.50 SQ.MT

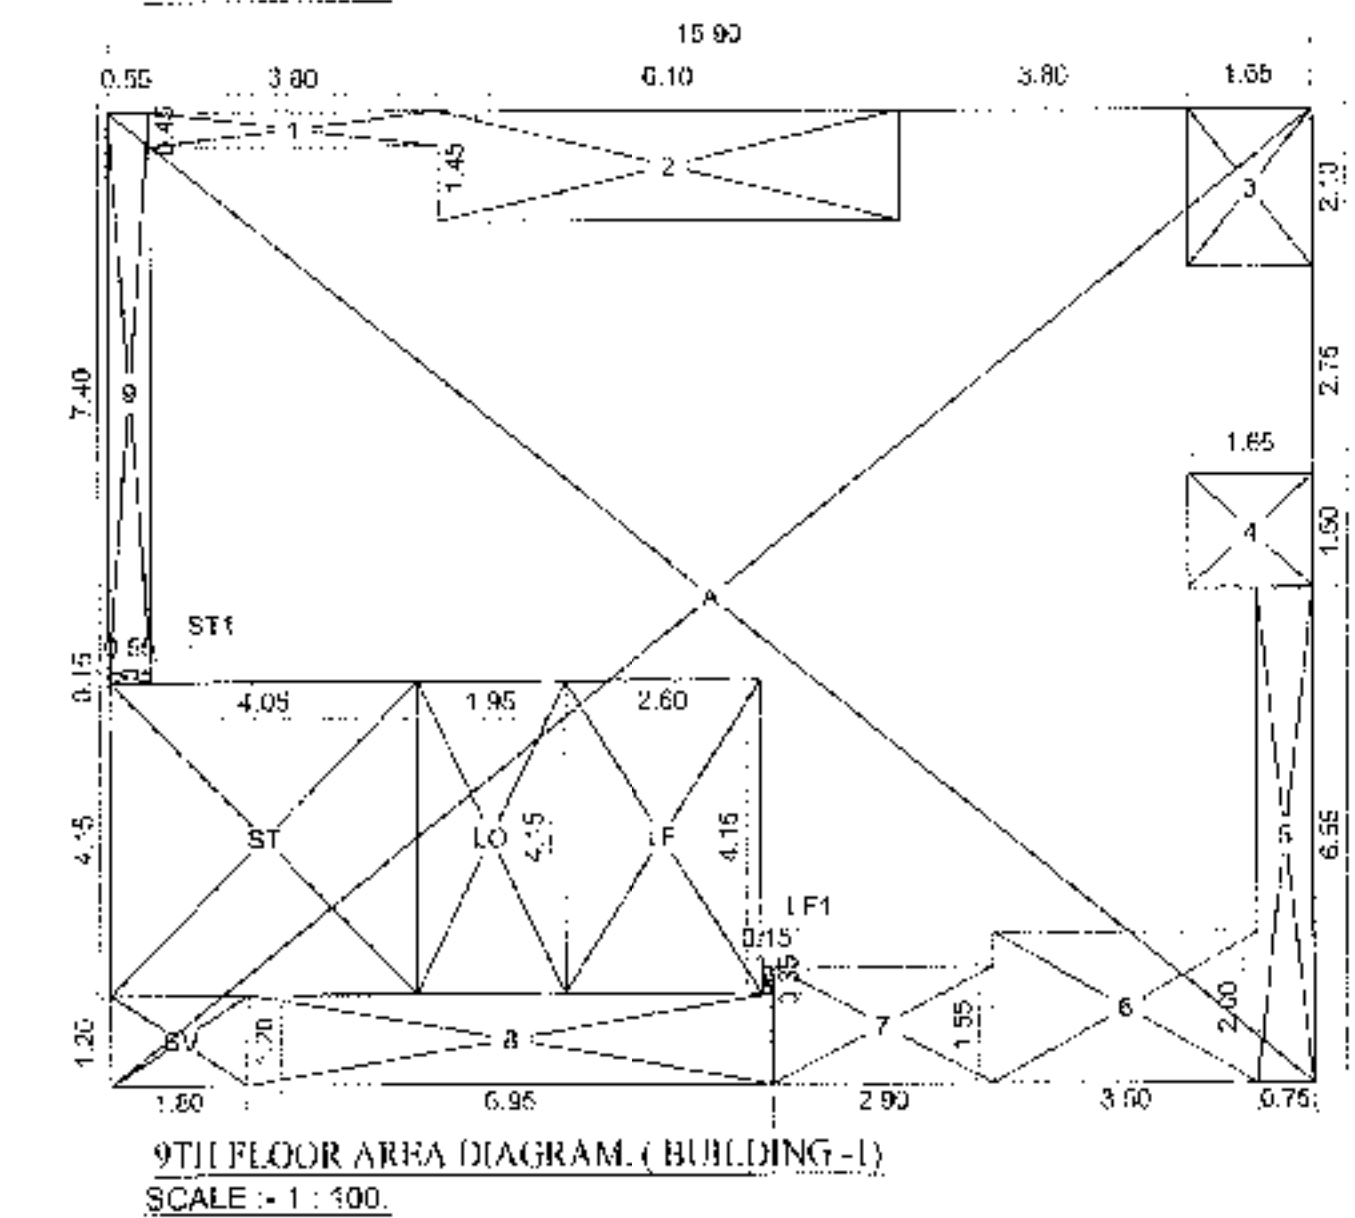

PROPOSED BUILT UP AREA & INCLUDING
FUNGIBLE AREA CALCULATIONS
(9TH FLOOR BUILDING-1)


PROPOSED:
A = 15.90 X 12.90 X 1 = 205.11 SQ.MT

TOTAL ADDITIONS = 205.11 SQ.MT

II Deductions:
1 = 3.80 X 0.45 X 1 = 1.71 SQ.MT
2 = 6.10 X 1.45 X 1 = 8.85 SQ.MT
3 = 1.65 X 2.10 X 1 = 3.47 SQ.MT
4 = 1.65 X 1.50 X 1 = 2.48 SQ.MT
5 = 6.55 X 0.75 X 1 = 4.91 SQ.MT
6 = 3.50 X 2.00 X 1 = 7.00 SQ.MT
7 = 2.90 X 1.55 X 1 = 4.50 SQ.MT
8 = 6.94 X 1.20 X 1 = 8.33 SQ.MT
9 = 0.55 X 7.40 X 1 = 4.07 SQ.MT
SV = 1.80 X 1.20 X 1 = 2.16 SQ.MT
ST1 = 4.05 X 4.15 X 1 = 16.81 SQ.MT
ST11 = 0.54 X 0.15 X 1 = 0.08 SQ.MT
LF1 = 2.60 X 4.15 X 1 = 10.79 SQ.MT
LF11 = 0.15 X 0.35 X 1 = 0.05 SQ.MT
LO = 1.95 X 4.15 X 1 = 8.09 SQ.MT

TOTAL DEDUCTIONS = 83.30 SQ.MT

TOTAL PROP. BUILT UP AREA:
205.11 - 83.30 = 121.81 SQ.MT

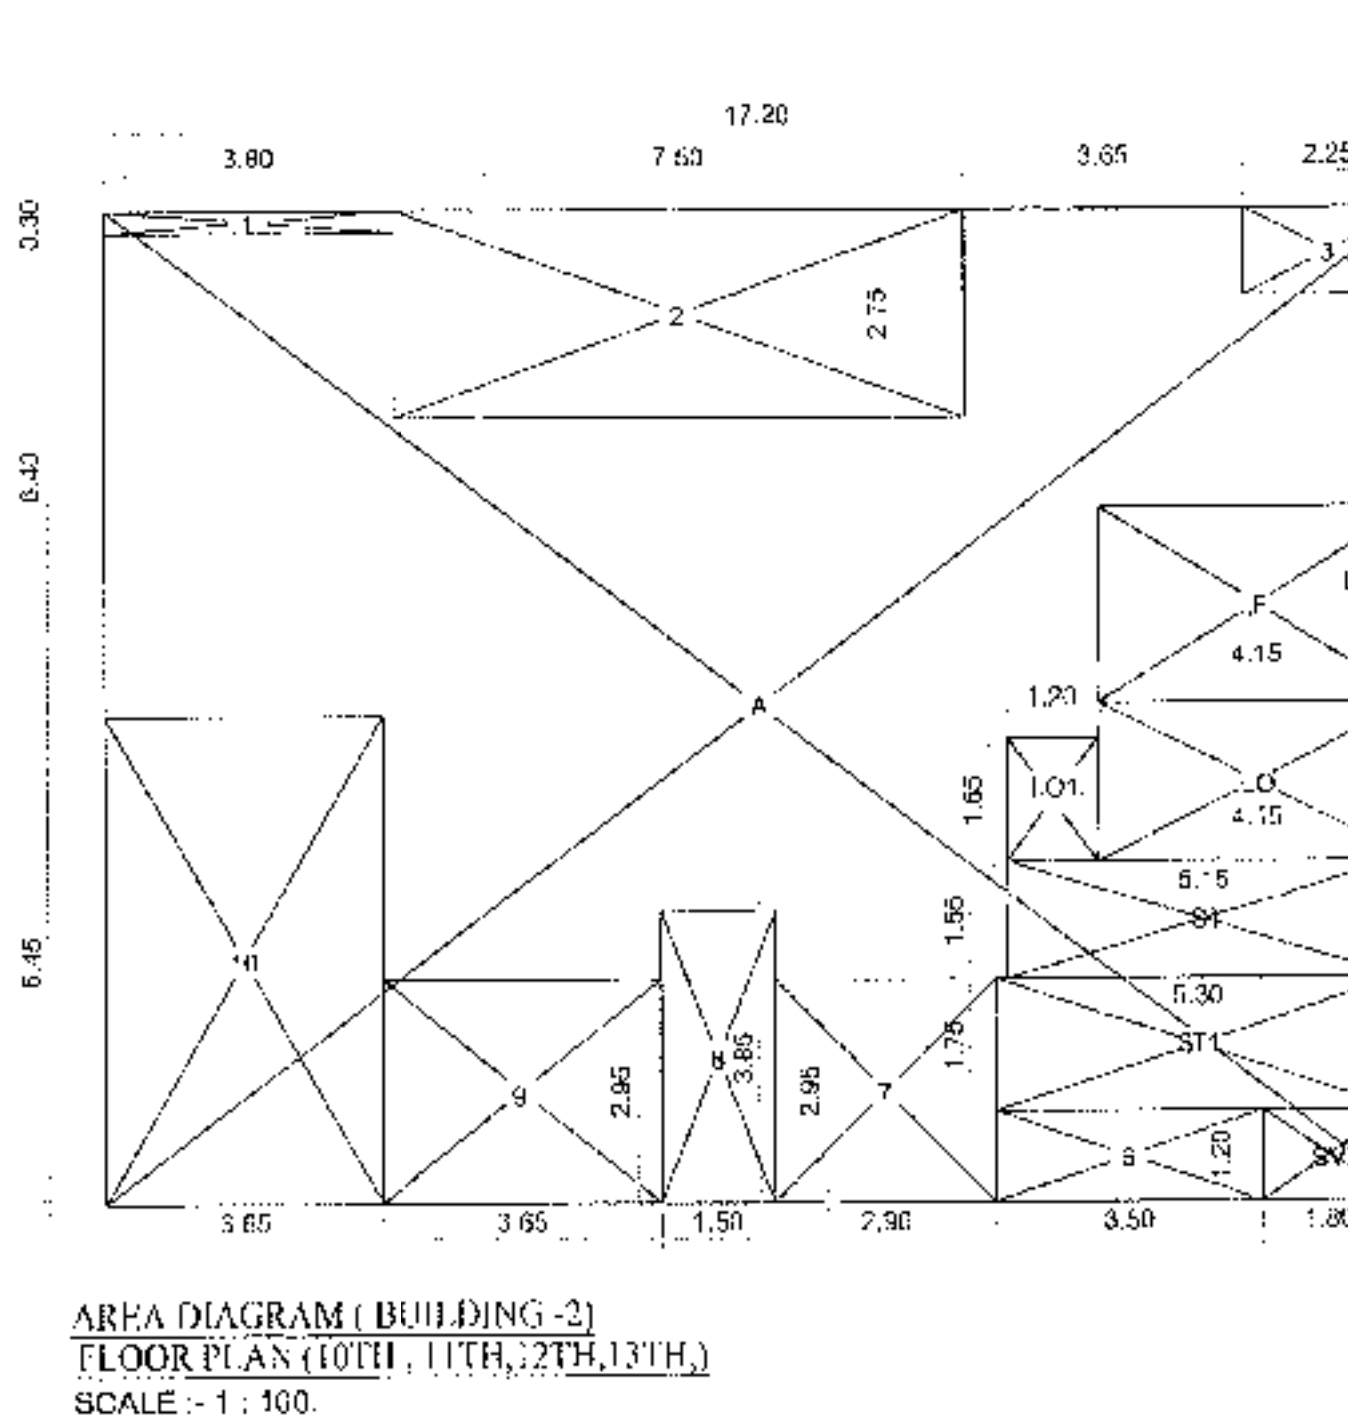

PROPOSED BUILT UP AREA & INCLUDING
FUNGIBLE AREA CALCULATIONS
(FLOOR PLAN (10TH, 11TH, 12TH, 13TH BUILDING-2))


PROPOSED:
A = 17.20 X 13.15 X 1 = 226.18 SQ.MT

TOTAL ADDITIONS = 226.18 SQ.MT

II Deductions:
1 = 3.80 X 0.30 X 1 = 1.14 SQ.MT
2 = 7.50 X 2.75 X 1 = 20.63 SQ.MT
3 = 2.25 X 1.15 X 1 = 2.59 SQ.MT
4 = 0.60 X 2.65 X 1 = 1.59 SQ.MT
5 = 0.20 X 4.50 X 1 = 0.90 SQ.MT
6 = 3.50 X 1.20 X 1 = 4.20 SQ.MT
7 = 2.90 X 2.95 X 1 = 8.56 SQ.MT
8 = 1.50 X 3.85 X 1 = 5.78 SQ.MT
9 = 3.65 X 2.95 X 1 = 10.77 SQ.MT
10 = 3.85 X 6.45 X 1 = 24.94 SQ.MT
SV = 1.80 X 1.20 X 1 = 2.16 SQ.MT
ST1 = 5.15 X 1.55 X 1 = 7.98 SQ.MT
ST11 = 5.30 X 1.75 X 1 = 9.28 SQ.MT
LF1 = 4.15 X 2.60 X 1 = 10.79 SQ.MT
LF11 = 0.60 X 0.15 X 1 = 0.09 SQ.MT
LO = 4.15 X 2.10 X 1 = 8.72 SQ.MT
LO1 = 1.20 X 1.65 X 1 = 1.98 SQ.MT



TOTAL DEDUCTIONS = 120.68 SQ.MT

TOTAL PROP. BUILT UP AREA:
226.18 - 120.68 = 105.50 SQ.MT

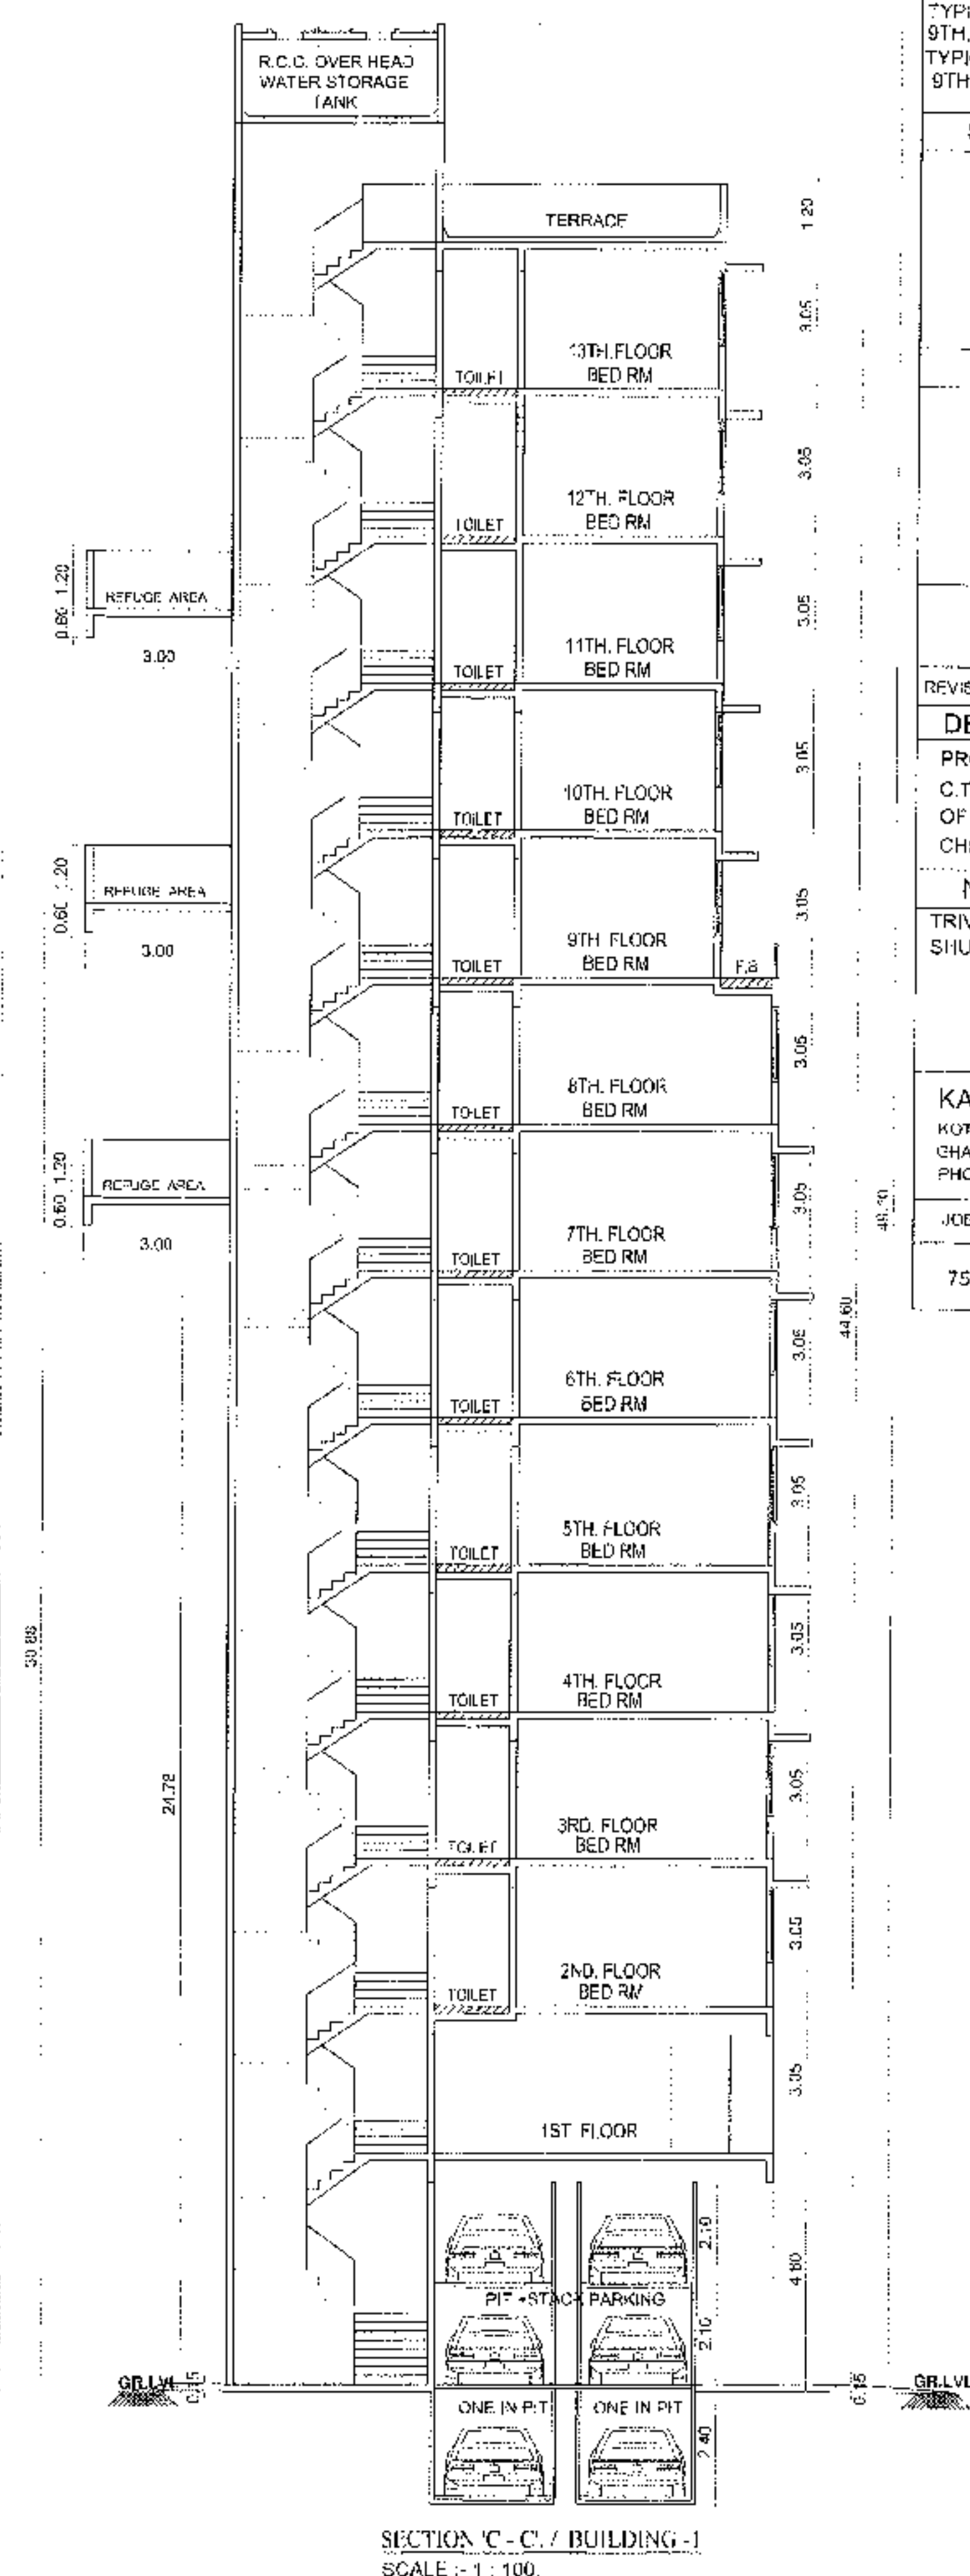

CONTENTS OF THE SHEET			
TYPICAL FLOOR BUILD-1 2ND,3RD,4TH,5TH,6TH,7TH & 8TH 9TH,10TH,11TH,12TH FLR PLAN DIAGRAM&CALCULATIONS TYPICAL FLOOR BUILD-2 2ND,3RD,4TH,5TH,6TH,7TH & 8TH 9TH,10TH,11TH,12TH,13TH FLR PLAN			
STAMP OF DATE OF RECEIPT OF PLANS			
PLAN FOR REFERENCE S.No. 10/16 SER. BP (M)-11 AE.BPM			
STAMP OF APPROVAL OF PLANS			
REVISION DESCRIPTION DATE SIGNATURE			
DESCRIPTION OF PROPOSAL & PROPERTY PROPOSED BUILDING ON PLOT BEARING C.T.S. NO.1526,1526,1527,1527,1527,1527 TO 4 OF VILLAGE CHEMBUR, CHEMBUR (MUMBAI).			
NAME OF OWNER AND SIGNATURE TRIVANA CHS LTD. SHUBHAM HOMES C.A. TO OWNER.			
KARANI & SANGHVI DESIGNERS KOTHARI NIVAS, 2ND FLOOR, SANTOGRAM LANE CHATKOPAR (WEST), MUMBAI - 400 086. PHONE: 2913 8399, 2912 9928, FAX: 2912 65 85			
JOB NO.	URG. NO.	SCALE	DATE
758	3	1:100	MAY 2014
DRAWN BY		PRADIP	

7TH FLOOR - FLAT NO. 0911									
LIVIN'	=	7.50	X	3.05	X	1	=	27.38	SQ.MT
	=	1.00	X	2.80	X	1	=	4.16	SQ.MT
	=	0.00	X	0.00	X	1	=	0.00	SQ.MT
F.B.	=	0.00	X	2.60	X	1	=	16.80	SQ.MT
KITCHEN	=	2.75	X	3.35	X	1	=	9.21	SQ.MT
	=	2.75	X	3.35	X	1	=	9.21	SQ.MT
BED RM.	=	3.35	X	3.35	X	1	=	11.21	SQ.MT
F.B.	=	3.35	X	0.70	X	1	=	1.01	SQ.MT
BED RM.	=	3.35	X	0.70	X	1	=	1.01	SQ.MT
F.B.	=	3.35	X	0.30	X	1	=	2.45	SQ.MT
BED RM.	=	3.35	X	0.30	X	1	=	1.23	SQ.MT
F.B.	=	3.35	X	0.85	X	1	=	3.16	SQ.MT
PASS.	=	2.45	X	1.52	X	1	=	7.26	SQ.MT
TOILET	=	1.50	X	1.20	X	1	=	3.75	SQ.MT
PASS.	=	0.90	X	2.80	X	1	=	1.86	SQ.MT
DOOR	=	1.06	X	0.15	X	1	=	0.16	SQ.MT
DOOR	=	0.75	X	0.15	X	1	=	0.58	SQ.MT
DOOR	=	0.90	X	0.15	X	3	=	0.34	SQ.MT
TOTAL ADDITIONS									= 117.67 SQ.MT
8TH/10TH FLOOR - FLAT NO. 0911/0101									
LIVIN'	=	7.50	X	3.05	X	1	=	27.38	SQ.MT
	=	1.00	X	2.80	X	1	=	4.16	SQ.MT
	=	0.00	X	0.00	X	1	=	0.00	SQ.MT
F.B.	=	0.00	X	2.60	X	1	=	16.80	SQ.MT
KITCHEN	=	2.75	X	3.35	X	1	=	9.21	SQ.MT
	=	2.75	X	3.35	X	1	=	9.21	SQ.MT
BED RM.	=	3.35	X	3.35	X	1	=	11.21	SQ.MT
BED RM.	=	3.35	X	0.90	X	1	=	1.58	SQ.MT
REF. RM.	=	2.45	X	4.25	X	1	=	10.29	SQ.MT
PASS.	=	1.93	X	1.20	X	1	=	7.30	SQ.MT
TOILET	=	1.00	X	0.15	X	1	=	0.16	SQ.MT
PASS.	=	0.90	X	2.80	X	1	=	1.86	SQ.MT
DOOR	=	1.06	X	0.15	X	1	=	0.16	SQ.MT
DOOR	=	0.75	X	0.15	X	3	=	0.34	SQ.MT
TOTAL ADDITIONS									= 93.71 SQ.MT
9TH TO 10TH FLOOR - FLAT NO. 0911/0201									
LIVIN'	=	7.50	X	3.85	X	1	=	43.86	SQ.MT
	=	1.00	X	2.80	X	1	=	4.16	SQ.MT
	=	1.06	X	0.60	X	1	=	0.39	SQ.MT
KITCHEN	=	2.75	X	3.35	X	1	=	10.04	SQ.MT
	=	2.75	X	3.35	X	1	=	10.04	SQ.MT
BED RM.	=	3.35	X	3.65	X	1	=	12.23	SQ.MT
BED RM.	=	3.50	X	4.10	X	1	=	14.35	SQ.MT
BED RM.	=	3.50	X	1.75	X	1	=	6.12	SQ.MT
TOILET	=	1.50	X	2.50	X	1	=	7.75	SQ.MT
PASS.	=	2.45	X	1.50	X	3	=	10.93	SQ.MT
PASS.	=	0.90	X	0.15	X	1	=	0.84	SQ.MT
DOOR	=	0.90	X	0.15	X	1	=	0.69	SQ.MT
DOOR	=	0.90	X	0.15	X	5	=	0.83	SQ.MT
DOOR	=	0.75	X	0.15	X	4	=	0.45	SQ.MT
TOTAL ADDITIONS									= 137.46 SQ.MT

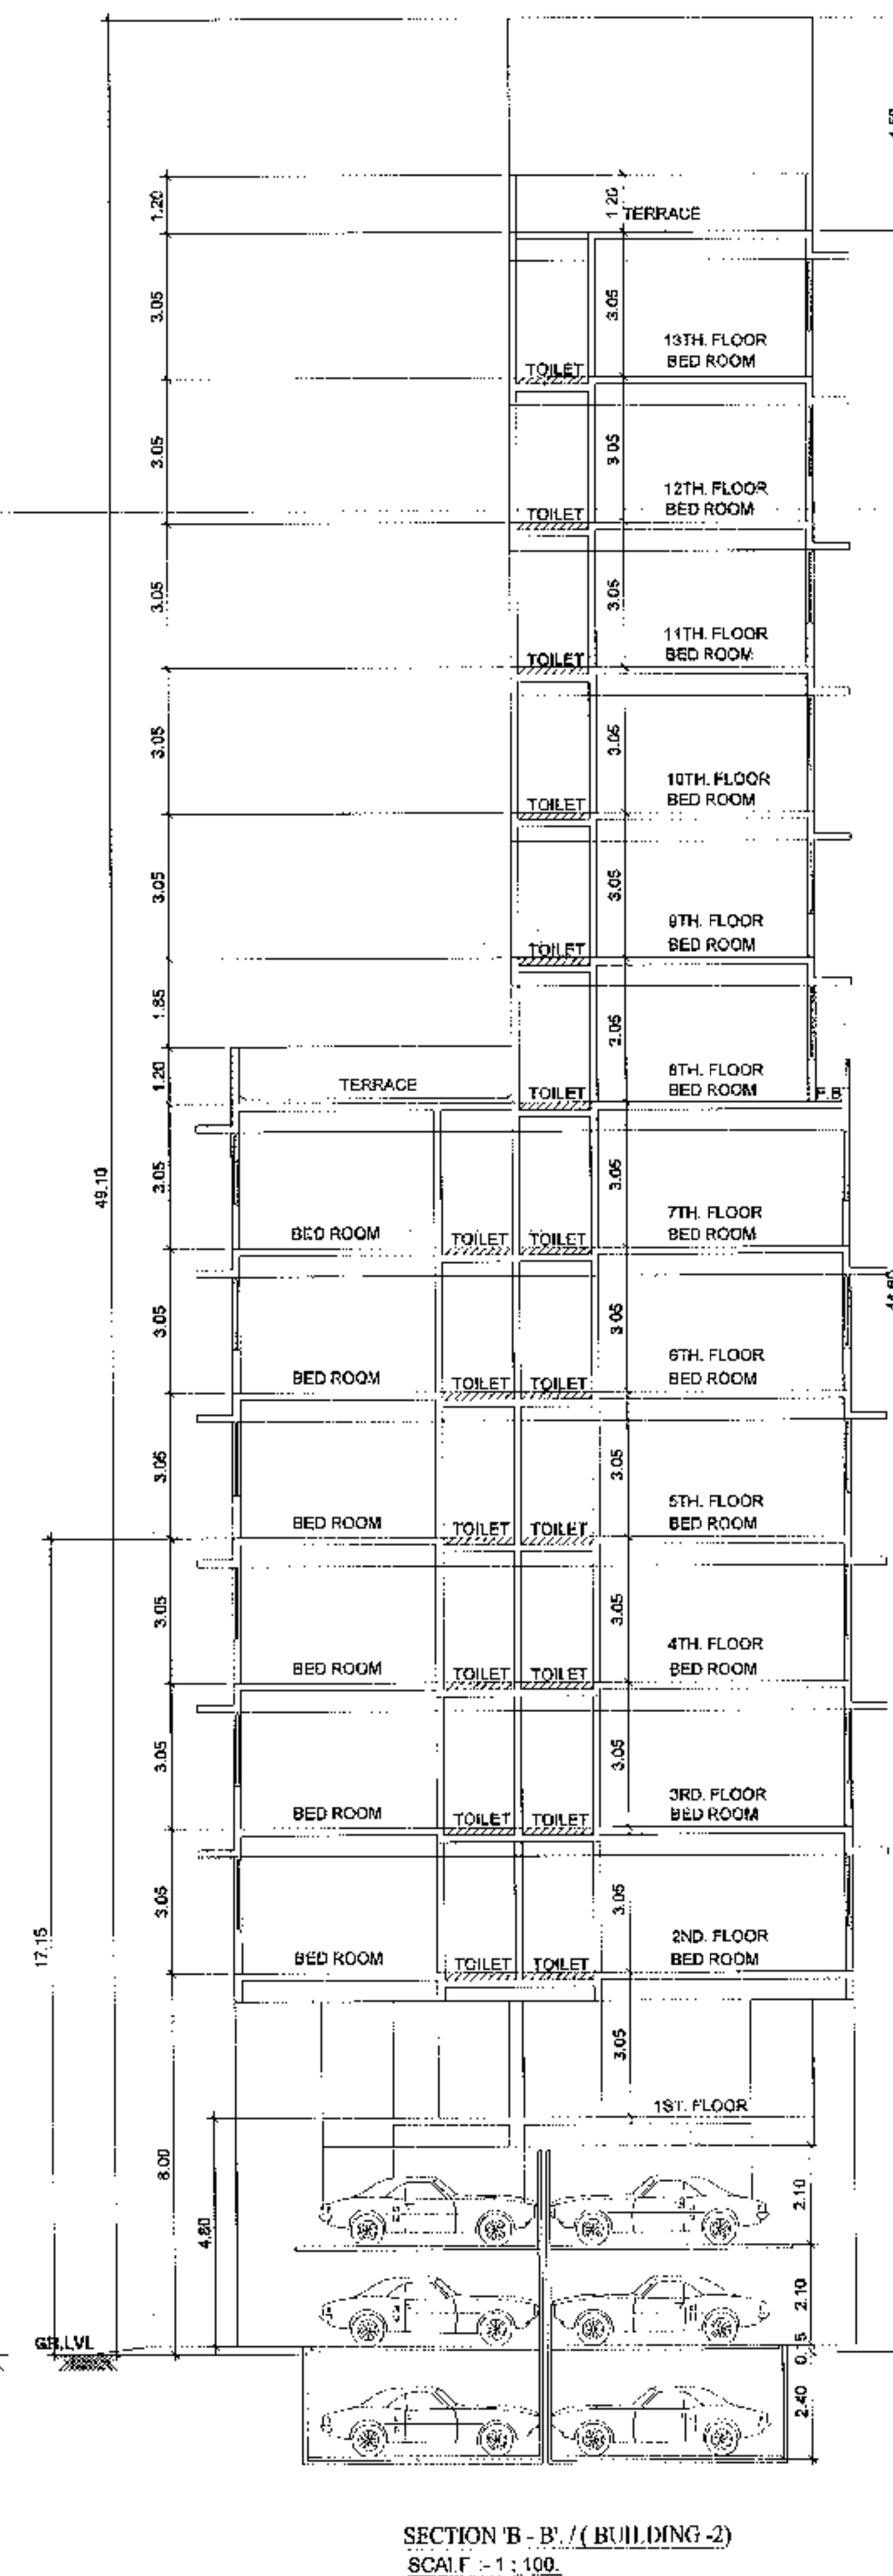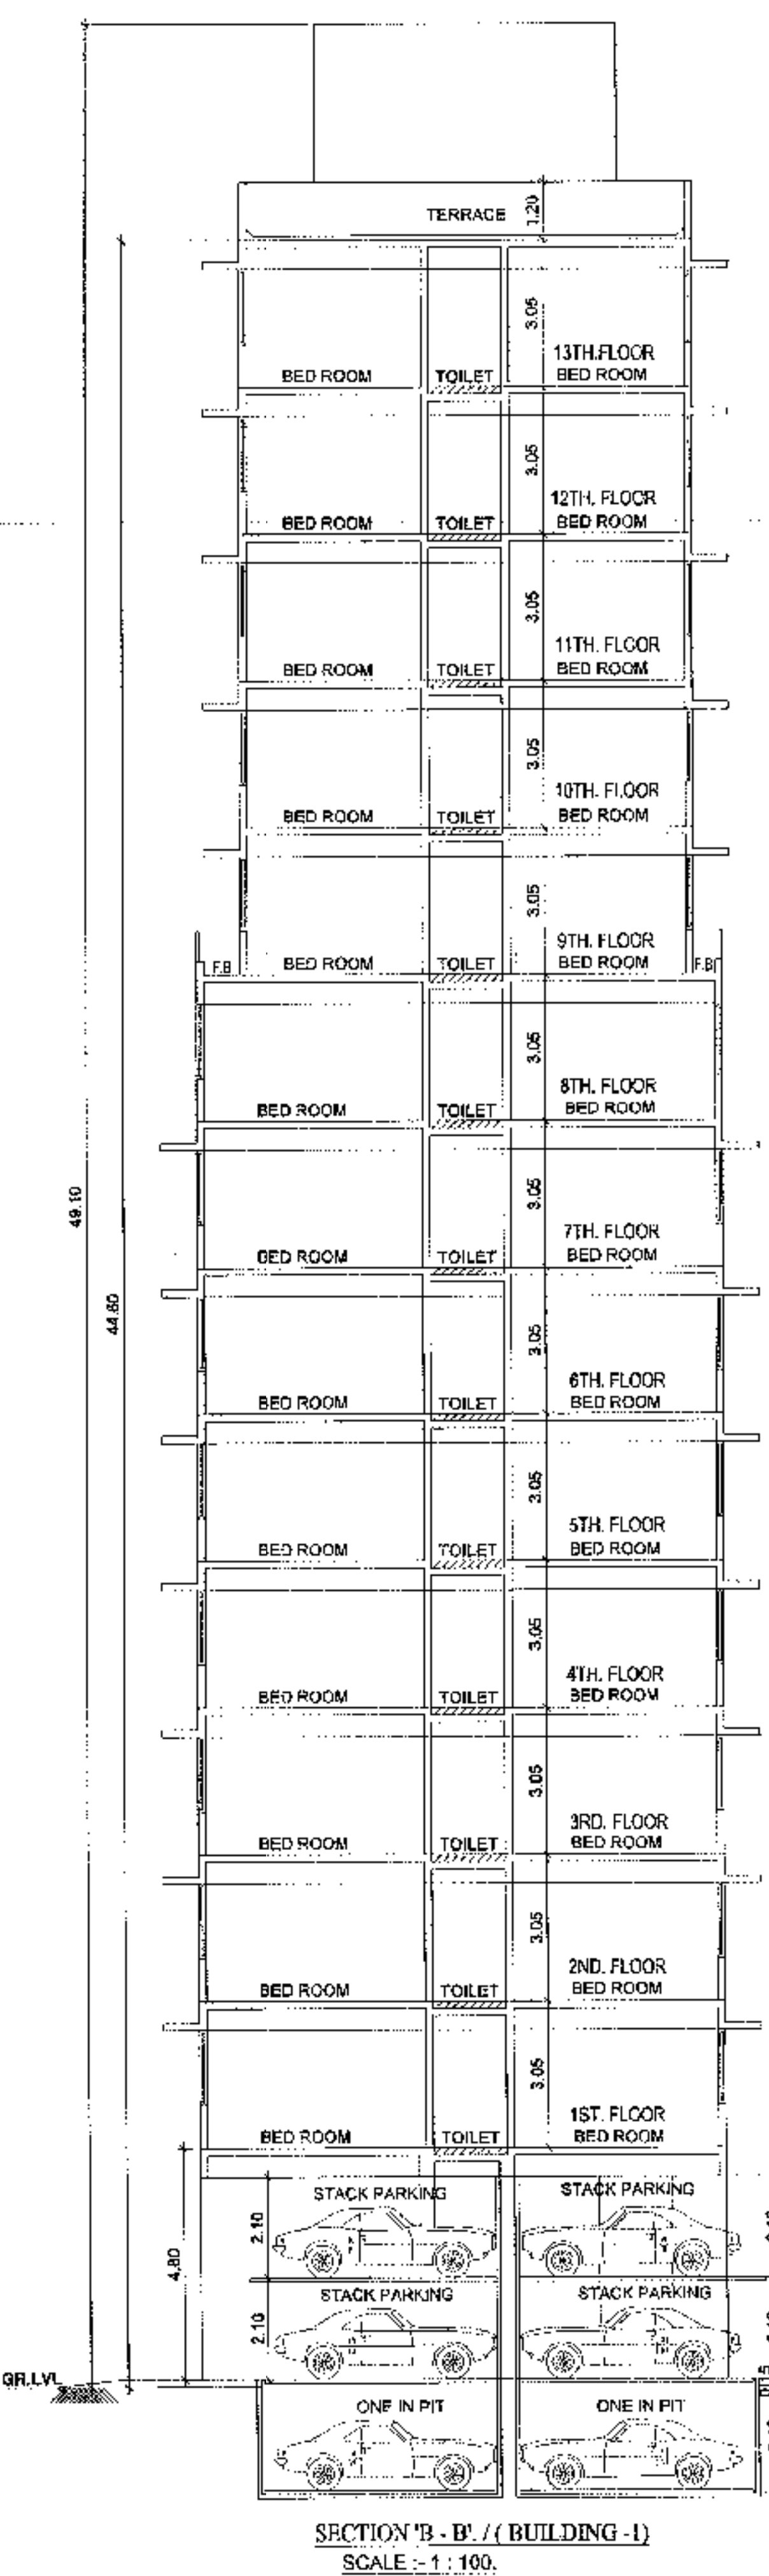

TOTAL FLG FOR TO 15 TH FLR. FLAT NO. 1601 TO 1501						
LIVING	3	6.10	X	3.66	X	1 = 22.27 SQ.MT
KITCHEN	3	2.75	X	3.85	X	1 = 10.96 SQ.MT
BED RM	3	3.50	X	3.85	X	1 = 13.85 SQ.MT
BED RM	3	3.50	X	3.85	X	1 = 13.85 SQ.MT
BED RM	3	3.50	X	3.86	X	1 = 12.78 SQ.MT
BED RM	3	0.50	X	1.68	X	1 = 1.49 SQ.MT
BED RM	3	3.35	X	3.66	X	1 = 12.23 SQ.MT
BED RM	3	1.50	X	2.60	X	1 = 3.90 SQ.MT
TOILET	3	1.50	X	2.45	X	3 = 11.03 SQ.MT
DOOR	3	1.65	X	0.15	X	3 = 11.03 SQ.MT
DOOR	3	0.90	X	0.15	X	4 = 0.54 SQ.MT
DOOR	3	0.75	X	0.15	X	3 = 0.34 SQ.MT
TOTAL ADDITIONS						= 87.11 SQ.MT



CARPET AREA CALCULATION									
(AREA BUILDING - 2)									
2ND FLOOR		FLAT NO. 201							
AREA	WIDTH	DEPTH	AREA	WIDTH	DEPTH	AREA	WIDTH	DEPTH	AREA
KITCHEN	2.75	X	1.80	X	1	=	21.50	SQ. FT.	
BED ROOM	3.00	X	1.50	X	1	=	9.00	SQ. FT.	
BED RM	3.00	X	1.50	X	1	=	9.00	SQ. FT.	
BED RM	3.35	X	0.53	X	1	=	16.41	SQ. FT.	
BED RM	3.40	X	2.50	X	1	=	25.65	SQ. FT.	
TOILET	4.45	X	1.03	X	1	=	3.68	SQ. FT.	
PASSE	2.90	X	1.03	X	1	=	2.90	SQ. FT.	
DOOR	0.90	X	0.15	X	1	=	0.15	SQ. FT.	
DOOR	1.90	X	0.15	X	1	=	0.28	SQ. FT.	
DOOR	0.75	X	0.15	X	2	=	0.23	SQ. FT.	
TOTAL ADDITIONS							= 78.22 SQ. FT.		
2ND FLOOR		FLAT NO. 202							
AREA	WIDTH	DEPTH	AREA	WIDTH	DEPTH	AREA	WIDTH	DEPTH	AREA
DINING	3.05	X	2.95	X	1	=	18.23	SQ. FT.	
DINING	3.05	X	1.70	X	1	=	2.82	SQ. FT.	
KITCHEN	2.75	X	1.95	X	1	=	10.03	SQ. FT.	
BED ROOM	3.45	X	4.10	X	1	=	28.35	SQ. FT.	
TOILET	2.45	X	0.50	X	2	=	7.55	SQ. FT.	
PASSE	1.06	X	0.45	X	1	=	4.78	SQ. FT.	
DOOR	1.06	X	0.15	X	1	=	0.15	SQ. FT.	
DOOR	0.90	X	0.15	X	2	=	0.23	SQ. FT.	
DOOR	0.75	X	0.15	X	2	=	0.23	SQ. FT.	
TOTAL ADDITIONS							= 56.20 SQ. FT.		

PARKING STATEMENT - (AREA BUILDING -2)																
AS/D.C.R.	AREA	1ST FLR	2ND FLR	3RD FLR	4TH FLR	5TH FLR	6TH FLR	7TH FLR	8TH FLR	9TH FLR	10TH FLR	11TH FLR	12TH FLR	13TH FLR	TOTAL NOS. OF FLATS	PARKING REQD.
0.25/FLAT	UP TO 35	--	--	--	--	--	--	--	--	--	--	--	--	--	--	--
0.50/FLAT	35 TO 45	--	--	--	--	--	--	--	--	--	--	--	--	--	--	--
1.00/FLAT	45 TO 70	--	1 NO	--	--	--	--	--	--	--	--	--	--	--	01 NOS	01.00 NOS
2.00/FLAT	ABOVE 70	--	1 NO	1 NO	1 NO	1 NO	1 NO	1 NO	1 NO	1 NO	1 NO	1 NO	1 NO	1 NO	12 NOS	24.00 NOS
TOTAL															25.00 NOS	
25% VISITORS															6.25 NOS	
TOTAL PARKING REQD.															31.25 NOS	
														i.e.	31.00 NOS	
TOTAL PARKING PROVIDED															29.00 NOS	








PARKING STATEMENT - (AREA BUILDING -2)																
AS/D.C.R.	AREA	1ST FLR	2ND FLR	3RD FLR	4TH FLR	5TH FLR	6TH FLR	7TH FLR	8TH FLR	9TH FLR	10TH FLR	11TH FLR	12TH FLR	13TH FLR	TOTAL NOS. OF FLATS	PARKING REQD.
0.25/FLAT	UP TO 45	---	---	---	---	---	---	---	---	---	---	---	---	---	---	---
0.50/FLAT	45 TO 60	---	1 NO	---	---	---	---	---	---	---	---	---	---	---	01 NOS	00.50 NOS
1.00/FLAT	60 TO 90	---	1 NO	---	---	---	---	---	---	---	---	---	---	---	01 NOS	01.00 NOS
2.00/FLAT	ABOVE 90	---	---	1 NO	1 NO	1 NO	1 NO	1 NO	1 NO	1 NO	1 NO	1 NO	1 NO	1 NO	11 NOS	22.00 NOS
															TOTAL	23.50 NOS
															25% VISITORS	5.88 NOS
															TOTAL PARKING REQD.	29.38 NOS
															i.e.	29.00 NOS
															TOTAL PARKING PROVIDED	29.00 NOS






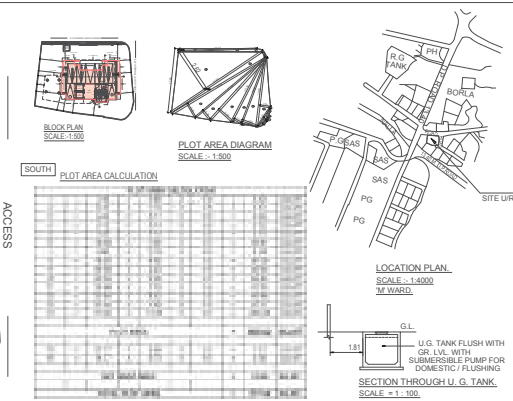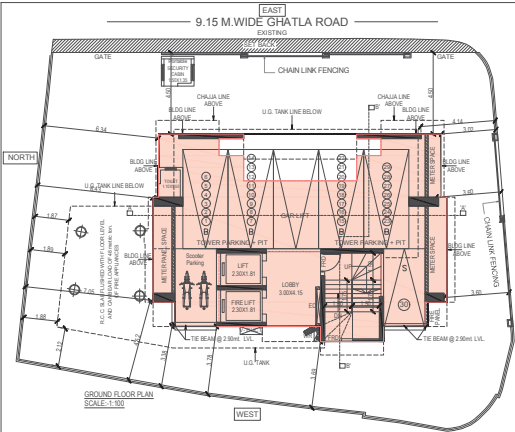

CONTENTS OF THE SHEET	
GROUND FLOOR PLAN, 1ST TO 4TH TYPICAL FLOOR PLAN, 5TH REFUGE FLOOR PLAN, 1ST TO 12TH & 13TH FLOOR PLAN, BUILT UP AREA STATEMENT, BLOCK PLAN, LOCATION PLAN, PLOT AREA DIAGRAM & CALCULATION.	
STAMP OF DATE OF RECEIPT OF PLANS	
This Cannot Approved To The Private Plans Sanctioned Under no. CH.EE/04/1M/037(NEW) Dated 18.12.2021. Approved Subject to the conditions mentioned in this office Letter No. CH.EE/04/1M/037(NEW).	
Bajirao Lahu Patel Executive Engineer Bldg Prog. (E/S-14)	
Vinoth Laxman Dixit S.E. (B.P.) M-1	
SINKAR MAHESH BALKRISHNA A.E. (B.P.) M-1	
DESCRIPTION OF PROPOSAL & PROPERTY	
PROPOSED BLDG ON OF ON PLOT NO. 10, GREEN FIELD BLDG BEARING C.T.S.NO. 1954-1 TO 4 OF VILLAGE CHEMBUR, GHATLA ROAD, CHEMBUR, MUMBAI - 71.	
NAME OF OWNER AND SIGNATURE	
Dinesh Vinodkhan NIMESH DALAL SHUBHAM HOMES & CONTRACTORS PVT. LTD. CA TO OWNER TRIVARNA CHSL.	
Hemant Prantal Karani A. H. P. KARANI (CA 51758) KARANI & SANGHOI DESIGNERS. KOTHRAN NIVAS, 2ND FLOOR, SANTOPURAM LANE, GHATAPURAM (WEST) MUMBAI - 400 096. PHONE : 2513 8399, 2512 9658, FAX: 2513 65 65	
JOB NO.	759-10
DRAWN BY	NIJAM
CHEK BY	RUPESH
DATE	13.01.2022
SCALE	1:500 1:100 1:500 1:4000

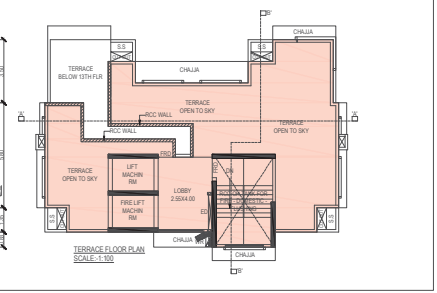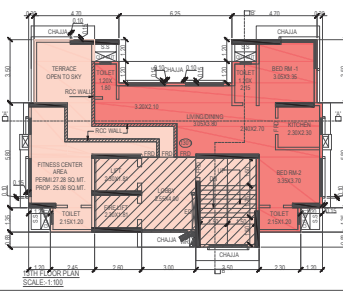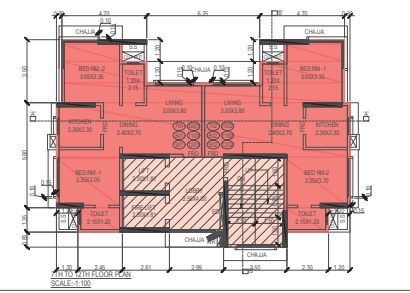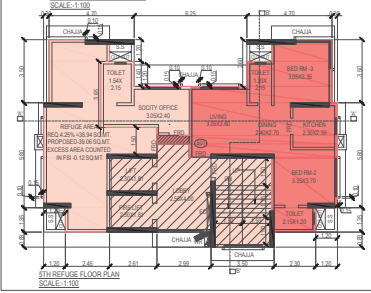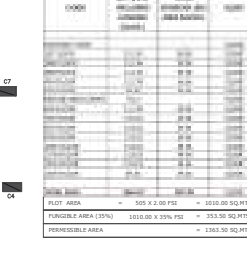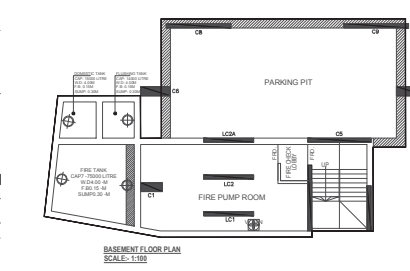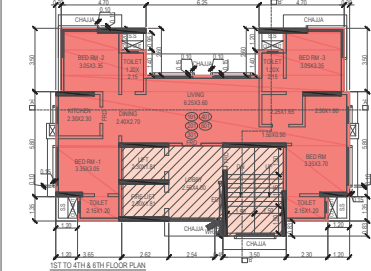


PARKING STATEMENT																
AS/CLC#	AREA	1ST FLR	2ND FLR	3RD FLR	4TH FLR	5TH FLR	6TH FLR	7TH FLR	8TH FLR	9TH FLR	10TH FLR	11TH FLR	12TH FLR	13TH FLR	TOTAL NOS. OF FLATS	PARKING REQ'D.
6/25/FLAT	UP TO 45	--	--	--	--	--	--	--	--	--	--	--	--	--	--	--
6/50/FLAT	45 TO 60					1 NOS	--	2 NOS	2 NOS	2 NOS	2 NOS	2 NOS	--	--	13 NOS	06/50 NOS
1/00/FLAT	60 TO 90								--	--	--	--	--	--	1 NOS	01 NOS
2/00/FLAT	ABOVE 90	1 NOS	1 NOS	1 NOS	1 NOS	--	1 NOS	--	--	--	--	--	--	--	05 NOS	15/00 NOS
														TOTAL	17/50 NOS	
														10% VISITORS	1/75 NOS	
														TOTAL PARKING REQ'D.	16/25 NOS	
														W/	25/00 NOS	
														50% ADDITION PARKING	15/00 NOS	
														TOTAL PARKING PROVIDED	35/00 NOS	

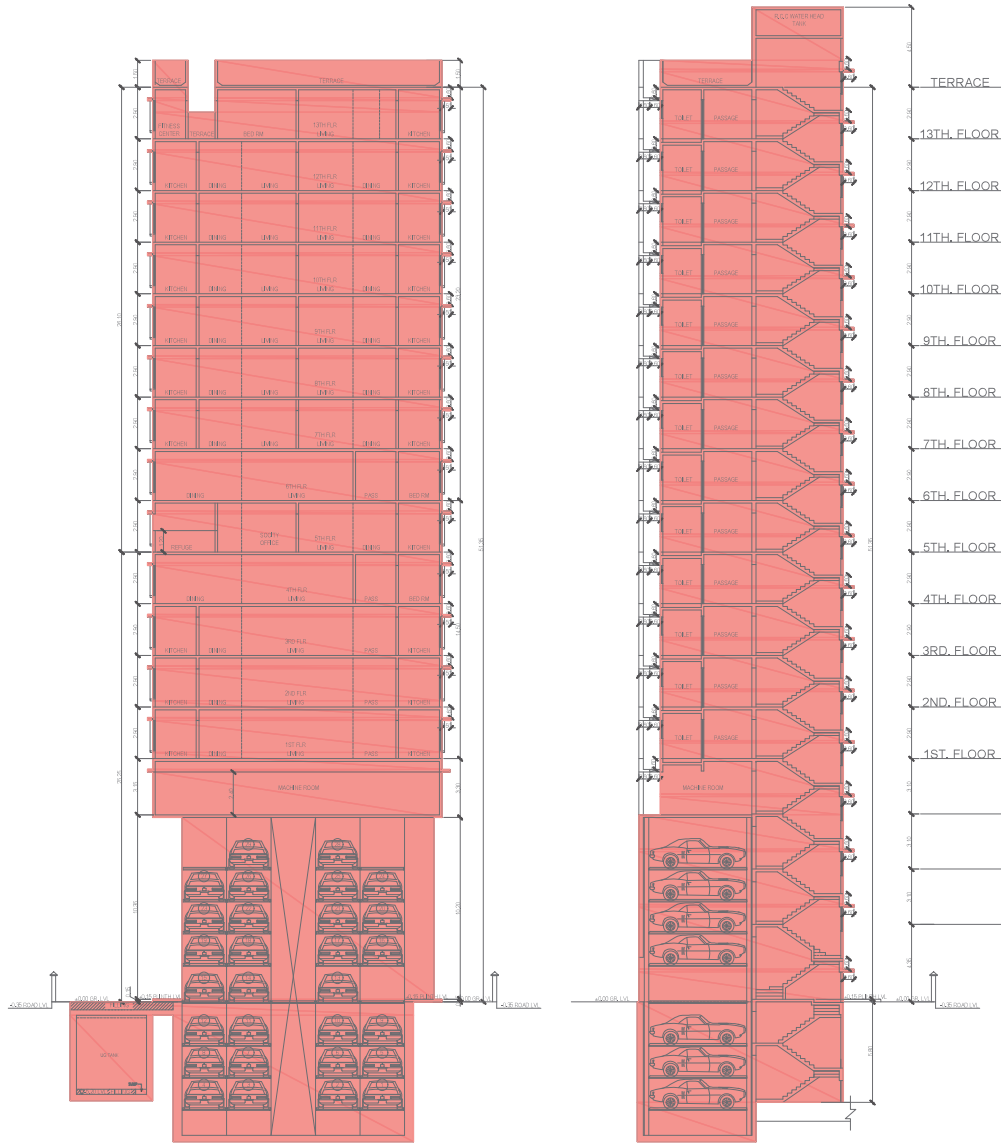


SECTION-A-A
SCALE-1:100

SECTION-B-B
SCALE-1:100

CONTENTS OF THE SHEET			
SECTION.			
STAMP OF DATE OF RECEIPT OF PLANS			
This Cannot Approved To The Previous Plans Sanctioned Under no CHS E-004/1M037/1NEN/1 dated 18.12.2021 Approved Subject to the conditions mentioned in this office Letter No. CHS E-004/1M037/1NEN/1			
Bajirao Lahu Patil			
Exdusive Engineer @Bajirao-ER-14			
DESCRIPTION OF PROPOSAL & PROPERTY			
PROPOSED BLDG ON OF ON PLOT NO. 10, GREEN FIELD BLDG, BEARING C.T.S.NO.1564/1564-1 TO 4, OF VILLAGE CHEMBUR, GHATLA ROAD, CHEMBUR, MUMBAI-71.			
NAME OF OWNER AND SIGNATURE			
Dinesh Vinodchandra Shah, NIMESH SUBODH DALAL, SHUBHAM HOMES & CONTACTORS PVT.LTD, CA TO OWNER-TRIVARNIA CHSL			
Hemant Prantlal Karani, KARANI & SANGHVI DESIGNERS, KOTWARI NARAYAN, 2ND FLOOR, DADA FORUM LANE, SHANTIPUR (WEST), KANDIVALI-400 086, PHONE: 2613 8309, 2612 8608, FAX: 2613 86 86			
JOB NO.	759-10	DRG NO.	3
DRAWN BY	M.LAM	CHECK BY	RAJESH
NORTH		DATE	13.01.2022
		SCALE	1:100 1:500 1:4000

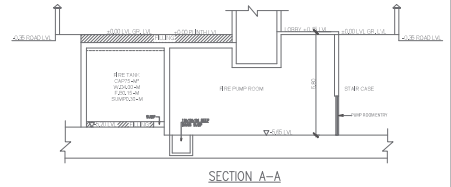







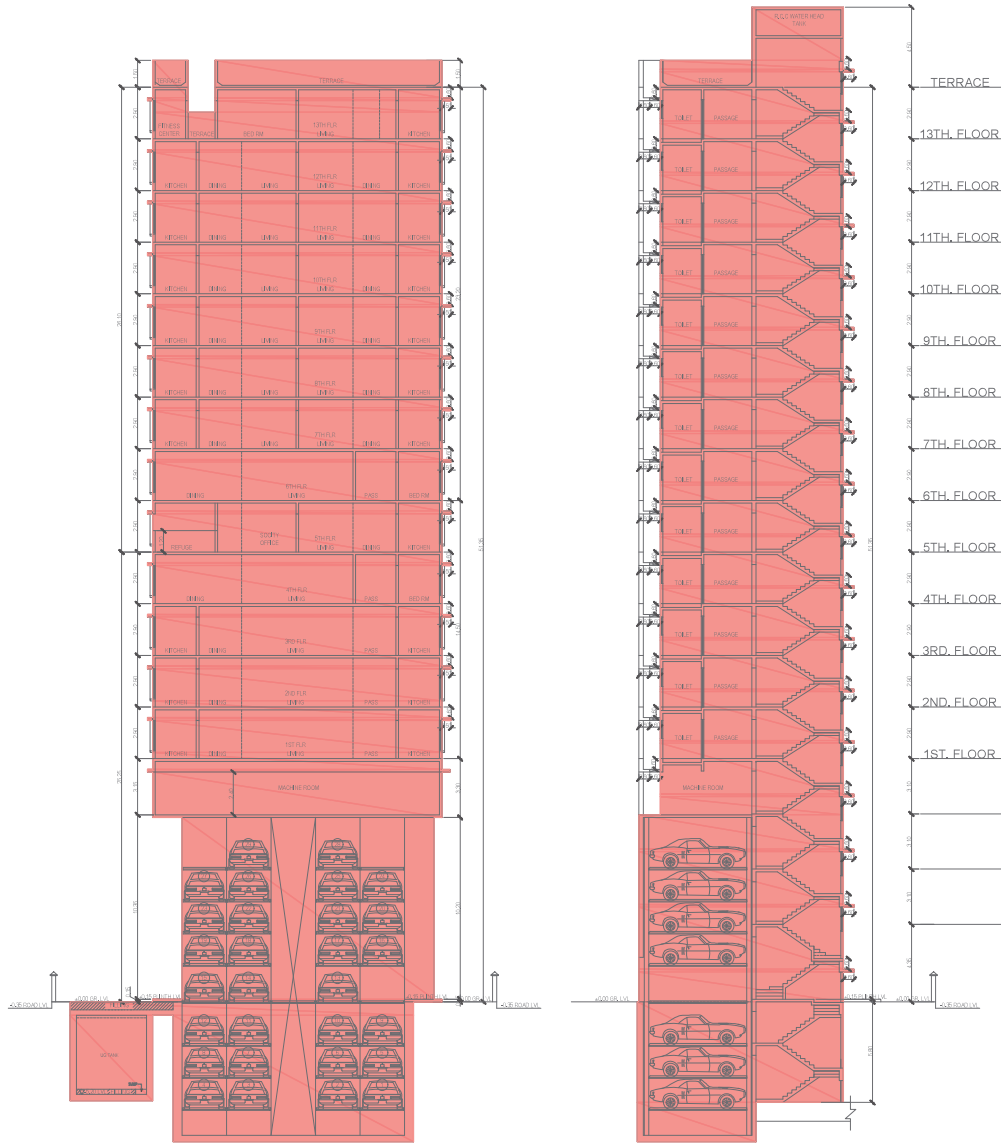


SECTION-A-A
SCALE-1:100

SECTION-B-B
SCALE-1:100

CONTENTS OF THE SHEET			
SECTION.			
STAMP OF DATE OF RECEIPT OF PLANS			
This Cannot Approved To The Previous Plans Sanctioned Under no CHS E-004/1M037/1NEN/01 Dated 18.12.2021 Approved Subject to the conditions mentioned in this office Letter No. CHS E-004/1M037/1NEN/01			
Bajirao Lahu Patil			
Exclusive Engineer @Bajirao-ER-14			
Vinod Laxma n Dixit		sinker mahesh balkrishna	
S.E.(E.P) M.B		A.E.(E.P) M.B	
DESCRIPTION OF PROPOSAL & PROPERTY			
PROPOSED BLDG ON OF ON PLOT NO. 10, GREEN FIELD BLDG, BEARING C.T.S.NO.1564/1564-1 TO 4, OF VILLAGE CHEMBUR, GHATLA ROAD, CHEMBUR, MUMBAI-71.			
NAME OF OWNER AND SIGNATURE			
Dinesh Vinodchandra Shah		NIMESH SUBODH DALAL	
SHUBHAM HOMES & CONTACTORS PVT.LTD, CA TO OWNER-TRIVARNIA CHSL		Hemant Pranlal Karani	
KARAN & SANGHVI DESIGNERS, KOTHRAB NARVAL, 2ND FLOOR, DAFAR FORUM LANE SHANTIPUR (WEST), KOTHRAB-400 086, PHONE: 2613 8309, 2612 8608, FAX: 2613 86 86			
JOB NO.	759-10	DRG NO.	3
DRAWN BY	N.LAM	CHECK BY	RUPESH
		DATE	13.01.2022
NORTH			SCALE
			1:100
			1:500
			1:4000

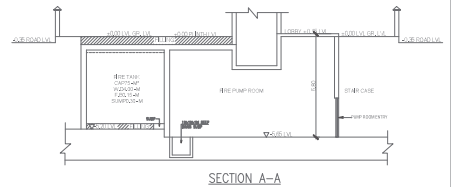


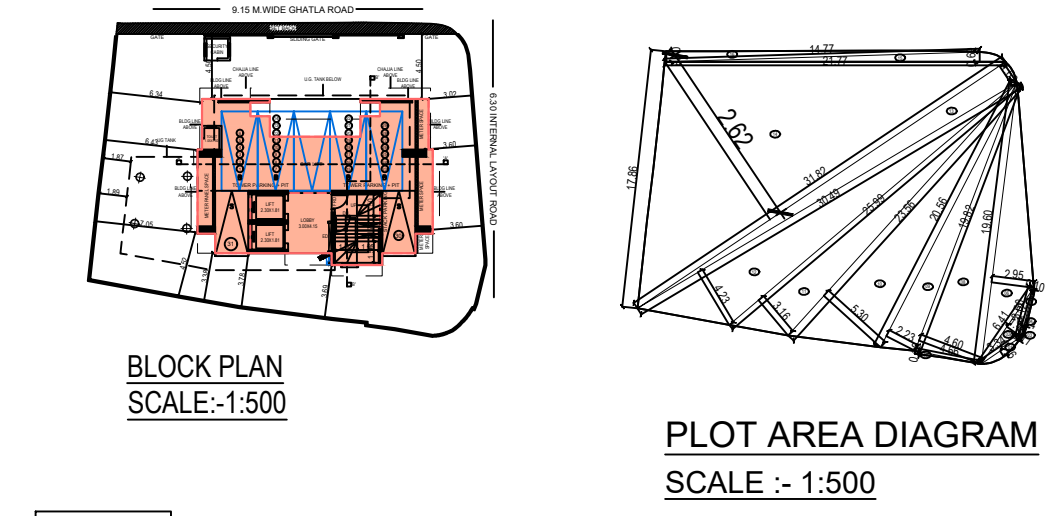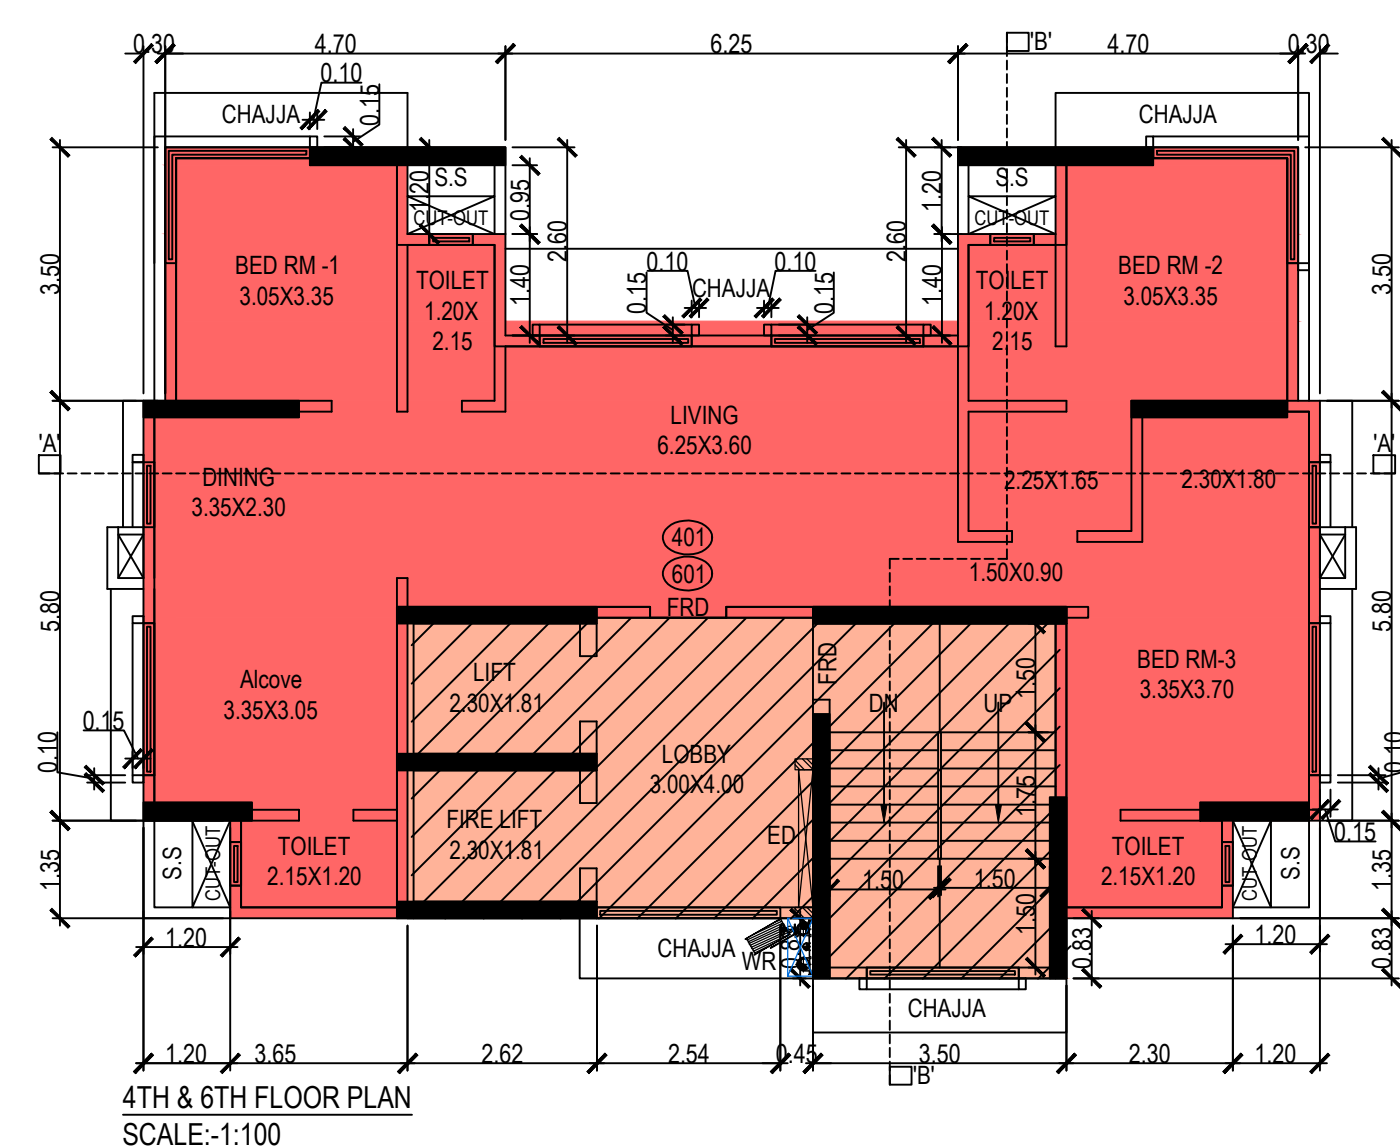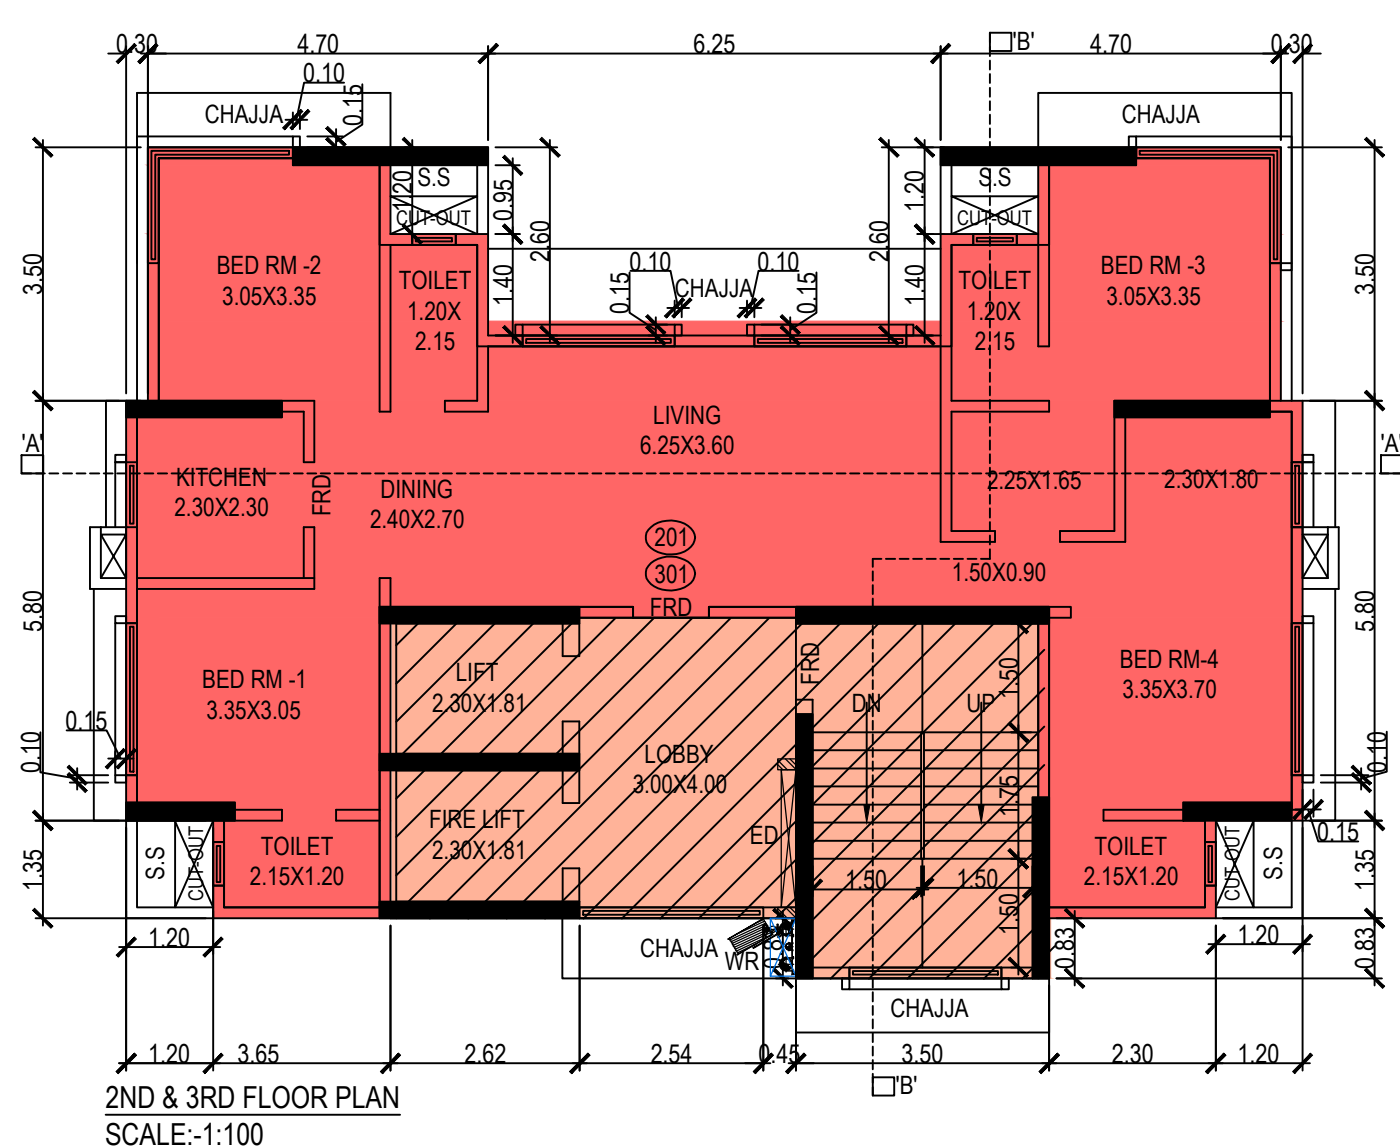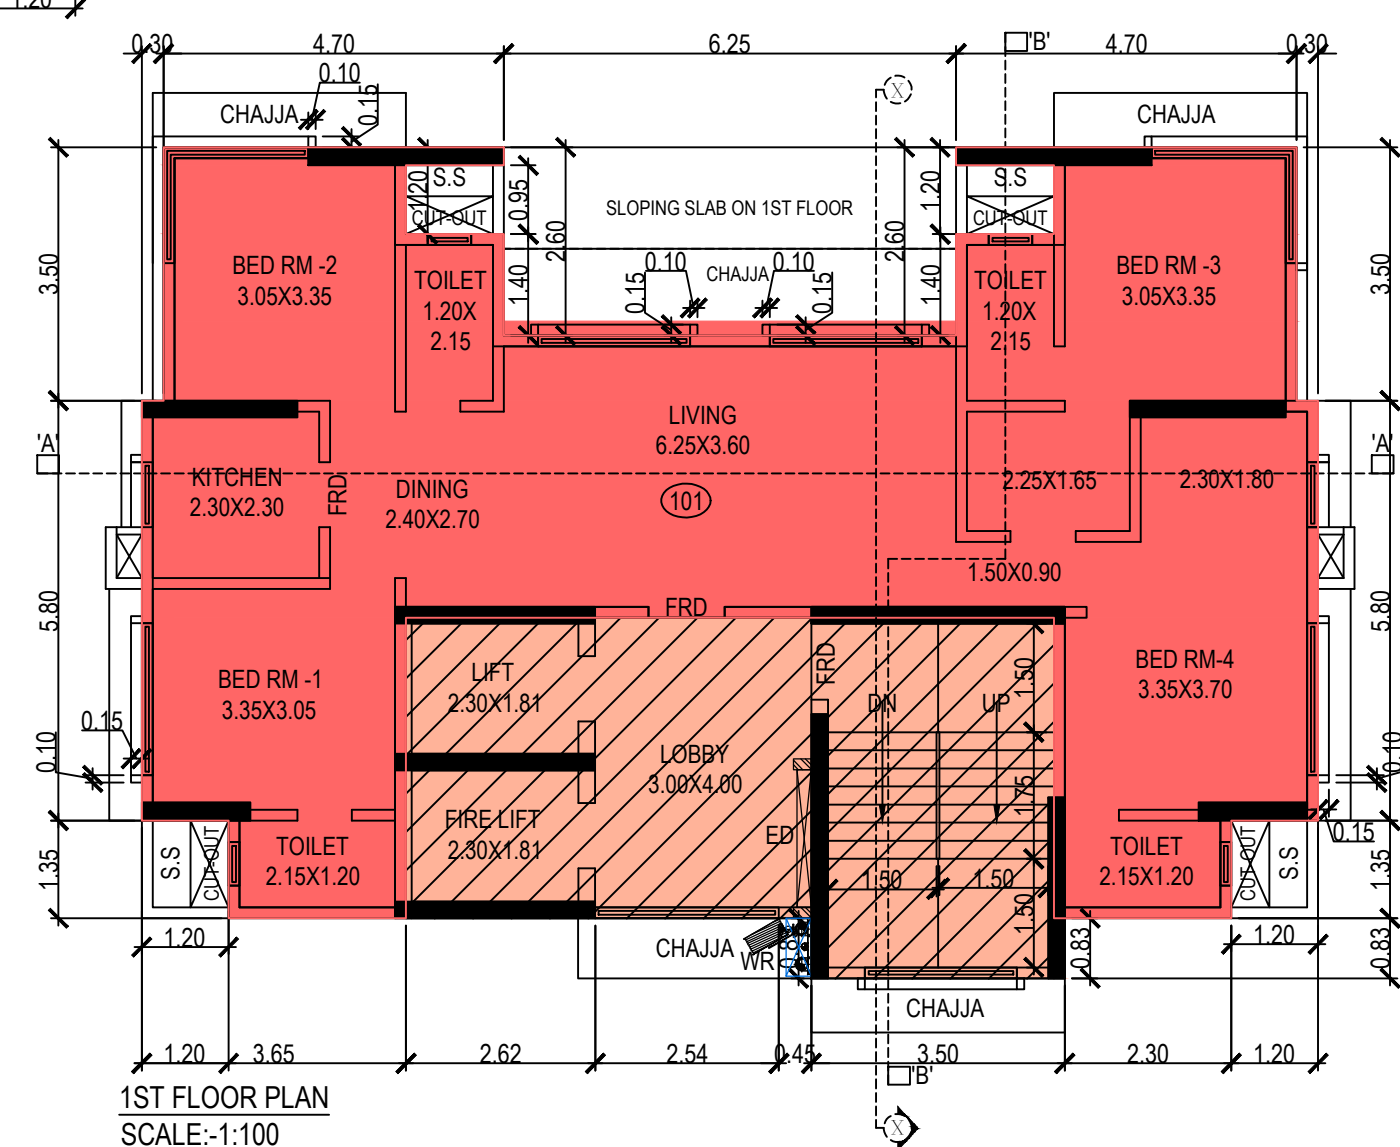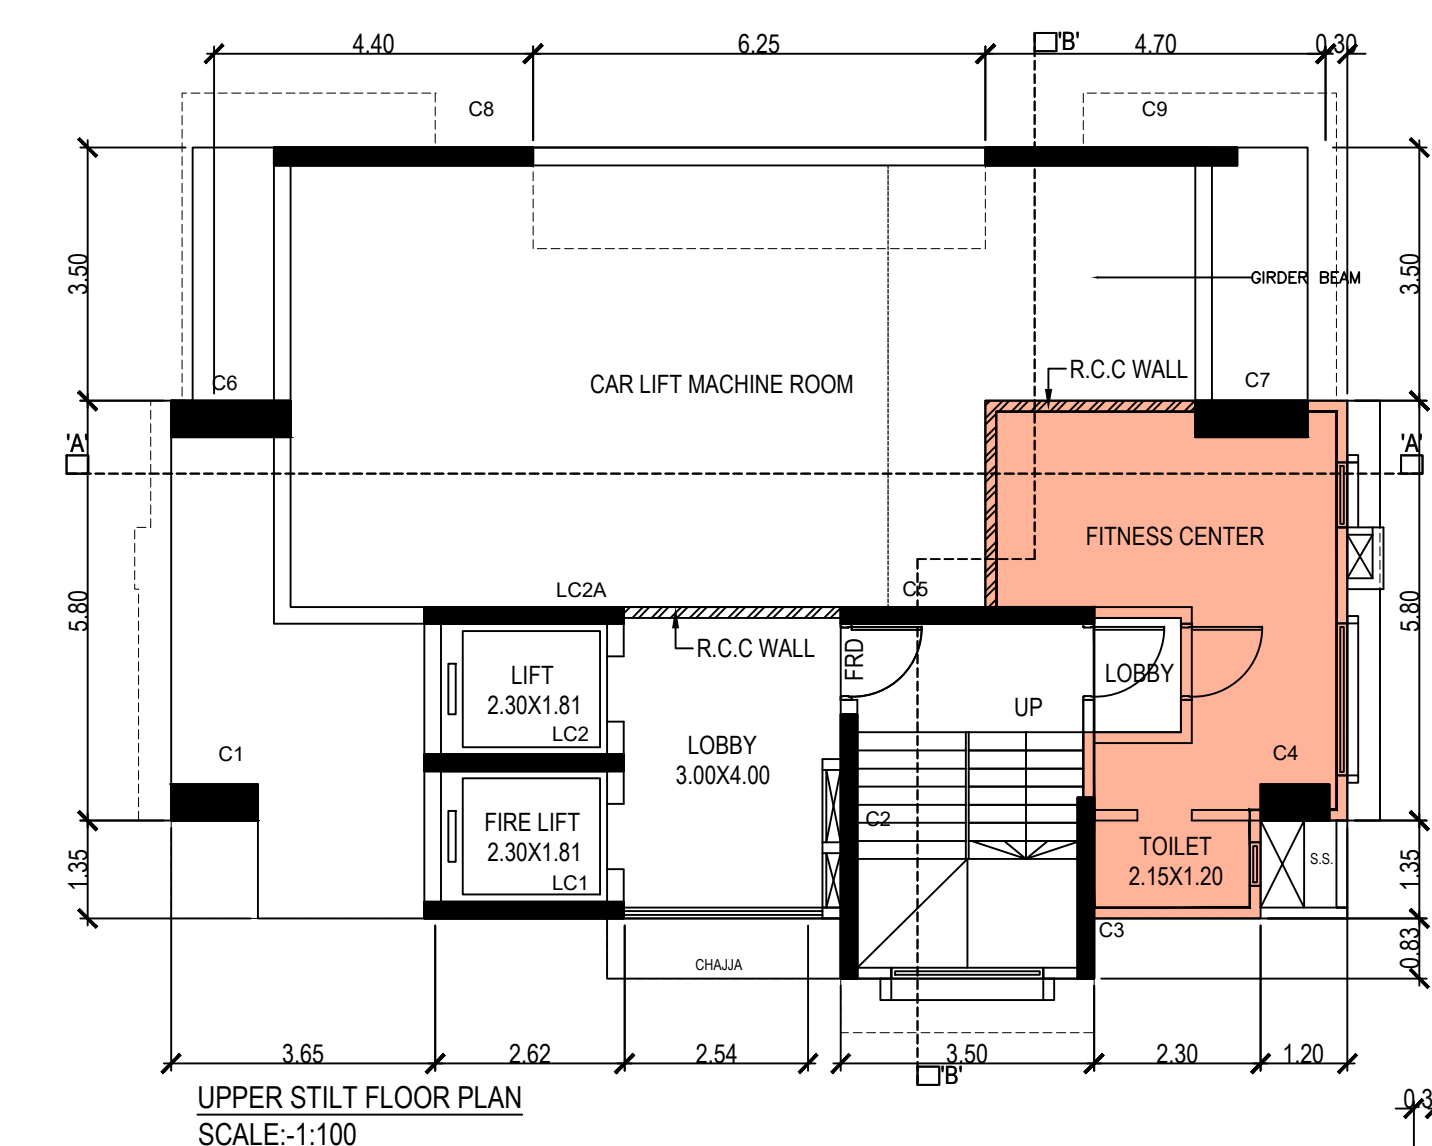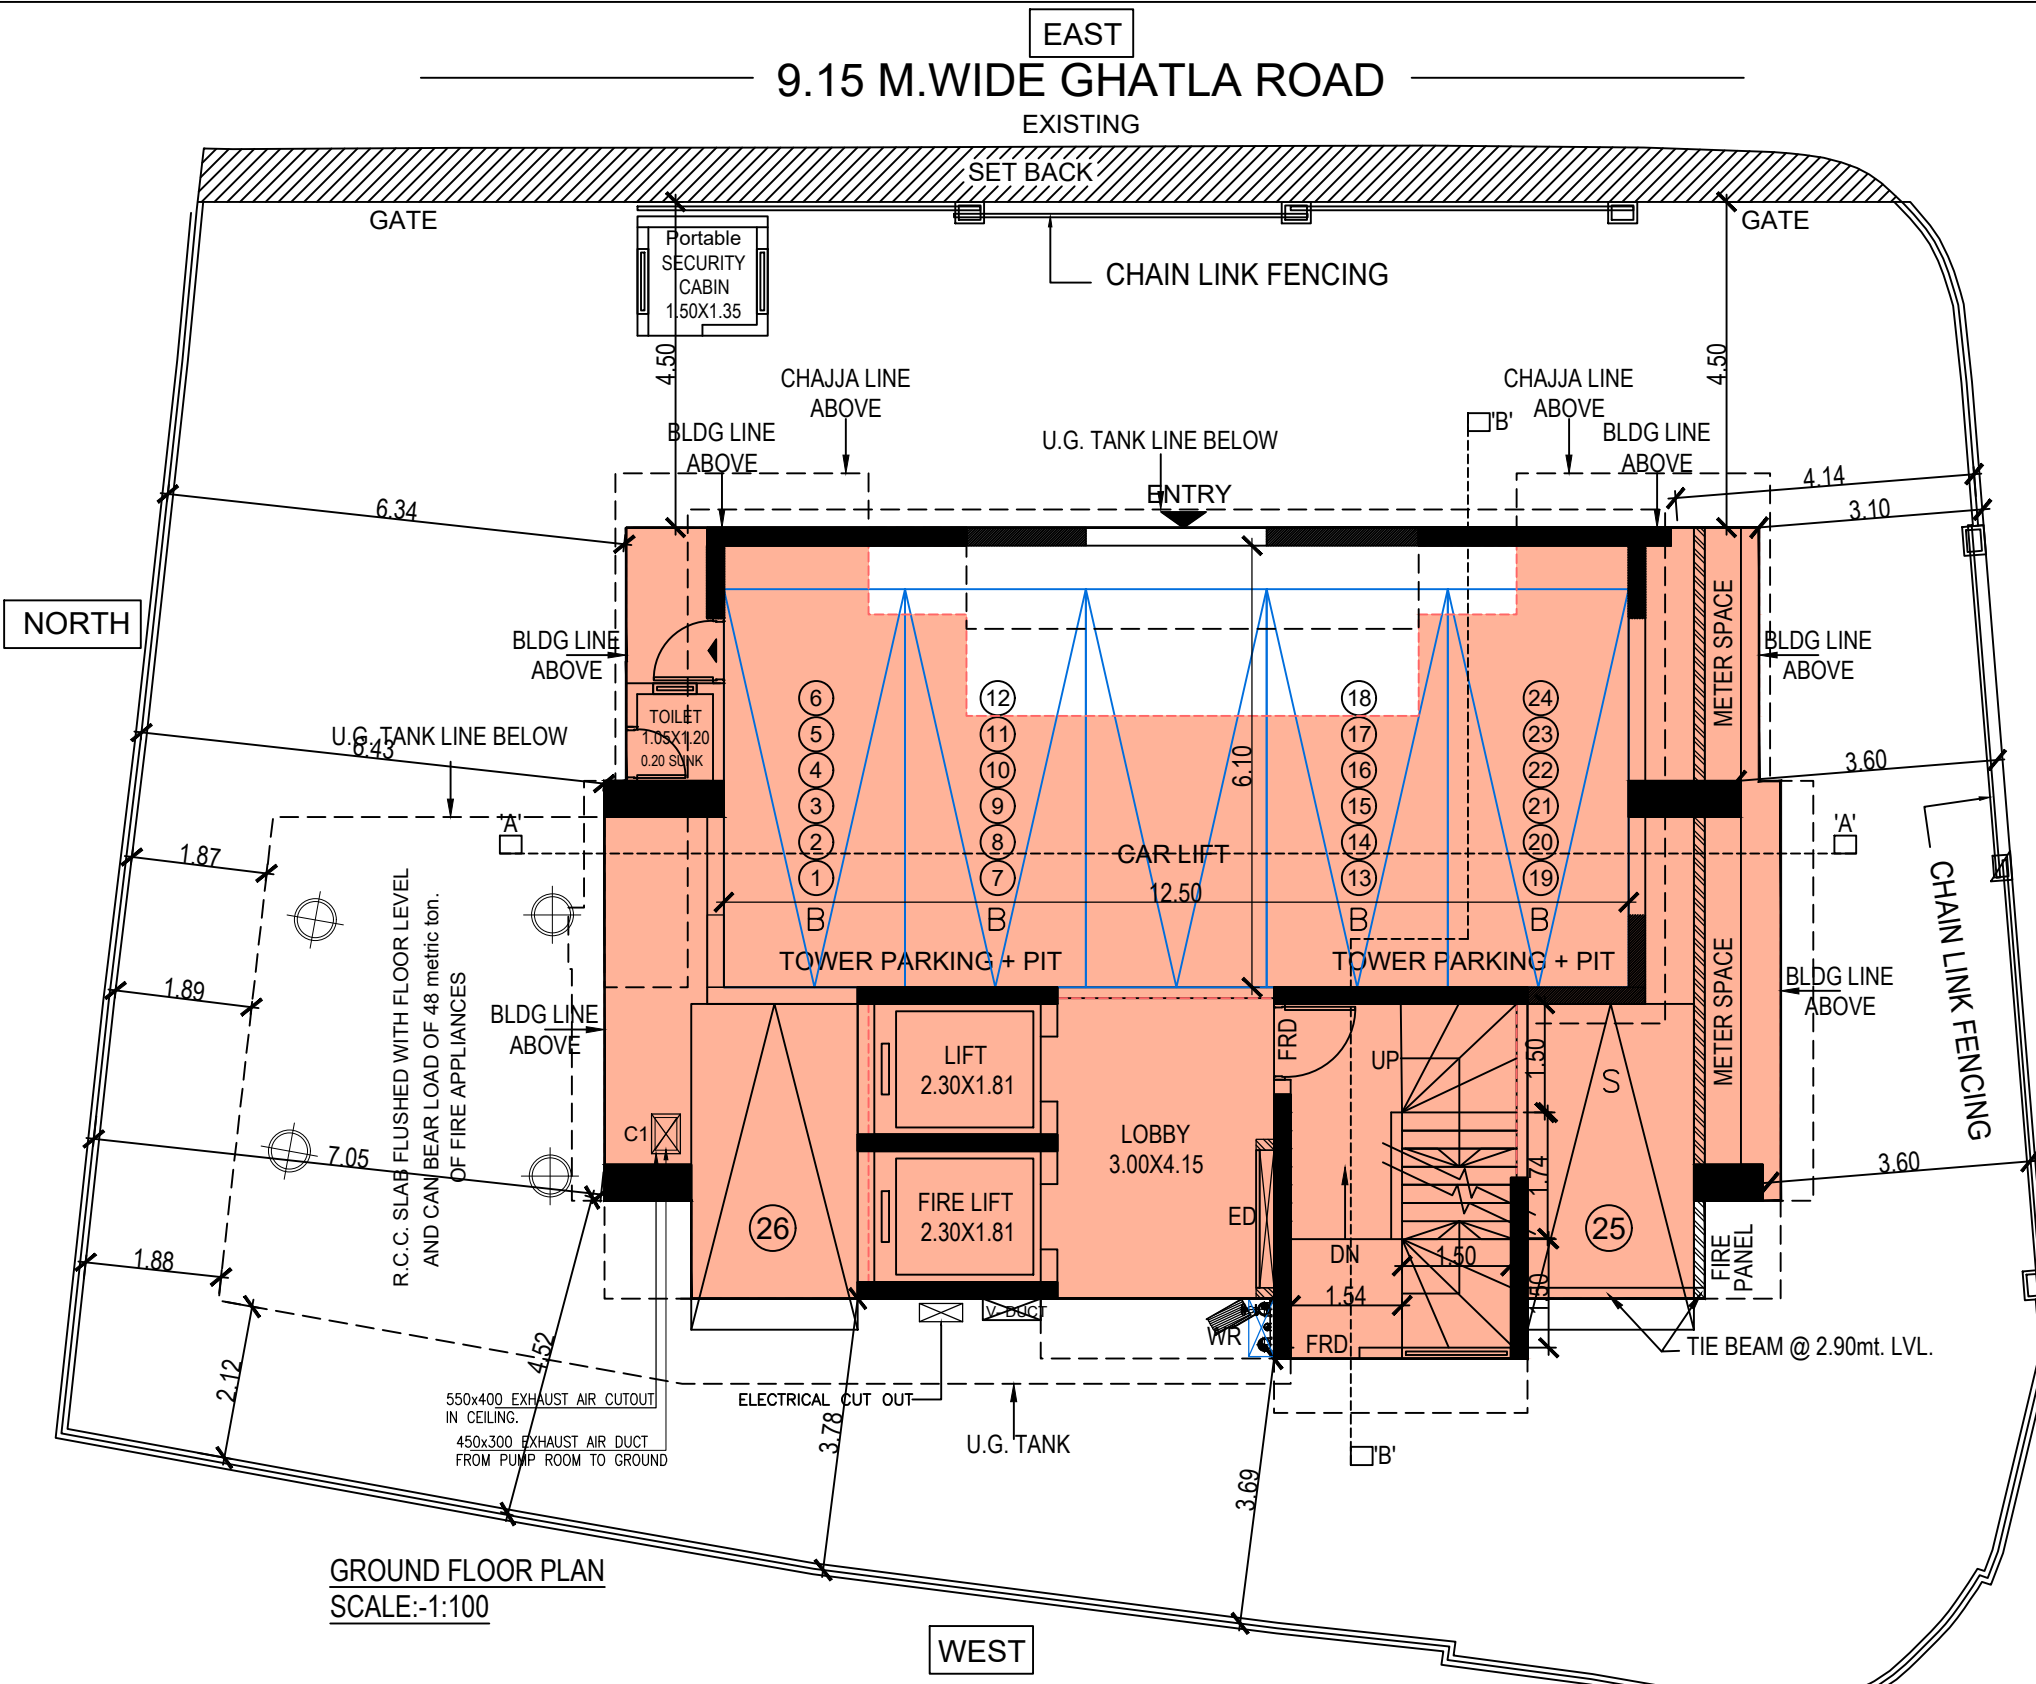

SOUTH

PLOT AREA CALCULATION

PLOT AREA CALCULATION									
1	=	3.34	X	0.46	X	0.6	=	0.92	SQ. MT
2	=	6.41	X	1.19	X	0.5	=	3.81	SQ. MT
3	=	0.41	X	0.11	X	0.5	=	0.02	SQ. MT
4	=	3.12	X	0.14	X	0.5	=	0.22	SQ. MT
5	=	3.50	X	0.10	X	0.5	=	0.18	SQ. MT
6	=	19.60	X	2.95	X	0.5	=	28.91	SQ. MT
7	=	4.66	X	0.19	X	0.5	=	0.44	SQ. MT
8	=	19.82	X	4.60	X	0.5	=	45.59	SQ. MT
9	=	20.56	X	2.23	X	0.5	=	22.92	SQ. MT
10	=	23.56	X	5.30	X	0.5	=	62.43	SQ. MT
11	=	25.98	X	3.16	X	0.5	=	41.05	SQ. MT
12	=	30.49	X	4.23	X	0.5	=	64.49	SQ. MT
13	=	31.82	X	1.62	X	0.5	=	25.77	SQ. MT
14	=	31.82	X	13.09	X	0.5	=	208.26	SQ. MT
							=	505.02	SQ. MT
PLOT AREA									
15	=	21.77	X	0.69	X	0.5	=	7.51	SQ. MT
16	=	14.77	X	0.73	X	0.5	=	5.39	SQ. MT
							=	12.90	SQ. MT.
SET BACK AREA									
							=	517.92	SQ. MT.
TOTAL PLOT AREA									

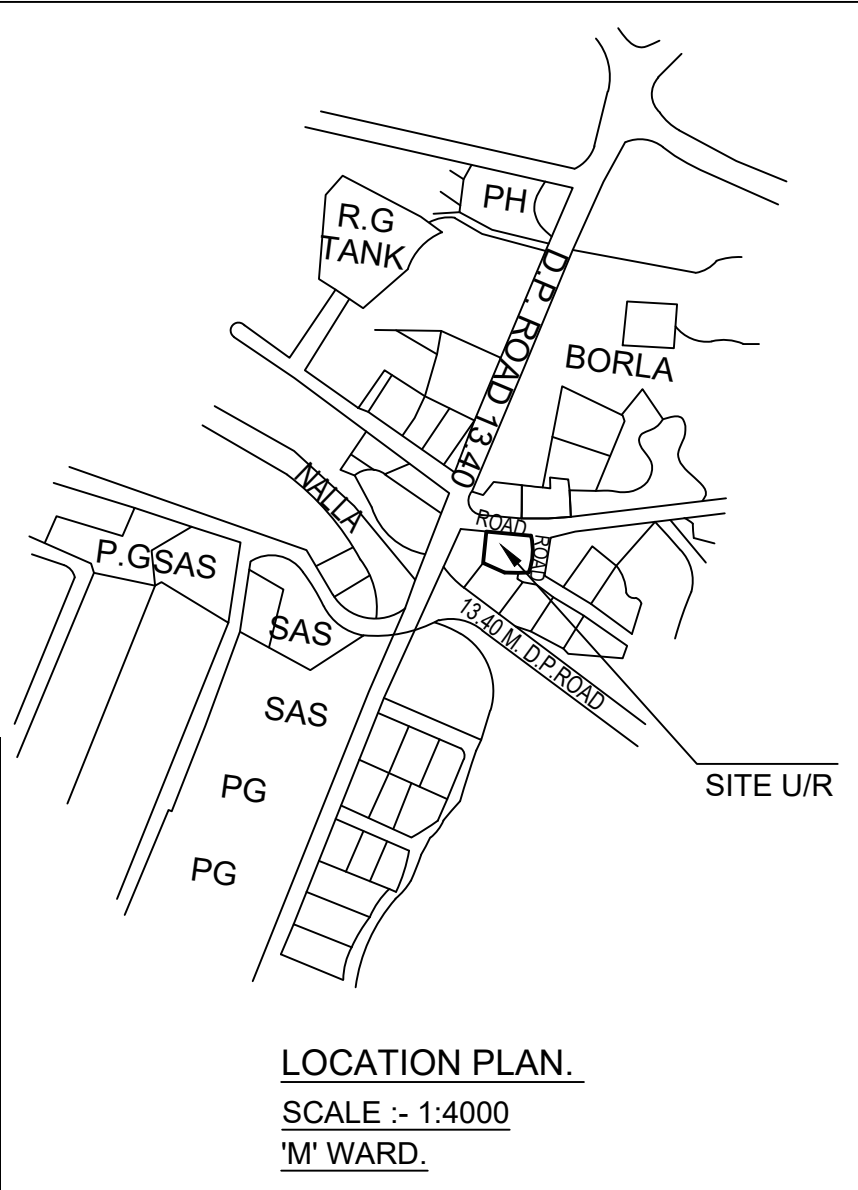

TOTAL PROPOSED BUILT UP AREA STATEMENT

FLOOR	NET B.U.A. INCLUDING FUNGIBLE (SQ.MT.)	TOTAL STAIRCASE LESS AREA (SQ.MT.)	SQ.MT.
GROUND FLOOR		---	SQ. MT.
1ST FLOOR	111.76	39.06	SQ. MT.
2ND FLOOR	111.76	39.06	SQ. MT.
3RD FLOOR	111.76	39.06	SQ. MT.
4TH FLOOR	111.76	39.06	SQ. MT.
5TH FLOOR	56.85	39.06	SQ. MT.
6TH FLOOR	111.76	39.06	SQ. MT.
7TH FLOOR	111.76	39.06	SQ. MT.
8TH FLOOR	111.76	39.06	SQ. MT.
9TH FLOOR	111.76	39.06	SQ. MT.
10TH FLOOR	111.76	39.06	SQ. MT.
11TH FLOOR	111.76	39.06	SQ. MT.
12TH FLOOR	111.76	39.06	SQ. MT.
13TH FLOOR	111.76	39.06	SQ. MT.
TOTAL AREA	1397.97	507.78	SQ. MT.
PLOT AREA= 505 X 2.00 FSI+25.80 SET BACK AREA = 1035.80 SQ. MTs.			
FUNGIBLE AREA (35%) = 362.53 SQ. MTs.			
PERMISSIBLE AREA = 1398.33 SQ. MTs.			

PROFORMA - A

A	AREA STATEMENT FOR PLOT	Sq. Mtr.
1	Area of Plot	517.92
a)	Area of Reservation in Plot	NIL
b)	Area of Road Set-back	12.90
c)	Area of D.P. Road	NIL
2	Deductions for	
A)	For Reservation / Road area	
a)	Road Set-back area to be handed over (100%) (Reg. No.16)	
b)	Proposed D.P. Road to be handed over (100%) (Reg. No.16)	NIL
c)	Reservation area (Plot) to be handed over (100%) (Reg. No.17)	NIL
B)	For Amenity area	
a)	Area of Amenity plot/plots to be handed over as per DCR 14(A)	NIL
b)	Area of Amenity plot	NIL
c)	Area of Amenity plot/plots to be handed over as per DCR 14(B)	NIL
d)	Area of Amenity plot/plots to be handed over as per DCR 35	NIL
C)	Deduction for existing built up area to be retained if any land component of existing built up area as per reg. under which the development was allowed	
3	Total deductions : [2(A) + 2(B) + 2(C)]	0.00
4	Balance area of plot (1 minus 3)	505.00
5	Plot area under development areas to be handed over to MCGM/Appropriate Authority as per sr. no. 4 above	
6	Zonal (Basic) FSI (1 or 1.35)	505.00
7	Built up area as per Zonal (Basic) FSI (5*6)	505.00
8	Built up area of land handed over as per 3(a) of Reg.30(A)	
i)	As per 2(A) and 2(B) except 2(A)(c)	
ii)	Above with in CAP of "Admissible TDR" as column 6 of table-12 on remaing/balance plot	
iii)	In case of 2(A)(c)(ii) permissible over and above permissible BUA on remaing/balance plot	
9	Built up area in lieu of cost of construction of built up anenity to be handed over (within the limit of permissible BUA on remaining plot)	
10	Built up area due to "additional FSI on payment of premium" as per table no.12 of Reg. no. 30(A)505.00X50%=252.50	252.50
11	a) Built up area due to admissible "TDR" as per table no.12 of Reg. no. 30(A) on remaing/balance plot 505.00X50%=252.50 a) 50.00 sqmt. as per 33(7)(B) b) 76.25 sq.mt. Reservation TDR U/No. RES/0006/2021 c) 125.25 sq.mt. Slum TDR U/No. SRA/1442/Const Total 252.50 sq.mt	252.50
b)	set back AREA 12.90 x 2 = 25.80 sq.mt as per notification dated 24/11/2021	25.80
c)	Additional 10% benefit of set back AREA	NIL
12	Permissible Built up Area	1035.80
13	Proposed Built up Area	1035.80
14	TDR generated if any as per Reg. no.30(A) and 32	
15	Fungible compensatory area as per Reg. no.31(3)	362.53
a) i)	Permissible fungible compensatory area for rehab component without charging premium	121.25
ii)	Fungible compensatory area availed for rehab component without charging premium	121.25
b) i)	Permissible fungible compensatory area by charging premium	241.28
ii)	Proposed Fungible compensatory area on payment of premium	241.28
16	Total built up area Permissible including fungible compensatory area [13+15(a)(i)+15(b)(i)]	1397.97
	Balance BUA	0.36
17	FSI consumed on net plot [13/4]	2.05
II)	OTHER REQUIREMENT	
A)	Reservation / Designation (RR 2.1)	
a)	Name of Reservation	
b)	Area of Reservation affecting the plot	
c)	Area of Reservation land to be handed over as per Reg. no.17	
d)	Built up area of amenity to be handed over as per Reg. no.17	
e)	Area / Built up area of designation	
B)	Plot area / Built up area amenity to be handed over as per	
i)	14 (A)	
ii)	14 (B)	
iii)	15	
C)	REQUIREMENT OF RECREATION OPEN SPACE IN LAYOUT / PLOT AS PER REGULATION NO. 17	
D)	TENEMENT STATEMENT	
i)	Proposed built up area (13 above)	1397.97
ii)	Less deduction of Non-Residential area (Shop etc.)	
iii)	Area available for tenements [(i) minus (ii)]	62.91
iv)	Tenements permissible (Density of tenements/hectare)	62.91
v)	Total number of tenements proposed on the plot	26.00
E)	PARKING STATEMENT	
i)	Parking required by Regulations for -	
a)	CAR	17.50
b)	SCOOTER / MOTOR CYCLE	
c)	OUTSIDERS (visitors)	1.75
ii)	COVERED GARAGE PERMISSIBLE	
iii)	COVERED GARAGE PROPOSED	
a)	CAR	20.00
b)	SCOOTER / MOTOR CYCLE	2.00
c)	Total parking proposed	26.00
F)	TRANSPORT VEHICLES PARKING	
i)	Spaces for transport vehicles parking required by regulations	

CONTENTS OF THE SHEET

GROUND FLOOR PLAN, 1ST TO 4TH & 6TH TYPICAL FLR PLAN
5TH REFUGE FLR PLAN, 7TH TO 12TH & 13TH FLR PLAN.
BUILT UP AREA STATEMENT, BLOCK PLAN, LOCATION PLAN
PLOT AREA DIAGRAM & CALCULATION.

STAMP OF DATE OF RECEIPT OF PLANS

This Cancel Approved To The Pvious Plans Sanctioned Under no CHE/ES/0941/M/337(NEW) Dated 13.01.2022
Approved Subject to the conditions mentioned In this office Letter No. CHE/ES/0941/M/337(NEW)

Excutive Engineer Bldg.Prop.(E/S.-I)

S.E.(B.P) M.II A.E.(B.P) M.

DESCRIPTION OF PROPOSAL & PROPERTY


PROPOSED BLDG ON OF ON PLOT NO. 10, GREEN FIELD BLDG. BEARING C.T.S.NO.1564,1564-1 TO 4, OF VILLAGE CHEMBUR, GHATLA ROAD, CHEMBUR, MUMBAI - 71.

NAME OF OWNER AND SIGNATURE


SHUBHAM HOMES & CONTACTORS PVT.LTD.
CA TO OWNER-TRIVARNA CHSL

Ar. H. P. KARANI
(CA / 83 / 7506)
KARANI & SANGHOI DESIGNERS.
KOTHARI NIWAS, 2ND FLOOR, SANITORIUM LANE
GHATKOPAR (WEST) MUMBAI - 400 086.
PHONE : 2513 8399 , 2512 9658, FAX- 2513 65 65

JOB NO.	759-10	DRG NO.	1
DRAWN BY	NILAM	CHK. BY	RUPESH
		DATE	10.06.2023
NORTH		SCALE	1:100 1:500 1:4000

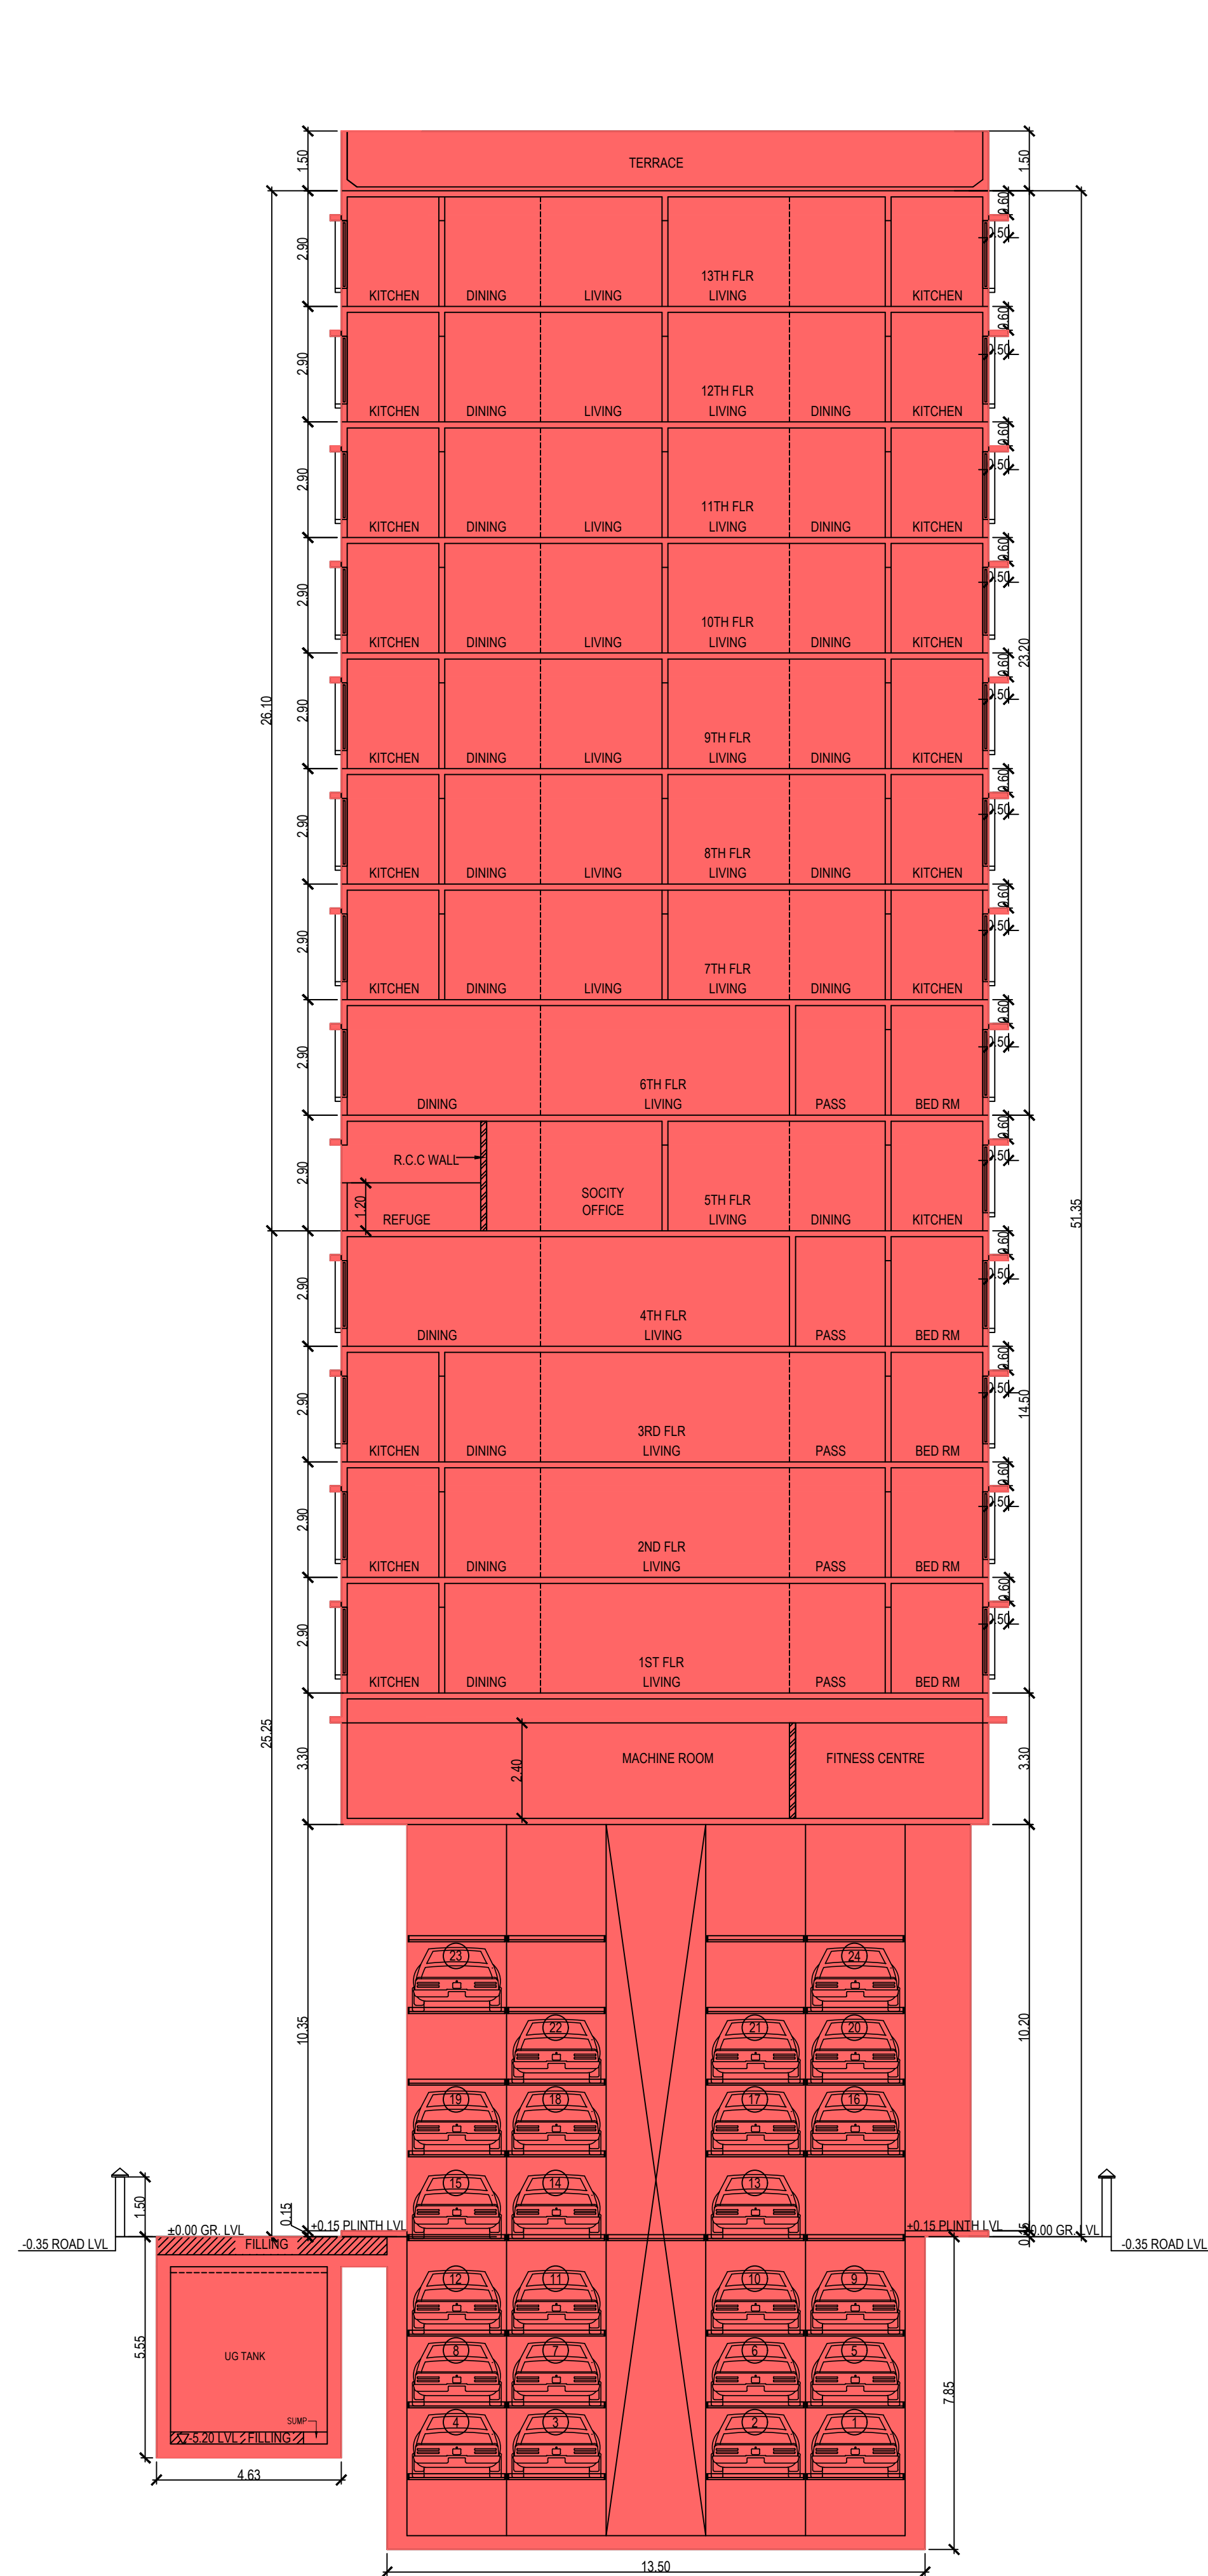

SECTION - 'A'-A'
SCALE:- 1:100

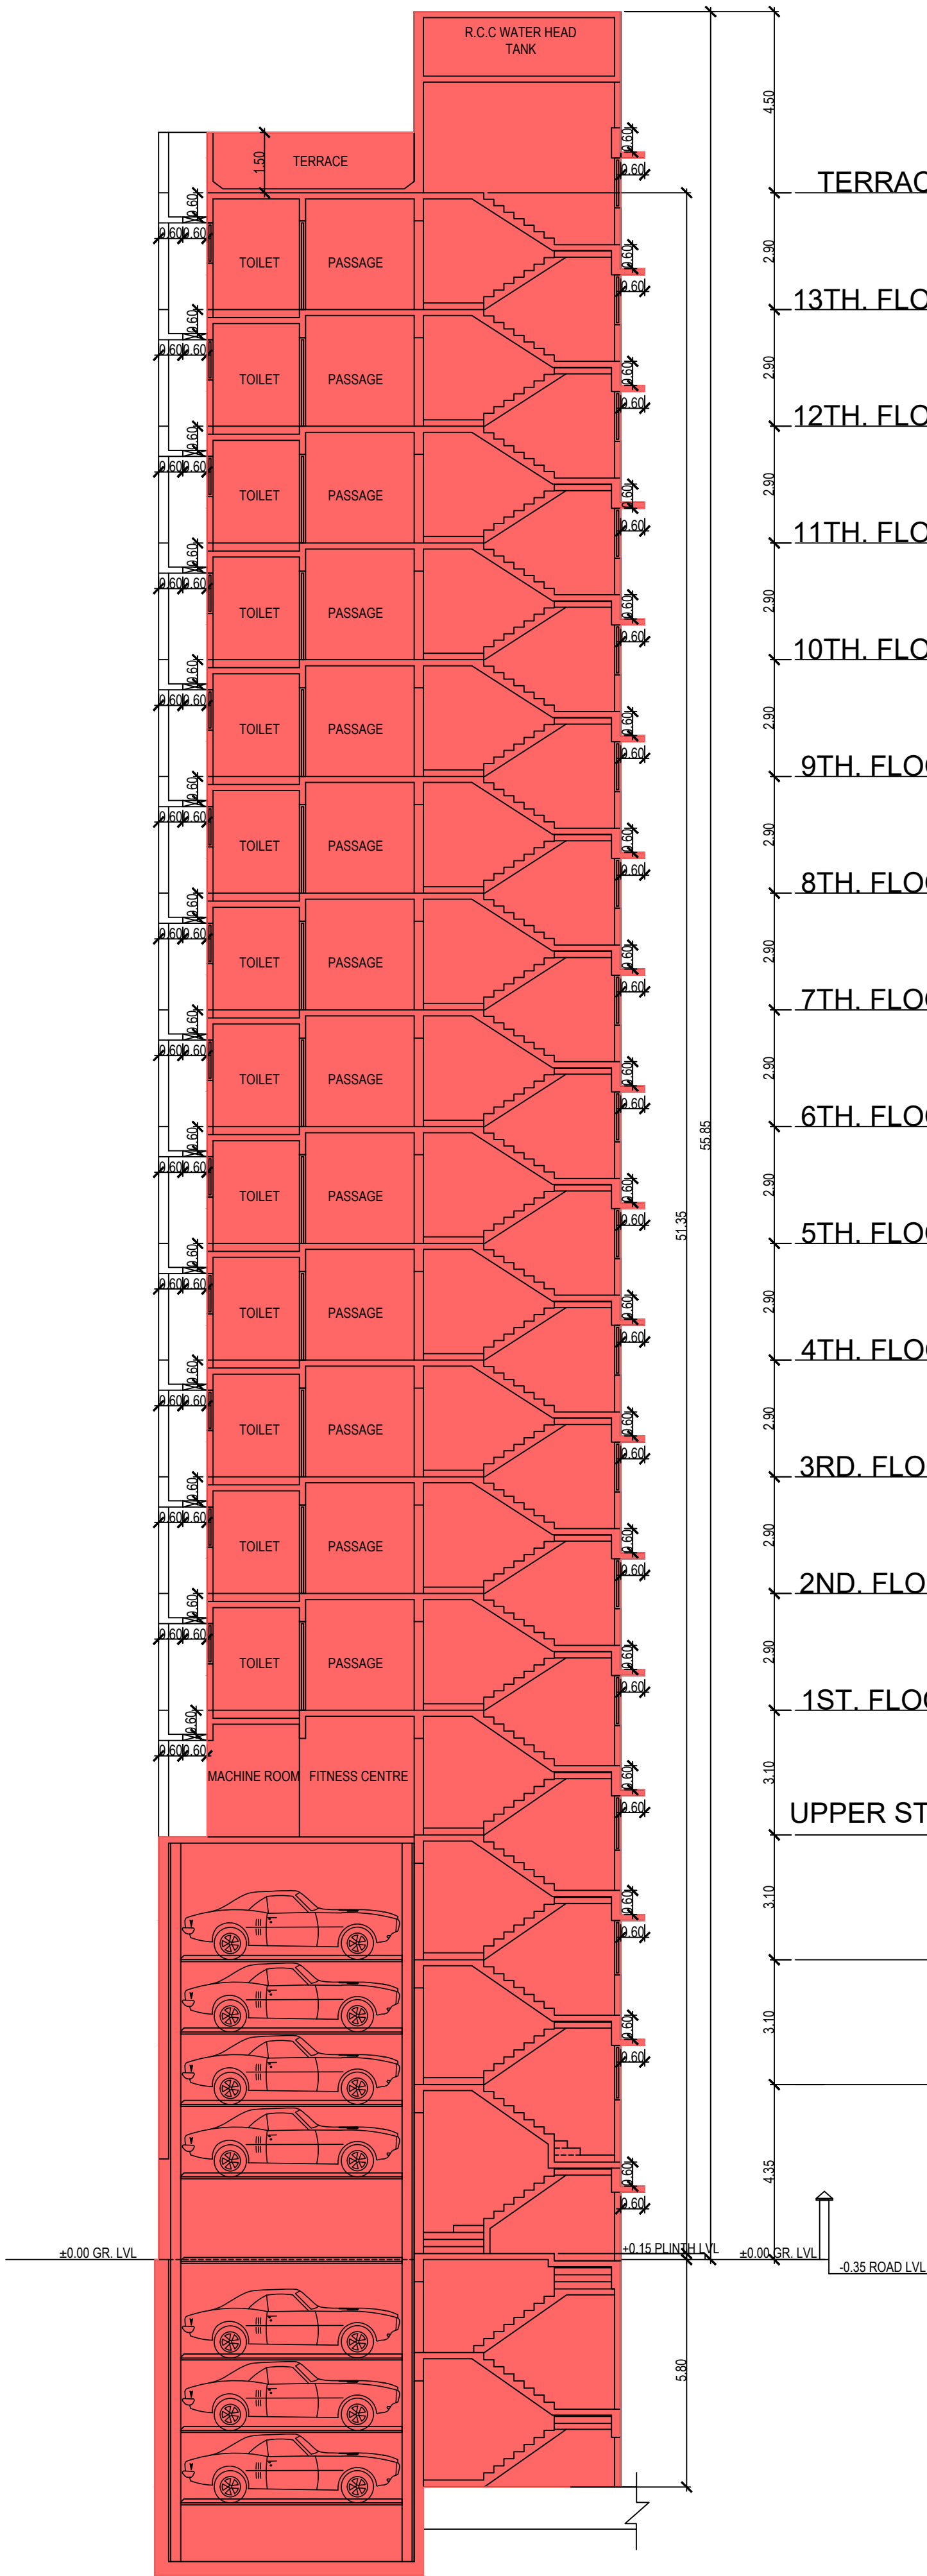

SECTION - 'B'-B'
SCALE:- 1:100

TERRACE

13TH. FLOOR

12TH. FLOOR

11TH. FLOOR

10TH. FLOOR

9TH. FLOOR

8TH. FLOOR

7TH. FLOOR

6TH. FLOOR

5TH. FLOOR


4TH. FLOOR

3RD. FLOOR


2ND. FLOOR

1ST. FLOOR

UPPER STILT FLOOR

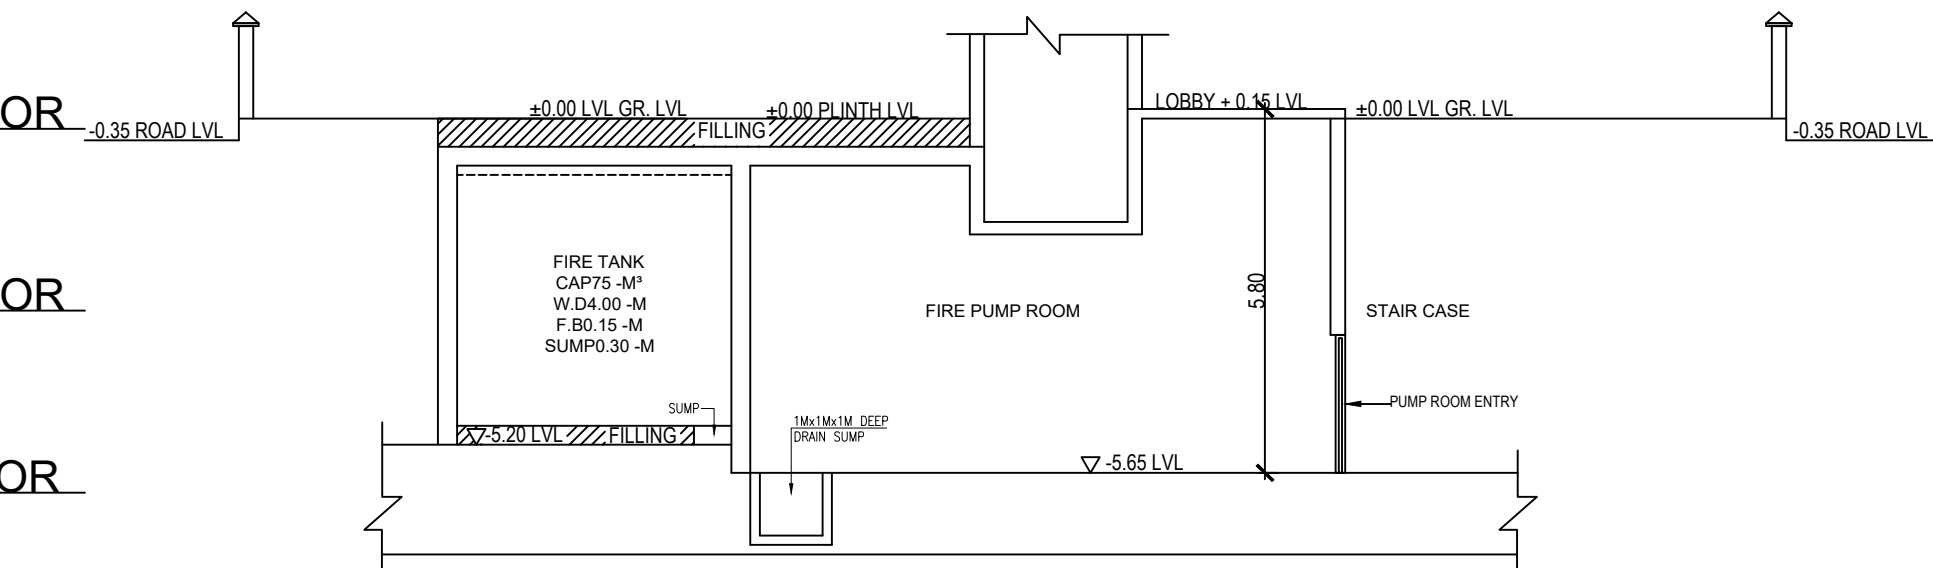

SECTION C-C

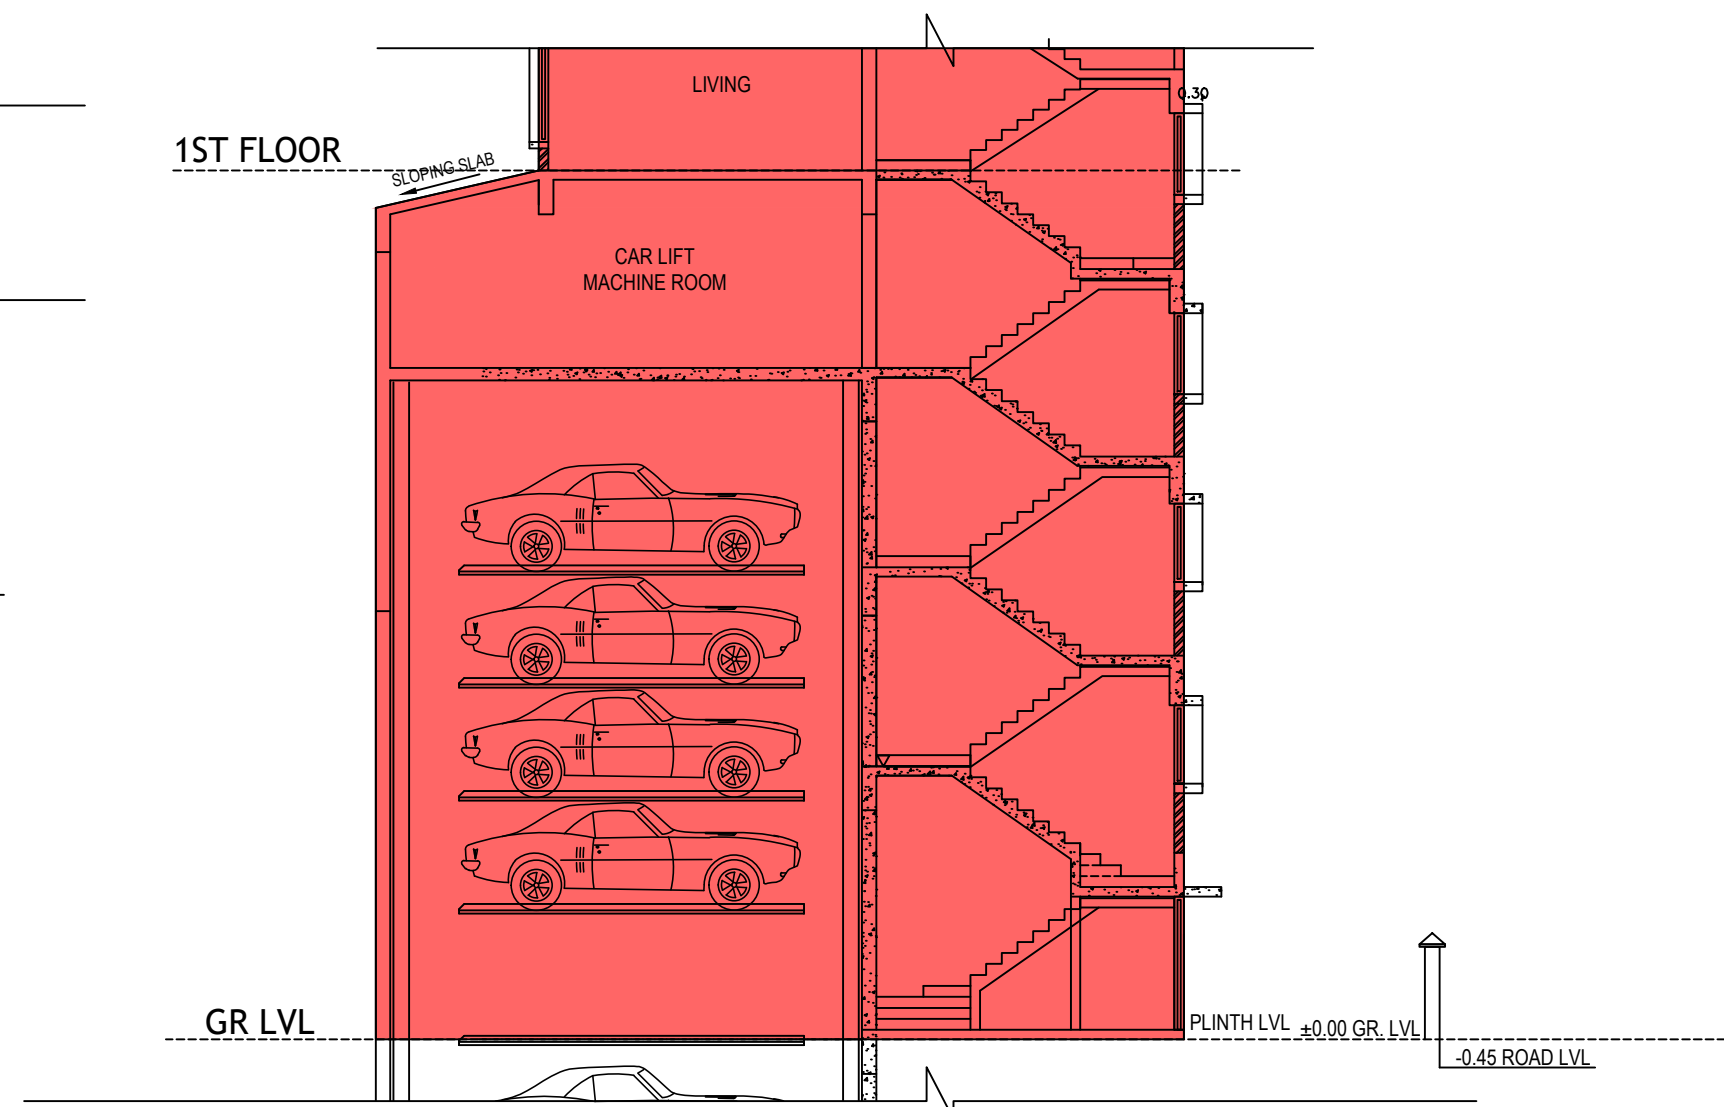

SECTION - 'X'-X'
SCALE:- 1:100

CONTENTS OF THE SHEET

SECTION.

STAMP OF DATE OF RECEIPT OF PLANS

This Cancel Approved To The Prvious Plans Sanctioned
Under no CHE/ES/0941/M/337(NEW) Dated 13.01.2022
Approved Subject to the conditions mentioned in this office
Letter No. CHE/ES/0941/M/337(NEW)

Excutive Engineer Bldg.Prop.(E/S)-I

S.E.(B.P) M.II

A.E.(B.P) M.

DESCRIPTION OF PROPOSAL & PROPERTY

PROPOSED BLDG ON OF ON PLOT NO. 10, GREEN FIELD BLDG.
BEARING C.T.S.NO.1564,1564-1 TO 4, OF VILLAGE CHEMBUR,
GHATLA ROAD, CHEMBUR, MUMBAI - 71.








NAME OF OWNER AND SIGNATURE




SHUBHAM HOMES & CONTACTORS PVT.LTD.
CA TO OWNER-TRIVARNA CHSL

Ar. H. P. KARANI
(CA / 83 / 7506)


KARANI & SANGHOI DESIGNERS.
KOTIHARI NIWAS, 2ND FLOOR, SANITORIUM LANE
GHATKOPAR (WEST) MUMBAI - 400 086.
PHONE : 2513 8399 , 2512 9658, FAX- 2513 65 65

JOB NO.	759-10	DRG NO.	3
DRAWN BY	NILAM	CHK BY	RUPESH
		DATE	10.06.2023
NORTH		SCALE	1:100 1:500 1:4000

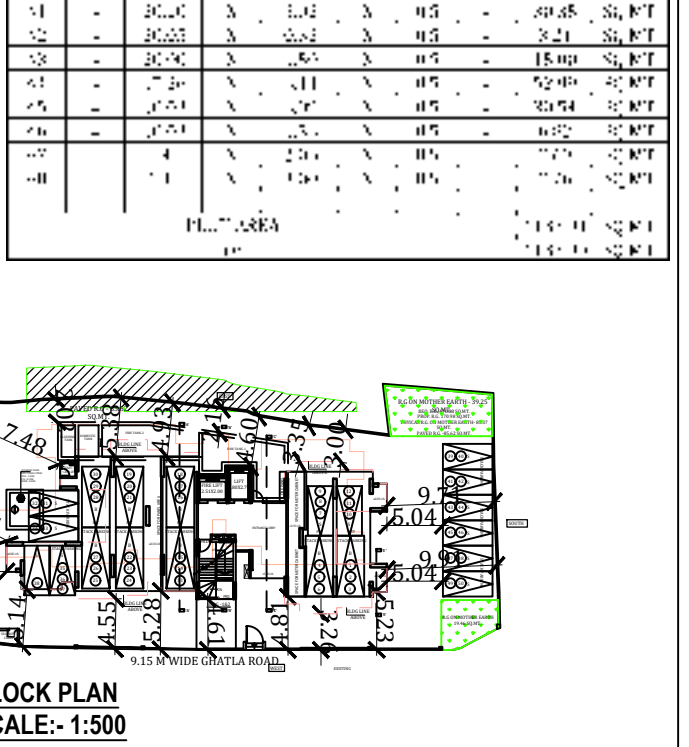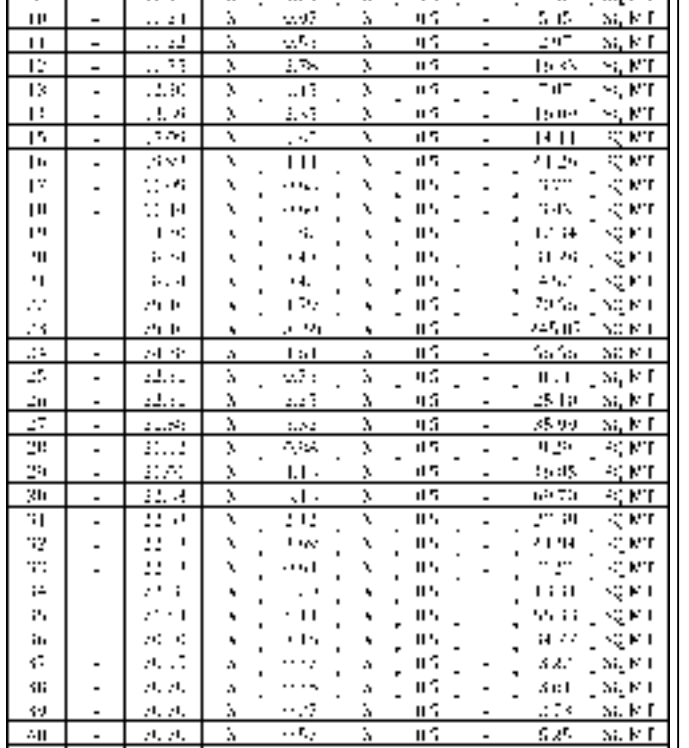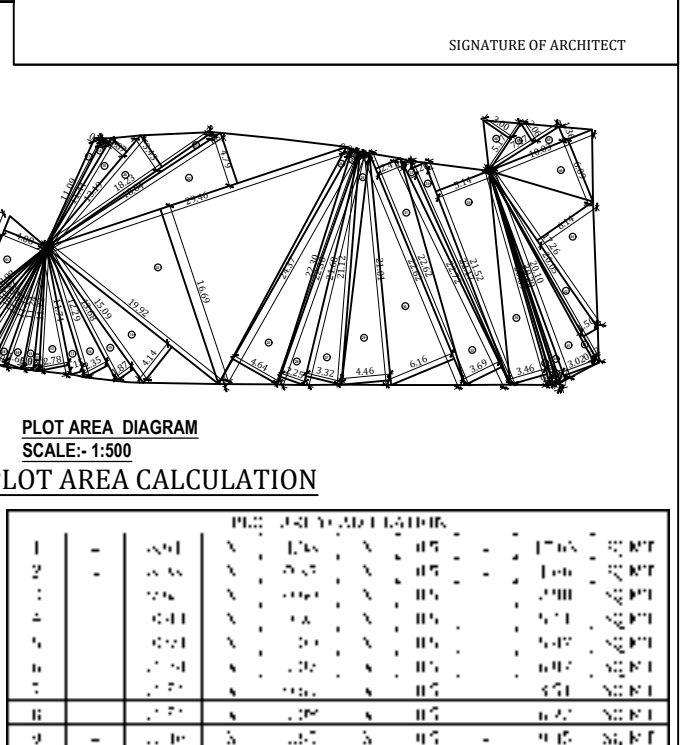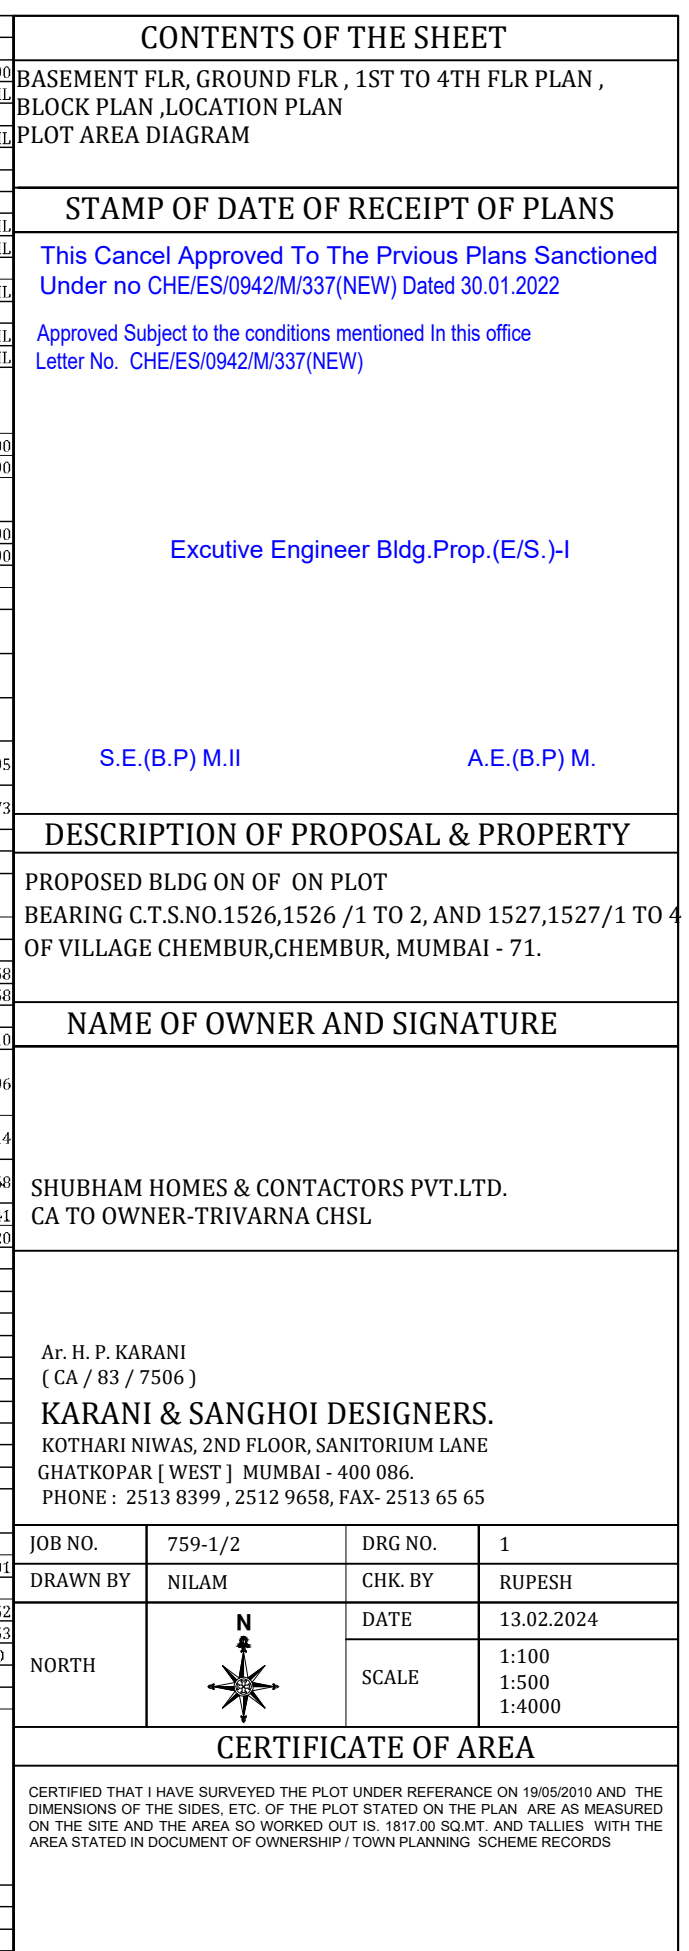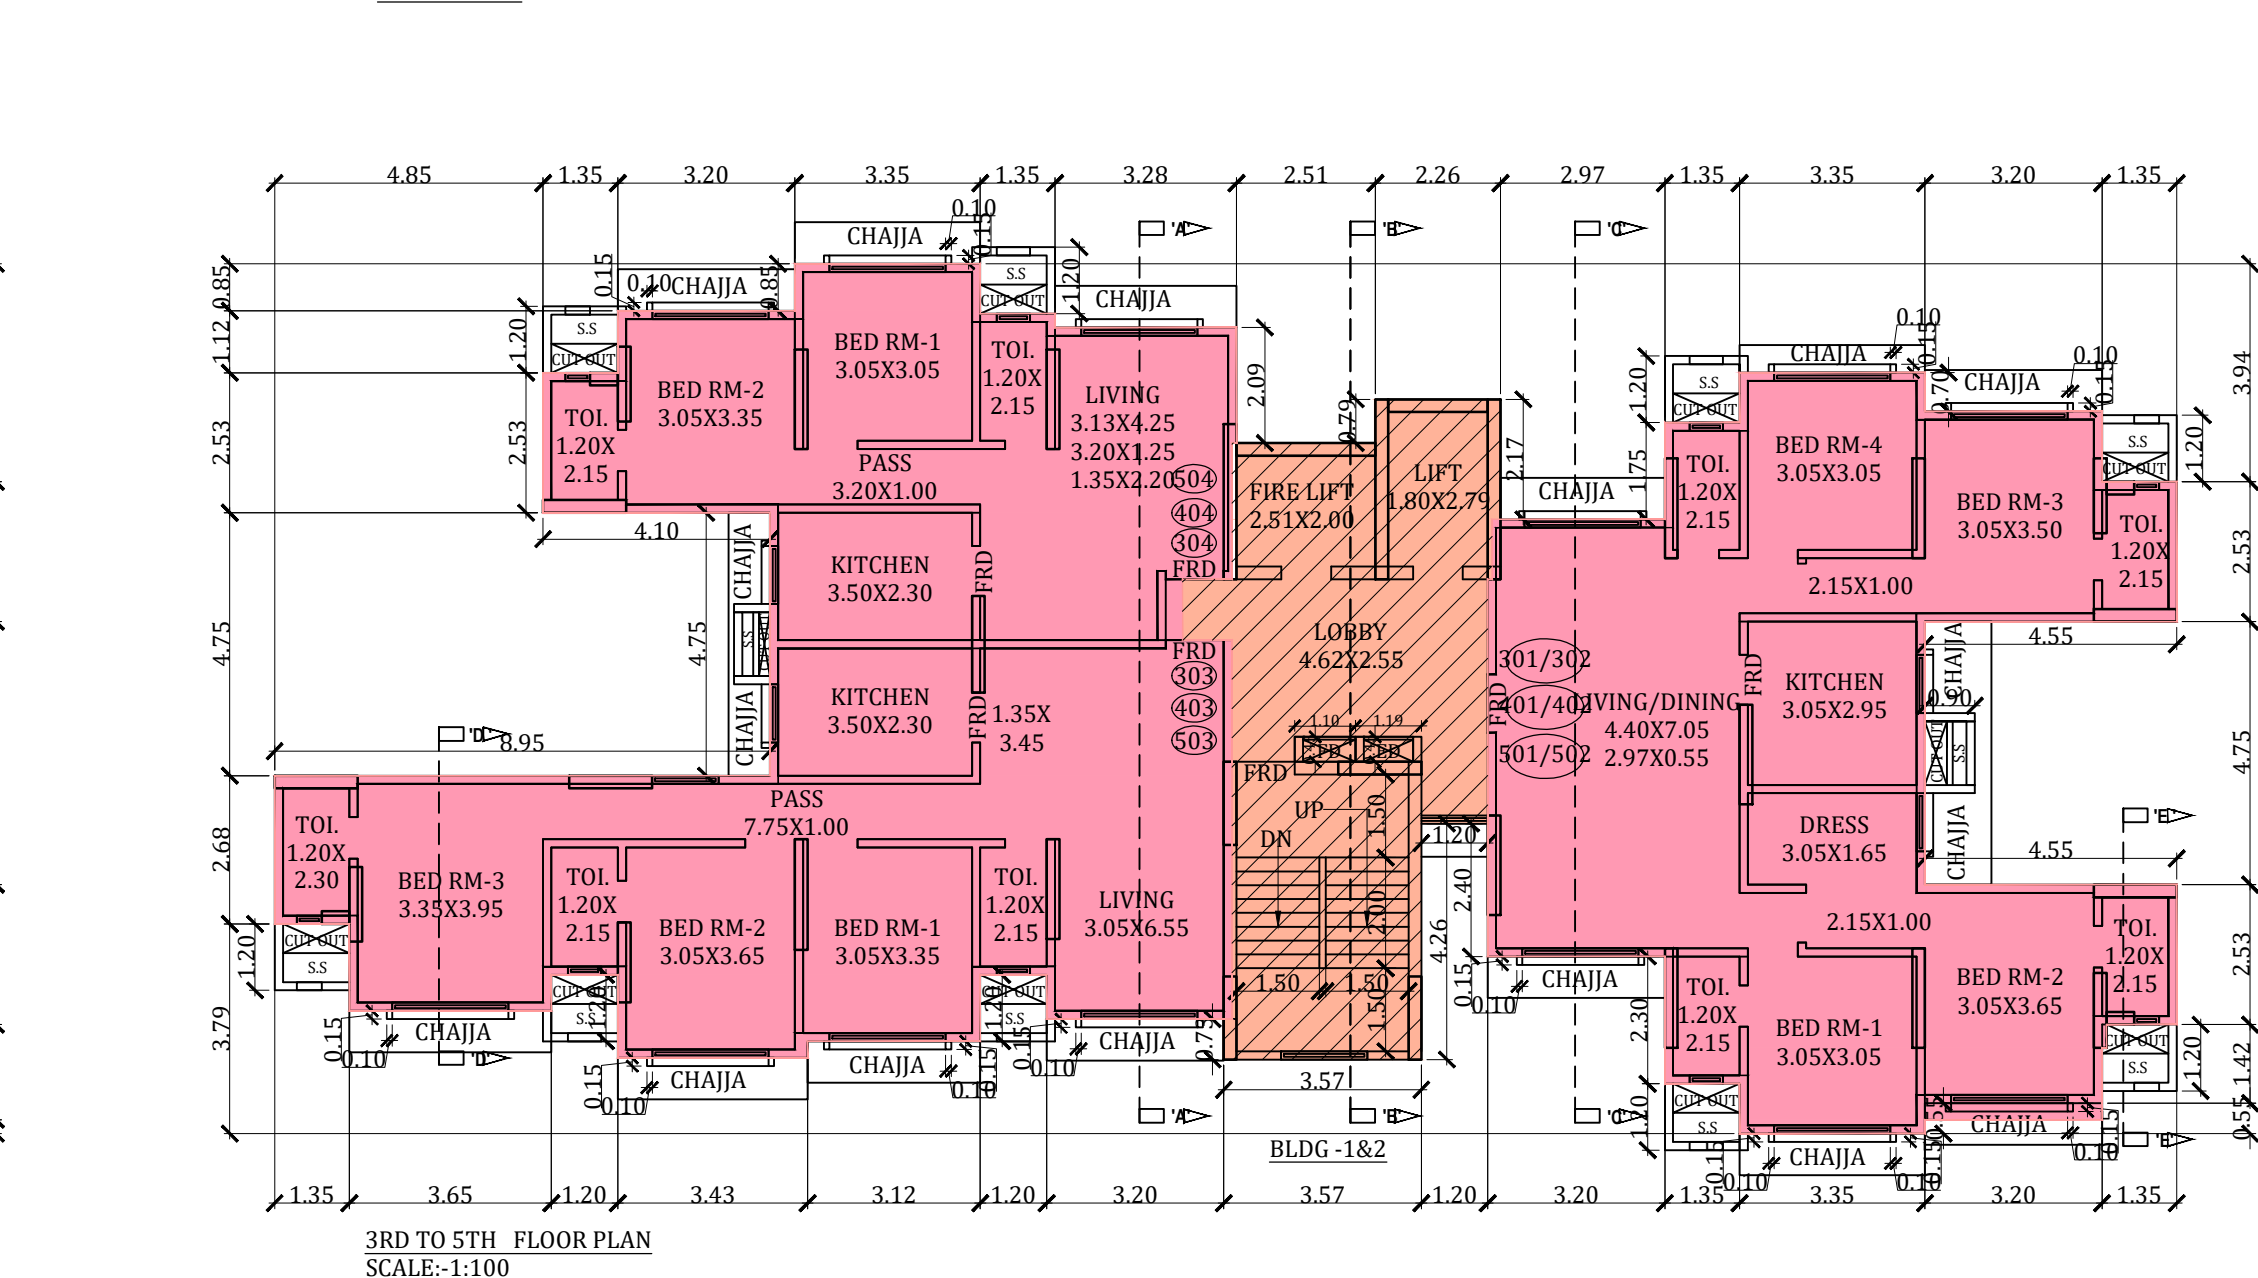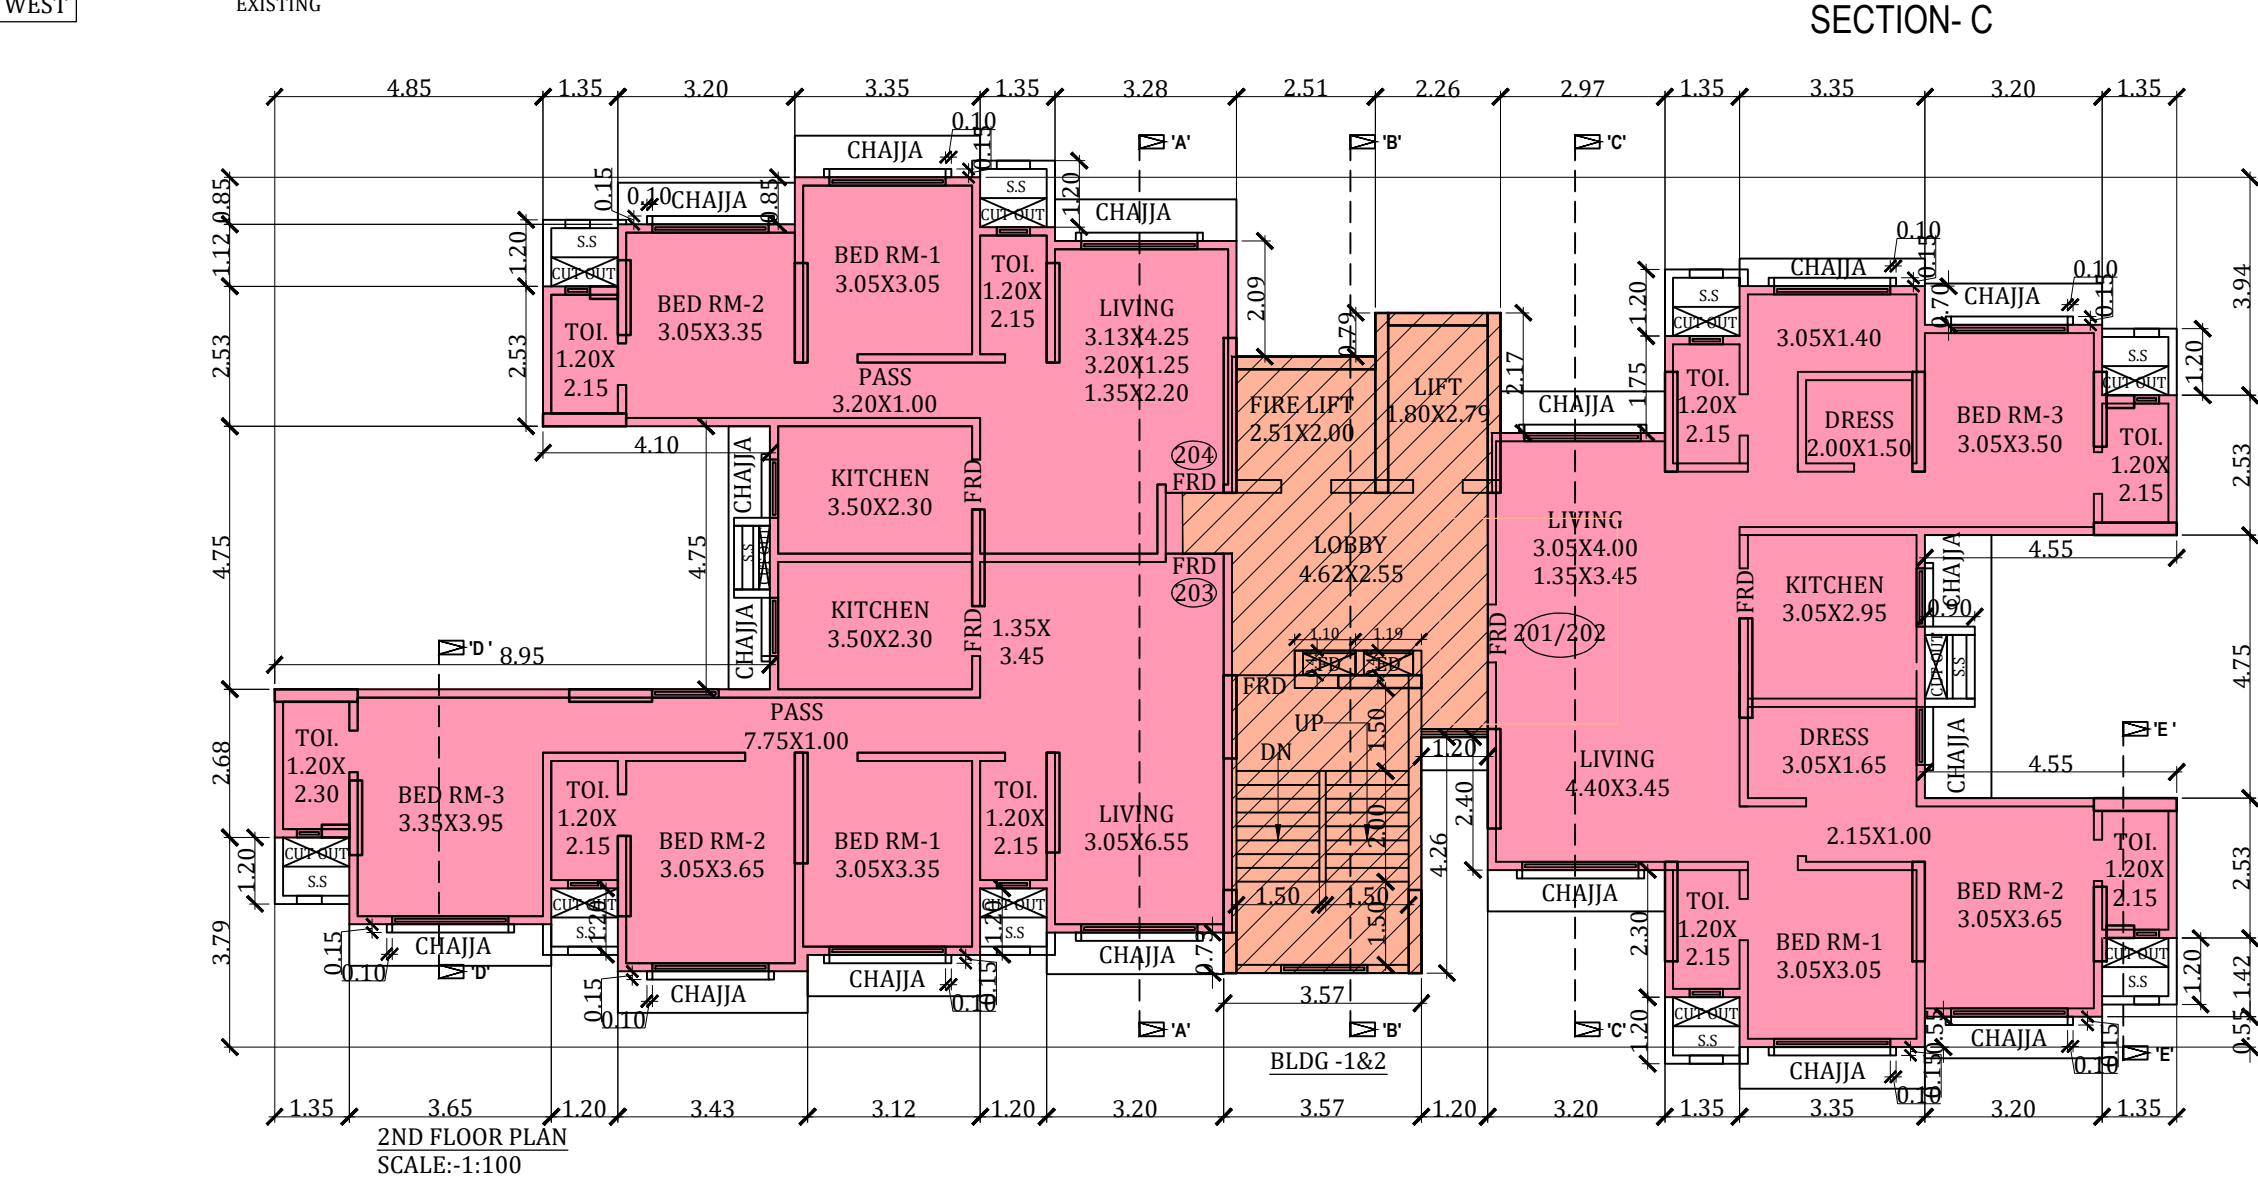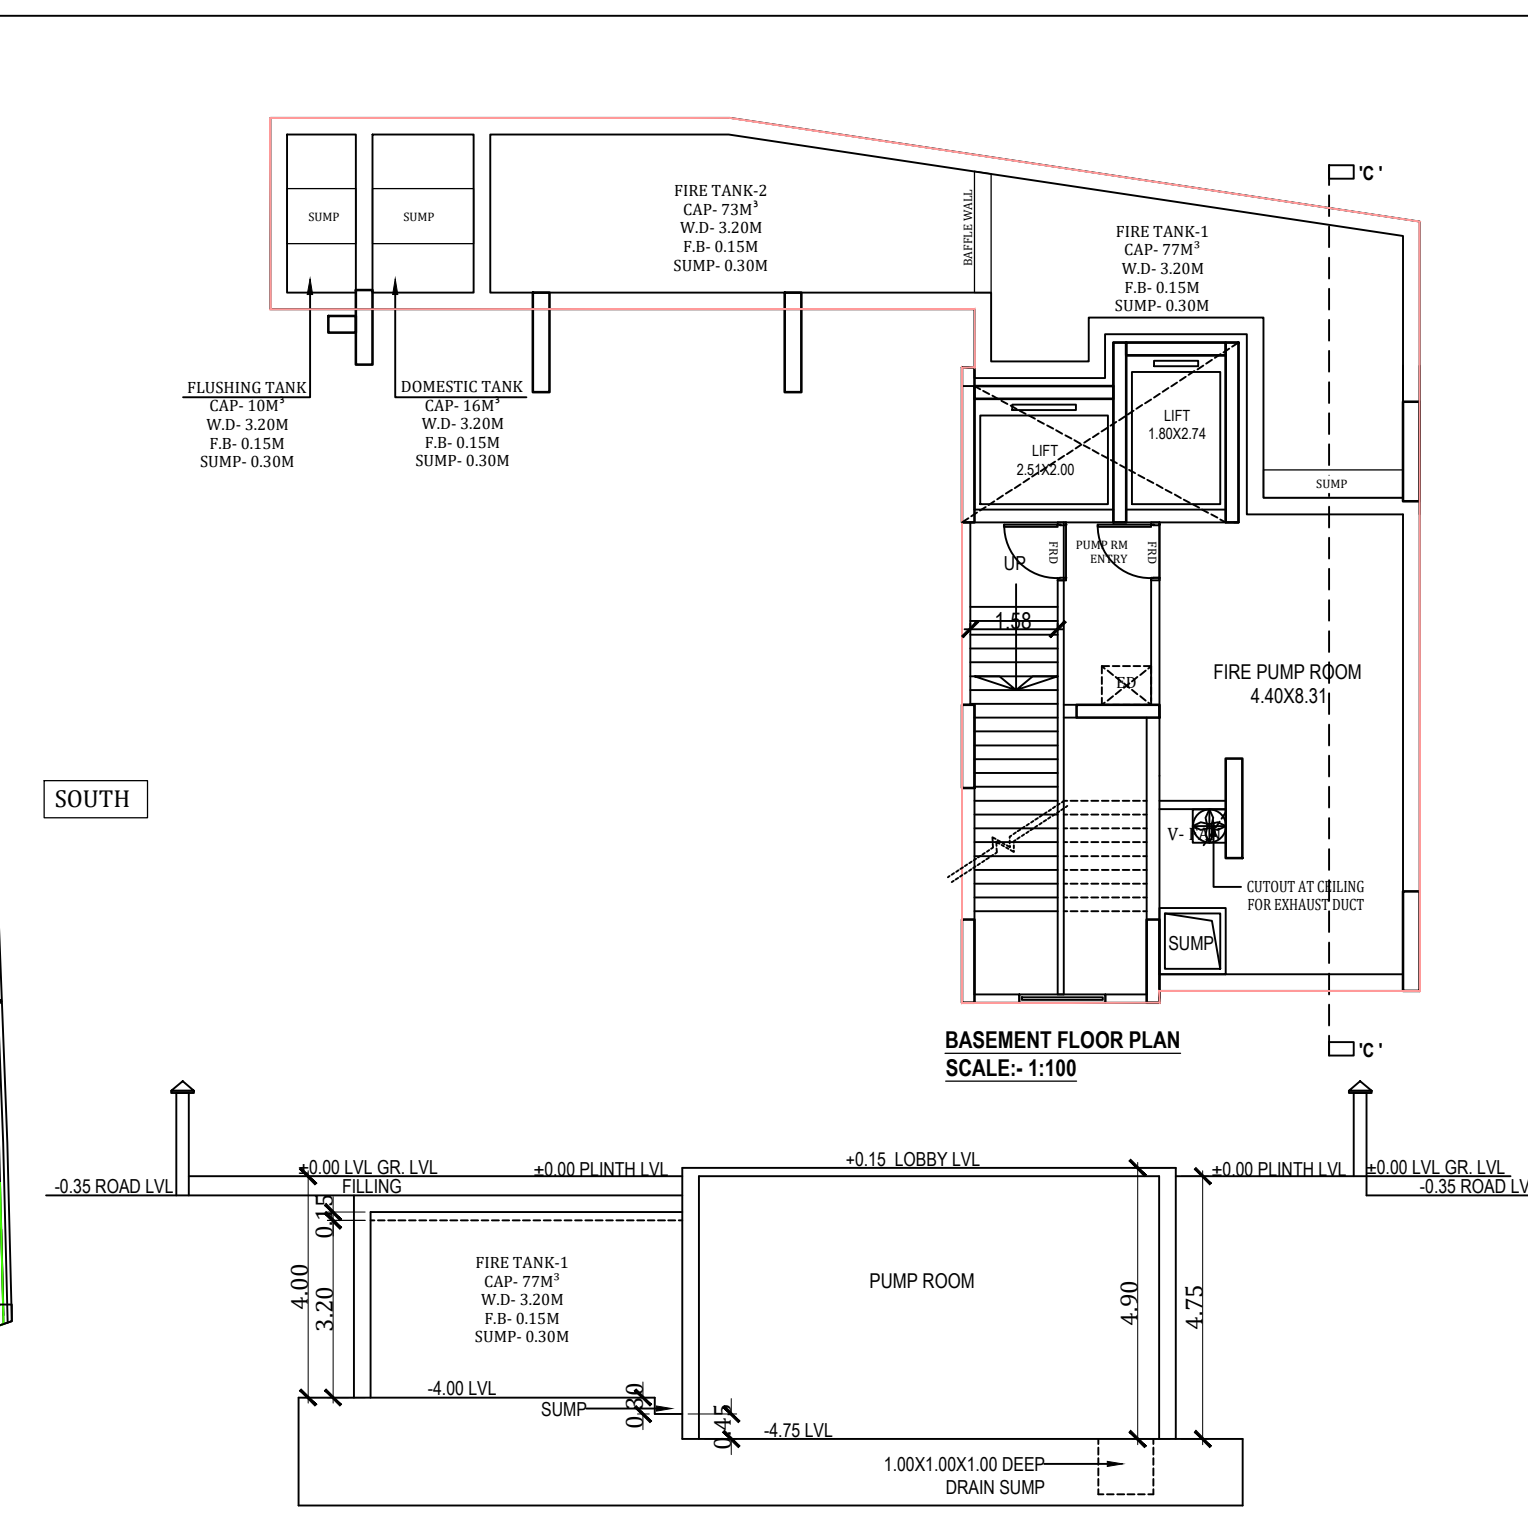

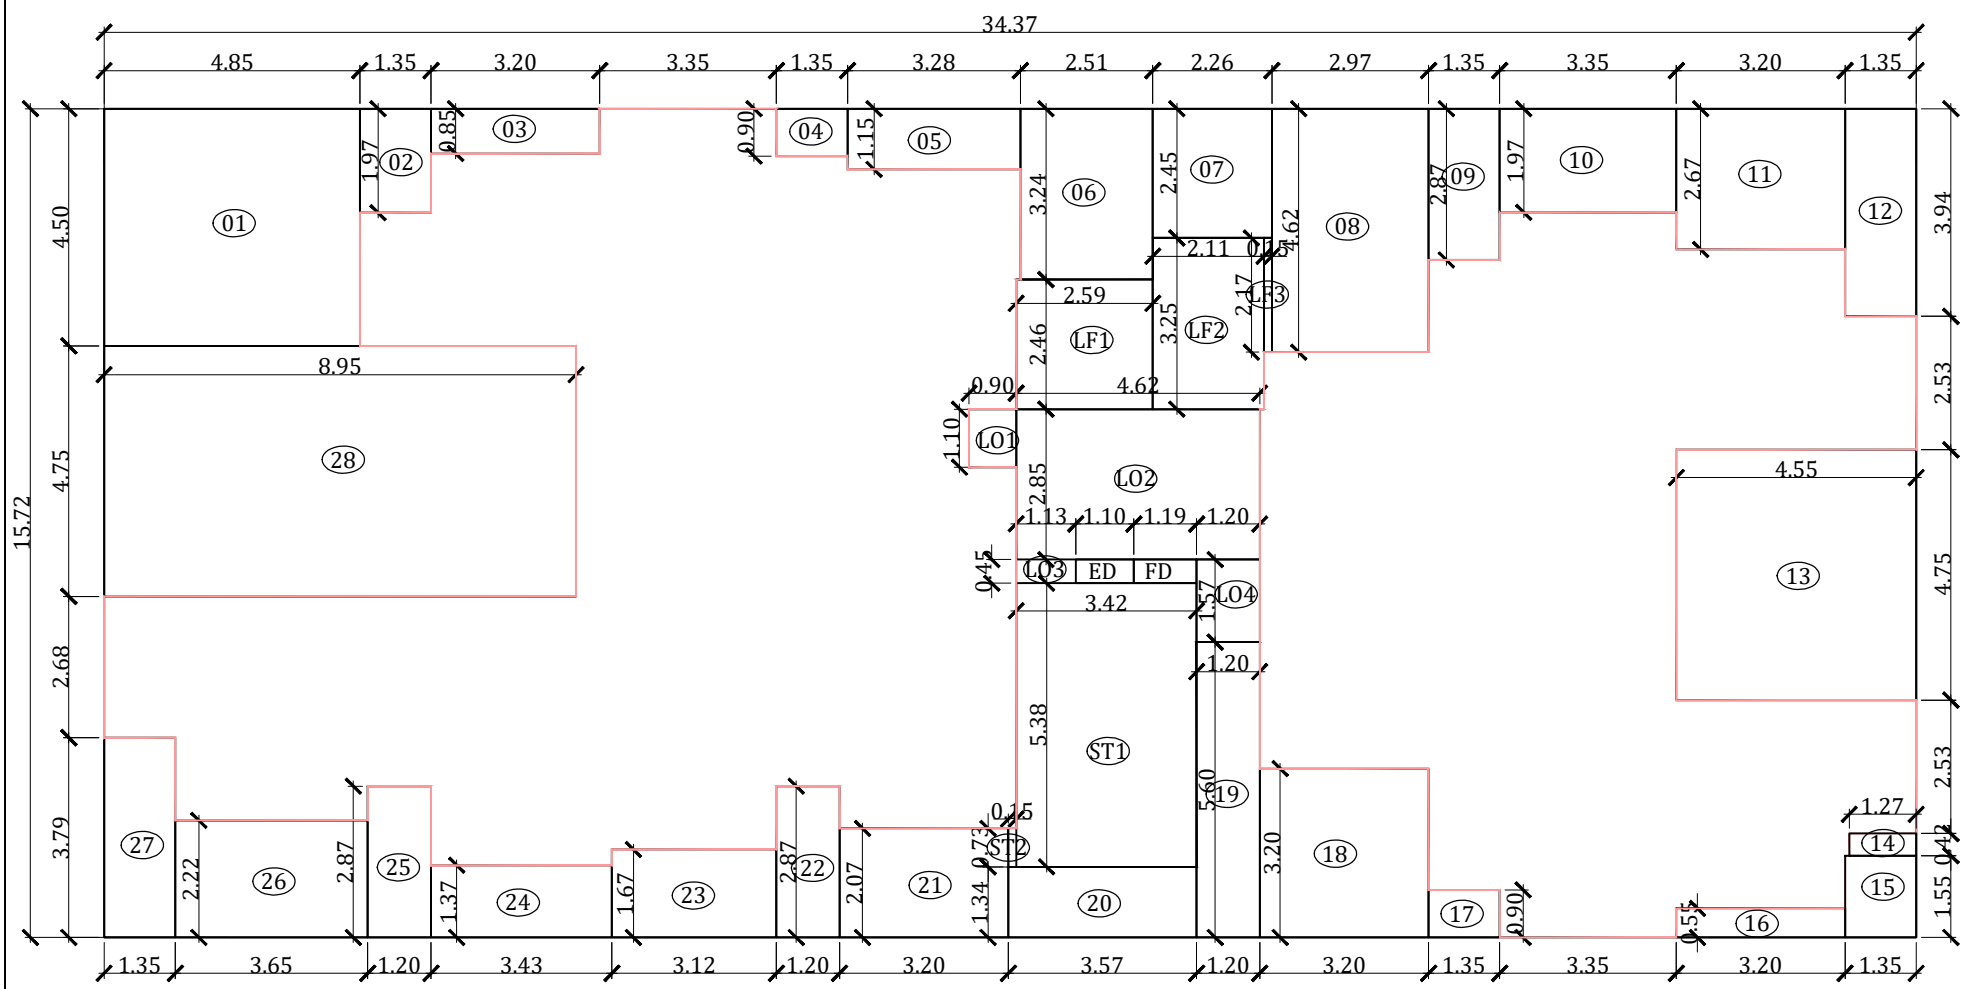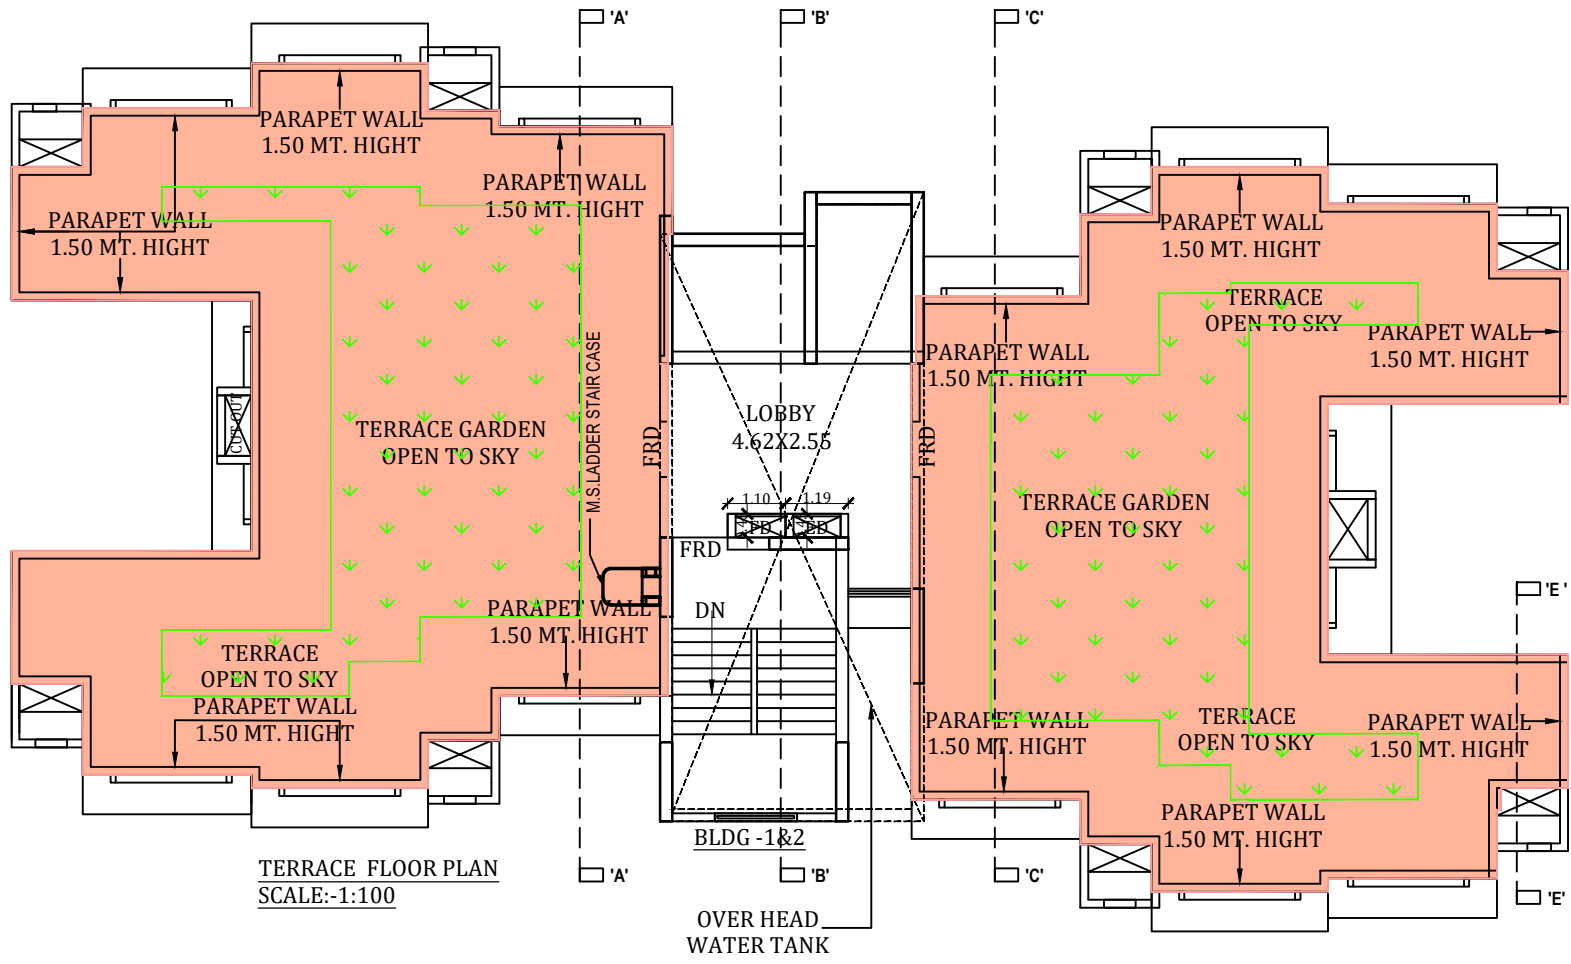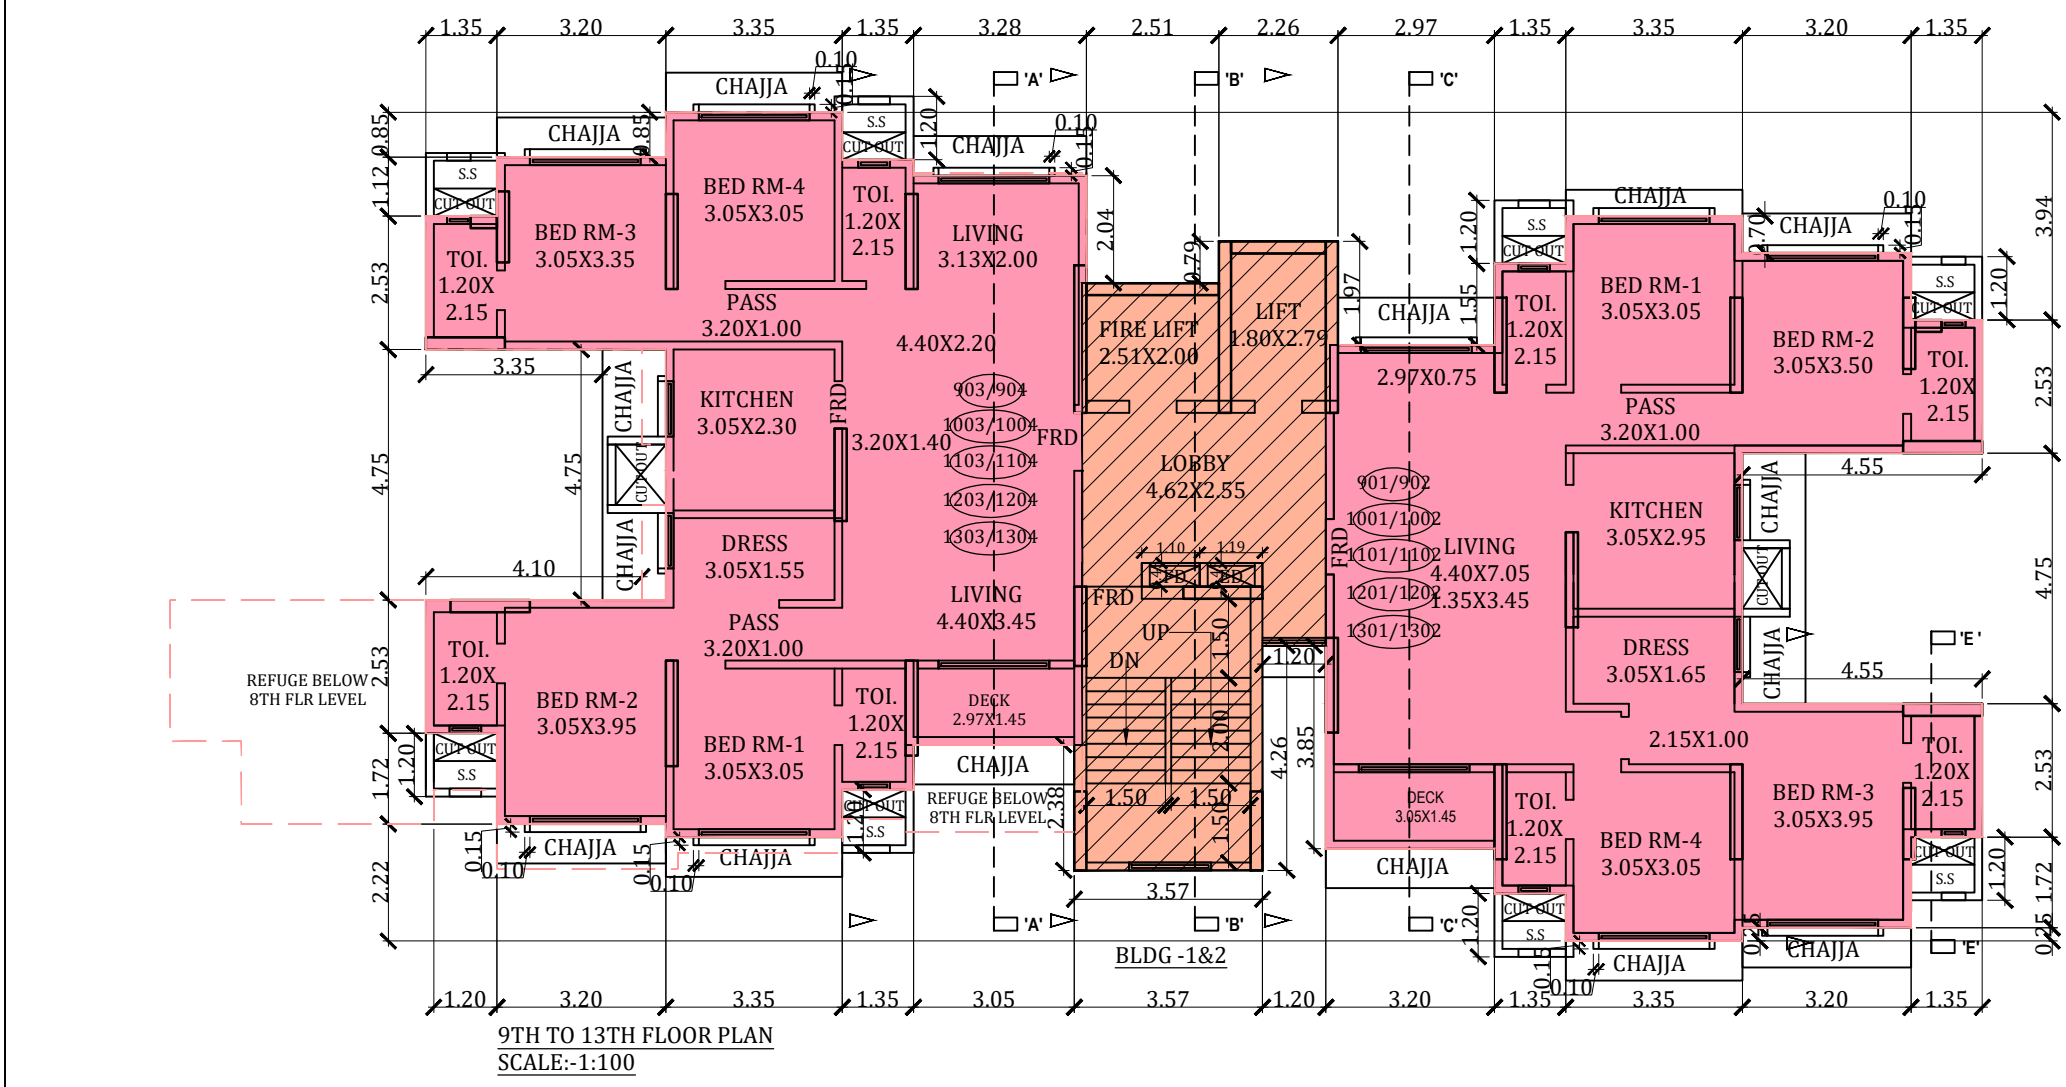

1ST TO 5TH FLOOR AREA DIAGRAM
PLAN
SCALE:1:100

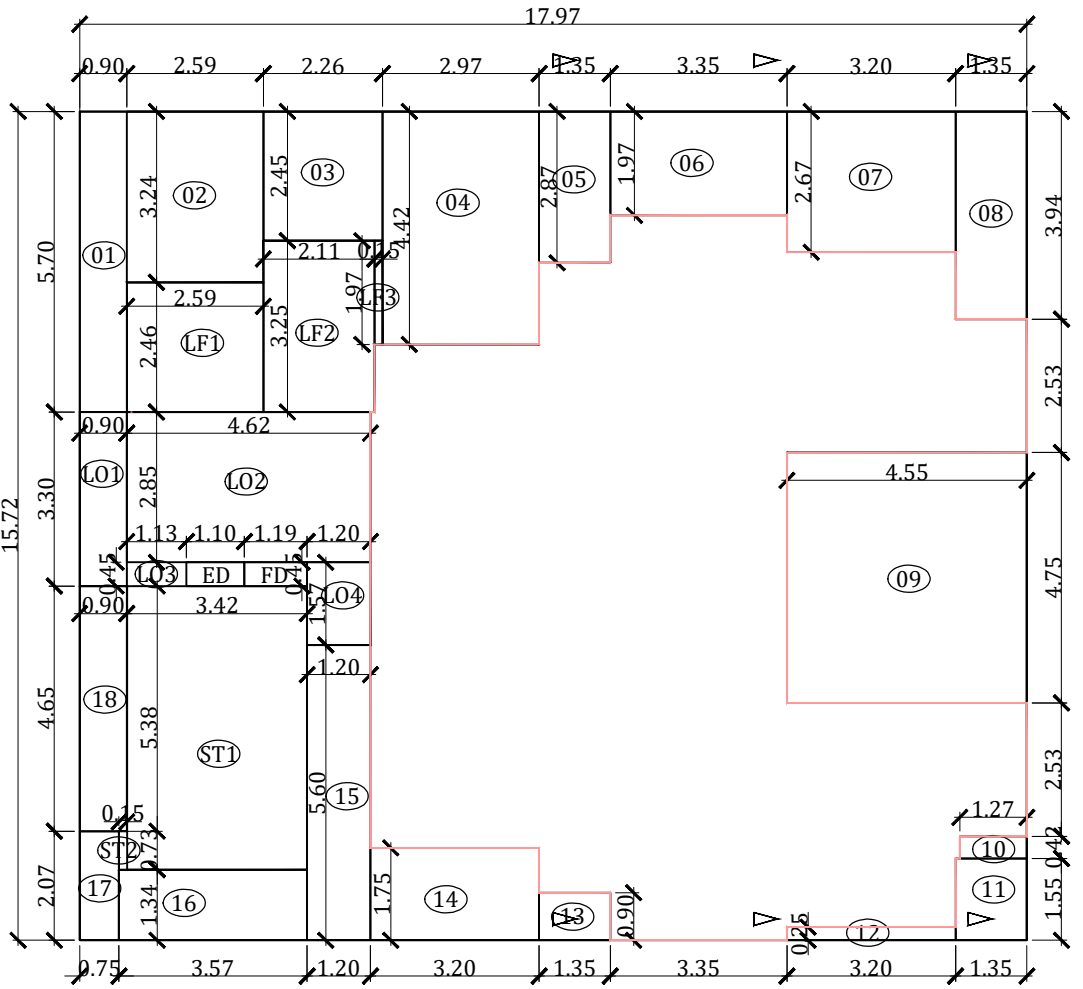


8TH REFUGE FLOOR AREA DIAGRAM
PLAN
SCALE:1:100


BUILT UP AREA CALCULATION
8TH FLR

ADDITION			
1	=	1797	X 1572 X 1 = 282.49 SQ.MT.
PROPOSED AREA = 282.49 SQ.MT.			
DEDUCTION			
1	=	0.90 X 5.70 X 1 =	5.13 SQ.MT.
2	=	2.59 X 3.24 X 1 =	8.39 SQ.MT.
3	=	2.28 X 2.45 X 1 =	5.54 SQ.MT.
4	=	2.97 X 4.42 X 1 =	13.13 SQ.MT.
5	=	1.35 X 2.87 X 1 =	3.87 SQ.MT.
6	=	3.35 X 1.97 X 1 =	6.60 SQ.MT.
7	=	3.20 X 2.46 X 1 =	7.87 SQ.MT.
8	=	1.35 X 3.94 X 1 =	5.32 SQ.MT.
9	=	4.55 X 4.75 X 1 =	21.61 SQ.MT.
10	=	1.27 X 0.82 X 1 =	0.51 SQ.MT.
11	=	1.35 X 1.55 X 1 =	2.09 SQ.MT.
12	=	3.20 X 0.25 X 1 =	0.80 SQ.MT.
13	=	1.35 X 1.55 X 1 =	2.09 SQ.MT.
14	=	3.20 X 1.75 X 1 =	5.60 SQ.MT.
15	=	1.20 X 5.60 X 1 =	6.72 SQ.MT.
16	=	3.57 X 1.34 X 1 =	4.78 SQ.MT.
17	=	0.75 X 2.07 X 1 =	1.55 SQ.MT.
18	=	0.90 X 4.65 X 1 =	4.19 SQ.MT.
ST1	=	3.42 X 5.38 X 1 =	18.40 SQ.MT.
ST2	=	0.15 X 0.73 X 1 =	0.11 SQ.MT.
LO1	=	0.90 X 3.30 X 1 =	2.97 SQ.MT.
LO2	=	4.62 X 2.85 X 1 =	13.17 SQ.MT.
LO3	=	1.13 X 0.45 X 1 =	0.51 SQ.MT.
LO4	=	1.20 X 1.57 X 1 =	1.88 SQ.MT.
LF1	=	2.59 X 2.46 X 1 =	6.37 SQ.MT.
LF2	=	2.11 X 3.25 X 1 =	6.86 SQ.MT.
LF3	=	0.15 X 1.97 X 1 =	0.30 SQ.MT.
FD	=	1.10 X 0.45 X 1 =	0.54 SQ.MT.
DEDUCTION AREA = 157.21 SQ.MT.			

PROPOSED BUILT UP AREA CALCULATION
282.49 - 157.21 = 125.28 SQ.MT.

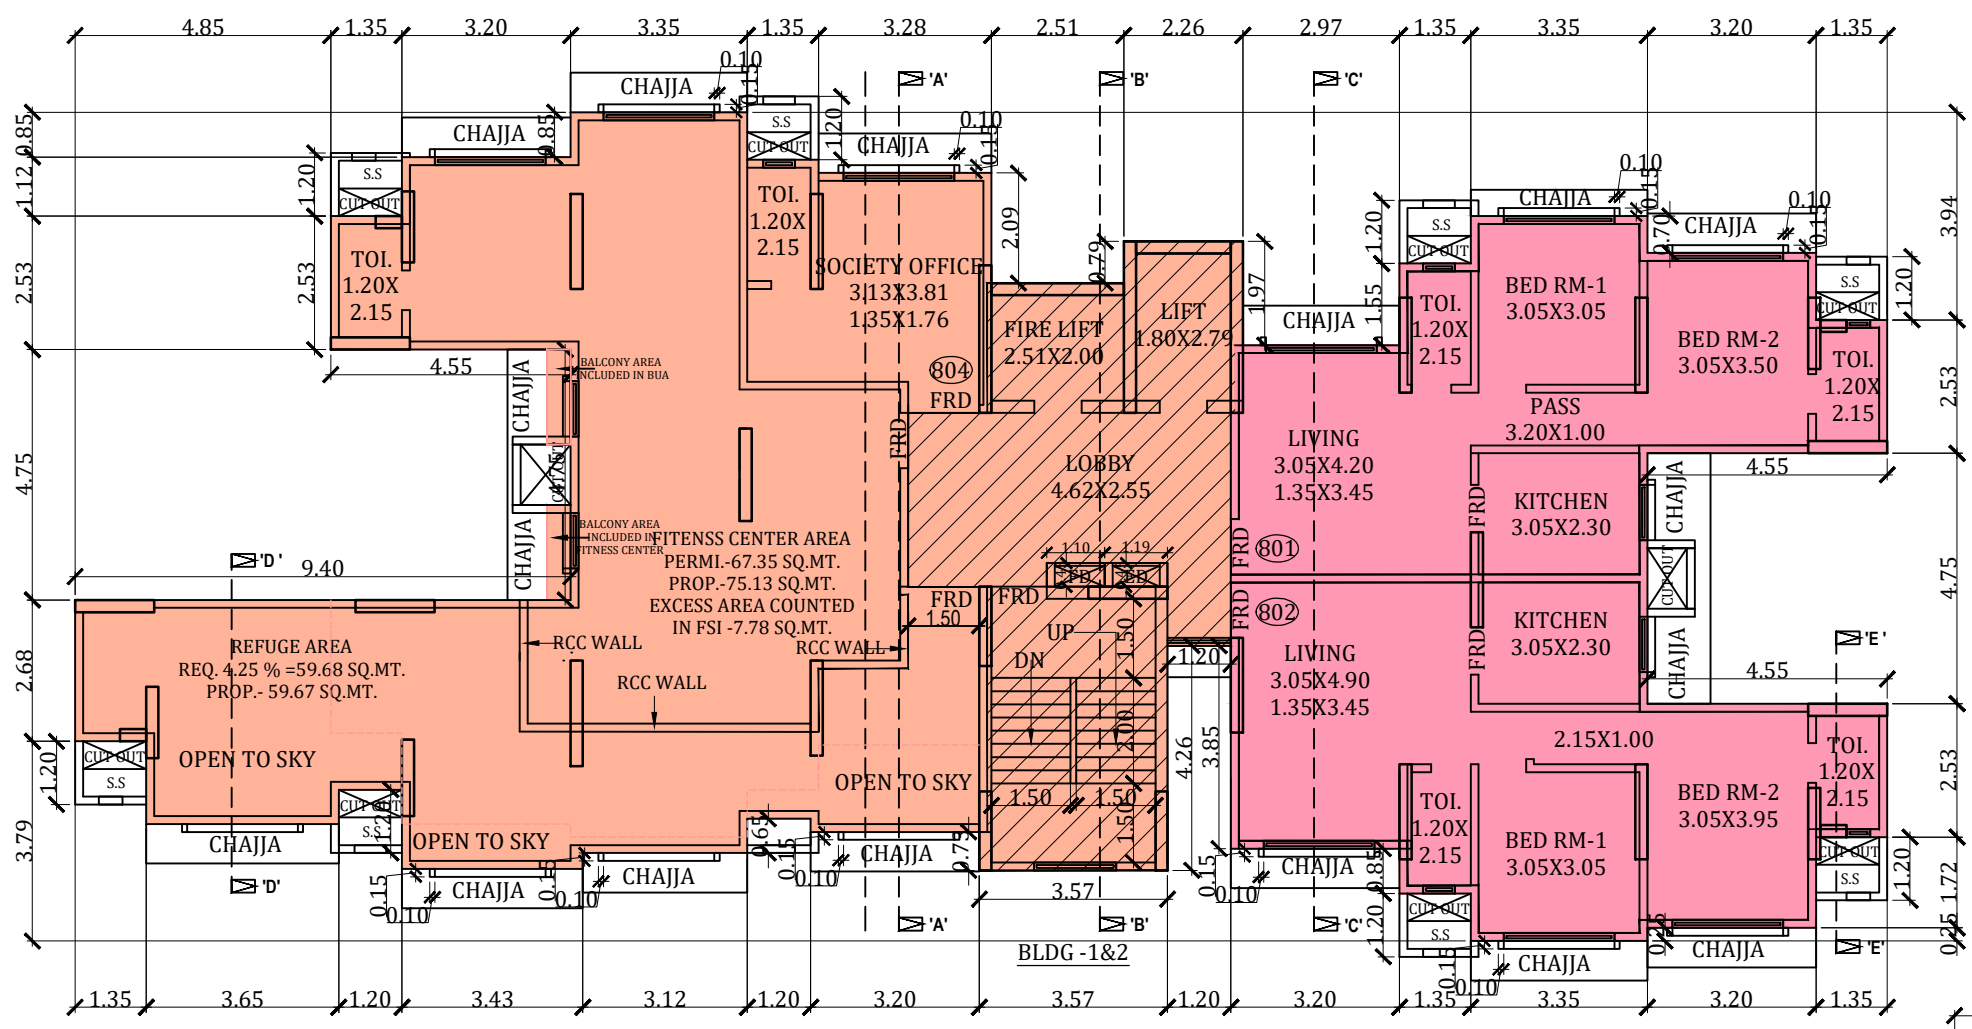

8TH REFUGE FLOOR PLAN
SCALE:1:100

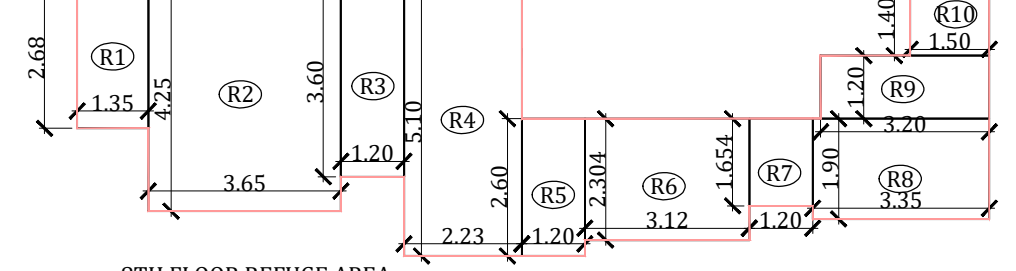

8TH FLOOR REFUGE AREA
DIAGRAM
SCALE:1:100

PROPOSED REFUGE AREA			
R1	=	1.35 X 2.60 X 1 =	3.62 SQ.MT.
R2	=	3.65 X 4.50 X 1 =	15.51 SQ.MT.
R3	=	1.20 X 3.60 X 1 =	4.32 SQ.MT.
R4	=	2.22 X 5.00 X 1 =	11.37 SQ.MT.
R5	=	1.20 X 2.60 X 1 =	3.12 SQ.MT.
R6	=	3.12 X 2.30 X 1 =	7.19 SQ.MT.
R7	=	1.20 X 1.65 X 1 =	1.98 SQ.MT.
R8	=	3.50 X 1.90 X 1 =	6.67 SQ.MT.
R9	=	3.20 X 1.20 X 1 =	3.84 SQ.MT.
R10	=	1.50 X 1.40 X 1 =	2.10 SQ.MT.
R11	=	1.60 X 0.150 X 1 =	0.25 SQ.MT.
PROPOSED REFUGE AREA = 59.67 SQ.MT.			

BUILT UP AREA CALCULATION
8TH FLR (REFUGE AREA)


PROPOSED REFUGE AREA			
R1	=	1.35 X 2.60 X 1 =	3.62 SQ.MT.
R2	=	3.65 X 4.50 X 1 =	15.51 SQ.MT.
R3	=	1.20 X 3.60 X 1 =	4.32 SQ.MT.
R4	=	2.22 X 5.00 X 1 =	11.37 SQ.MT.
R5	=	1.20 X 2.60 X 1 =	3.12 SQ.MT.
R6	=	3.12 X 2.30 X 1 =	7.19 SQ.MT.
R7	=	1.20 X 1.65 X 1 =	1.98 SQ.MT.
R8	=	3.50 X 1.90 X 1 =	6.67 SQ.MT.
R9	=	3.20 X 1.20 X 1 =	3.84 SQ.MT.
R10	=	1.50 X 1.40 X 1 =	2.10 SQ.MT.
R11	=	1.60 X 0.150 X 1 =	0.25 SQ.MT.
PROPOSED REFUGE AREA = 59.67 SQ.MT.			

PROPOSED REFUGE AREA STATMENT			
8TH FLOOR	125.28	SQ.MT.	
FITNESS EXCESS AREA	12.33	SQ.MT.	
9TH FLOOR	253.31	SQ.MT.	
10TH FLOOR	253.31	SQ.MT.	
11TH FLOOR	253.31	SQ.MT.	
12TH FLOOR	253.31	SQ.MT.	
13th FLOOR	253.31	SQ.MT.	
TOTAL	1404.16	SQ.MT.	
REFUGE AREA REQ.4.25%	59.68	SQ.MT.	


PROPOSED REFUGE AREA			
R1	=	1.35 X 2.60 X 1 =	3.62 SQ.MT.
R2	=	3.65 X 4.50 X 1 =	15.51 SQ.MT.
R3	=	1.20 X 3.60 X 1 =	4.32 SQ.MT.
R4	=	2.22 X 5.00 X 1 =	11.37 SQ.MT.
R5	=	1.20 X 2.60 X 1 =	3.12 SQ.MT.
R6	=	3.12 X 2.30 X 1 =	7.19 SQ.MT.
R7	=	1.20 X 1.65 X 1 =	1.98 SQ.MT.
R8	=	3.50 X 1.90 X 1 =	6.67 SQ.MT.
R9	=	3.20 X 1.20 X 1 =	3.84 SQ.MT.
R10	=	1.50 X 1.40 X 1 =	2.10 SQ.MT.
R11	=	1.60 X 0.150 X 1 =	0.25 SQ.MT.
PROPOSED REFUGE AREA = 59.67 SQ.MT.			

SOCIETY OFFICE AREA CALCULATION
8TH FLR

PROPOSED SOCIETY OFFICE			
1	=	1.35 X 0.25 X 1 =	0.34 SQ.MT.
2	=	4.63 X 4.11 X 1 =	19.03 SQ.MT.
3	=	1.43 X 0.44 X 1 =	0.63 SQ.MT.
PROPOSED AREA = 20.00 SQ.MT.			

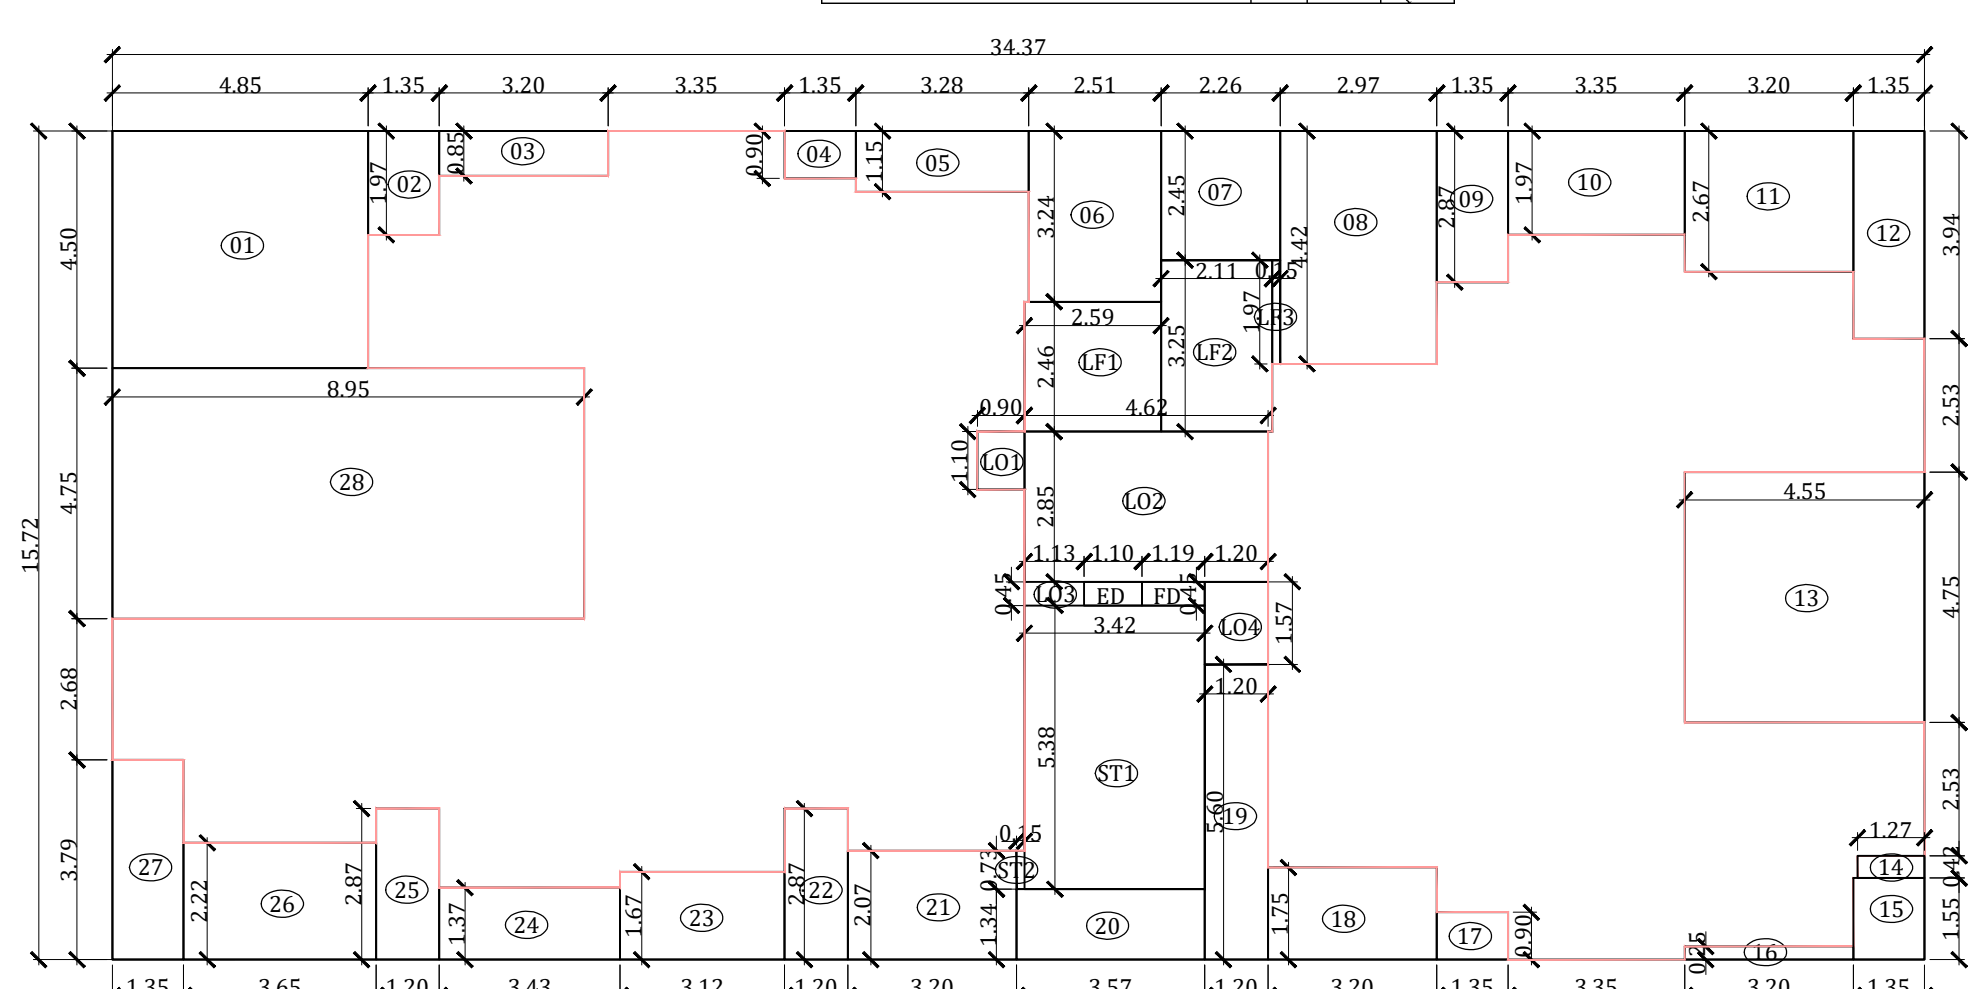

6TH & 7TH FLOOR AREA DIAGRAM
PLAN
SCALE:1:100

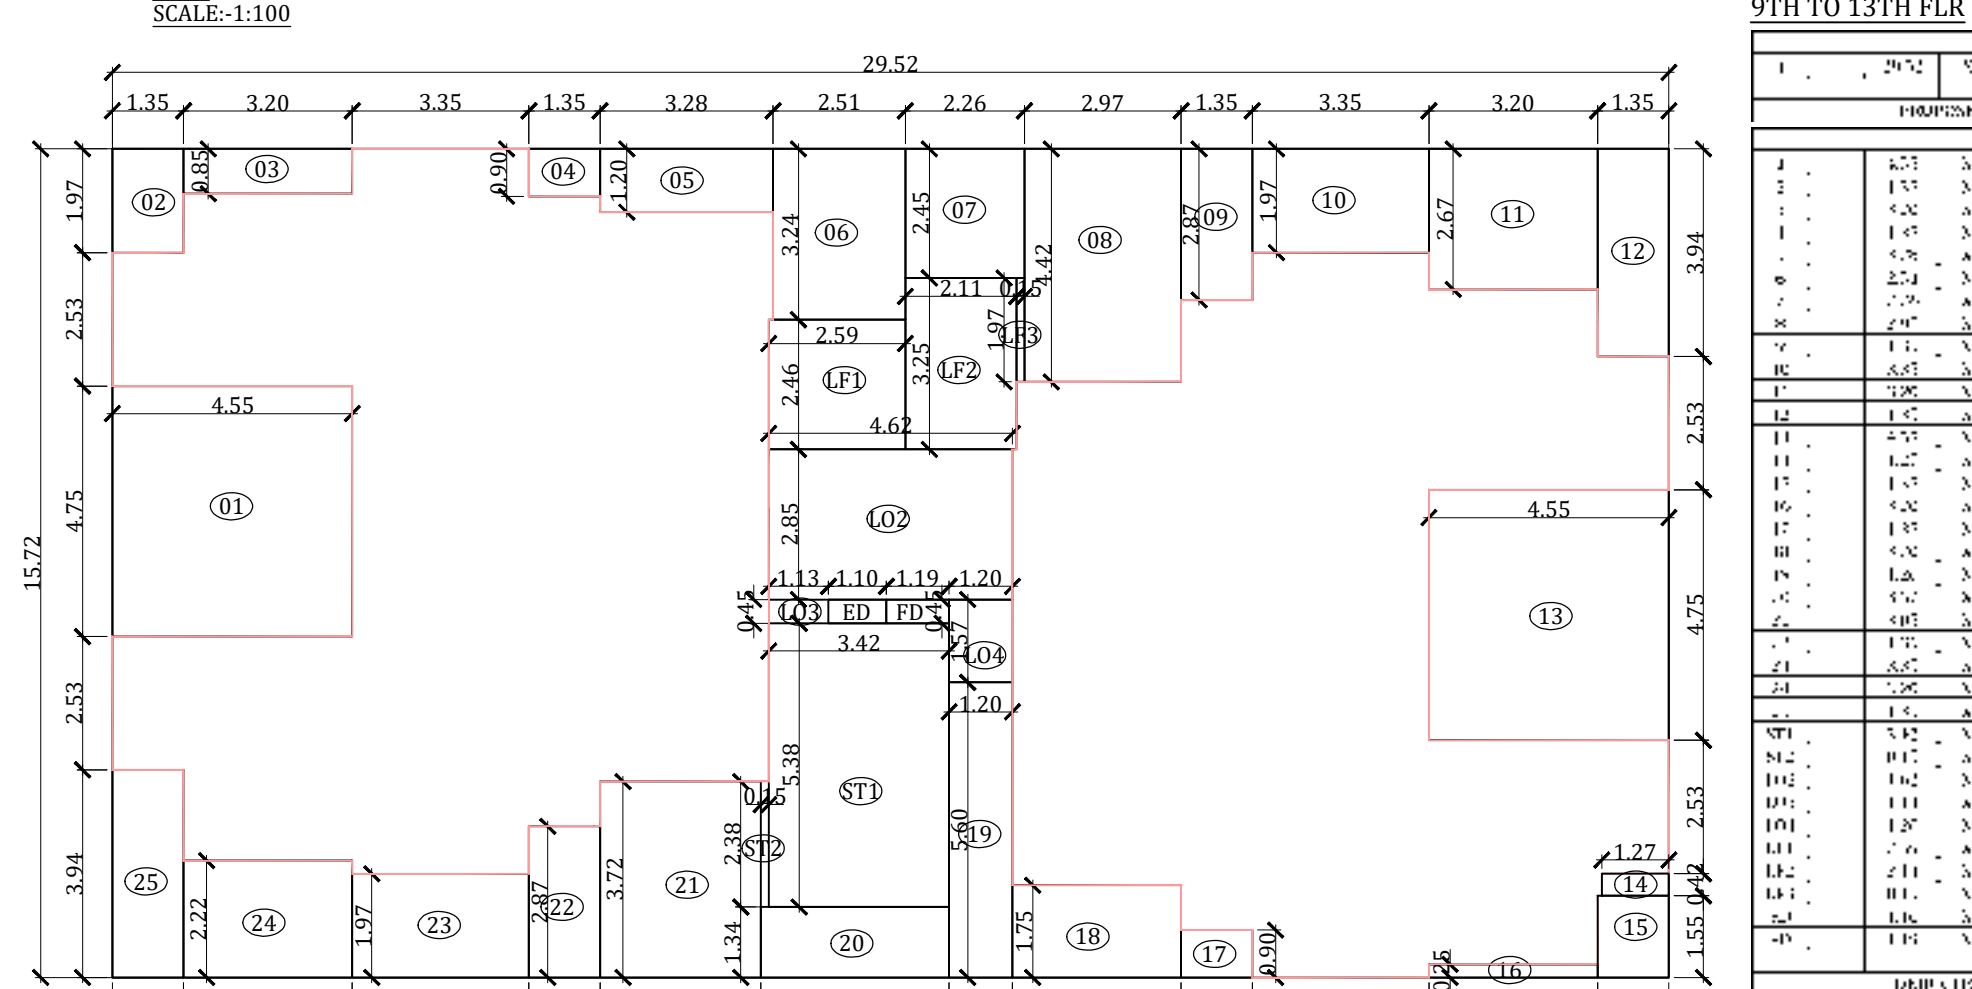

9TH TO 13TH FLOOR AREA DIAGRAM
PLAN
SCALE:1:100

PROPOSED BUILT UP AREA STATMENT			
FLOOR	BUILT UP AREA	LESS STAIR CASE AREA	SQ.MT.
GROUND FLR			SQ.MT.
1ST FLOOR	278.63	48.61	SQ.MT.
2ND FLOOR	278.63	48.61	SQ.MT.
3RD FLOOR	278.63	48.61	SQ.MT.
4TH FLOOR	278.63	48.61	SQ.MT.
5TH FLOOR	278.63	48.61	SQ.MT.
6TH FLOOR	284.85	48.58	SQ.MT.
7TH FLOOR	284.85	48.58	SQ.MT.
8TH FLOOR	125.28	50.37	SQ.MT.
excess fitness centre area	7.78		
9TH FLOOR	254.30	47.84	SQ.MT.
10TH FLOOR	254.30	47.84	SQ.MT.
11TH FLOOR	254.30	47.84	SQ.MT.
12TH FLOOR	254.30	47.84	SQ.MT.
13th FLOOR	254.30	47.84	SQ.MT.
TOTAL	3367.41	629.78	SQ.MT.

BUILT UP AREA CALCULATION
8TH FLR (FITNESS CENTER)

PROPOSED REFUGE AREA			
R1	=	1.35 X 2.60 X 1 =	3.62 SQ.MT.
R2	=	3.65 X 4.50 X 1 =	15.51 SQ.MT.
R3	=	1.20 X 3.60 X 1 =	4.32 SQ.MT.
R4	=	2.22 X 5.00 X 1 =	11.37 SQ.MT.
R5	=	1.20 X 2.60 X 1 =	3.12 SQ.MT.
R6	=	3.12 X 2.30 X 1 =	7.19 SQ.MT.
R7	=	1.20 X 1.65 X 1 =	1.98 SQ.MT.
R8	=	3.50 X 1.90 X 1 =	6.67 SQ.MT.
R9	=	3.20 X 1.20 X 1 =	3.84 SQ.MT.
R10	=	1.50 X 1.40 X 1 =	2.10 SQ.MT.
R11	=	1.60 X 0.150 X 1 =	0.25 SQ.MT.
PROPOSED REFUGE AREA = 59.67 SQ.MT.			



8TH FLOOR FITNESS CENTER
AREA DIAGRAM
SCALE:1:100

BUILT UP AREA CALCULATION
6TH & 7TH FLR

DEDUCTION			
1	=	4.85 X 4.50 X 1 =	21.83 SQ.MT.
2	=	1.35 X 1.97 X 1 =	2.66 SQ.MT.
3	=	3.20 X 0.85 X 1 =	2.72 SQ.MT.
4	=	1.35 X 0.90 X 1 =	1.22 SQ.MT.
5	=	3.28 X 1.15 X 1 =	3.77 SQ.MT.
6	=	2.51 X 3.24 X 1 =	8.13 SQ.MT.
7	=	2.26 X 2.45 X 1 =	5.54 SQ.MT.
8	=	2.97 X 4.42 X 1 =	13.13 SQ.MT.
9	=	1.35 X 2.87 X 1 =	3.87 SQ.MT.
10	=	3.35 X 1.97 X 1 =	6.60 SQ.MT.
11	=	3.20 X 2.46 X 1 =	7.87 SQ.MT.
12	=	1.35 X 3.94 X 1 =	5.32 SQ.MT.
13	=	4.55 X 4.75 X 1 =	21.61 SQ.MT.
14	=	1.27 X 0.82 X 1 =	0.53 SQ.MT.
15	=	1.35 X 1.55 X 1 =	2.09 SQ.MT.
16	=	3.20 X 0.25 X 1 =	0.80 SQ.MT.
17	=	1.35 X 0.90 X 1 =	1.22 SQ.MT.
18	=	3.20 X 1.75 X 1 =	5.60 SQ.MT.
19	=	1.20 X 5.60 X 1 =	6.72 SQ.MT.
20	=	3.57 X 1.34 X 1 =	4.78 SQ.MT.
21	=	0.75 X 2.07 X 1 =	1.55 SQ.MT.
22	=	0.90 X 4.65 X 1 =	4.19 SQ.MT.
23	=	3.12 X 1.67 X 1 =	5.21 SQ.MT.
24	=	3.42 X 5.38 X 1 =	18.40 SQ.MT.
25	=	1.20 X 2.87 X 1 =	3.44 SQ.MT.
26	=	3.65 X 2.22 X 1 =	8.10 SQ.MT.
27	=	1.35 X 3.78 X 1 =	5.12 SQ.MT.
28	=	8.95 X 4.75 X 1 =	42.51 SQ.MT.
ST1	=	3.42 X 5.38 X 1 =	18.40 SQ.MT.
ST2	=	0.15 X 0.73 X 1 =	0.11 SQ.MT.
LO1	=	0.90 X 1.10 X 1 =	0.99 SQ.MT.
LO2	=	4.62 X 2.85 X 1 =	13.17 SQ.MT.
LO3	=	1.13 X 0.45 X 1 =	0.51 SQ.MT.
LO4	=	1.20 X 1.57 X 1 =	1.88 SQ.MT.
LF1	=	2.59 X 2.46 X 1 =	6.37 SQ.MT.
LF2	=	2.11 X 3.25 X 1 =	6.86 SQ.MT.
LF3	=	0.15 X 1.97 X 1 =	0.30 SQ.MT.
FD	=	1.10 X 0.45 X 1 =	0.50 SQ.MT.
FD	=	1.19 X 0.45 X 1 =	0.54 SQ.MT.
DEDUCTION AREA = 255.45 SQ.MT.			


PROPOSED BUILT UP AREA CALCULATION
540.30 - 255.45 = 284.85 SQ.MT.

BUILT UP AREA CALCULATION
9TH TO 13TH FLR

DEDUCTION			
1	=	4.85 X 4.50 X 1 =	21.83 SQ.MT.
2	=	1.35 X 1.97 X 1 =	2.66 SQ.MT.
3	=	3.20 X 0.85 X 1 =	2.72 SQ.MT.
4	=	1.35 X 0.90 X 1 =	1.22 SQ.MT.
5	=	3.28 X 1.15 X 1 =	3.77 SQ.MT.
6	=	2.51 X 3.24 X 1 =	8.13 SQ.MT.
7	=	2.26 X 2.45 X 1 =	5.54 SQ.MT.
8	=	2.97 X 4.42 X 1 =	13.13 SQ.MT.
9	=	1.35 X 2.87 X 1 =	3.87 SQ.MT.
10	=	3.35 X 1.97 X 1 =	6.60 SQ.MT.
11	=	3.20 X 2.46 X 1 =	7.87 SQ.MT.
12	=	1.35 X 3.94 X 1 =	5.32 SQ.MT.
13	=	4.55 X 4.75 X 1 =	21.61 SQ.MT.
14	=	1.27 X 0.82 X 1 =	0.53 SQ.MT.
15	=	1.35 X 1.55 X 1 =	2.09 SQ.MT.
16	=	3.20 X 0.25 X 1 =	0.80 SQ.MT.
17	=	1.35 X 0.90 X 1 =	1.22 SQ.MT.
18	=	3.20 X 1.75 X 1 =	5.60 SQ.MT.
19	=	1.20 X 5.60 X 1 =	6.72 SQ.MT.
20	=	3.57 X 1.34 X 1 =	4.78 SQ.MT.
21	=	0.75 X 2.07 X 1 =	1.55 SQ.MT.
22	=	0.90 X 4.65 X 1 =	4.19 SQ.MT.
23	=	3.12 X 1.67 X 1 =	5.21 SQ.MT.
24	=	3.42 X 5.38 X 1 =	18.40 SQ.MT.
25	=	1.20 X 2.87 X 1 =	3.44 SQ.MT.
26	=	3.65 X 2.22 X 1 =	8.10 SQ.MT.
27	=	1.35 X 3.78 X 1 =	5.12 SQ.MT.
28	=	8.95 X 4.75 X 1 =	42.51 SQ.MT.
ST1	=	3.42 X 5.38 X 1 =	18.40 SQ.MT.
ST2	=	0.15 X 0.73 X 1 =	0.11 SQ.MT.
LO1	=	0.90 X 1.10 X 1 =	0.99 SQ.MT.
LO2	=	4.62 X 2.85 X 1 =	13.17 SQ.MT.
LO3	=	1.13 X 0.45 X 1 =	0.51 SQ.MT.
LO4	=	1.20 X 1.57 X 1 =	1.88 SQ.MT.
LF1	=	2.59 X 2.46 X 1 =	6.37 SQ.MT.
LF2	=	2.11 X 3.25 X 1 =	6.86 SQ.MT.
LF3	=	0.15 X 1.97 X 1 =	0.30 SQ.MT.
FD	=	1.10 X 0.45 X 1 =	0.50 SQ.MT.
FD	=	1.19 X 0.45 X 1 =	0.54 SQ.MT.
DEDUCTION AREA = 255.45 SQ.MT.			

PROPOSED BUILT UP AREA CALCULATION
464.05 - 209.75 = 254.30 SQ.MT.


CONTENTS OF THE SHEET	
6TH TO 13TH FLOOR PLAN & AREA DIAGRAM & CALCULATION, REFUGE AREA DIAGRAM & CALCULATION BUILT UP AREA STATEMENT	
STAMP OF DATE OF RECEIPT OF PLANS	
This Cancel Approved To The Previous Plans Sanctioned Under no CHE/ES/0942/M/337(NEW) Dated 30.01.2022 Approved Subject to the conditions mentioned in this office Letter No. CHE/ES/0942/M/337(NEW)	
Excutive Engineer Bldg Prop.(E/S.-I)	
S.E.(B.P) M.II A.E.(B.P) M.	
DESCRIPTION OF PROPOSAL & PROPERTY	
PROPOSED BLDG ON OF ON PLOT BEARING C.T.S.NO.1526,1526 /1 TO 2,AND 1527,1527/1 TO 4 OF VILLAGE CHEMBUR,CHEMBUR, MUMBAI - 71.	
NAME OF OWNER AND SIGNATURE	
SHUBHAM HOMES & CONTACTORS PVT.LTD. CA TO OWNER-TRIVARNA CHSL	
A.E. H. P. KARANI (CA / 03 / 7506) KARANI & SANGHOI DESIGNERS. KOTHARI NIWAS, 2ND FLOOR, SANTORIUM LANE GHATKOPAR (WEST) MUMBAI - 400 086. PHONE : 2513 8399, 2512 9658, FAX- 2513 65 65	
JOB NO.	759-1/2
DRG NO.	2
DRAWN BY	NILAM
CHK. BY	RUPESH
DATE	13.02.2024
SCALE	1:100 1:500 1:4000
NORTH	

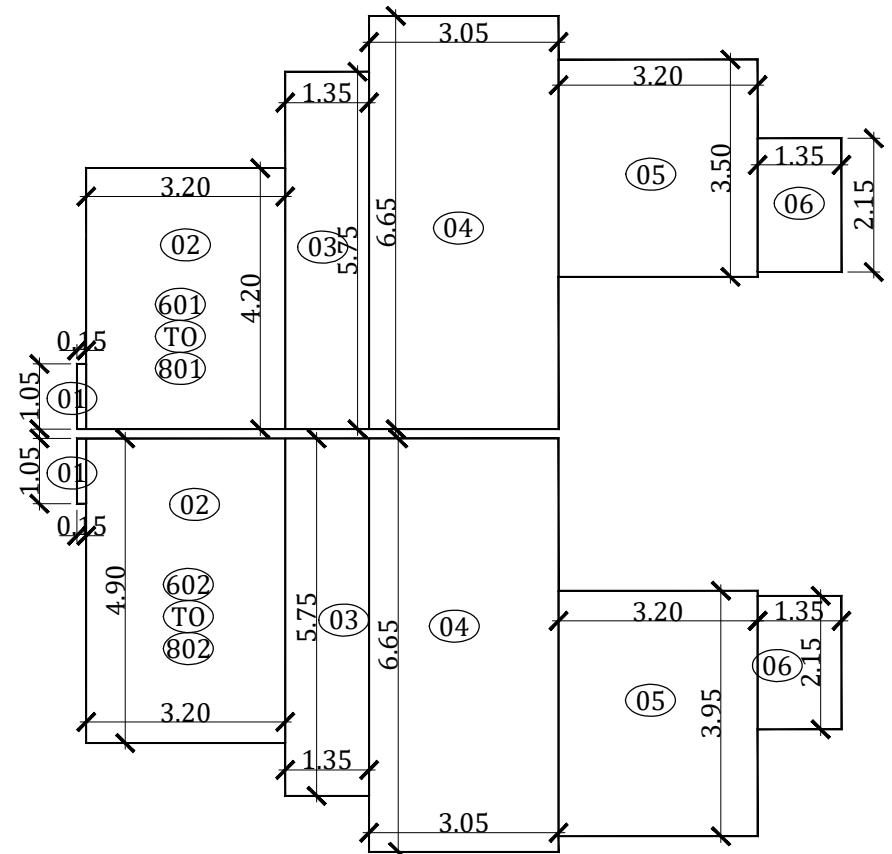

6TH TO 8TH FLOOR
RERA CARPET AREA
SCALE:-1:100

6TH TO 8TH FLR (FLAT NO - 601 TO 801)									
1	=	1.05	X	0.15	X	1	=	0.16	SQ.MT.
2	=	3.20	X	4.20	X	1	=	13.44	SQ.MT.
3	=	1.35	X	5.75	X	1	=	7.76	SQ.MT.
4	=	3.05	X	6.65	X	1	=	20.28	SQ.MT.
5	=	3.20	X	3.50	X	1	=	11.20	SQ.MT.
6	=	1.35	X	2.15	X	1	=	2.90	SQ.MT.
RERA CARPET AREA									= 55.75 SQ.MT.


6TH TO 8TH FLR (FLAT NO - 602 TO 802)									
1	=	1.05	X	0.15	X	1	=	0.16	SQ.MT.
2	=	3.20	X	4.90	X	1	=	15.68	SQ.MT.
3	=	1.35	X	5.75	X	1	=	7.76	SQ.MT.
4	=	3.05	X	6.65	X	1	=	20.28	SQ.MT.
5	=	3.20	X	3.95	X	1	=	12.64	SQ.MT.
6	=	1.35	X	2.15	X	1	=	2.90	SQ.MT.
RERA CARPET AREA									= 59.43 SQ.MT.

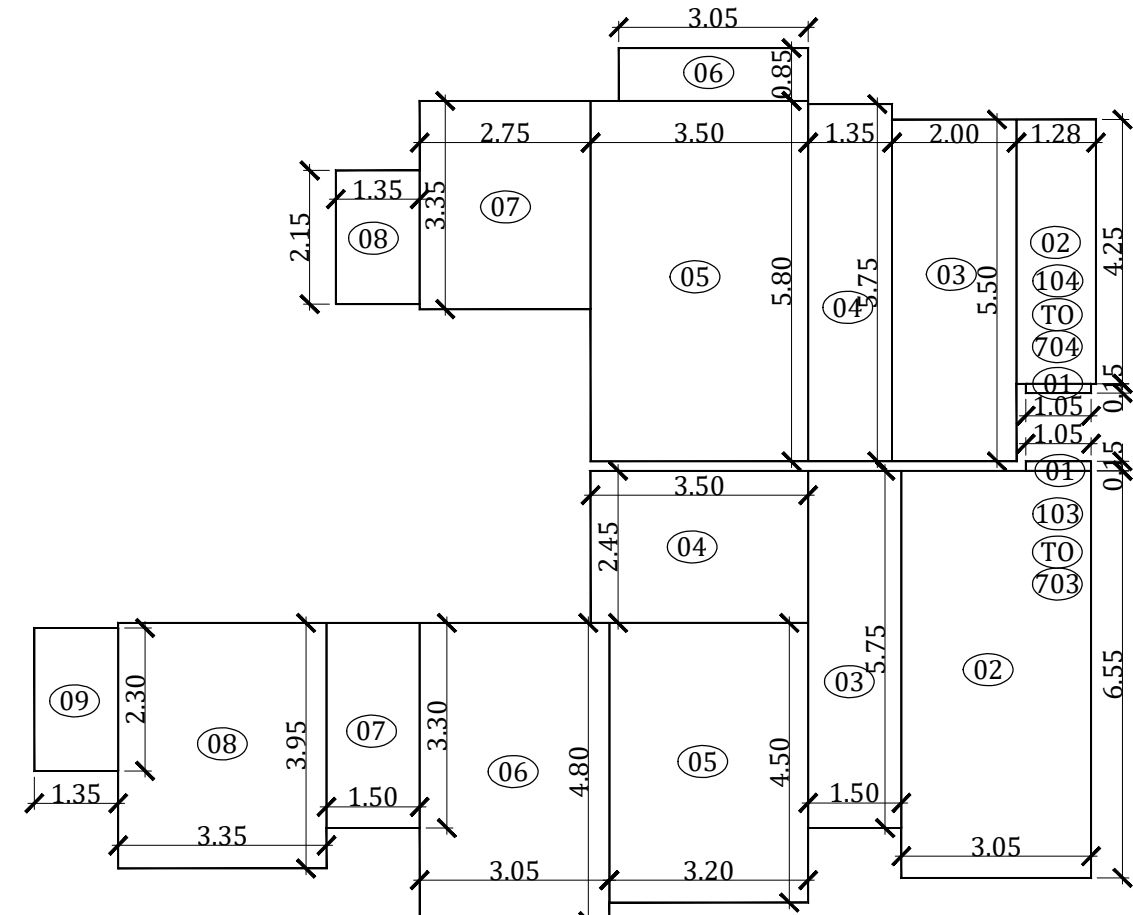


1ST TO 7TH FLOOR
RERA CARPET AREA
SCALE:-1:100

1ST FLR TO 7TH FLR (FLAT NO - 101/102, 201/202)									
1	=	1.05	X	0.15	X	1	=	0.16	SQ.MT.
2	=	1.28	X	4.25	X	1	=	5.44	SQ.MT.
3	=	2.00	X	5.50	X	1	=	11.00	SQ.MT.
4	=	1.35	X	5.75	X	1	=	7.76	SQ.MT.
5	=	3.50	X	5.80	X	1	=	20.30	SQ.MT.
6	=	3.05	X	0.85	X	1	=	2.59	SQ.MT.
7	=	2.75	X	3.35	X	1	=	9.21	SQ.MT.
8	=	1.35	X	2.15	X	1	=	2.90	SQ.MT.
RERA CARPET AREA									= 59.37 SQ.MT.


1ST FLR TO 7TH FLR (FLAT NO - 104TO 704)									
1	=	1.05	X	0.15	X	1	=	0.16	SQ.MT.
2	=	1.28	X	4.25	X	1	=	5.44	SQ.MT.
3	=	2.00	X	5.50	X	1	=	11.00	SQ.MT.
4	=	1.35	X	5.75	X	1	=	7.76	SQ.MT.
5	=	3.50	X	5.80	X	1	=	20.30	SQ.MT.
6	=	3.05	X	0.85	X	1	=	2.59	SQ.MT.
7	=	2.75	X	3.35	X	1	=	9.21	SQ.MT.
8	=	1.35	X	2.15	X	1	=	2.90	SQ.MT.
RERA CARPET AREA									= 59.37 SQ.MT.

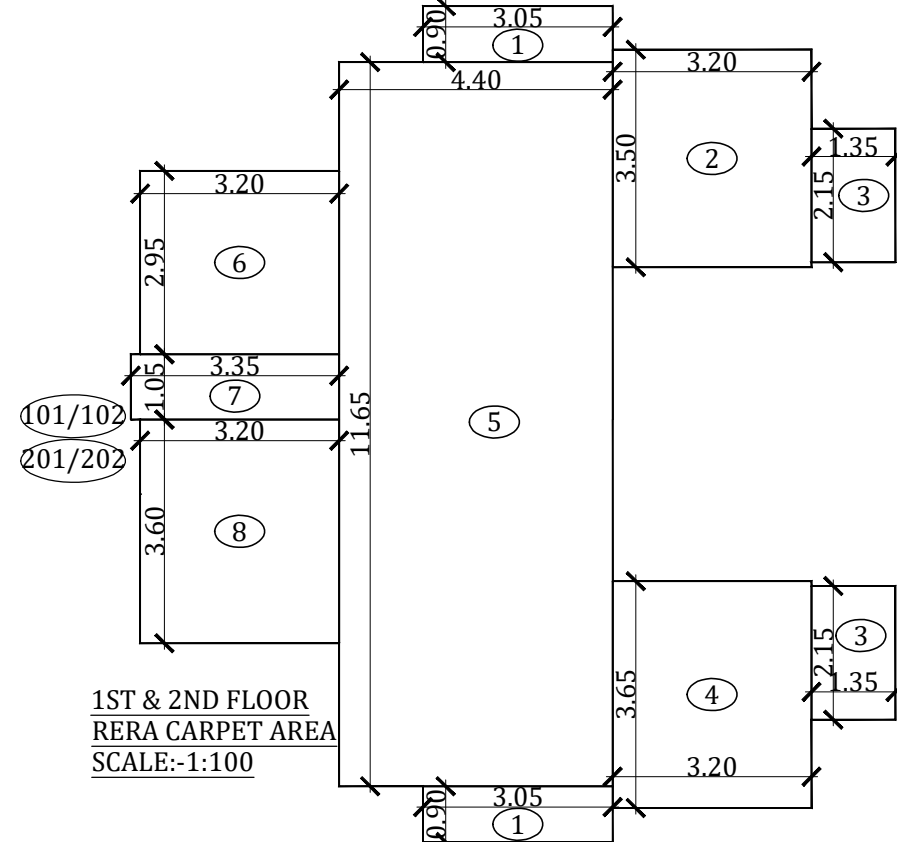

1ST TO 2ND FLR (FLAT NO - 101/102, 201/202,)									
1	=	3.05	X	0.90	X	2	=	5.49	SQ.MT.
2	=	3.20	X	3.50	X	1	=	11.20	SQ.MT.
3	=	1.35	X	2.15	X	2	=	5.81	SQ.MT.
4	=	3.20	X	3.65	X	1	=	11.68	SQ.MT.
5	=	4.40	X	11.65	X	1	=	51.26	SQ.MT.
6	=	3.20	X	2.95	X	1	=	9.44	SQ.MT.
7	=	3.35	X	1.05	X	1	=	3.52	SQ.MT.
8	=	3.20	X	3.60	X	1	=	11.52	SQ.MT.
RERA CARPET AREA									= 109.91 SQ.MT.

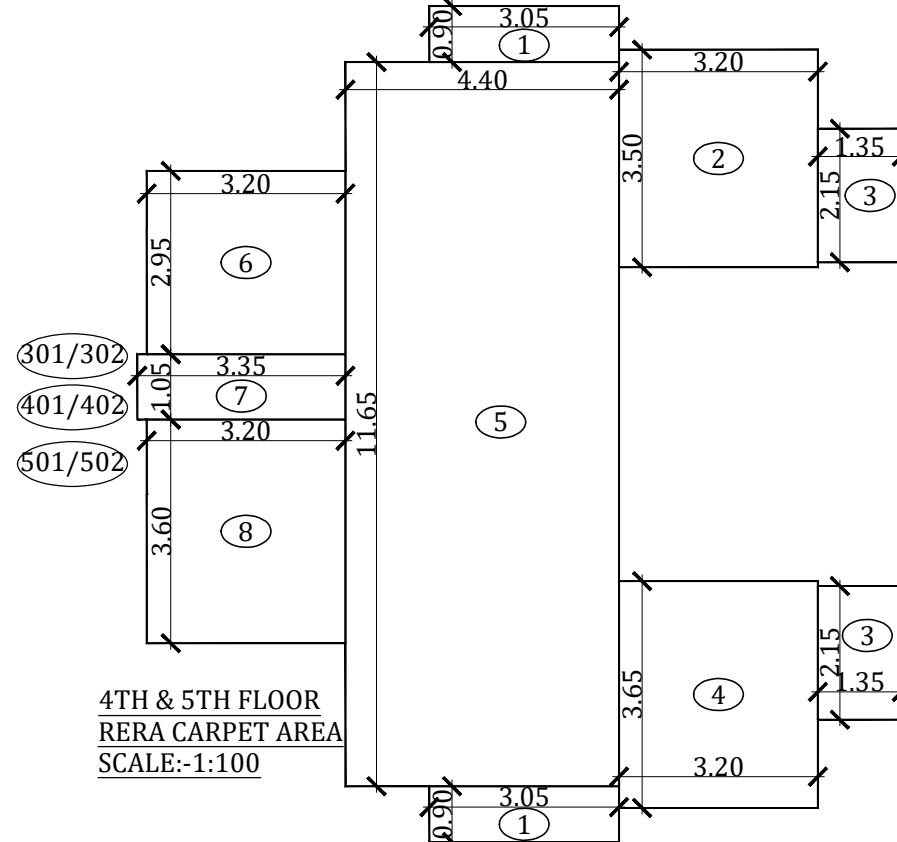


3RD TO 5TH FLR (FLAT NO - 301/302, 401/402 & 501/502)									
1	=	3.05	X	0.90	X	2	=	5.49	SQ.MT.
2	=	3.20	X	3.50	X	1	=	11.20	SQ.MT.
3	=	1.35	X	2.15	X	2	=	5.81	SQ.MT.
4	=	3.20	X	3.65	X	1	=	11.68	SQ.MT.
5	=	4.40	X	11.65	X	1	=	51.26	SQ.MT.
6	=	3.20	X	2.95	X	1	=	9.44	SQ.MT.
7	=	3.35	X	1.05	X	1	=	3.52	SQ.MT.
8	=	3.20	X	3.60	X	1	=	11.52	SQ.MT.
RERA CARPET AREA									= 109.91 SQ.MT.

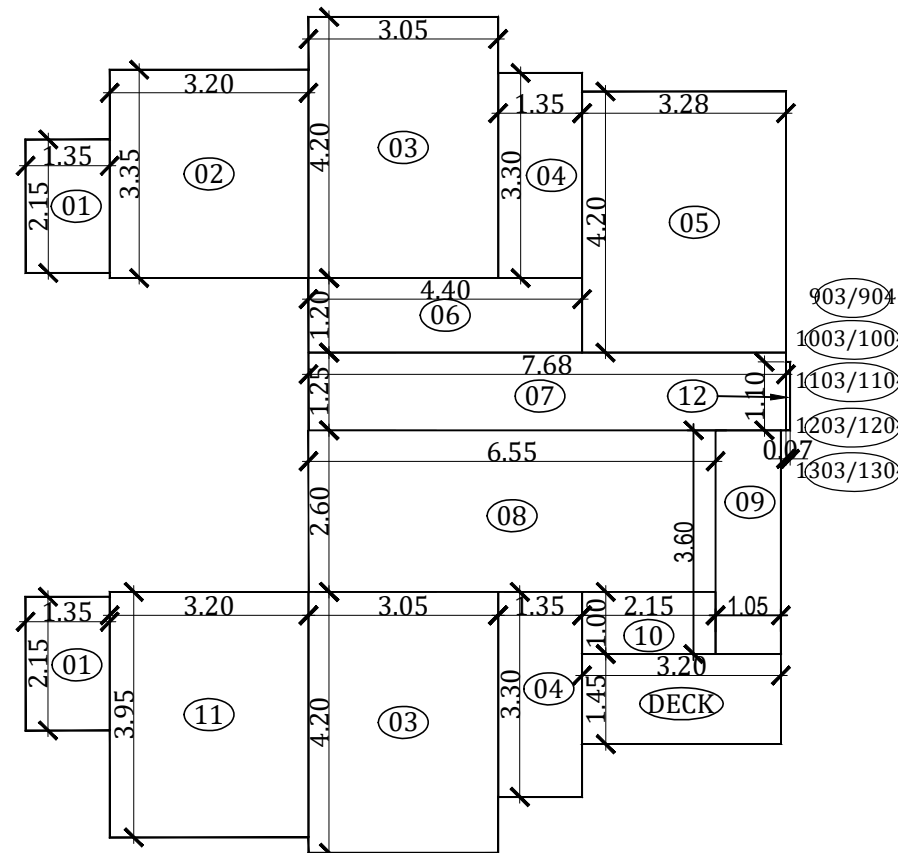

9TH,11TH TO 13TH FLOOR
RERA CARPET AREA
SCALE:-1:100

9TH TO 13TH FLR (FLAT NO - 901/902, 1001/1002, 1101/1102, 1201/1202, 1301/1302)									
1	=	1.05	X	0.15	X	1	=	0.16	SQ.MT.
2	=	1.28	X	4.25	X	1	=	5.44	SQ.MT.
3	=	2.00	X	5.50	X	1	=	11.00	SQ.MT.
4	=	1.35	X	5.75	X	1	=	7.76	SQ.MT.
5	=	3.50	X	5.80	X	1	=	20.30	SQ.MT.
6	=	3.05	X	0.85	X	1	=	2.59	SQ.MT.
7	=	2.75	X	3.35	X	1	=	9.21	SQ.MT.
8	=	1.35	X	2.15	X	1	=	2.90	SQ.MT.
RERA CARPET AREA									= 59.37 SQ.MT.

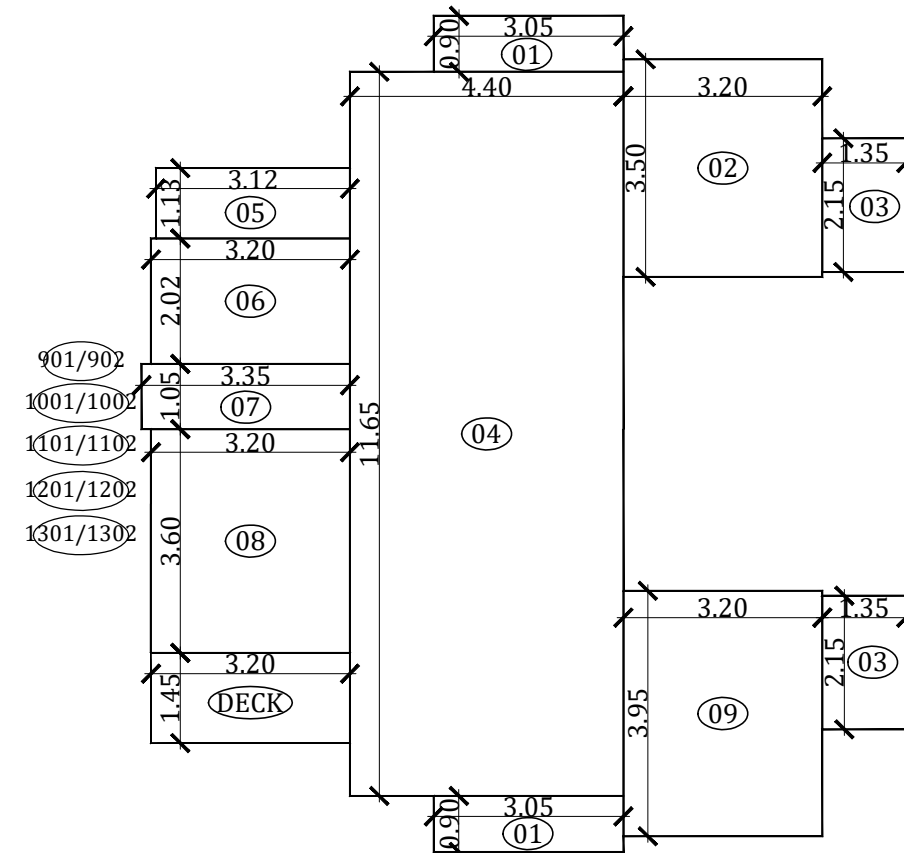

9TH TO 13TH FLR (FLAT NO - 901/902, 1001/1002, 1101/1102, 1201/1202, 1301/1302)									
1	=	1.05	X	0.15	X	1	=	0.16	SQ.MT.
2	=	1.28	X	4.25	X	1	=	5.44	SQ.MT.
3	=	2.00	X	5.50	X	1	=	11.00	SQ.MT.
4	=	1.35	X	5.75	X	1	=	7.76	SQ.MT.
5	=	3.50	X	5.80	X	1	=	20.30	SQ.MT.
6	=	3.05	X	0.85	X	1	=	2.59	SQ.MT.
7	=	2.75	X	3.35	X	1	=	9.21	SQ.MT.
8	=	1.35	X	2.15	X	1	=	2.90	SQ.MT.
RERA CARPET AREA									= 59.37 SQ.MT.

PARKING STATEMENT															
AS/D.C.R.	AREA	1ST FLR	2ND FLR	3RD FLR	4TH FLR	5TH FLR	6TH FLR	7TH FLR	8TH FLR	9TH FLR	10TH FLR	11TH FLR	12TH FLR	13TH FLR	TOTAL NOS. OF FLATS
0.25/FLAT	UP TO 45	--	--	--	--	--	--	--	--	--	--	--	--	--	--
0.50/FLAT	45 TO 60	1 NOS	1 NOS	1 NOS	1 NOS	1 NOS	3 NOS	3 NOS	2 NOS	--	--	--	--	--	13 NOS
1.00/FLAT	60 TO 90	1 NOS	1 NOS	1 NOS	1 NOS	1 NOS	1 NOS	1 NOS	--	--	--	--	--	--	07 NOS
2.00/FLAT	ABOVE 90	1 NOS	1 NOS	1 NOS	1 NOS	1 NOS	--	--	--	2 NOS	2 NOS	2 NOS	2 NOS	2 NOS	15 NOS
TOTAL														35 NOS	43.50 NOS
10% VISITORS															4.35 NOS
TOTAL PARKING REQD.															47.85 NOS
i.e															48.00 NOS
5% ADDITION PARKING															2.40 NOS
TOTAL PARKING REQ.															50.40 NOS
TOTAL PARKING PROVIDED															50.00 NOS

CONTENTS OF THE SHEET			
RERA CARPET AREA DIAGRAM & CALCULATION PARKING STATEMENT			
STAMP OF DATE OF RECEIPT OF PLANS			
This Cancel Approved To The Prvious Plans Sanctioned Under no CHE/ES/0942/M/337(NEW) Dated 30.01.2022 Approved Subject to the conditions mentioned In this office Letter No. CHE/ES/0942/M/337(NEW)			
Excutive Engineer Bldg.Prop.(E/S.)-I			
S.E.(B.P) M.II		A.E.(B.P) M.	
DESCRIPTION OF PROPOSAL & PROPERTY			
PROPOSED BLDG ON OF ON PLOT BEARING C.T.S.NO.1526,1526 /1 TO 2, AND 1527,1527/1 TO 4 OF VILLAGE CHEMBUR,CHEMBUR, MUMBAI - 71.			
NAME OF OWNER AND SIGNATURE			
SHUBHAM HOMES & CONTACTORS PVT.LTD. CA TO OWNER-TRIVARNA CHSL			
Ar. H. P. KARANI (CA / 83 / 7506) KARANI & SANGHOI DESIGNERS. KOTHARI NIWAS, 2ND FLOOR, SANITORIUM LANE GHATKOPAR [WEST] MUMBAI - 400 086. PHONE : 2513 8399, 2512 9658, FAX- 2513 65 65			
JOB NO.	759-1/2	DRG NO.	3
DRAWN BY	NILAM	CHK. BY	RUPESH
NORTH		DATE	13.02.2024
		SCALE	1:100 1:500 1:4000

Sr. No.	Existing Tenements Occupants / Members of Society	Structure No.	Floor No.	Tenemen t No.	Res. or Non- Res.	Existing Built Up Area					Proposed			Total proposed built up area for Rehab as per plan				
						Existing Carpet Area as per Annexure- A certificate	Existing Built up Area as per Annexure-A certificate	Existing Built up Area without balcony	Permissible Fungible Built up Area	Total REHAB Built up Area Permissible	Proposed Wing	Proposed floor No.	Proposed Flat No.	Non- fungible	Fungible	Total Built up Area of Sq. Mt.	Excess	Deficit
						a	b	c	d	e				a	b	c	a	b
	Green Field Bldg 1,2 & 10					7a	7b=7aX1.20	7c=7bX0.90	7d=7cX0.35	7e=7c+7d				9a=7c	9b=9c-9a		10a=9b-7d	
BLDG NO.1 CTS NO. 1526																		
1	Mrs. Nalini satish Kurup		GR	1	R	50.00	60.00	54.00	18.90	72.90	NA	1st floor	103	54.00	40.90	94.90	22.00	
2	Mrs. Sangeetha Shankar		GR	2	R	50.00	60.00	54.00	18.90	72.90	NA	2nd floor	203	54.00	40.90	94.90	22.00	
3	Mr Gopinath Kutty		1ST	3	R	50.00	60.00	54.00	18.90	72.90	NA	3rd floor	303	54.00	40.90	94.90	22.00	
4	Mrs Jyoti Venkataram		1ST	4	R	50.00	60.00	54.00	18.90	72.90	NA	4th floor	403	54.00	40.90	94.90	22.00	
5	Mr Vishwas Gundu Shetty		2ND	5	R	50.00	60.00	54.00	18.90	72.90	NA	5th floor	503	54.00	40.90	94.90	22.00	
6	Mrs Anita Anthony		2ND	6	R	50.00	60.00	54.00	18.90	72.90	NA	6th floor	603	54.00	40.90	94.90	22.00	
BLDG NO. 2 CTS NO. 1527																		
1	Mr Suresh Sathy		GR	1	R	69.35	83.22	74.90	26.21	101.11	NA	1st floor	101-102	74.90	44.15	119.05	17.94	
2	Mr B Damodar		GR	2	R	69.35	83.22	74.90	26.21	101.11	NA	3rd floor	301-302	74.90	44.15	119.05	17.94	
3	Mrs Vindini Gopala Krishnan		1ST	3	R	69.35	83.22	74.90	26.21	101.11	NA	2nd floor	201-202	74.90	44.15	119.05	17.94	
4	Mr S Ramachandra Iyer		1ST	4	R	69.35	83.22	74.90	26.21	101.11	NA	4th floor	401-402	74.90	44.15	119.05	17.94	
5	Mrs Jayshree Subramaniam & Mr. Raju Subramaniam		2ND	5	R	94.30	113.16	101.84	35.65	137.49	NA	5th floor	501-502 & 504	101.84	81.55	183.39	45.90	
	TOTAL					671.70	806.04	725.44	253.90	979.34				725.44	503.55	1228.99	249.65	

CONTENTS OF THE SHEET			
REHAB FUNGIBLE STATEMENT			
STAMP OF DATE OF RECEIPT OF PLANS			
DESCRIPTION OF PROPOSAL & PROPERTY			
PROPOSED BLDG ON OF ON PLOT BEARING C.T.S.NO.1526,1526 /1 TO 2, AND 1527,1527/1 TO 4 OF VILLAGE CHEMBUR,CHEMBUR, MUMBAI - 71.			
NAME OF OWNER AND SIGNATURE			
SHUBHAM HOMES & CONTACTORS PVT.LTD. CA TO OWNER-TRIVARNA CHSL			
Ar. H. P. KARANI (CA / 83 / 7506) KARANI & SANGHOI DESIGNERS. KOTHARI NIWAS, 2ND FLOOR, SANITORIUM LANE GHATKOPAR [WEST] MUMBAI - 400 086. PHONE : 2513 8399 , 2512 9658, FAX- 2513 65 65			
JOB NO.	759-1/2	DRG NO.	5
DRAWN BY	NILAM	CHK. BY	RUPESH
NORTH		DATE	13.02.2024
		SCALE	1:100