

जीवादे पुत्र का. (विशेषज्ञ/पत्र.) 358/11/2014-13
 नं. 05/11/2013-... महीन जूरी कमीशन
 अधिनियम 1987 मूल/पुनर्निर्माण विधायक
 पत्रिका (आरंभ कृतार्थ) महीन...


श्री. योगेश लाल शर्मा मुर्मू

सहायक सहायक नगरपालिका
 विभाग - नगरपालिका




BUILT UP AREA CALCULATION

2ND TO 6TH, 8TH TO 11TH, 13TH TO 16TH, 18TH TO 21ST FLR.				
1	6.86	X	5.38	X 4 NOS = 147.63 SQ.MT.
2	6.20	X	2.12	X 4 NOS = 52.58 SQ.MT.
3	1.50	X	1.50	X 4 NOS = 9.00 SQ.MT.
4	6.25	X	1.84	X 2 NOS = 23.00 SQ.MT.
5	6.02	X	2.94	X 1 NO = 23.58 SQ.MT.
6	16.71	X	4.25	X 1 NO = 71.02 SQ.MT.
7	2.48	X	0.82	X 2 NOS = 4.07 SQ.MT.
8	2.89	X	1.68	X 2 NOS = 9.71 SQ.MT.
9	7.07	X	1.08	X 1 NO = 7.64 SQ.MT.
10	2.89	X	1.83	X 1 NO = 5.29 SQ.MT.
11	6.25	X	6.61	X 1 NO = 41.31 SQ.MT.
12	1.77	X	2.94	X 1 NO = 5.20 SQ.MT.
13	2.25	X	2.80	X 1 NO = 6.30 SQ.MT.
14	2.75	X	2.00	X 1 NO = 5.50 SQ.MT.
15	2.90	X	4.10	X 1 NO = 11.89 SQ.MT.
16	3.88	X	0.15	X 1 NO = 0.58 SQ.MT.
17	2.55	X	1.22	X 1 NO = 3.11 SQ.MT.
18	2.55	X	0.60	X 1 NO = 1.53 SQ.MT.
19	4.40	X	2.05	X 1 NO = 9.02 SQ.MT.
20	3.35	X	2.00	X 1 NO = 6.70 SQ.MT.
21	1.65	X	2.60	X 1 NO = 4.29 SQ.MT.
22	3.50	X	4.70	X 1 NO = 16.45 SQ.MT.
23	4.28	X	0.15	X 1 NO = 0.64 SQ.MT.
24	2.10	X	0.20	X 3 NOS = 1.26 SQ.MT.
25	0.20	X	4.65	X 1 NO = 0.93 SQ.MT.
TOTAL ADDITION				= 467.75 SQ.MT.

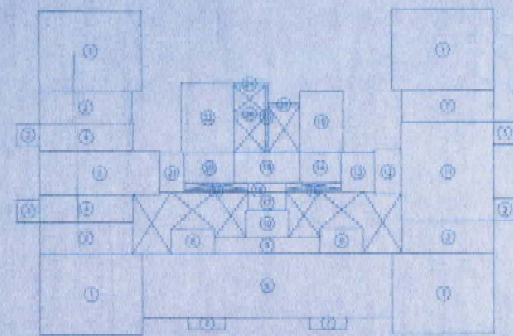


BUILT UP AREA DIAGRAM
 2ND TO 6TH, 8TH TO 11TH, 13TH FLOOR
 SCALE 1 : 200

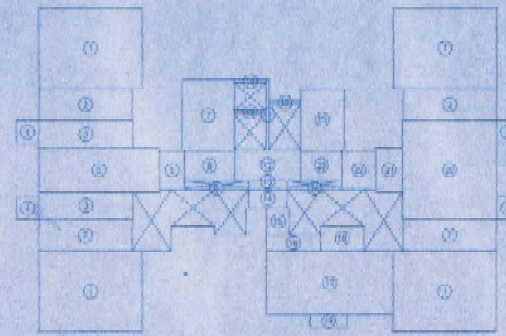


BUILT UP AREA DIAGRAM
 7TH, 12TH FLOOR
 SCALE 1 : 200

BUILT UP AREA CALCULATION

7TH, 12TH FLOOR				
1	6.86	X	5.38	X 4 NOS = 147.63 SQ.MT.
2	6.20	X	2.12	X 4 NOS = 52.58 SQ.MT.
3	6.25	X	1.84	X 2 NOS = 23.00 SQ.MT.
4	1.50	X	1.50	X 4 NOS = 9.00 SQ.MT.
5	6.02	X	2.94	X 1 NO = 23.58 SQ.MT.
6	1.65	X	2.60	X 1 NO = 4.29 SQ.MT.
7	3.50	X	4.70	X 1 NO = 16.45 SQ.MT.
8	3.35	X	2.00	X 1 NO = 6.70 SQ.MT.
9	4.28	X	0.15	X 1 NO = 0.64 SQ.MT.
10	2.10	X	0.20	X 3 NOS = 1.26 SQ.MT.
11	0.20	X	4.65	X 1 NO = 0.93 SQ.MT.
12	4.40	X	2.05	X 1 NO = 9.02 SQ.MT.
13	2.55	X	0.60	X 1 NO = 1.53 SQ.MT.
14	2.55	X	1.22	X 1 NO = 3.11 SQ.MT.
15	1.52	X	1.83	X 1 NO = 2.76 SQ.MT.
16	3.81	X	1.08	X 1 NO = 4.10 SQ.MT.
17	8.43	X	4.25	X 1 NO = 35.83 SQ.MT.
18	2.80	X	1.88	X 1 NO = 5.26 SQ.MT.
19	2.48	X	0.82	X 1 NO = 2.03 SQ.MT.
20	6.25	X	6.61	X 1 NO = 41.31 SQ.MT.
21	1.77	X	2.94	X 1 NO = 5.20 SQ.MT.
22	2.25	X	2.80	X 1 NO = 6.30 SQ.MT.
23	2.75	X	2.00	X 1 NO = 5.50 SQ.MT.
24	3.88	X	0.15	X 1 NO = 0.58 SQ.MT.
25	2.90	X	4.10	X 1 NO = 11.89 SQ.MT.
TOTAL ADDITION				= 419.42 SQ.MT.

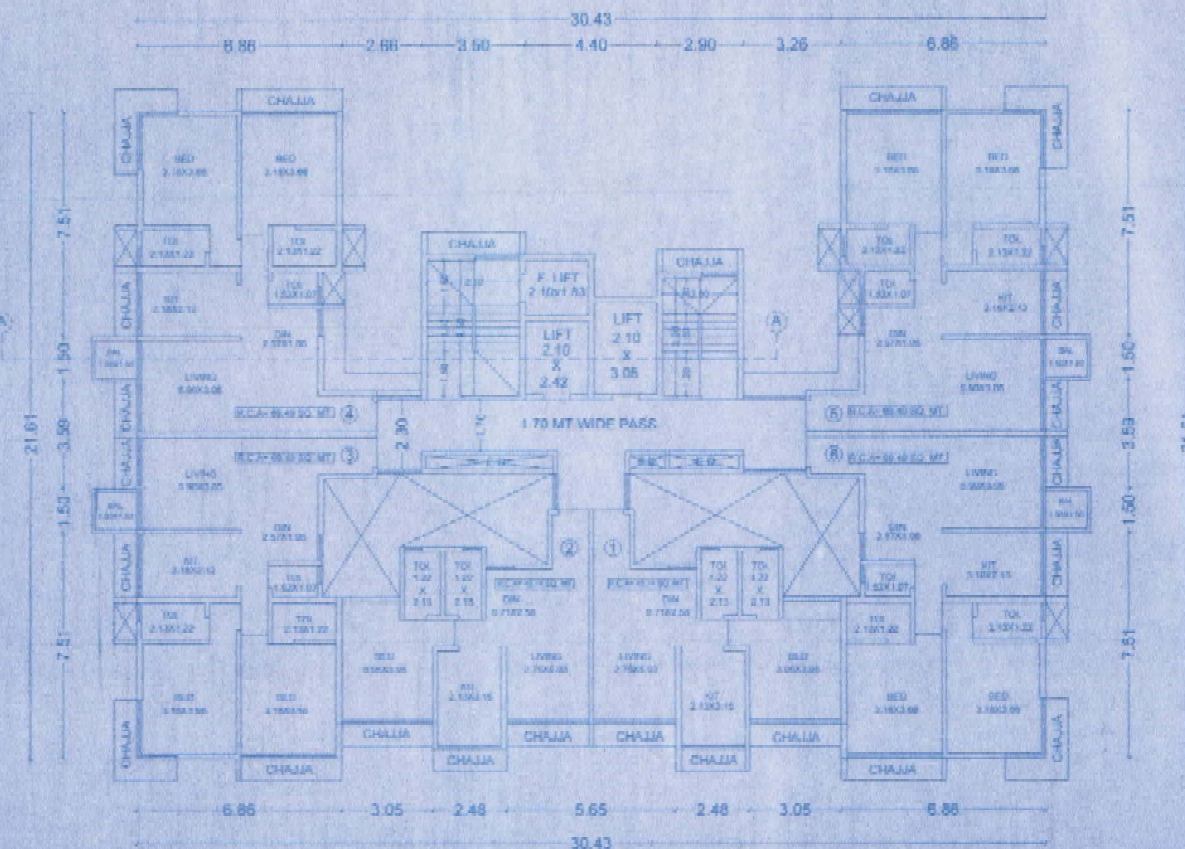

2ND TO 6TH, 8TH TO 11TH & 13TH FLOOR PLAN
 SCALE 1 : 100

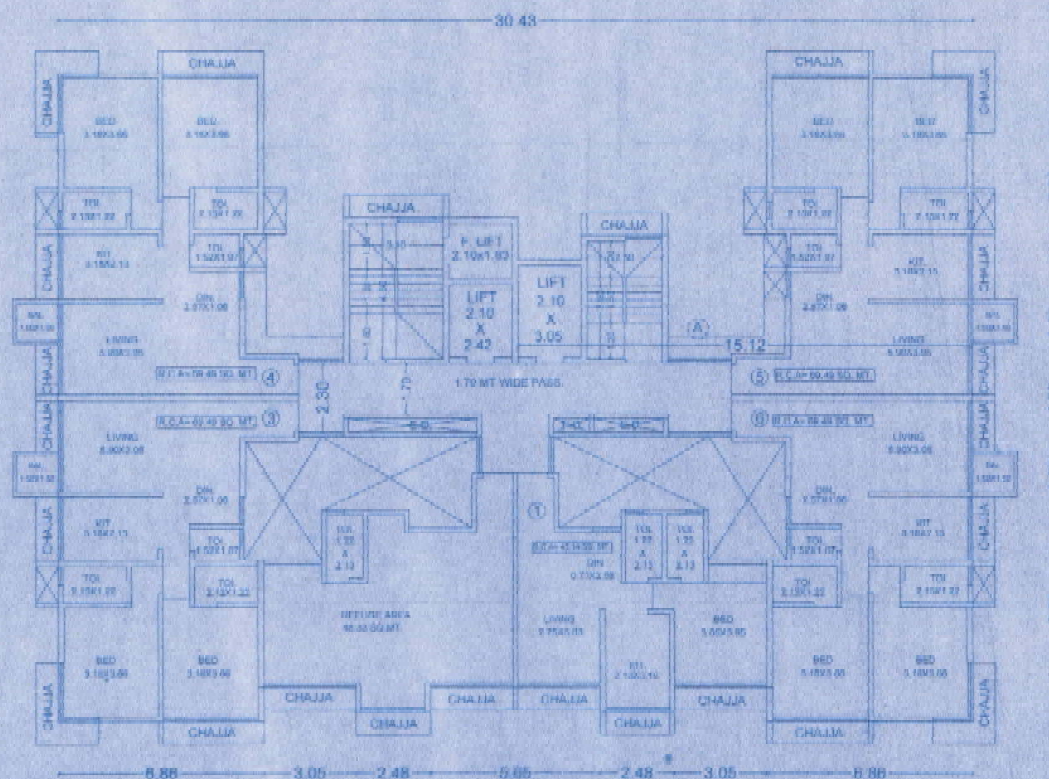

7TH, 12TH REFUGE FLOOR PLAN
 SCALE 1 : 100

REFUGE AREA REQUIRED
 $= (467.75 \times 2 \times 0.30) / 12.50$
 $= 22.45 \text{ SQ.MT.}$
 PERMISSIBLE $= 22.45 \times 2 = 44.90 \text{ SQ.MT.}$
 PROPOSED $= 48.33 \text{ SQ.MT. PER BUILDING}$

DESCRIPTION OF PROPOSAL

PROPOSED DEVELOPMENT ON PLOT BEARING NO. 11110(D) 45/10/14 OF VILLAGE
 ODDIEV BHAYANDAR (B) TAL & DIST. THANE FOR
 M/s. MAHENDRA M. KARKINGO PARTNER OF M/s. KARKINGO PROPERTY

Contents of sheet

TYPICAL FLOOR PLAN, REFUGE FLOOR PLAN, RECREATION FLOOR PLAN, BUILT UP AREA DIAGRAM & CALC.

SCALE
 1 : 100
 DWG BY
 R.B. DEEPA
 CHKD BY
 D.N. PATEL
 SHEET NO
 3/2

D.N. PATEL & ASSOCIATES
 LICENSED SURVEYOR / ENGINEER & P.E.O. CONSULTANT
 OFFICE - 30, PETER ROAD, 3 FLOOR, NEAR KENT CHECK HOTEL,
 DAVAR WADI, MUMBAI - 400008 India. Email: dnp@dnpatel.com