

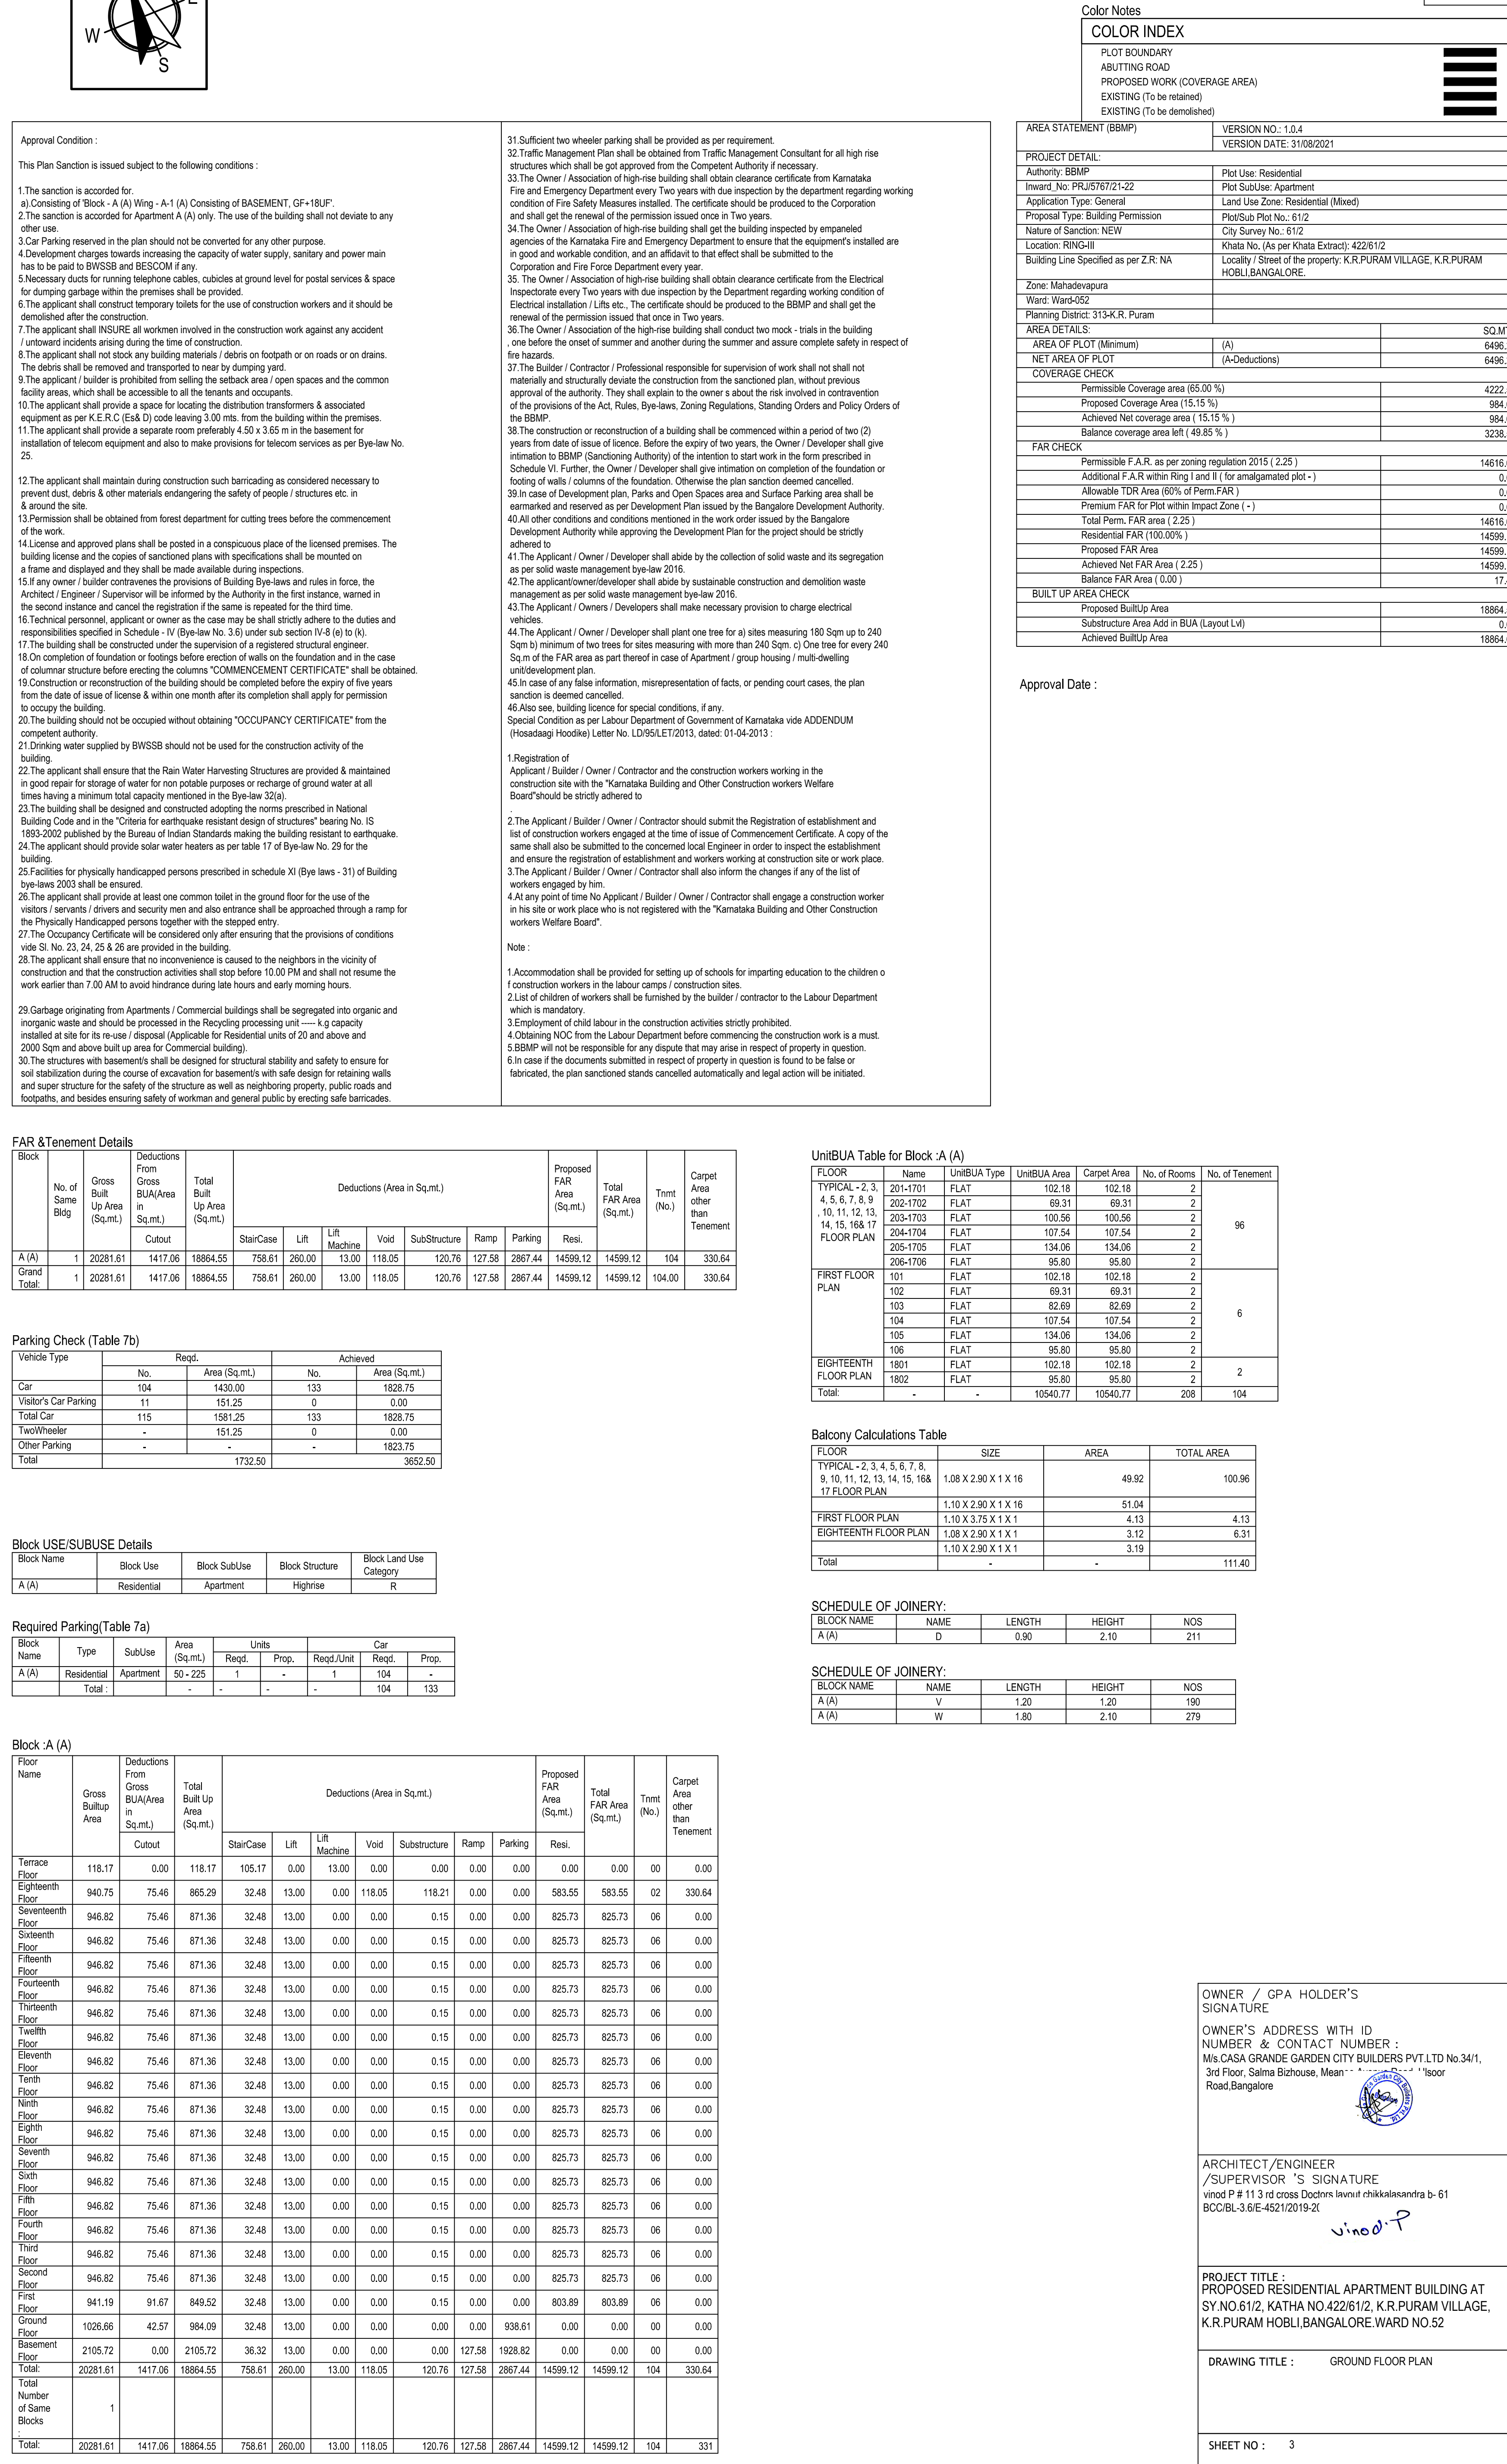


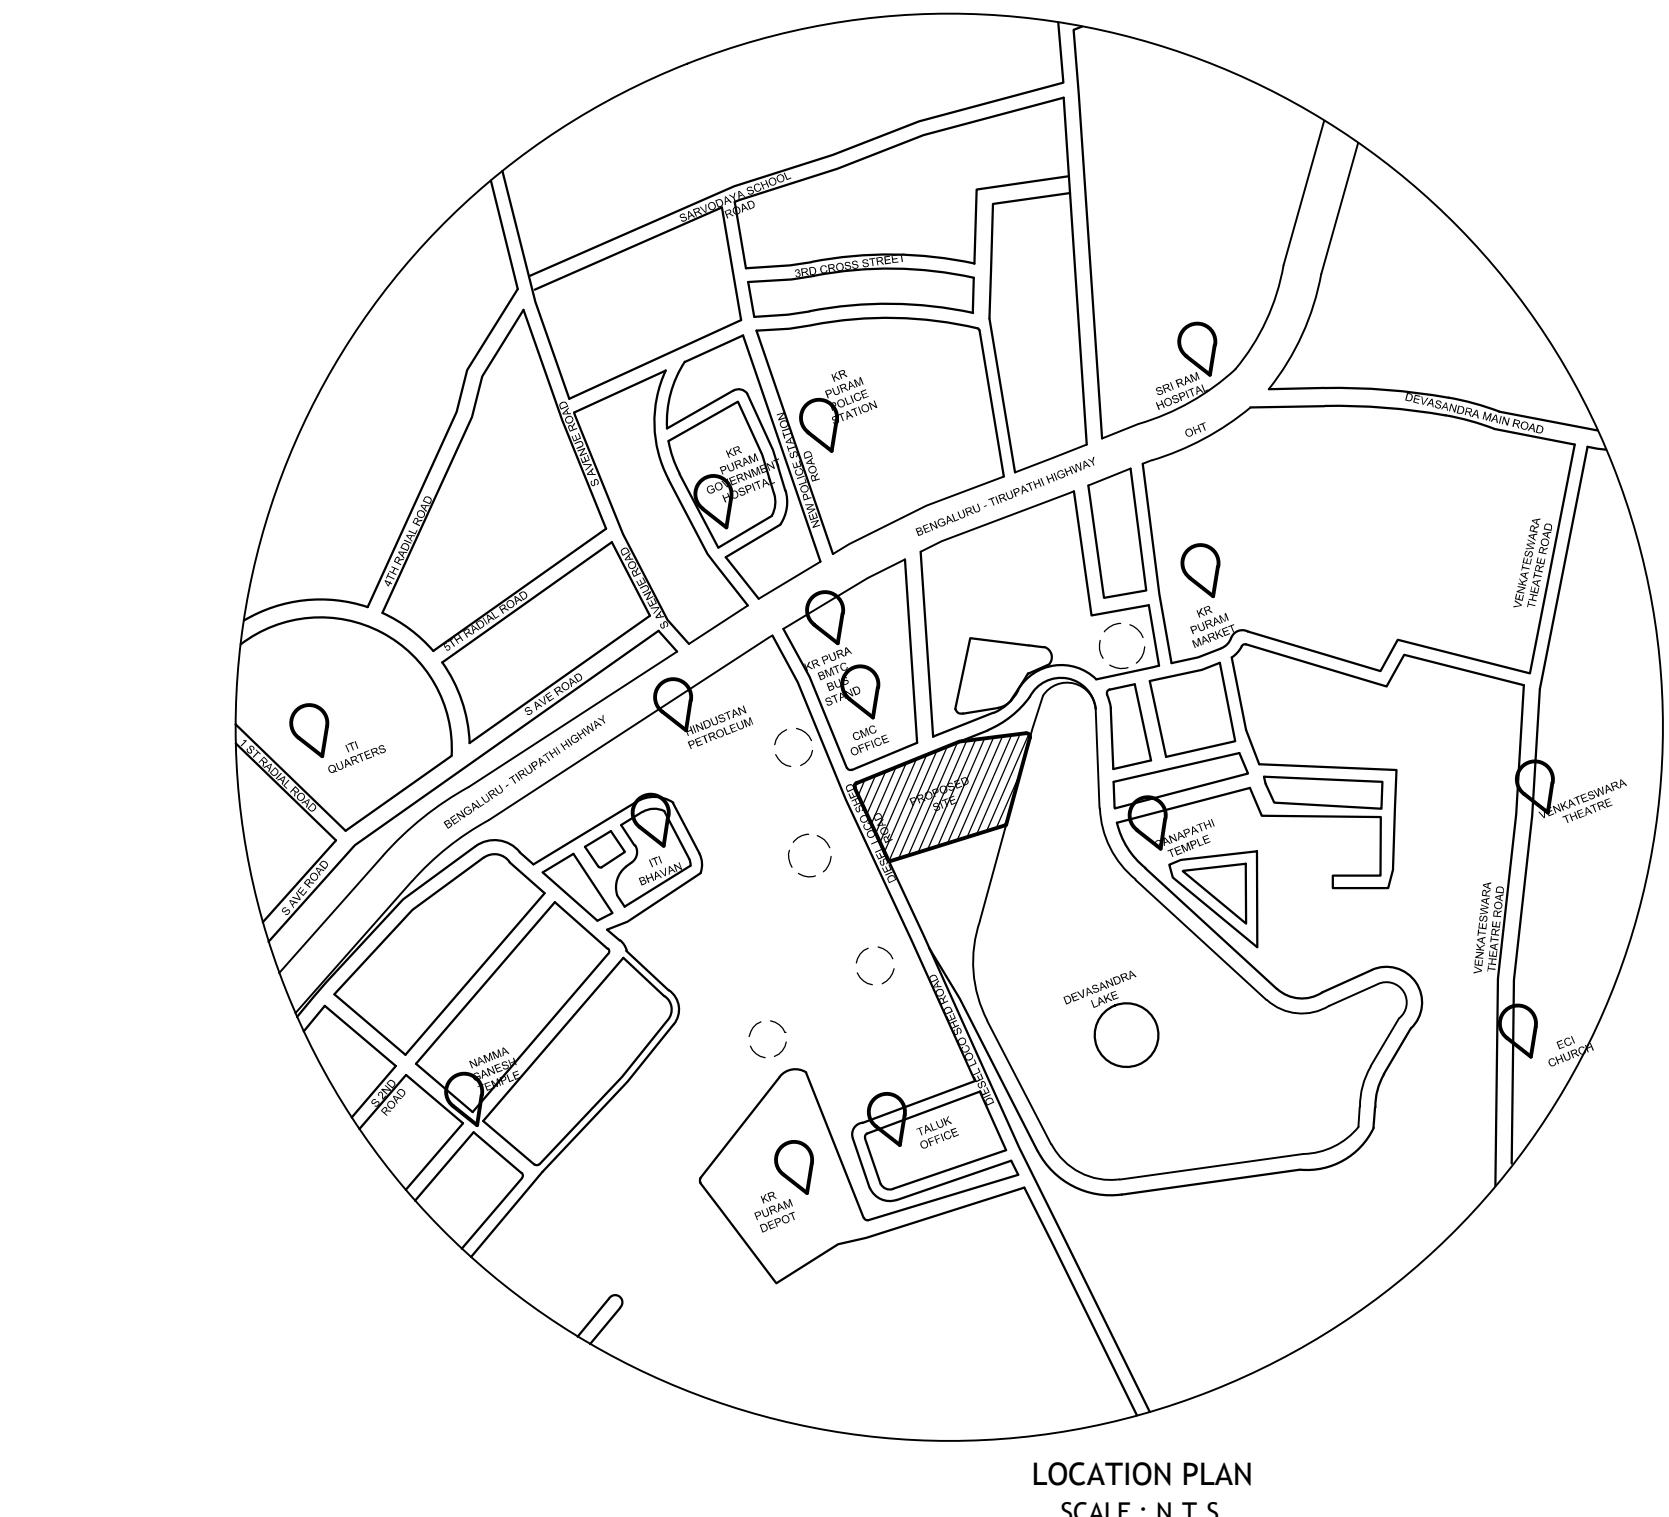

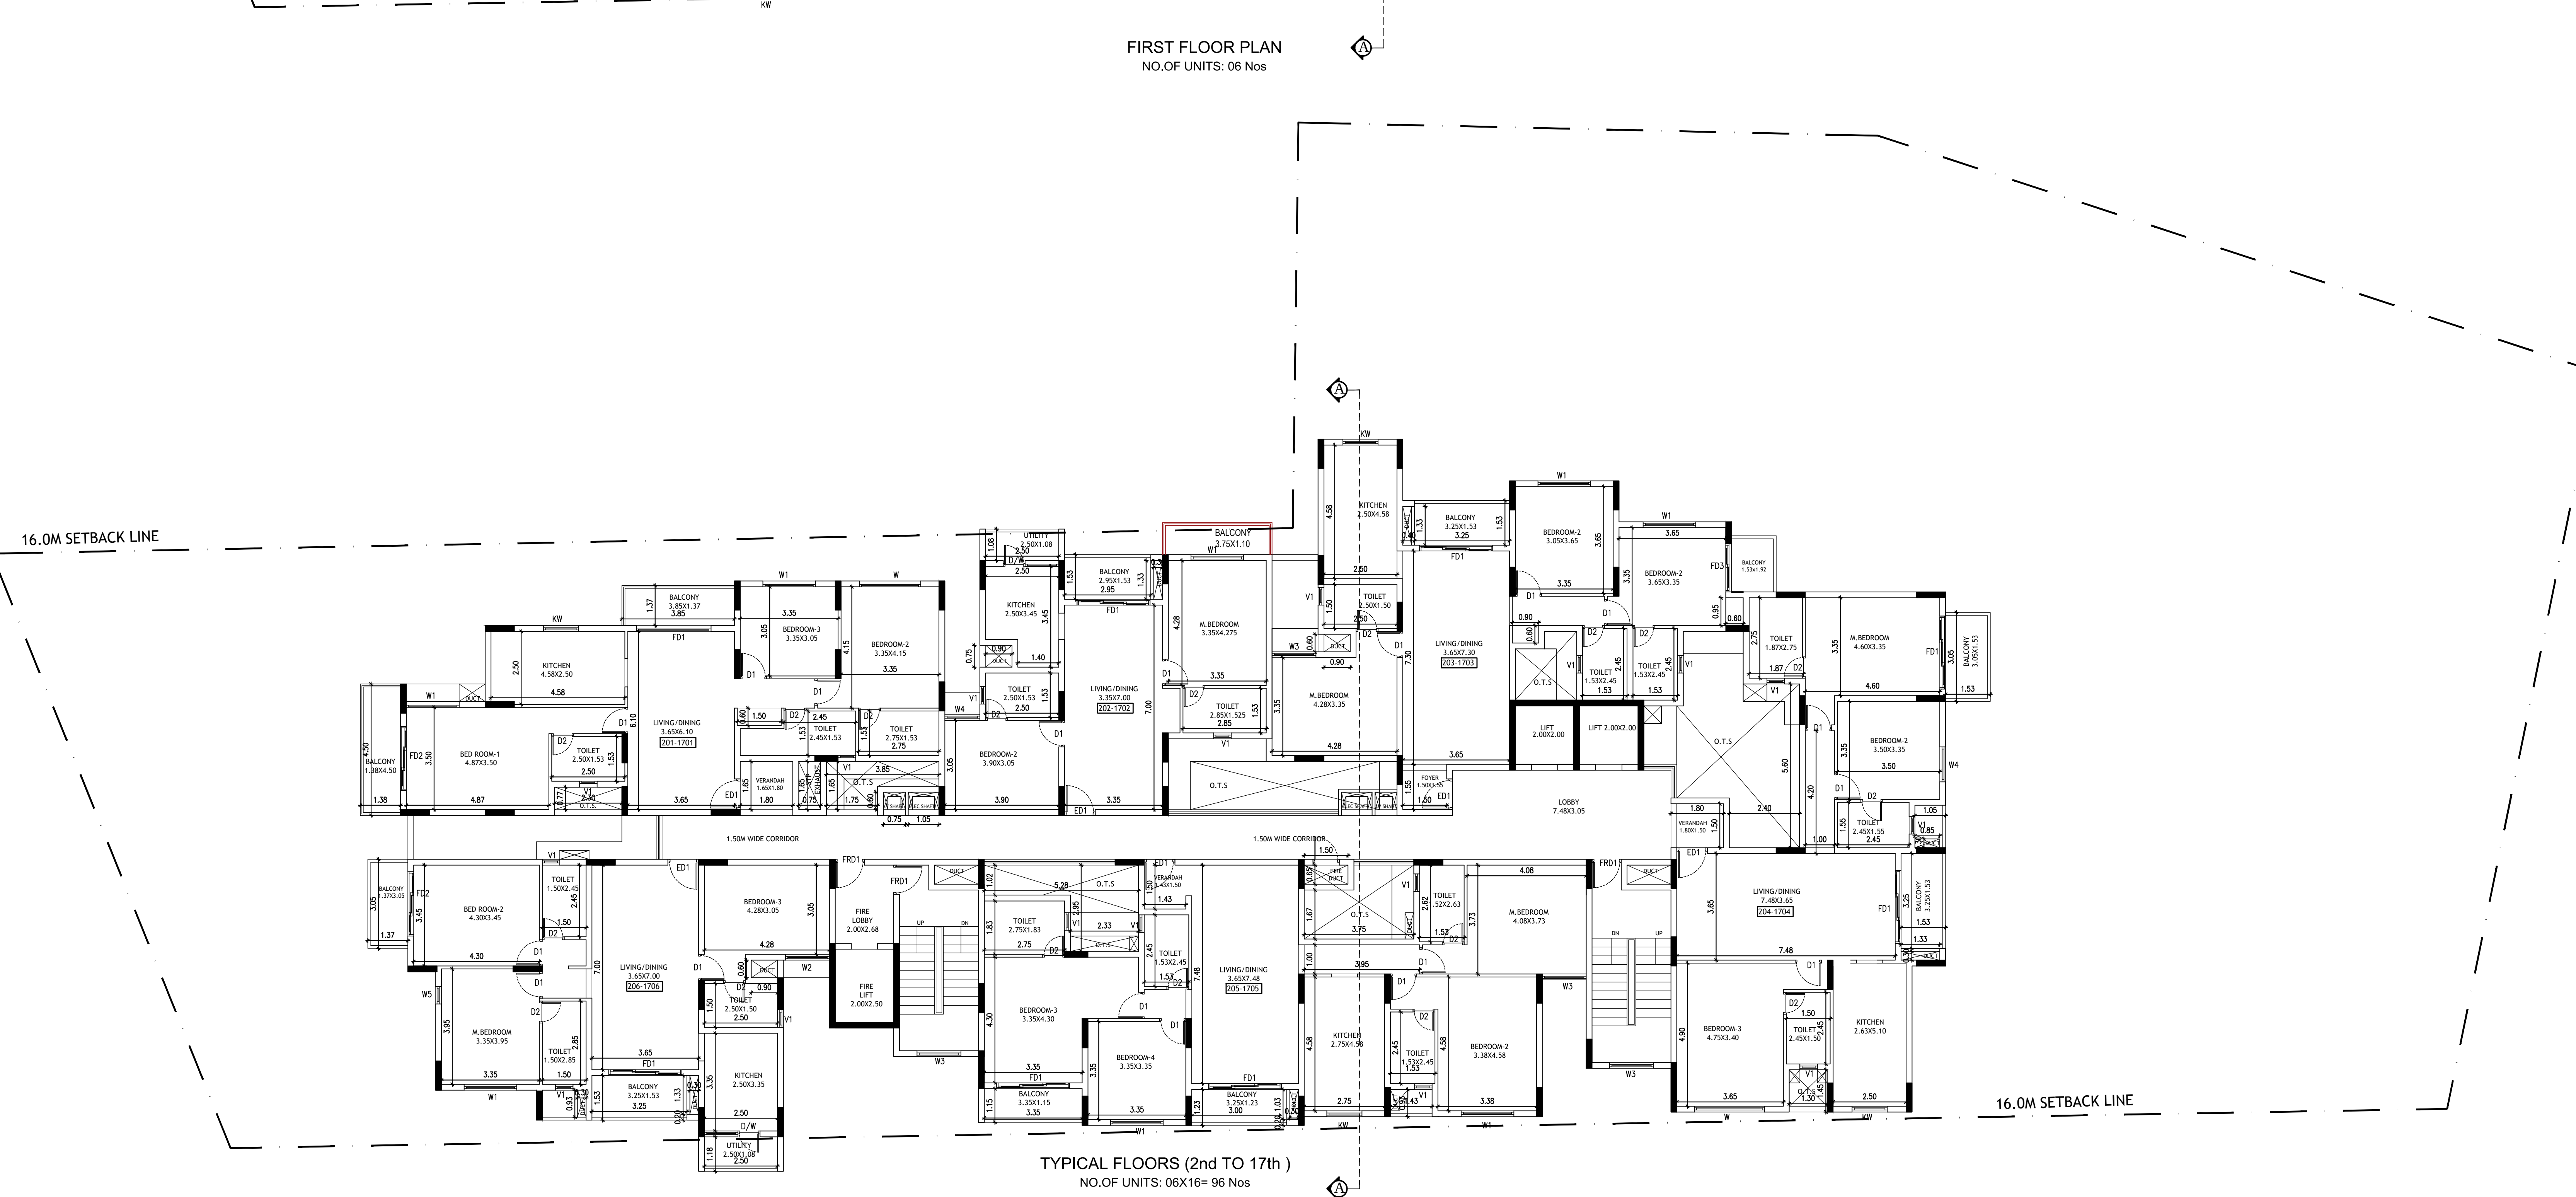

BAC & Trenchment Details													HYDRA Trench for Block A (ft)												
BAC	Area (Sq. Yds)	Open Surface Area (Sq. Yds)	Fence Line (Sq. Yds)	Total Area (Sq. Yds)	Delimitors (Area in Sq. Ft.)						Proposed Pav. Area (Sq. Yds)	Total Pav. Area (Sq. Yds)	Total Area (Sq. Yds)	Cost per Sq. Yd. Trenchment	FLOOR		RUMBLE								
					StakeLine	Ln	LA	Used	Substructure	Paving					Shoe	FLOOR	Ln	LA	Used	Substructure	Paving	Shoe			
1	20,811	141,717	18,864.55	758.41	20,811	13,106	12,255	127.58	27,748	14,890.12	14,890.12	504	13,314		100	100	100	100							
2	20,811	141,717	18,864.55	758.41	20,811	13,106	12,255	127.58	27,748	14,890.12	14,890.12	504	13,314		100	100	100	100							
Total																									

Parking Deck Table (ft)				TYPICAL TRENCH			
Region		Asphalt		Region		Asphalt	
No.	Area (Sq. Ft.)	No.	Area (Sq. Ft.)	No.	Area (Sq. Ft.)	No.	Area (Sq. Ft.)
1	143,120	1	143,120	1	143,120	1	143,120
2	111	111	111	2	222	2	222
3	111	111	111	3	333	3	333
4	111	111	111	4	444	4	444
5	111	111	111	5	555	5	555
6	111	111	111	6	666	6	666
7	111	111	111	7	777	7	777
8	111	111	111	8	888	8	888
9	111	111	111	9	999	9	999
10	111	111	111	10	1,110	10	1,110
11	111	111	111	11	1,221	11	1,221
12	111	111	111	12	1,332	12	1,332
13	111	111	111	13	1,443	13	1,443
14	111	111	111	14	1,554	14	1,554
15	111	111	111	15	1,665	15	1,665
16	111	111	111	16	1,776	16	1,776
17	111	111	111	17	1,887	17	1,887
18	111	111	111	18	1,998	18	1,998
19	111	111	111	19	2,109	19	2,109
20	111	111	111	20	2,220	20	2,220
21	111	111	111	21	2,331	21	2,331
22	111	111	111	22	2,442	22	2,442
23	111	111	111	23	2,553	23	2,553
24	111	111	111	24	2,664	24	2,664
25	111	111	111	25	2,775	25	2,775
26	111	111	111	26	2,886	26	2,886
27	111	111	111	27	2,997	27	2,997
28	111	111	111	28	3,108	28	3,108
29	111	111	111	29	3,219	29	3,219
30	111	111	111	30	3,330	30	3,330
31	111	111	111	31	3,441	31	3,441
32	111	111	111	32	3,552	32	3,552
33	111	111	111	33	3,663	33	3,663
34	111	111	111	34	3,774	34	3,774
35	111	111	111	35	3,885	35	3,885
36	111	111	111	36	3,996	36	3,996
37	111	111	111	37	4,107	37	4,107
38	111	111	111	38	4,218	38	4,218
39	111	111	111	39	4,329	39	4,329
40	111	111	111	40	4,440	40	4,440
41	111	111	111	41	4,551	41	4,551
42	111	111	111	42	4,662	42	4,662
43	111	111	111	43	4,773	43	4,773
44	111	111	111	44	4,884	44	4,884
45	111	111	111	45	4,995	45	4,995
46	111	111	111	46	5,106	46	5,106
47	111	111	111	47	5,217	47	5,217
48	111	111	111	48	5,328	48	5,328
49	111	111	111	49	5,439	49	5,439
50	111	111	111	50	5,550	50	5,550
51	111	111	111	51	5,661	51	5,661
52	111	111	111	52	5,772	52	5,772
53	111	111	111	53	5,883	53	5,883
54	111	111	111	54	5,994	54	5,994
55	111	111	111	55	6,105	55	6,105
56	111	111	111	56	6,216	56	6,216
57	111	111	111	57	6,327	57	6,327
58	111	111	111	58	6,438	58	6,438
59	111	111	111	59	6,549	59	6,549
60	111	111	111	60	6,660	60	6,660
61	111	111	111	61	6,771	61	6,771
62	111	111	111	62	6,882	62	6,882
63	111	111	111	63	6,993	63	6,993
64	111	111	111	64	7,104	64	7,104
65	111	111	111	65	7,215	65	7,215
66	111	111	111	66	7,326	66	7,326
67	111	111	111	67	7,437	67	7,437
68	111	111	111	68	7,548	68	7,548
69	111	111	111	69	7,659	69	7,659
70	111	111	111	70	7,770	70	7,770
71	111	111	111	71	7,881	71	7,881
72	111	111	111	72	7,992	72	7,992
73	111	111	111	73	8,103	73	8,103
74	111	111	111	74	8,214	74	8,214
75	111	111	111	75	8,325	75	8,325
76	111	111	111	76	8,436	76	8,436
77	111	111	111	77	8,547	77	8,547
78	111	111	111	78	8,658	78	8,658
79	111	111	111	79	8,769	79	8,769
80	111	111	111	80	8,880	80	8,880
81	111	111	111	81	8,991	81	8,991
82	111	111	111	82	9,102	82	9,102
83	111	111	111	83	9,213	83	9,213
84	111	111	111	84	9,324	84	9,324
85	111	111	111	85	9,435	85	9,435
86	111	111	111	86	9,546	86	9,546
87	111	111	111	87	9,657	87	9,657
88	111	111	111	88	9,768	88	9,768
89	111	111	111	89	9,879	89	9,879
90	111	111	111	90	9,990	90	9,990
91	111	111	111	91	10,101	91	10,101
92	111	111	111	92	10,212	92	10,212
93	111	111	111	93	10,323	93	10,323
94	111	111	111	94	10,434	94	10,434
95	111	111	111	95	10,545	95	10,545
96	111	111	111	96	10,656	96	10,656
97	111	111	111	97	10,767	97	10,767
98	111	111	111	98	10,878	98	10,878
99	111	111	111	99	10,989	99	10,989
100	111	111	111	100	11,100	100	11,100

Bogey Calculations Table		
FLOOR		
TPPICK	2	2,000
8	10	10,000
10	10	10,000
10	10	10,000
10	10	

[illegible]

Approval Date : _____

FLOOR	SIZE	AREA	TOTAL AREA
TYPICAL - 2, 3, 4, 5, 6, 7, 8, 9, 10, 11, 12, 13, 14, 15, 19B 12 FLOOR PLAN	1.08 X 2.90 X 1 X '6	49.82	100.95
	1.10 X 2.90 X 1 X '6	51.04	
FIRST FLOOR PLAN	1.10 X 3.75 X 1 X 1	4.13	4.13
EIGHTEENTH FLOOR PLAN	1.08 X 2.90 X 1 X 1	3.12	6.31
	1.10 X 2.90 X 1 X 1	3.19	
Total	.	.	111.40

SCHEDULE OF JOINERY:

BLOCK NAME	NAME	LENGTH	HEIGHT	NOS
A (A)	D	8.90	2.70	211

SCHEDULE OF JOINERY:

BLOCK NAME	NAME	LENGTH	HEIGHT	NOS
A (A)	V	1.20	1.20	180
A (A)	W	1.80	2.30	229

OWNER / G.P.A.
SIGNATURE
OWNER'S ADDRESS
NUMBER & CITY
MEX. CASA GRANDE


	Road, Bangalore
	ARCHITECT/ENGINEER/SUPERVISOR

PROJECT TITLE : PROPOSED RES	BCCBL-3-BE-45210
---------------------------------	------------------

	K.R.PURAM HOE
	DRAWING TITLE

	SHEET NO :
--	------------

[illegible]

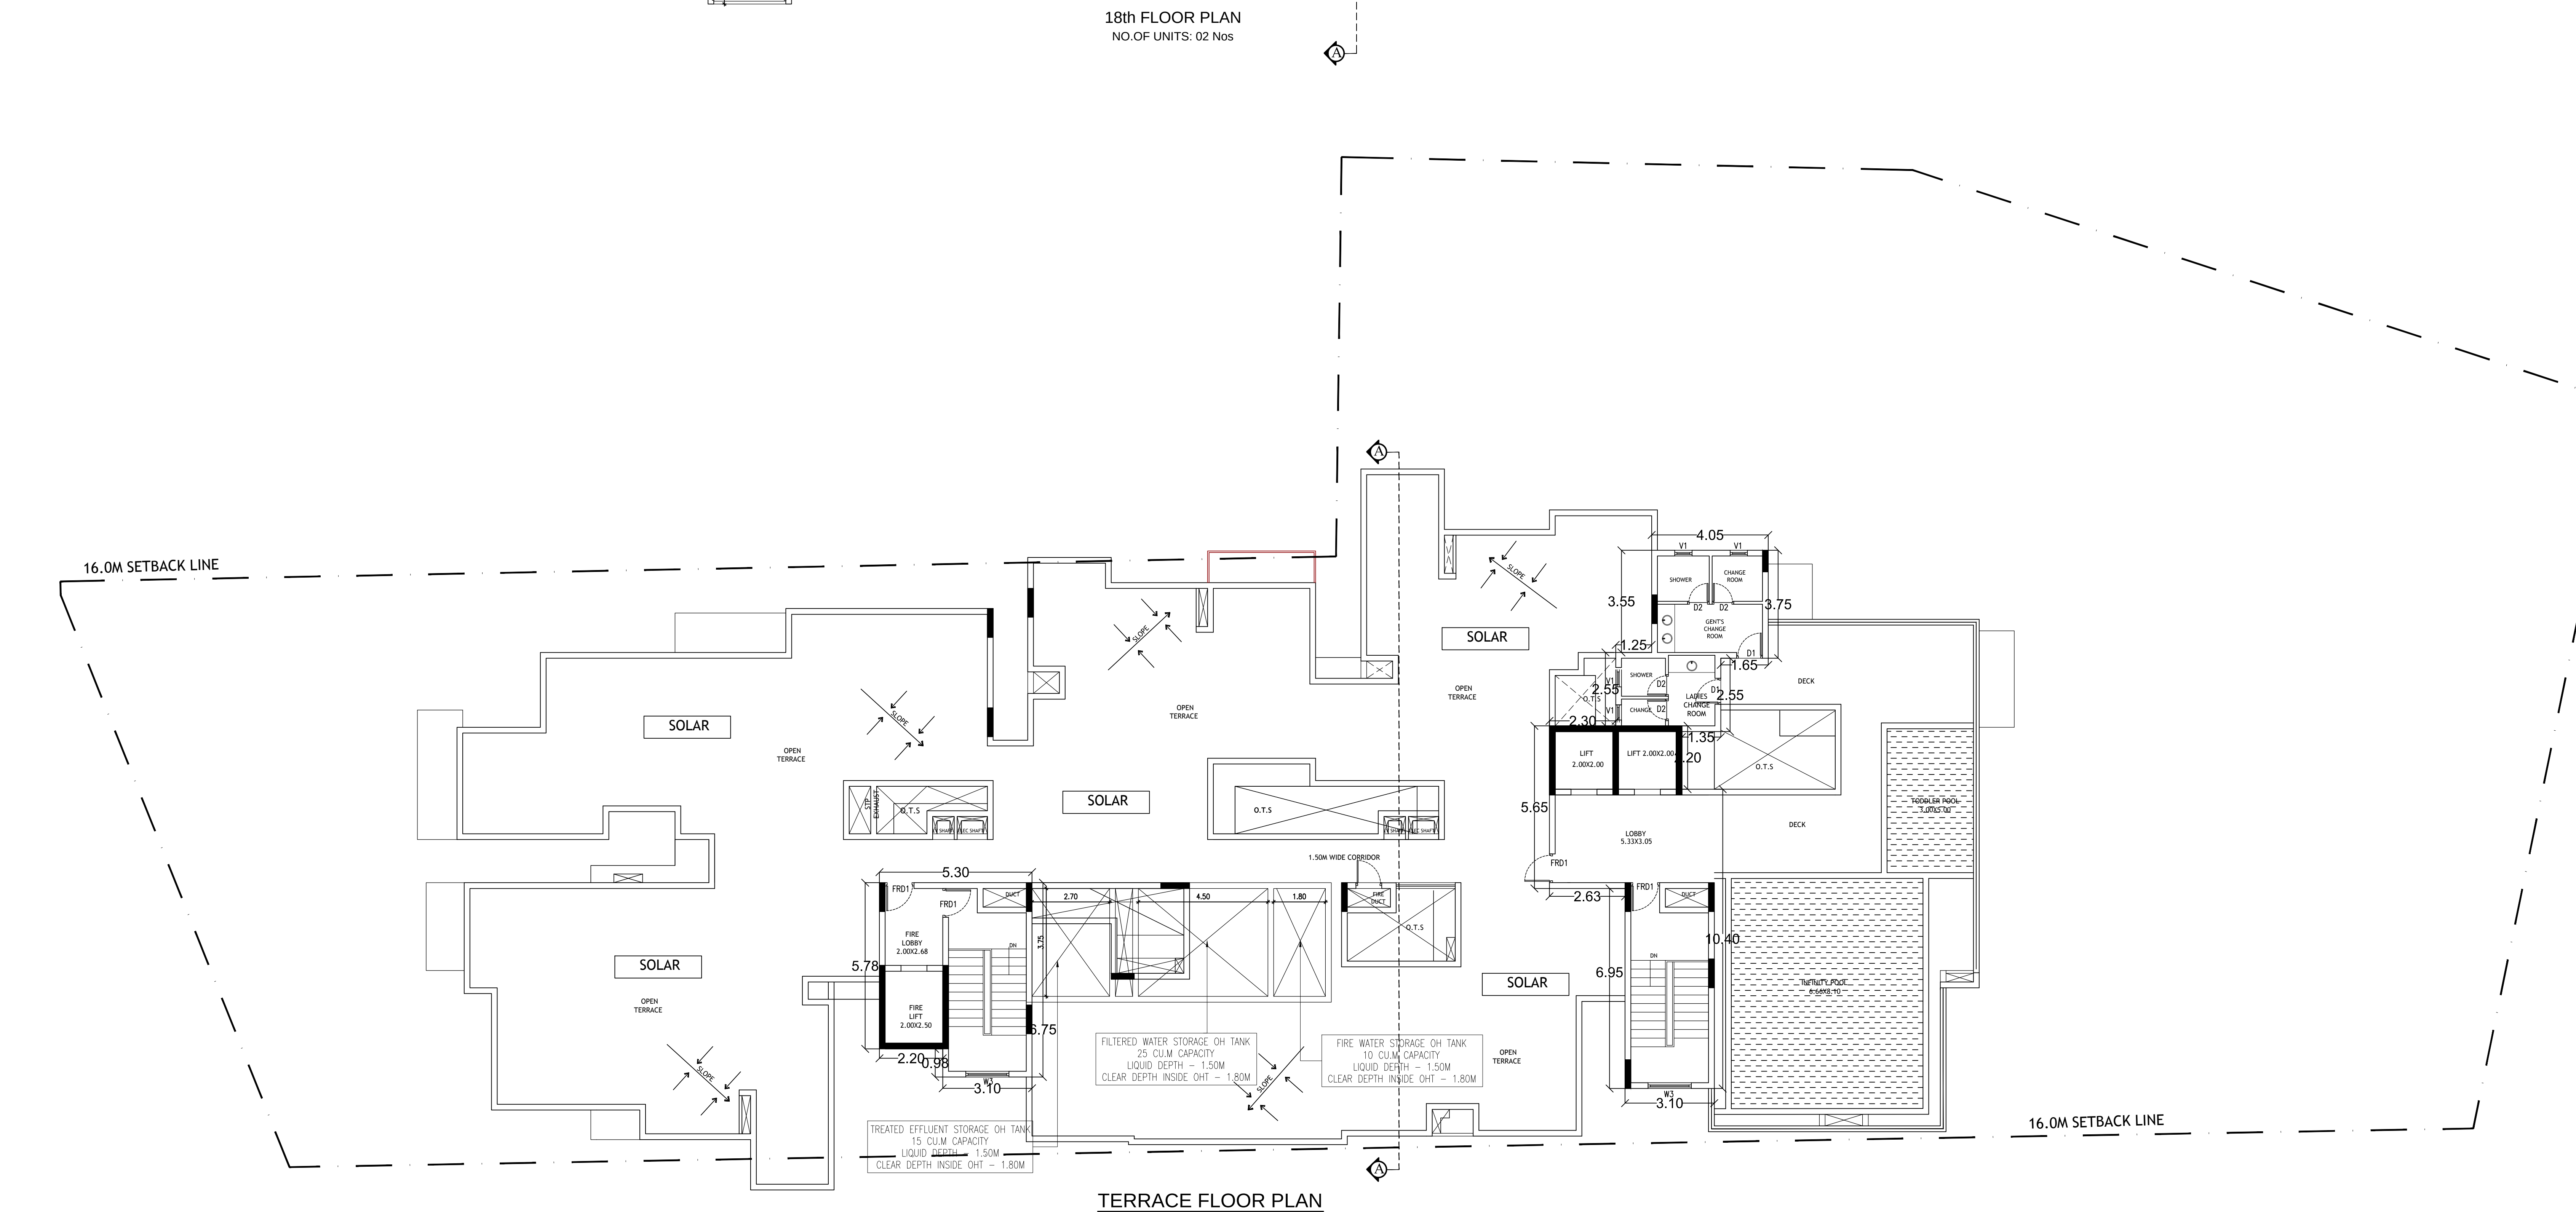

services, etc. We are not liable for any damages which may arise from use, or inability to use the Application

