
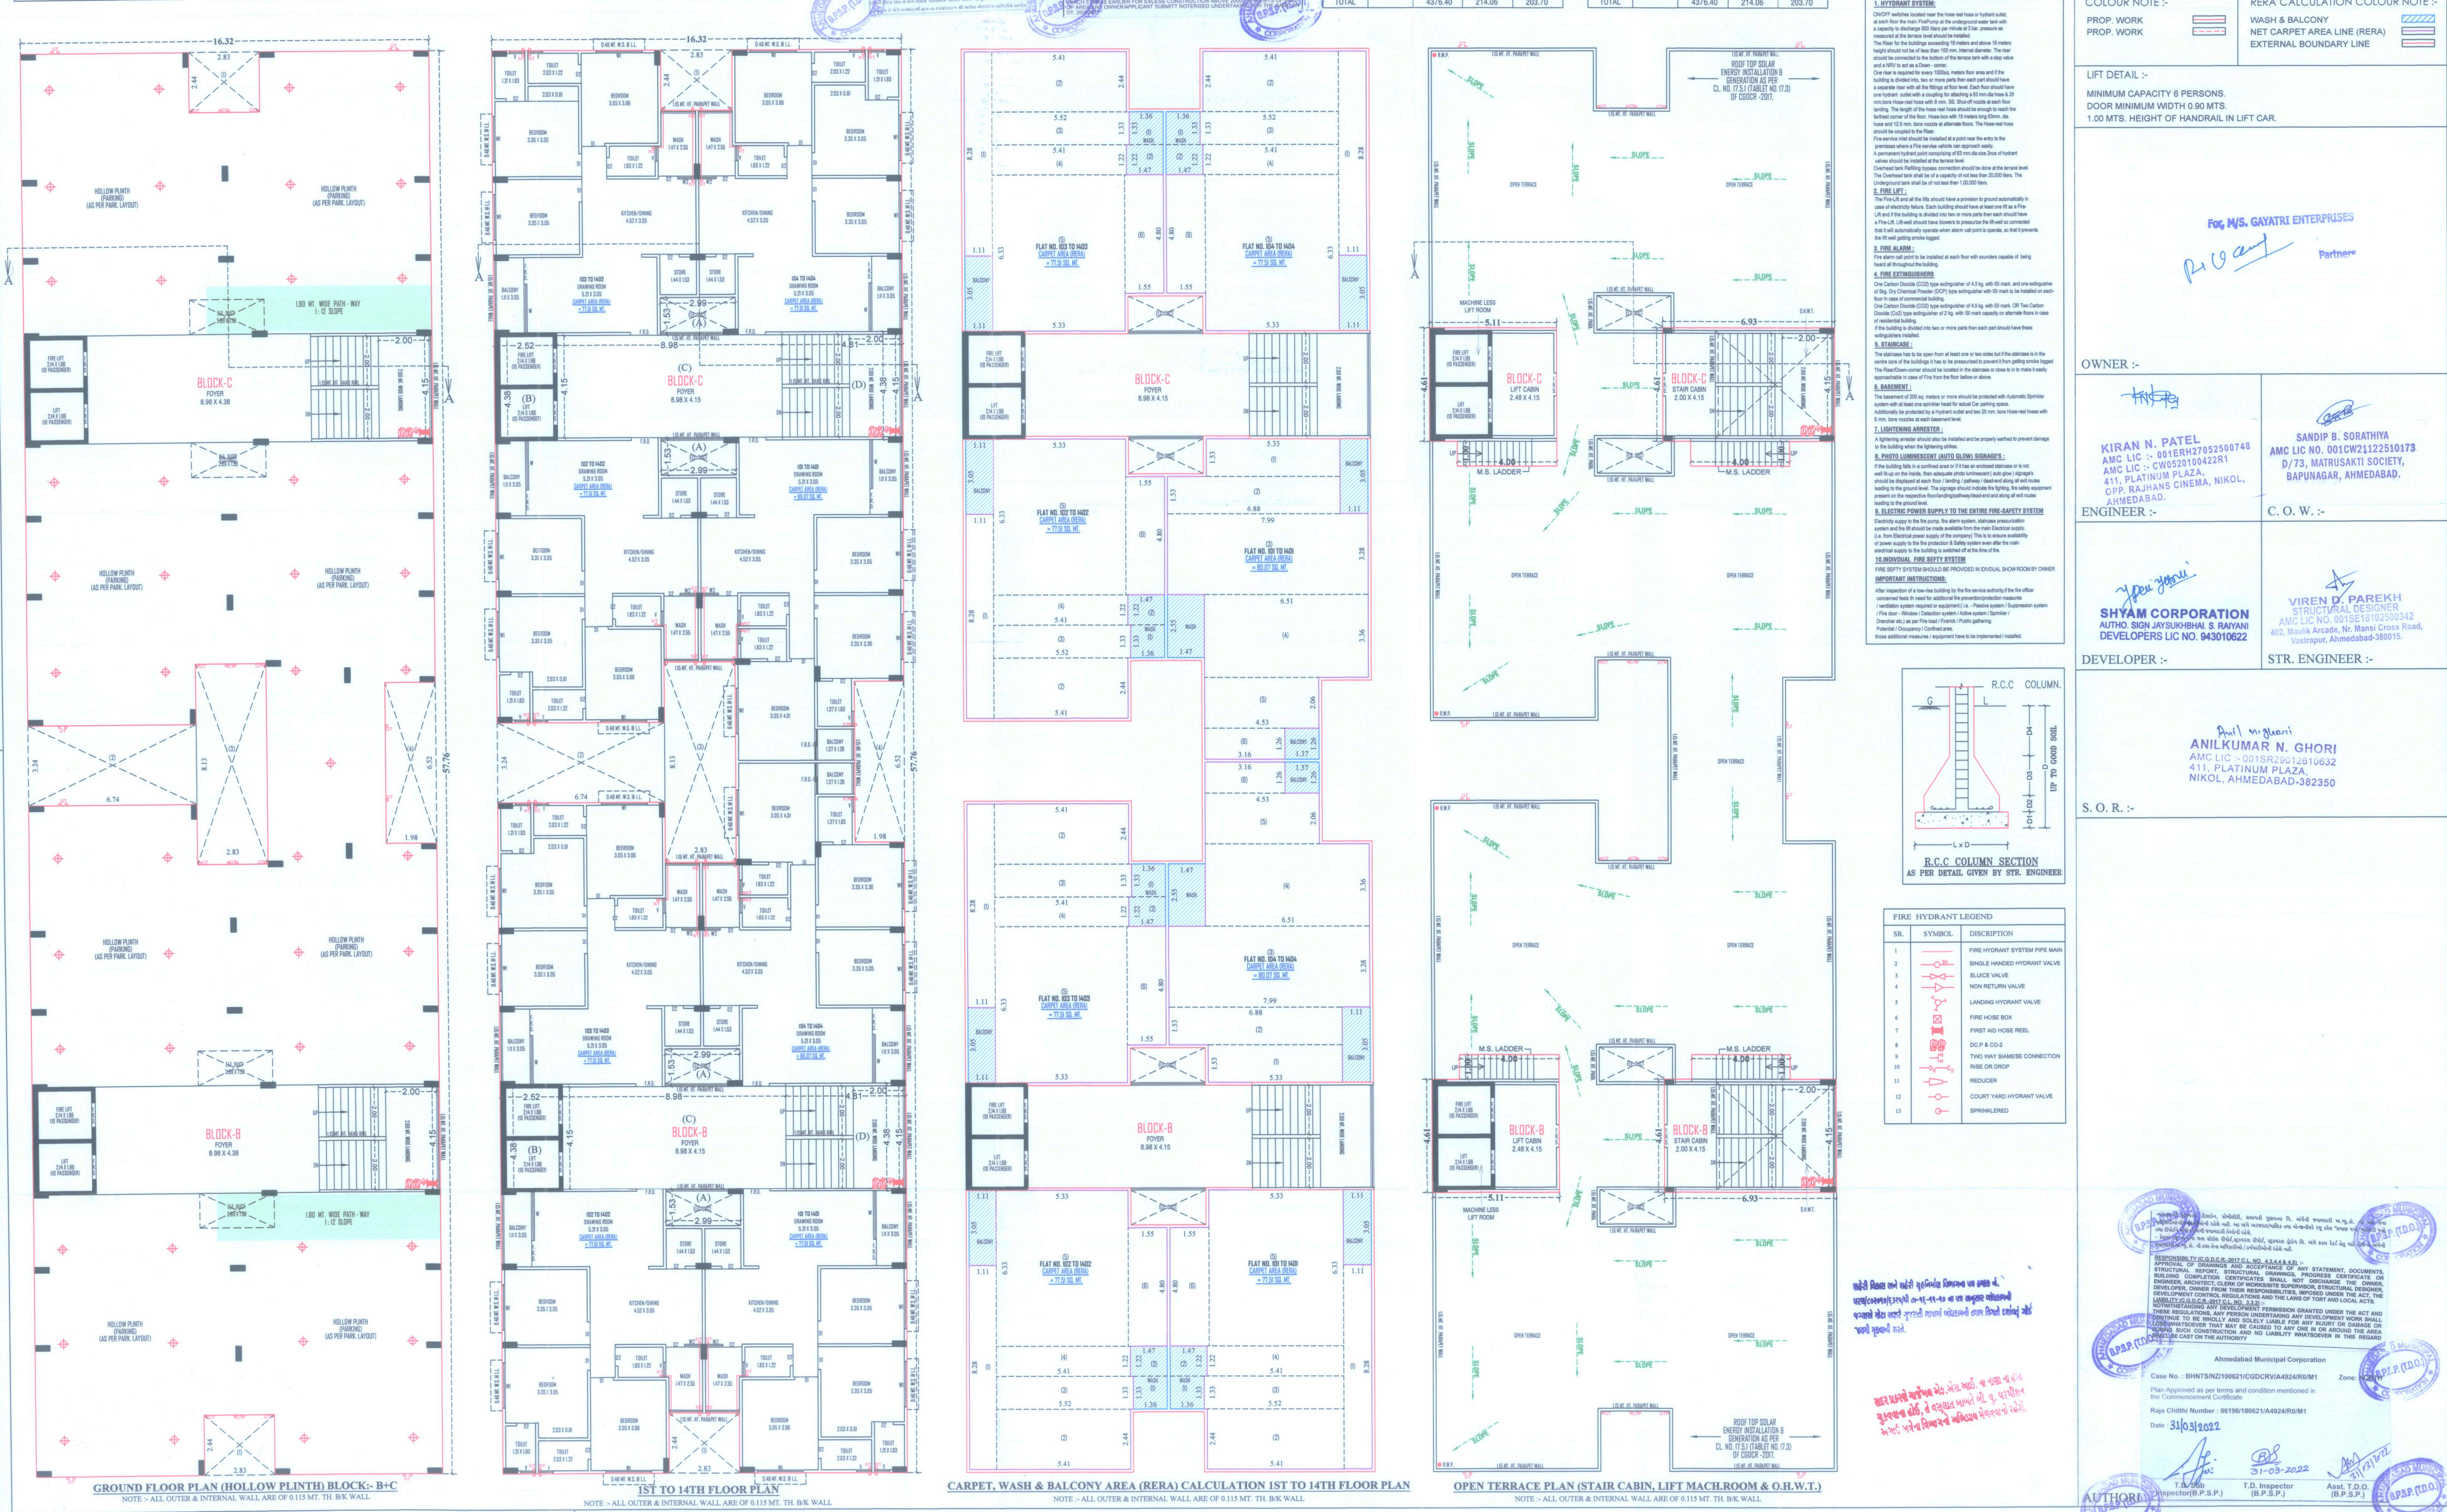


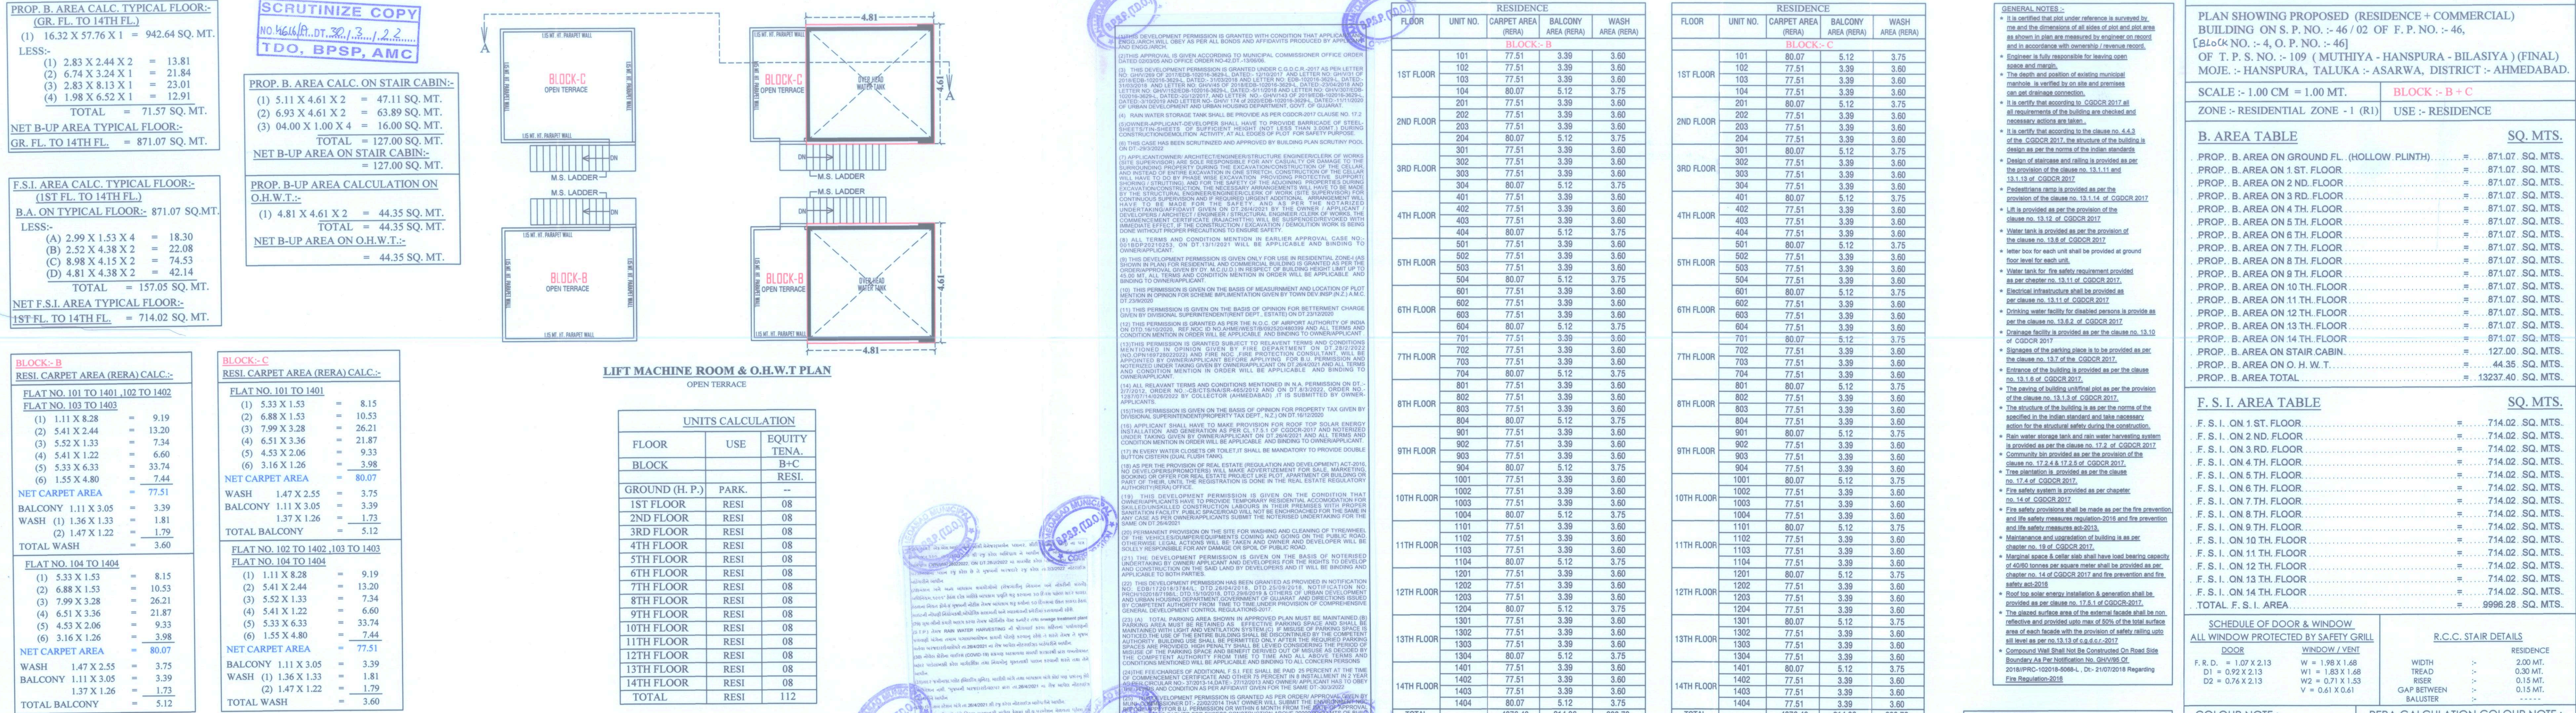

TOTAL F. S. I. AREA (RESIDENCE)	
BLOCK : D	TOTAL
4821.04	4821.04

FLAT NO. - 102 TO 1402.			
FLAT NO. - 103 TO 1403.			
(1)	3.20 X 5.03	=	16.10 SQ. MT.
(2)	4.80 X 1.49	=	7.15 SQ. MT.
(3)	3.28 X 6.13	=	20.11 SQ. MT.
(4)	1.22 X 6.29	=	7.67 SQ. MT.
(5)	1.18 X 6.40	=	7.55 SQ. MT.
(6)	2.74 X 6.29	=	17.23 SQ. MT.
NET CARPET AREA		=	75.81 SQ. MT.
BALCONY			
	3.20 X 1.11	=	3.55 SQ. MT.
WASH			
	1.22 X 1.34	=	1.63 SQ. MT.
	1.18 X 1.22	=	1.44 SQ. MT.
TOTAL WASH		=	3.07 SQ. MT.

UNITS CALCULATION		
FLOOR	USE	EQUITY TENEMENT
BLOCK		D
		RESI.
GROUND FL. (H. P.)	PARKING	- - -
1 ST. FLOOR	RESI.	04
2 ND. FLOOR	RESI.	04
3 RD. FLOOR	RESI.	04
4 TH. FLOOR	RESI.	04
5 TH. FLOOR	RESI.	04
6 TH. FLOOR	RESI.	04
7 TH. FLOOR	RESI.	04
8 TH. FLOOR	RESI.	04
9 TH. FLOOR	RESI.	04
10 TH. FLOOR	RESI.	04
11 TH. FLOOR	RESI.	04
12 TH. FLOOR	RESI.	04
13 TH. FLOOR	RESI.	04
14 TH. FLOOR	RESI.	04
TOTAL	RESI.	56

RESIDENCE				
FLOOR	UNIT NO.	CARPET AREA (SERA)	BALCONY AREA (SERA)	WASH AREA (SERA)
BLOCK -> D				
1 ST. FLOOR	101	75.81	3.55	3.07
	102	75.81	3.55	3.07
	103	75.81	3.55	3.07
	104	75.81	3.55	3.07
2 ND. FLOOR	201	75.81	3.55	3.07
	202	75.81	3.55	3.07
	203	75.81	3.55	3.07
3 RD. FLOOR	204	75.81	3.55	3.07
	301	75.81	3.55	3.07
	302	75.81	3.55	3.07
4 TH. FLOOR	303	75.81	3.55	3.07
	304	75.81	3.55	3.07
	401	75.81	3.55	3.07
	402	75.81	3.55	3.07
5 TH. FLOOR	403	75.81	3.55	3.07
	404	75.81	3.55	3.07
	501	75.81	3.55	3.07
	502	75.81	3.55	3.07
6 TH. FLOOR	503	75.81	3.55	3.07
	504	75.81	3.55	3.07
	601	75.81	3.55	3.07
7 TH. FLOOR	602	75.81	3.55	3.07
	603	75.81	3.55	3.07
	604	75.81	3.55	3.07
	701	75.81	3.55	3.07
8 TH. FLOOR	702	75.81	3.55	3.07
	703	75.81	3.55	3.07
	704	75.81	3.55	3.07
	801	75.81	3.55	3.07
9 TH. FLOOR	802	75.81	3.55	3.07
	803	75.81	3.55	3.07
	804	75.81	3.55	3.07
	901	75.81	3.55	3.07
10 TH. FLOOR	902	75.81	3.55	3.07
	903	75.81	3.55	3.07
	904	75.81	3.55	3.07
	1001	75.81	3.55	3.07
11 TH. FLOOR	1002	75.81	3.55	3.07
	1003	75.81	3.55	3.07
	1004	75.81	3.55	3.07
	1101	75.81	3.55	3.07
12 TH. FLOOR	1102	75.81	3.55	3.07
	1103	75.81	3.55	3.07
	1104	75.81	3.55	3.07
	1201	75.81	3.55	3.07
13 TH. FLOOR	1202	75.81	3.55	3.07
	1203	75.81	3.55	3.07
	1204	75.81	3.55	3.07
	1301	75.81	3.55	3.07
14 TH. FLOOR	1302	75.81	3.55	3.07
	1303	75.81	3.55	3.07
	1304	75.81	3.55	3.07
	1401	75.81	3.55	3.07
TOTAL	1402	75.81	3.55	3.07
	1403	75.81	3.55	3.07
	1404	75.81	3.55	3.07
		4245.36	198.80	171.90

GROUND FLOOR PLAN (HOLLOW PLINTH)

TYPICAL FLOOR PLAN (1 ST. TO 14 TH. FLOOR)

SHEET NO. :- 08/10

PLAN SHOWING PROPOSED (RESIDENCE + COMMERCIAL)

BUILDING ON S. P. NO. :- 46 / 02 OF F. P. NO. :- 46,

[Plot No. :- 4, O. P. NO. :- 46]

OF T. P. S. NO. :- 109 (MUTHIYA - HANSPURA - BILASIYA) (FINAL)

MOJE. :- HANSPURA, TALUKA - ASARWA, DISTRICT :- AHMEDABAD.

SCALE :- 1.00 CM = 1.00 MT.

BLOCK :- D

ZONE :- RESIDENTIAL ZONE - 1 (R1)

USE :- RESIDENCE

B. AREA TABLE

SQ. MTS.

PROP. B. AREA ON GROUND FL. (HOLLOW PLINTH)	7.	404.49 SQ. MTS.
PROP. B. AREA ON 1 ST. FLOOR	7.	404.49 SQ. MTS.
PROP. B. AREA ON 2 ND. FLOOR	7.	404.49 SQ. MTS.
PROP. B. AREA ON 3 RD. FLOOR	7.	404.49 SQ. MTS.
PROP. B. AREA ON 4 TH. FLOOR	7.	404.49 SQ. MTS.
PROP. B. AREA ON 5 TH. FLOOR	7.	404.49 SQ. MTS.
PROP. B. AREA ON 6 TH. FLOOR	7.	404.49 SQ. MTS.
PROP. B. AREA ON 7 TH. FLOOR	7.	404.49 SQ. MTS.
PROP. B. AREA ON 8 TH. FLOOR	7.	404.49 SQ. MTS.
PROP. B. AREA ON 9 TH. FLOOR	7.	404.49 SQ. MTS.
PROP. B. AREA ON 10 TH. FLOOR	7.	404.49 SQ. MTS.
PROP. B. AREA ON 11 TH. FLOOR	7.	404.49 SQ. MTS.
PROP. B. AREA ON 12 TH. FLOOR	7.	404.49 SQ. MTS.
PROP. B. AREA ON 13 TH. FLOOR	7.	404.49 SQ. MTS.
PROP. B. AREA ON 14 TH. FLOOR	7.	404.49 SQ. MTS.
PROP. B. AREA ON STAIR CABIN	58.21	50.49 SQ. MTS.
PROP. B. AREA ON O. H. W. T.	22.17	50.49 SQ. MTS.
PROP. B. AREA TOTAL	6147.73	50.49 SQ. MTS.

F. S. I. AREA TABLE		SQ. MTS.
F. S. I. ON 1 ST. FLOOR	=	344.36 SQ. MTS.
F. S. I. ON 2 ND. FLOOR	=	344.36 SQ. MTS.
F. S. I. ON 3 RD. FLOOR	=	344.36 SQ. MTS.
F. S. I. ON 4 TH. FLOOR	=	344.36 SQ. MTS.
F. S. I. ON 5 TH. FLOOR	=	344.36 SQ. MTS.
F. S. I. ON 6 TH. FLOOR	=	344.36 SQ. MTS.
F. S. I. ON 7 TH. FLOOR	=	344.36 SQ. MTS.
F. S. I. ON 8 TH. FLOOR	=	344.36 SQ. MTS.
F. S. I. ON 9 TH. FLOOR	=	344.36 SQ. MTS.
F. S. I. ON 10 TH. FLOOR	=	344.36 SQ. MTS.
F. S. I. ON 11 TH. FLOOR	=	344.36 SQ. MTS.
F. S. I. ON 12 TH. FLOOR	=	344.36 SQ. MTS.
F. S. I. ON 13 TH. FLOOR	=	344.36 SQ. MTS.
F. S. I. ON 14 TH. FLOOR	=	344.36 SQ. MTS.
TOTAL F. S. I. AREA	=	4821.04 SQ. MTS.

<u>SCHEDULE OF DOOR & WINDOW</u>		<u>R.C.C. STAIR DETAILS</u>	
<u>ALL WINDOW PROTECTED BY SAFETY GRILL</u>			
<u>DOOR</u>	<u>WINDOW / VENT</u>		<u>RESIDENCE</u>
F. R. D. = 1.07 X 2.13	W = 1.83 X 1.68	WIDTH	= 2.00 MT.
D1 = 0.92 X 2.13	W1 = 2.19 X 1.48	TREAD	= 0.30 MT.
D2 = 0.76 X 2.13	W2 = 0.66 X 1.53	RISER	= 0.15 MT.
D3 = 0.68 X 2.13	V = 0.61 X 0.61	GAP BETWEEN	= 0.15 MT.
		RALLISTER	


COLOUR NOTE :-		RERA CALCULATION COLOUR NOTE :-	
PROP. WORK		WASH & BALCONY	
PROP. WORK		NET CARPET AREA LINE (RERA)	
		EXTERNAL BOUNDARY LINE	

LIFT DETAIL :-

MINIMUM CAPACITY 6 PERSONS.


DOOR MINIMUM WIDTH 0.90 MTS.

1.00 MTS. HEIGHT OF HANDRAIL IN LIFT CAR

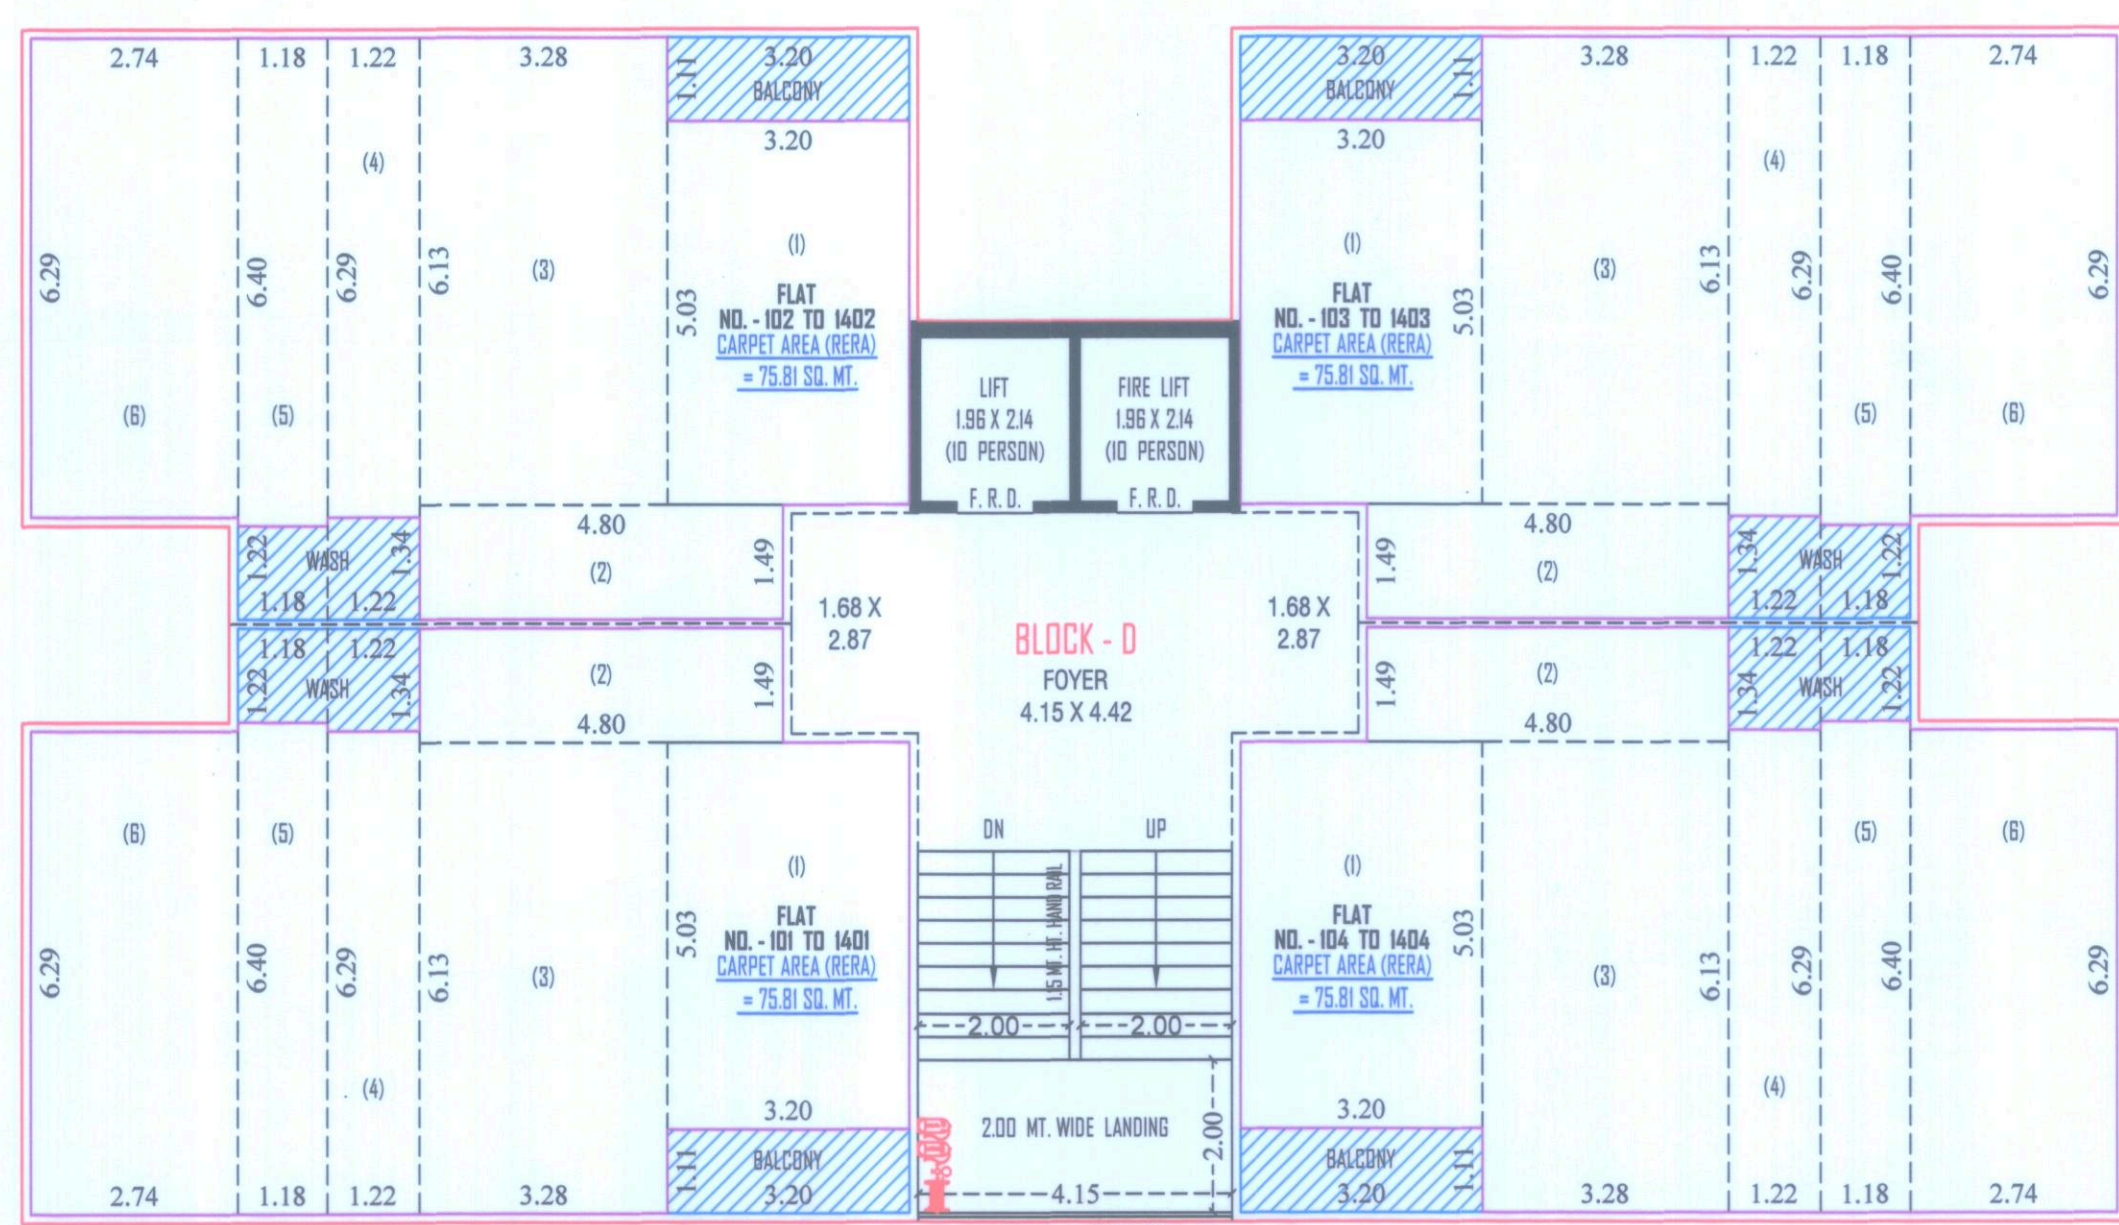


CARPET, WASH & BALCONY AREA (RERA) CALCULATION OF 1 ST. TO 14 TH. FLOOR PLAN : (BLOCK :- D)

NOTE :- ALL OUTER & INTERNAL WALL ARE OF 0.115 MT. TH. B/K WALL

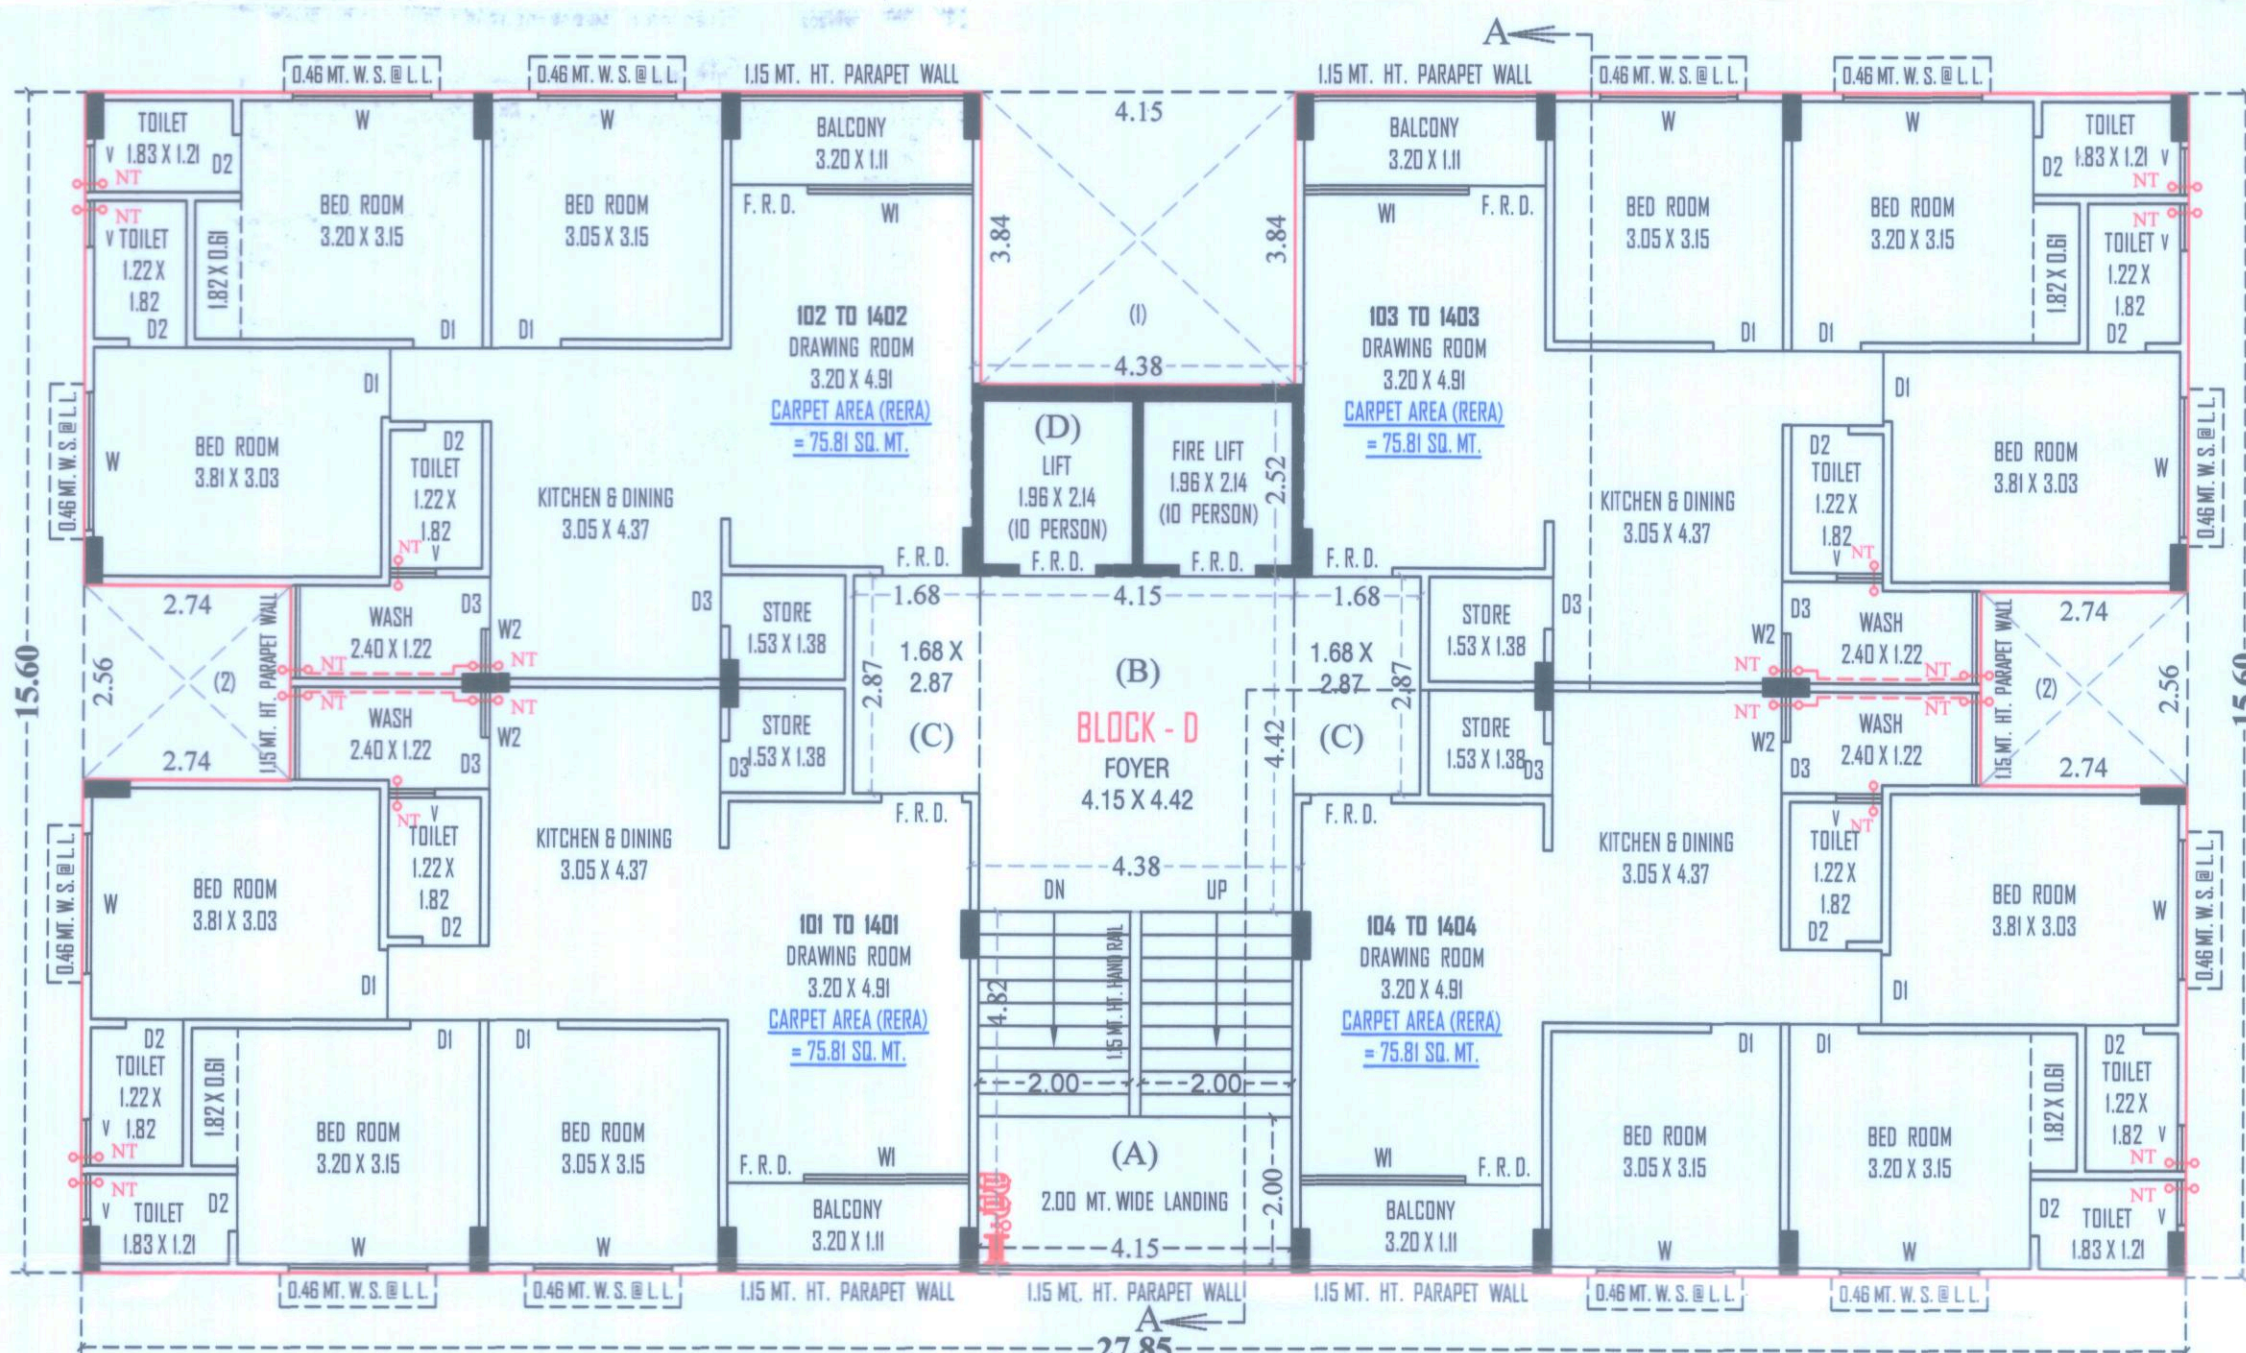

TYPICAL FLOOR PLAN (1 ST. TO 14 TH. FLOOR) : BLOCK :- D

NOTE :- ALL OUTER & INTERNAL WALL ARE OF 0.115 MT. TH. B/K WALL

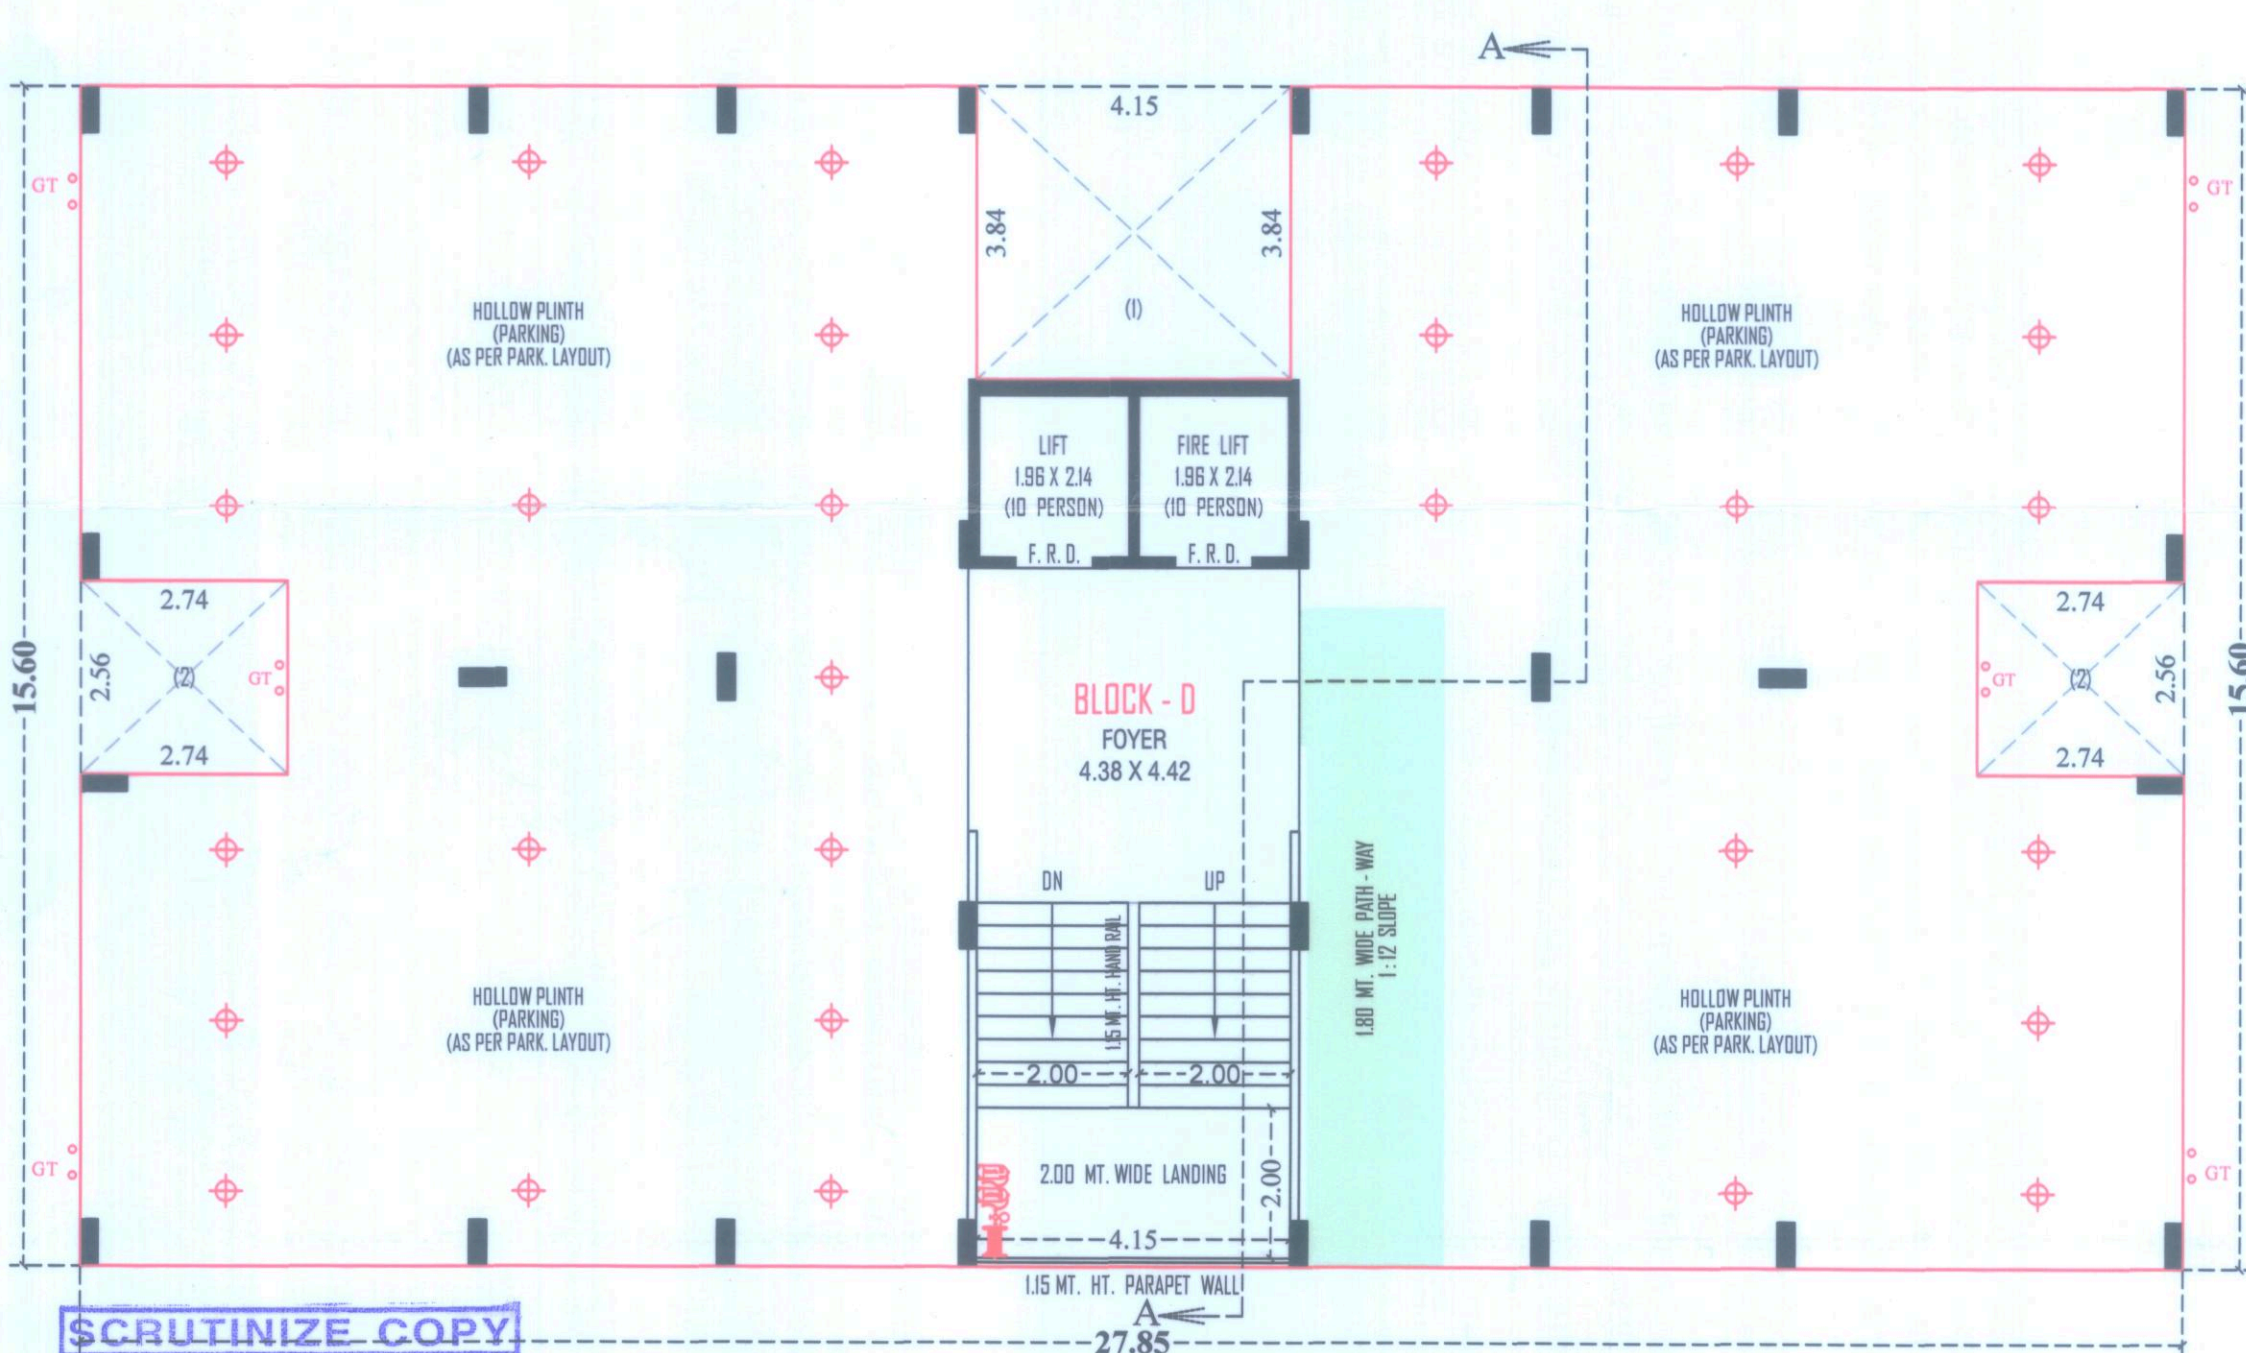

GROUND FLOOR PLAN (HOLLOW PLINTH) : BLOCK :- D

NOTE :- ALL OUTER & INTERNAL WALL ARE OF 0.115 MT. TH. B/K WALL

[illegible]

सद्वैदी विद्वान् गणेश शर्मा मुद्रिणीयां विद्याभ्यासं यत्नं कृत्वा न.
 १२२७/२०२०/१७/२३/२५/११/१० ना यत्नं कृत्वा विद्याभ्यासं
 यत्नं कृत्वा गणेश शर्मा मुद्रिणीयां विद्याभ्यासं यत्नं कृत्वा न.
 यत्नं कृत्वा गणेश शर्मा मुद्रिणीयां विद्याभ्यासं यत्नं कृत्वा न.

મદર પારલે જોઈએ એક એક ચોઈ, જા પાછા જા હતા
 ચુકવવાના હોઈ, તે વસુલાત બાપનો પી વુ પરપીટના
 અમારે મજાને વિજાગને અભિપ્રાય મેળવવાનો રહેશે

[illegible]