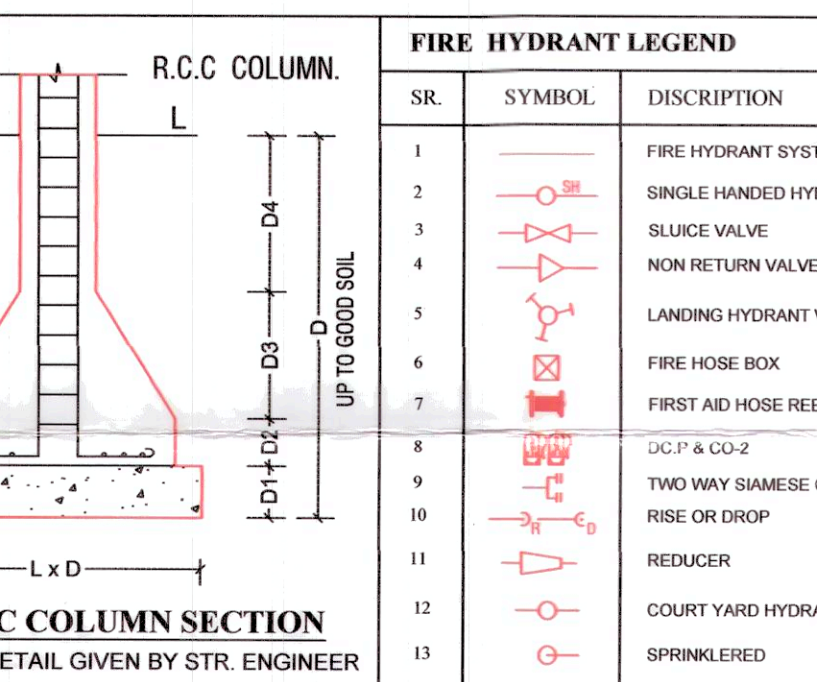
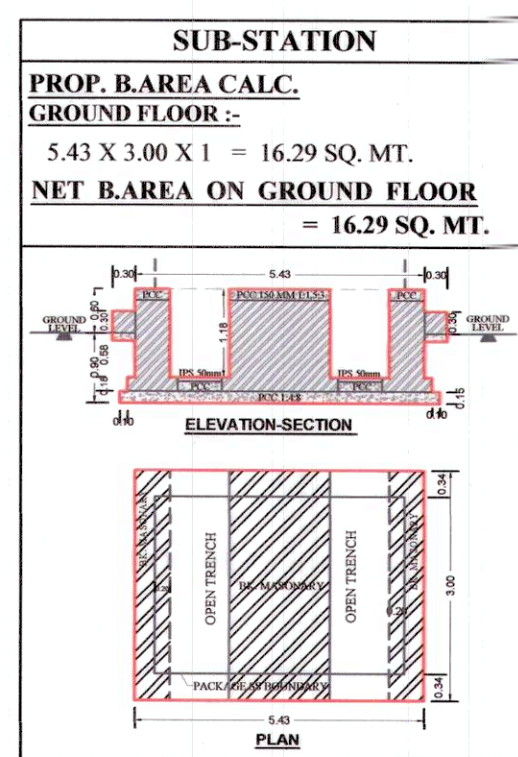


[illegible]

APPROVED

SLOPE 1 : 60

TO EXIST. MUNI. M.J.

GROUND LVL.	29.24	29.00	28.75	28.50	28.25	28.00	27.75	27.50	27.25	27.00
DISTANCE	0.00	10.00	20.00	30.00	40.00	50.00	60.00	70.00	80.00	90.00
CUTTING	0.00	0.00	0.00	0.00	0.00	0.00	0.00	0.00	0.00	0.00
INVERT LVL.	29.24	29.00	28.75	28.50	28.25	28.00	27.75	27.50	27.25	27.00

DRAINAGE SECTION
SCALE: HORIZONTAL : 1 CM = 5.00 MT ^{1/4} VERTICAL : 1 CM = 1.00 MT.

[illegible]


P.S.L AREA STATEMENT :-										
BLOCK	APPR.	REVISE	APPR.	REVISE	APPR.	REVISE	APPR.	REVISE	TOTAL	TOTAL
	A	A	B+C	D		D		(SOC. OFFICE)		
GROUND (S. P.)	---	215.51	---	---	---	---	---	---	---	215.51
1ST FLOOR	366.60	364.94	552.73	415.51	422.66	---	---	---	1334.84	1340.33
2ND FLOOR	366.60	364.94	552.73	415.51	422.66	---	---	---	1334.84	1340.33
3RD FLOOR	366.60	364.94	552.73	415.51	422.66	---	---	---	1334.84	1340.33
4TH FLOOR	366.60	364.94	552.73	415.51	422.66	---	---	---	1334.84	1340.33
5TH FLOOR	366.60	364.94	552.73	415.51	422.66	---	---	---	1334.84	1340.33
6TH FLOOR	366.60	364.94	552.73	415.51	422.66	---	---	---	1334.84	1340.33
7TH FLOOR	366.60	364.94	552.73	415.51	422.66	---	---	---	1334.84	1340.33
8TH FLOOR	366.60	364.94	552.73	415.51	422.66	---	---	---	1334.84	1340.33
9TH FLOOR	366.60	364.94	552.73	415.51	422.66	---	---	---	1334.84	1340.33
10TH FLOOR	366.60	364.94	552.73	415.51	422.66	---	---	---	1334.84	1340.33
11TH FLOOR	366.60	364.94	552.73	415.51	422.66	---	---	---	1334.84	1340.33
12TH FLOOR	366.60	364.94	552.73	415.51	422.66	---	---	---	1334.84	1340.33
13TH FLOOR	366.60	364.94	552.73	415.51	422.66	---	---	---	1334.84	1340.33
14TH FLOOR	366.60	364.94	552.73	415.51	422.66	---	---	---	1334.84	1340.33
TOTAL	5132.40	5324.67	7738.22	5817.14	5917.24	---	---	---	18687.76	18980.13

[illegible]

સદર પ્રકરણે ચાલે અલે એ. ના નાણા ના હાથ
ચકવવાના હોઈ, તે વચ્ચેના વચન બી. પૂ. પરની સમ
કે. રાજીવનો અભિપ્રાય મેળવવાનો રહેશે.

[illegible]

શ્રી કલ્યાણ સહાયક મુલાકાત દરમિયાન જે બંધ
પાસ/ગણ/જાણી છે તે જાણી શકે તે માટે અમારા સહાયકોની
બાદમાં એક નવું મુલાકાત પાસ/ગણ/જાણી કરવાનો આદેશ છે.

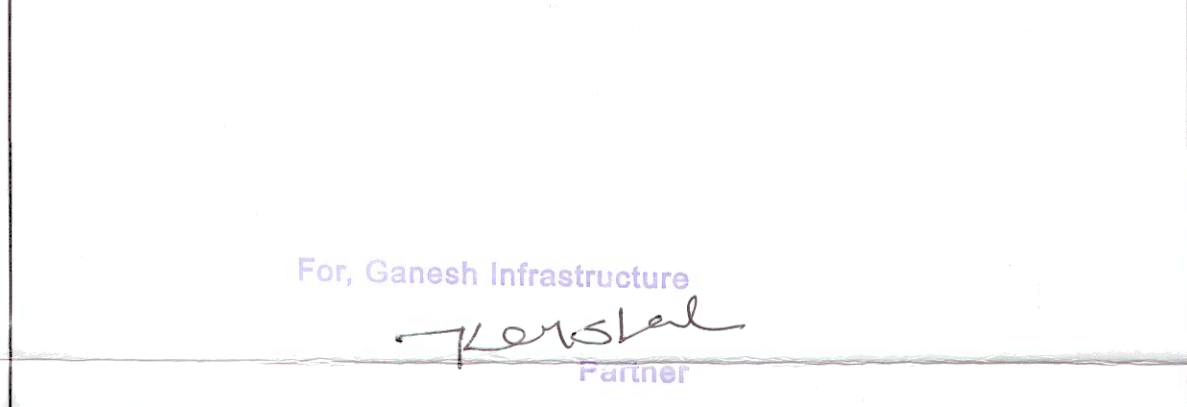


OWNER:-	
<i>K. K. S. S. S.</i> KIRAN N. PATEL ANCLIC NO. 0018R27052500748 AMC LIC NO. 001SE28072510026 AMC LIC NO. 001CW10040720520 411-Platinum Plaza, Opp. Rajhans Cinema, Nikol, Ahmedabad	<i>A. K. S. S. S.</i> ANKIT R. ANJANAN AMC LIC NO. 001CW21102510118 42, Gitanagar Society, Choryaal, Punsagam, Surat-395010.

ENGINEER:-	COW:-
 NARENDRAKUMAR K PATEL M Tech (SIS) HNS DESIGN STUDIO 42, BHARADWAJ VENTURE FLOOR, BOPAL JUNCTION, 462002, MP, INDIA (MUMBAI BRANCH) AMBIC LMC NO - 0087577300001	 GANESH INFRASTRUCTURE AMBIC LMC NO. 001020201700554 1B, AMARNATH, 1ST FLOOR, ELEGANT, 1ST FLOOR, VASTRAL, AHMEDABAD - 380118

STR. ENGINEER:-	DEVELOPER:-
 HARDIKKUMAR RAMESHBHAI JAKASANIYA AMC LIC No. 001ERH07012610188 UBHI STREET METHAN, SURFINDRANAGAR-363310.	


S.O.R. :-

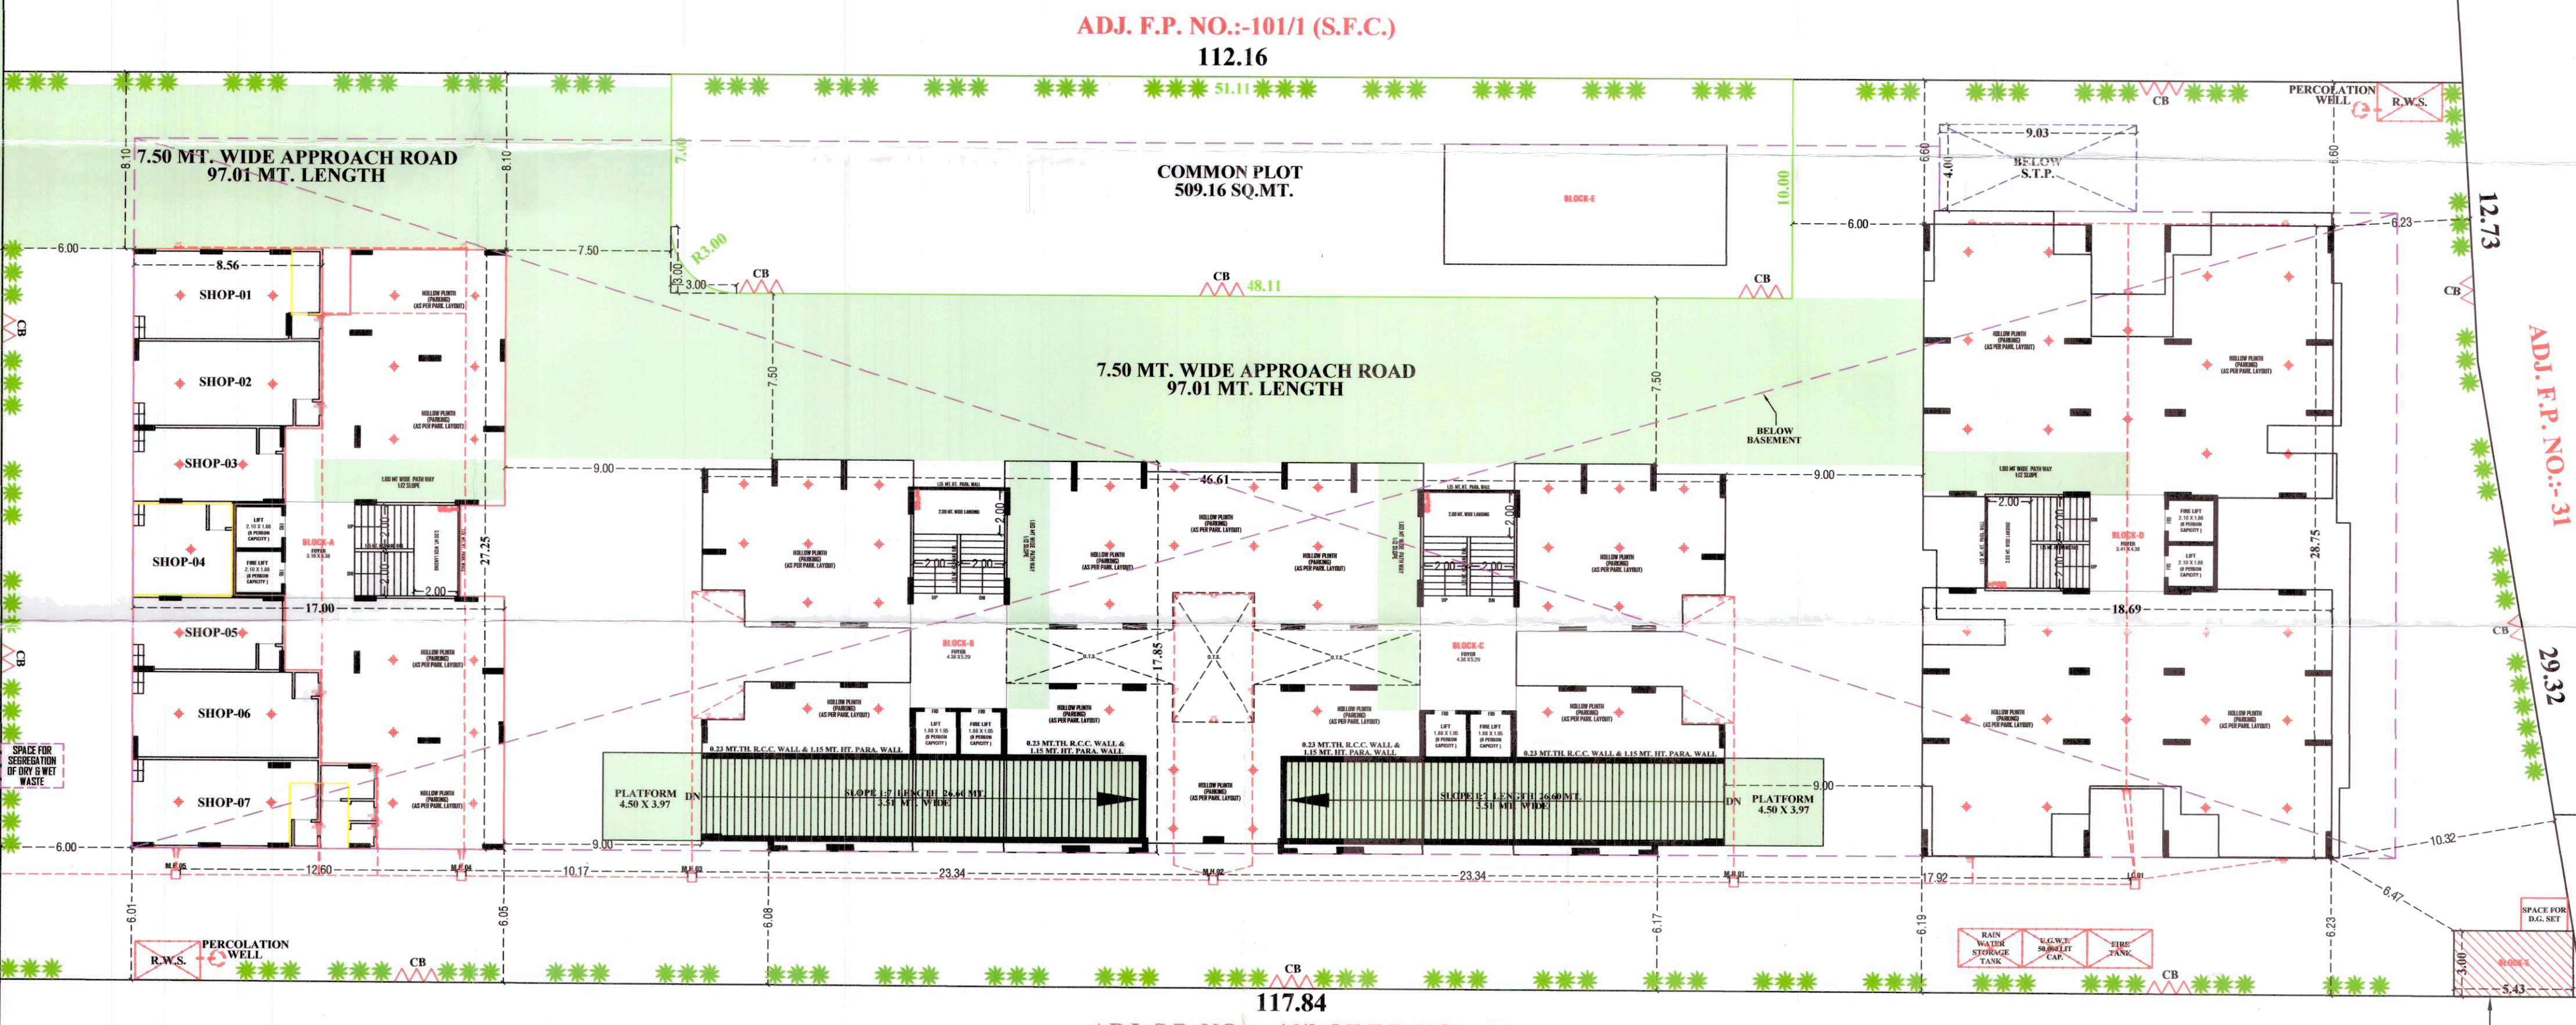

LAY-OUT PLAN
SCALE :- 1.00 CM. = 2.00 MT.

SCRUTINIZE COPY
NO 44201A D 26/5/22
TDO, BPSP, AMC

[illegible]

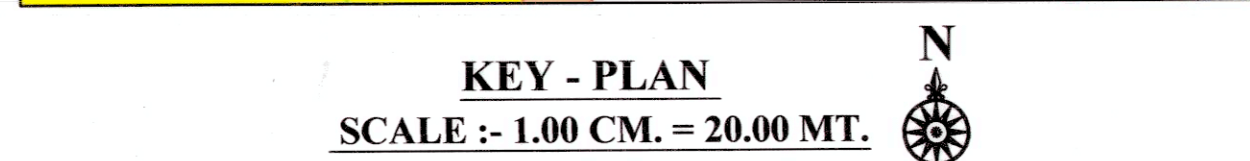

<u>TREE PLANTATION</u> PLOT AREA :- 4749.11 SQ. MTS. 200 SQ. MTS. / 5 TREE 4749.11 SQ. MTS. / 118.73 TREE SAY 119 TREES PROVL. 119 NO. TREES	B+C	112									
	D	84									
	E	--									
<table border="1"> <tr> <td colspan="2"></td><td>REVIS</td><td></td></tr> <tr> <td colspan="2"></td><td>RESL. LIFT CALCULATION</td><td></td></tr> </table>						REVIS				RESL. LIFT CALCULATION	
		REVIS									
		RESL. LIFT CALCULATION									

	D	48	
	E	--	


APPROVED DUST-BIN PROVIDED NOTES:-(RESL) 8 NOS. OF COMMUNITY BIN EACH OF 80 LITRES CAPA SHALL BE PROVIDED IN MARGINAL OPEN SPACE. PROVIDED = 8 UNITS / 1BIN / 80 LITRES CAPACITY. REQUIRED = $252 \times 10 / 80 = 31.50$ NOS. REQD. PROVIDED CONTAINER = 32 NOS.		SUB-STATION PROP. BARIA CALC. GROUND FLOOR :- 16.00 SQ. FT.
--	--	---

DUST-BIN PROVIDED NOTES:- (COMM.)

TOTAL FLOOR AREA FOR SHOPS = 215.51 SQ.MT.
 SHALL BE PROVIDED IN MARGINAL OPEN SPACE.
 CONTAINER REQD. = $215.51 \times 20/100 \times 80 = 0.54$ NOS.
 SAY 1 NO. OF CONTAINER OF CAPACITY 80.0 LITRE
 MAX. CAP. OF CONTAINER = 80.0 LITRE
 PROVIDED CONTAINER = 01 NOS.
 TOTAL C.BIN PROVIDED = 28 NOS. FOR RESI.
 = 01 NOS. FOR COMM.

= 29 NOS. OF 80 LIT. CAPACITY

The diagram shows a rectangular dust bin. The top section is labeled 'COVER TRASH' and the bottom section is labeled 'TRASH'. The height of the bin is 1.2m. The width is 1.0m. The diagram is labeled 'PLAN' at the bottom.

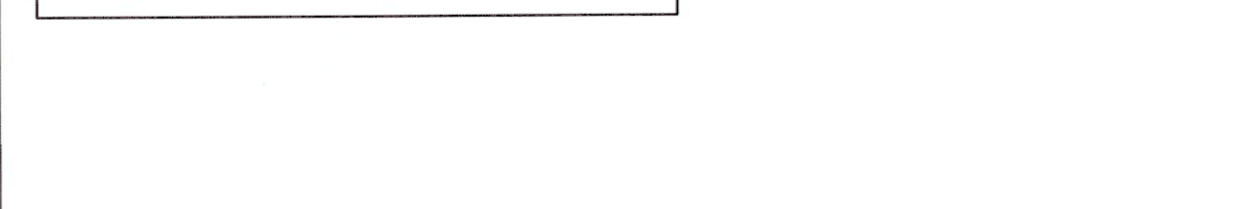

APPROVED

SLOPE 1 : 60

GROUND LVL.	1.96	1.98	1.98	1.98	1.98	1.98
DISTANCE	0.00	1.00	1.00	1.00	1.00	1.00
CUTTING	0.00	0.00	0.00	0.00	0.00	0.00
INVERT LVL.	1.96	1.98	1.98	1.98	1.98	1.98

TO EXIST. MUNI. M.H.

DRAINAGE SECTION

SCALE:- HORIZONTAL : 1 CM = 5.00 MT ** VERTICAL : 1 CM = 1.00 MT.

REVISION

SLOPE 1 : 60

GROUND LVL.	1.96	1.98	1.98	1.98	1.98	1.98
DISTANCE	0.00	1.00	1.00	1.00	1.00	1.00
CUTTING	0.00	0.00	0.00	0.00	0.00	0.00
INVERT LVL.	1.96	1.98	1.98	1.98	1.98	1.98

TO EXIST. MUNI. M.H.

DRAINAGE SECTION

SCALE:- HORIZONTAL : 1 CM = 5.00 MT ** VERTICAL : 1 CM = 1.00 MT.

P.S.L. AREA STATEMENT :-									
BLOCK	APPR.	REVISE	APPR.	APPR.	REVISE	APPR.	REVISE	APPR.	REVISE
	A	A		B+C	D		D		(SOC. OFFICE) (SUB STATION)
GROUND (S. P.)	---	215.51	---	---	---	---	---	---	215.51
1ST FLOOR	366.60	364.94	552.73	415.51	422.66	---	---	1334.84	1340.33
2ND FLOOR	366.60	364.94	552.73	415.51	422.66	---	---	1334.84	1340.33
3RD FLOOR	366.60	364.94	552.73	415.51	422.66	---	---	1334.84	1340.33
4TH FLOOR	366.60	364.94	552.73	415.51	422.66	---	---	1334.84	1340.33
5TH FLOOR	366.60	364.94	552.73	415.51	422.66	---	---	1334.84	1340.33
6TH FLOOR	366.60	364.94	552.73	415.51	422.66	---	---	1334.84	1340.33
7TH FLOOR	366.60	364.94	552.73	415.51	422.66	---	---	1334.84	1340.33
8TH FLOOR	366.60	364.94	552.73	415.51	422.66	---	---	1334.84	1340.33
9TH FLOOR	366.60	364.94	552.73	415.51	422.66	---	---	1334.84	1340.33
10TH FLOOR	366.60	364.94	552.73	415.51	422.66	---	---	1334.84	1340.33
11TH FLOOR	366.60	364.94	552.73	415.51	422.66	---	---	1334.84	1340.33
12TH FLOOR	366.60	364.94	552.73	415.51	422.66	---	---	1334.84	1340.33
13TH FLOOR	366.60	364.94	552.73	415.51	422.66	---	---	1334.84	1340.33
14TH FLOOR	366.60	364.94	552.73	415.51	422.66	---	---	1334.84	1340.33
TOTAL	5132.40	5324.67	7738.22	5817.14	5917.24	---	---	18687.76	18980.13

[illegible]

COLOUR NOTES:-			
F. P. BOUNDARY		ROAD	
APPR. WORK		PERCOLATION WELL	
PROP. WORK		COMMUNITY BIN.	
PROP. DRAIN-LINE		TREE	
COMMON PLOT		SPRINKLER	
BASEMENT			

REF. CASE NO. :-	[APPROVED]
BHNTS/NZ/240321/CGDCRV/A4761/R0/M1	(BLOCK-A) (DT-30/07/2021)
BHNTS/NZ/240321/CGDCRV/A4762/R0/M1	(BLOCK-B+C) (DT-30/07/2021)
BHNTS/NZ/240321/CGDCRV/A4763/R0/M1	(BLOCK-D) (DT-30/07/2021)
BLNTS/NZ/240321/CGDCRV/A4764/R0/M1	(BLOCK-E) (DT-30/07/2021)

For, Ganesh Infrastructure




Partner

OWNER:-	
<i>KHGTL</i> KIRAN N. PATEL AMC LIC NO. 001ERH27052500748 AMC LIC NO. 001SE28072510026 AMC LIC NO. 001CW10042700520 411-Platinum Plaza	<i>Anagha</i> ANKIT B. ANAGHAN AMC LIC NO. 001CW21102510118

Umas, Niko, Ahmedabad ENGINEER:-	52, Gitanagar Society, Choryasi, Punagam, Surat-395010 COW:-
<i>N Patel</i> NARENDRAKUMAR K PATEL At Tech(St) HWS DESIGN STUDIO 42, ABHARATI A WADIA FLOOR, BSEPL, JYOTIR S P N ROAD, AMELI AHMEDABAD GUJARAT - 380054 AMC LIC NO - 00156771000018	<i>Karshe</i> GANESH INFRASTRUCTURE PL. AMELI ELEGANT AHMEDABAD-380018

STR. ENGINEER:-	DEVELOPER:-
 HARDIK KUMAR RAMESHBHAI JAKASANIYA AMC LIC No. 001ERH07012610188 UBHI STREET METHAN, 400004	

S.O.R. :-

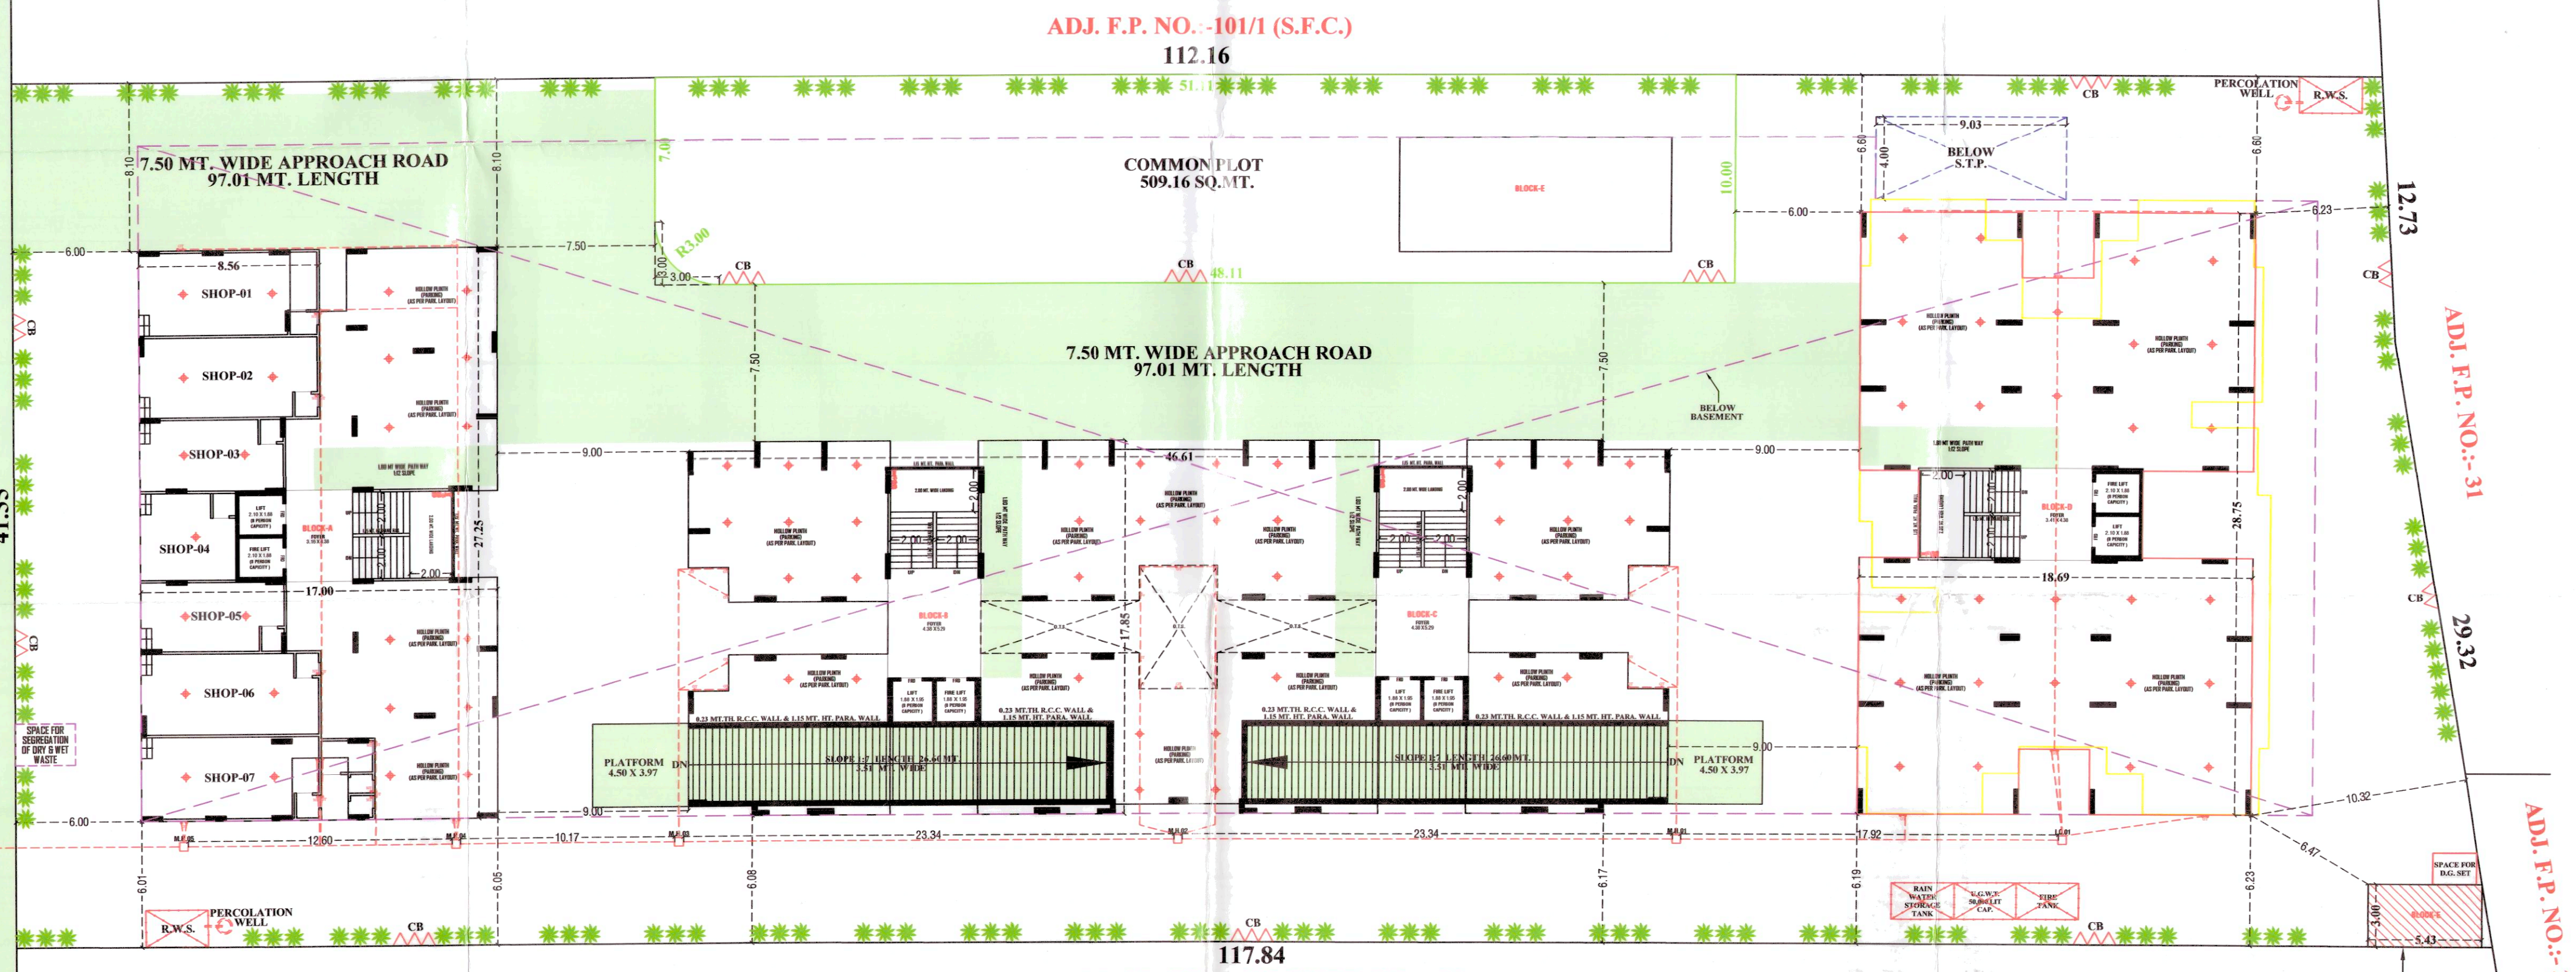


ADJ. S.P. NO. :- 46/2 OF F.P. NO.:- 46

LAY-OUT PLAN

SCALE :- 1.00 CM. = 2.00 MT.


N


[illegible]

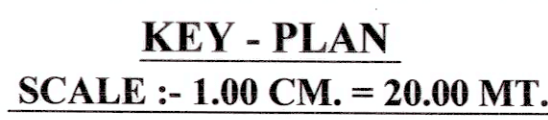

The diagram illustrates the cross-section of an R.C.C. column. The column is labeled "R.C.C. COLUMN." at the top. It shows a rectangular column with a width of $L \times D$. The column is embedded in a foundation of depth D . The foundation is labeled "UP TO 600 SOIL". The column is reinforced with longitudinal bars (top and bottom) and transverse bars (stirrups). The reinforcement details are labeled: G (ground level), L (column length), D (column diameter), $D/4$ (top reinforcement), $D/3$ (middle reinforcement), $D/2$ (bottom reinforcement), and $D/1$ (bottom reinforcement).

R.C.C. COLUMN SECTION
 AS PER DETAIL GIVEN BY STR. ENGINEER

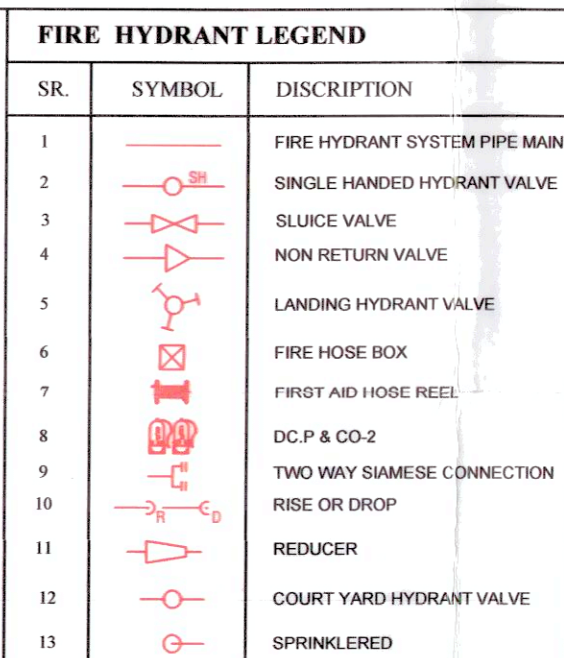

--	--	--	--

DRAINAGE SECTION

SCALE: HORIZONTAL : 1 CM = 5.00 MT ** VERTICAL : 1 CM = 1.00 MT.

GROUND LVL.	DISTANCE	CUTTING	INVERT LVL.
29.24/4.24	0.00	0.00	28.24/4.24
29.00/1.00	12.50	0.00	28.00/1.00
28.75/1.32	25.34	0.00	27.75/1.32
28.50/1.66	37.67	0.00	27.50/1.66
28.25/1.88	49.17	0.00	27.25/1.88
28.00/1.99	60.00	0.00	27.00/1.99

[illegible]

P.S.I. AREA STATEMENT:-									
	APPR.	REVISE		APPR.	REVISE	APPR.	REVISE	APPR.	REVISE
BLOCK	A	A	B+C	D	D	(SOC.OFFICE)	(SUB.STATION)	TOTAL	TOTAL
GROUND (S. P.)	---	215.51	---	---	---	---	---	---	215.51
1ST FLOOR	366.60	364.94	552.73	415.51	422.66	---	---	1334.84	1340.33
2ND FLOOR	366.60	364.94	552.73	415.51	422.66	---	---	1334.84	1340.33
3RD FLOOR	366.60	364.94	552.73	415.51	422.66	---	---	1334.84	1340.33
4TH FLOOR	366.60	364.94	552.73	415.51	422.66	---	---	1334.84	1340.33
5TH FLOOR	366.60	364.94	552.73	415.51	422.66	---	---	1334.84	1340.33
6TH FLOOR	366.60	364.94	552.73	415.51	422.66	---	---	1334.84	1340.33
7TH FLOOR	366.60	364.94	552.73	415.51	422.66	---	---	1334.84	1340.33
8TH FLOOR	366.60	364.94	552.73	415.51	422.66	---	---	1334.84	1340.33
9TH FLOOR	366.60	364.94	552.73	415.51	422.66	---	---	1334.84	1340.33
10TH FLOOR	366.60	364.94	552.73	415.51	422.66	---	---	1334.84	1340.33
11TH FLOOR	366.60	364.94	552.73	415.51	422.66	---	---	1334.84	1340.33
12TH FLOOR	366.60	364.94	552.73	415.51	422.66	---	---	1334.84	1340.33
13TH FLOOR	366.60	364.94	552.73	415.51	422.66	---	---	1334.84	1340.33
14TH FLOOR	366.60	364.94	552.73	415.51	422.66	---	---	1334.84	1340.33
TOTAL	5132.40	5324.67	7738.22	5817.14	5917.24	---	---	18697.76	18980.13

[illegible]

LAYOUT PLAN		SHEET NO. :- 1/A	
REVISED LAY-OUT PLAN SHOWING RESL + COMM. BUILDING ON S.P. NO.:- 46/1 OF F.P. NO.:- 46 OF T.P.S. NO.:- 109 (MUTHIYA-HANSPURA-BILASIYA) (O.P. NO.:- 46, SUR. NO.:- 4) MOJE-HANSPURA,TALUKA:ASARWA,DISTRICT:AHMEDABAD.			
BLOCK :- E (SUB-STATION)		SCALE:- 1:00 CM = 2.00 MT.	
ZONE :- RESIDENTIAL ZONE -I (ONE)(R1)		USE :- RESL+COMM	
AREA TABLE		SQ. MTS.	
		APPR.	REVISE
PLOT AREA OF S.P. NO.:- 46/1 OF F.P. NO.:- 46		4749.11	4749.11
REQ.COMMON PLOT @ 10%		474.91	474.91
PROV.COMMON PLOT AREA		509.16	509.16
AREA TABLE		SQ. MTS.	
		APPR.	REVISE
PLOT AREA		4749.11	4749.11
PERMI. F.S.I. :- (1:80 X 4749.11)		8546.40	8548.40
CHARGEABLE F.S.I. (2:20 X 4749.11)		10446.04	10448.04
MAX. PERMI. F.S.I. (8548.40 + 10448.04)		18996.44	18996.44
TOTAL UTILIZED F.S.I.		18687.76	18990.13
CHARGEABLE F.S.I.		10139.36	10431.73
BALANCE F.S.I.		308.68	16.31
COLOUR NOTES:-			
F.P. ROAD		ROAD	
APPR. WORK		PERCOLATION WELL	
PROP. WORK		COMMUNITY BIN.	
PROP. DRAIN-LINE		TREE	
COMMON PLOT		SPRINKLER	
BASEMENT			
REF. CASE NO. :-		[APPROVED]	
BHNTS/NZ/240321/CGDCRV/A4761/R0/M1		(BLOCK-A) (DT-30/07/2021)	
BHNTS/NZ/240321/CGDCRV/A4762/R0/M1		(BLOCK-B+C) (DT-30/07/2021)	
BHNTS/NZ/240321/CGDCRV/A4763/R0/M1		(BLOCK-D) (DT-30/07/2021)	

BLN15/NZ/240321/CGDCRV/A4764/R0/M1 (BLOCK-E) (D1-30/07/2021)

For, Ganesh Infrastructure,

Partner

OWNER:-


KRMHGL
KIRAN N. PATEL
AMC LIC No. 001ERH27052500748
AMC LIC No. 001SE28072510026
AMC LIC No. 001CW10042700520
411-Platinum Plaza, Opp. Rajhans
Cinemas, Nikol, Ahmedabad

Anagany
AMKIT B. ANAGHAN
AMC LIC No. 001GW271028201180
42, Gitanagar Society, Choryasi,
Punagam, Surat-395010.

ENGINEER:-  NARENDRAKUMAR K PATEL M Tech(SIR) HNS DESIGN STUDIO 42, ANAPALLI VODE, 4 ROAD, TIRUPATI, JYOTHSY 517 004, APJNT, ANAPALLI CHINNAI QUARTERS - 518054 AMIC LIC NO - 01511711040018	COW:-  GANESH INFRASTRUCTURE AMIC LIC No. 001520023103564 16, ANAPATH WALK, PH. SURYAM ELEGANCE, 37, 40/40, CHINNAI, WESTRAL ARMEEDADA-517 001
--	---

STR. ENGINEER:-	DEVELOPER:-
 HARDIKKUMAR RAMESHBHAI JAKASANIYA AMC LIC No. 001ERH07012610188 UGHI STREET METHAN, SURFENDRAMAGAR,363310	

S.O.R. :-

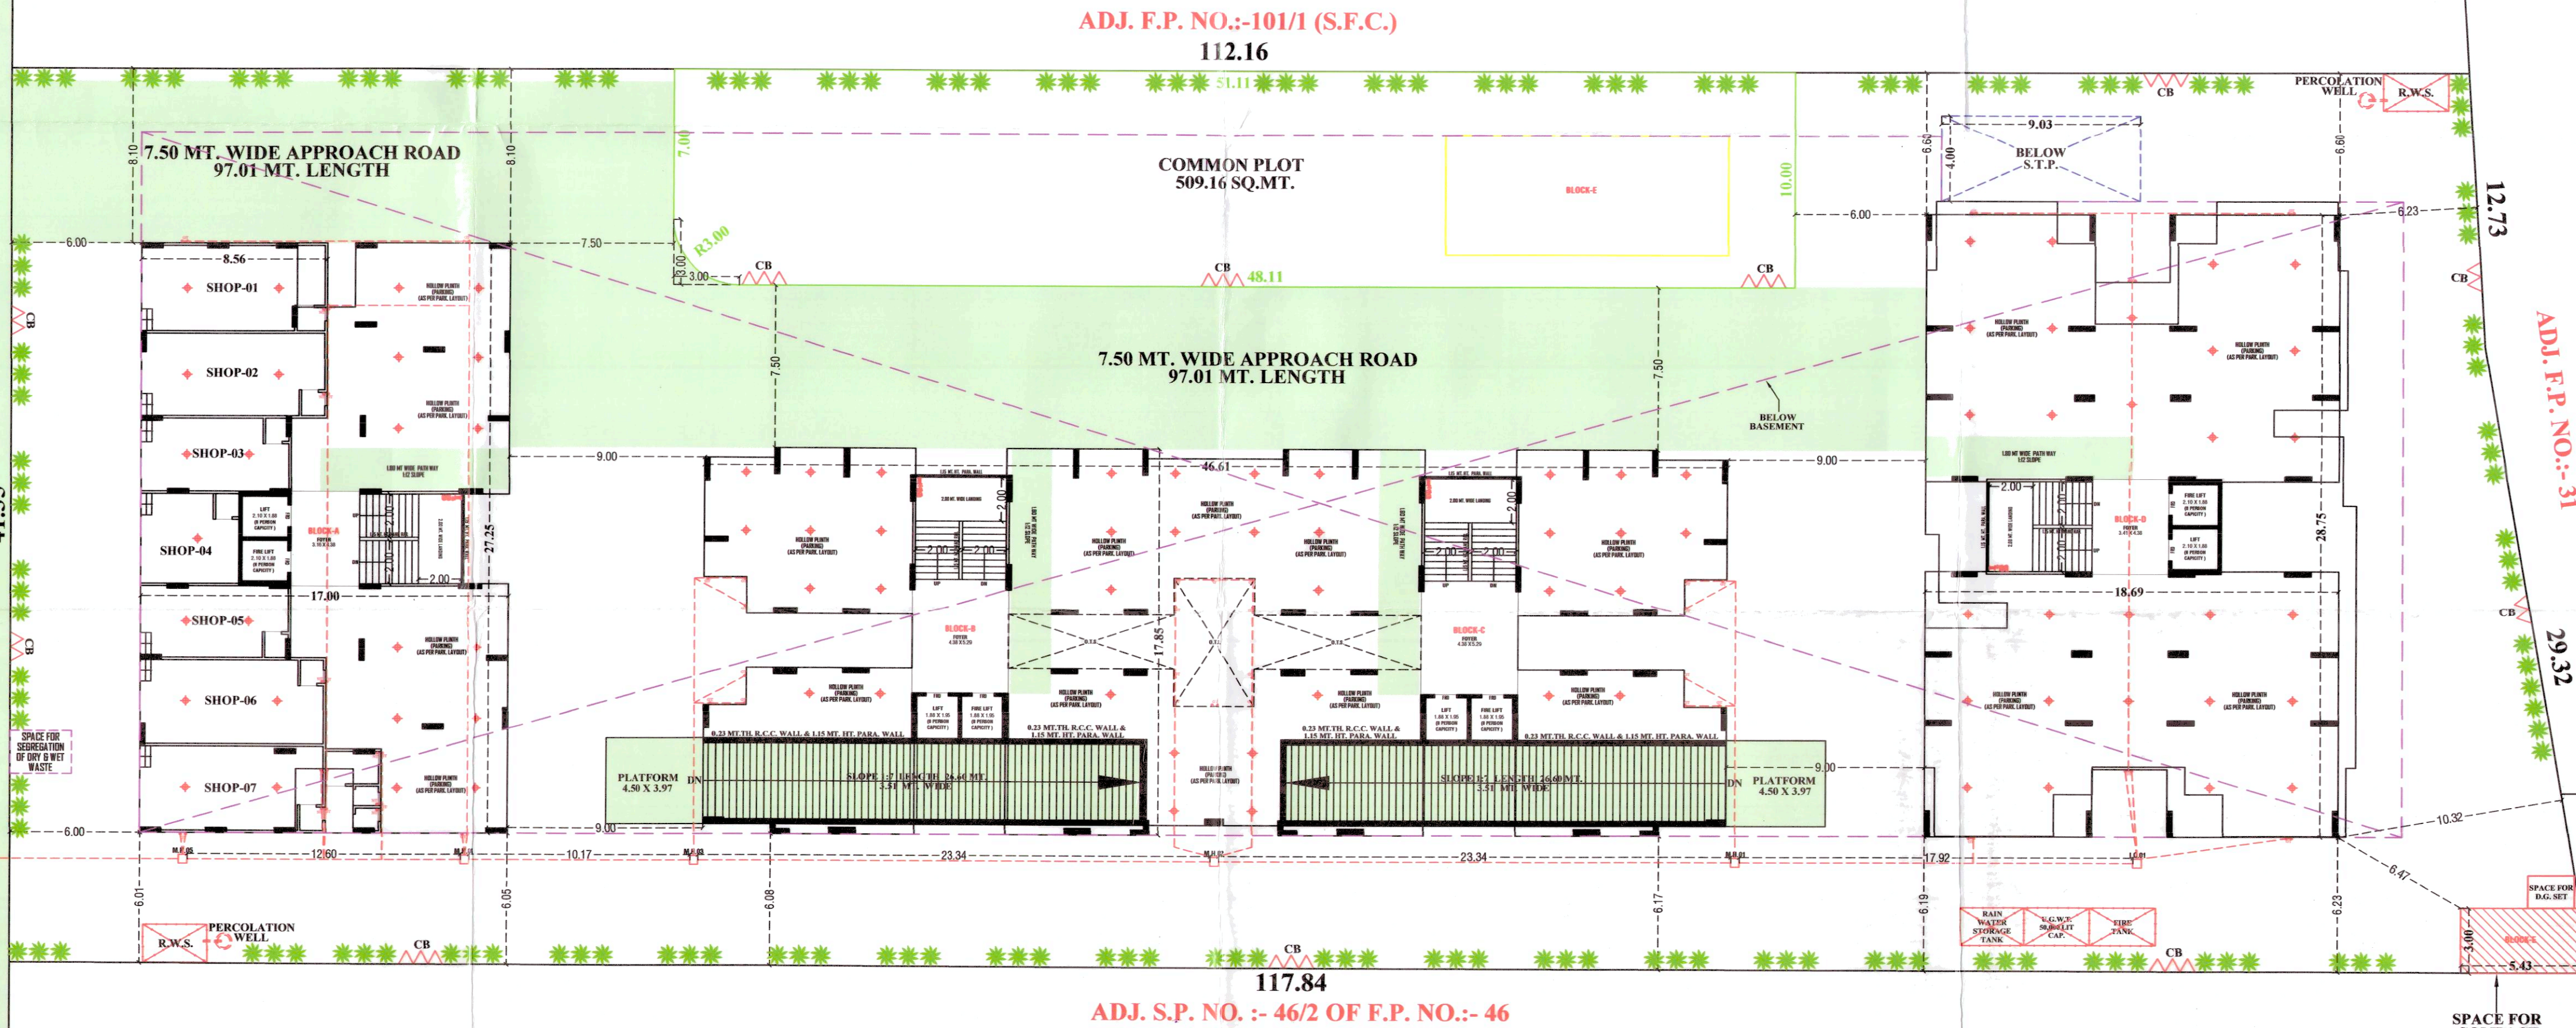

SCRUTINIZE COPY
NO. 642215-28502
TDO, BPSP, AMC

LAY-OUT PLAN 
SCALE :- 1.00 CM. = 2.00 MT.

[illegible]