


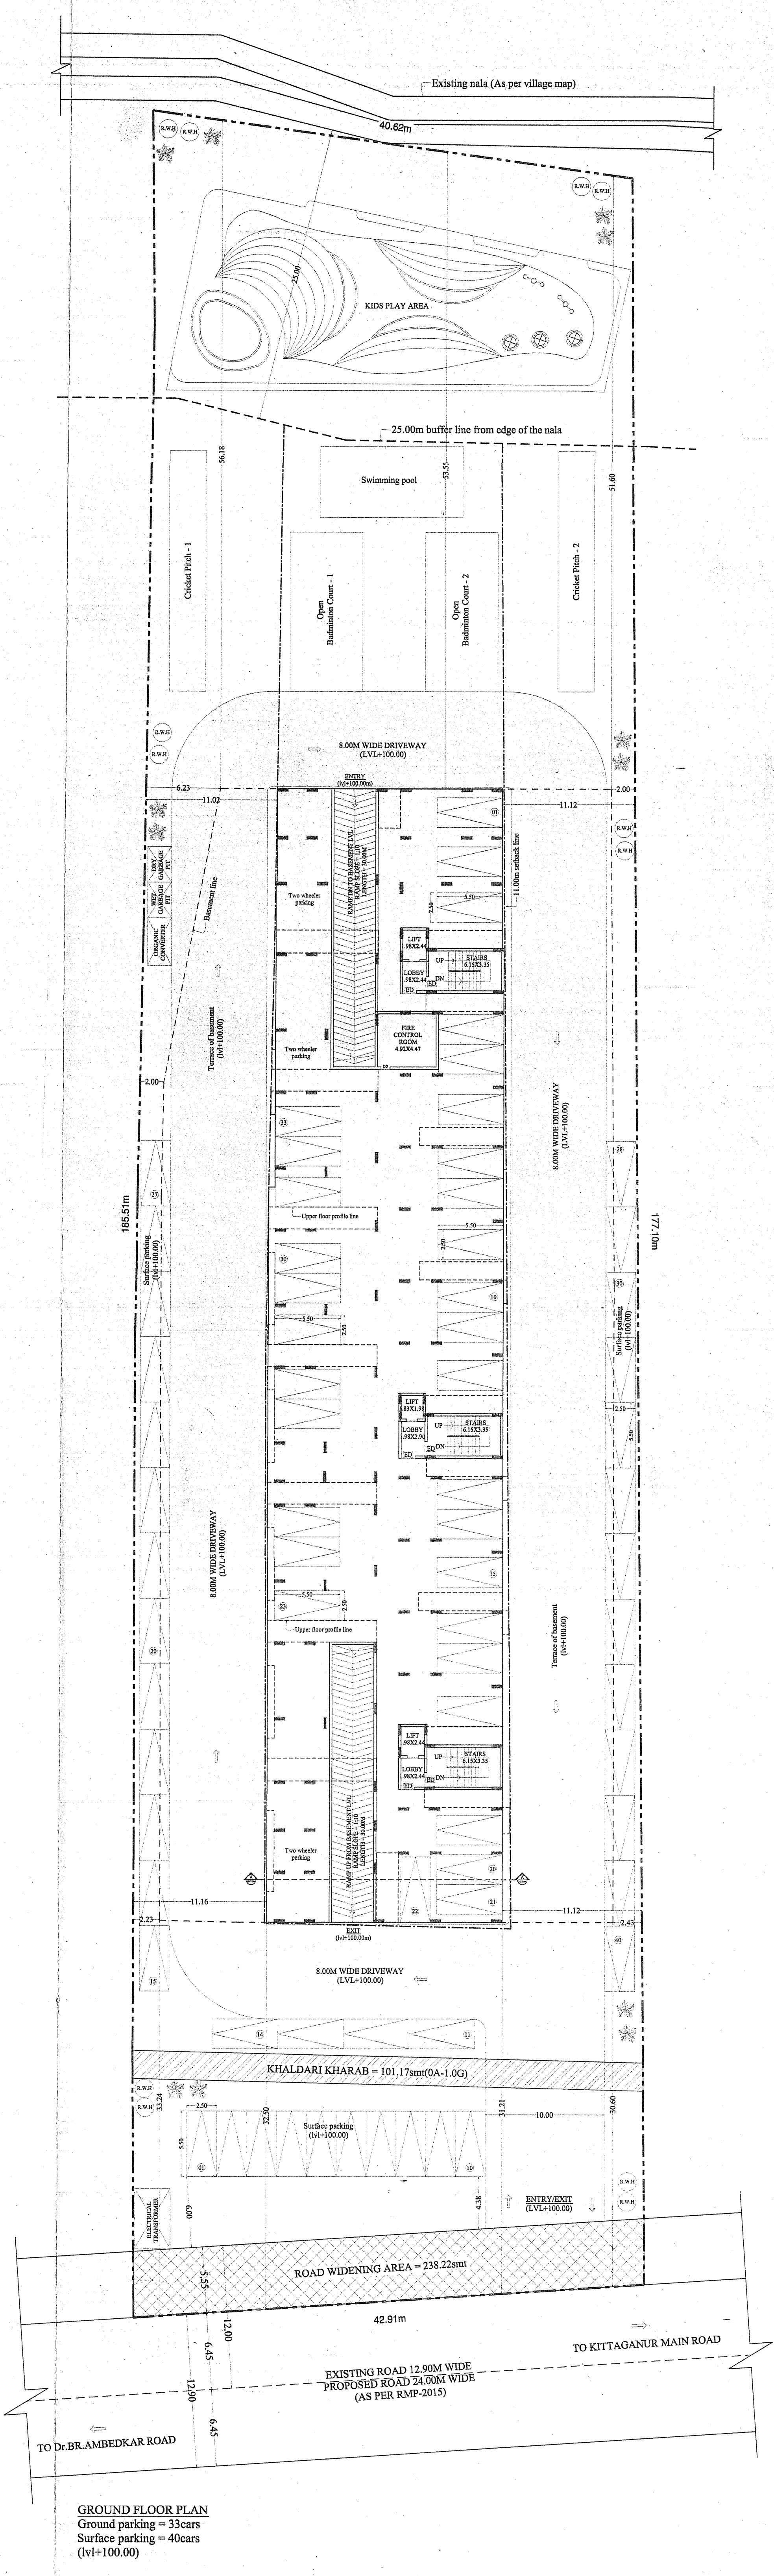


FLOORS	GROSS AREA	DEDUCTION	BUILDUP AREA	AREA LIFT	PARKING	NON FAR AREA TERRACE	TOTAL	NET FAR	NO OF UNITS
BASEMENT FLOOR	314.49	0.00	314.49	0.00	0.00	0.00	0.00	0.00	
GROUND FLOOR	185.95	0.00	185.95	13.38	1724.17	0.00	1737.45	119.81	
1 st FLOOR	162.74	32.25	1668.35	13.38	0.00	0.00	1828.73	136.50	
2 nd FLOOR	162.74	32.25	1668.35	13.38	0.00	0.00	1828.73	136.50	
3 rd FLOOR	1700.60	32.25	1668.35	13.38	0.00	0.00	1828.73	1655.07	
4 th FLOOR	1700.60	32.25	1668.35	13.38	0.00	0.00	1828.73	1655.07	
5 th FLOOR	1700.60	32.25	1668.35	13.38	0.00	0.00	1828.73	1655.07	
6 th FLOOR	1700.60	32.25	1668.35	13.38	0.00	0.00	1828.73	1655.07	
7 th FLOOR	1700.60	32.25	1668.35	13.38	0.00	0.00	1828.73	1655.07	
8 th FLOOR	1700.60	32.25	1668.35	13.38	0.00	0.00	1828.73	1655.07	
9 th FLOOR	1700.60	32.25	1668.35	13.38	0.00	0.00	1828.73	1655.07	
10 th FLOOR	1700.60	32.25	1668.35	13.38	0.00	0.00	1828.73	1655.07	
TERRACE FLOOR	110.85	0.00	110.85	0.00	110.85	0.00	110.85	0.00	
TOTAL	2445.44	322.50	2122.94	33.05	1835.02	0.00	5860.19	5860.19	


AREA STATEMENT IN SQ.M		
ACTUAL SITE AREA		7559.35 (G.M. - 34.72%)
KHARAB AREA		101.77 (SQ.M. (M. LOG))
NET SITE AREA (FOR P&H)		7658.18 (SQ.M)
PROPOSED ROAD UNDERING AREA		238.32 (SQ.M)
NET SITE AREA (FOR COVERAGE)		7219.86 (SQ.M)
SEF BACK		11.00 (M)
BUILDING HT ACHIEVED		34.95M < 35.00M
PERMISSIBLE F.A.R		2.25
F.A.R		TOTAL FLOOR AREA SITE AREA
		16716.23 (SQ.M)
F.A.R ACHIEVED		7458.18 (SQ.M) 2.264 < 2.25
PERMISSIBLE PLOT COVERAGE		50%
GROUND COVERAGE		PLINTH AREA X 100 NET SITE AREA
		1836.95 X 100 7219.86
GROUND COVERAGE ACHIEVED		25.71% < 50%

UNIT DETAILS	
TOTAL NUMBER OF UNITS	= 180 UNITS
CAR PARKING STATEMENT	
PLATS MORE THAN 50 SUT < 225 SQM	= 150 CARS
10% VISITORS PARKING	= 15 CARS
TOTAL NO. OF CAR PARKS REQUIRED	= 165 CARS
BASEMENT FLOOR CAR PARKING	= 95 CARS
GROUND FLOOR CAR PARKING	= 33 CARS
SURFACE PARKING	= 40 CARS
TOTAL NO. OF CAR PARKS PROVIDED	= 168 CARS

SURVEY SKETCH (N.T.S)		
PROJECT -	SECTION -	SECTION -
DATE OF SURVEY -		

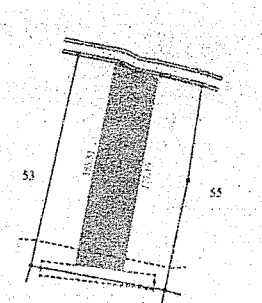

LOCATION MAP (N.T.S.)

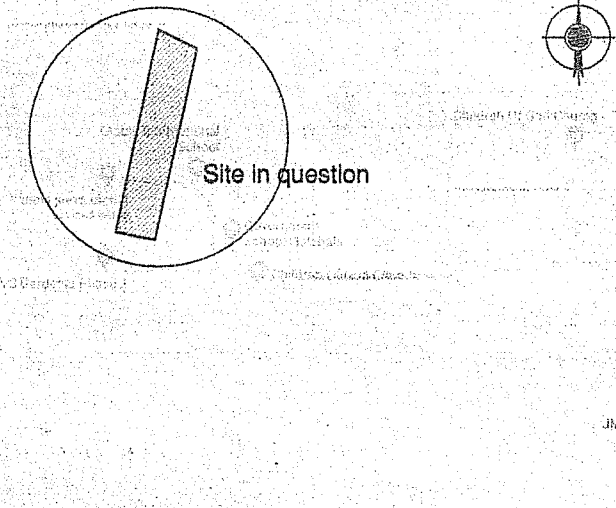

GOOGLE EARTH (N.T.S.)

- [illegible]

ಮಾನ್ಯ, ಅಯುಕ್ತರವರ ಆದೇಶ ಸಂಖ್ಯೆ, 140 ದಿನಾಂಕ 17.04.2018 ರಂದು ಅನುಮೋದಿಸಿರುತ್ತಾರೆ.

ಚಲನ್ ನಂ.16667 ಮತ್ತು 16668 ದಿನಾಂಕ : 29.05.2018

ಅಭಿವೃದ್ಧಿ ಕಾಮಗಾರಿ		
182	ಬೆಂಗಳೂರು ನಗರ ಪಂಚಾಯತ್	753165.00
191	ನಗರ ಪಂಚಾಯತ್	753165.00
198	ಬೆಂಗಳೂರು ನಗರ ಪಂಚಾಯತ್	33474.00
537	ಬೆಂಗಳೂರು ನಗರ ಪಂಚಾಯತ್	30240.00
546	ಬೆಂಗಳೂರು ನಗರ ಪಂಚಾಯತ್	1170921.00
493	ಬೆಂಗಳೂರು ನಗರ ಪಂಚಾಯತ್	836850.00
483	ಬೆಂಗಳೂರು ನಗರ ಪಂಚಾಯತ್	33000.00
199	ಬೆಂಗಳೂರು ನಗರ ಪಂಚಾಯತ್	167590.00
ಒಟ್ಟು		37,97,15,150.00
ಅನುದಾನ ಮೂಲ		
1. ಸರ್ಕಾರಿ		141462.00
2. ಸ್ವಯಂ ಸಹಾಯ		441462.00
ಒಟ್ಟು		40,29,24,00.00

ಸಮ/ಆಸ/ಆಆ - ೨/- ತ್ರೇತೆ ೩೨೧೧/೨೦ ೨೮/೨
 ಬೆಂಗಳೂರು ಅಪವೃದ್ಧಿ ಪ್ರಾಧಿಕಾರ. ಬೆಂಗಳೂರು ನಕ್ಷೆಗೆ
 ಸೇರಿದುದು ಪರಿಣಾಮವಾಗಿರುವ ಎಲ್ಲಾ ಭವನಗಳ ಅಪವೃದ್ಧಿ
 (ಪ್ರಿನ್ಸಿಪಲ್ ತ್ರೇತೆ ೩೨೧೧) ೨೦೨೩ರಲ್ಲಿ ೨೭/೩/೨೦೨೩ರಂದು
 ಮಾನ್ಯ ಮಾನ್ಯತೆ ಪಡೆದಿರುತ್ತದೆ.


 ಆವಿಷ್ಕಾರ ಪರವಾನಗಿ
 ದಿನಾಂಕ 30/05/2018
 ಬೆಂಗಳೂರು ಅನಿವೃದ್ಧಿ ಪ್ರಾಧಿಕಾರ
 ಬೆಂಗಳೂರು.

The technical drawing illustrates the cross-section of a reinforced concrete slab. It includes labels for various components:

- REINFORCING BAR**: Points to the main longitudinal bars.
- ANCHORING BARS**: Points to the top bars at the ends of the slab.
- CONCRETE SLAB**: The main body of the slab.
- SLAB THICKNESS**: Indicated by a dimension line across the width of the slab.
- SLAB WIDTH**: Indicated by a dimension line along the length of the slab.
- SLAB LENGTH**: Indicated by a dimension line along the depth of the slab.
- SLAB AREA**: A label pointing to the overall area of the slab.
- SLAB VOLUME**: A label pointing to the volume of the slab.
- SLAB WEIGHT**: A label pointing to the weight of the slab.
- SLAB PERIMETER**: A label pointing to the perimeter of the slab.
- SLAB SURFACE AREA**: A label pointing to the surface area of the slab.
- SLAB CURVED SURFACE AREA**: A label pointing to the curved surface area of the slab.
- SLAB TOP SURFACE AREA**: A label pointing to the top surface area of the slab.
- SLAB BOTTOM SURFACE AREA**: A label pointing to the bottom surface area of the slab.
- SLAB SIDE SURFACE AREA**: A label pointing to the side surface area of the slab.
- SLAB END SURFACE AREA**: A label pointing to the end surface area of the slab.
- SLAB CORNER SURFACE AREA**: A label pointing to the corner surface area of the slab.
- SLAB JOINT SURFACE AREA**: A label pointing to the joint surface area of the slab.
- SLAB REINFORCEMENT RATIO**: A label pointing to the ratio of reinforcement area to concrete area.
- SLAB REINFORCEMENT COEFFICIENT**: A label pointing to the coefficient used in the design.
- SLAB DESIGN STRESS**: A label pointing to the stress level in the slab.
- SLAB DESIGN MOMENT**: A label pointing to the moment applied to the slab.
- SLAB DESIGN LOAD**: A label pointing to the load applied to the slab.
- SLAB DESIGN DEFLECTION**: A label pointing to the deflection of the slab under load.
- SLAB DESIGN CRACK WIDTH**: A label pointing to the crack width in the slab.
- SLAB DESIGN SPLITTING TENSILE STRENGTH**: A label pointing to the tensile strength of the concrete.
- SLAB DESIGN COMPRESSIVE STRENGTH**: A label pointing to the compressive strength of the concrete.
- SLAB DESIGN FLEXURAL STIFFNESS**: A label pointing to the stiffness of the slab.
- SLAB DESIGN SHEAR CAPACITY**: A label pointing to the shear capacity of the slab.
- SLAB DESIGN TORSIONAL STIFFNESS**: A label pointing to the torsional stiffness of the slab.
- SLAB DESIGN LONGITUDINAL STIFFNESS**: A label pointing to the longitudinal stiffness of the slab.
- SLAB DESIGN TRANSVERSE STIFFNESS**: A label pointing to the transverse stiffness of the slab.
- SLAB DESIGN DIAPHRAGM STIFFNESS**: A label pointing to the diaphragm stiffness of the slab.
- SLAB DESIGN WALL STIFFNESS**: A label pointing to the wall stiffness of the slab.
- SLAB DESIGN COLUMN STIFFNESS**: A label pointing to the column stiffness of the slab.
- SLAB DESIGN BEAM STIFFNESS**: A label pointing to the beam stiffness of the slab.
- SLAB DESIGN GIRDER STIFFNESS**: A label pointing to the girder stiffness of the slab.
- SLAB DESIGN TRUSS STIFFNESS**: A label pointing to the truss stiffness of the slab.
- SLAB DESIGN ARCH STIFFNESS**: A label pointing to the arch stiffness of the slab.
- SLAB DESIGN CABLE STIFFNESS**: A label pointing to the cable stiffness of the slab.
- SLAB DESIGN MEMBRANE STIFFNESS**: A label pointing to the membrane stiffness of the slab.
- SLAB DESIGN SHELL STIFFNESS**: A label pointing to the shell stiffness of the slab.
- SLAB DESIGN PLATE STIFFNESS**: A label pointing to the plate stiffness of the slab.
- SLAB DESIGN FILLED STEEL COLUMN STIFFNESS**: A label pointing to the stiffness of a filled steel column.
- SLAB DESIGN COMPOSITE DECK STIFFNESS**: A label pointing to the stiffness of a composite deck.
- SLAB DESIGN CORRUGATED METAL DECK STIFFNESS**: A label pointing to the stiffness of a corrugated metal deck.
- SLAB DESIGN CONCRETE FILLER STIFFNESS**: A label pointing to the stiffness of a concrete filler.
- SLAB DESIGN INSULATION STIFFNESS**: A label pointing to the stiffness of insulation.
- SLAB DESIGN GLASS STIFFNESS**: A label pointing to the stiffness of glass.
- SLAB DESIGN POLYMER STIFFNESS**: A label pointing to the stiffness of polymer.
- SLAB DESIGN CERAMIC STIFFNESS**: A label pointing to the stiffness of ceramic.
- SLAB DESIGN BRICK STIFFNESS**: A label pointing to the stiffness of brick.
- SLAB DESIGN BLOCK STIFFNESS**: A label pointing to the stiffness of block.
- SLAB DESIGN TILE STIFFNESS**: A label pointing to the stiffness of tile.
- SLAB DESIGN CARPET STIFFNESS**: A label pointing to the stiffness of carpet.
- SLAB DESIGN FLOOR FINISH STIFFNESS**: A label pointing to the stiffness of floor finish.
- SLAB DESIGN CEILING FINISH STIFFNESS**: A label pointing to the stiffness of ceiling finish.
- SLAB DESIGN PARTITION STIFFNESS**: A label pointing to the stiffness of partition.
- SLAB DESIGN DOOR STIFFNESS**: A label pointing to the stiffness of door.
- SLAB DESIGN WINDOW STIFFNESS**: A label pointing to the stiffness of window.
- SLAB DESIGN ROOF STIFFNESS**: A label pointing to the stiffness of roof.
- SLAB DESIGN CHIMNEY STIFFNESS**: A label pointing to the stiffness of chimney.
- SLAB DESIGN TOWER STIFFNESS**: A label pointing to the stiffness of tower.
- SLAB DESIGN MAST STIFFNESS**: A label pointing to the stiffness of mast.
- SLAB DESIGN ANTENNA STIFFNESS**: A label pointing to the stiffness of antenna.
- SLAB DESIGN RADAR STIFFNESS**: A label pointing to the stiffness of radar.
- SLAB DESIGN TELESCOPE STIFFNESS**: A label pointing to the stiffness of telescope.
- SLAB DESIGN CAMERA STIFFNESS**: A label pointing to the stiffness of camera.
- SLAB DESIGN MICROPHONE STIFFNESS**: A label pointing to the stiffness of microphone.
- SLAB DESIGN SPEAKER STIFFNESS**: A label pointing to the stiffness of speaker.
- SLAB DESIGN LIGHT FIXTURE STIFFNESS**: A label pointing to the stiffness of light fixture.
- SLAB DESIGN HEATING UNIT STIFFNESS**: A label pointing to the stiffness of heating unit.
- SLAB DESIGN AIR CONDITIONING UNIT STIFFNESS**: A label pointing to the stiffness of air conditioning unit.
- SLAB DESIGN ELEVATOR STIFFNESS**: A label pointing to the stiffness of elevator.
- SLAB DESIGN ESCAPE ROUTE STIFFNESS**: A label pointing to the stiffness of escape route.
- SLAB DESIGN FIRE EXIT STIFFNESS**: A label pointing to the stiffness of fire exit.
- SLAB DESIGN ENTRANCE STIFFNESS**: A label pointing to the stiffness of entrance.
- SLAB DESIGN EXIT STIFFNESS**: A label pointing to the stiffness of exit.
- SLAB DESIGN LOBBY STIFFNESS**: A label pointing to the stiffness of lobby.
- SLAB DESIGN HALLWAY STIFFNESS**: A label pointing to the stiffness of hallway.
- SLAB DESIGN OFFICE STIFFNESS**: A label pointing to the stiffness of office.
- SLAB DESIGN CONFERENCE ROOM STIFFNESS**: A label pointing to the stiffness of conference room.
- SLAB DESIGN MEETING ROOM STIFFNESS**: A label pointing to the stiffness of meeting room.
- SLAB DESIGN CLASSROOM STIFFNESS**: A label pointing to the stiffness of classroom.
- SLAB DESIGN LECTURE HALL STIFFNESS**: A label pointing to the stiffness of lecture hall.
- SLAB DESIGN THEATRE STIFFNESS**: A label pointing to the stiffness of theatre.
- SLAB DESIGN CONCERT HALL STIFFNESS**: A label pointing to the stiffness of concert hall.
- SLAB DESIGN BALLROOM STIFFNESS**: A label pointing to the stiffness of ballroom.
- SLAB DESIGN BANQUET HALL STIFFNESS**: A label pointing to the stiffness of banquet hall.
- SLAB DESIGN GYMNASIUM STIFFNESS**: A label pointing to the stiffness of gymnasium.
- SLAB DESIGN SPORTS HALL STIFFNESS**: A label pointing to the stiffness of sports hall.
- SLAB DESIGN SWIMMING POOL STIFFNESS**: A label pointing to the stiffness of swimming pool.
- SLAB DESIGN SPA STIFFNESS**: A label pointing to the stiffness of spa.
- SLAB DESIGN SAUNA STIFFNESS**: A label pointing to the stiffness of sauna.
- SLAB DESIGN HOT TUB STIFFNESS**: A label pointing to the stiffness of hot tub.
- SLAB DESIGN JACUZZI STIFFNESS**: A label pointing to the stiffness of jacuzzi.
- SLAB DESIGN SHOWER STIFFNESS**: A label pointing to the stiffness of shower.
- SLAB DESIGN TOILET STIFFNESS**: A label pointing to the stiffness of toilet.
- SLAB DESIGN BATHROOM STIFFNESS**: A label pointing to the stiffness of bathroom.
- SLAB DESIGN KITCHEN STIFFNESS**: A label pointing to the stiffness of kitchen.
- SLAB DESIGN DINING ROOM STIFFNESS**: A label pointing to the stiffness of dining room.
- SLAB DESIGN BREAKFAST ROOM STIFFNESS**: A label pointing to the stiffness of breakfast room.
- SLAB DESIGN LIVING ROOM STIFFNESS**: A label pointing to the stiffness of living room.
- SLAB DESIGN BEDROOM STIFFNESS**: A label pointing to the stiffness of bedroom.
- SLAB DESIGN MASTER SUITE STIFFNESS**: A label pointing to the stiffness of master suite.
- SLAB DESIGN CHILDREN'S ROOM STIFFNESS**: A label pointing to the stiffness of children's room.
- SLAB DESIGN GUEST ROOM STIFFNESS**: A label pointing to the stiffness of guest room.
- SLAB DESIGN PORCH STIFFNESS**: A label pointing to the stiffness of porch.
- SLAB DESIGN PATIO STIFFNESS**: A label pointing to the stiffness of patio.
- SLAB DESIGN TERRACE STIFFNESS**: A label pointing to the stiffness of terrace.
- SLAB DESIGN BALCONY STIFFNESS**: A label pointing to the stiffness of balcony.
- SLAB DESIGN VERANDA STIFFNESS**: A label pointing to the stiffness of veranda.
- SLAB DESIGN PORCHES STIFFNESS**: A label pointing to the stiffness of porches.
- SLAB DESIGN PATIOS STIFFNESS**: A label pointing to the stiffness of patios.
- SLAB DESIGN TERRACES STIFFNESS**: A label pointing to the stiffness of terraces.
- SLAB DESIGN BALCONIES STIFFNESS**: A label pointing to the stiffness of balconies.
- SLAB DESIGN VERANDAS STIFFNESS**: A label pointing to the stiffness of verandas.
- SLAB DESIGN PORCHES AND PATIOS STIFFNESS**: A label pointing to the stiffness of porches and patios.
- SLAB DESIGN TERRACES AND BALCONIES STIFFNESS**: A label pointing to the stiffness of terraces and balconies.
- SLAB DESIGN VERANDAS AND PORCHES STIFFNESS**: A label pointing to the stiffness of verandas and porches.
- SLAB DESIGN PORCHES, PATIOS, TERRACES AND BALCONIES STIFFNESS**: A label pointing to the stiffness of porches, patios, terraces and balconies.
- SLAB DESIGN VERANDAS, PORCHES, PATIOS, TERRACES AND BALCONIES STIFFNESS**: A label pointing to the stiffness of verandas, porches, patios, terraces and balconies.
- SLAB DESIGN PORCHES, PATIOS, TERRACES, BALCONIES AND VERANDAS STIFFNESS**: A label pointing to the stiffness of porches, patios, terraces, balconies and verandas.
- SLAB DESIGN VERANDAS, PORCHES, PATIOS, TERRACES, BALCONIES AND VERANDAS STIFFNESS**: A label pointing to the stiffness of verandas, porches, patios, terraces, balconies and verandas.
- SLAB DESIGN PORCHES, PATIOS, TERRACES, BALCONIES AND VERANDAS STIFFNESS**: A label pointing to the stiffness of porches, patios, terraces, balconies and verandas.
- SLAB DESIGN VERANDAS**

© 2006 The Authors

LEGEND	
BOUNDARY LINE	
SETBACK LINE	
BASEMENT LINE	
C/L OF ROAD	
NALA LINE	
NALA BUFFER LINE	
KHALDARI KHARAB	
ROAD WIDENING AREA	

OWNER'S SIGNATURE :-

M/s.L.V'S BUILDERS & DEVELOPERS
(Rep by its Managing Partners)




(1) Mr. PRASAD REDDY,N.L



(2) Mr. R.SAMBA SIVA REDDY
(GPA HOLDER FOR)
K.NARAYANAPPA & OTHERS

ARCHITECT'S SIGNATURE :-


 N. GANESH
 B.C.C./B.L.3,5/E-4289/17-18

 NORTH		SCALE : 1:250
		DATE :
JOB TITLE:		
PROPOSED RESIDENTIAL APARTMENT BUILDING @ SY NO.15, HALEHALI VILLAGE, BIDARAHALLI HOBLI BANGALORE EAST TALUK		
TITLE:		
FOR SANCTION		
SITE PLAN,BASEMENT & GROUND FLOOR PLAN		
SHEET : 01 OF 02		
Designed by	Checked	Plotted
date		20/05/2016