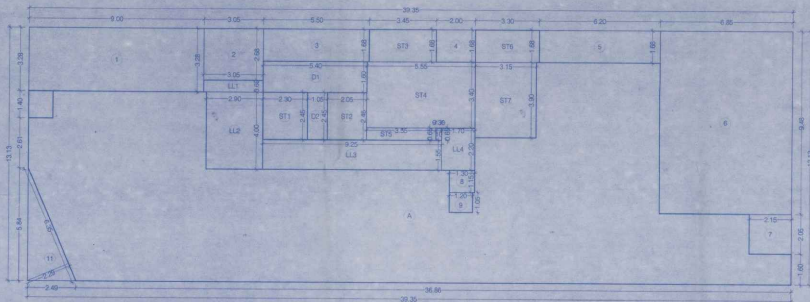
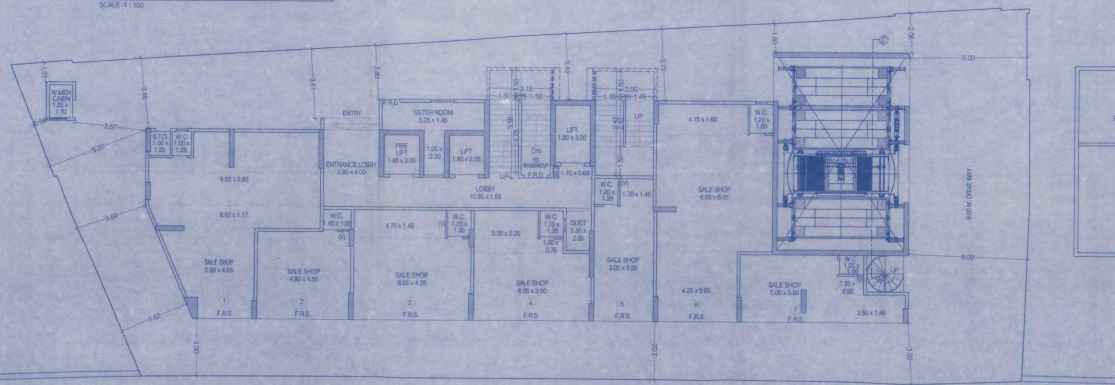
PLOT AREA LINE DIAGRAM
SCALE: 1:500BLOCK PLAN
SCALE: 1:500


PLOT AREA CALCULATION				
1	0.80 X 3.18 X 0.15 X 1 NO	=	0.34 SQ.MT	
2	0.80 X 0.92 X 0.15 X 1 NO	=	0.27 SQ.MT	
3	0.80 X 0.92 X 0.14 X 1 NO	=	0.04 SQ.MT	
4	0.80 X 0.96 X 0.94 X 1 NO	=	3.40 SQ.MT	
5	0.80 X 16.64 X 1.70 X 1 NO	=	14.15 SQ.MT	
6	0.80 X 20.80 X 0.96 X 1 NO	=	16.79 SQ.MT	
7	0.80 X 23.80 X 0.96 X 1 NO	=	19.68 SQ.MT	
8	0.80 X 17.87 X 1.11 X 1 NO	=	9.92 SQ.MT	
9	0.80 X 17.72 X 0.27 X 1 NO	=	2.38 SQ.MT	
10	0.80 X 17.67 X 0.16 X 1 NO	=	1.42 SQ.MT	
11	0.80 X 21.91 X 1.25 X 1 NO	=	10.30 SQ.MT	
12	0.80 X 20.42 X 18.41 X 1 NO	=	298.68 SQ.MT	
13	0.80 X 20.42 X 4.76 X 1 NO	=	70.32 SQ.MT	
14	0.80 X 16.82 X 0.46 X 1 NO	=	20.36 SQ.MT	
15	0.80 X 13.30 X 2.37 X 1 NO	=	15.84 SQ.MT	
16	0.80 X 11.26 X 0.64 X 1 NO	=	3.61 SQ.MT	
17	0.80 X 10.24 X 0.46 X 1 NO	=	23.85 SQ.MT	
18	0.80 X 6.48 X 0.15 X 1 NO	=	0.66 SQ.MT	
19	0.80 X 0.97 X 0.10 X 1 NO	=	0.08 SQ.MT	
20	0.80 X 1.46 X 0.32 X 1 NO	=	0.16 SQ.MT	
21	0.80 X 3.82 X 1.16 X 1 NO	=	0.98 SQ.MT	
22	0.80 X 7.52 X 2.64 X 1 NO	=	9.93 SQ.MT	
23	0.80 X 5.45 X 0.11 X 1 NO	=	0.30 SQ.MT	
24	0.80 X 5.45 X 0.11 X 1 NO	=	0.30 SQ.MT	
25	0.80 X 20.05 X 2.71 X 1 NO	=	36.33 SQ.MT	
26	0.80 X 20.42 X 0.46 X 1 NO	=	6.77 SQ.MT	
TOTAL PLOT AREA				874.10 SQ.MT

BUILT UP AREA CALCULATION

GROUND FLOOR				
A	30.35 X 13.13 X 1 NO	=	516.67	SQ.MT
TOTAL ADDITION		=	516.67	SQ.MT
DEDUCTIONS				
1	0.80 X 3.28 X 1 NO	=	29.52	SQ.MT
2	3.05 X 2.68 X 1 NO	=	8.17	SQ.MT
3	3.50 X 1.68 X 1 NO	=	5.84	SQ.MT
4	2.00 X 1.68 X 1 NO	=	3.36	SQ.MT
5	6.80 X 1.68 X 1 NO	=	10.48	SQ.MT
6	6.85 X 0.48 X 1 NO	=	64.94	SQ.MT
7	2.19 X 2.02 X 1 NO	=	4.41	SQ.MT
8	1.30 X 1.16 X 1 NO	=	1.50	SQ.MT
9	1.30 X 1.08 X 1 NO	=	1.38	SQ.MT
10	0.35 X 0.65 X 1 NO	=	0.30	SQ.MT
11	1.2 X 0.35 X 2.38 X 1 NO	=	7.22	SQ.MT
TOTAL DEDUCTION		=	140.59	SQ.MT
TOTAL BUILT UP AREA (X-Y)		=	376.08	SQ.MT
STAIRCASE AREA CALCULATION				
ST1	2.30 X 2.45 X 1 NO	=	5.64	SQ.MT
ST2	0.05 X 2.45 X 1 NO	=	0.02	SQ.MT
ST3	3.45 X 1.68 X 1 NO	=	5.80	SQ.MT
ST4	6.85 X 0.48 X 1 NO	=	18.57	SQ.MT
ST5	3.55 X 0.65 X 1 NO	=	2.31	SQ.MT
ST6	3.30 X 1.68 X 1 NO	=	5.54	SQ.MT
ST7	3.15 X 0.90 X 1 NO	=	12.58	SQ.MT
TOTAL STAIRCASE AREA		=	56.47	SQ.MT
ENTRANCE LOBBY AREA CALCULATION				
LL1	3.05 X 0.67 X 1 NO	=	1.83	SQ.MT
LL2	0.80 X 4.00 X 1 NO	=	11.60	SQ.MT
LL3	9.28 X 1.50 X 1 NO	=	14.34	SQ.MT
LL4	1.70 X 0.20 X 1 NO	=	3.74	SQ.MT
TOTAL ENTRANCE LOBBY AREA		=	21.31	SQ.MT
METER ROOM AREA CALCULATION				
D1	5.40 X 1.00 X 1 NO	=	5.40	SQ.MT
D2	1.22 X 2.45 X 1 NO	=	2.97	SQ.MT
TOTAL METER ROOM AREA		=	11.21	SQ.MT
SERVANT TOILET AREA CALCULATION				
STO1	2.20 X 1.00 X 1 NO	=	2.20	SQ.MT
TOTAL SERVANT TOILET AREA		=	2.20	SQ.MT
NET BUILT UP AREA (X1-Y2+Y3-Y4-Y5)		=	376.99	SQ.MT

GROUND FLOOR AREA LINE DIAGRAM
SCALE: 1:100GROUND FLOOR PLAN
SCALE: 1:100

18.30 M.W. NAVGHAR ROAD

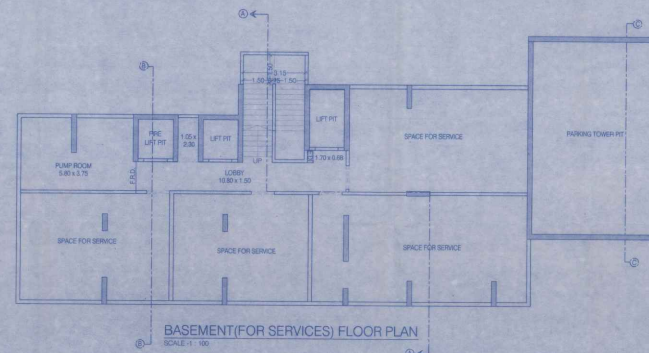BASEMENT (FOR SERVICES) FLOOR PLAN
SCALE: 1:100

PROFORMA - A

1. Scheme particulars:

Proposed Scheme particulars Scheme No. 1, 2, 1000.

PROFORMA - B

CONTENTS OF SHEET

BLOCK & LOCATION PLAN, PLOT AREA CALCULATION & GROUND FLOOR PLAN, AREA DIAGRAM & CALCULATION, DESCRIPTION OF PROPOSAL.

PROP. S. R. SCHEME (USC 32(1)) FOR VISHAL CHS. CH. PLOT BEARING: C.T. NO. 714/4 OF VILLAGE, MULUND (E). T. WARD, MUMBAI 40001

NAME OF OWNER AUTHORIZED SIGNATURE

NAME, ADDRESS & SIGNATURE OF ARCHITECT SIGNATURE

STAMP OF DATE OF RECEIPT STAMP OF DATE OF APPROVAL OF PLANS

Approved Subject to the condition mentioned in this office permission. Letter no. SH/CHS/CT/10/10/2023 dated 12.10.2023

NORTH DRAWN BY JOB NO. PATH.