

ENGINEER CERTIFICATE
ENGINEER IS FULLY RESPONSIBLE FOR LEAVING MARGINAL OPEN SPACE & ROAD LINE PORTION.

DRAINAGE CERTIFICATE
THE DEPTH OF POSITION OF EXTS. M.H. IS CHECKED VERIFIED PERSONALLY BY ME ON SITE PREMISES CAN GET CONNECTION AS SHOWN IN PLAN

TENANT & FLOOR AREA TABLE:-		SQMT	
	USE	EQ. TENA.	FLOOR AREA
PROP. GROUND FLOOR (COMM.)	COMM.	29	1016.29
PROP. GROUND FLOOR (CLUBHOUSE)	CLUBHOUSE	--	380.39
PROP. 9TH FLOOR R.F.	PARKING		
PROP. FIRST FLOOR	RESL	14	1255.18
PROP. SECOND FLOOR	RESL	14	1255.18
PROP. THIRD FLOOR	RESL	14	1255.18
PROP. FOURTH FLOOR	RESL	14	1255.18
PROP. FIFTH FLOOR	RESL	14	1255.18
PROP. SIXTH FLOOR	RESL	14	1255.18
PROP. SEVENTH FLOOR	RESL	14	1255.18
PROP. EIGHTH FLOOR	RESL	14	1255.18
PROP. 9TH FLOOR	RESL	14	1255.18
PROP. 10TH FLOOR	RESL	14	1255.18
PROP. 11TH FLOOR	RESL	14	1255.18
PROP. 12TH FLOOR	RESL	14	1255.18
PROP. 13TH FLOOR	RESL	14	1255.18
PROP. 14TH FLOOR	RESL	10	886.96
PROP. TOTAL	COMM + RESL	29 + 192	+1016.29 7396.69

COLOUR NOTE :-	
PLOT BOUNDARY	
PROP. WORK	
PROP. DR-LINE	
ROAD	
DUST-BIN	
TREE	
PERCOLATING WELL	
SPINKLER	

	
OWNER	DEVELOPERS

Y. C. SOLANKI E-604, Samor Residency Gandhi Road, Veiva, Ahmedabad AUDA License No. 1114ERH26022610A	VIREN D. PAREKH STRUCTURAL DESIGNER Reg. No. AUDA/SD-1/299 402, Manik Arcade Nr. Mansi Cross Road, Varnapur, Ahmedabad-380 015.
ENGINEER	STR. ENGINEER


Y. C. SOLANKI
E-804, Samer Residency
Canal Road, Vatva, Ahmedabad
AUDA LIC No.
1114CW0502261074

C.O.W.

1. 1.1

કાયદા બોર્ડીસર
કાયદા બોર્ડ બેરોડાની સર્વિસ

	AUTHORITY
--	-----------

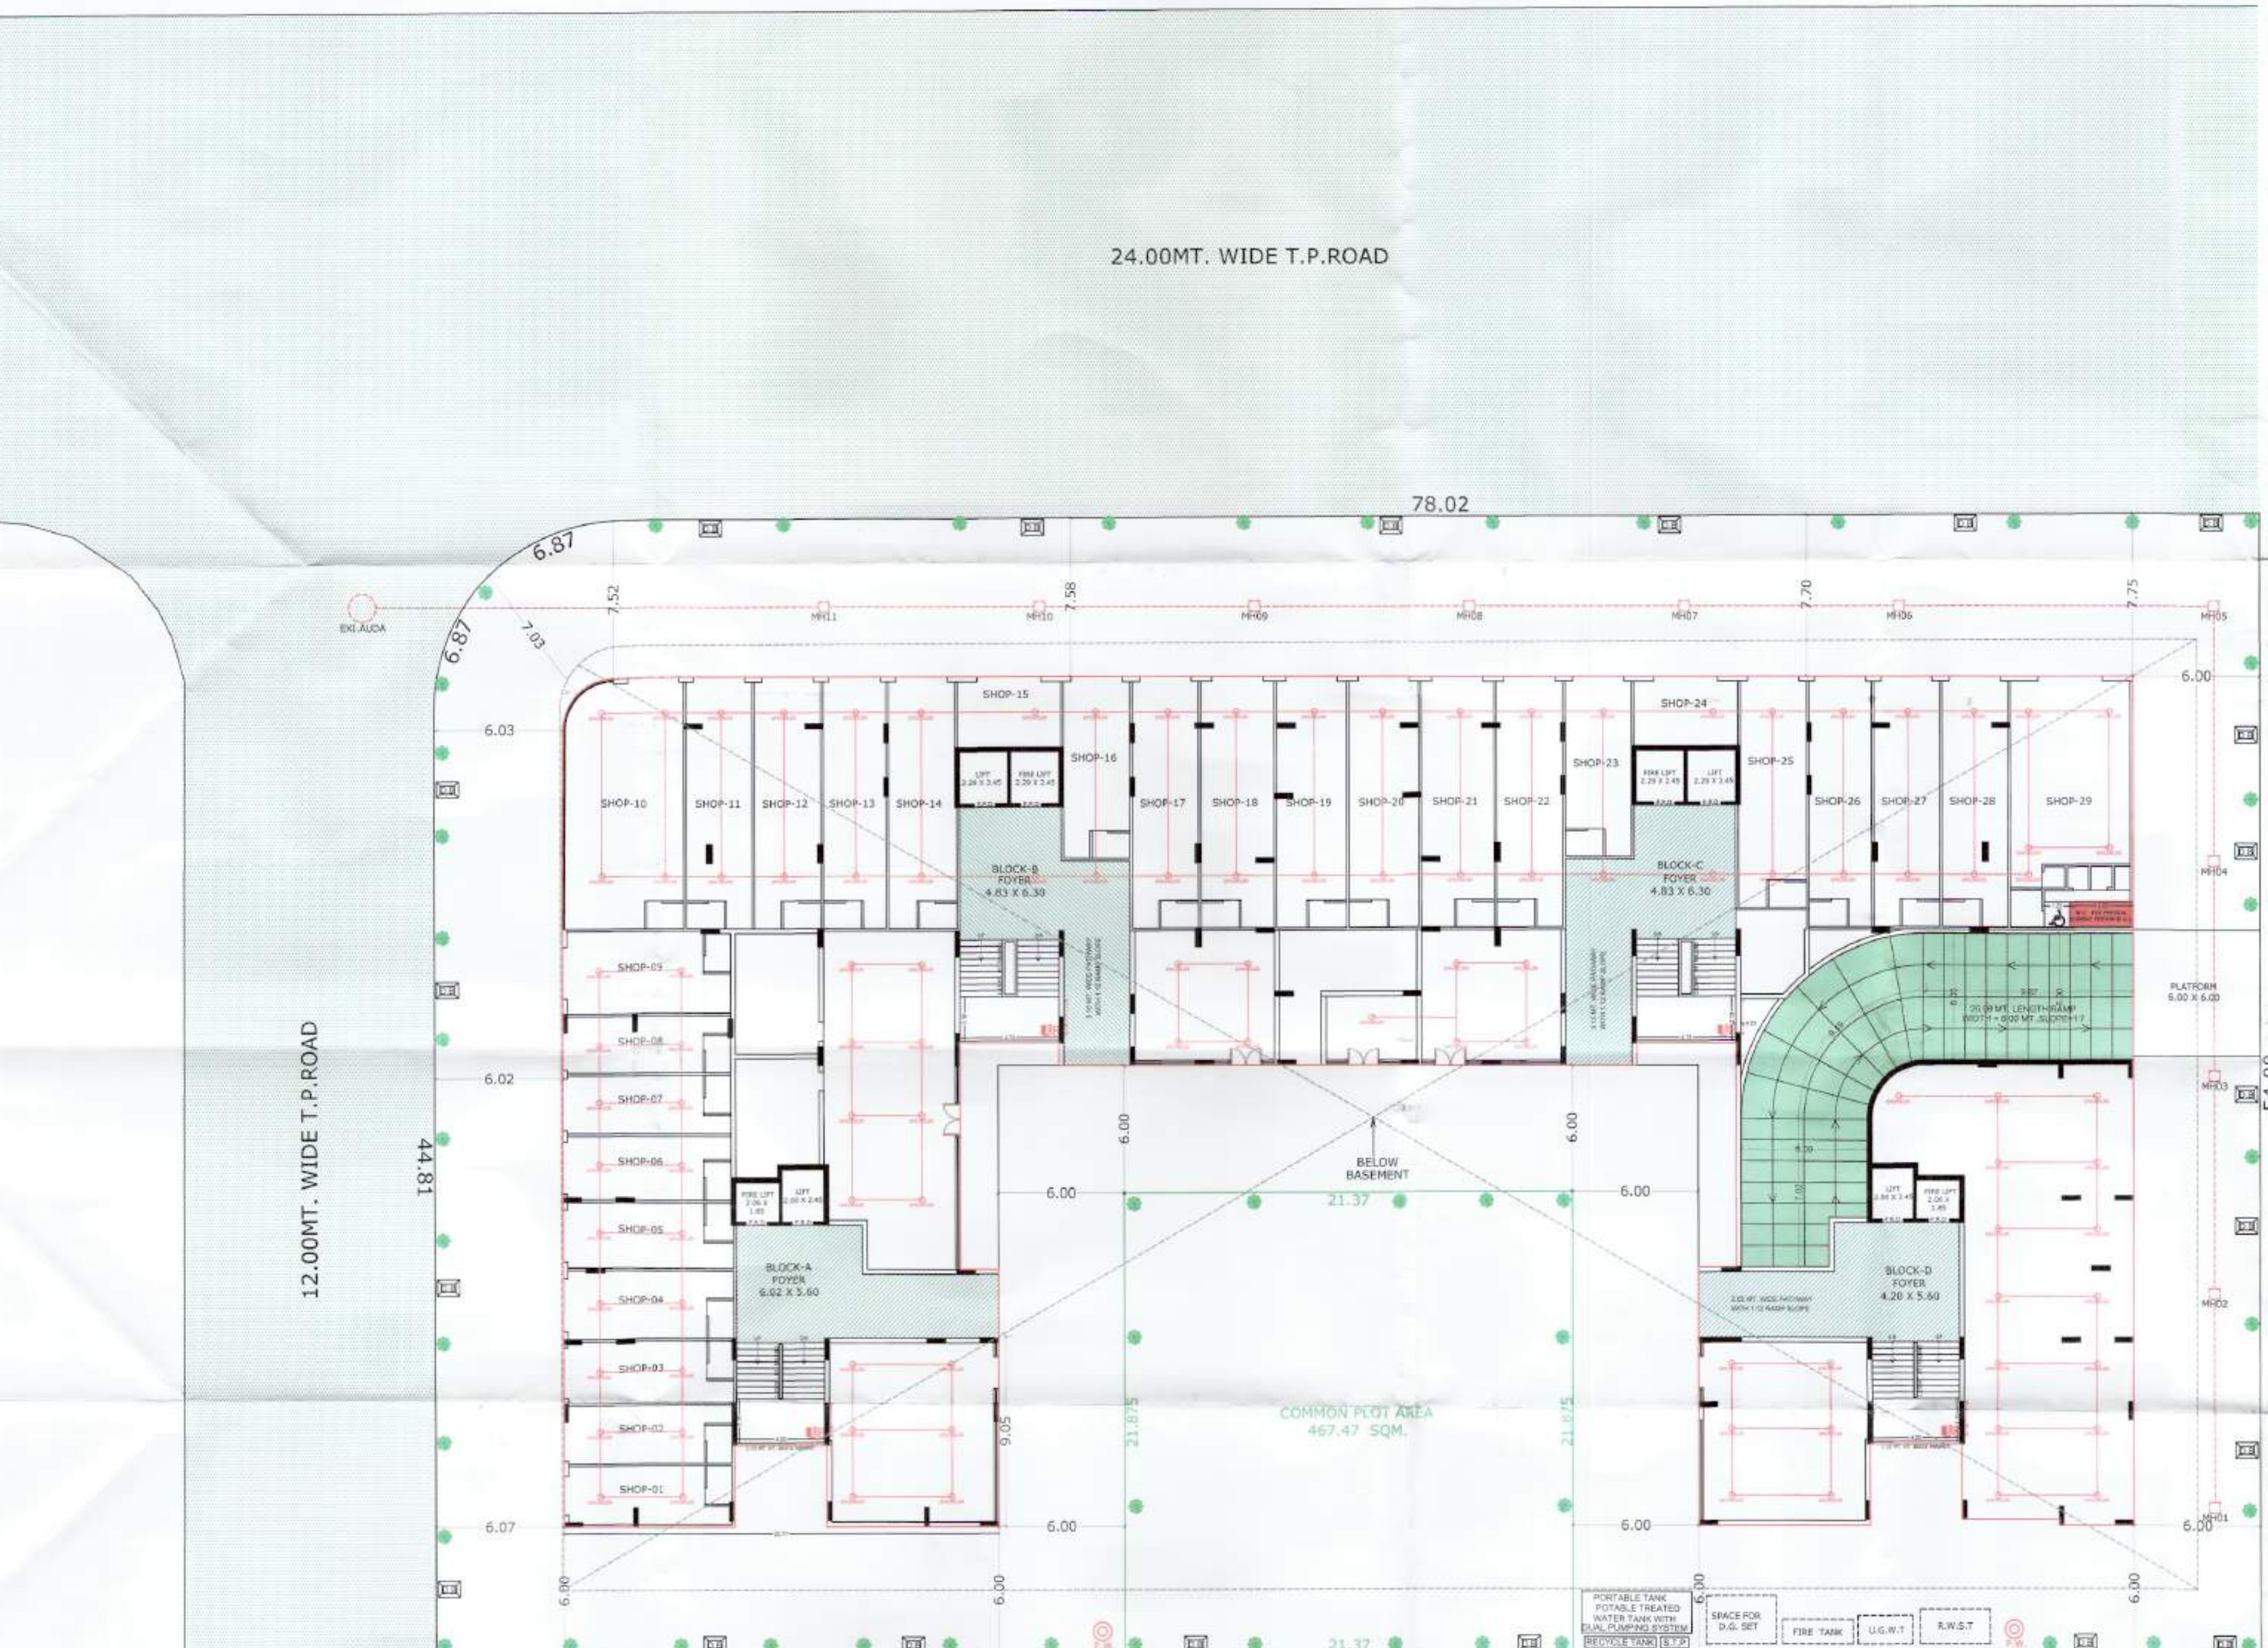

86.99
ADJ. F.P. NO - 107

LAY OUT PLAN
SCALE : 1CM=2.00 MT

COMMERCIAL					BUILT-UP AREA CAL : BASEMENT-1					PARKING AREA CALCULATION FOR COMM. :-					PARKING AREA CALCULATION FOR RESI. :-					RESIDENTIAL AFFORDABLE HOUSING PROJECT (SHEET NO-03/09)				
PARKING	REQ.	BASEMENT-1	BASEMENT-2	G.F.	TOTAL	REQ.	PROVI.	77.99 X 45.06	= 3514.23 SQ.M	TOTAL USED F.S.I. :-	1016.29 SMT	REQ.	PROVI.	RECI	REQ (67.00 SQ.MT TO 90.00 SQ.MT)	REQ.	PROVI.	RECI	REQ (67.00 SQ.MT TO 90.00 SQ.MT)	LAY OUT PLAN SHOWING PROP. RESI. + COMM. BUILDING ON	F.P. NO. :- 106 OF SUR NO :- 460 DRAFT T.P.S. NO. :- 4099 (ZUNDA), AT VIL. :- ZUNDA, TA :- GANDHINAGAR, DIST:- GANDHINAGAR			
CAR	254.08	244.29	---	---	177.02	421.31	---	---	---	LESS:-	TOTAL	= 3514.23 SQ.M	---	---	---	---	---	---	---	SCALE: 1CM = 2.00MT.	ZONE = GENERAL AGRICULTURE-AL/OVERLAY RAH (RESIDENTIAL AFFORDABLE HOUSING)			
T.W.	152.45	---	---	---	165.01	165.01	---	---	---	01. 0.50 X 75.00 X 0.25	= 9.38 SQ.M	---	---	---	---	---	---	---	---	USE : RESI.+COMM.(R.A.H)	AREA TABLE			
VIS.	101.63	---	---	---	109.94	109.94	---	---	---	02. 2.99 X 0.25	= 0.75 SQ.M	---	---	---	---	---	---	---	---	COLOUR NOTE :-	PLOT BOUNDARY			
TOTAL	508.15	244.29	---	---	451.97	696.26	---	---	---	03. AS PER P.L. LINE	= 1.93 SQ.M	---	---	---	---	---	---	---	---	PROF. WORK	DUST-BIN			
					RESIDENTIAL					BUILT-UP AREA CAL : BASEMENT-2					PROV. PARKING AREA CAL. FOR COMM.					CAR PARKING				
CAR	1669.63	1253.45	1952.76	---	3211.21	---	---	---	---	77.99 X 45.06	= 3514.23 SQ.M	---	---	---	---	---	---	---	---	ROAD	SPINKLER			
T.W.	1335.70	979.64	823.31	---	1802.95	---	---	---	---	LESS:-	TOTAL	= 3514.23 SQ.M	---	---	---	---	---	---	---	---	---			
VIS.	333.93	384.94	---	---	384.94	---	---	---	---	01. 0.50 X 75.00 X 0.25	= 9.38 SQ.M	---	---	---	---	---	---	---	---	---	---			
TOTAL	3339.26	2618.03	2811.79	---	5429.82	---	---	---	---	02. 2.99 X 0.25	= 0.75 SQ.M	---	---	---	---	---	---	---	---	---	---			
					TOTAL = 3514.23 - 12.06 = 3502.17 SQ.M					TOTAL = 3514.23 - 12.06 = 3502.17 SQ.M					TOTAL = 12.06 SQ.M					TOTAL = 12.06 SQ.M				
															</									

કાયદા બોર્ડના સભ્ય
કાયદા બોર્ડના સભ્યની સહી
સાંપીનગર

[illegible]

	BLOCK	FLOOR	UNIT NO.	UNIT TYPE
	A	1st	101	RES
			102	RES
			103	RES
			201	RES
			202	RES
			203	RES
	A	3rd	301	RES
			302	RES
			303	RES
			401	RES
			402	RES
			403	RES
			501	RES



CAPIT AREA (SQ. FEET)	WALL AREA	CEILING AREA	OPEN PERCENT	ROOM	FLOOR	UNIT M ²	UNIT EA.
73.26	2.76	2.43	14.58	B	1st REEL	108	88.73
73.26	2.76	2.43	31.41			122	80.08
73.26	2.76	2.43	18.73			132	80.08
73.26	2.76	2.43	----			134	80.03
73.26	2.76	2.43	----			231	80.72
73.26	2.76	2.43	14.58	B	2nd REEL	120	80.08
73.26	2.76	2.43	18.73			130	80.03
73.26	2.76	2.43	----			234	80.08
73.26	2.76	2.43	----			236	80.03
73.26	2.76	2.43	----			330	80.72
73.26	2.76	2.43	14.58	B	3rd REEL	120	80.08
73.26	2.76	2.43	18.73			130	80.03
73.26	2.76	2.43	----			234	80.08
73.26	2.76	2.43	----			236	80.03
73.26	2.76	2.43	----			330	80.72

WASH AREA	ACCESS	OPEN THRESHOLD	DOOR	FLOOR	UNIT NO	UNIT E.A.	CAPIT AREA (SQ. FT.)
2.50	2.40	100	C	1st FLOOR	101	89.83	79.50
2.50	2.40	100			102	89.89	80.00
2.50	2.40	89.58			103	89.89	79.50
2.50	2.40	89.81			104	89.72	79.50
2.50	2.40	89.81	C	2nd FLOOR	201	89.83	79.50
2.50	2.40	89.81			202	89.89	79.50
2.50	2.40	89.58			203	89.89	80.00
2.50	2.40	89.58			204	89.72	79.50
2.50	2.40	89.81	C	3rd FLOOR	301	89.83	79.50
2.50	2.40	89.81			302	89.89	80.00
2.50	2.40	89.58			303	89.89	80.00
2.50	2.40	89.58			304	89.72	79.50
2.50	2.40	89.81	C	4th FLOOR	401	89.83	79.50
2.50	2.40	89.81			402	89.89	80.00
2.50	2.40	89.58			403	89.89	80.00
2.50	2.40	89.58			404	89.72	79.50

SALTWATER AREA	OPEN TRENCH	DOCK	FLOOR	UNIT NO.	UNIT S.A.	CARPET AREA (SQ. FT.)	BUSHY AREA (SQ. FT.)
2.43	---	---	---	---	---	15.35	2.75
2.43	40.96	D	1st RES.	102	83.87	79.36	2.74
2.43	108.50	---	---	103	83.63	79.36	2.74
2.43	24.30	---	---	201	83.63	79.36	2.74
2.43	---	D	2nd RES.	202	80.62	79.36	2.74
2.43	---	---	---	203	82.98	79.36	2.74
2.43	---	---	---	301	85.82	79.36	2.74
2.43	---	D	3rd RES.	302	85.82	79.36	2.74
2.43	---	---	---	303	88.08	79.36	2.74
2.43	---	---	---	401	85.83	79.36	2.74
2.43	---	D	4th RES.	402	85.87	79.36	2.74
2.43	---	---	---	403	85.83	79.36	2.74
2.43	---	---	---	501	85.86	79.36	2.74

OPEN	BUILT UP AREA (SQ. FT.)	IN CM	RESIDENTIAL APPROACH & HOUSING PROJECT
7.64	1.749 (3.81 X 4.57)	= 2904.67	PROF. BUPT. UP AREA SHOWING PROF- COMA
7.64	LESS: (1) 4.033 (3.81 X 1.05)	= 75.08	PROF. BUPT. UP AREA ON BASEMENT-1
6.88	(2) 3.913 (3.81 X 1.03)	= 70.00	PROF. BUPT. UP AREA ON BASEMENT-2
6.18	(3) 3.556 (3.81 X .93)	= 63.50	PROF. BUPT. UP AREA ON BASEMENT-3
5.52	(4) 3.53 (3.81 X .92)	= 62.95	PROF. BUPT. UP AREA ON BASEMENT-4
4.86	(5) 1.673 (3.81 X .43)	= 27.19	PROF. BUPT. UP AREA ON BASEMENT-5
4.10	(6) 2.433 (2.92 X 1.03)	= 39.84	PROF. BUPT. UP AREA ON 2ND FLOOR (COMMON)
3.44	(7) 2.08 (2.92 X .71)	= 33.50	PROF. BUPT. UP AREA ON 2ND FLOOR (COMMON)
2.78	(8) 1.557 (1.93 X .79)	= 25.00	PROF. BUPT. UP AREA ON 2ND FLOOR (COMMON)
2.12	(9) 3.416 (.81 X 4.15)	= 75.00	PROF. BUPT. UP AREA ON 2ND FLOOR (COMMON)
1.46	(10) 3.083 (1.00 X 3.08)	= 53.15	PROF. BUPT. UP AREA ON 2ND FLOOR (COMMON)
8.62	(11) 5.96 (3.81 X 1.56)	= 101.50	PROF. BUPT. UP AREA ON 2ND FLOOR (COMMON)
7.96	(12) 3.03 (3.81 X .79)	= 52.50	PROF. BUPT. UP AREA ON 2ND FLOOR (COMMON)
7.30	(13) 1.82 (2.92 X .62)	= 32.00	PROF. BUPT. UP AREA ON 2ND FLOOR (COMMON)
6.64	(14) 2.64 (2.92 X .91)	= 45.00	PROF. BUPT. UP AREA ON 2ND FLOOR (COMMON)
5.98	(15) 2.64 (2.92 X .91)	= 45.00	PROF. BUPT. UP AREA ON 2ND FLOOR (COMMON)
5.32	(16) 2.64 (2.92 X .91)	= 45.00	PROF. BUPT. UP AREA ON 2ND FLOOR (COMMON)
4.66	(17) 2.64 (2.92 X .91)	= 45.00	PROF. BUPT. UP AREA ON 2ND FLOOR (COMMON)
4.00	(18) 2.64 (2.92 X .91)	= 45.00	PROF. BUPT. UP AREA ON 2ND FLOOR (COMMON)
3.34	(19) 2.64 (2.92 X .91)	= 45.00	PROF. BUPT. UP AREA ON 2ND FLOOR (COMMON)
2.68	(20) 2.64 (2.92 X .91)	= 45.00	PROF. BUPT. UP AREA ON 2ND FLOOR (COMMON)
2.02	(21) 2.64 (2.92 X .91)	= 45.00	PROF. BUPT. UP AREA ON 2ND FLOOR (COMMON)
1.36	(22) 2.64 (2.92 X .91)	= 45.00	PROF. BUPT. UP AREA ON 2ND FLOOR (COMMON)
7.02	(23) 3.81 (3.81 X 1.00)	= 63.50	PROF. BUPT. UP AREA ON 2ND FLOOR (COMMON)
6.36	(24) 3.81 (3.81 X 1.00)	= 63.50	PROF. BUPT. UP AREA ON 2ND FLOOR (COMMON)
5.70	(25) 3.81 (3.81 X 1.00)	= 63.50	PROF. BUPT. UP AREA ON 2ND FLOOR (COMMON)
5.04	(26) 3.81 (3.81 X 1.00)	= 63.50	PROF. BUPT. UP AREA ON 2ND FLOOR (COMMON)
4.38	(27) 3.81 (3.81 X 1.00)	= 63.50	PROF. BUPT. UP AREA ON 2ND FLOOR (COMMON)
3.72	(28) 3.81 (3.81 X 1.00)	= 63.50	PROF. BUPT. UP AREA ON 2ND FLOOR (COMMON)
3.06	(29) 3.81 (3.81 X 1.00)	= 63.50	PROF. BUPT. UP AREA ON 2ND FLOOR (COMMON)
2.40	(30) 3.81 (3.81 X 1.00)	= 63.50	PROF. BUPT. UP AREA ON 2ND FLOOR (COMMON)
2.40	(174) 3.81 (3.81 X 1.00)	= 63.50	PROF. BUPT. UP AREA ON 2ND FLOOR (COMMON)
1.74	(175) 3.81 (3.81 X 1.00)	= 63.50	PROF. BUPT. UP AREA ON 2ND FLOOR (COMMON)
1.08	(176) 3.81 (3.81 X 1.00)	= 63.50	PROF. BUPT. UP AREA ON 2ND FLOOR (COMMON)
4.38	(177) 3.81 (3.81 X 1.00)	= 63.50	PROF. BUPT. UP AREA ON 2ND FLOOR (COMMON)
3.72	(178) 3.81 (3		

(SHEET NO - 05/09)	
G ON F.P. - 106 , O.P. NO - 106 VLL :- ZUNDAL,	
ONE / RESI-I (R1) BLOCK -A+B+C+D	SQMT
	3513.33
	3513.33
	1952.95
	1154.74
	1948.04
	1948.04
	1948.04
	1948.04
	1948.04

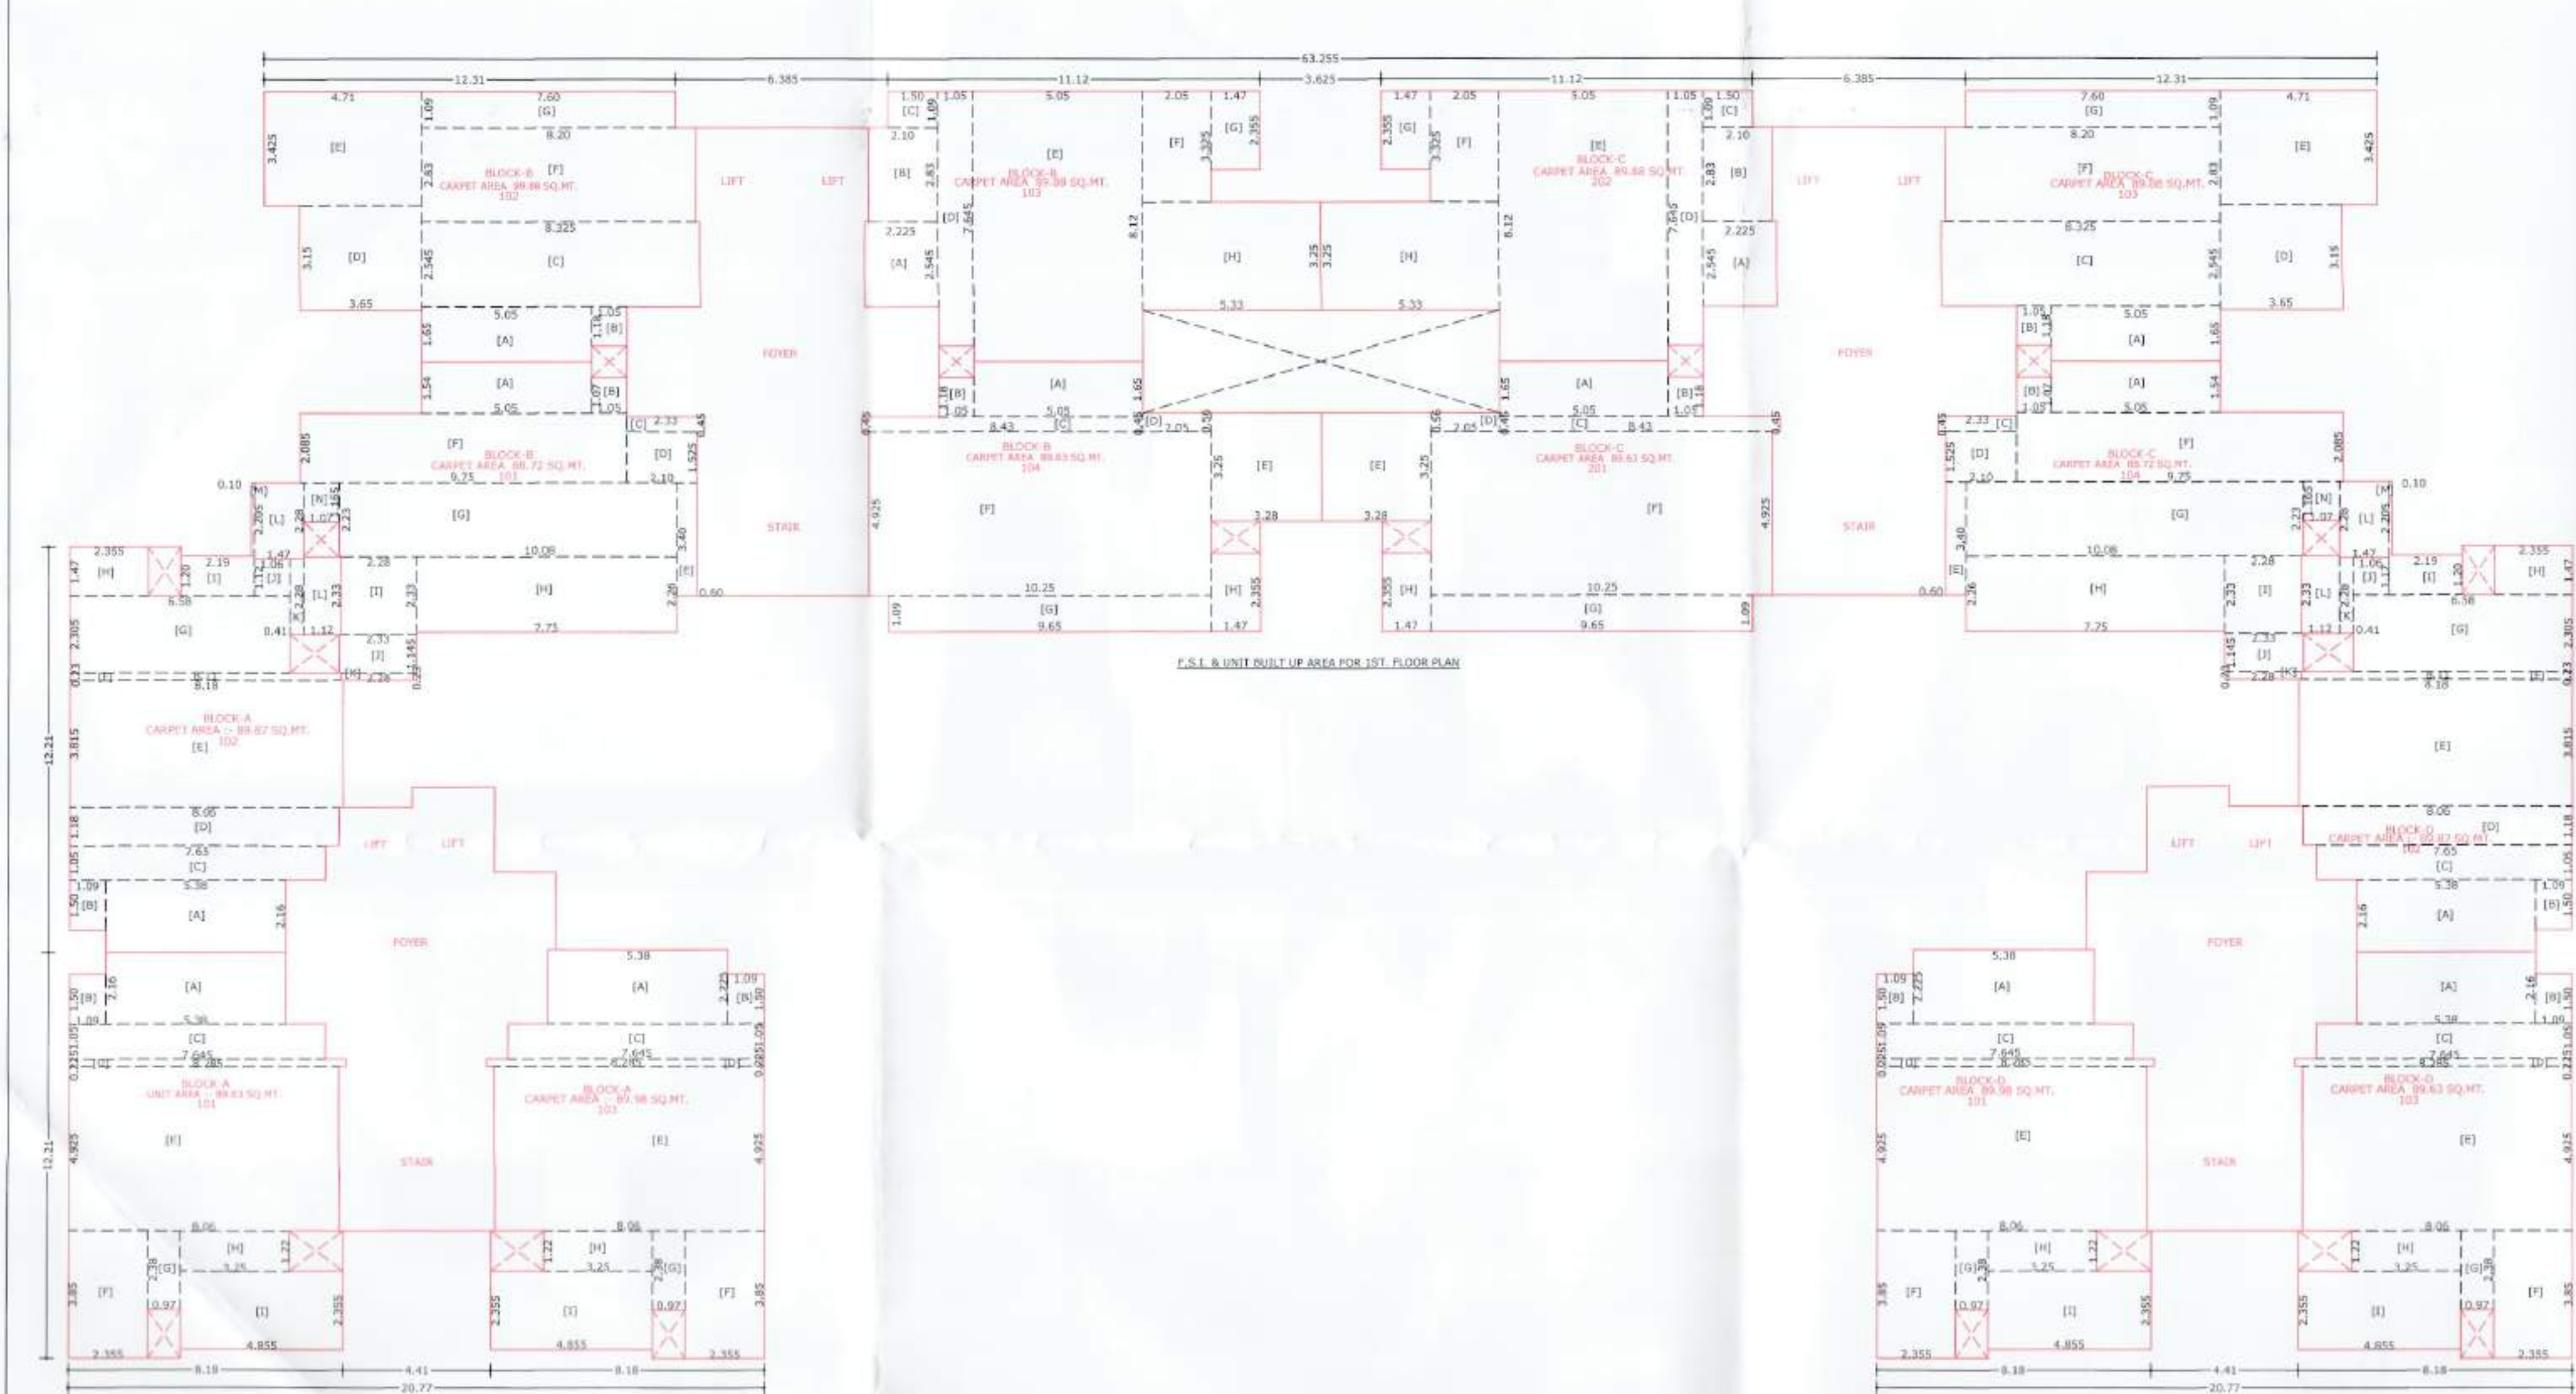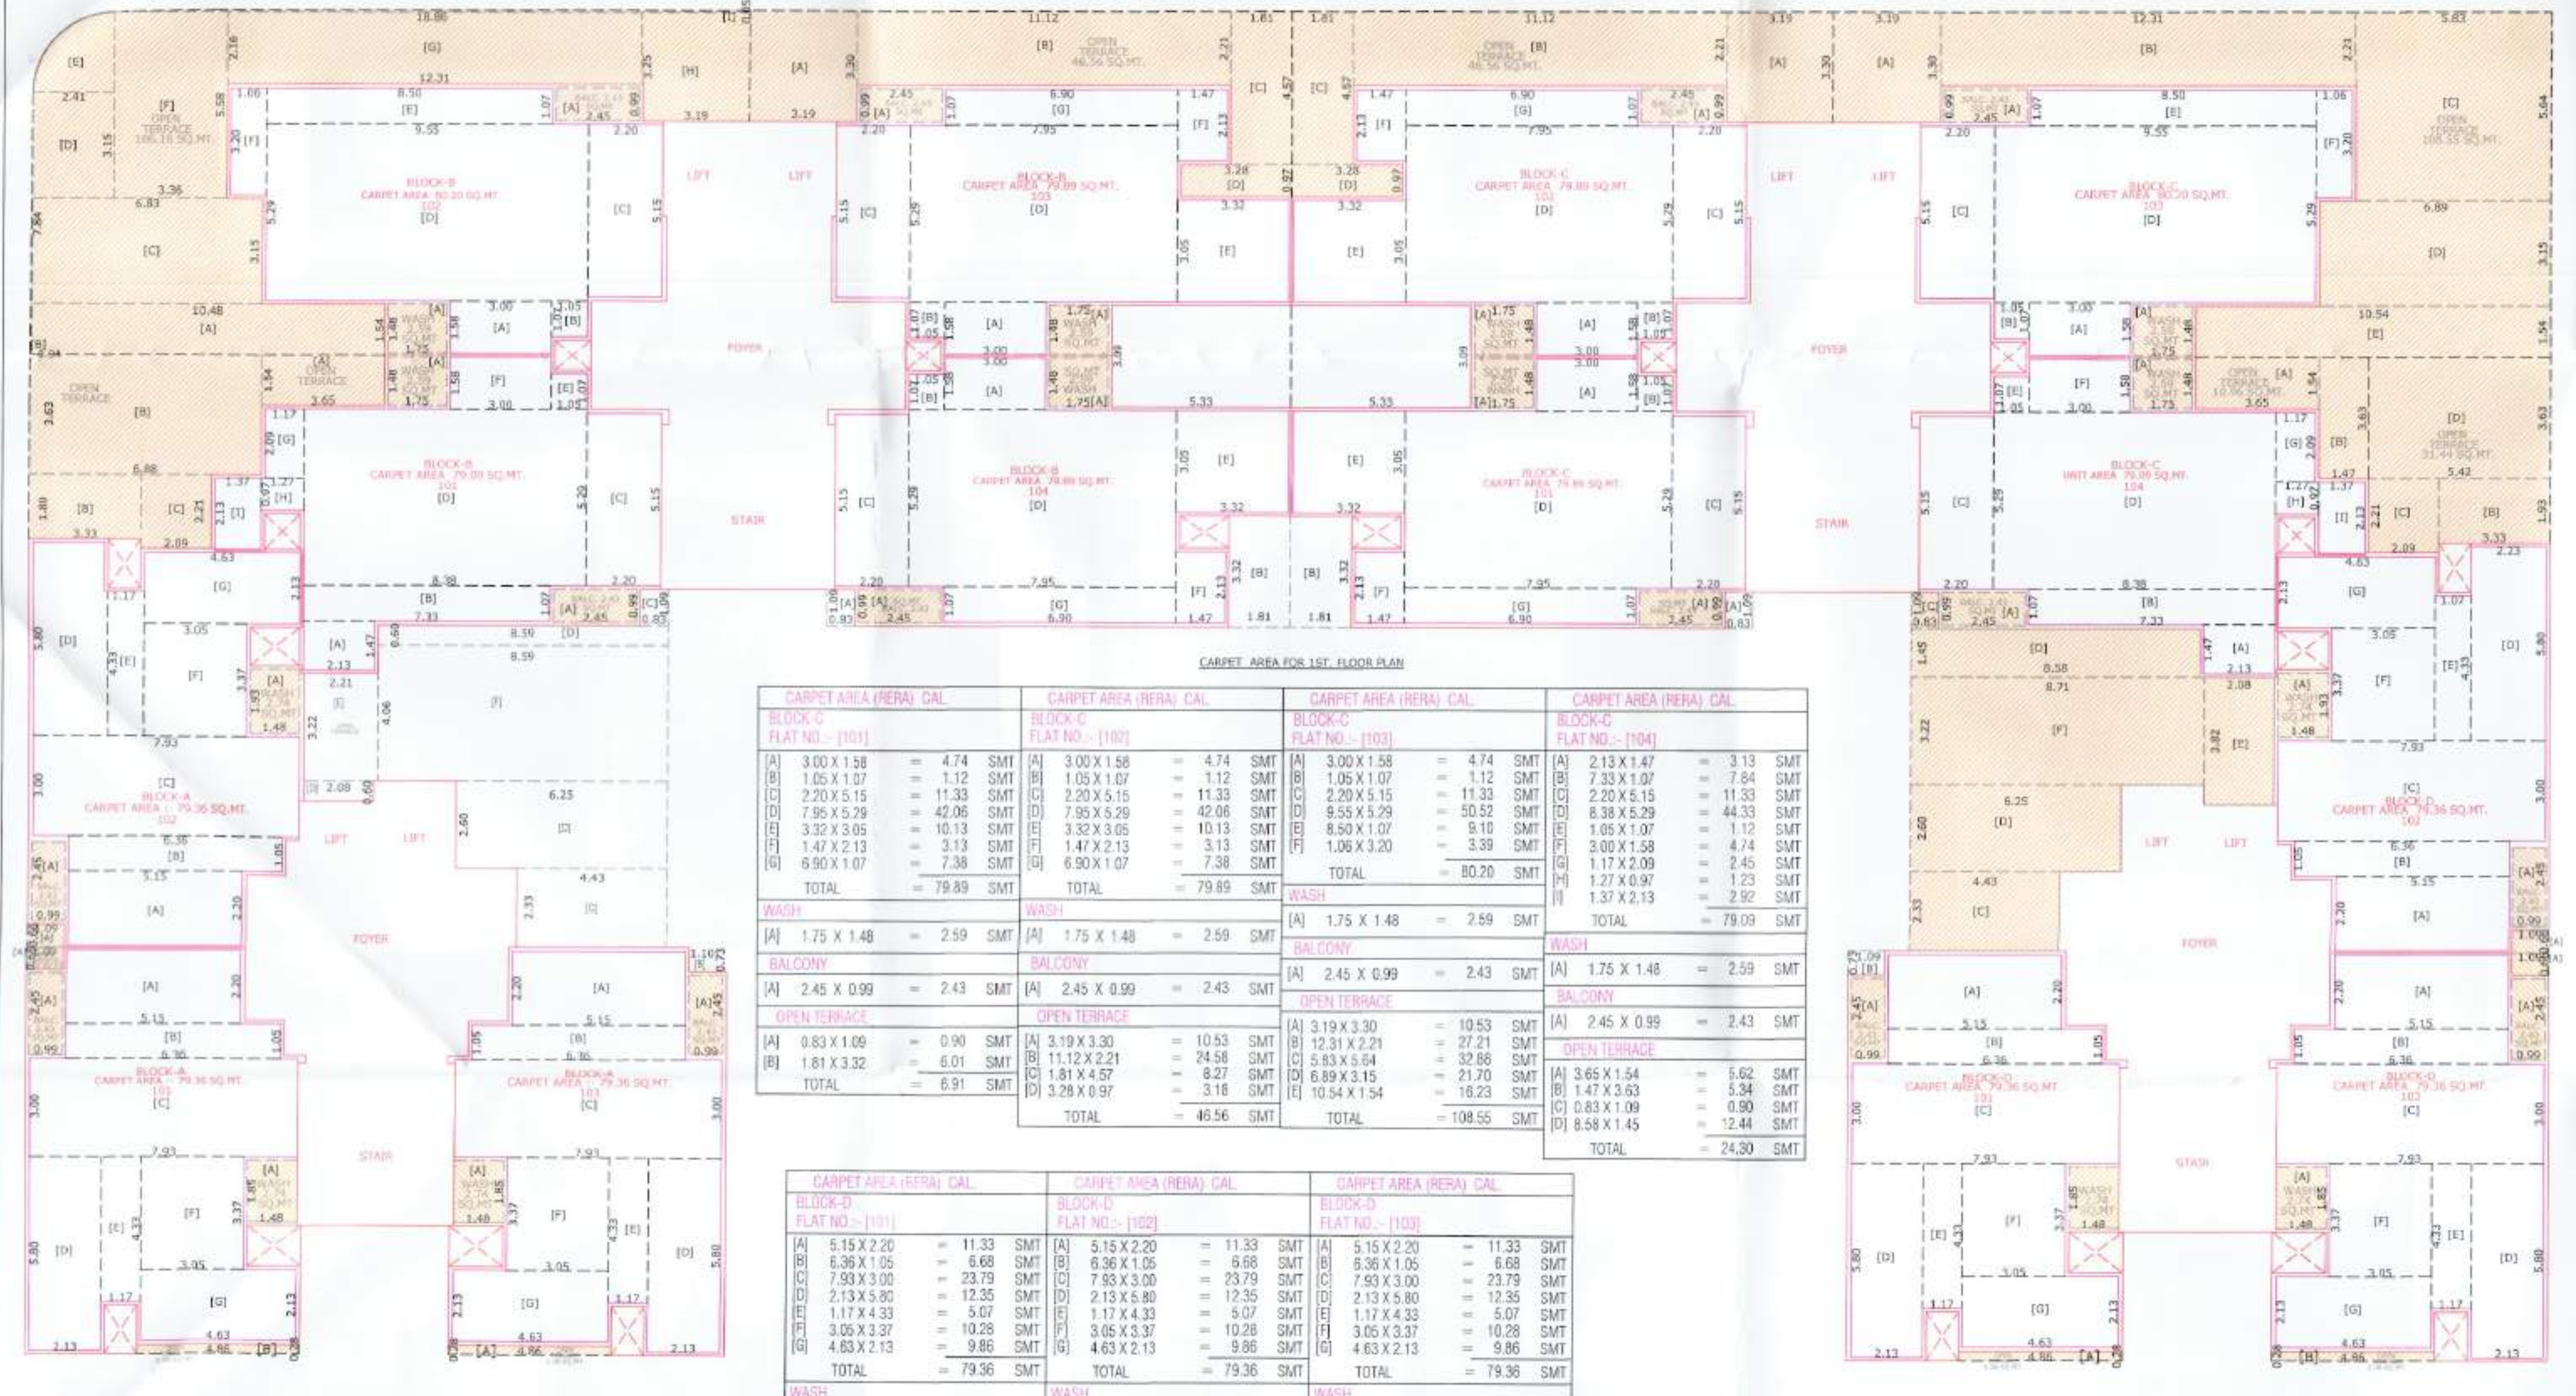[illegible]

1.000		2.174		3.000		4.174		5.000	
1.000		1.000		1.000		1.000		1.000	
[A]		[B]		[C]		[D]		[E]	
[A]	0.90 X 2.45 = 2.43	SMT	[A]	0.90 X 2.45 = 2.43	SMT	[A]	0.90 X 2.45 = 2.43	SMT	[A]
OPEN TRENCH		OPEN TRENCH		OPEN TRENCH		OPEN TRENCH		OPEN TRENCH	
[A]	4.86 X 0.28 = 1.36	SMT	[A]	1.00 X 0.06 = 0.72	SMT	[A]	1.00 X 0.06 = 0.72	SMT	[A]
[B]	1.09 X 0.17 = 0.60	SMT	[B]	3.23 X 0.19 = 0.43	SMT	[B]	4.80 X 0.28 = 1.36	SMT	[B]
[C]	4.03 X 0.39 = 10.32	SMT	[C]	2.08 X 0.21 = 0.43	SMT	[C]	TOTAL = 2.38	SMT	[C]
[D]	0.29 X 0.20 = 10.25	SMT	[D]	4.22 X 0.03 = 19.07	SMT	[D]			
[E]	0.29 X 0.20 = 10.25	SMT	[E]	1.00 X 0.30 = 7.95	SMT	[E]			
[F]	0.71 X 0.32 = 28.05	SMT	[F]	0.71 X 0.32 = 28.05	SMT	[F]			
TOTAL	= 28.73	SMT	TOTAL	= 67.44	SMT	TOTAL	= 67.44	SMT	TOTAL

UNIT AREA - BR3 (UNIT)		UNIT AREA - BR3 (UNIT)		UNIT AREA - BR3 (UNIT)	
PLAT NO. - [102]	PLAT NO. - [102]	PLAT NO. - [102]	PLAT NO. - [102]	PLAT NO. - [102]	PLAT NO. - [102]
A	5.900 X 140 = 7.78 SMT			5.900 X 140 = 8.33 SMT	
1.000 X 101 = 1.12 SMT				1.000 X 110 = 1.24 SMT	
1.500 X 120 = 1.56 SMT				1.500 X 130 = 1.93 SMT	
2.100 X 150 = 2.52 SMT				2.100 X 160 = 2.56 SMT	
2.700 X 180 = 3.06 SMT				2.700 X 200 = 3.24 SMT	
3.300 X 210 = 3.63 SMT				3.300 X 230 = 3.59 SMT	
3.900 X 240 = 4.32 SMT				3.900 X 260 = 4.68 SMT	
4.500 X 270 = 4.95 SMT				4.500 X 300 = 5.40 SMT	
5.100 X 300 = 5.58 SMT				5.100 X 330 = 6.33 SMT	
5.700 X 330 = 6.21 SMT				5.700 X 360 = 7.20 SMT	
6.300 X 360 = 6.93 SMT				6.300 X 390 = 8.19 SMT	
6.900 X 390 = 7.62 SMT				6.900 X 420 = 9.18 SMT	
7.500 X 420 = 8.37 SMT				7.500 X 450 = 10.23 SMT	
8.100 X 450 = 9.18 SMT				8.100 X 480 = 11.34 SMT	
8.700 X 480 = 9.99 SMT				8.700 X 510 = 12.51 SMT	
9.300 X 510 = 10.80 SMT				9.300 X 540 = 13.74 SMT	
9.900 X 540 = 11.61 SMT				9.900 X 570 = 15.03 SMT	
10.500 X 570 = 12.45 SMT				10.500 X 600 = 16.38 SMT	
11.100 X 600 = 13.32 SMT				11.100 X 630 = 17.79 SMT	
11.700 X 630 = 14.25 SMT				11.700 X 660 = 19.26 SMT	
12.300 X 660 = 15.18 SMT				12.300 X 690 = 20.79 SMT	
12.900 X 690 = 16.11 SMT				12.900 X 720 = 22.38 SMT	
13.500 X 720 = 17.04 SMT				13.500 X 750 = 23.97 SMT	
14.100 X 750 = 17.97 SMT				14.100 X 780 = 25.56 SMT	
14.700 X 780 = 18.90 SMT				14.700 X 810 = 27.15 SMT	
15.300 X 810 = 19.83 SMT				15.300 X 840 = 28.74 SMT	
15.900 X 840 = 20.76 SMT				15.900 X 870 = 30.33 SMT	
16.500 X 870 = 21.69 SMT				16.500 X 900 = 31.92 SMT	
17.100 X 900 = 22.62 SMT				17.100 X 930 = 33.51 SMT	
17.700 X 930 = 23.55 SMT				17.700 X 960 = 35.10 SMT	
18.300 X 960 = 24.48 SMT				18.300 X 990 = 36.69 SMT	
18.900 X 990 = 25.41 SMT				18.900 X 1020 = 38.28 SMT	
19.500 X 1020 = 26.34 SMT				19.500 X 1050 = 39.87 SMT	
20.100 X 1050 = 27.27 SMT				20.100 X 1080 = 41.46 SMT	
20.700 X 1080 = 28.20 SMT				20.700 X 1110 = 43.05 SMT	
21.300 X 1110 = 29.13 SMT				21.300 X 1140 = 44.64 SMT	
21.900 X 1140 = 30.06 SMT				21.900 X 1170 = 46.23 SMT	
22.500 X 1170 = 30.99 SMT				22.500 X 1200 = 47.82 SMT	
23.100 X 1200 = 31.92 SMT				23.100 X 1230 = 49.41 SMT	
23.700 X 1230 = 32.85 SMT				23.700 X 1260 = 51.00 SMT	
24.300 X 1260 = 33.78 SMT				24.300 X 1290 = 52.59 SMT	
24.900 X 1290 = 34.71 SMT				24.900 X 1320 = 54.18 SMT	
25.500 X 1320 = 35.64 SMT				25.500 X 1350 = 55.77 SMT	
26.100 X 1350 = 36.57 SMT				26.100 X 1380 = 57.36 SMT	
26.700 X 1380 = 37.50 SMT				26.700 X 1410 = 58.95 SMT	
27.300 X 1410 = 38.43 SMT				27.300 X 1440 = 60.54 SMT	
27.900 X 1440 = 39.36 SMT				27.900 X 1470 = 62.13 SMT	
28.500 X 1470 = 40.29 SMT				28.500 X 1500 = 63.72 SMT	
29.100 X 1500 = 41.22 SMT				29.100 X 1530 = 65.31 SMT	
29.700 X 1530 = 42.15 SMT				29.700 X 1560 = 66.90 SMT	

A: 00 00 50 MAT		00 00 50 MAT				1134	00 50	
						1137	00 72	250.11
						1138	00 00	
						1203	00 00	
						1204	00 00	
2.50	2.45	*****			1014	88.72		70.00
2.50	2.45	*****			1021	88.83		70.85
2.50	2.45	*****			1025	89.80	108.11	76.85
2.50	2.45	*****			1030	89.88		80.00
2.50	2.45	*****			1031	89.72		70.00
2.50	2.45	*****			1031	89.83		70.85
2.50	2.45	*****			1032	89.88	108.11	70.85
2.50	2.45	*****			1033	89.88		80.00
2.50	2.45	*****			1034	89.72		70.00
*****	*****	*****			1400	*****		*****
*****	2.45	*****			1407	88.87	178.77	85.40
*****	2.45	*****			1403	89.90		82.01
*****	*****	*****			1608	*****		*****
				TOTAL			4089.50	

1.0	1.0000		
2.0	1.0000		
28. FLOOR	COMM
29. FLOOR	ACTIVITY ROOM
1st FLOOR	HALL
2nd FLOOR	HALL
3rd FLOOR	HALL
4TH FLOOR	HALL
5TH FLOOR	HALL
TOTAL FLOOR AREA	
	COMM HALL


R.C. COLUMN DETAIL:-
 0.35 MT — BRICK — 0.35 MT. HALL
 COLOR NAME:

FREQ WORK ☐ PARKING ☐

OPENING SCHEDULE:-
 0 - 167.2 X 3 W = 1.8 X 1.2
 D1 - 0.8 X 2.0 W1 = 0.7 X 1.2
 D2 - 0.7 X 2.0 V = 0.8 X 1.8

CERTIFICATE - ENGINEER TO FULLY RESPONSIBLE FOR IT

 


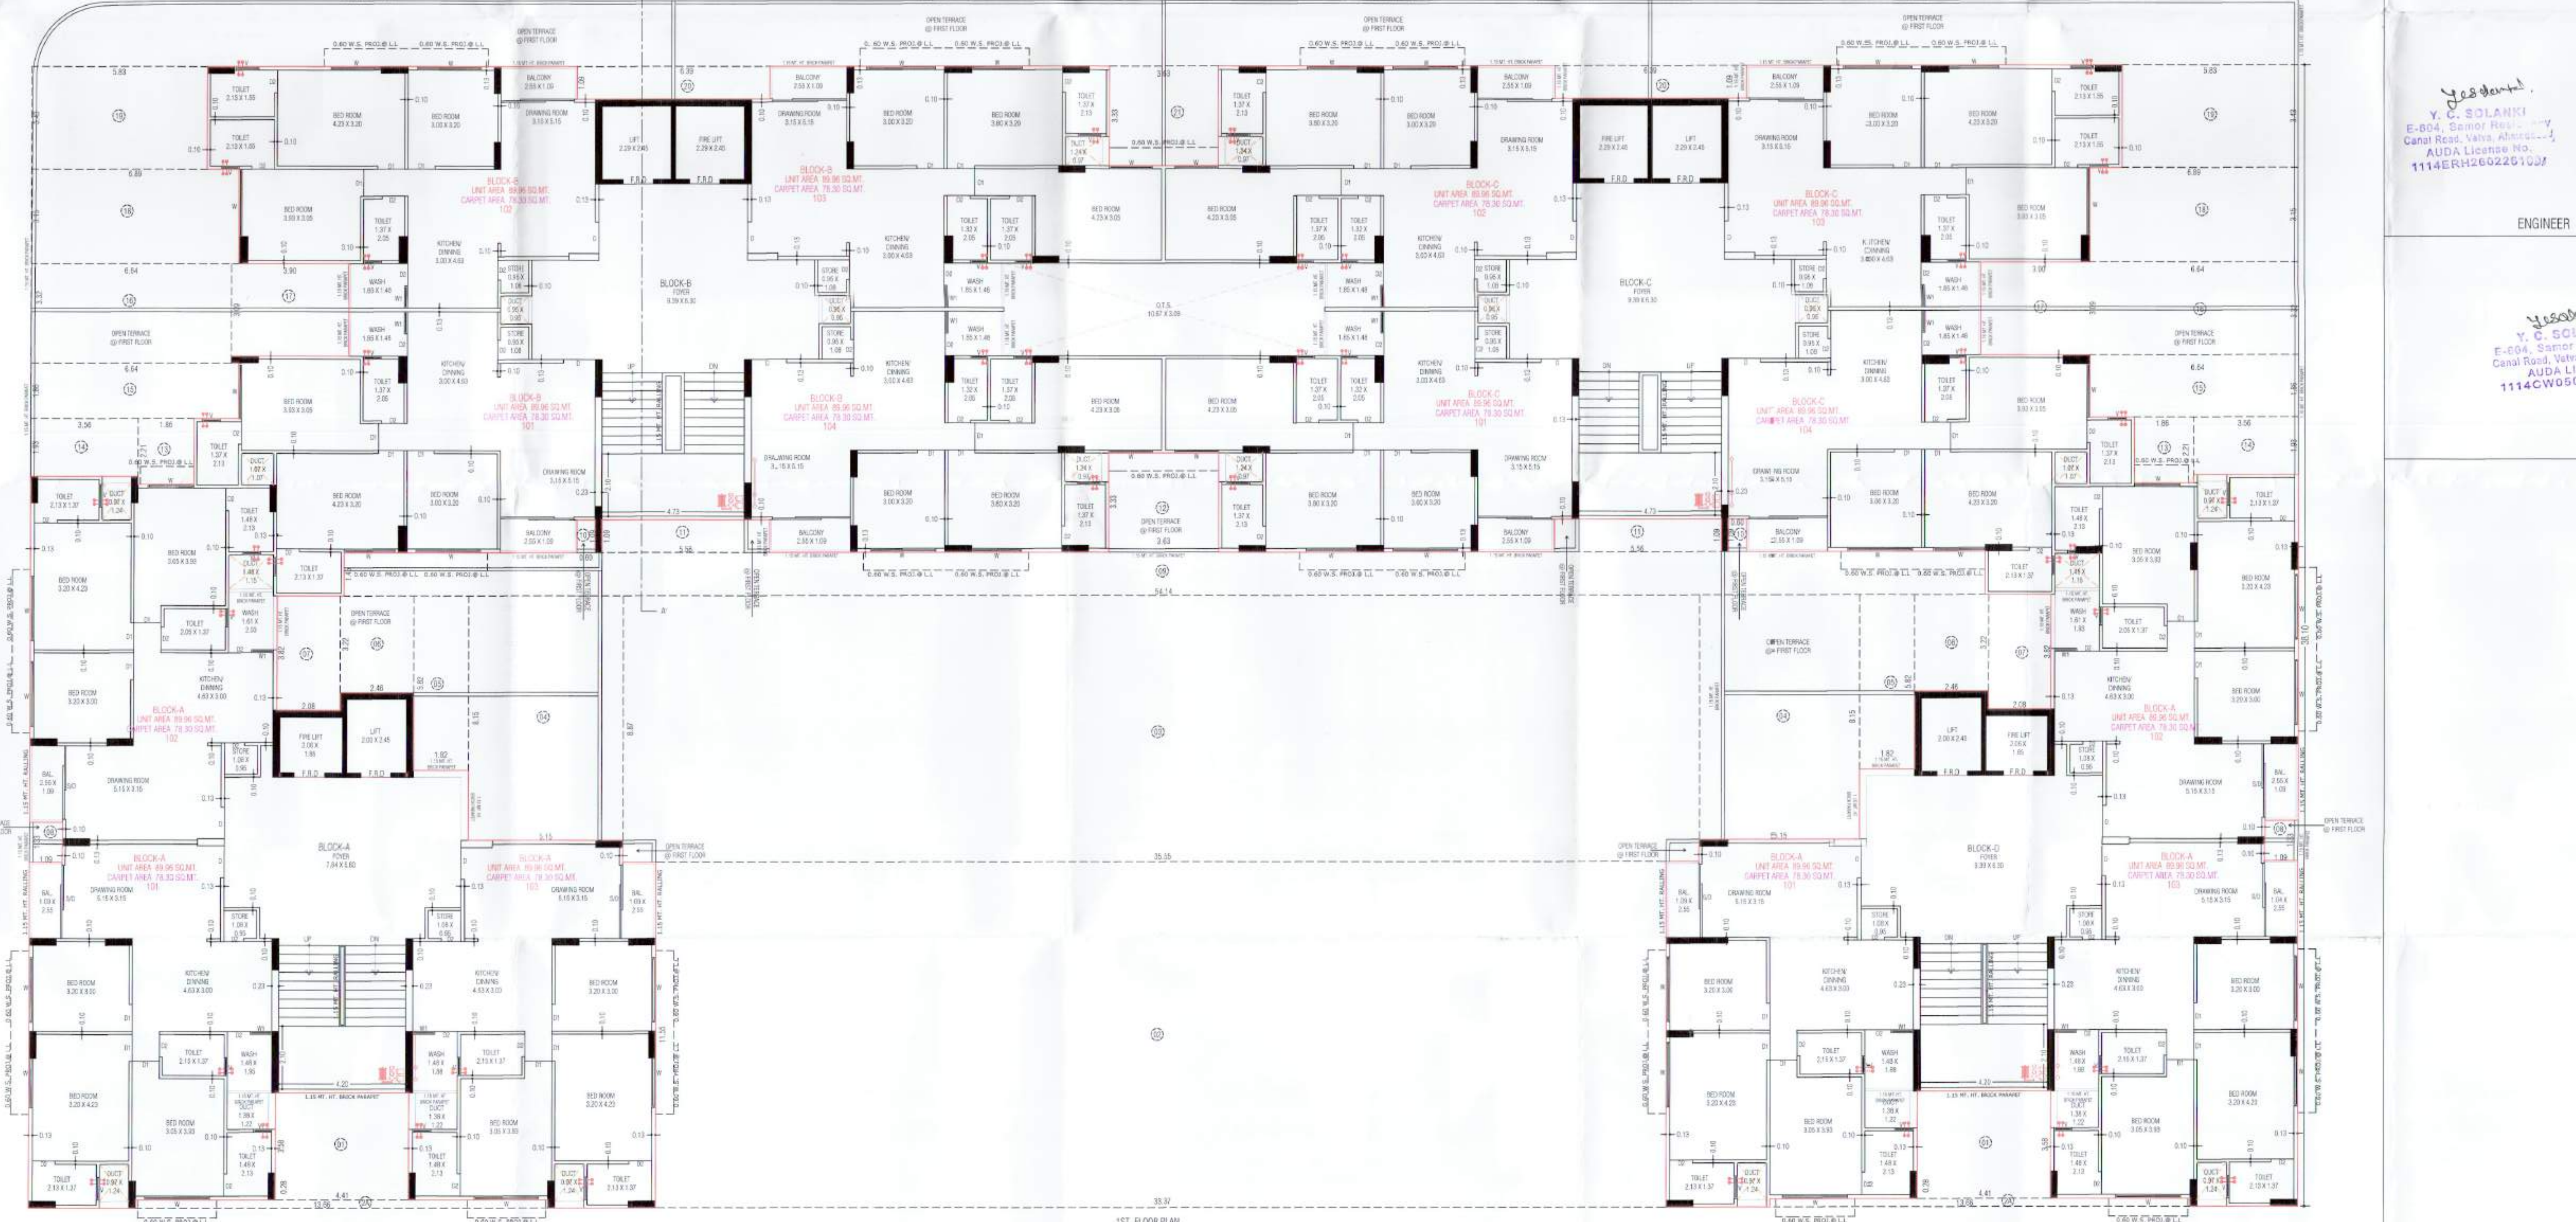[illegible]


TREN D. PAREKH
STRUCTURAL DESIGNER
Reg. No. AUDA/SD-1/289
102, Maulik Arcade,
Dr. Mansi Cross Road,
Vijapur, Ahmedabad-380 015.

STR. ENGINEER


 ધાન્યવંદ્ય
 ધાન્યવંદ્ય
 ધાન્યવંદ્ય

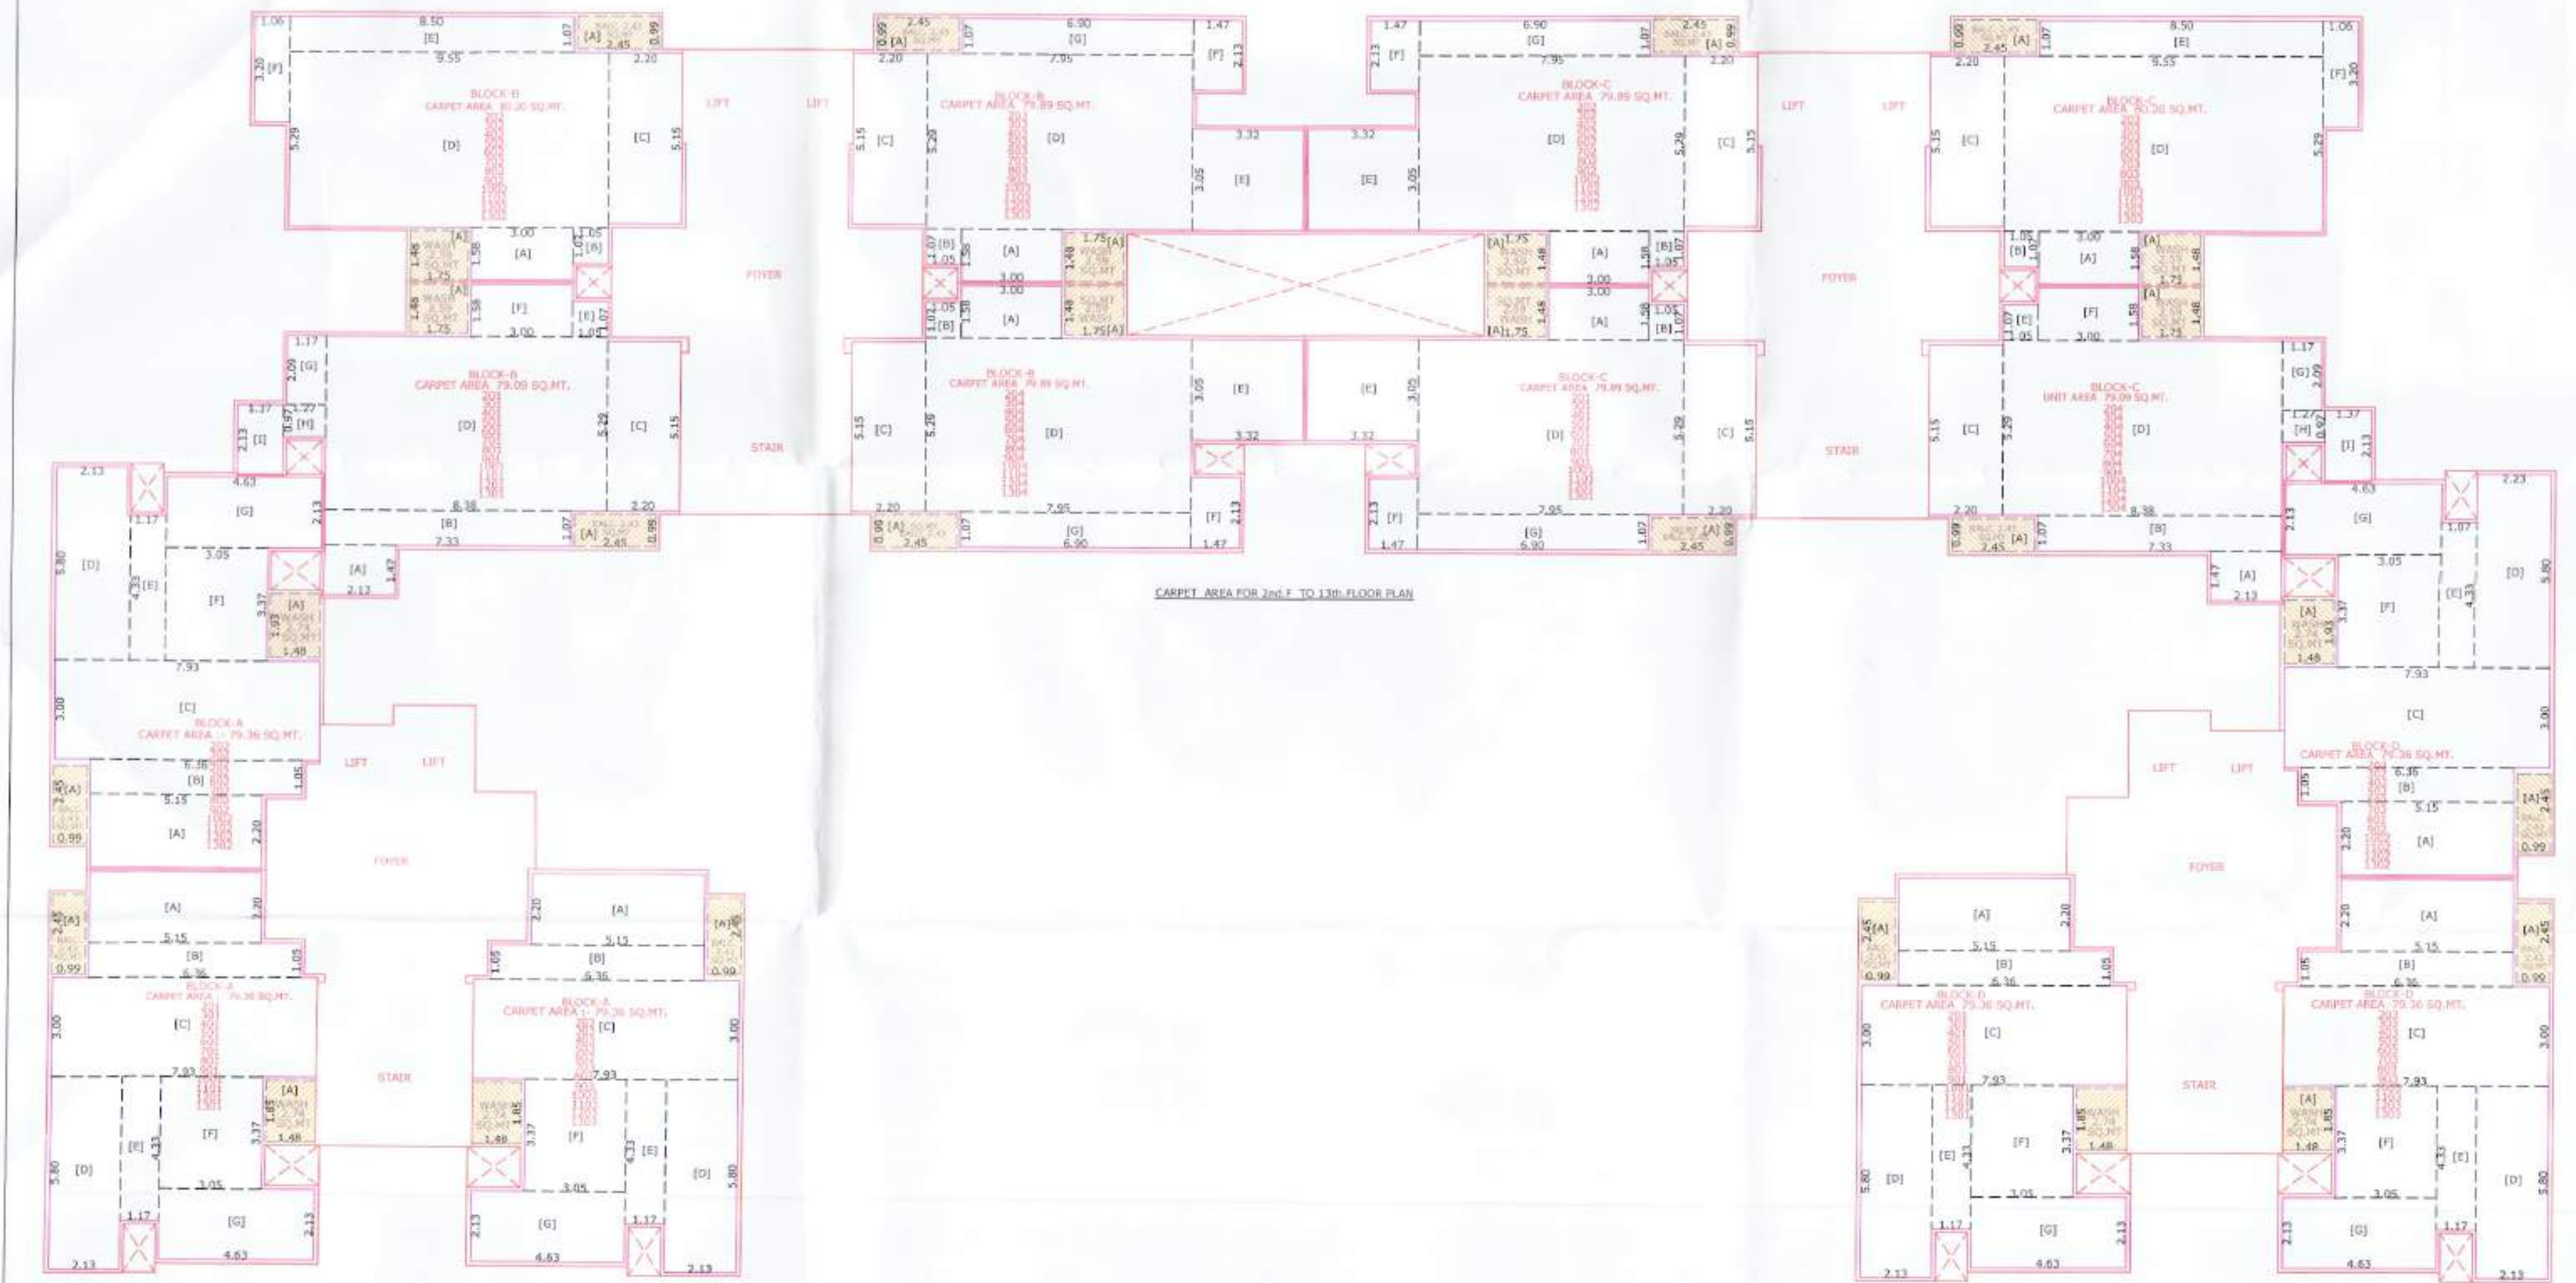

This is a detailed architectural floor plan of a multi-story building, likely a residential or institutional structure. The plan shows numerous rooms, including bedrooms, bathrooms, and common areas, with dimensions and room numbers. The layout is complex, with multiple wings and a central corridor system. The plan is oriented with North at the top.


The plan is divided into several sections, each labeled with a letter (A, B, C, D, E, F, G, H, I, J, K, L, M, N, O, P, Q, R, S, T, U, V, W, X, Y, Z) and a number (1, 2, 100). The rooms are labeled with their respective dimensions and room numbers. The plan also shows various corridors, stairwells, and other common areas.

The plan is oriented with North at the top. The scale is 1/8" = 1'-0". The plan is drawn by [redacted] and dated [redacted].

Yashwantrao,
Y. C. SOLANKI
E-604, Samar Residency
Canal Road, Vatva, Ahmedabad
AUDA LIC No.
1114CW0502261074

C.O.W.

કચ્છના આંદોલનના
અધ્યક્ષશ્રી સુરેશભાઈ
ચાવડા

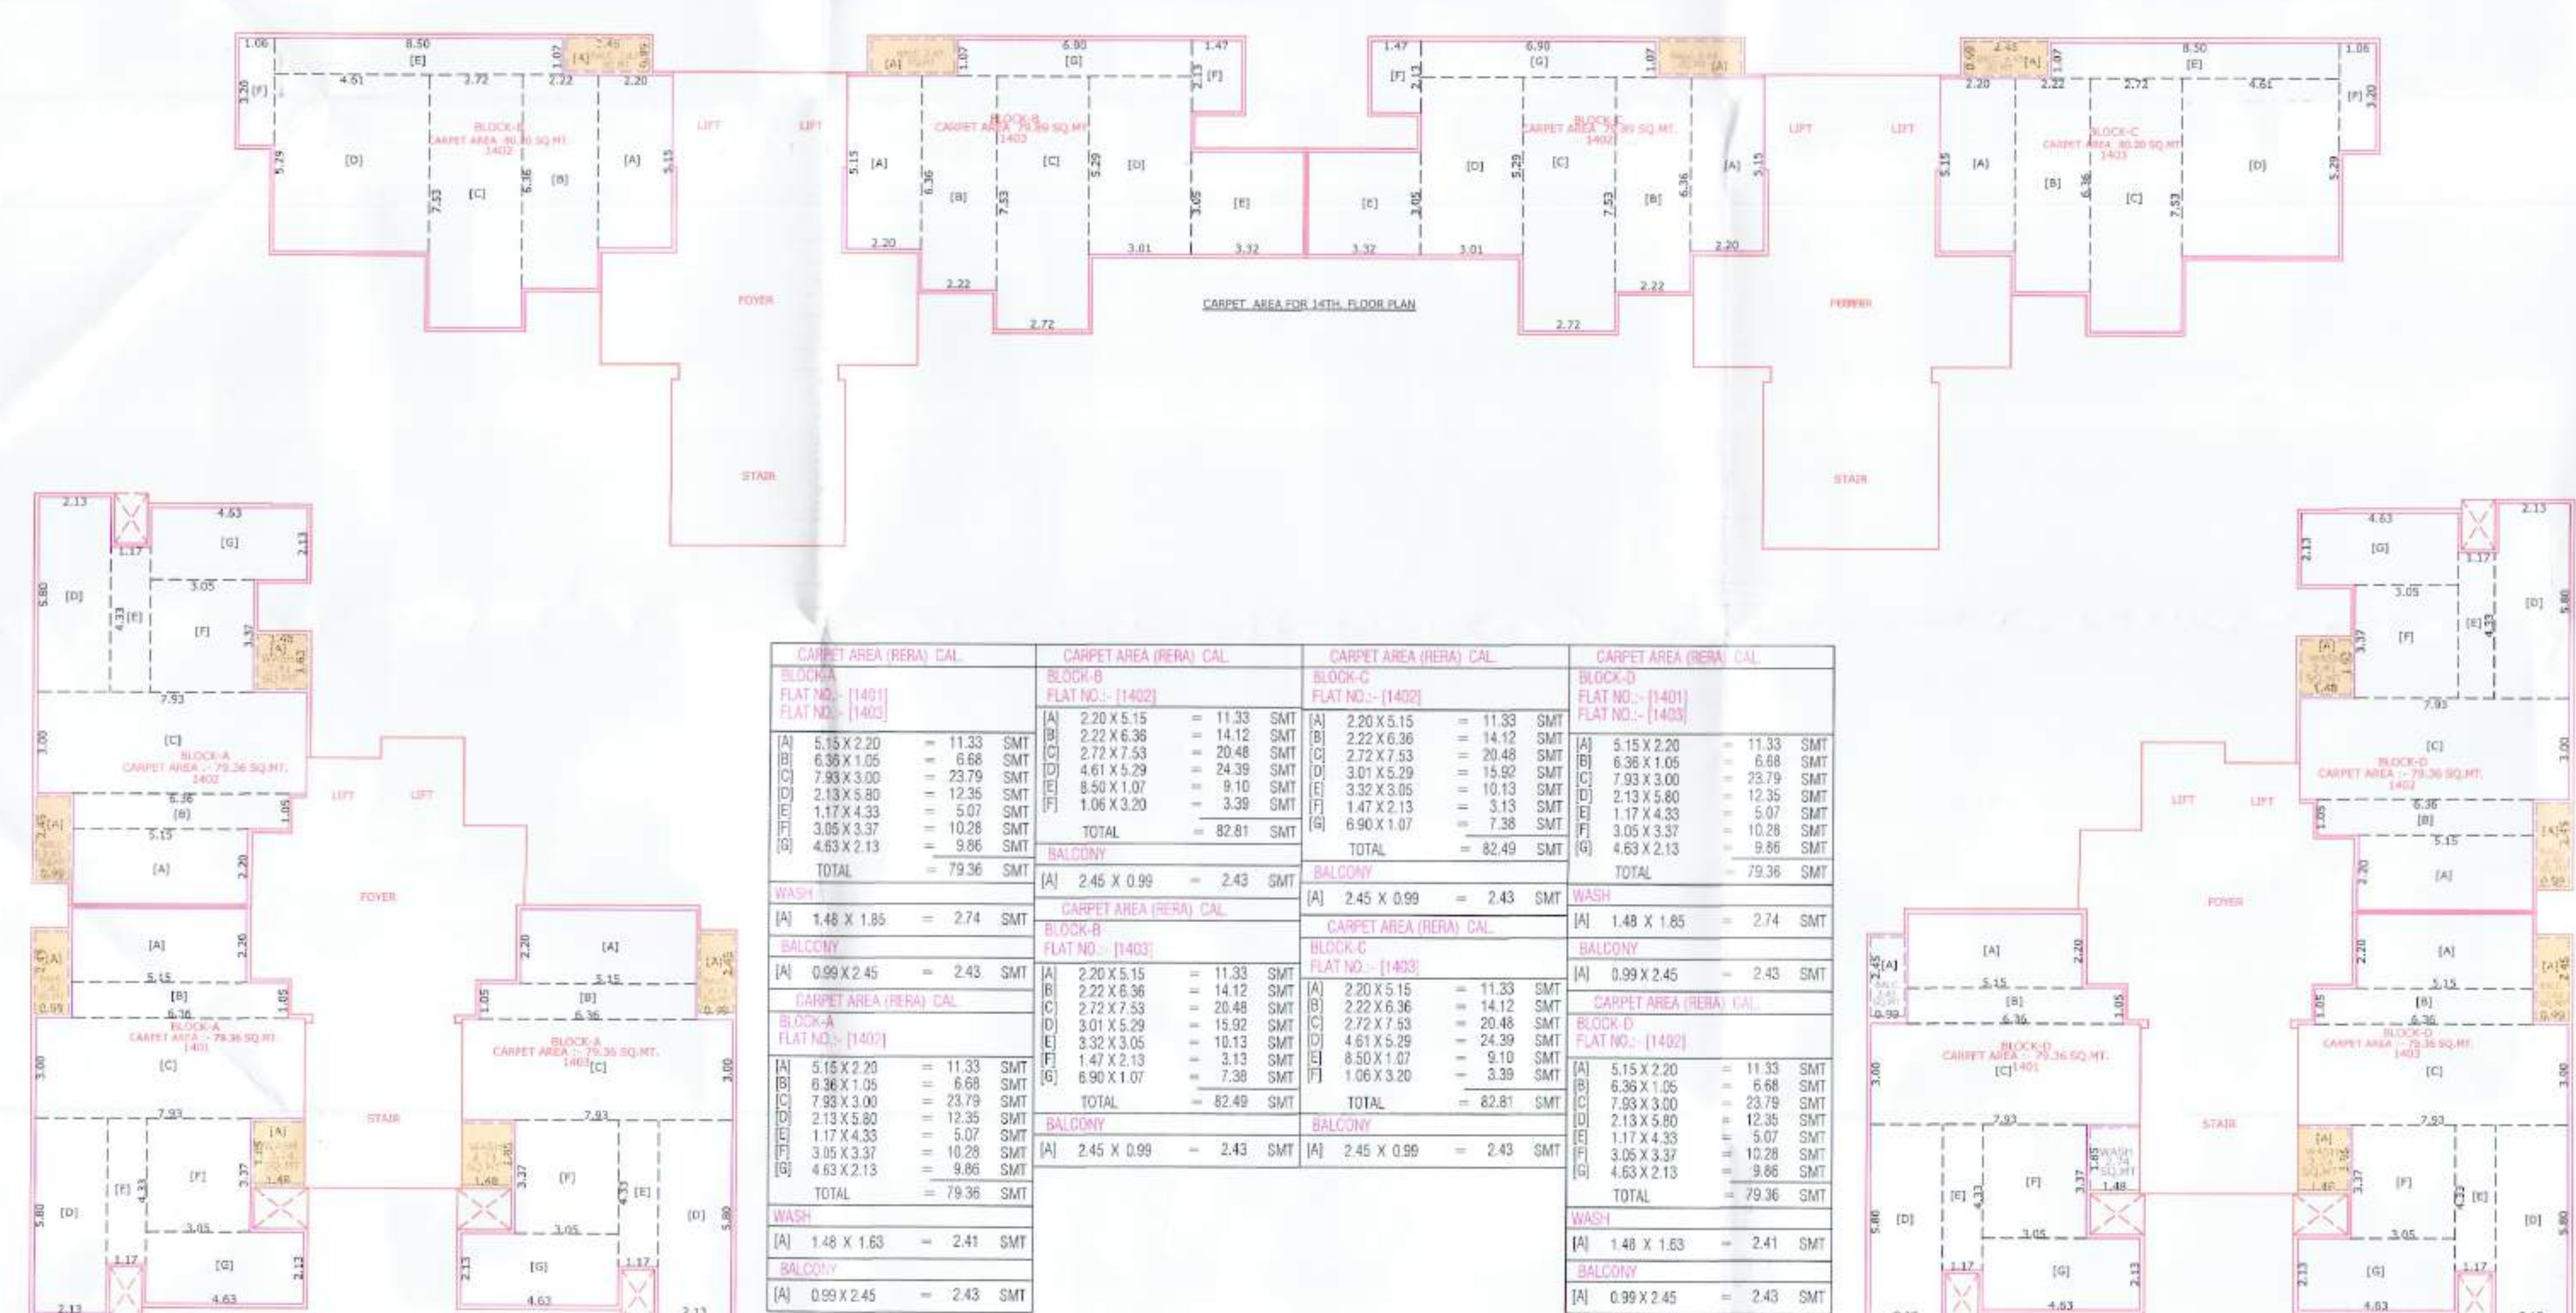

CAPIT AREA (HECTA)		CAPIT AREA (HECTA)		CAPIT AREA (HECTA)		CAPIT AREA (HECTA)	
FLAT NO. (F1)	FLAT NO. (F2)	FLAT NO. (F1)	FLAT NO. (F2)	FLAT NO. (F1)	FLAT NO. (F2)	FLAT NO. (F1)	FLAT NO. (F2)
A 5.8x2.20 = 11.33	5.87	A 2.8x1.85 = 11.33	5.87	A 2.8x1.85 = 11.33	5.87	A 5.8x2.20 = 11.33	5.87
B 6.8x1.75 = 6.68	6.68	B 2.2x1.65 = 11.33	6.68	B 2.2x1.65 = 11.33	6.68	B 6.8x1.75 = 6.68	6.68
C 7.8x3.00 = 23.79	23.79	C 2.7x1.75 = 11.33	23.79	C 2.7x1.75 = 11.33	23.79	C 7.8x3.00 = 23.79	23.79
D 1.7x4.03 = 6.86	6.86	D 3.0x2.25 = 11.33	6.86	D 3.0x2.25 = 11.33	6.86	D 1.7x4.03 = 6.86	6.86
E 1.7x4.03 = 6.86	6.86	E 1.6x1.35 = 2.16	6.86	E 1.6x1.35 = 2.16	6.86	E 1.7x4.03 = 6.86	6.86
F 4.8x1.13 = 0.86	0.86	F 2.4x1.09 = 2.43	0.86	F 2.4x1.09 = 2.43	0.86	F 4.8x1.13 = 0.86	0.86
TOTAL	79.36	TOTAL	79.36	TOTAL	79.36	TOTAL	79.36
DATA		DATA		DATA		DATA	
A 1.4x1.18 = 2.14	2.14	A 2.4x1.09 = 2.43	2.14	A 2.4x1.09 = 2.43	2.14	A 1.4x1.18 = 2.14	2.14
BALCONY		BALCONY		BALCONY		BALCONY	
A 0.9x1.24 = 2.43		A 0.9x1.24 = 2.43		A 0.9x1.24 = 2.43		A 0.9x1.24 = 2.43	
FLAT NO. (F1)		FLAT NO. (F2)		FLAT NO. (F1)		FLAT NO. (F2)	
A 5.8x2.20 = 11.33	5.87	A 2.8x1.85 = 11.33	5.87	A 2.8x1.85 = 11.33	5.87	A 5.8x2.20 = 11.33	5.87
B 6.8x1.75 = 6.68	6.68	B 2.2x1.65 = 11.33	6.68	B 2.2x1.65 = 11.33	6.68	B 6.8x1.75 = 6.68	6.68
C 7.8x3.00 = 23.79	23.79	C 2.7x1.75 = 11.33	23.79	C 2.7x1.75 = 11.33	23.79	C 7.8x3.00 = 23.79	23.79
D 1.7x4.03 = 6.86	6.86	D 3.0x2.25 = 11.33	6.86	D 3.0x2.25 = 11.33	6.86	D 1.7x4.03 = 6.86	6.86
E 1.7x4.03 = 6.86	6.86	E 1.6x1.35 = 2.16	6.86	E 1.6x1.35 = 2.16	6.86	E 1.7x4.03 = 6.86	6.86
F 4.8x1.13 = 0.86	0.86	F 2.4x1.09 = 2.43	0.86	F 2.4x1.09 = 2.43	0.86	F 4.8x1.13 = 0.86	0.86
TOTAL	79.36	TOTAL	79.36	TOTAL	79.36	TOTAL	79.36
DATA		DATA		DATA		DATA	
A 1.4x1.18 = 2.14	2.14	A 2.4x1.09 = 2.43	2.14	A 2.4x1.09 = 2.43	2.14	A 1.4x1.18 = 2.14	2.14
BALCONY		BALCONY		BALCONY		BALCONY	
A 0.9x1.24 = 2.43		A 0.9x1.24 = 2.43		A 0.9x1.24 = 2.43		A 0.9x1.24 = 2.43	

Architectural floor plan of the 14th floor, showing a complex arrangement of rooms, corridors, and service areas. The plan is divided into several blocks (BLOCK A, BLOCK B, BLOCK C, BLOCK D) and includes numerous room labels such as BED ROOM, KITCHEN, BATH, and OFFICE. It also features a central staircase and various utility areas. The drawing is detailed with dimensions and room numbers.

<i>yes bharathi</i> Y.C. SOLANKI E-604, Samor Residency Catal Road, Varsha, Ahmedabad AUDA License No 111AACH260281051	<i>Yes</i> YRDN D. BARESH STRUCTURAL DESIGNER Reg No. AUDA/SD-1/289 432 Poushi Arcade No Mamri Cross Road, Vasarpur , Ahmedabad 380 015.
ENGINEER	STR. ENGINEER

C.O.W.


 કાયદો ઓફીસર
 કાયદો એન્ડ ઇમરજન્સી સર્વિસ
 ગાંધીનગર

AUTHORITY



BUILT UP AREA CALC. (STAIR CABBIN) :-		IN SQMT	RESIDENTIAL AFFORDABLE HOUSING PROJECT		(SHEET NO. - 08/09)	
4.88 X 12.16 X 2	=	118.92	LAY OUT PLAN SHOWING PROP. RES. - COMM. BUILDING ON F.P. - 196, O.P. NO. - 196			
5.19 X 14.06 X 2	=	145.94	OF SUR NO. - 460 DRAFT T.P.S. NO. - 409/B (ZUNDA), AT VLL. - ZUNDA,			
1.00 X 3.25 X 4	=	13.00	TA - GANDHINAGAR, DIST - GANDHINAGAR.			
2.21 X 0.60 X 2	=	2.65	SCALE - 1 CM = 1.00 MT USE: RES. + COMM. (R.A.H) ZONE: RES. - I (R1) BLOCK - A + B + C + D			
0.23 X 1.00 X 2	=	0.90	AREA TABLE :-			
B.A. ON STAIR CABBIN	=	281.01	SQMT			
B.A. CALC. LIFT MACHINE ROOM & D.H.W.T. :-		IN SQMT	R.C.C. STAIR DETAIL :-			
2.51 X 3.13 X 2	=	15.83	0.25 MT -	THREAD	0.16 MT - RISE	
2.48 X 3.73 X 2	=	18.38	1.50 MT - WIDTH			
5.19 X 3.73 X 2	=	38.72	COLOUR CODE :-			
4.68 X 4.50 X 2	=	41.94	PROP. WORK	PARKING	PROP. DRAIN	
5.19 X 4.50 X 2	=	46.71	ROAD			
		150.55	OPENING SCHEDULE :-			
			D	= 1.07 X 2.10	W	= 1.82 X 1.22
			D1	= 0.91 X 2.10	W1	= 0.77 X 1.22
			D2	= 0.75 X 2.10	V	= 0.60 X 0.80
CERTIFICATE - ENGINEER IS FULLY RESPONSIBLE FOR LEAVING OPEN MARGINAL AND ROAD LINE PORTION.						

(Name) Mr. Anshul

OWNER

DEVELOPERS

Y. C. SOLANKI
E-604, Samer Residency
Canal Road, Vavra, Ahmedabad
AUDA License No.
1114ERH2602261001

ENGINEER

VIREN D. PAREKH
STRUCTURAL DESIGNER
Reg. No. AUDA/SD-17289
402 Maulik Arcade,
Nr. Mansi Cross Road,
Vasrahpur, Ahmedabad-380 015.

STR. ENGINEER

Y. C. SOLANKI
E-604, Samer Residency
Canal Road, Vavra, Ahmedabad
AUDA LIC No.
1114CW0502261074

C.O.W.

શ્રી યુ. સોલંકી
શ્રી વીરેન પારેખ
શ્રી યુ. સોલંકી

AUTHORITY

