


एक ही वि. मीटर से केवल पाँच बरफ तक है

AREA DETAILS (F.A.R. AREA) TYPICAL FLOOR

FLAT TYPE	Flat area	No.	Total Area
TYPE - 1	87.46	1 No.	87.46
TYPE - 2	87.46	1 No.	87.46
TYPE - 3	65.45	1 No.	65.45
TYPE - 4	65.45	1 No.	65.45
TYPE - 5	87.46	1 No.	87.46
TYPE - 6	87.46	1 No.	87.46
TYPE - 7	57.51	1 No.	57.51
TYPE - 8	57.51	1 No.	57.51
TYPE - 9	65.45	1 No.	65.45
TYPE - 10	65.45	1 No.	65.45
TOTAL AREA (Flat)		10 No.	726.66 Sq. M
CIRCULATION AREA OF TYPICAL FLOOR	95.95	1 No.	95.95
PROPOSED TOTAL TYPICAL FLOOR AREA			822.61 Sq. M

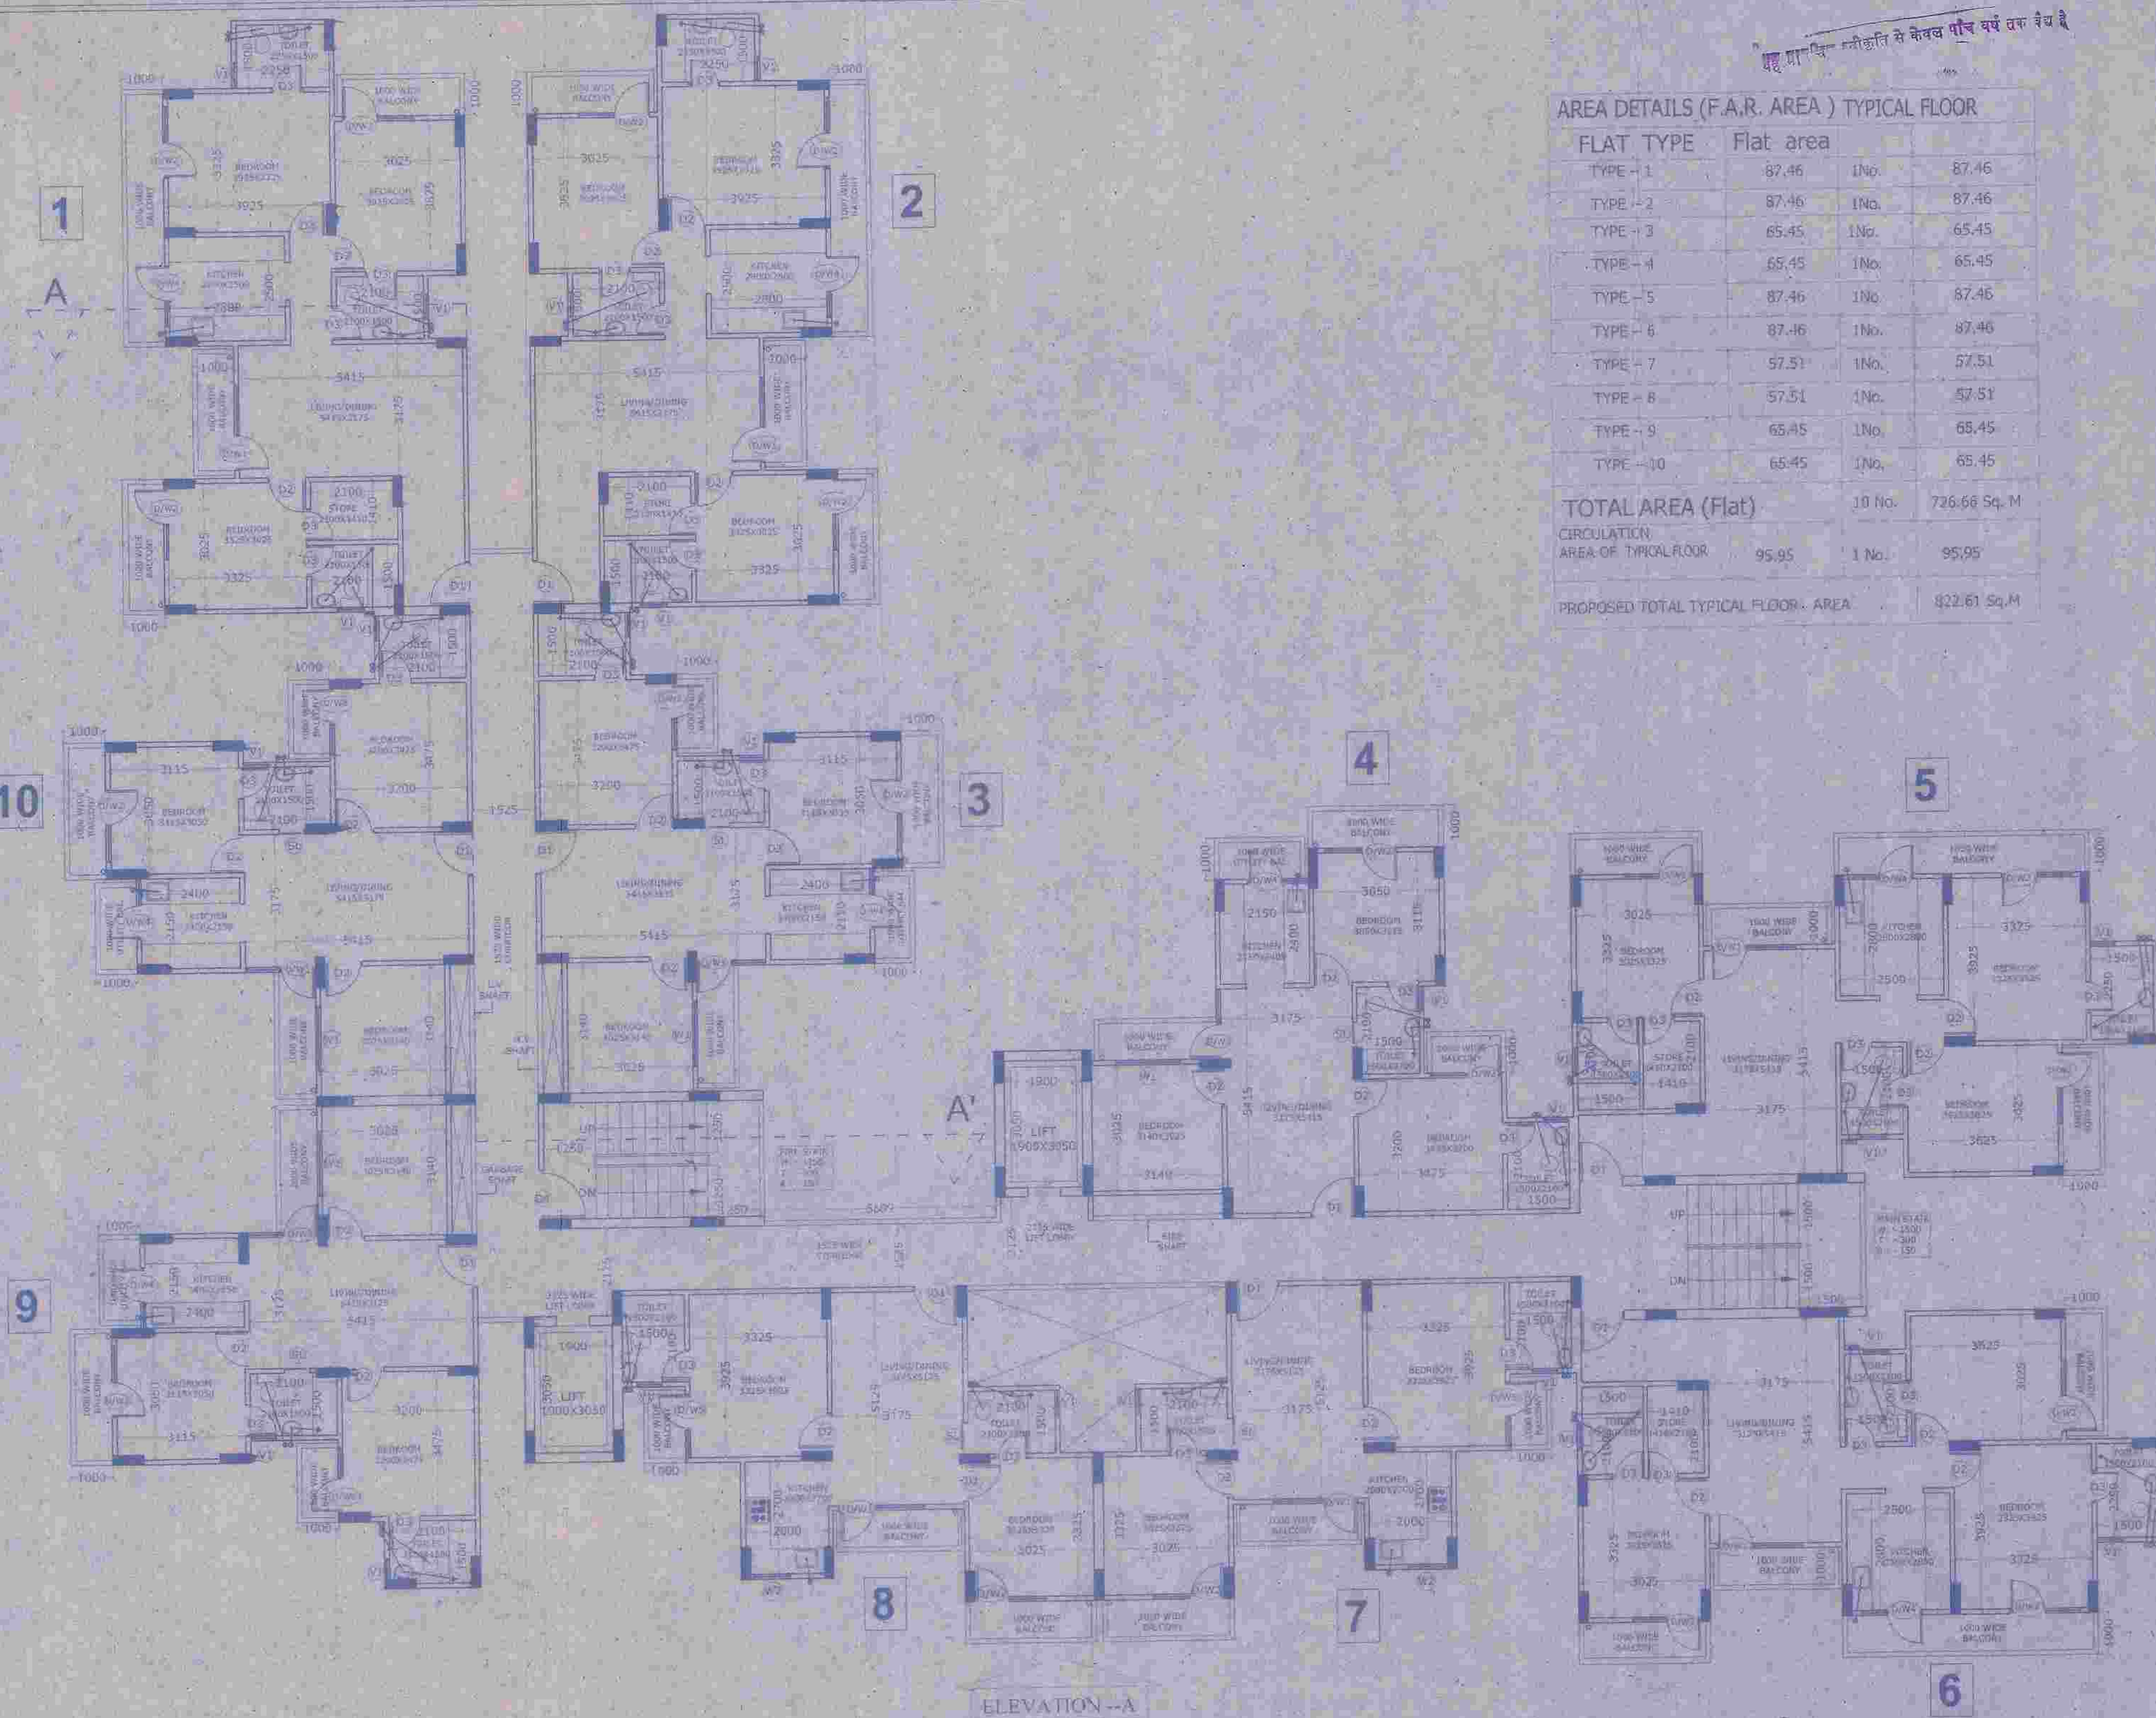

ELEVATION - A

PROPOSED 1ST TO 12TH (A) FLOOR PLAN

AREA STATEMENT

Sl. No.	Particulars	Area (Sq. M)
1	Flat Area	87.46
2	Flat Area	87.46
3	Flat Area	65.45
4	Flat Area	65.45
5	Flat Area	87.46
6	Flat Area	87.46
7	Flat Area	57.51
8	Flat Area	57.51
9	Flat Area	65.45
10	Flat Area	65.45
Total	Flat Area	726.66
Total	Area	822.61

PROJECT:
'UNINAV HEIGHTS'
 PROPOSED RESIDENTIAL COMPLEX
 AT Kharsa No. - 990, 999 & 1000,
 Noor Nagar, Ghaziabad (U.P.)

BUILDERS & PROMOTER:
 M/s UNINAV DEVELOPERS PVT. LTD.
 Regd. Off: 117, FIRST FLOOR,
 RAM VIHAR, DELHI

DRAWING TITLE:
 1ST TO 12TH (A) FLOOR PLAN
 BLOCK - G

For UNINAV DEVELOPERS PVT. LTD.
 Director

OWNER SIGN **ARCHITECT SIGN**

ARCHITECT:
 APS GREEN ARCHITECTS & ASSOCIATES
 OFFICE: NO. 101, FIRST FLOOR, METRO MALL, GATEWAY
 SECTOR - 4, VASHTI, GHANSHYAM, U.P.
 PIN NO. - 201002, (U.P.)
 E-MAIL: apsgreenarchitects@gmail.com

DRAWN BY: RAJENDER **CHECKED BY:** ASEM **SCALE:** 1:100 **DATE:** 12/12/13 **SHEET NO.:** 34