
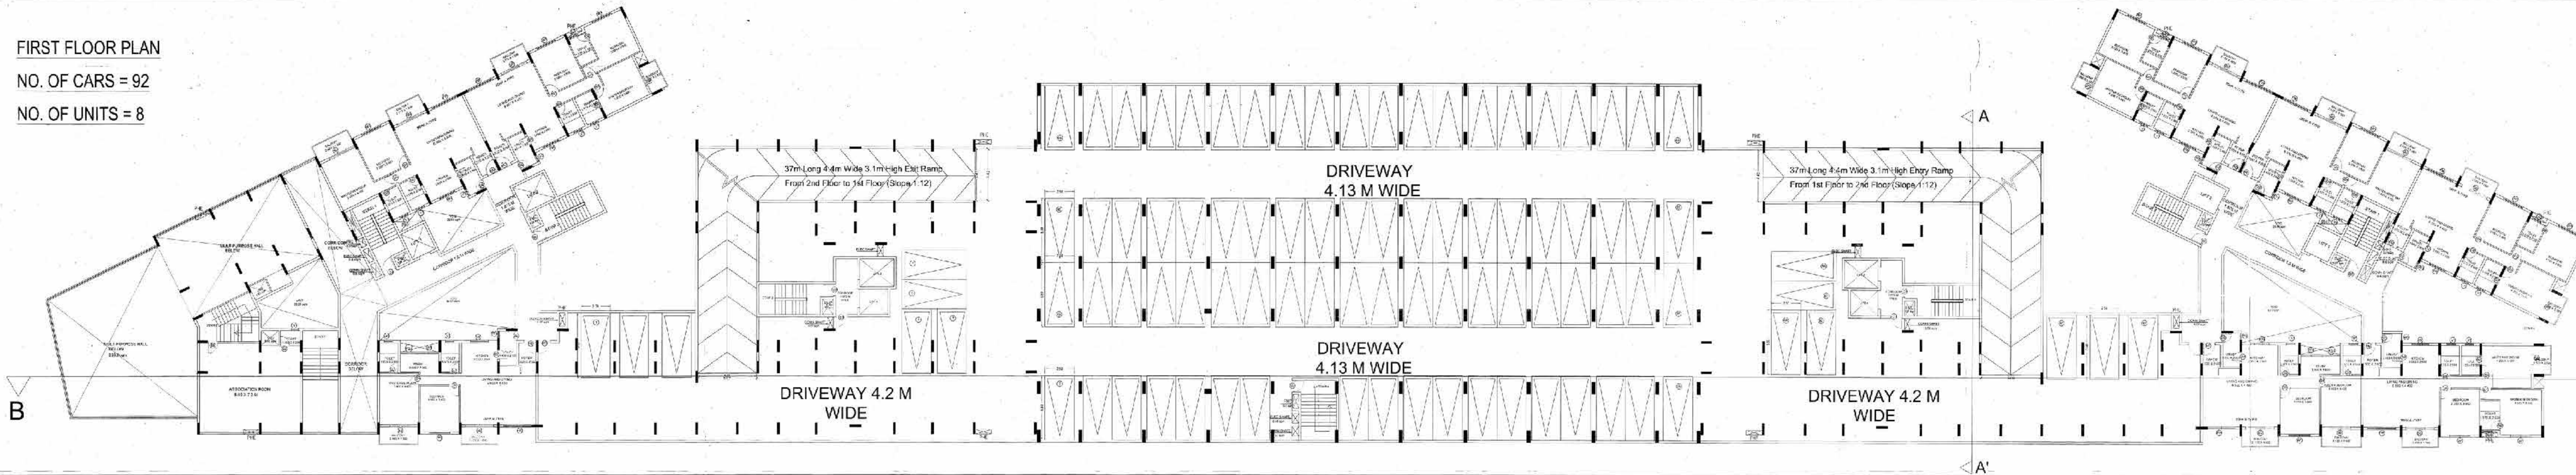


NO. OF UNITS = 8

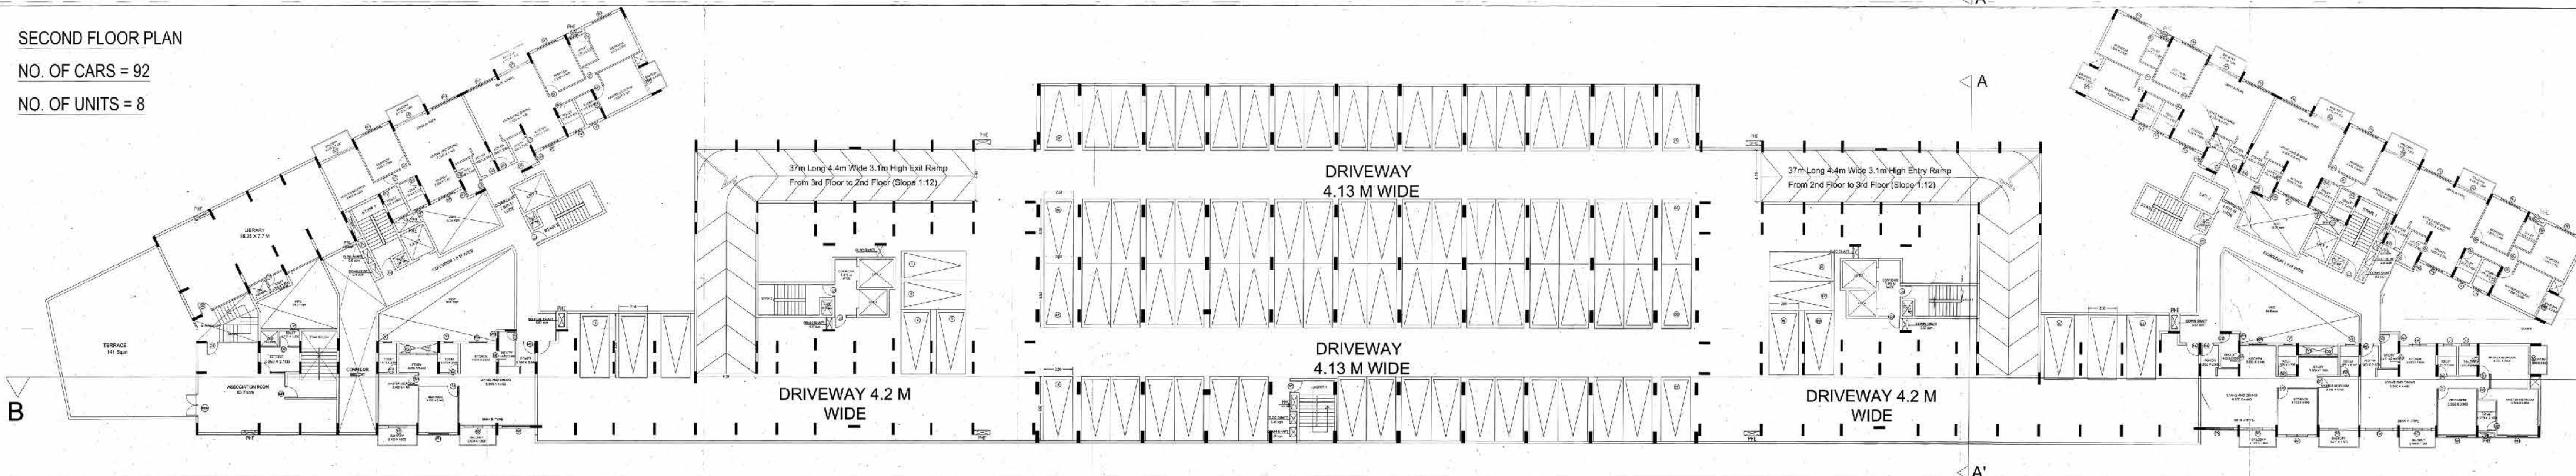


NO. OF UNITS = 8

[illegible]


ಮೂಲ ಪ್ರತಿ :

[illegible]


NO. OF UNITS = 10

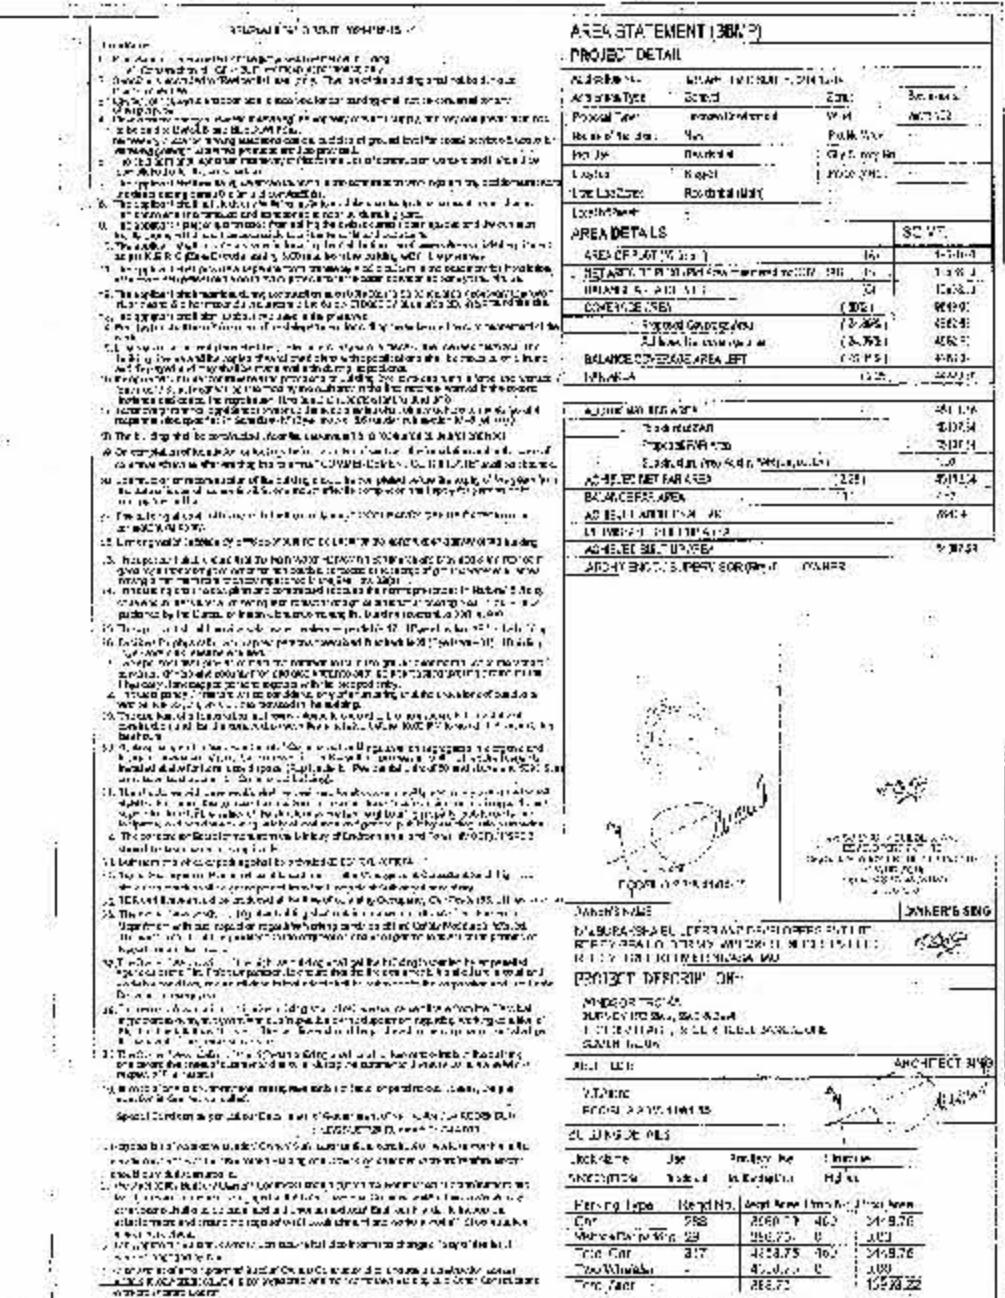


NO. OF UNITS = 16

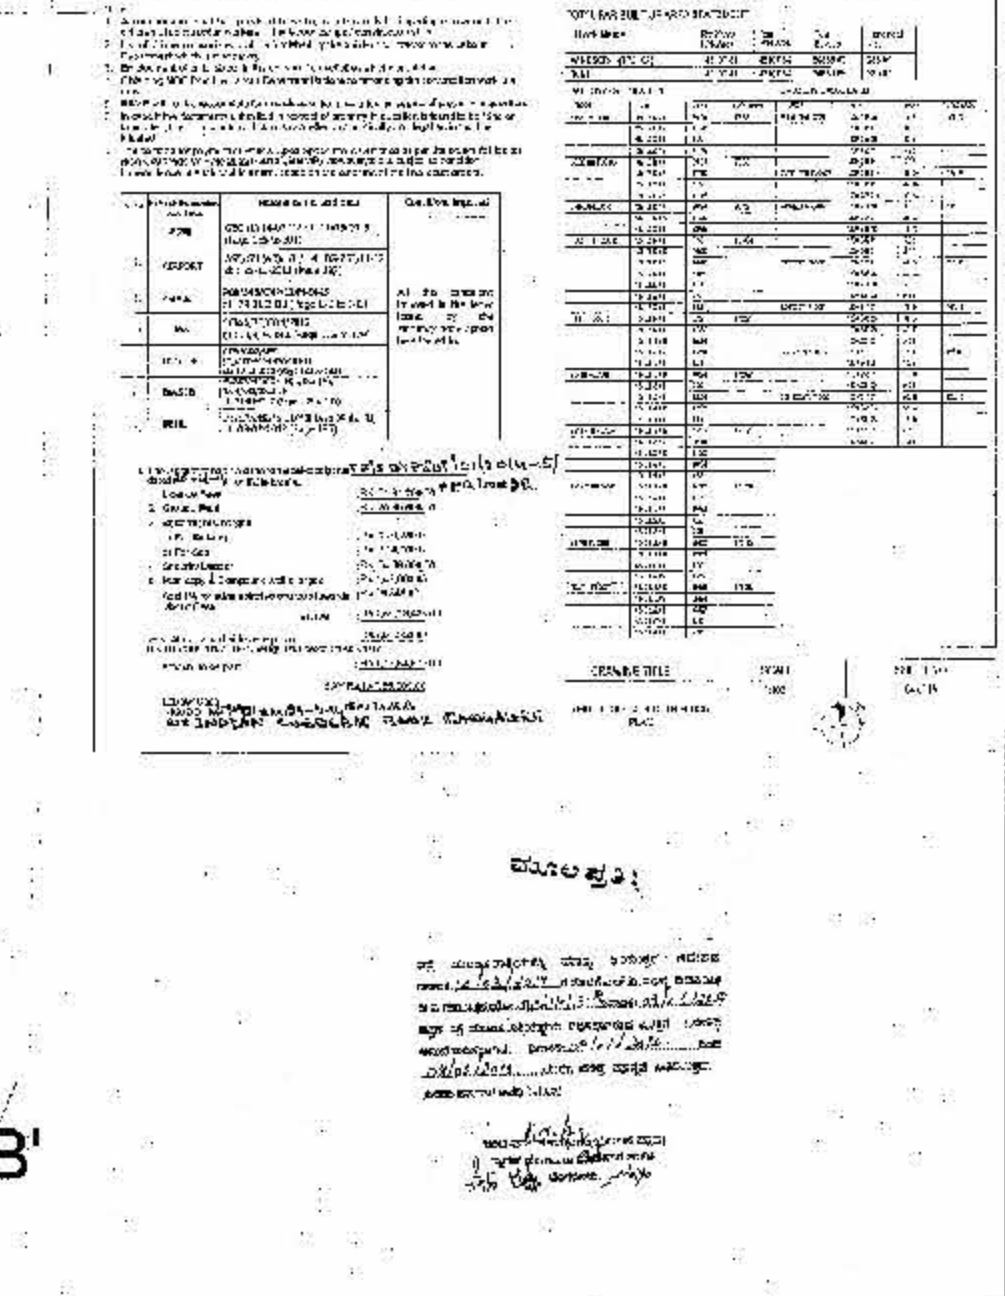

NO. OF UNITS = 18

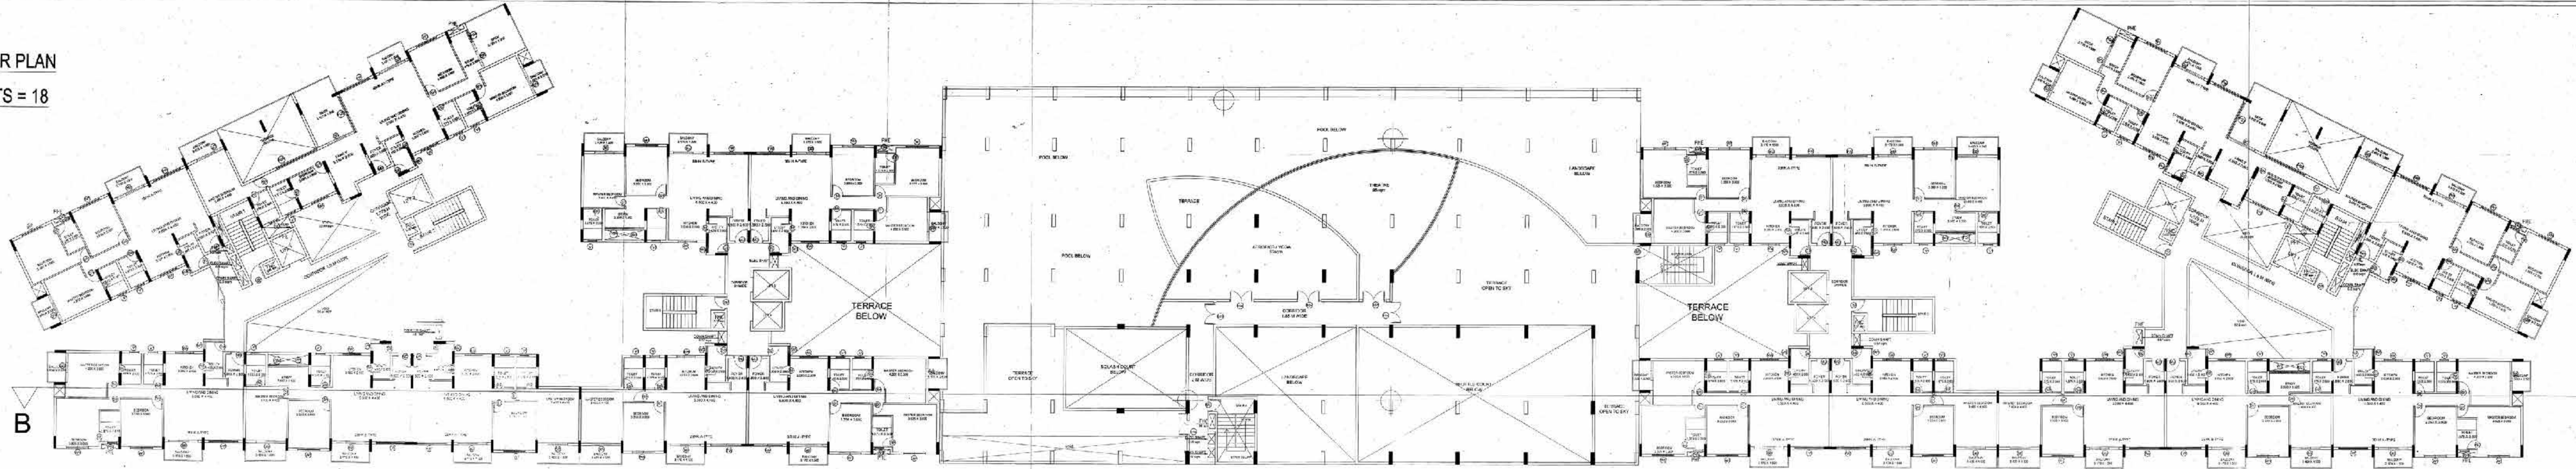

NO. OF UNITS = 18

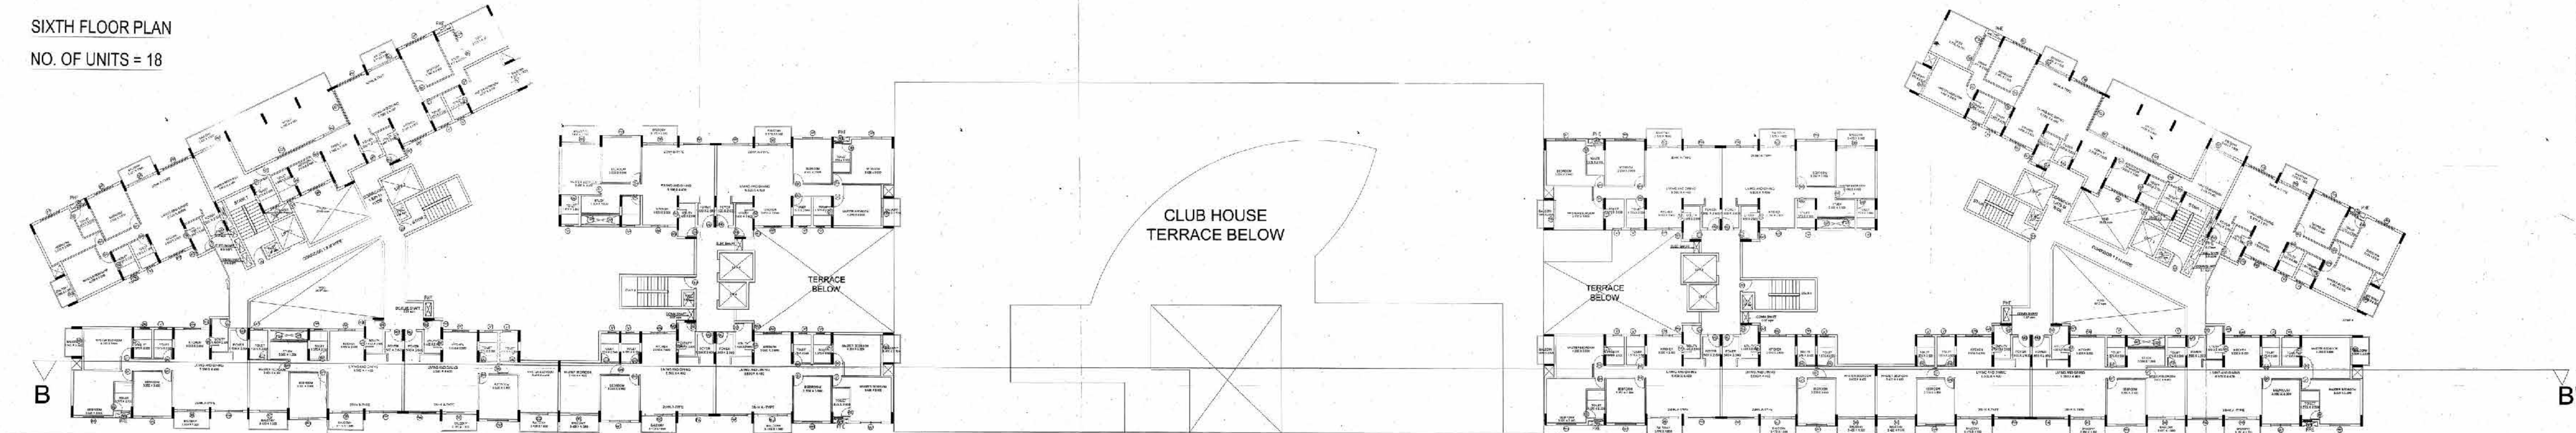

CLUB HOUSE
TERRACE BELOW

TERRACE
BELOW

CONTRACT

1. **Contract No.** 100-0000000000000000

2. **Contract Title** Construction of a new building for the use of the Department of the Interior.

3. **Contract Description** The contract is for the construction of a new building for the use of the Department of the Interior. The building is to be located on the corner of Main Street and 1st Avenue, in the City of New York. The building is to be a three-story building, with a total area of approximately 10,000 square feet. The building is to be constructed of brick and concrete. The building is to be completed by the end of 1960.

4. **Contractor** The contractor is the New York City Department of the Interior.

5. **Contractor's Address** 100-0000000000000000

6. **Contractor's Phone Number** 100-0000000000000000

7. **Contractor's Fax Number** 100-0000000000000000

8. **Contractor's E-mail Address** 100-0000000000000000

9. **Contractor's Website** 100-0000000000000000

10. **Contractor's Social Media** 100-0000000000000000

11. **Contractor's Other Information** 100-0000000000000000

12. **Contractor's Signature** 100-0000000000000000

13. **Contractor's Date** 100-0000000000000000

14. **Contractor's Title** 100-0000000000000000

15. **Contractor's Address** 100-0000000000000000

16. **Contractor's Phone Number** 100-0000000000000000

17. **Contractor's Fax Number** 100-0000000000000000

18. **Contractor's E-mail Address** 100-0000000000000000

19. **Contractor's Website** 100-0000000000000000

20. **Contractor's Social Media** 100-0000000000000000

21. **Contractor's Other Information** 100-0000000000000000

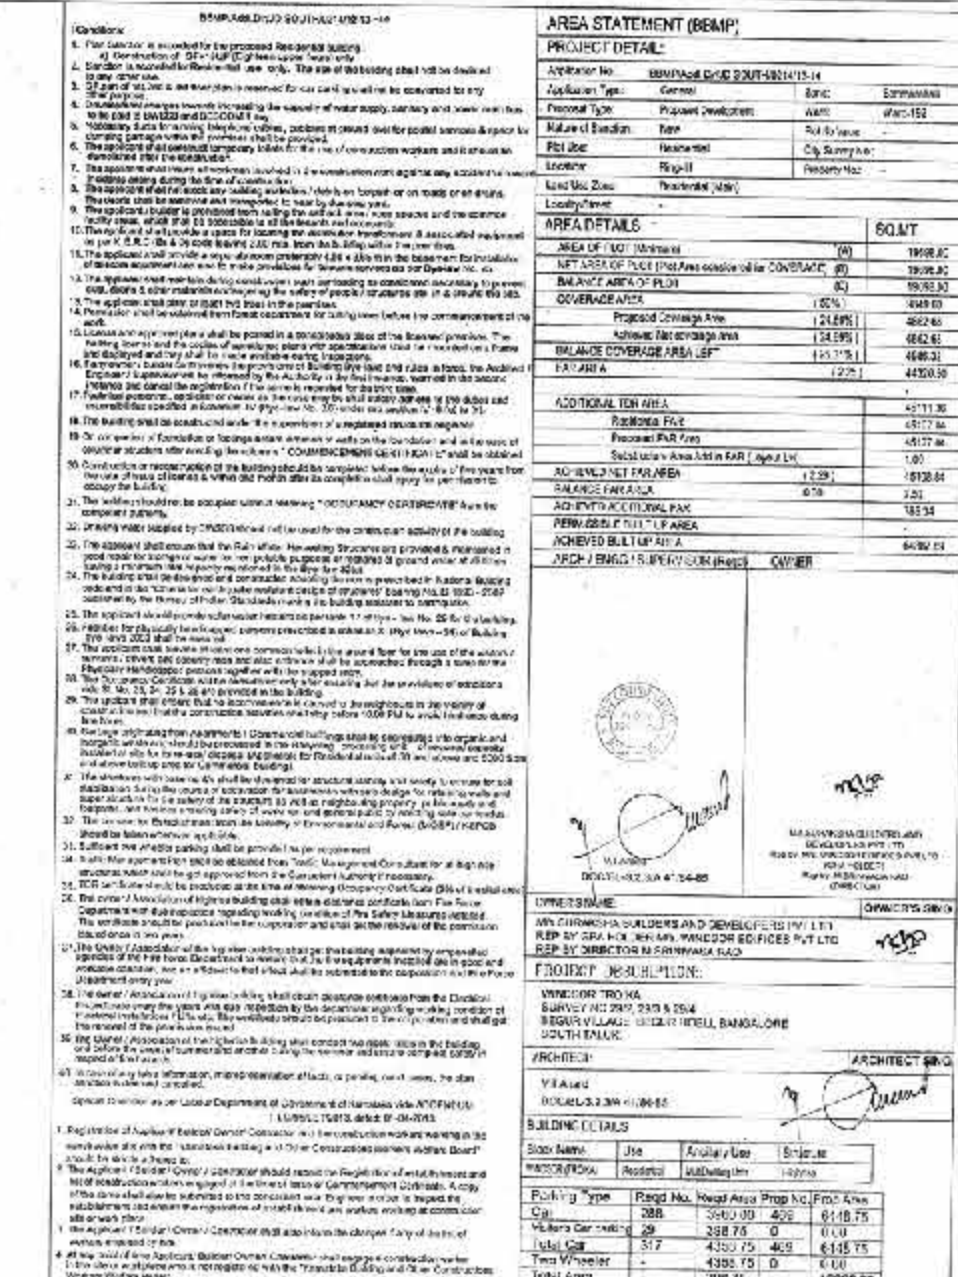


NO. OF UNITS = 18

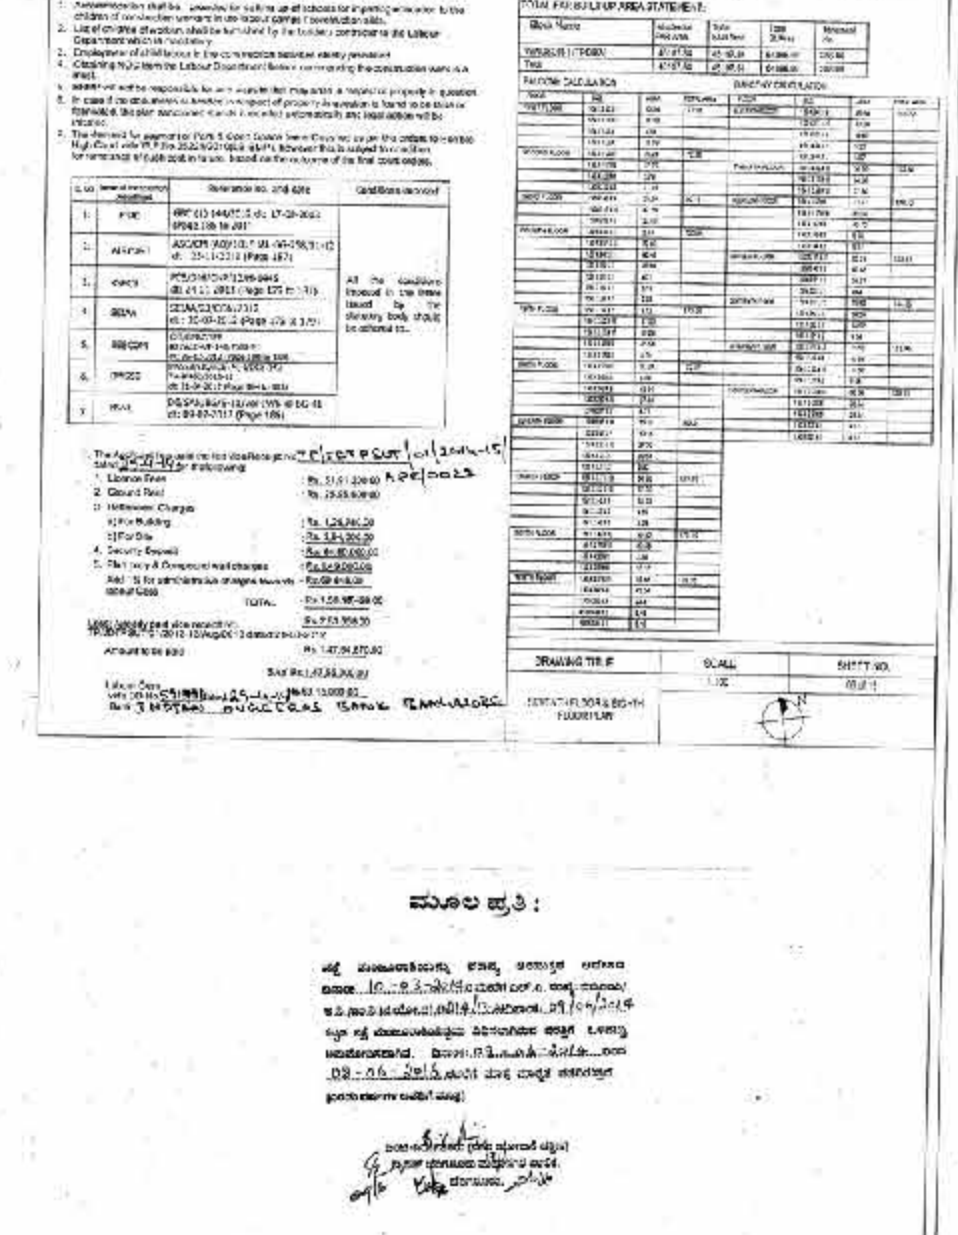


NINETH FLOOR PLAN

NO. OF UNITS = 19

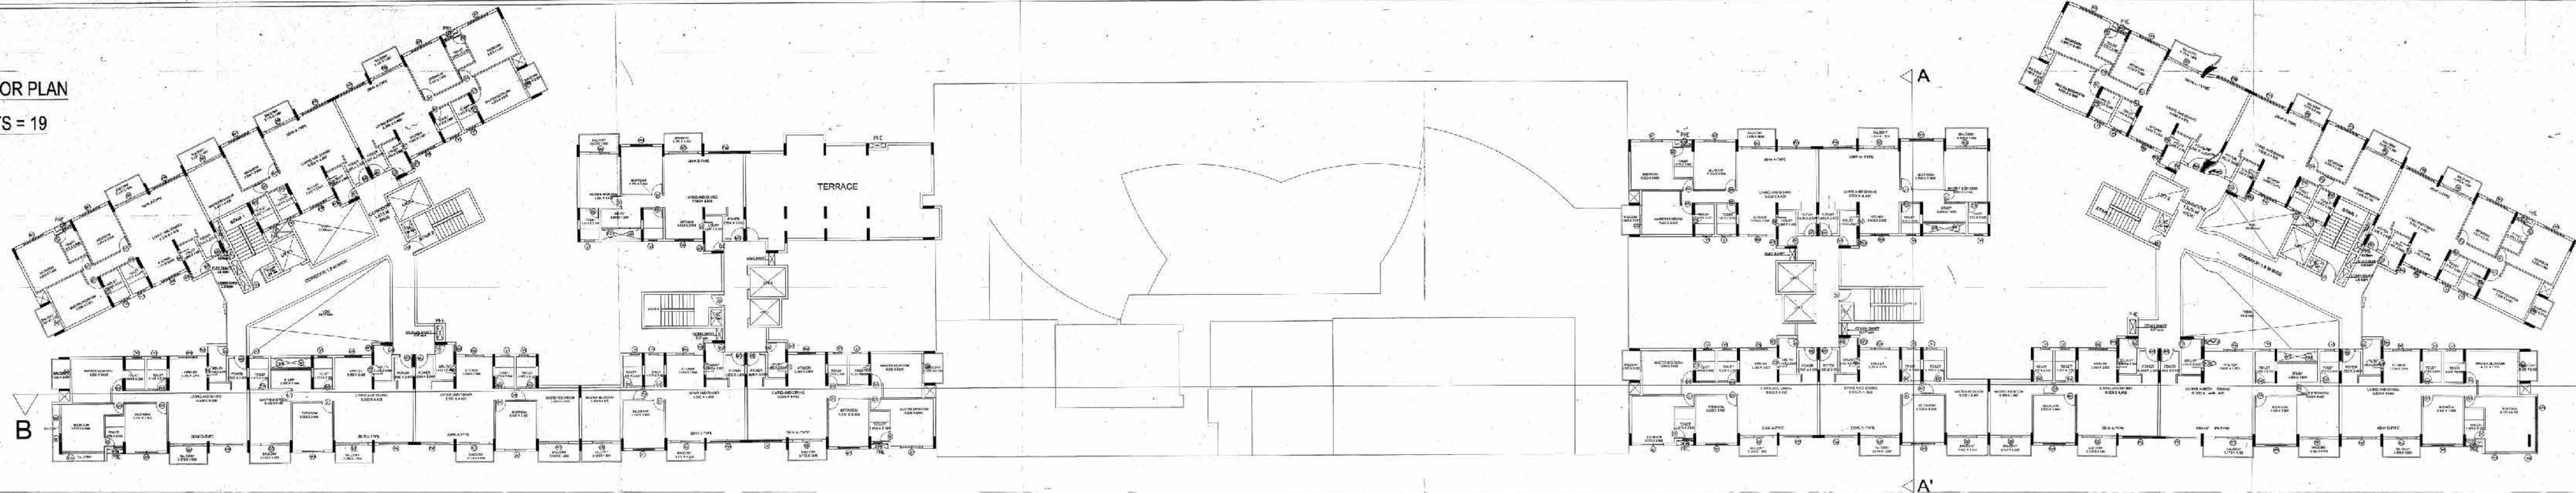

TENTH FLOOR PLAN

NO. OF UNITS = 19

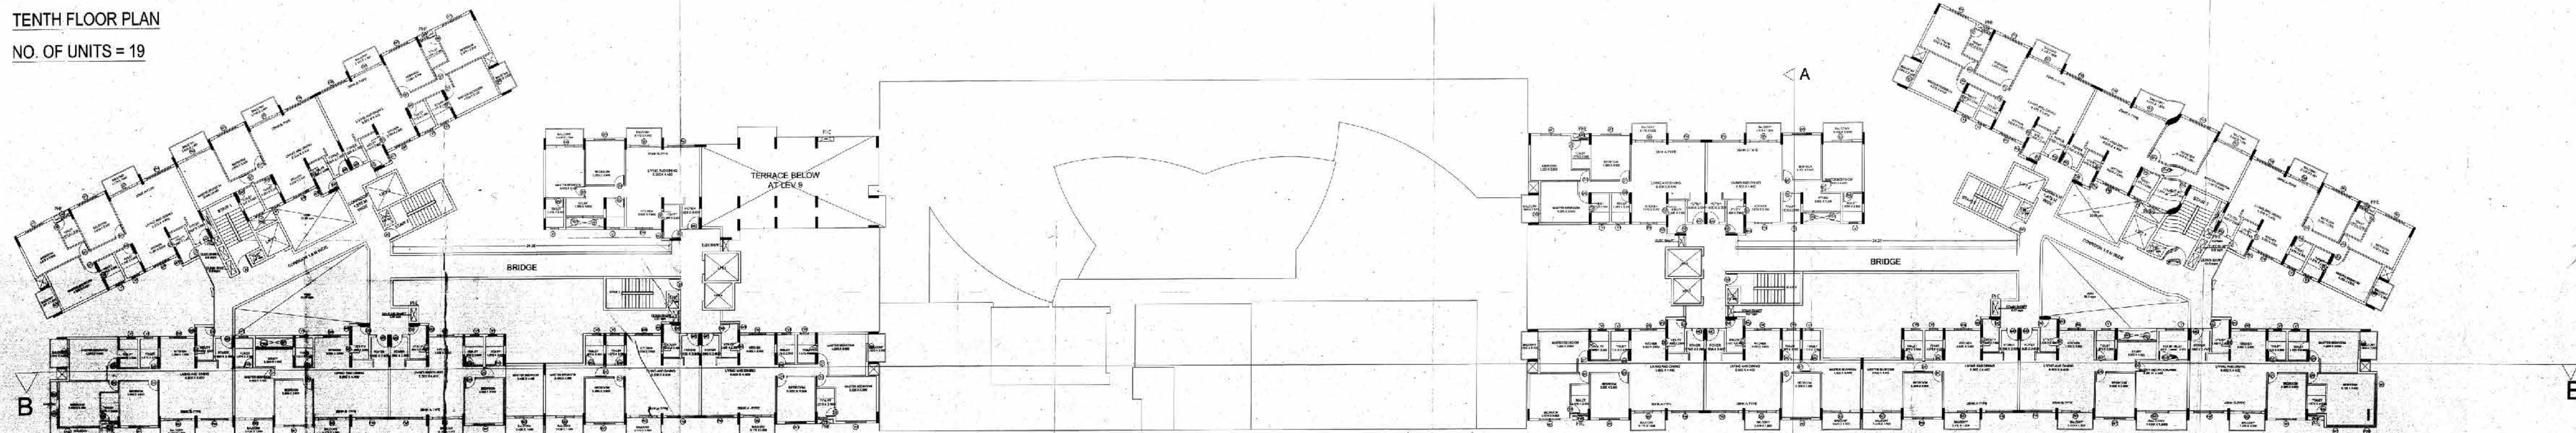
[illegible]

ಮೂಲ ಪ್ರತಿ :

1. 10/10/2018 10/10/2018 10/10/2018
 2. 10/10/2018 10/10/2018 10/10/2018
ELEVENTH FLOOR PLAN

NO. OF UNITS = 17

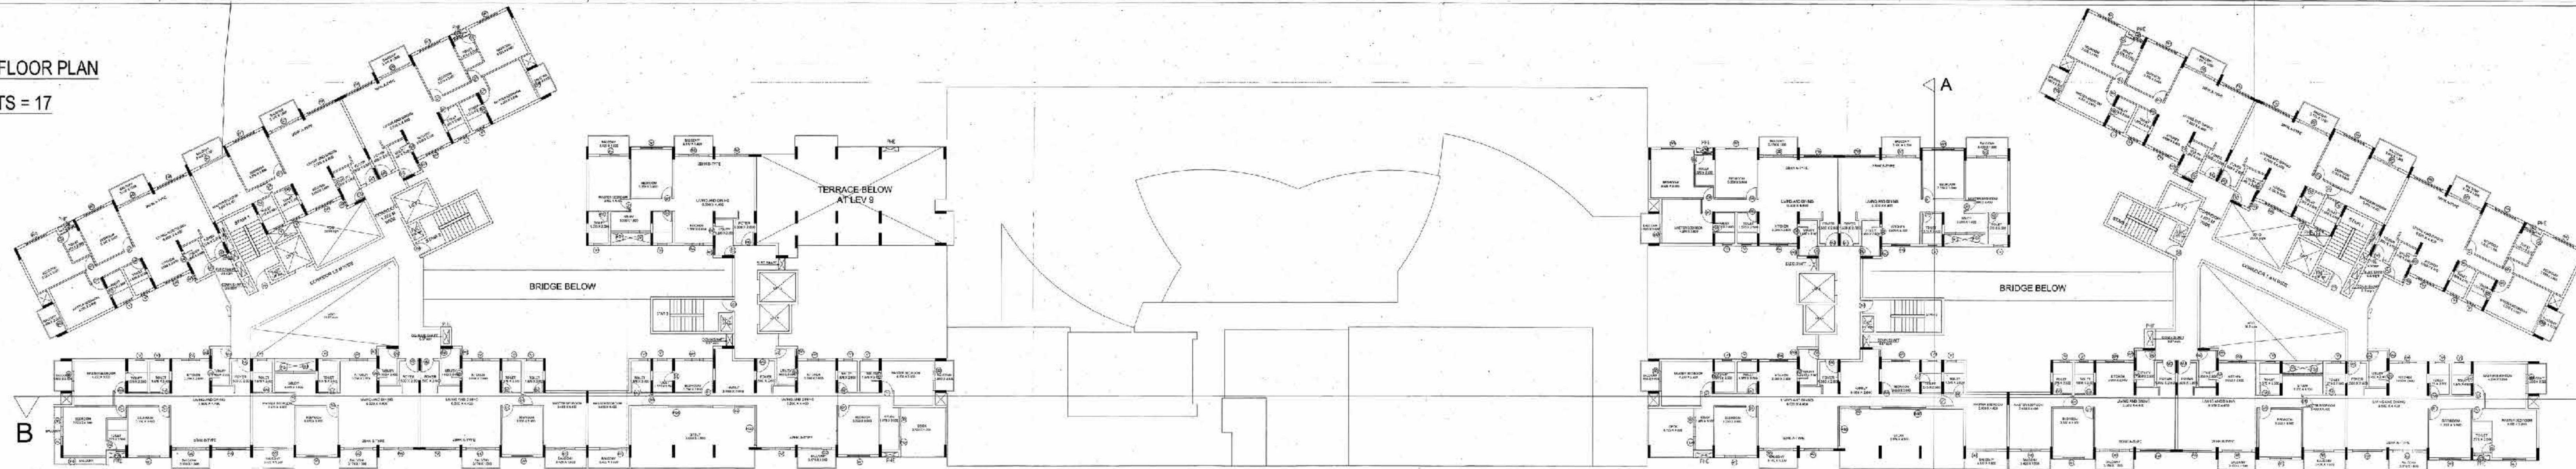


TWELFTH FLOOR PLAN

NO. OF UNITS = 18

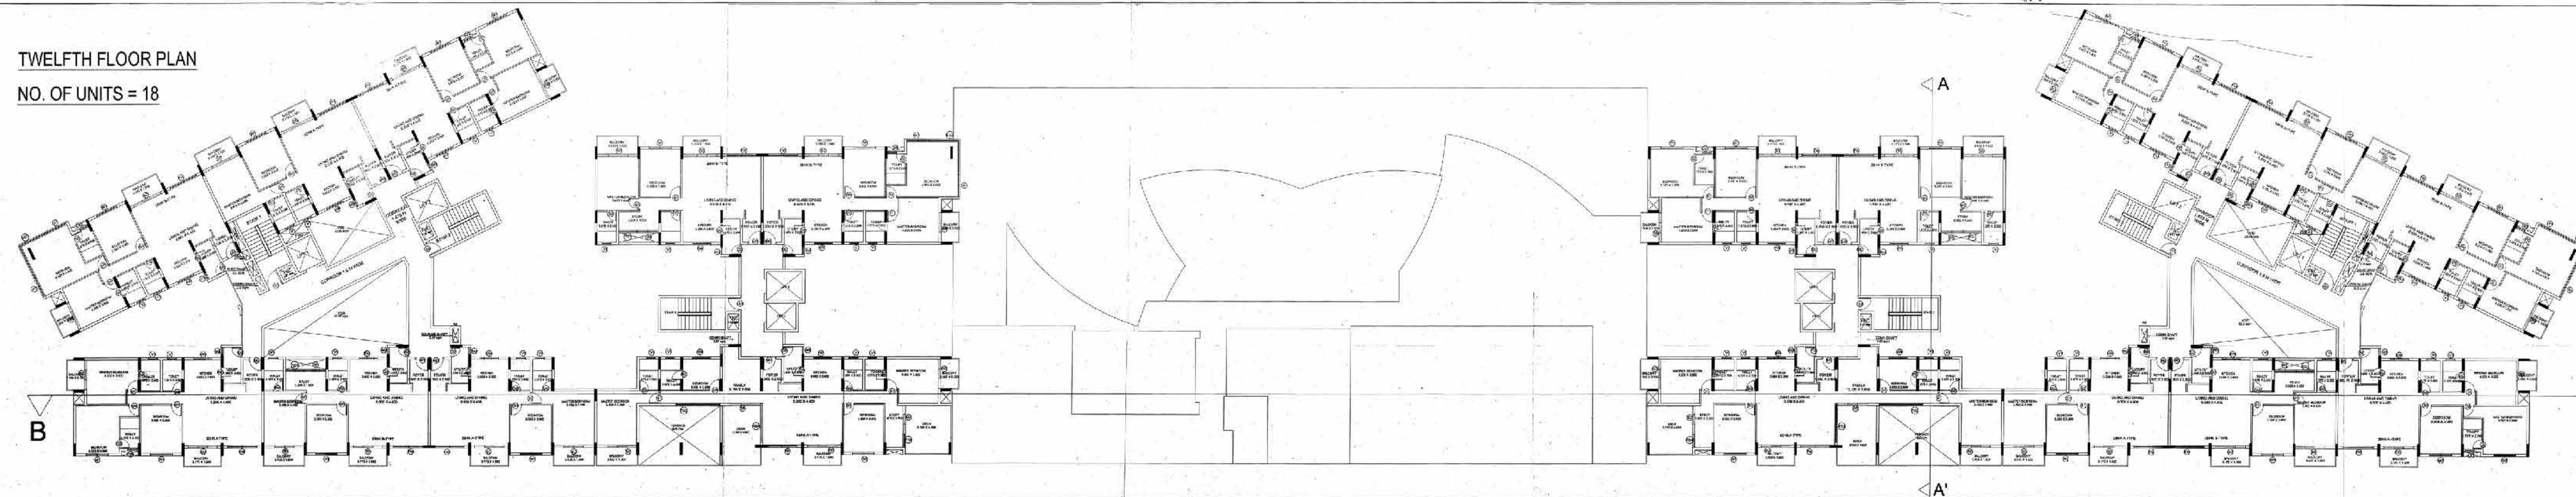[illegible][illegible]


THIRTEENTH FLOOR PLAN

NO. OF UNITS = 20

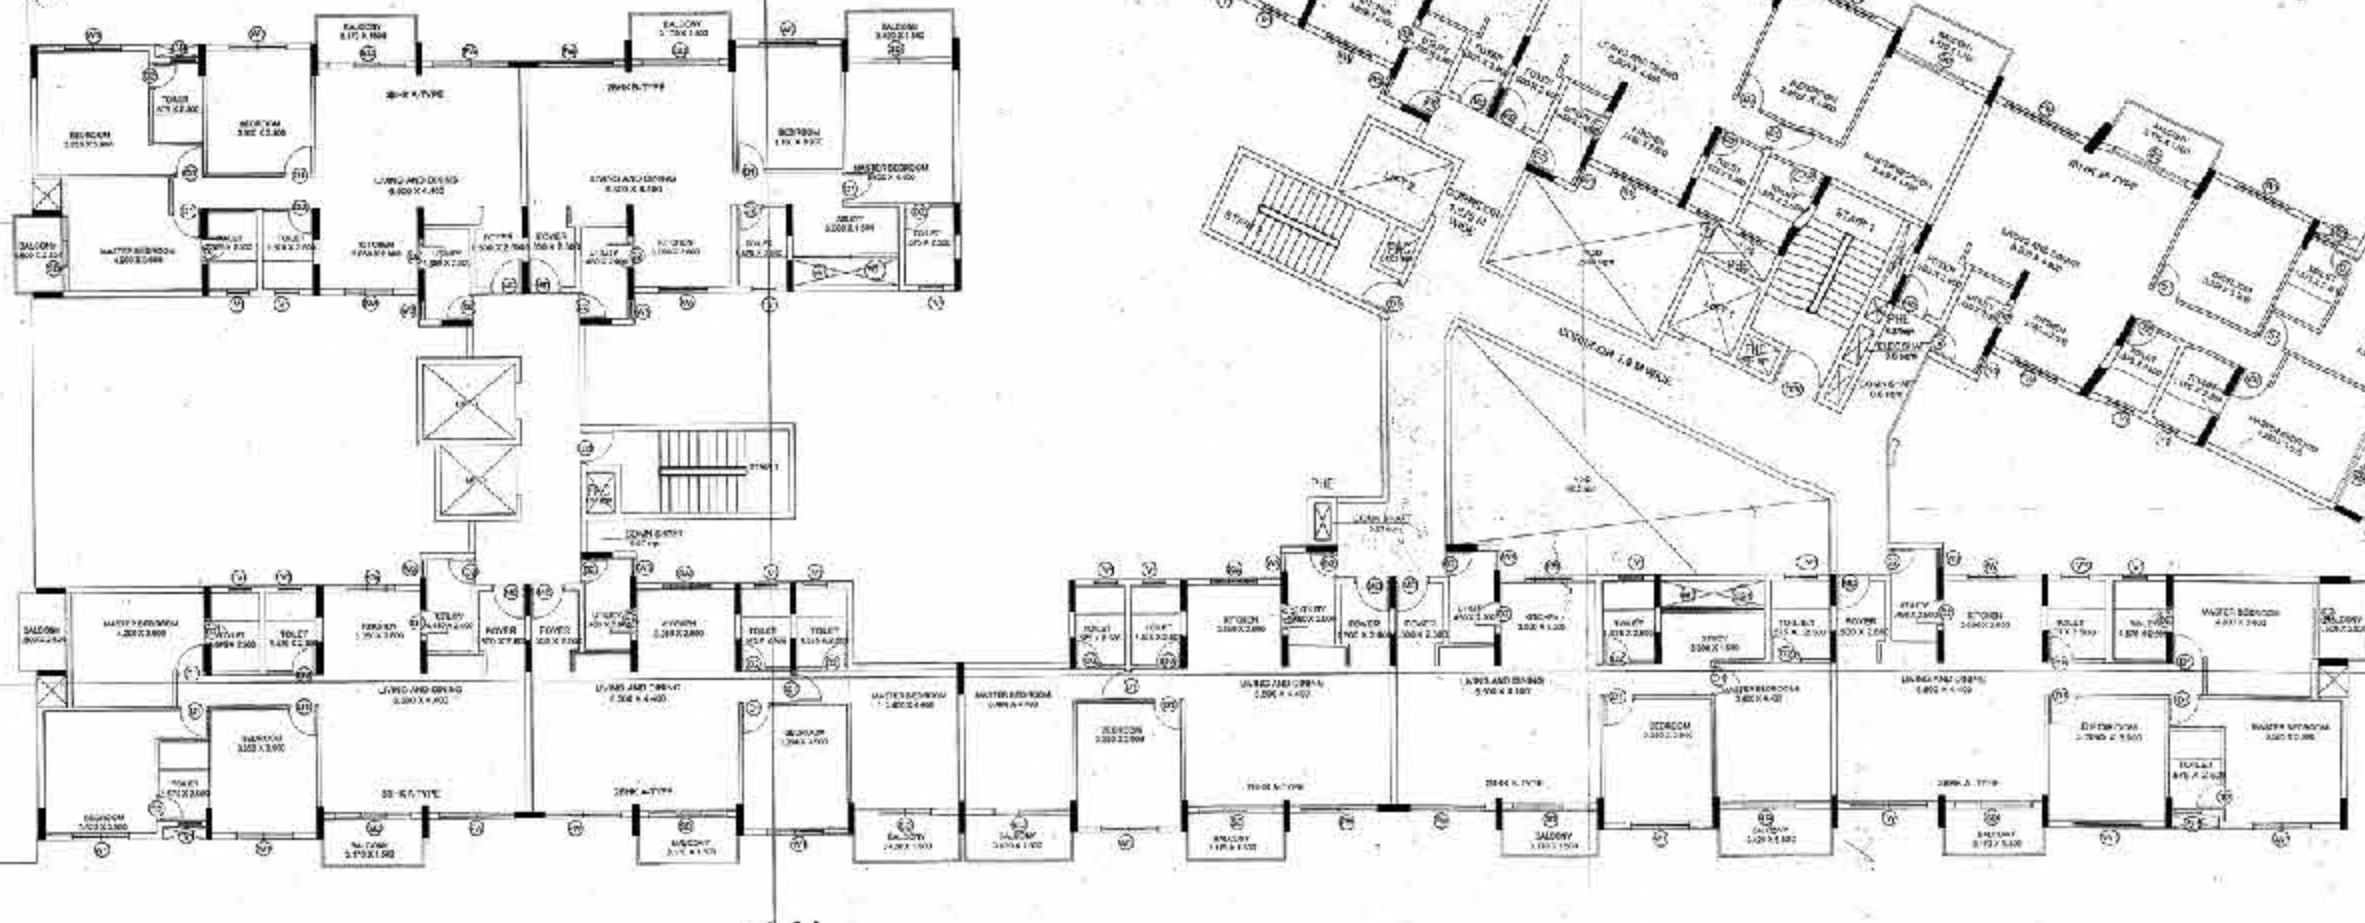

FOURTEENTH FLOOR PLAN

NO. OF UNITS = 19

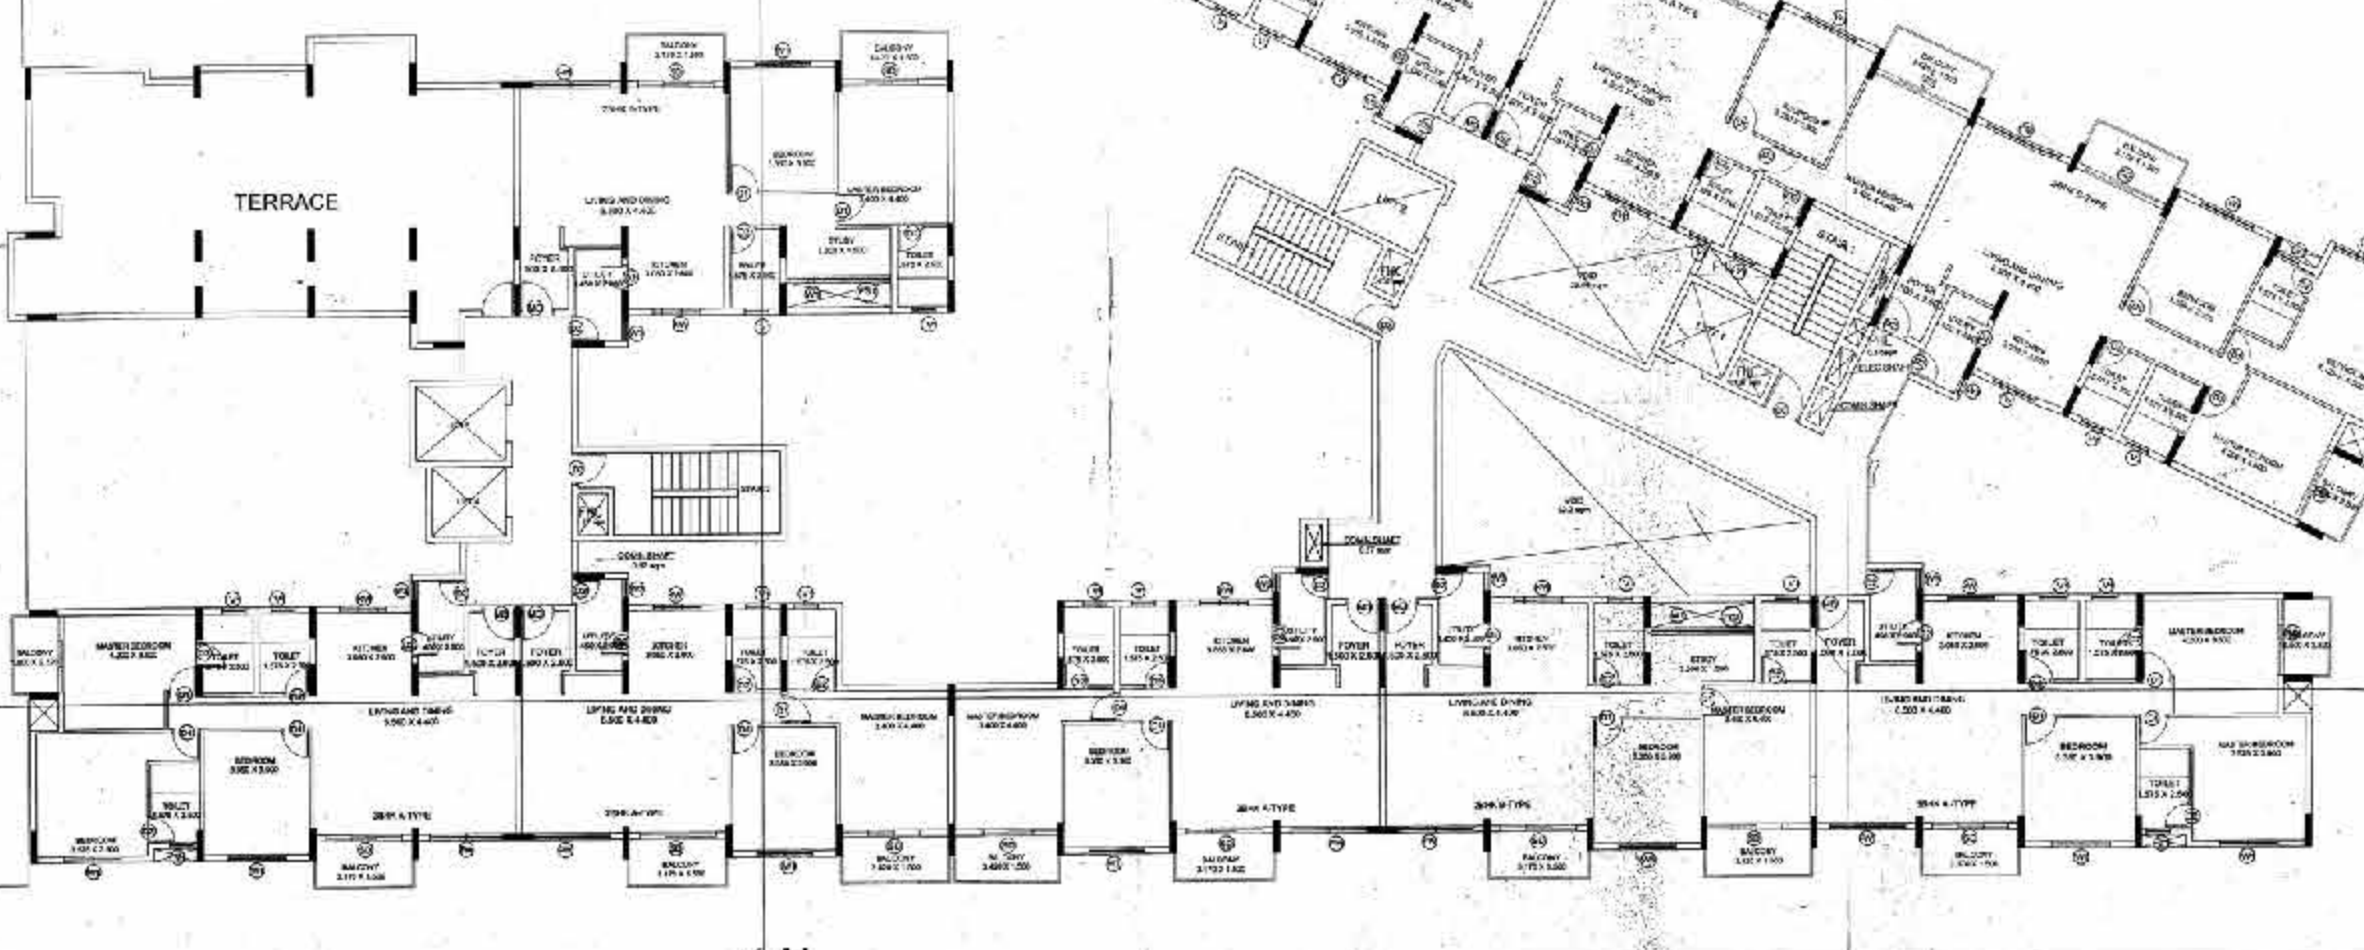

PROJECT DATA

Project Name: [Blank]
Location: [Blank]
Client: [Blank]
Architect: [Blank]
Engineer: [Blank]
Date: [Blank]
Scale: [Blank]
Sheet No.: [Blank]

AREA STATEMENT (BSRIP)

NO.	DESCRIPTION	AREA (SQ. FT.)
1	FLOOR AREA	10,000.00
2	CEILING AREA	10,000.00
3	WALL AREA	10,000.00
4	ROOF AREA	10,000.00
5	LANDSCAPE AREA	10,000.00
6	WATER BODY AREA	10,000.00
7	ROAD AREA	10,000.00
8	RAILWAY AREA	10,000.00
9	PORT AREA	10,000.00
10	OTHER AREA	10,000.00
11	TOTAL AREA	10,000.00

REVISIONS

NO.	DESCRIPTION	DATE
1	Initial Design	10/10/2020
2	Revised Design	10/15/2020
3	Final Design	10/20/2020


APPROVALS

Architect: [Signature]
Engineer: [Signature]
Client: [Signature]

ಮೂಲ ಪ್ರತಿ:
ಈ ಕೆಳಕಂಡಂತಿರುವ ಮಾಹಿತಿಗಳು
ಕಾರ್ಯದರ್ಶಿ ಮತ್ತು ಕೆಲಸದ
ಮಾಹಿತಿಗಳನ್ನು ಒದಗಿಸುತ್ತವೆ.
ಇವುಗಳನ್ನು ಕಾರ್ಯದರ್ಶಿ ಮತ್ತು
ಕೆಲಸದ ಮಾಹಿತಿಗಳನ್ನು
ಒದಗಿಸುತ್ತವೆ.


FIFTEENTH FLOOR PLAN

NO. OF UNITS = 17

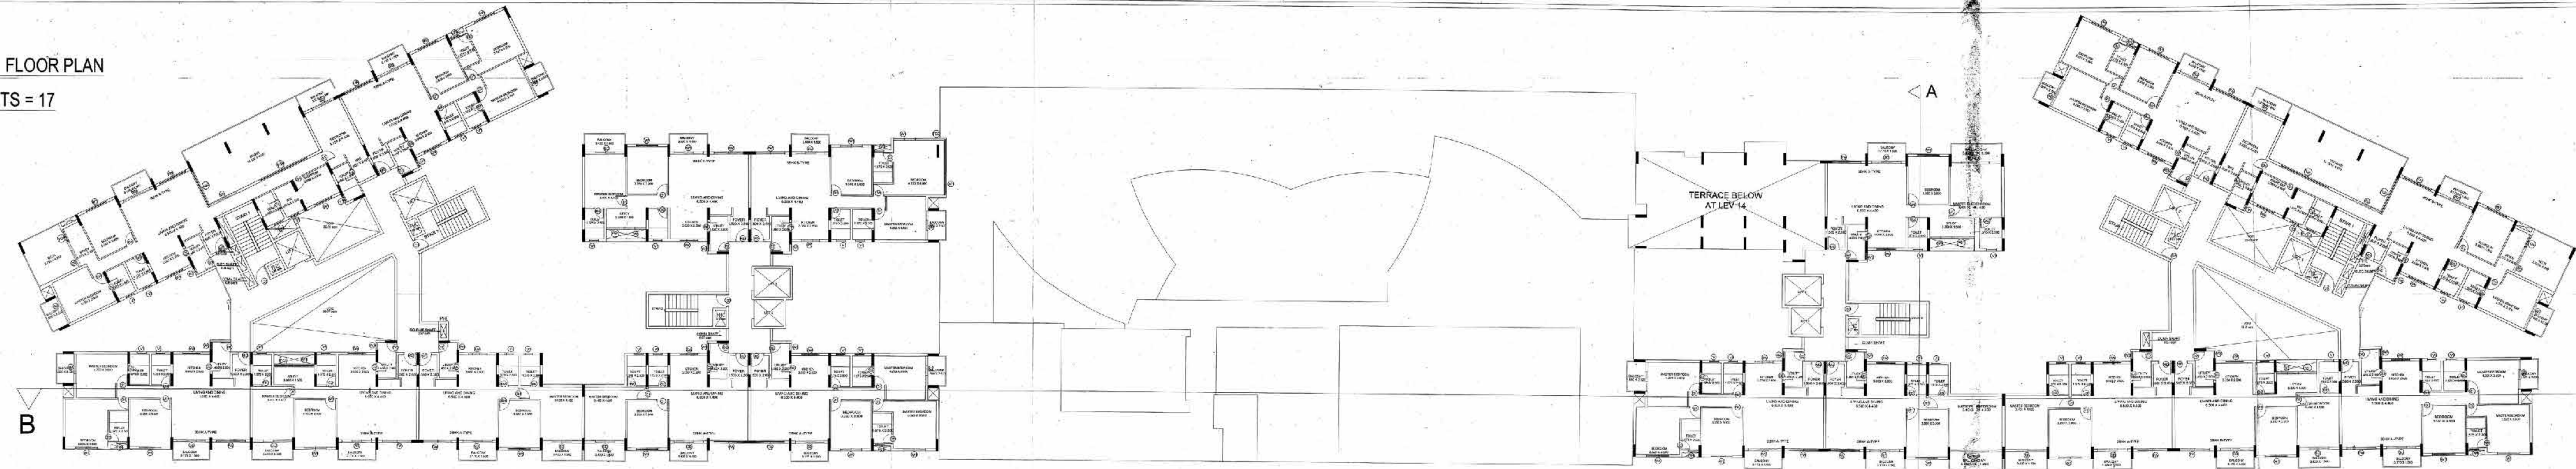



SIXTEENTH FLOOR PLAN

NO. OF UNITS = 15

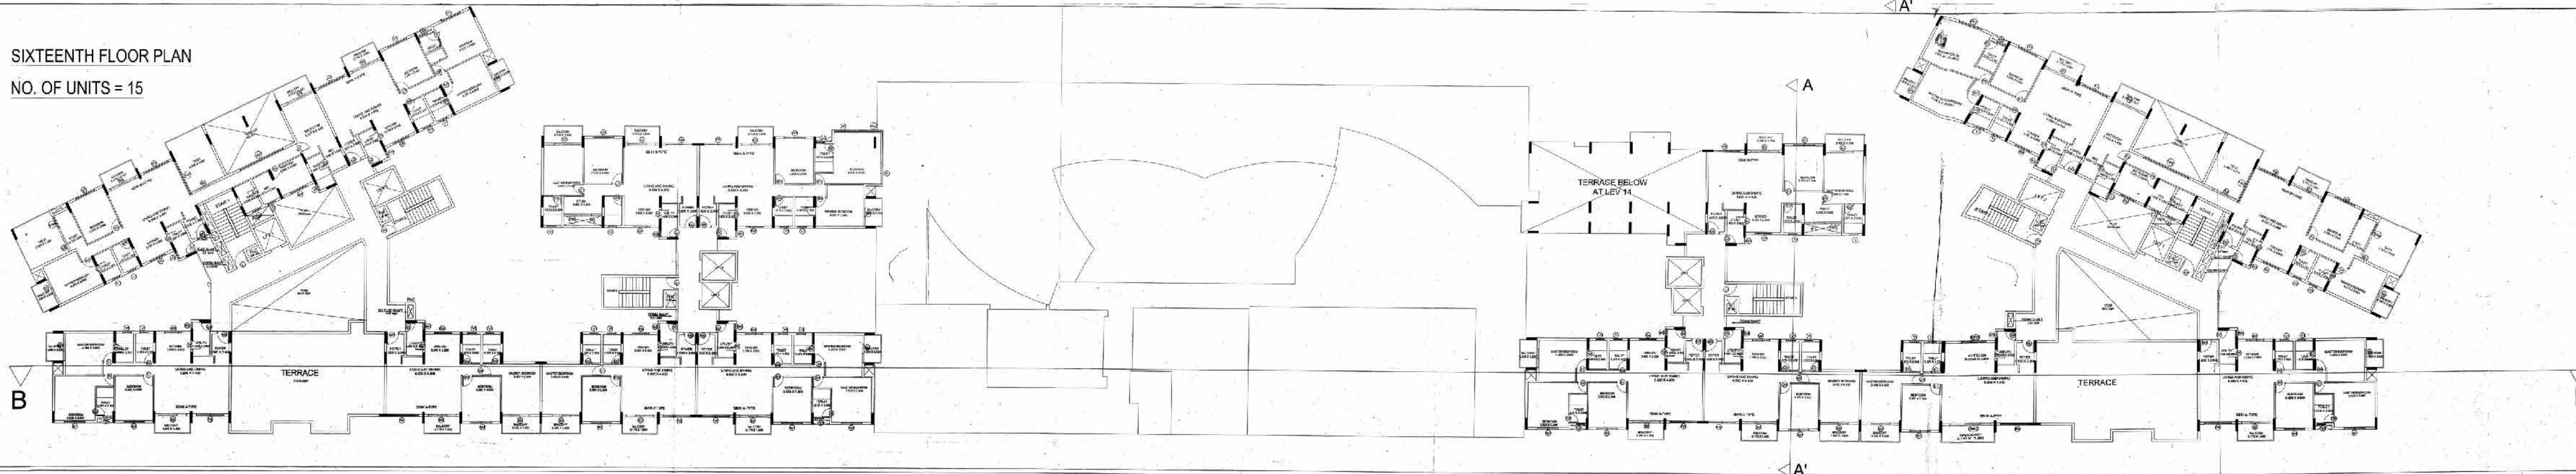[illegible][illegible]



SEVENTEENTH FLOOR PLAN

NO. OF UNITS = 16

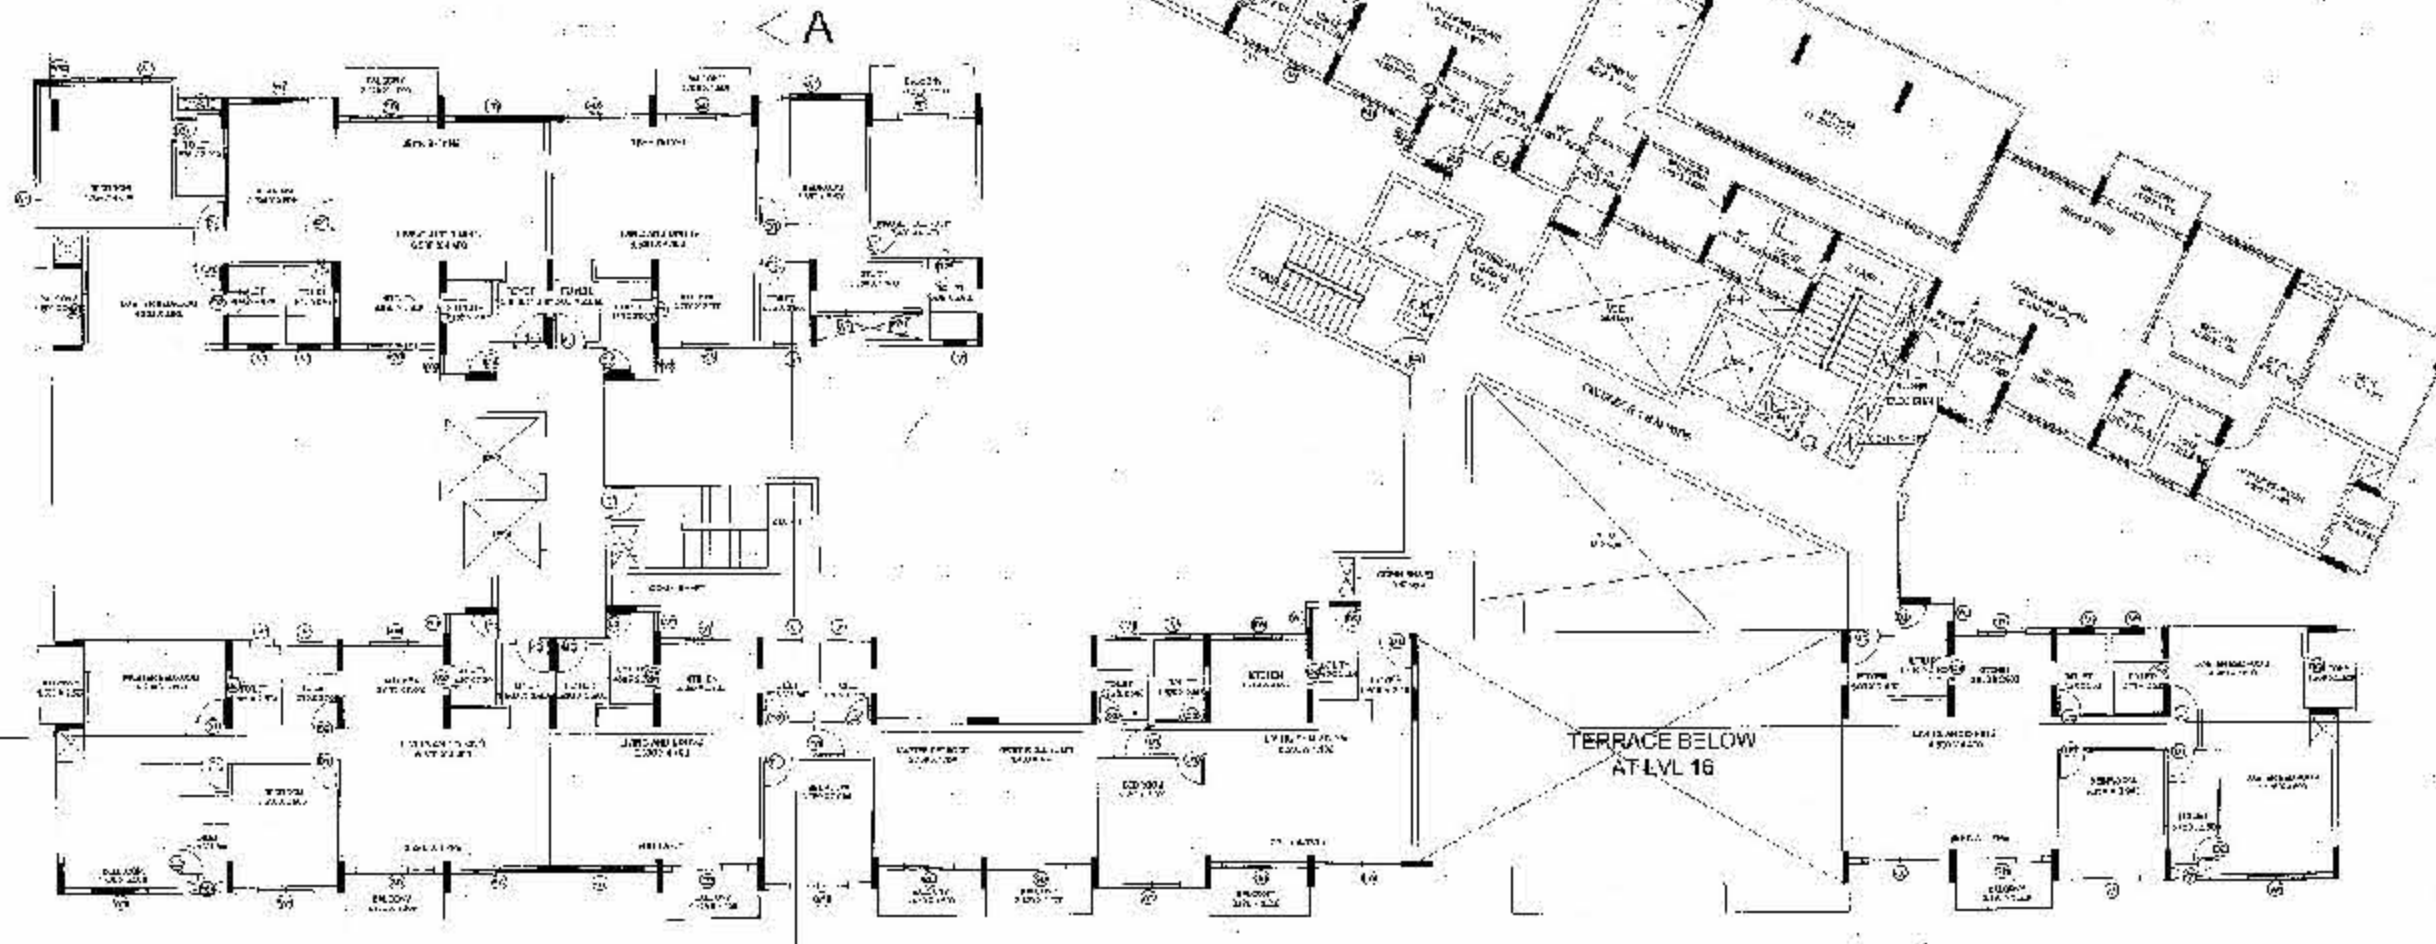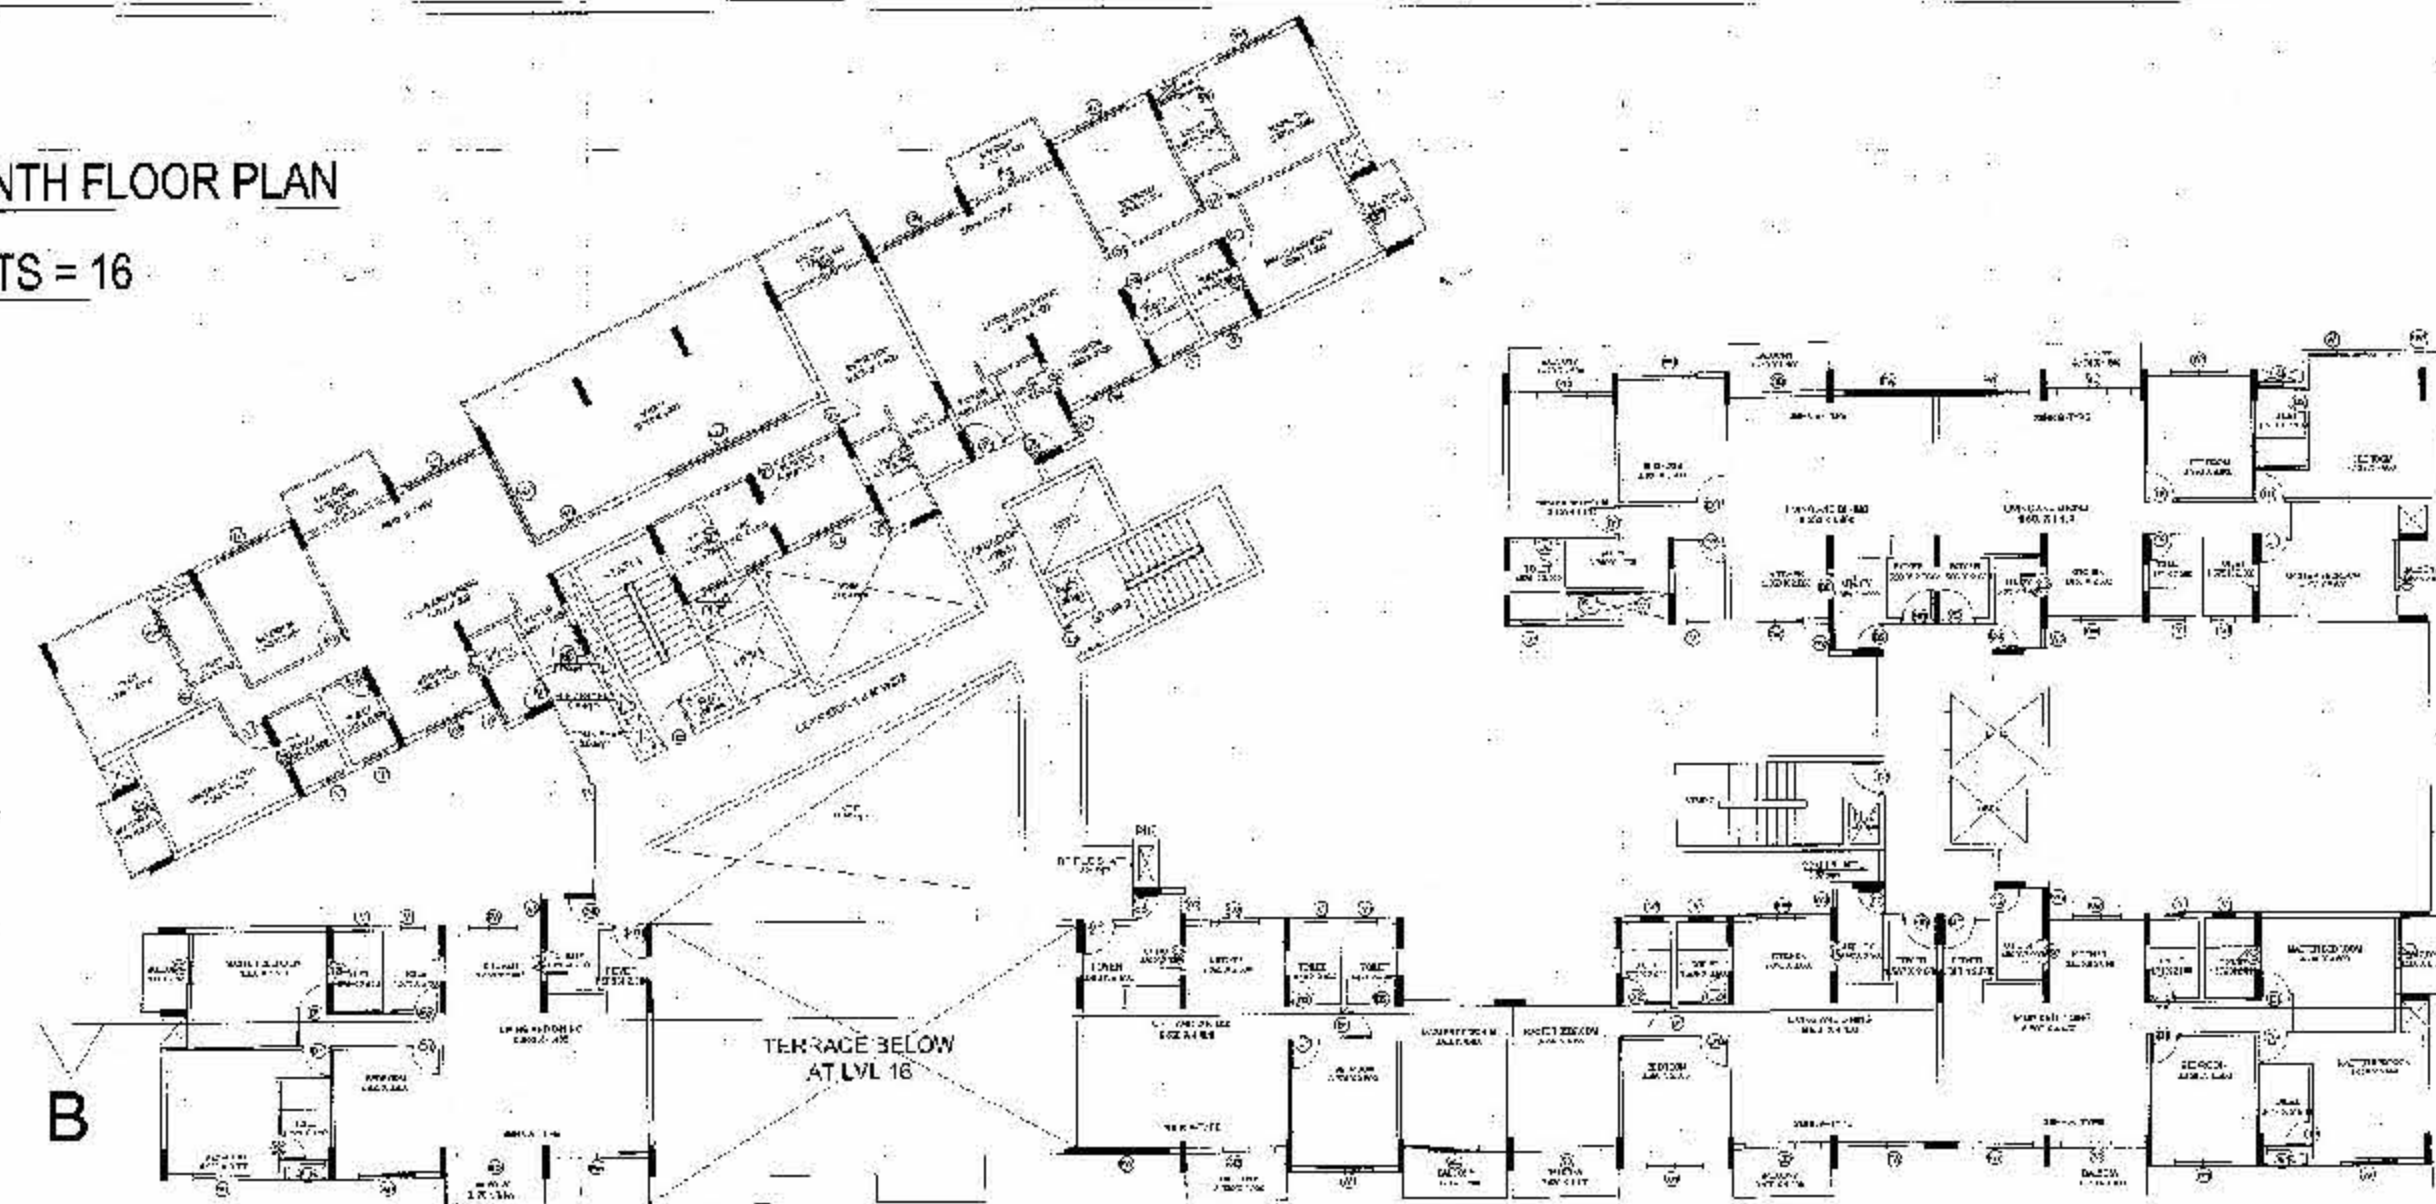


EIGHTEENTH FLOOR PLAN

NO. OF UNITS = 14

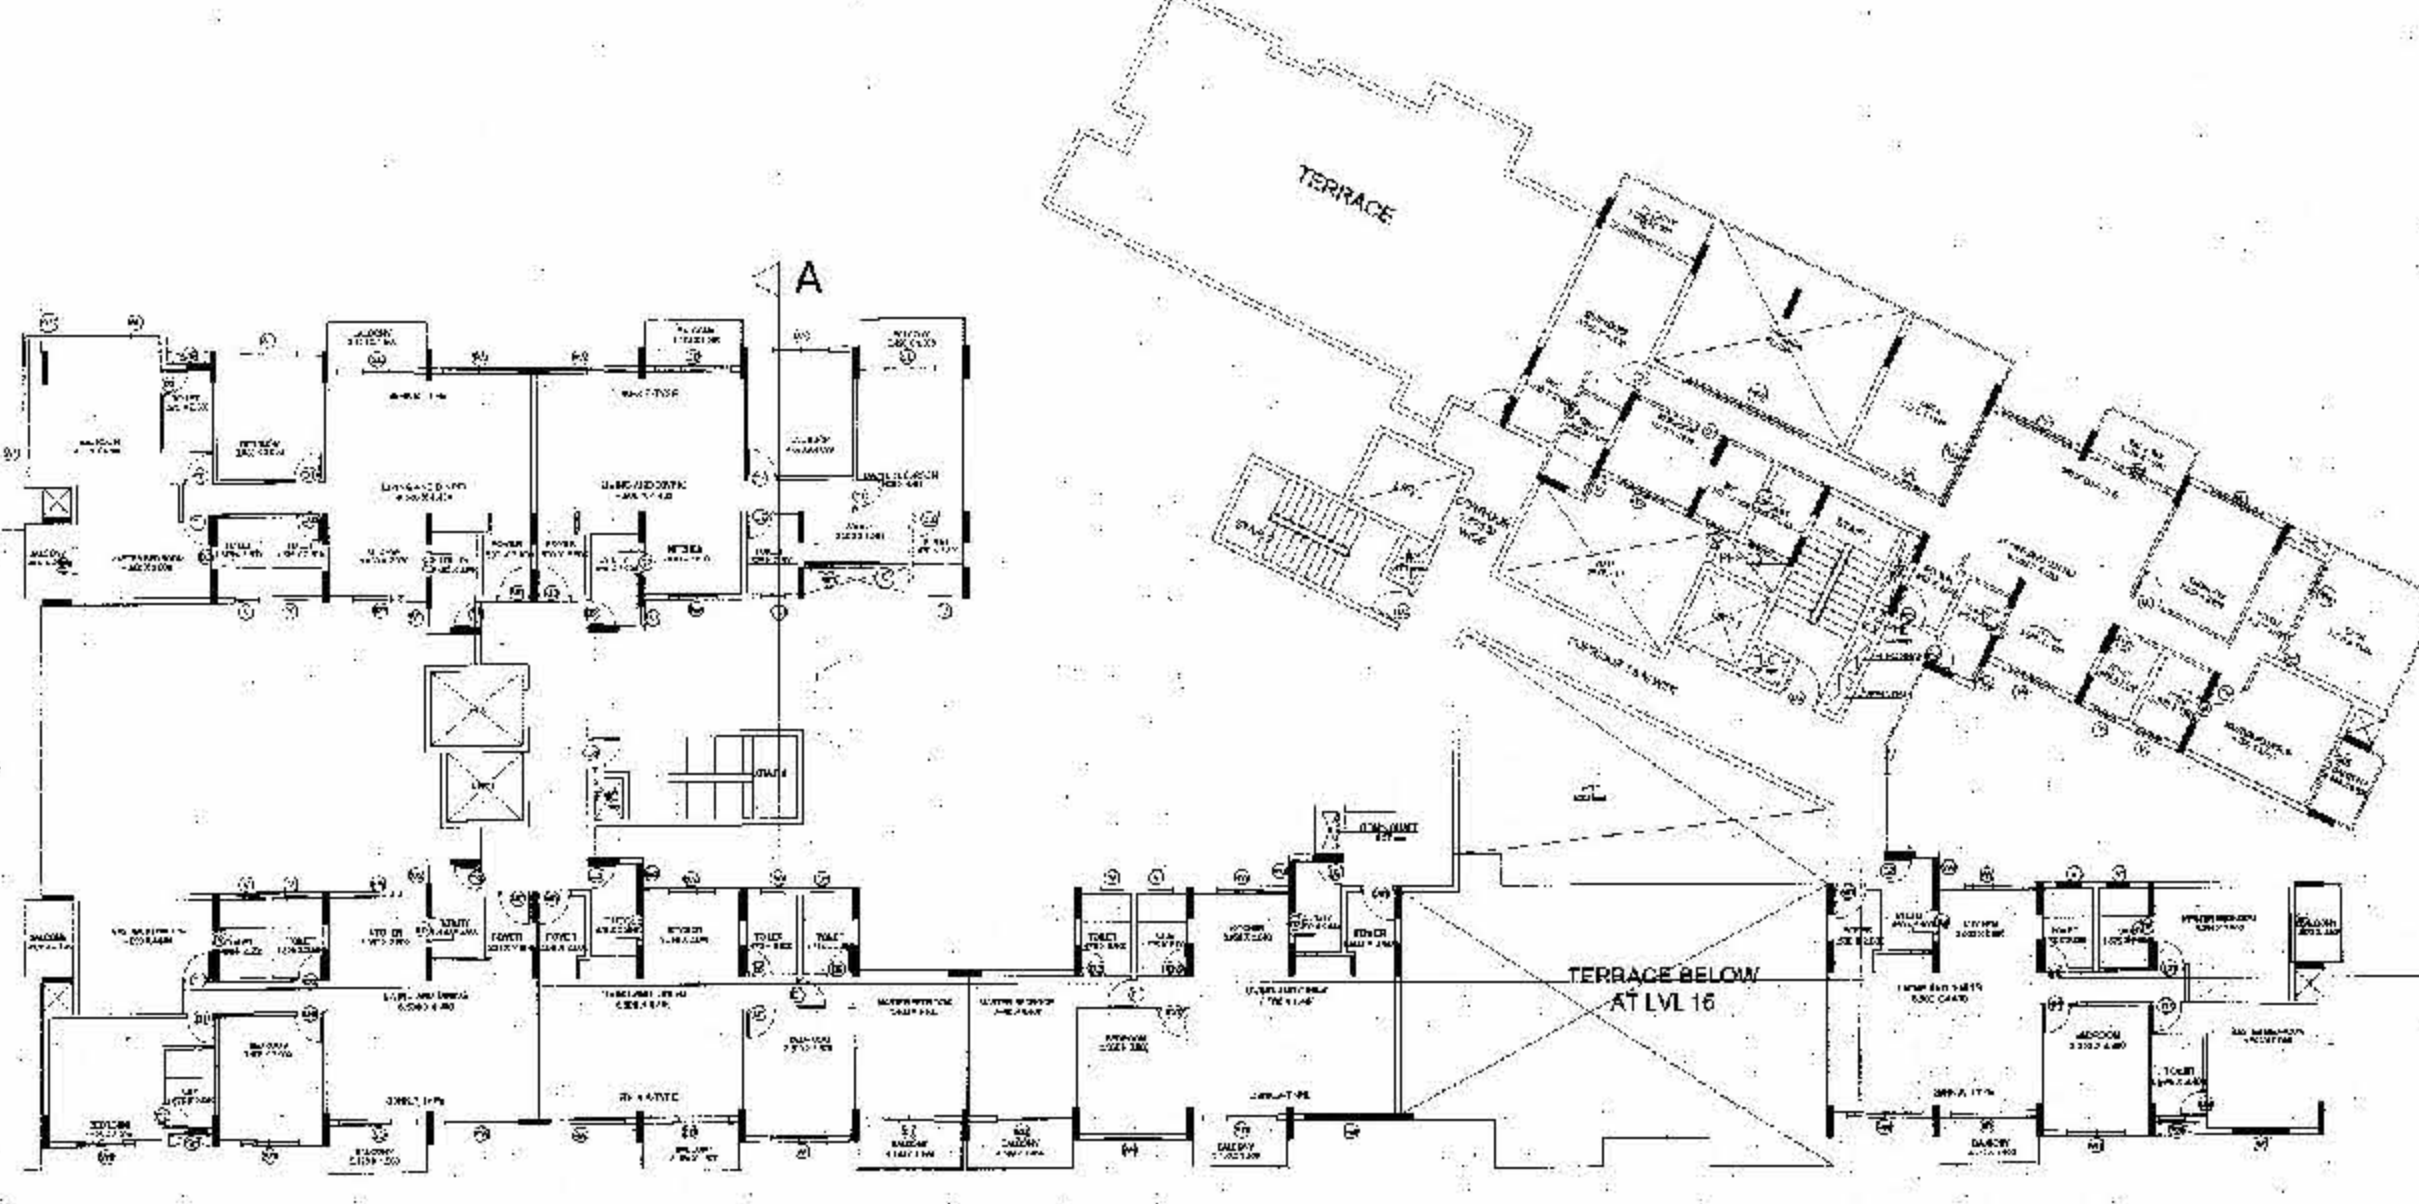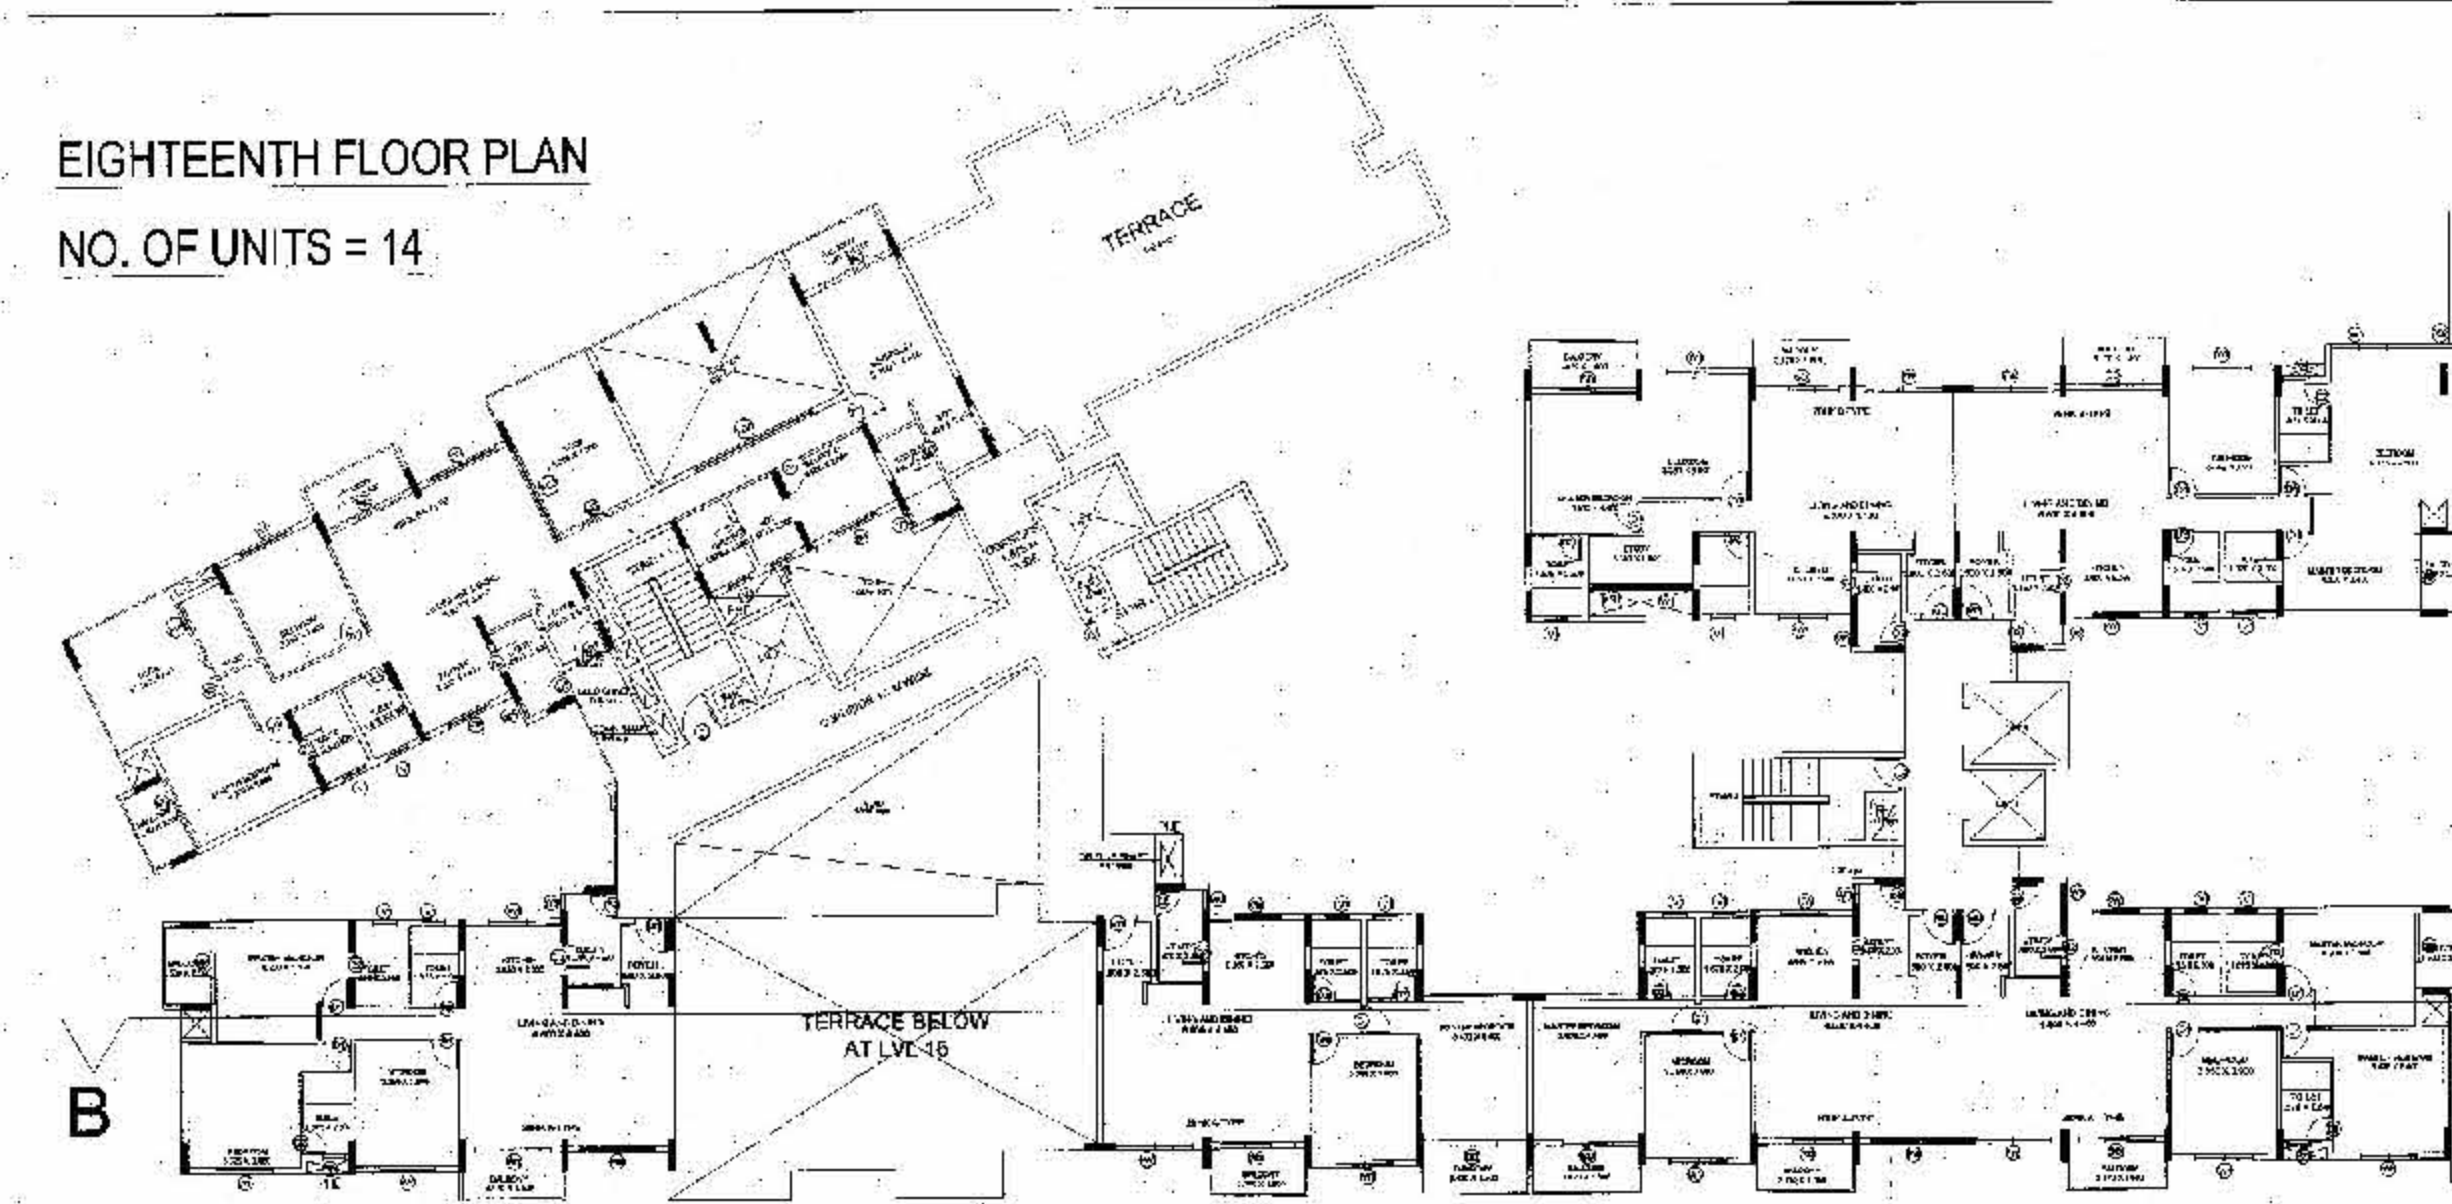

PROJECT DATA	
Project Name	...
Client	...
Architect	...
Engineer	...
Scale	...
Date	...
Sheet No.	...
Sheet Title	...
REVISIONS	
No.	Description
1	...
2	...
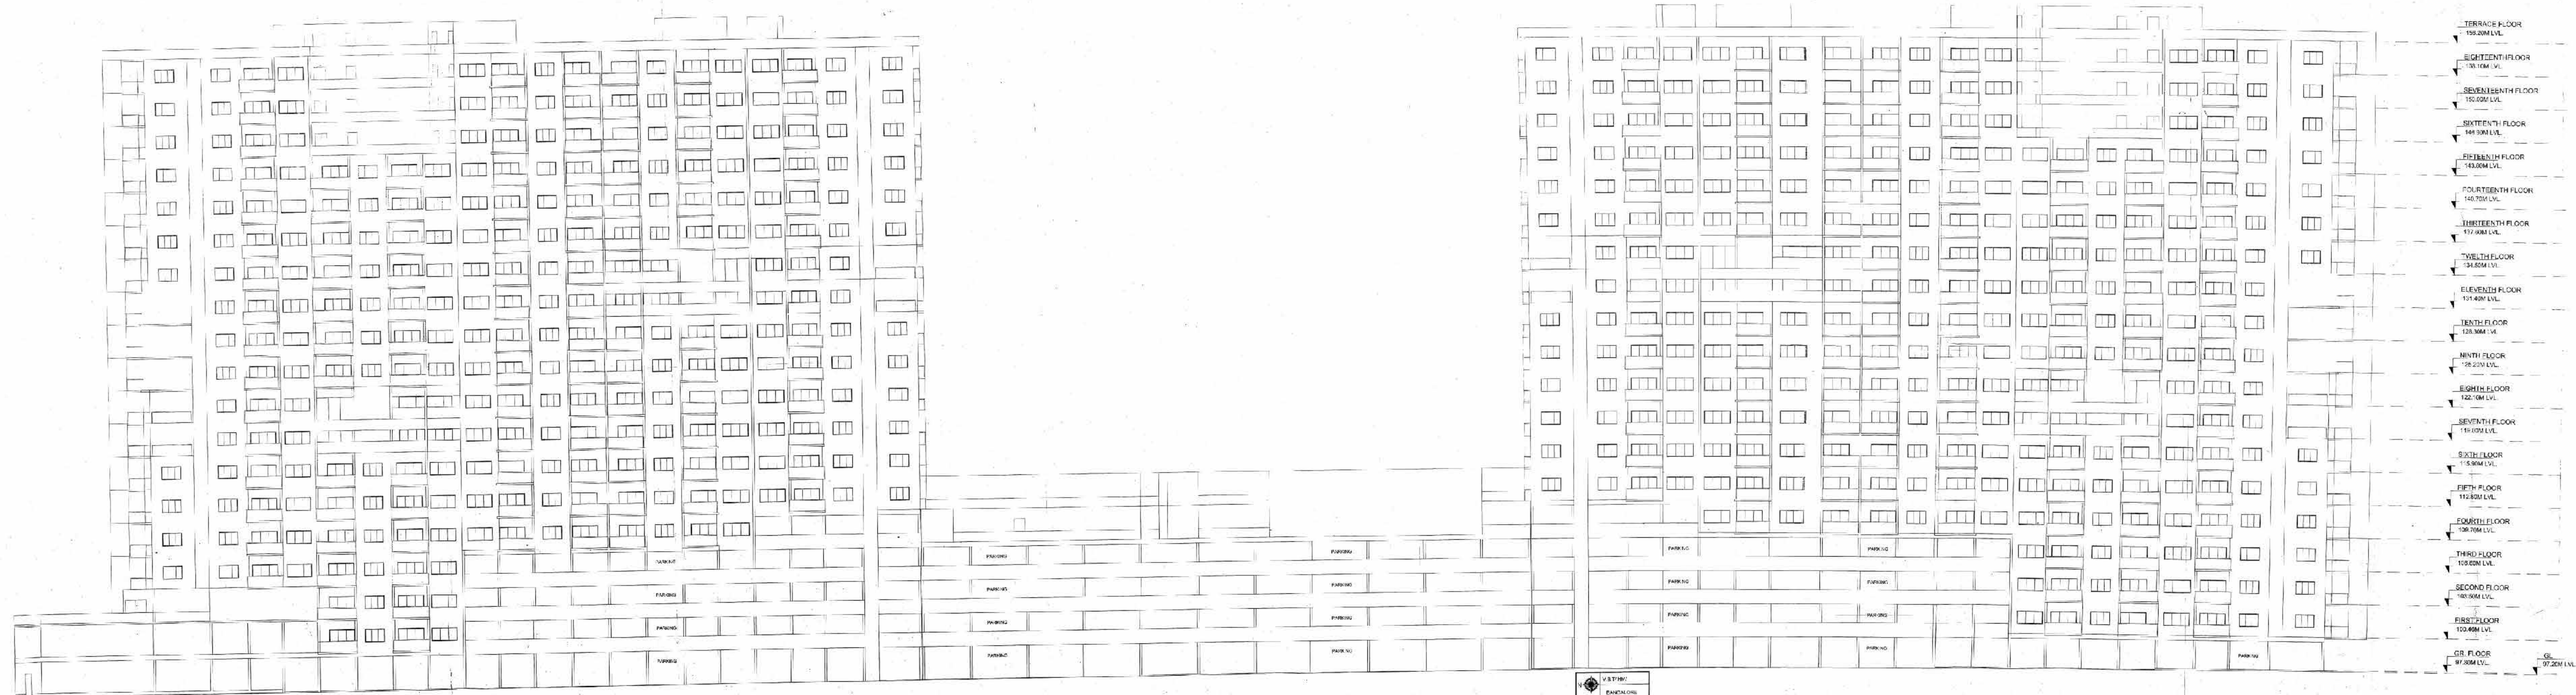

ELEVATION

[illegible]

ಮೂಲ ಪುಟ

[illegible]

[Handwritten signature]



ಮೂಲ ಪ್ರತಿ:

ಮಾನ್ಯರಾದವರು, ನನ್ನ ಸಮಗ್ರ ಬರಹ
 (1).....
 (2).....
[illegible]

10/10/1944

[illegible]

SECOND FLOOR
103.50M LVL.

FIRST FLOOR
100.40M LVL.

GROUND FLOOR
96.15M LVL.

SECTION - BB'

TERRACE FLOOR
166.20M LVL.

EIGHTEENTH FLOOR
153.10M LVL.

SEVENTEENTH FLOOR
150.00M LVL.

SIXTEENTH FLOOR
143.90M LVL.

FIFTEENTH FLOOR
140.70M LVL.

FOURTEENTH FLOOR
137.60M LVL.

THIRTEENTH FLOOR
134.50M LVL.

TWELTH FLOOR
131.40M LVL.

ELEVENTH FLOOR
128.30M LVL.

TENTH FLOOR
125.20M LVL.

NINTH FLOOR
122.10M LVL.

EIGHTH FLOOR
119.00M LVL.

SEVENTH FLOOR
115.90M LVL.

SIXTH FLOOR
112.80M LVL.

FIFTH FLOOR
109.70M LVL.

FOURTH FLOOR
106.60M LVL.

THIRD FLOOR
103.50M LVL.

SECOND FLOOR
100.40M LVL.

FIRST FLOOR
97.30M LVL.

GR. FLOOR
94.20M LVL.

AREA STATEMENT (SMP)

PROJECT DETAILS

NO.	DESCRIPTION	UNIT	QTY	REMARKS
1	CONCRETE	m ³	1000	
2	STEEL	kg	5000	
3	BRICK	m ²	10000	
4	GLASS	m ²	5000	
5	PAINT	kg	1000	
6	WATER	m ³	1000	
7	ELECTRICITY	kWh	1000	
8	HEATING	kWh	1000	
9	Cooling	kWh	1000	
10	Lighting	kWh	1000	
11	Sound	kWh	1000	
12	Water	m ³	1000	
13	Electricity	kWh	1000	
14	Heating	kWh	1000	
15	Cooling	kWh	1000	
16	Lighting	kWh	1000	
17	Sound	kWh	1000	
18	Water	m ³	1000	
19	Electricity	kWh	1000	
20	Heating	kWh	1000	
21	Cooling	kWh	1000	
22	Lighting	kWh	1000	
23	Sound	kWh	1000	
24	Water	m ³	1000	
25	Electricity	kWh	1000	
26	Heating	kWh	1000	
27	Cooling	kWh	1000	
28	Lighting	kWh	1000	
29	Sound	kWh	1000	
30	Water	m ³	1000	
31	Electricity	kWh	1000	
32	Heating	kWh	1000	
33	Cooling	kWh	1000	
34	Lighting	kWh	1000	
35	Sound	kWh	1000	
36	Water	m ³	1000	
37	Electricity	kWh	1000	
38	Heating	kWh	1000	
39	Cooling	kWh	1000	
40	Lighting	kWh	1000	
41	Sound	kWh	1000	
42	Water	m ³	1000	
43	Electricity	kWh	1000	
44	Heating	kWh	1000	
45	Cooling	kWh	1000	
46	Lighting	kWh	1000	
47	Sound	kWh	1000	
48	Water	m ³	1000	
49	Electricity	kWh	1000	
50	Heating	kWh	1000	
51	Cooling	kWh	1000	
52	Lighting	kWh	1000	
53	Sound	kWh	1000	
54	Water	m ³	1000	
55	Electricity	kWh	1000	
56	Heating	kWh	1000	
57	Cooling	kWh	1000	
58	Lighting	kWh	1000	
59	Sound	kWh	1000	
60	Water	m ³	1000	
61	Electricity	kWh	1000	
62	Heating	kWh	1000	
63	Cooling	kWh	1000	
64	Lighting	kWh	1000	
65	Sound	kWh	1000	
66	Water	m ³	1000	
67	Electricity	kWh	1000	
68	Heating	kWh	1000	
69	Cooling	kWh	1000	
70	Lighting	kWh	1000	
71	Sound	kWh	1000	
72	Water	m ³	1000	
73	Electricity	kWh	1000	
74	Heating	kWh	1000	
75	Cooling	kWh	1000	
76	Lighting	kWh	1000	
77	Sound	kWh	1000	
78	Water	m ³	1000	
79	Electricity	kWh	1000	
80	Heating	kWh	1000	
81	Cooling	kWh	1000	
82	Lighting	kWh	1000	
83	Sound	kWh	1000	
84	Water	m ³	1000	
85	Electricity	kWh	1000	
86	Heating	kWh	1000	
87	Cooling	kWh	1000	
88	Lighting	kWh	1000	
89	Sound	kWh	1000	
90	Water	m ³	1000	
91	Electricity	kWh	1000	
92	Heating	kWh	1000	
93	Cooling	kWh	1000	
94	Lighting	kWh	1000	
95	Sound	kWh	1000	
96	Water	m ³	1000	
97	Electricity	kWh	1000	
98	Heating	kWh	1000	
99	Cooling	kWh	1000	
100	Lighting	kWh	1000	
101	Sound	kWh	1000	
102	Water	m ³	1000	
103	Electricity	kWh	1000	
104	Heating	kWh	1000	
105	Cooling	kWh	1000	
106	Lighting	kWh	1000	
107	Sound	kWh	1000	
108	Water	m ³	1000	
109	Electricity	kWh	1000	
110	Heating	kWh	1000	
111	Cooling	kWh	1000	
112	Lighting	kWh	1000	
113	Sound	kWh	1000	
114	Water	m ³	1000	
115	Electricity	kWh	1000	
116	Heating	kWh	1000	
117	Cooling	kWh	1000	
118	Lighting	kWh	1000	
119	Sound	kWh	1000	
120	Water	m ³	1000	
121	Electricity	kWh	1000	
122	Heating	kWh	1000	
123	Cooling	kWh	1000	
124	Lighting	kWh	1000	
125	Sound	kWh	1000	
126	Water	m ³	1000	
127	Electricity	kWh	1000	
128	Heating	kWh	1000	
129	Cooling	kWh	1000	
130	Lighting	kWh	1000	
131	Sound	kWh	1000	
132	Water	m ³	1000	
133	Electricity	kWh	1000	
134	Heating	kWh	1000	
135	Cooling	kWh	1000	
136	Lighting	kWh	1000	
137	Sound	kWh	1000	
138	Water	m ³	1000	
139	Electricity	kWh	1000	
140	Heating	kWh	1000	
141	Cooling	kWh	1000	
142	Lighting	kWh	1000	
143	Sound	kWh	1000	
144	Water	m ³	1000	
145	Electricity	kWh	1000	
146	Heating	kWh	1000	
147	Cooling	kWh	1000	
148	Lighting	kWh	1000	
149	Sound	kWh	1000	
150	Water	m ³	1000	
151	Electricity	kWh	1000	
152	Heating	kWh	1000	
153	Cooling	kWh	1000	
154	Lighting	kWh	1000	
155	Sound	kWh	1000	
156	Water	m ³	1000	
157	Electricity	kWh	1000	
158	Heating	kWh	1000	
159	Cooling	kWh	1000	
160	Lighting	kWh	1000	
161	Sound	kWh	1000	
162	Water	m ³	1000	
163	Electricity	kWh	1000	
164	Heating	kWh	1000	
165	Cooling	kWh	1000	
166	Lighting	kWh	1000	
167	Sound	kWh	1000	
168	Water	m ³	1000	
169	Electricity	kWh	1000	
170	Heating	kWh	1000	
171	Cooling	kWh	1000	
172	Lighting	kWh	1000	
173	Sound	kWh	1000	
174	Water	m ³	1000	
175	Electricity	kWh	1000	
176	Heating	kWh	1000	
177	Cooling	kWh	1000	
178	Lighting	kWh	1000	
179	Sound	kWh	1000	
180	Water	m ³	1000	
181	Electricity	kWh	1000	
182	Heating	kWh	1000	
183	Cooling	kWh	1000	
184	Lighting	kWh	1000	
185	Sound	kWh	1000	
186	Water	m ³	1000	
187	Electricity	kWh	1000	
188	Heating	kWh	1000	
189	Cooling	kWh	1000	
190	Lighting	kWh	1000	
191	Sound	kWh	1000	
192	Water	m ³	1000	
193	Electricity	kWh	1000	
194	Heating	kWh	1000	
195	Cooling	kWh	1000	
196	Lighting	kWh	1000	
197	Sound	kWh	1000	
198	Water	m ³	1000	
199	Electricity	kWh	1000	
200	Heating	kWh	1000	
201	Cooling	kWh	1000	
202	Lighting	kWh	1000	
203	Sound	kWh	1000	
204	Water	m ³	1000	
205	Electricity	kWh	1000	
206	Heating	kWh	1000	
207	Cooling	kWh	1000	
208	Lighting	kWh	1000	
209	Sound	kWh	1000	
210	Water	m ³	1000	
211	Electricity	kWh	1000	
212	Heating	kWh	1000	
213	Cooling	kWh	1000	
214	Lighting	kWh	1000	
215	Sound	kWh	1000	
216	Water	m ³	1000	
217	Electricity	kWh	1000	
218	Heating	kWh	1000	
219	Cooling	kWh	1000	
220	Lighting	kWh	1000	
221	Sound	kWh	1000	
222	Water	m ³	1000	
223	Electricity	kWh	1000	
224	Heating	kWh	1000	
225	Cooling	kWh	1000	
226	Lighting	kWh	1000	
227	Sound	kWh	1000	
228	Water	m ³	1000	
229	Electricity	kWh	1000	
230	Heating	kWh	1000	
231	Cooling	kWh	1000	
232	Lighting	kWh	1000	
233	Sound	kWh	1000	
234	Water	m ³	1000	
235	Electricity	kWh	1000	
236	Heating	kWh	1000	
237	Cooling	kWh	1000	
238	Lighting	kWh	1000	
239	Sound	kWh	1000	
240	Water	m ³	1000	
241	Electricity	kWh	1000	
242	Heating	kWh	1000	
243	Cooling	kWh	1000	
244	Lighting	kWh	1000	
245	Sound	kWh	1000	
246	Water	m ³	1000	
247	Electricity	kWh	1000	
248	Heating	kWh	1000	
249	Cooling	kWh	1000	
250	Lighting	kWh	1000	
251	Sound	kWh	1000	
252	Water	m ³	1000	
253	Electricity	kWh	1000	
254	Heating	kWh	1000	
255	Cooling	kWh	1000	
256	Lighting	kWh	1000	
257	Sound	kWh	1000	
258	Water	m ³	1000	
259	Electricity	kWh	1000	
260	Heating	kWh	1000	
261	Cooling	kWh	1000	
262	Lighting	kWh	1000	
263	Sound	kWh	1000	
264	Water	m ³	1000	
265	Electricity	kWh	1000	
266	Heating	kWh	1000	
267	Cooling	kWh	1000	
268	Lighting	kWh	1000	
269	Sound	kWh	1000	
270	Water	m ³	1000	
271	Electricity	kWh	1000	
272	Heating	kWh	1000	
273	Cooling	kWh	1000	
274	Lighting	kWh	1000	
275	Sound	kWh	1000	
276	Water	m ³	1000	
277	Electricity	kWh	1000	
278	Heating	kWh	1000	
279	Cooling	kWh	1000	
280	Lighting	kWh	1000	
281	Sound	kWh	1000	
282	Water	m ³	1000	
283	Electricity	kWh	1000	
284	Heating	kWh	1000	
285	Cooling	kWh	1000	
286	Lighting	kWh	1000	
287	Sound	kWh	1000	
288	Water	m ³	1000	
289	Electricity	kWh	1000	
290	Heating	kWh	1000	
291	Cooling	kWh	1000	
292	Lighting	kWh	1000	
293	Sound	kWh	1000	
294	Water	m ³	1000	
295	Electricity	kWh	1000	
296	Heating	kWh	1000	
297	Cooling	kWh	1000	
298	Lighting	kWh	1000	
299	Sound	kWh	1000	
300	Water	m ³	1000	
301	Electricity	kWh	1000	
302	Heating	kWh	1000	
303	Cooling	kWh	1000	
304	Lighting	kWh	1000	
305	Sound	kWh</		

