






TOWER - 3
GROUND FLOOR PLAN FFL+0.30M LVL.

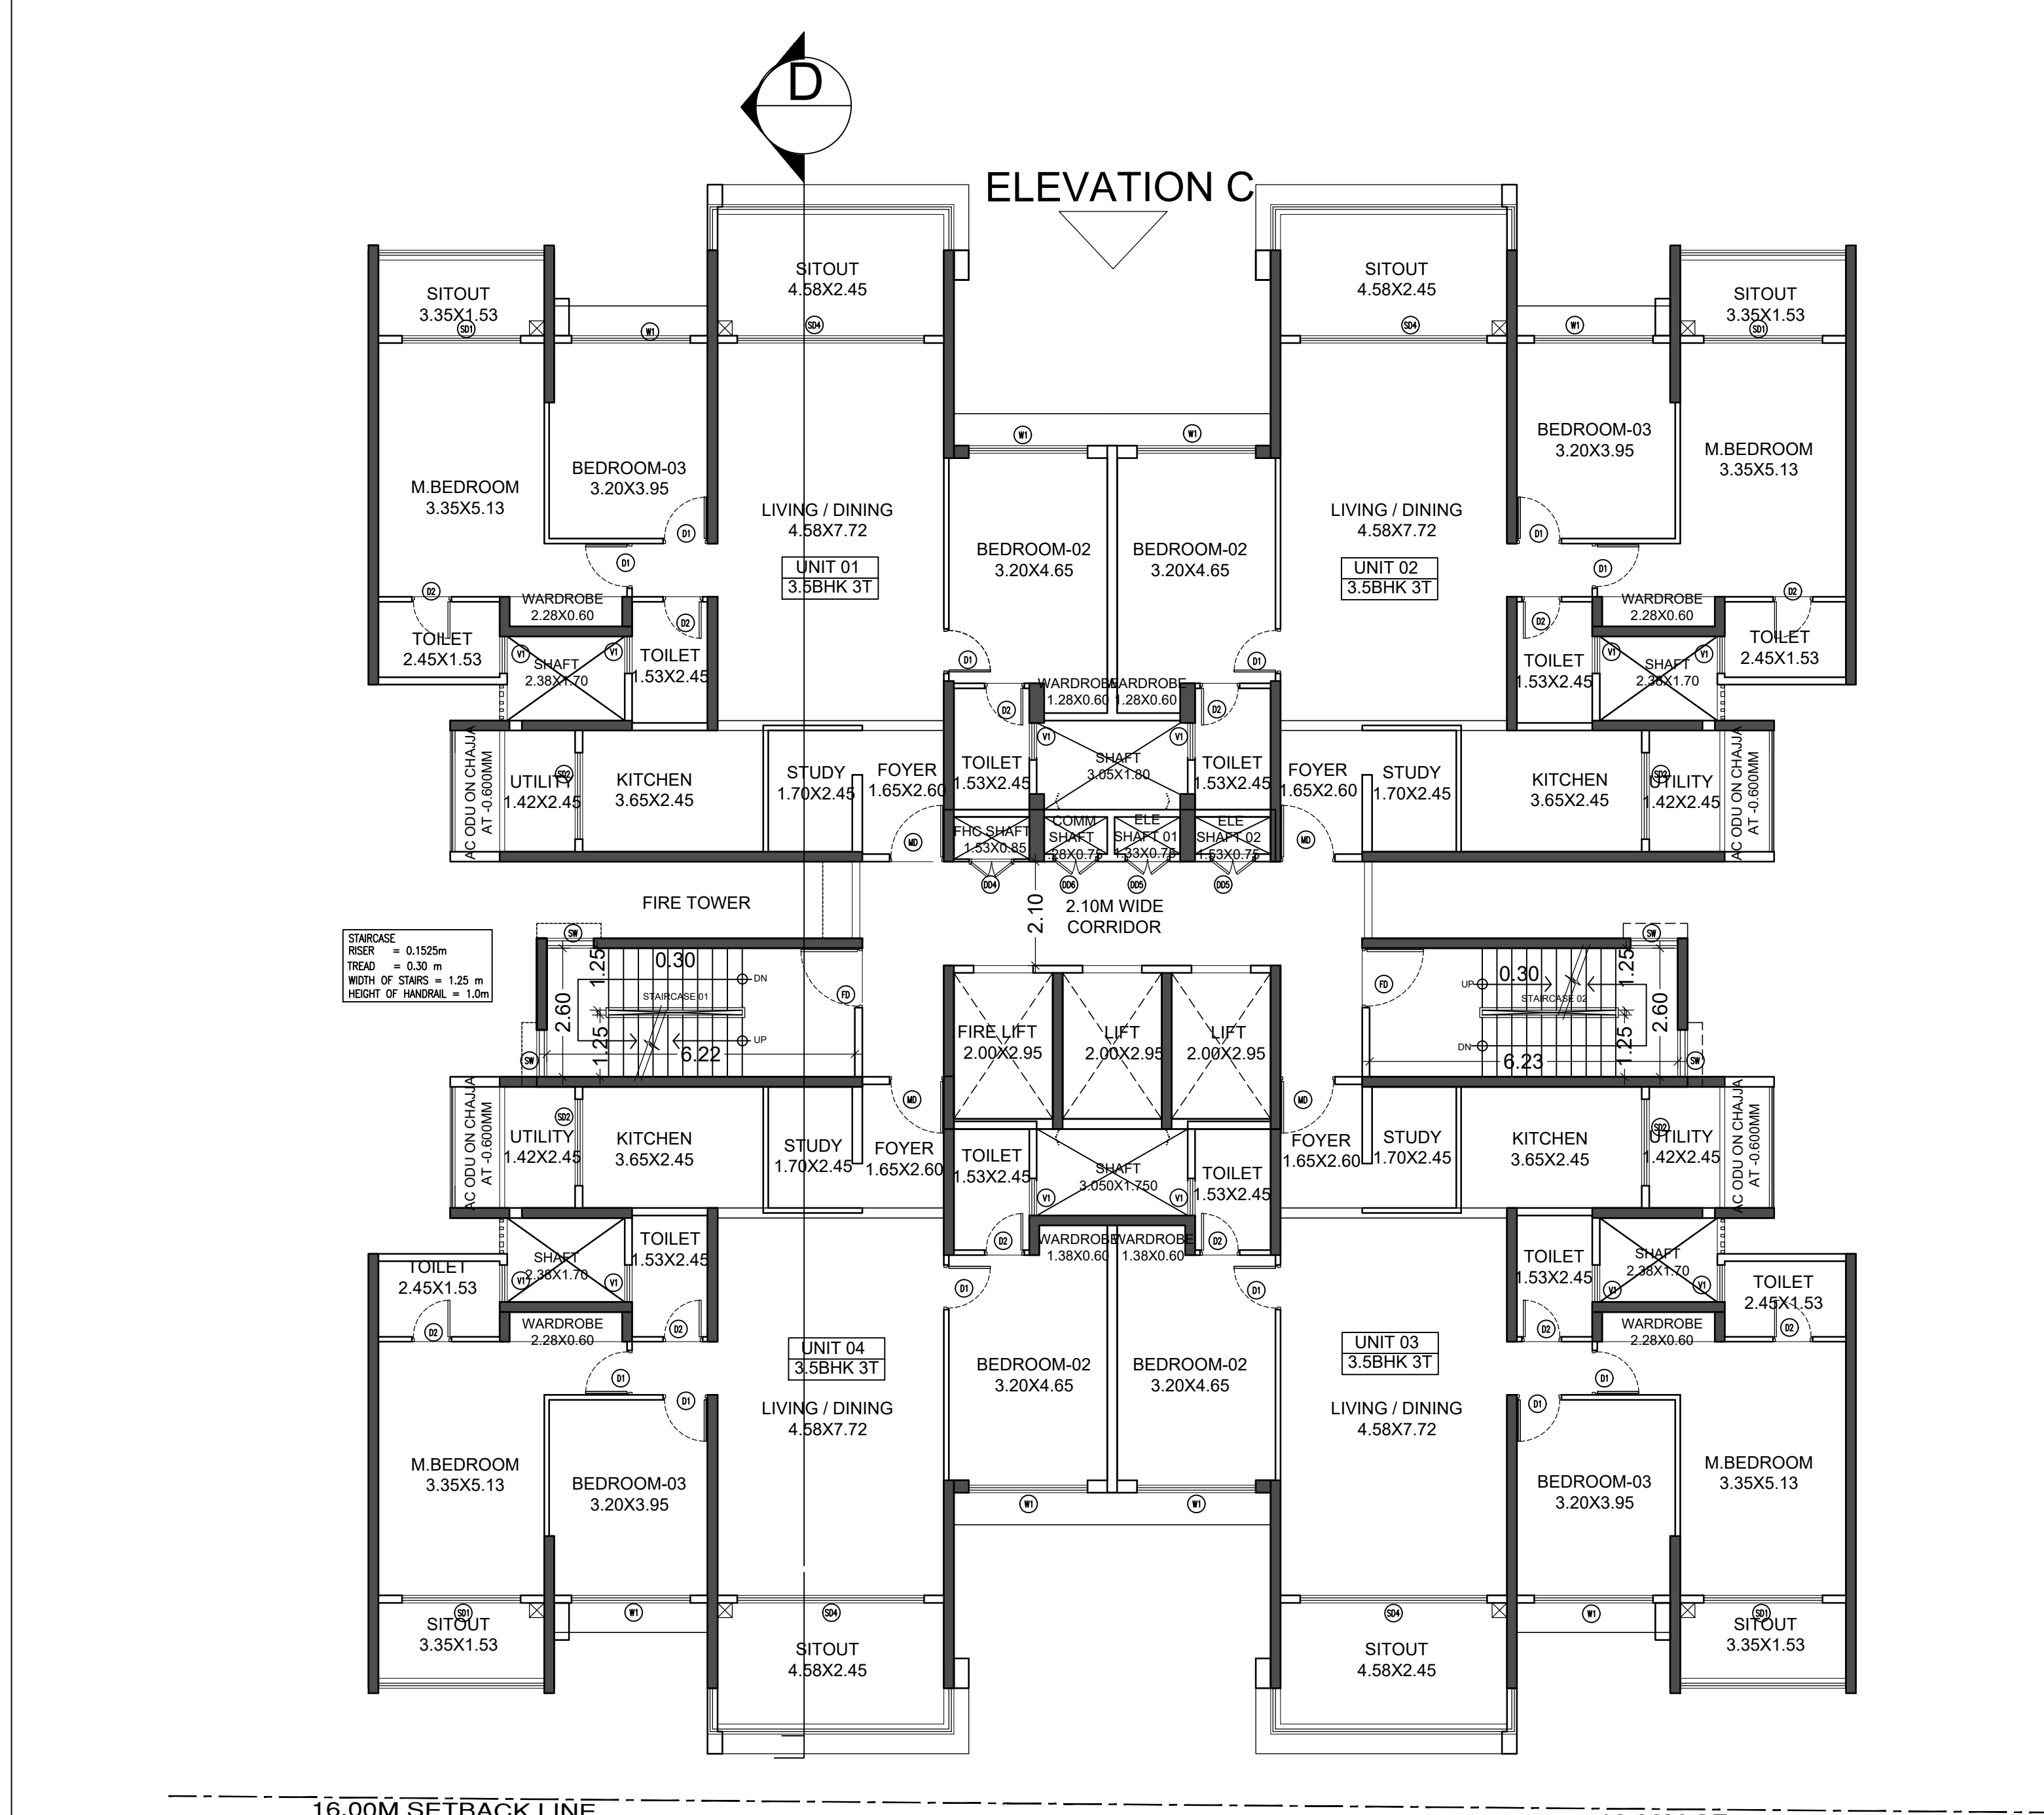

TOWER - 3
TYPICAL 2nd to 18th, 20th to 27th, 29th & 30th FLOOR PLAN
FFL+6.65M LVL TO FFL+55.45M LVL, FFL+61.55M LVL
TO FFL+82.90M LVL, FFL+89.00M LVL & FFL+92.05M LVL.

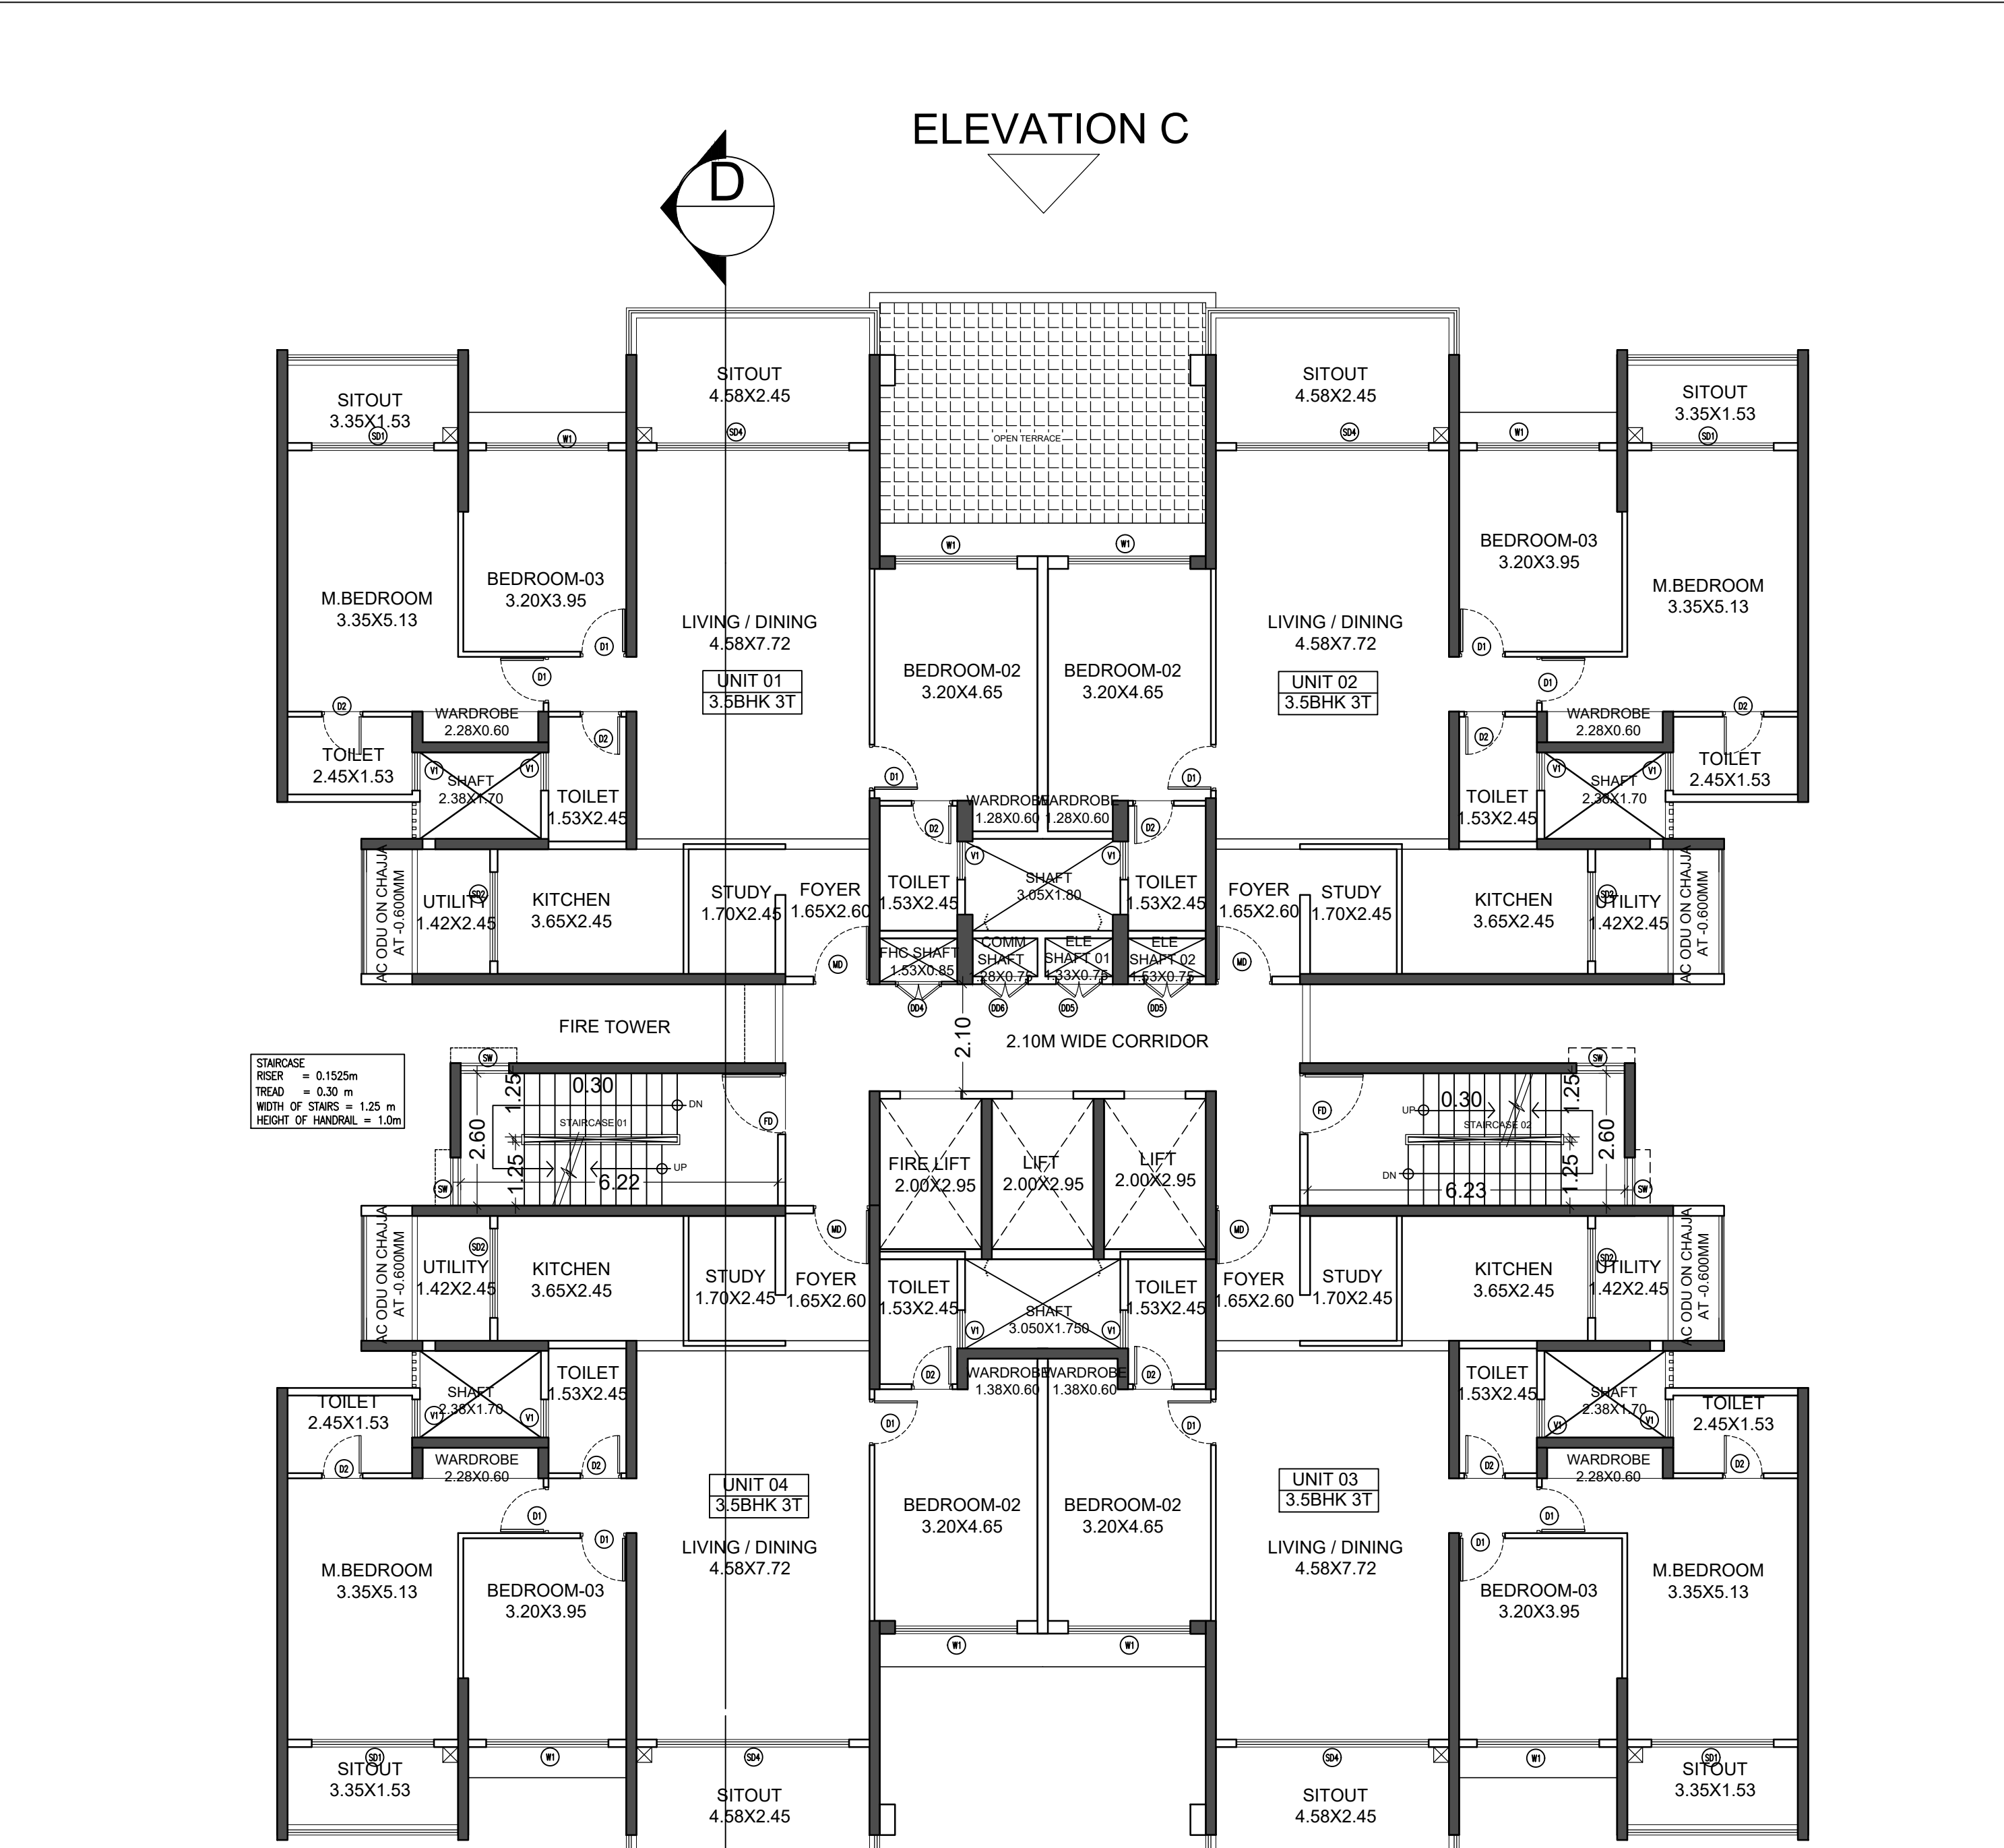

TOWER - 3
FIRST FLOOR PLAN FFL+3.60M LVL.

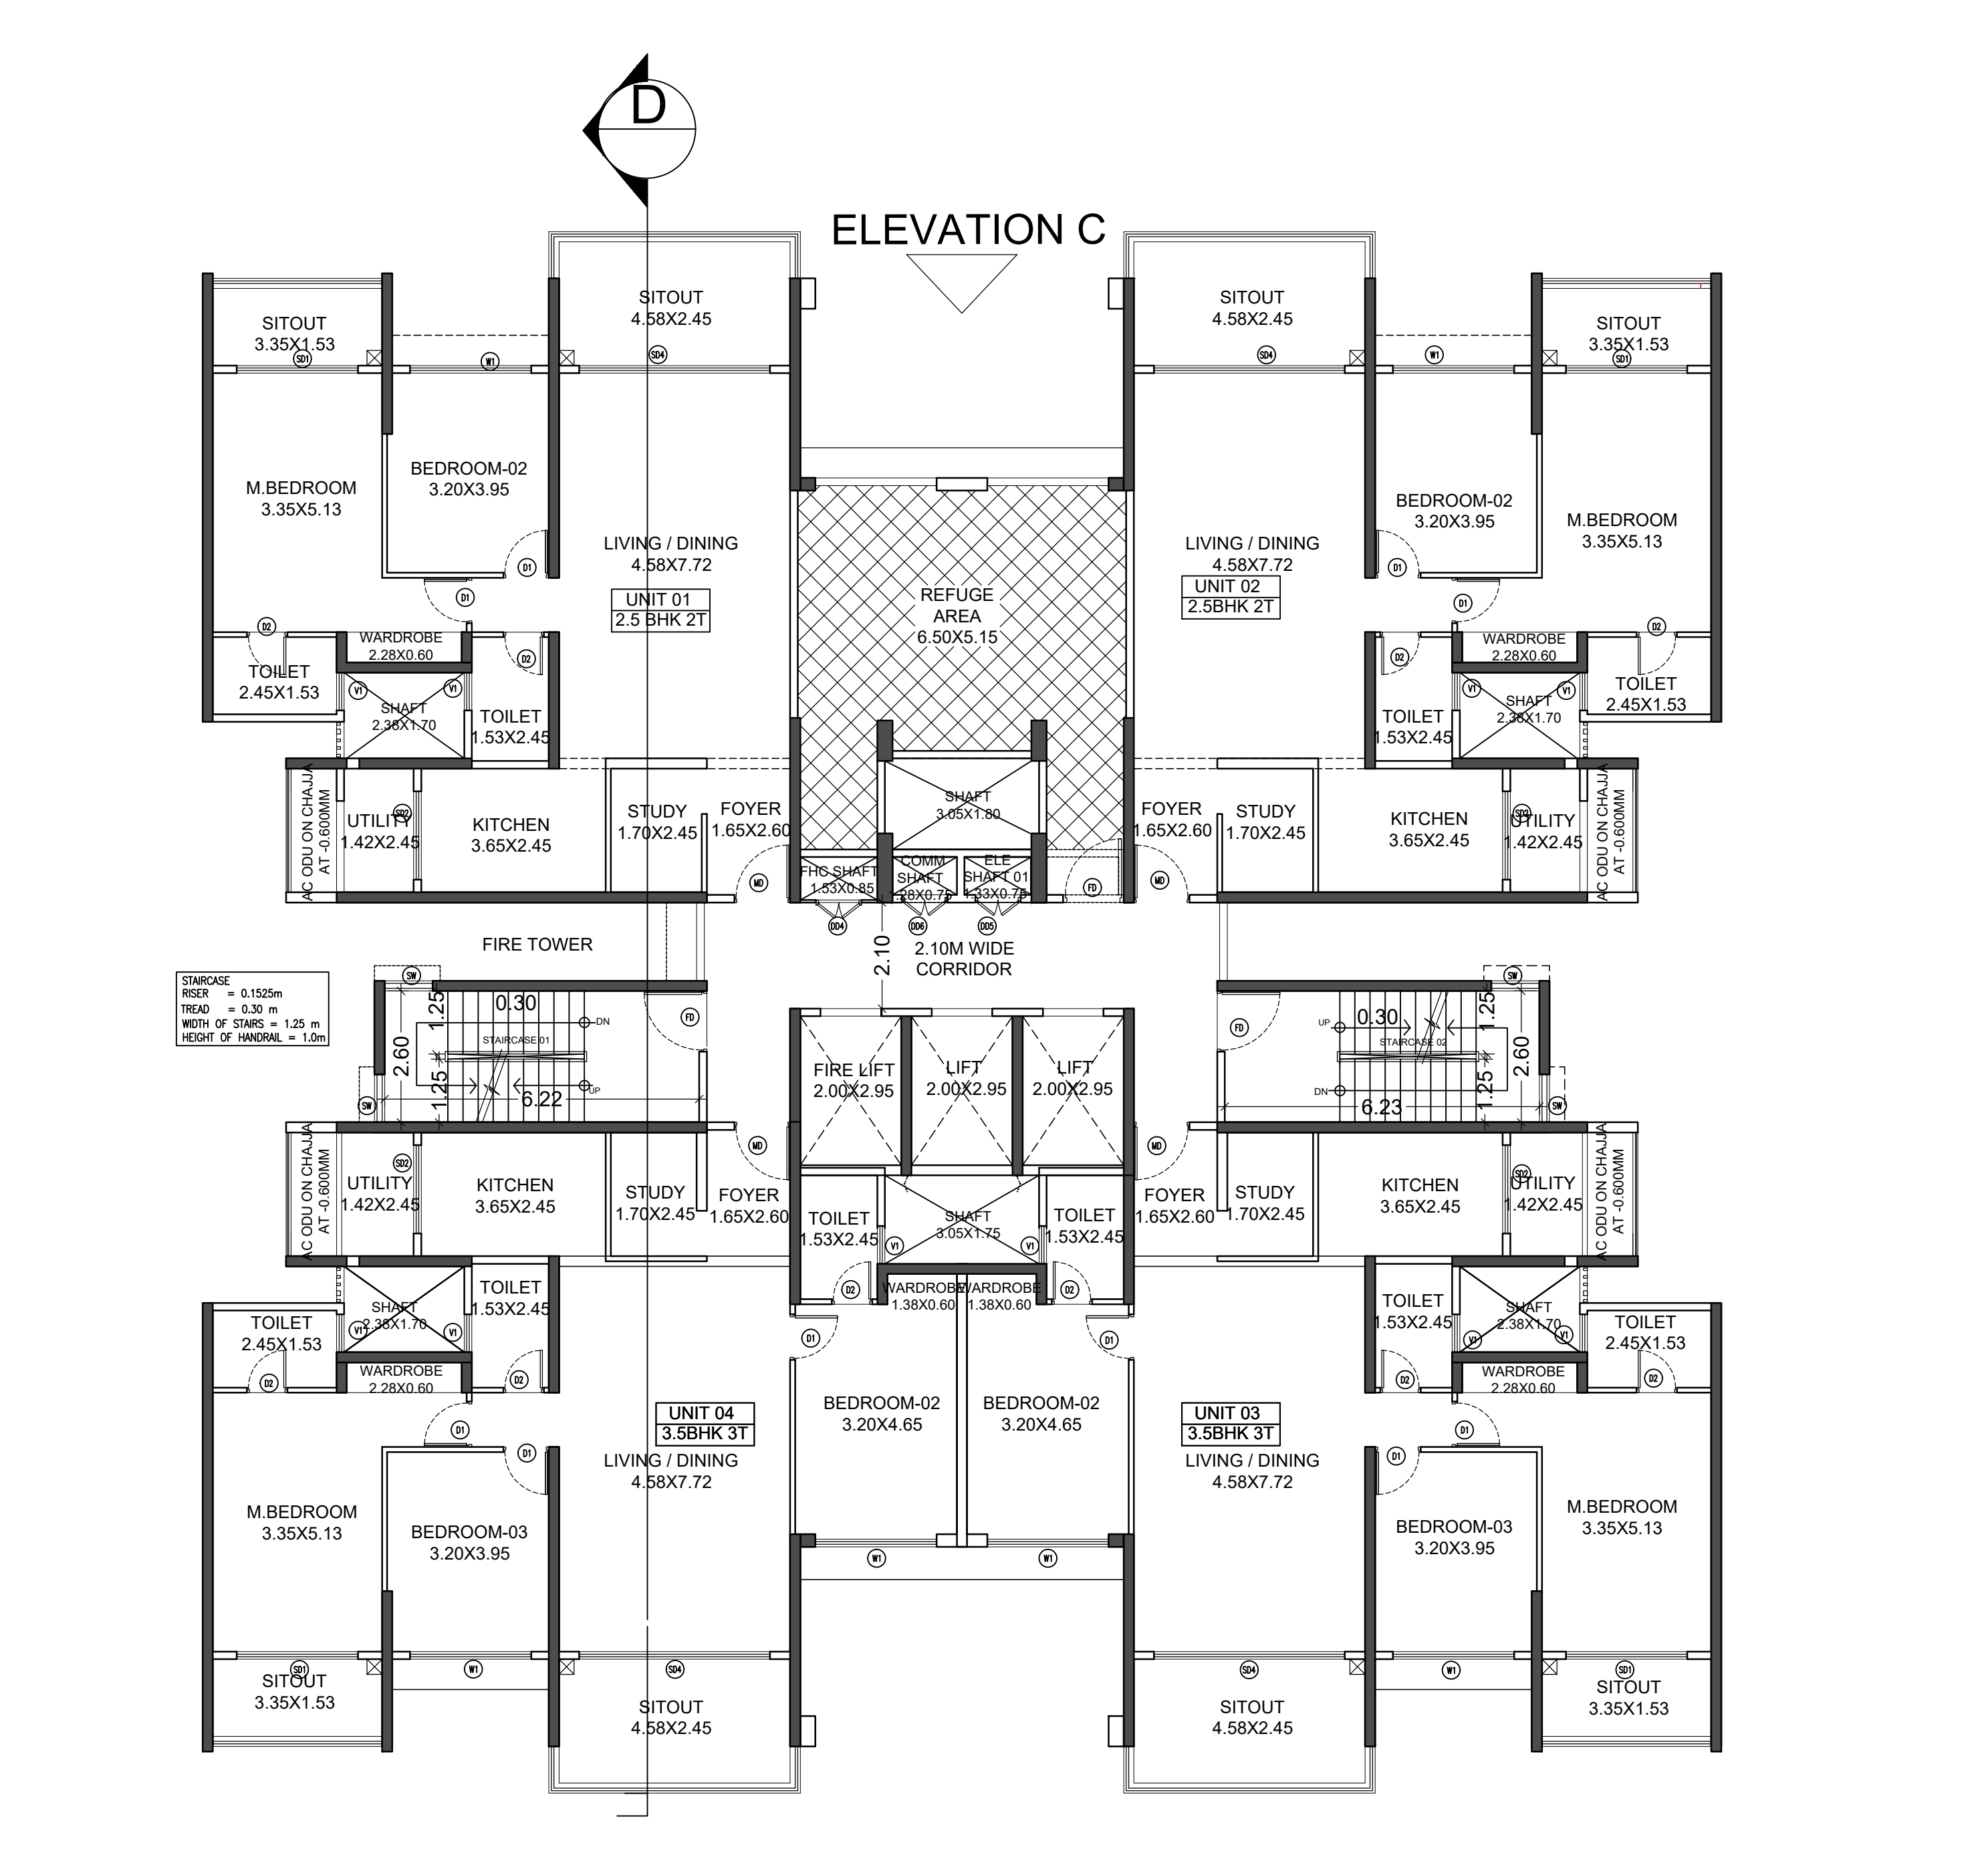



TOWER - 3
TYPICAL 19th & 28th FLOOR PLAN
FFL+58.50M LVL & FFL+85.95M LVL.


Block TOWER 3 (RESIDENTIAL)											
Floor Name	Gross Builtup Area (Sq.Mt)	Deductions From Gross BUA (Sq.Mt)	Total Built Up Area (Sq.Mt)	Deductions (Area in Sq.Mt)				Proposed FAR Area (Sq.Mt)	Total FAR Area (Sq.Mt)	Tent (No.)	
		Carpet		StarCase	Lift	Lift Machine	Substructure	Refuge Area	Resi.		
Terrace	61.90	0.00	61.90	39.45	0.00	22.45	0.00	0.00	0.00	0.00	0.00
Thirteenth Floor	743.74	40.80	702.94	32.37	17.70	0.00	0.36	0.00	652.51	652.51	04
Twelfth Floor	743.74	40.80	702.94	32.37	17.70	0.00	0.36	0.00	652.51	652.51	04
Eleventh Floor	743.74	39.65	704.08	32.37	17.70	0.00	0.36	40.85	612.80	612.80	04
Tenth Floor	743.74	40.80	702.94	32.37	17.70	0.00	0.36	0.00	652.51	652.51	04
Ninth Floor	743.74	40.80	702.94	32.37	17.70	0.00	0.36	0.00	652.51	652.51	04
Eighth Floor	743.74	40.80	702.94	32.37	17.70	0.00	0.36	0.00	652.51	652.51	04
Seventh Floor	743.74	40.80	702.94	32.37	17.70	0.00	0.36	0.00	652.51	652.51	04
Sixth Floor	743.74	40.80	702.94	32.37	17.70	0.00	0.36	0.00	652.51	652.51	04
Fifth Floor	743.74	40.80	702.94	32.37	17.70	0.00	0.36	0.00	652.51	652.51	04
Fourth Floor	743.74	40.80	702.94	32.37	17.70	0.00	0.36	0.00	652.51	652.51	04
Third Floor	743.74	39.65	704.08	32.37	17.70	0.00	0.36	40.85	612.80	612.80	04
Second Floor	743.74	40.80	702.94	32.37	17.70	0.00	0.36	0.00	652.51	652.51	04
First Floor	743.74	40.80	702.94	32.37	17.70	0.00	0.36	0.00	652.51	652.51	04
Ground Floor	743.74	40.80	702.94	32.37	17.70	0.00	0.36	0.00	652.51	652.51	04
Total	21318.61	1255.17	21083.44	1042.92	548.70	22.45	45.55	81.70	20142.12	20142.12	124

Block TOWER 4 (RESIDENTIAL)											
Floor Name	Gross Builtup Area (Sq.Mt)	Deductions From Gross BUA (Sq.Mt)	Total Built Up Area (Sq.Mt)	Deductions (Area in Sq.Mt)				Proposed FAR Area (Sq.Mt)	Total FAR Area (Sq.Mt)	Tent (No.)	
		Carpet		StarCase	Lift	Lift Machine	Substructure	Refuge Area	Resi.		
Terrace	61.90	0.00	61.90	39.45	0.00	22.45	0.00	0.00	0.00	0.00	0.00
Thirteenth Floor	927.74	52.13	855.61	32.37	17.70	0.00	0.36	0.00	805.18	805.18	04
Twelfth Floor	927.74	52.13	855.61	32.37	17.70	0.00	0.36	0.00	805.18	805.18	04
Eleventh Floor	927.74	51.06	856.68	32.37	17.70	0.00	0.36	52.89	749.86	749.86	04
Tenth Floor	927.74	52.13	855.61	32.37	17.70	0.00	0.36	0.00	805.18	805.18	04
Ninth Floor	927.74	52.13	855.61	32.37	17.70	0.00	0.36	0.00	805.18	805.18	04
Eighth Floor	927.74	52.13	855.61	32.37	17.70	0.00	0.36	0.00	805.18	805.18	04
Seventh Floor	927.74	52.13	855.61	32.37	17.70	0.00	0.36	0.00	805.18	805.18	04
Sixth Floor	927.74	52.13	855.61	32.37	17.70	0.00	0.36	0.00	805.18	805.18	04
Fifth Floor	927.74	52.13	855.61	32.37	17.70	0.00	0.36	0.00	805.18	805.18	04
Fourth Floor	927.74	52.13	855.61	32.37	17.70	0.00	0.36	0.00	805.18	805.18	04
Third Floor	927.74	51.06	856.68	32.37	17.70	0.00	0.36	52.89	749.86	749.86	04
Second Floor	927.74	52.13	855.61	32.37	17.70	0.00	0.36	0.00	805.18	805.18	04
First Floor	927.74	52.13	855.61	32.37	17.70	0.00	0.36	0.00	805.18	805.18	04
Ground Floor	927.74	52.13	855.61	32.37	17.70	0.00	0.36	0.00	805.18	805.18	04
Total	36371.51	2070.30	34301.21	1334.26	708.00	22.45	178.86	158.70	31898.94	31898.94	160

Block PODIUM (BASEMENTS)											
Floor Name	Gross Builtup Area (Sq.Mt)	Deductions From Gross BUA (Sq.Mt)	Total Built Up Area (Sq.Mt)	Deductions (Area in Sq.Mt)				Proposed FAR Area (Sq.Mt)	Total FAR Area (Sq.Mt)	Tent (No.)	
		Carpet		StarCase	Lift	Lift Machine	Substructure	Ramp	Parking	Resi.	
Terrace	488.88	0.00	488.88	88.83	0.15	283.37	0.00	0.00	0.00	0.00	0.00
Ground Floor	488.88	11.11	477.77	73.51	33.16	0.00	293.37	0.00	0.00	82.33	17.50
First Floor	1701.34	17.01	1684.33	73.51	33.16	0.00	468.45	1109.12	0.00	0.00	0.00
Second Floor	1701.34	17.01	1684.33	73.51	33.16	0.00	468.45	1109.12	0.00	0.00	0.00
Total	36371.51	2070.30	34301.21	1334.26	708.00	22.45	178.86	158.70	31898.94	31898.94	160

Existing Block Details								
Name	Use	SubUse	Type	Structure	Height	Floor No	FAR Area	BUA Area
EXISTING CLUSTER-1, TOWER-A, OC ISSUED	Residential	Apartment	Building	Highrise	57.70	18	12083.15	21805.01
EXISTING CLUSTER-2, TOWER-B, OC ISSUED	Residential	Apartment	Building	Highrise	73.45	23	18124.72	32701.51
EXISTING CLUSTER-3, TOWER-C, O R.E. OC ISSUED	Residential	Apartment	Building	Highrise	69.20	26	6206.38	7592.91
EXISTING CLUSTER-4, TOWER-D, TOWER-F, OC ISSUED	Residential	Apartment	Building	Highrise	69.20	28	10371.73	24028.49
EXISTING CLUSTER-5, AB-ADAMITY TOWER, UNDER CONSTRUCTION	Residential	Apartment	Building	Highrise	69.20	3	2738.02	6520.03
EXISTING CLUSTER-6, TOWER-F, UNDER CONSTRUCTION	Residential	Apartment	Building	Highrise	69.20	29	14501.61	15958.96
EXISTING CLUSTER-7, TOWER-G, UNDER CONSTRUCTION	Residential	Apartment	Building	Highrise	69.20	29	16702.64	18125.46
EXISTING CLUSTER-8, TOWER-H, UNDER CONSTRUCTION	Residential	Apartment	Building	Highrise	69.20	29	19620.75	29702.57

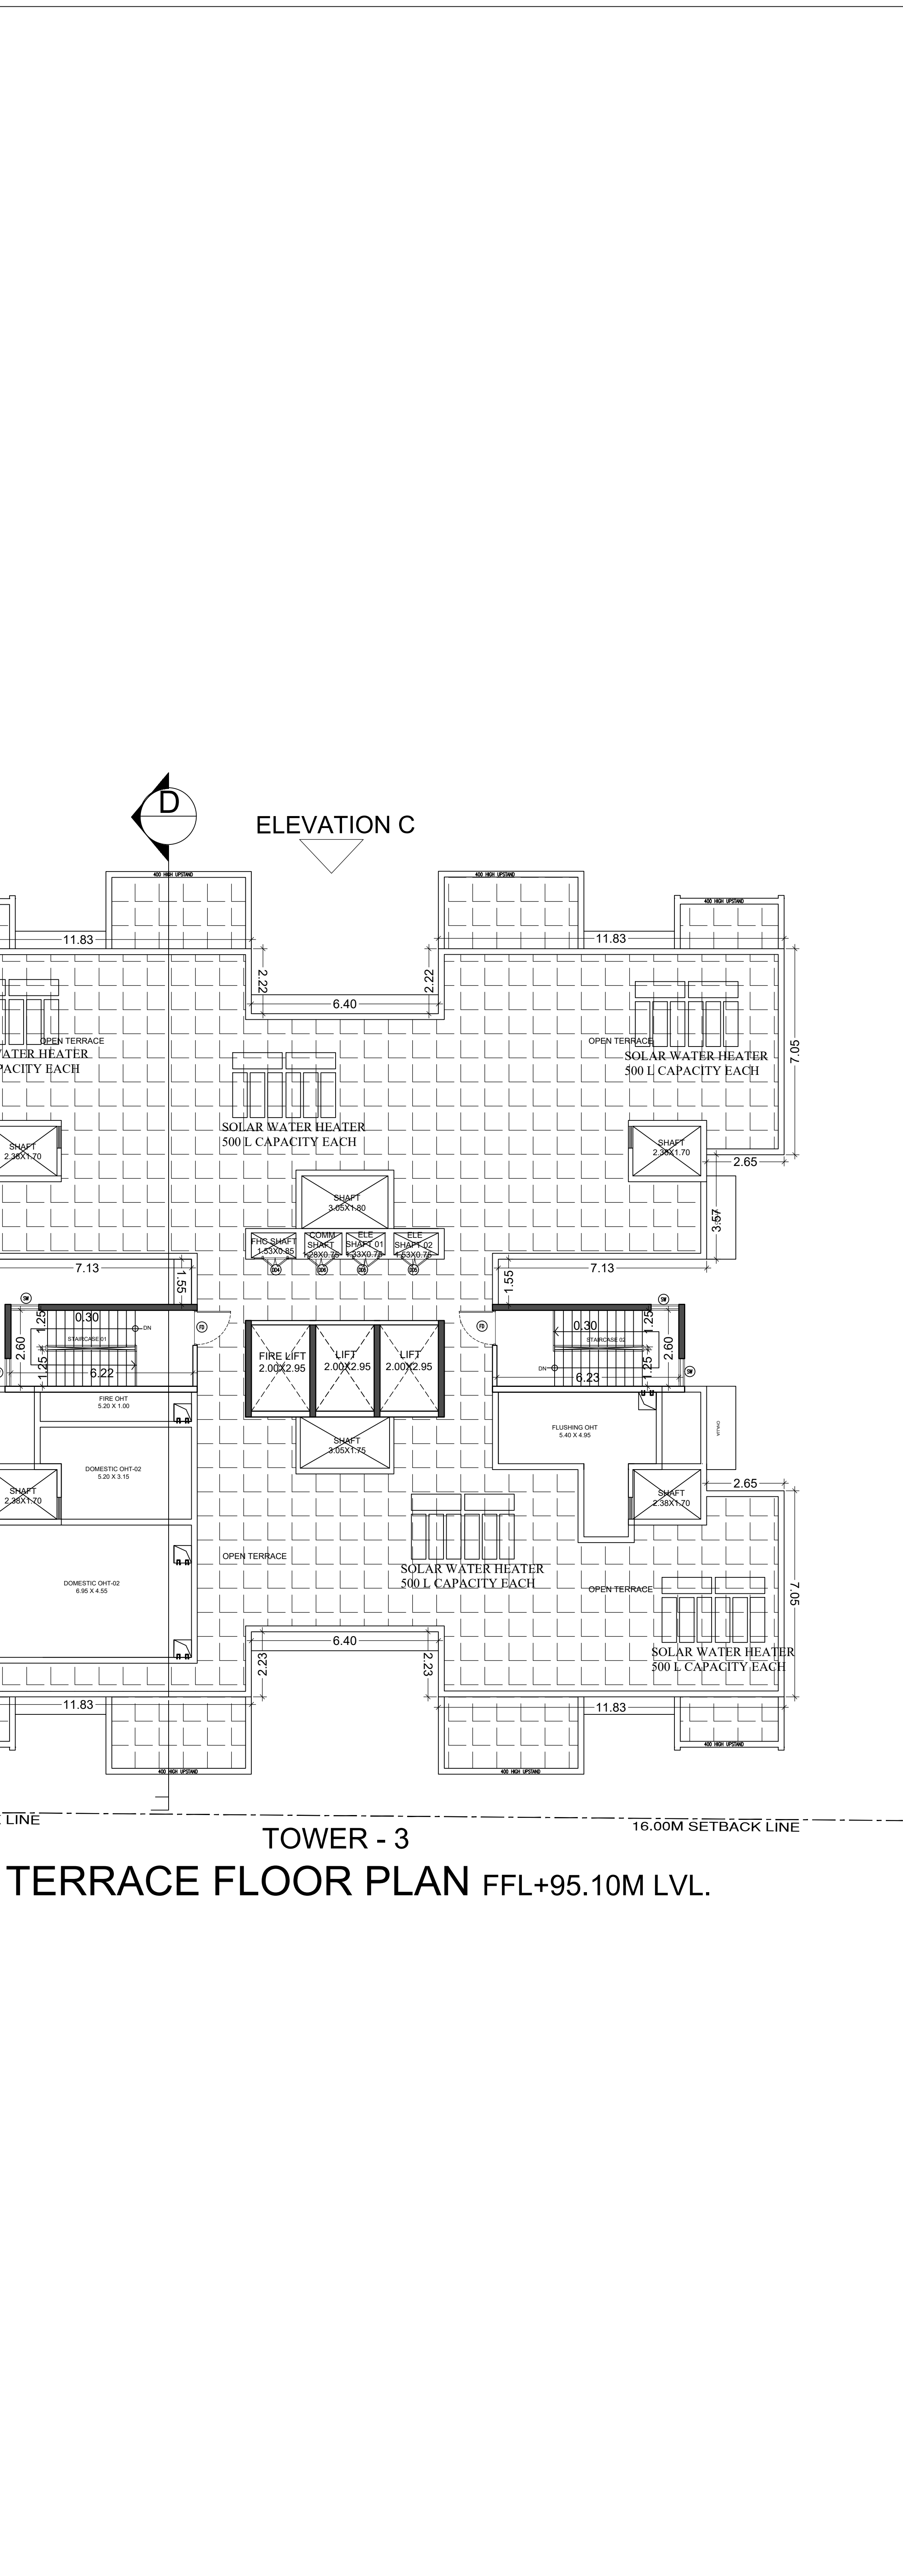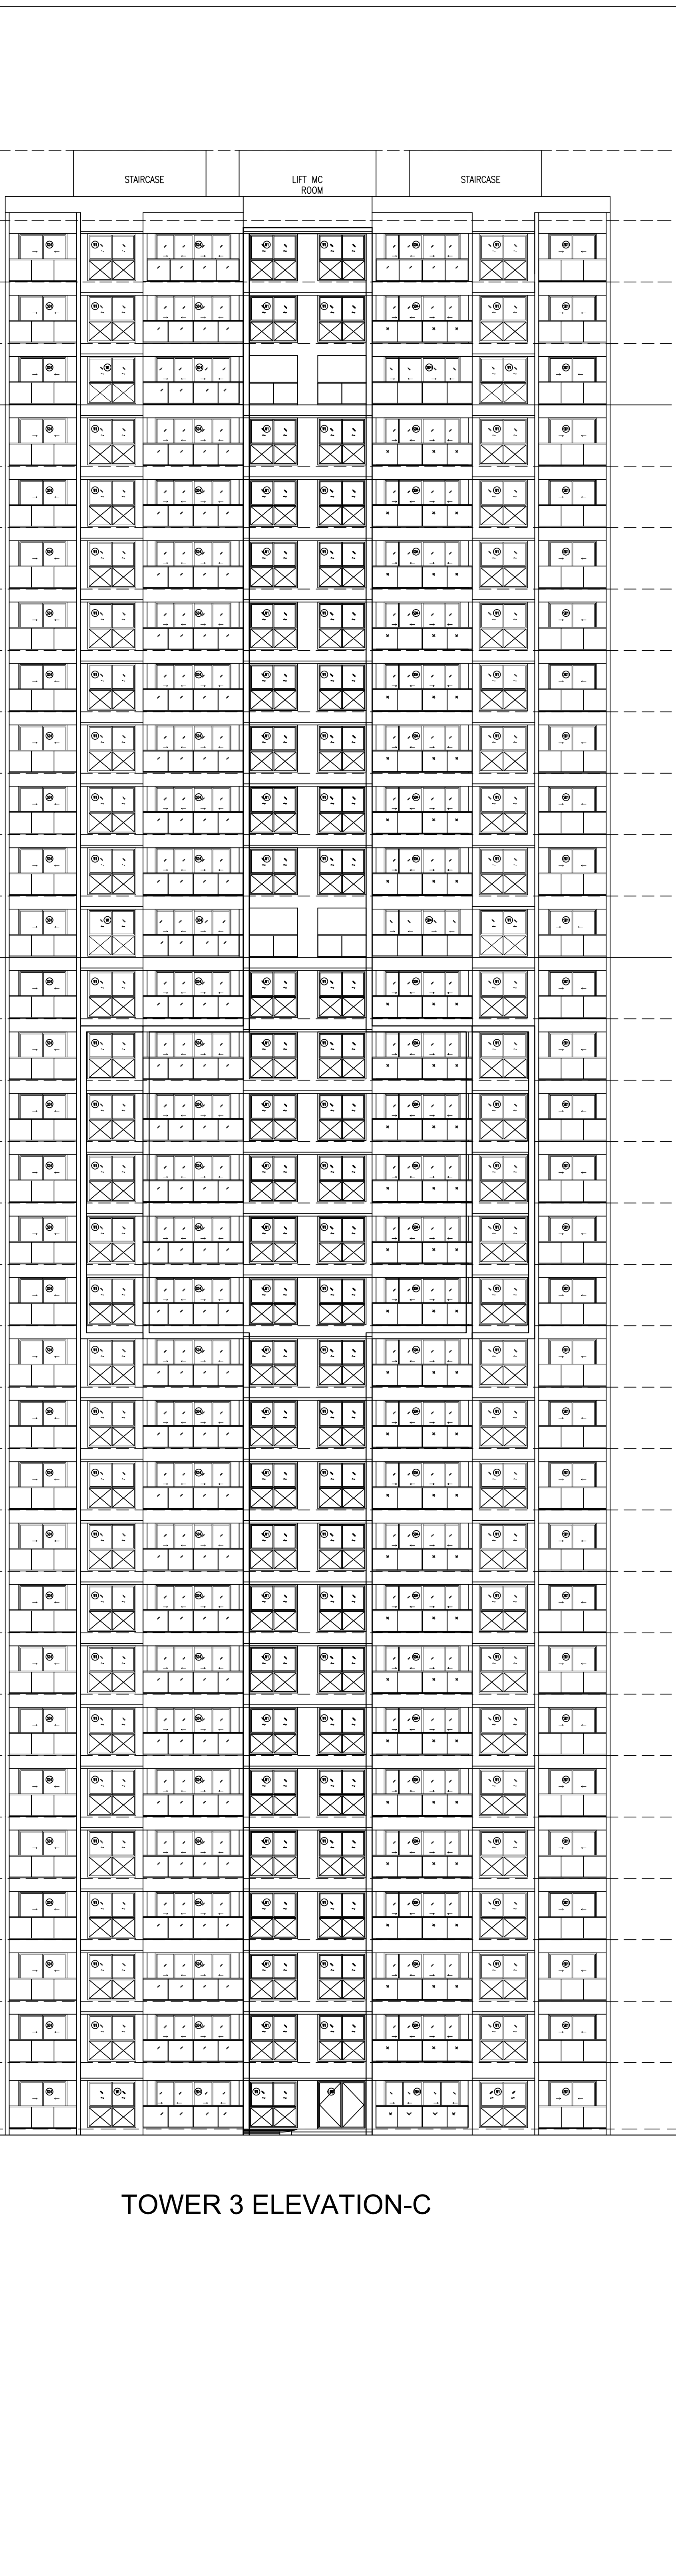[illegible][illegible]

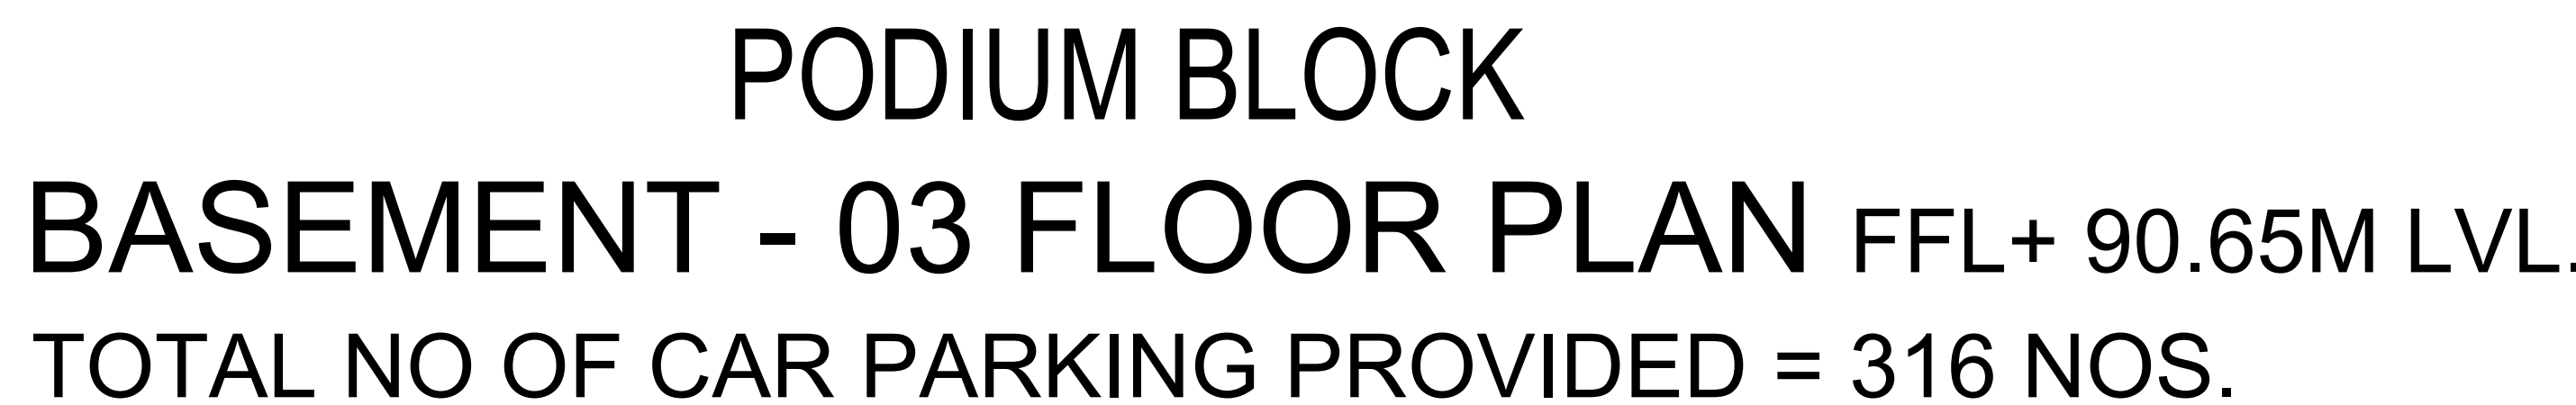
[illegible]


FAIR & Tenement Details								
Block	No. of Same Bldg	Gross Built Up Area (Sq.ft.)	Deductions From Gross BUA/Area (Sq.ft.)	Total Built Up Area (Sq.ft.)		Deductions (Area in Sq.)		
			Output		StarCase	Lift	Lift Machine	SubStructure
PODIUM (BASEMENTS)	1	35396.36	182.13	35213.23	376.95	128.72	81.79	1298.93
TOWER 3								
(RESIDENTIAL)	1	21318.61	1255.17	21083.44	1042.92	548.70	22.45	45.55
TOWER 2								
(RESIDENTIAL)	1	36371.51	2070.30	34301.21	1334.26	706.00	22.45	178.86
TOWER 1								
(RESIDENTIAL)	1	36905.45	2070.30	34835.15	1334.26	706.00	22.45	178.86
Grand Total								

SANCTIONING AUTHORITY :			
ASSISTANT CHIEF MAGISTRATE / DISTRICT JUDGE	ASSISTANT DIRECTOR	DEPUTY DIRECTOR	JOINT DIRECTOR

PROPOSED LOT AREA: 488.88 SQ. METER (APPROXIMATE)
 KATHA NO: 152, SY NO: 471(1), 472(1), 481(1),
 482(1), 484, 485, 486(1), 487, 488(1), 502, 511, 521
 522, 527, 528, 53, 541, 542, 543, 544, 551, 552, 553,
 554, 555(1), 556(1), 557(1), 559(1), 561, 562(1),
 563(1), 564(1), 582, 592, 601(1) THANISANDRA
 VILLAGE, THANISANDRA, K R PURAM HOBLI, WARD
 NO: 06, BANGALURU EAST TALUK, BANGALURU

SCALE : 1: 150	SHEET NO. :	06 OF 09
This approval of Building plan/ Modified plan is valid for two years from the date of issue of plan and building licence by the competent authority.		 Department of Urban Planning Municipal Engineering Office Bangalore Karnataka Government of Karnataka Bangalore 560001 Phone : 080-22221111 Fax : 080-22221111 E-mail : info@karnataka.gov.in Website : www.karnataka.gov.in
NORTH		

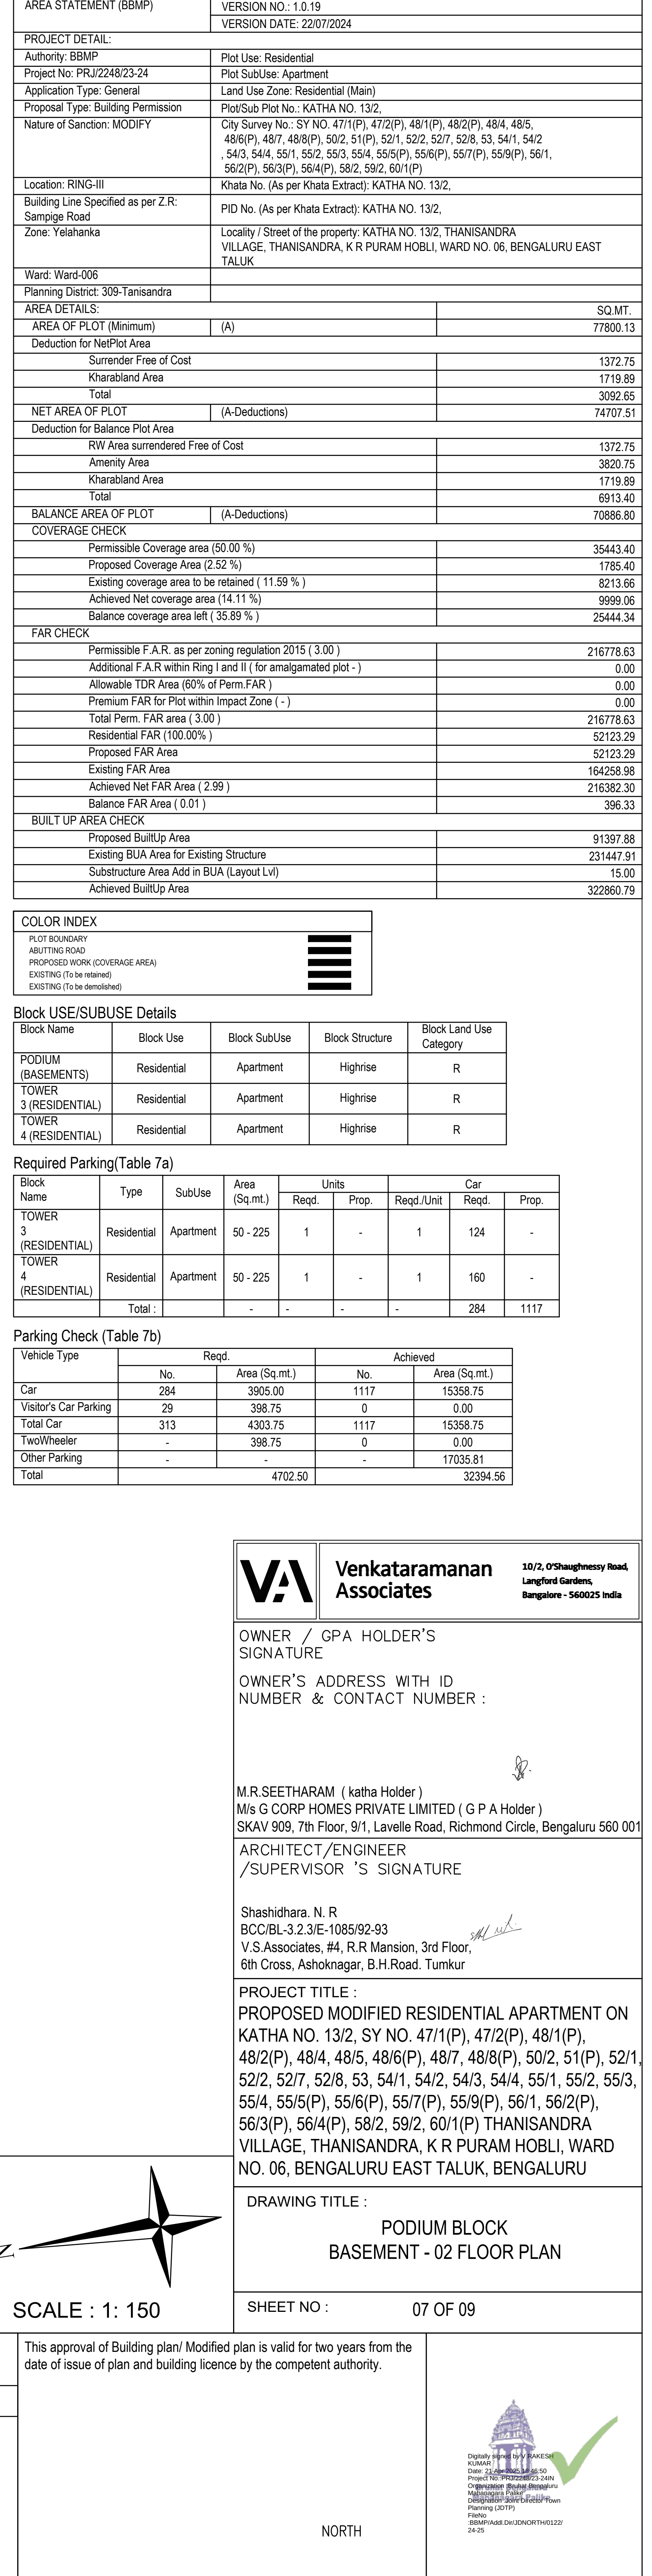

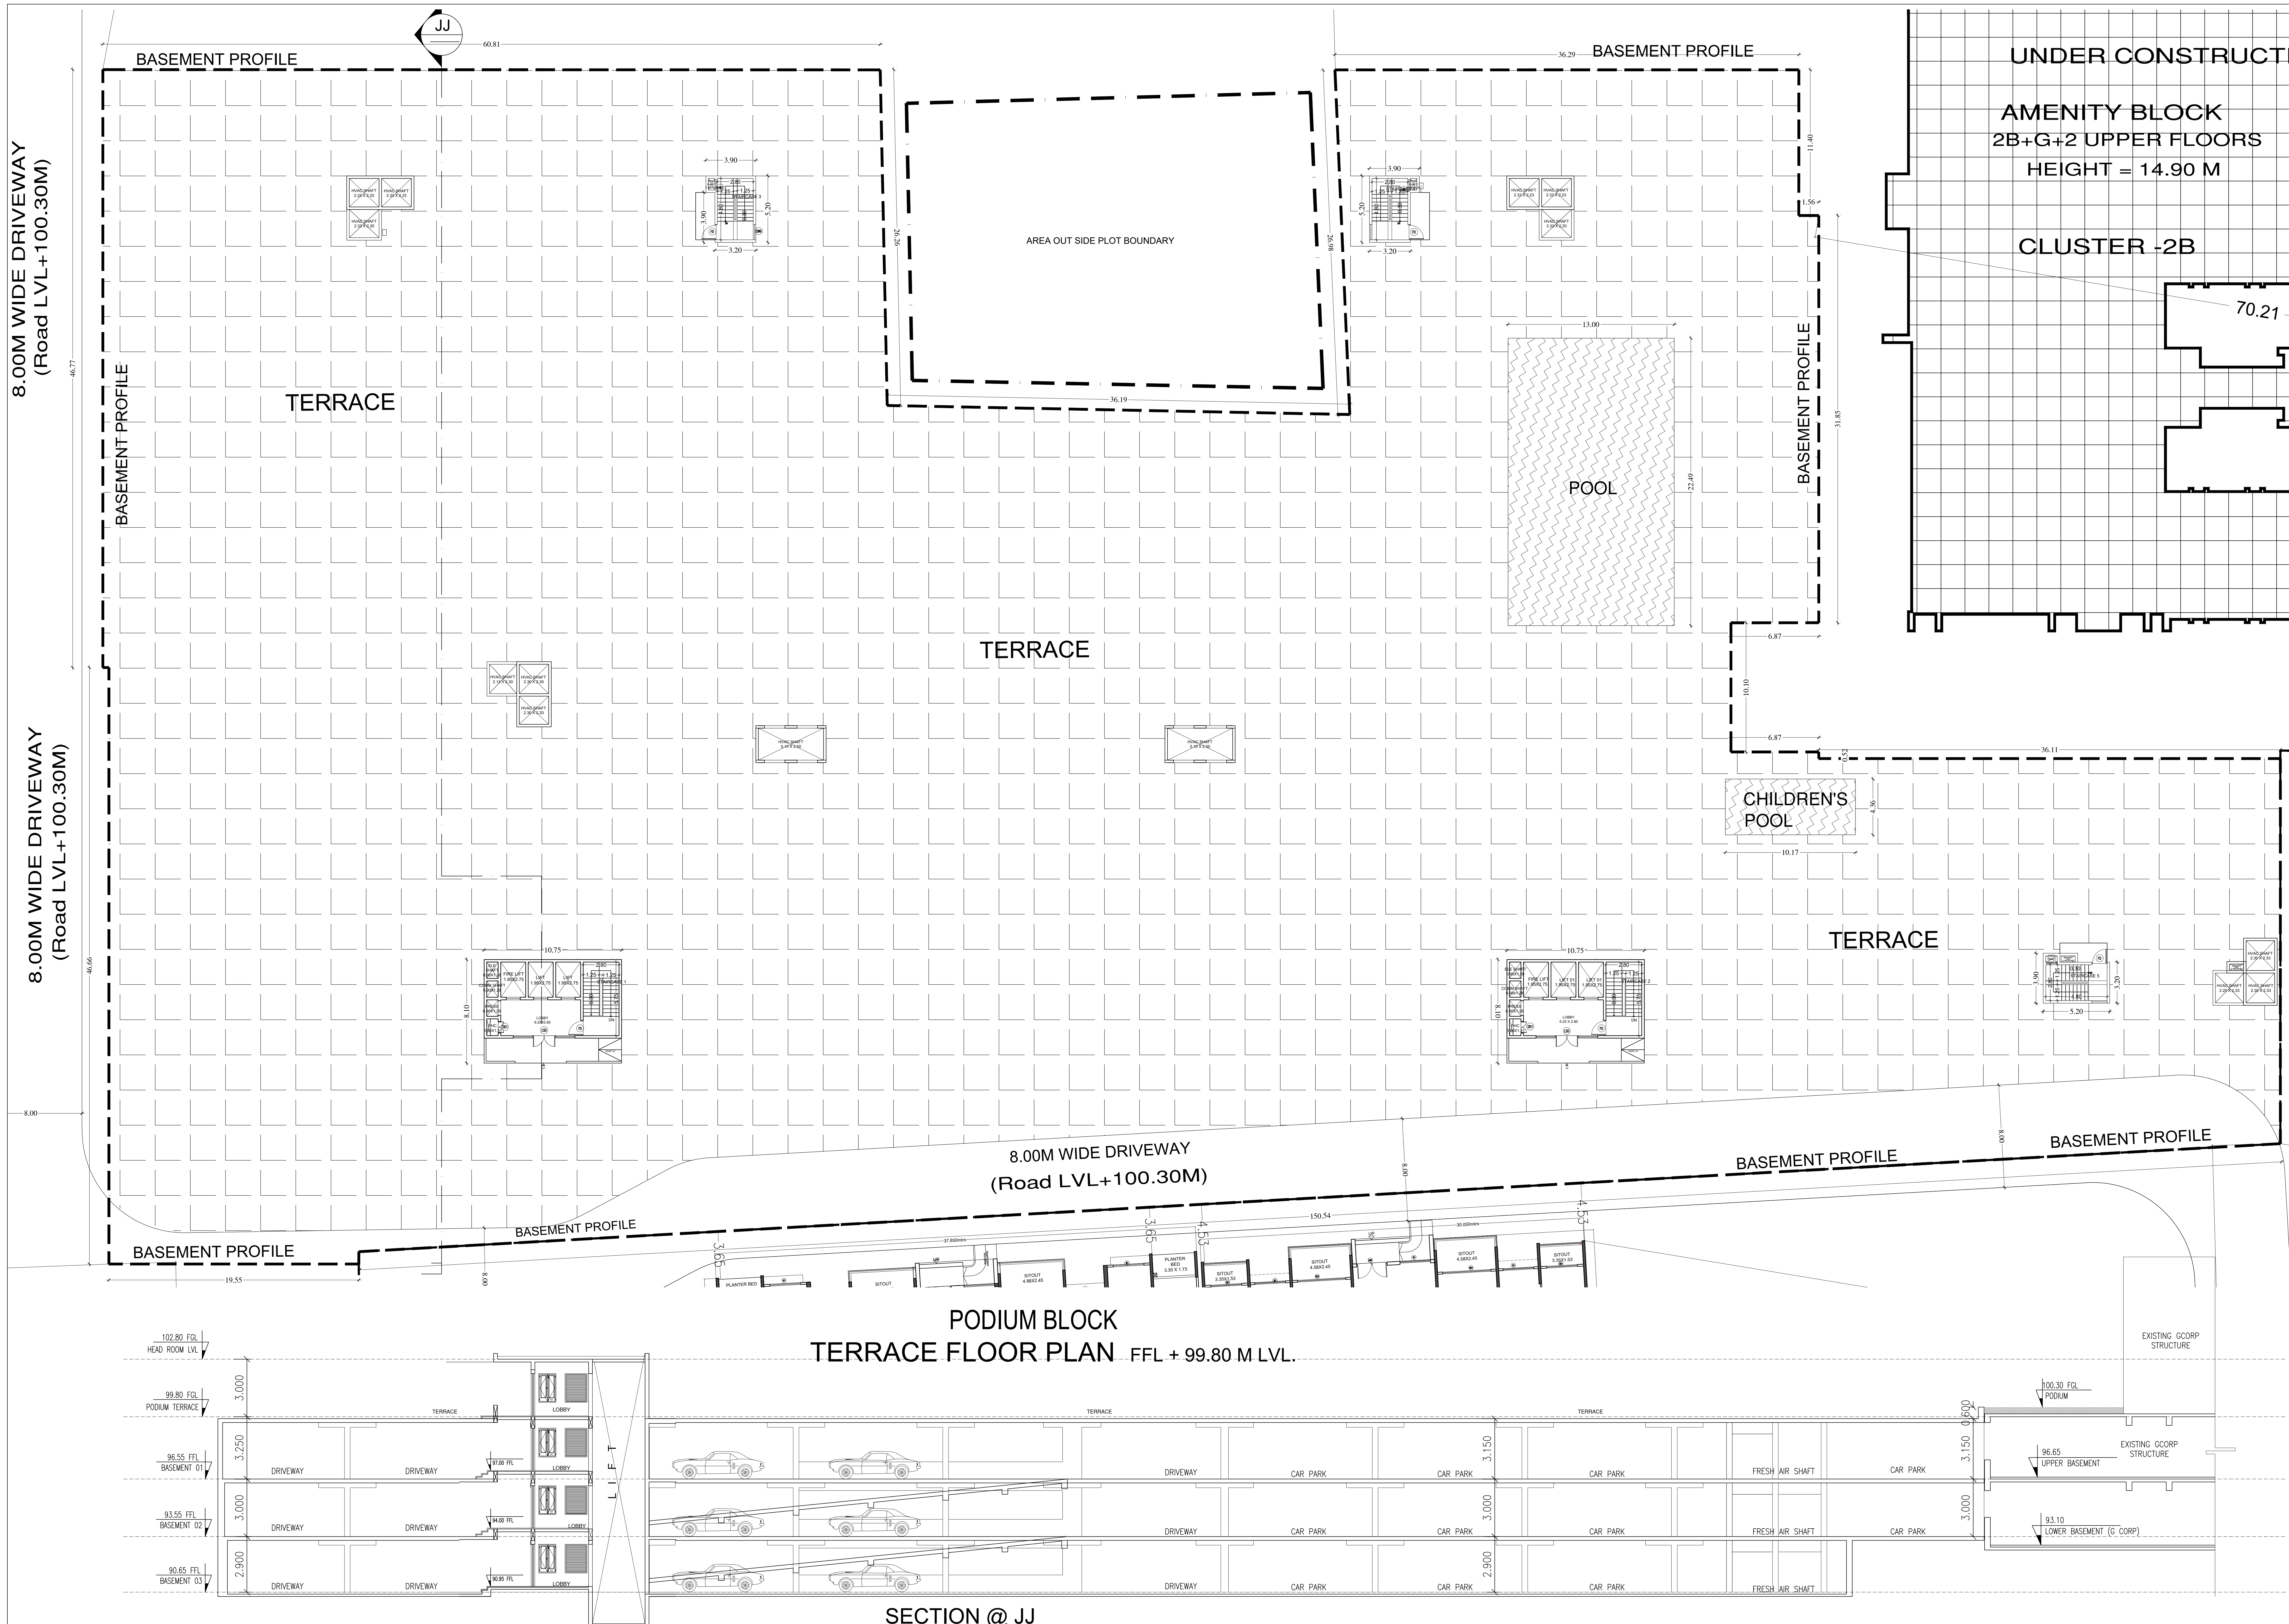

Block TOWER 3 (RESIDENTIAL)											
Floor Name	Gross Building Area	Deductions From Gross BUA (Area in Sq.Mt)	Total Built Up Area (Sq.Mt)	Deductions (Area in Sq.Mt)				Proposed FAR Area (Sq.Mt)	Total FAR Area (Sq.Mt)	Tent (No.)	
		Cutout	StarCase	Li	Li Machine	Substructure	Range Area	Rest.			
Terrace	61.90	0.00	61.90	39.45	0.00	22.45	0.00	0.00	0.00	0.00	0.00
Thirtieth	743.74	40.80	702.94	32.37	17.70	0.00	0.36	0.00	652.51	652.51	04
Twenty ninth	743.74	40.80	702.94	32.37	17.70	0.00	0.36	0.00	652.51	652.51	04
Twenty eighth	743.74	39.65	704.08	32.37	17.70	0.00	0.36	40.85	612.80	612.80	04
Twenty seventh	743.74	40.80	702.94	32.37	17.70	0.00	0.36	0.00	652.51	652.51	04
Twenty sixth	743.74	40.80	702.94	32.37	17.70	0.00	0.36	0.00	652.51	652.51	04
Twenty fifth	743.74	40.80	702.94	32.37	17.70	0.00	0.36	0.00	652.51	652.51	04
Twenty fourth	743.74	40.80	702.94	32.37	17.70	0.00	0.36	0.00	652.51	652.51	04
Twenty third	743.74	40.80	702.94	32.37	17.70	0.00	0.36	0.00	652.51	652.51	04
Twenty second	743.74	40.80	702.94	32.37	17.70	0.00	0.36	0.00	652.51	652.51	04
Twenty first	743.74	40.80	702.94	32.37	17.70	0.00	0.36	0.00	652.51	652.51	04
Twentieth	743.74	40.80	702.94	32.37	17.70	0.00	0.36	0.00	652.51	652.51	04
Nineteenth	743.74	39.65	704.08	32.37	17.70	0.00	0.36	40.85	612.80	612.80	04
Eighteenth	743.74	40.80	702.94	32.37	17.70	0.00	0.36	0.00	652.51	652.51	04
Seventeenth	743.74	40.80	702.94	32.37	17.70	0.00	0.36	0.00	652.51	652.51	04
Sixteenth	743.74	40.80	702.94	32.37	17.70	0.00	0.36	0.00	652.51	652.51	04
Fifteenth	743.74	40.80	702.94	32.37	17.70	0.00	0.36	0.00	652.51	652.51	04
Fourteenth	743.74	40.80	702.94	32.37	17.70	0.00	0.36	0.00	652.51	652.51	04
Thirteenth	743.74	40.80	702.94	32.37	17.70	0.00	0.36	0.00	652.51	652.51	04
Twelfth	743.74	40.80	702.94	32.37	17.70	0.00	0.36	0.00	652.51	652.51	04
Eleventh	743.74	40.80	702.94	32.37	17.70	0.00	0.36	0.00	652.51	652.51	04
Tenth	743.74	40.80	702.94	32.37	17.70	0.00	0.36	0.00	652.51	652.51	04
Ninth	743.74	40.80	702.94	32.37	17.70	0.00	0.36	0.00	652.51	652.51	04
Eighth	743.74	40.80	702.94	32.37	17.70	0.00	0.36	0.00	652.51	652.51	04
Seventh	743.74	40.80	702.94	32.37	17.70	0.00	0.36	0.00	652.51	652.51	04
Sixth	743.74	40.80	702.94	32.37	17.70	0.00	0.36	0.00	652.51	652.51	04
Fifth Floor	743.74	40.80	702.94	32.37	17.70	0.00	0.36	0.00	652.51	652.51	04
Fourth	743.74	40.80	702.94	32.37	17.70	0.00	0.36	0.00	652.51	652.51	04
Third	743.74	40.80	702.94	32.37	17.70	0.00	0.36	0.00	652.51	652.51	04
Second	743.74	40.80	702.94	32.37	17.70	0.00	0.36	0.00	652.51	652.51	04
First Floor	743.74	40.80	702.94	32.37	17.70	0.00	0.36	0.00	652.51	652.51	04
Total	754.33	347	7191.36	32.37	17.70	0.00	34.75	0.00	648.24	648.24	04
Total	2138.61	1295.17	21883.44	1042.92	548.72	22.45	45.55	81.70	21042.12	21042.12	120
Total Number of Same Blocks	1										
Total	2138.61	1295.17	21883.44	1042.92	548.72	22.45	45.55	81.70	21042.12	21042.12	120

Block TOWER 4 (RESIDENTIAL)											
Floor Name	Gross Building Area	Deductions From Gross BUA (Area in Sq.Mt)	Total Built Up Area (Sq.Mt)	Deductions (Area in Sq.Mt)				Proposed FAR Area (Sq.Mt)	Total FAR Area (Sq.Mt)	Tent (No.)	
		Cutout	StarCase	Li	Li Machine	Substructure	Range Area	Rest.			
Terrace	61.91	0.00	61.91	39.46	0.00	22.45	0.00	0.00	0.00	0.00	0.00
Thirtieth	907.74	52.13	855.61	32.37	17.70	0.00	0.36	0.00	858.18	858.18	04
Twenty ninth	907.74	52.13	855.61	32.37	17.70	0.00	0.36	0.00	858.18	858.18	04
Twenty eighth	907.74	52.13	855.61	32.37	17.70	0.00	0.36	0.00	858.18	858.18	04
Twenty seventh	907.74	52.13	855.61	32.37	17.70	0.00	0.36	0.00	858.18	858.18	04
Twenty sixth	907.74	51.06	866.68	32.37	17.70	0.00	3.85	82.90	749.86	749.86	04
Twenty fifth	907.74	52.13	855.61	32.37	17.70	0.00	0.36	0.00	858.18	858.18	04
Twenty fourth	907.74	52.13	855.61	32.37	17.70	0.00	0.36	0.00	858.18	858.18	04
Twenty third	907.74	52.13	855.61	32.37	17.70	0.00	0.36	0.00	858.18	858.18	04
Twenty second	907.74	52.13	855.61	32.37	17.70	0.00	0.36	0.00	858.18	858.18	04
Twenty first	907.74	52.13	855.61	32.37	17.70	0.00	0.36	0.00	858.18	858.18	04
Twentieth	907.74	52.13	855.61	32.37	17.70	0.00	0.36	0.00	858.18	858.18	04
Nineteenth	907.74	52.13	855.61	32.37	17.70	0.00	0.36	0.00	858.18	858.18	04
Eighteenth	907.74	51.06	866.68	32.37	17.70	0.00	3.85	82.90	749.86	749.86	04
Seventeenth	907.74	52.13	855.61	32.37	17.70	0.00	0.36	0.00	858.18	858.18	04
Sixteenth	907.74	52.13	855.61	32.37	17.70	0.00	0.36	0.00	858.18	858.18	04
Fifteenth	907.74	52.13	855.61	32.37	17.70	0.00	0.36	0.00	858.18	858.18	04
Fourteenth	907.74	52.13	855.61	32.37	17.70	0.00	0.36	0.00	858.18	858.18	04
Thirteenth	907.74	52.13	855.61	32.37	17.70	0.00	0.36	0.00	858.18	858.18	04
Twelfth	907.74	52.13	855.61	32.37	17.70	0.00	0.36	0.00	858.18	858.18	04
Eleventh	907.74	52.13	855.61	32.37	17.70	0.00	0.36	0.00	858.18	858.18	04
Tenth	907.74	52.13	855.61	32.37	17.70	0.00	0.36	0.00	858.18	858.18	04
Ninth	907.74	52.13	855.61	32.37	17.70	0.00	0.36	0.00	858.18	858.18	04
Eighth	907.74	52.13	855.61	32.37	17.70	0.00	0.36	0.00	858.18	858.18	04
Seventh	907.74	52.13	855.61	32.37	17.70	0.00	0.36	0.00	858.18	858.18	04
Sixth	907.74	52.13	855.61	32.37	17.70	0.00	0.36	0.00	858.18	858.18	04
Fifth Floor	907.74	52.13	855.61	32.37	17.70	0.00	0.36	0.00	858.18	858.18	04
Fourth	907.74	52.13	855.61	32.37	17.70	0.00	0.36	0.00	858.18	858.18	04
Third	907.74	52.13	855.61	32.37	17.70	0.00	0.36	0.00	858.18	858.18	04
Second	907.74	52.13	855.61	32.37	17.70	0.00	0.36	0.00	858.18	858.18	04
First Floor	907.74	52.13	855.61	32.37	17.70	0.00	0.36	0.00	858.18	858.18	04
Total	907.74	40.44	867.30	32.37	17.70	0.00	154.33	0.00	662.80	662.80	04
Total	3637.51	2070.30	34201.21	1334.16	708.60	22.45	176.82	158.70	31898.94	31898.94	120
Total Number of Same Blocks	1										