

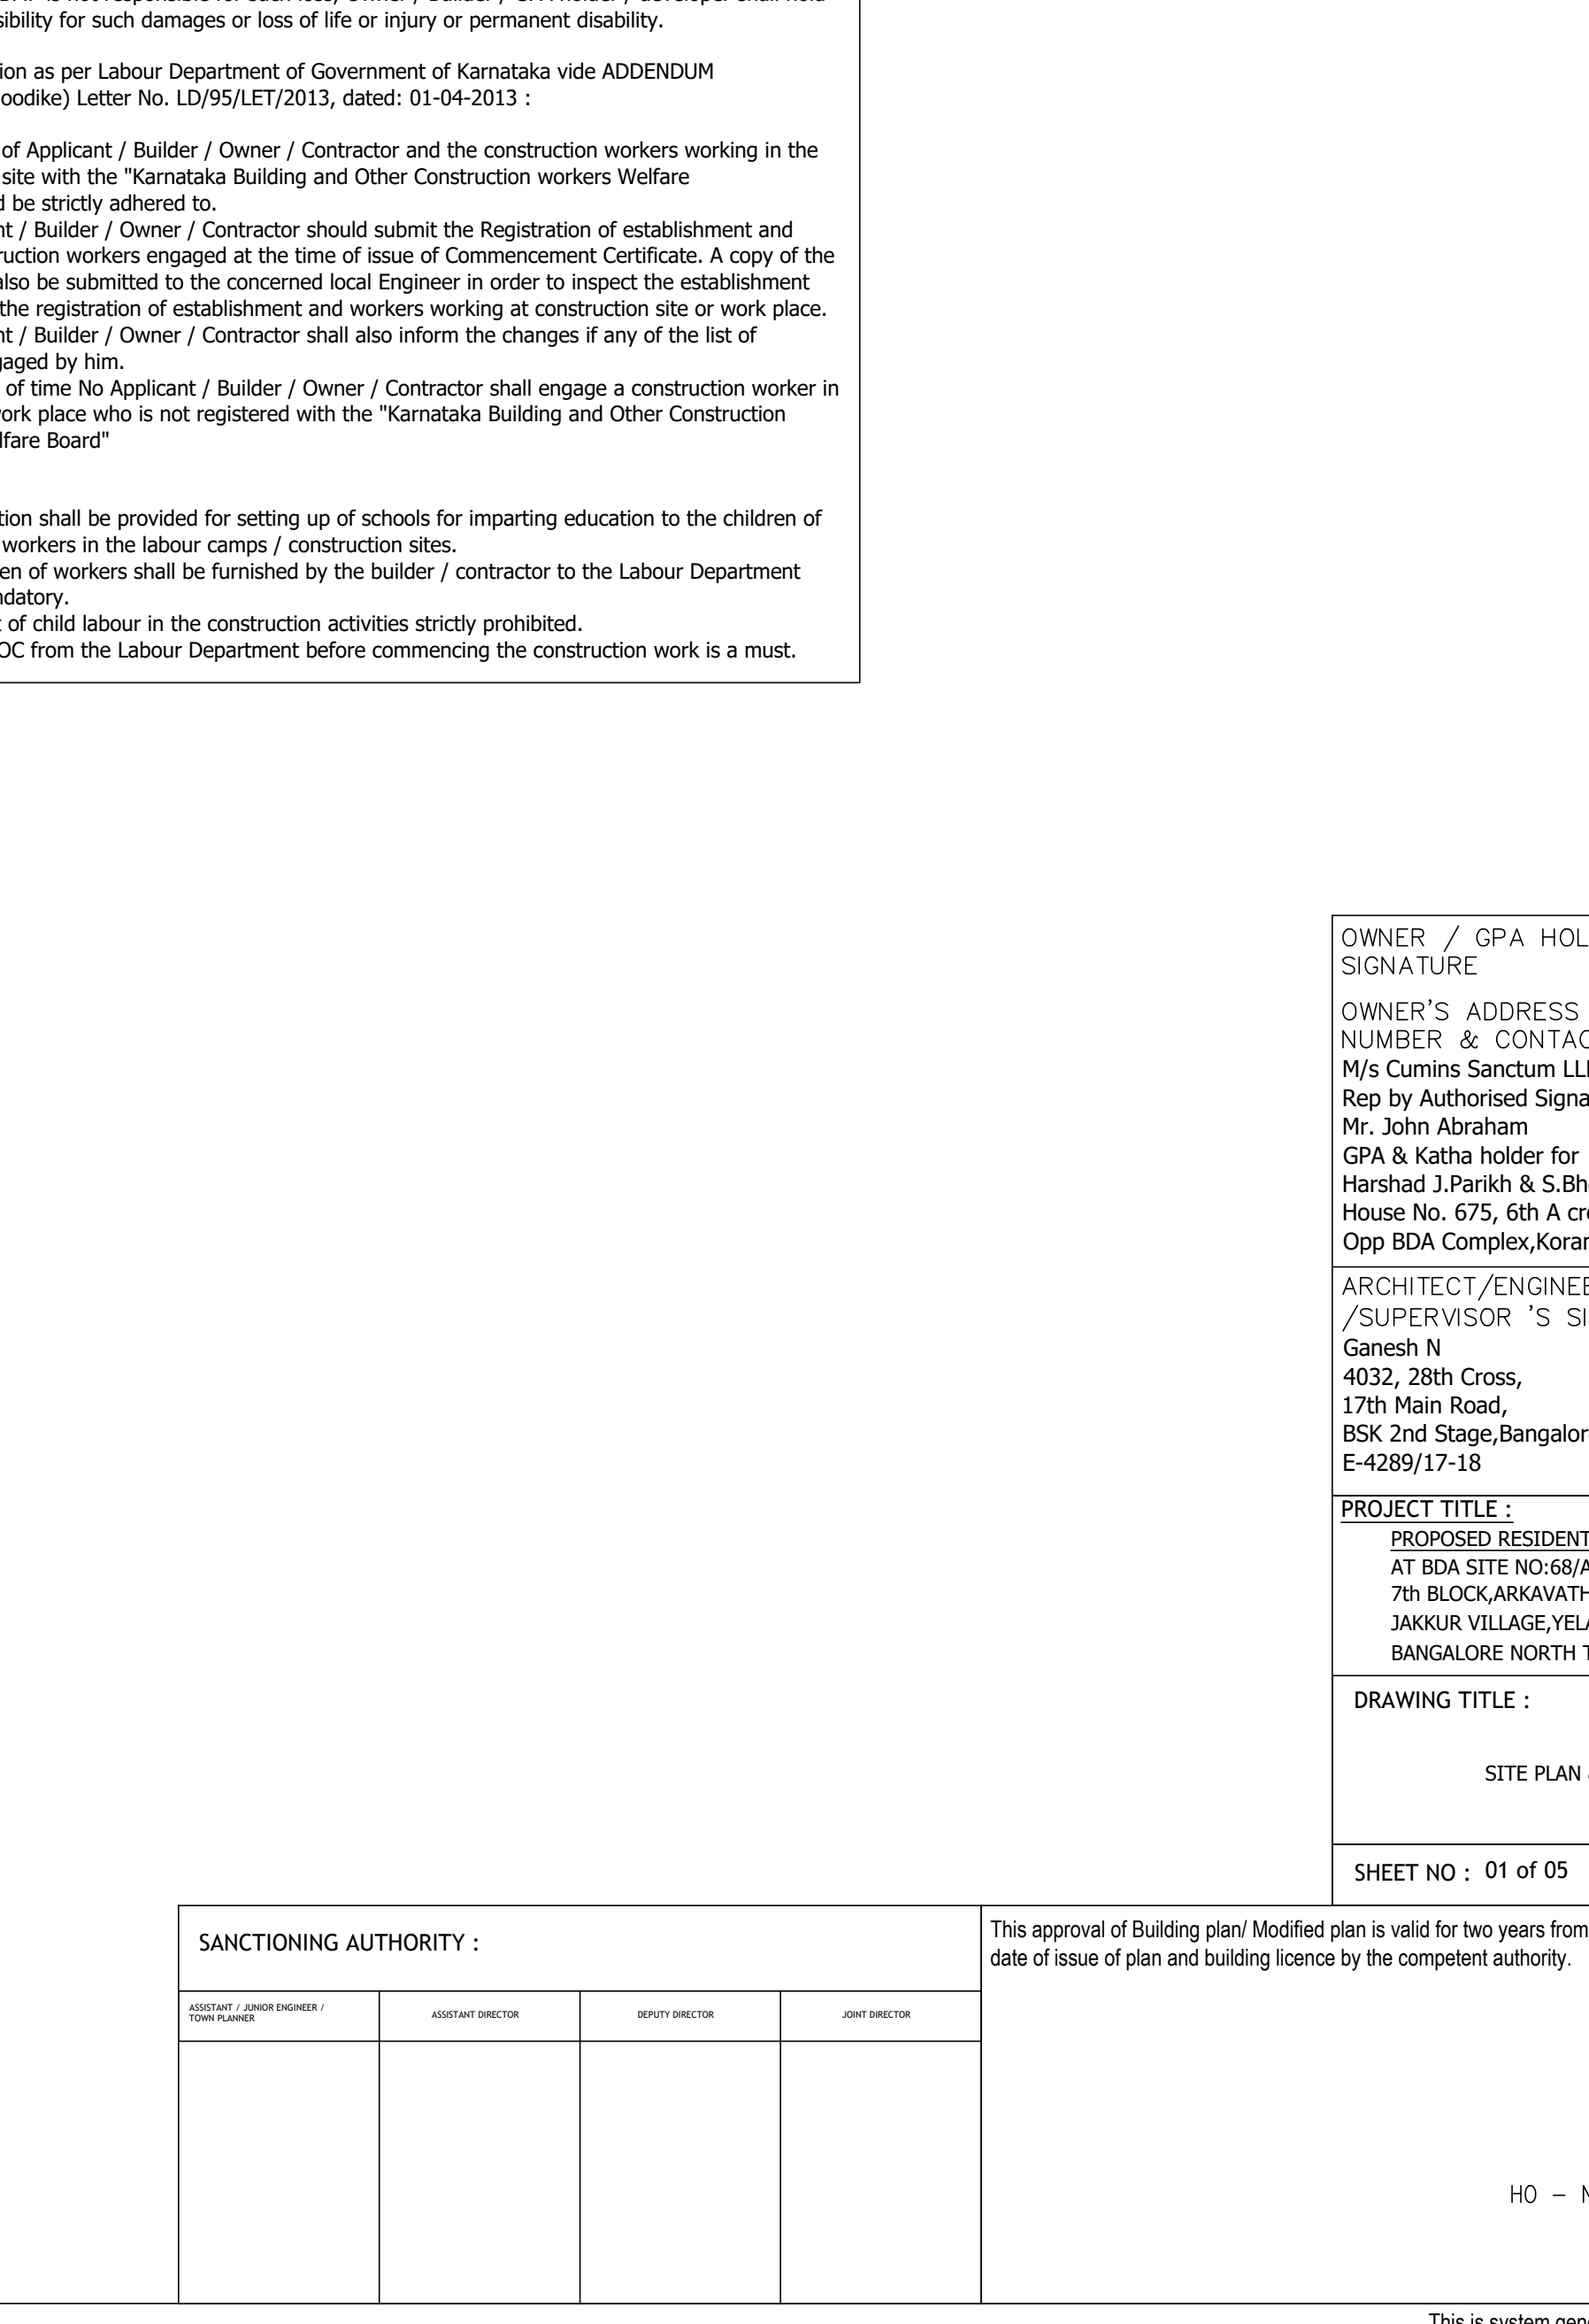
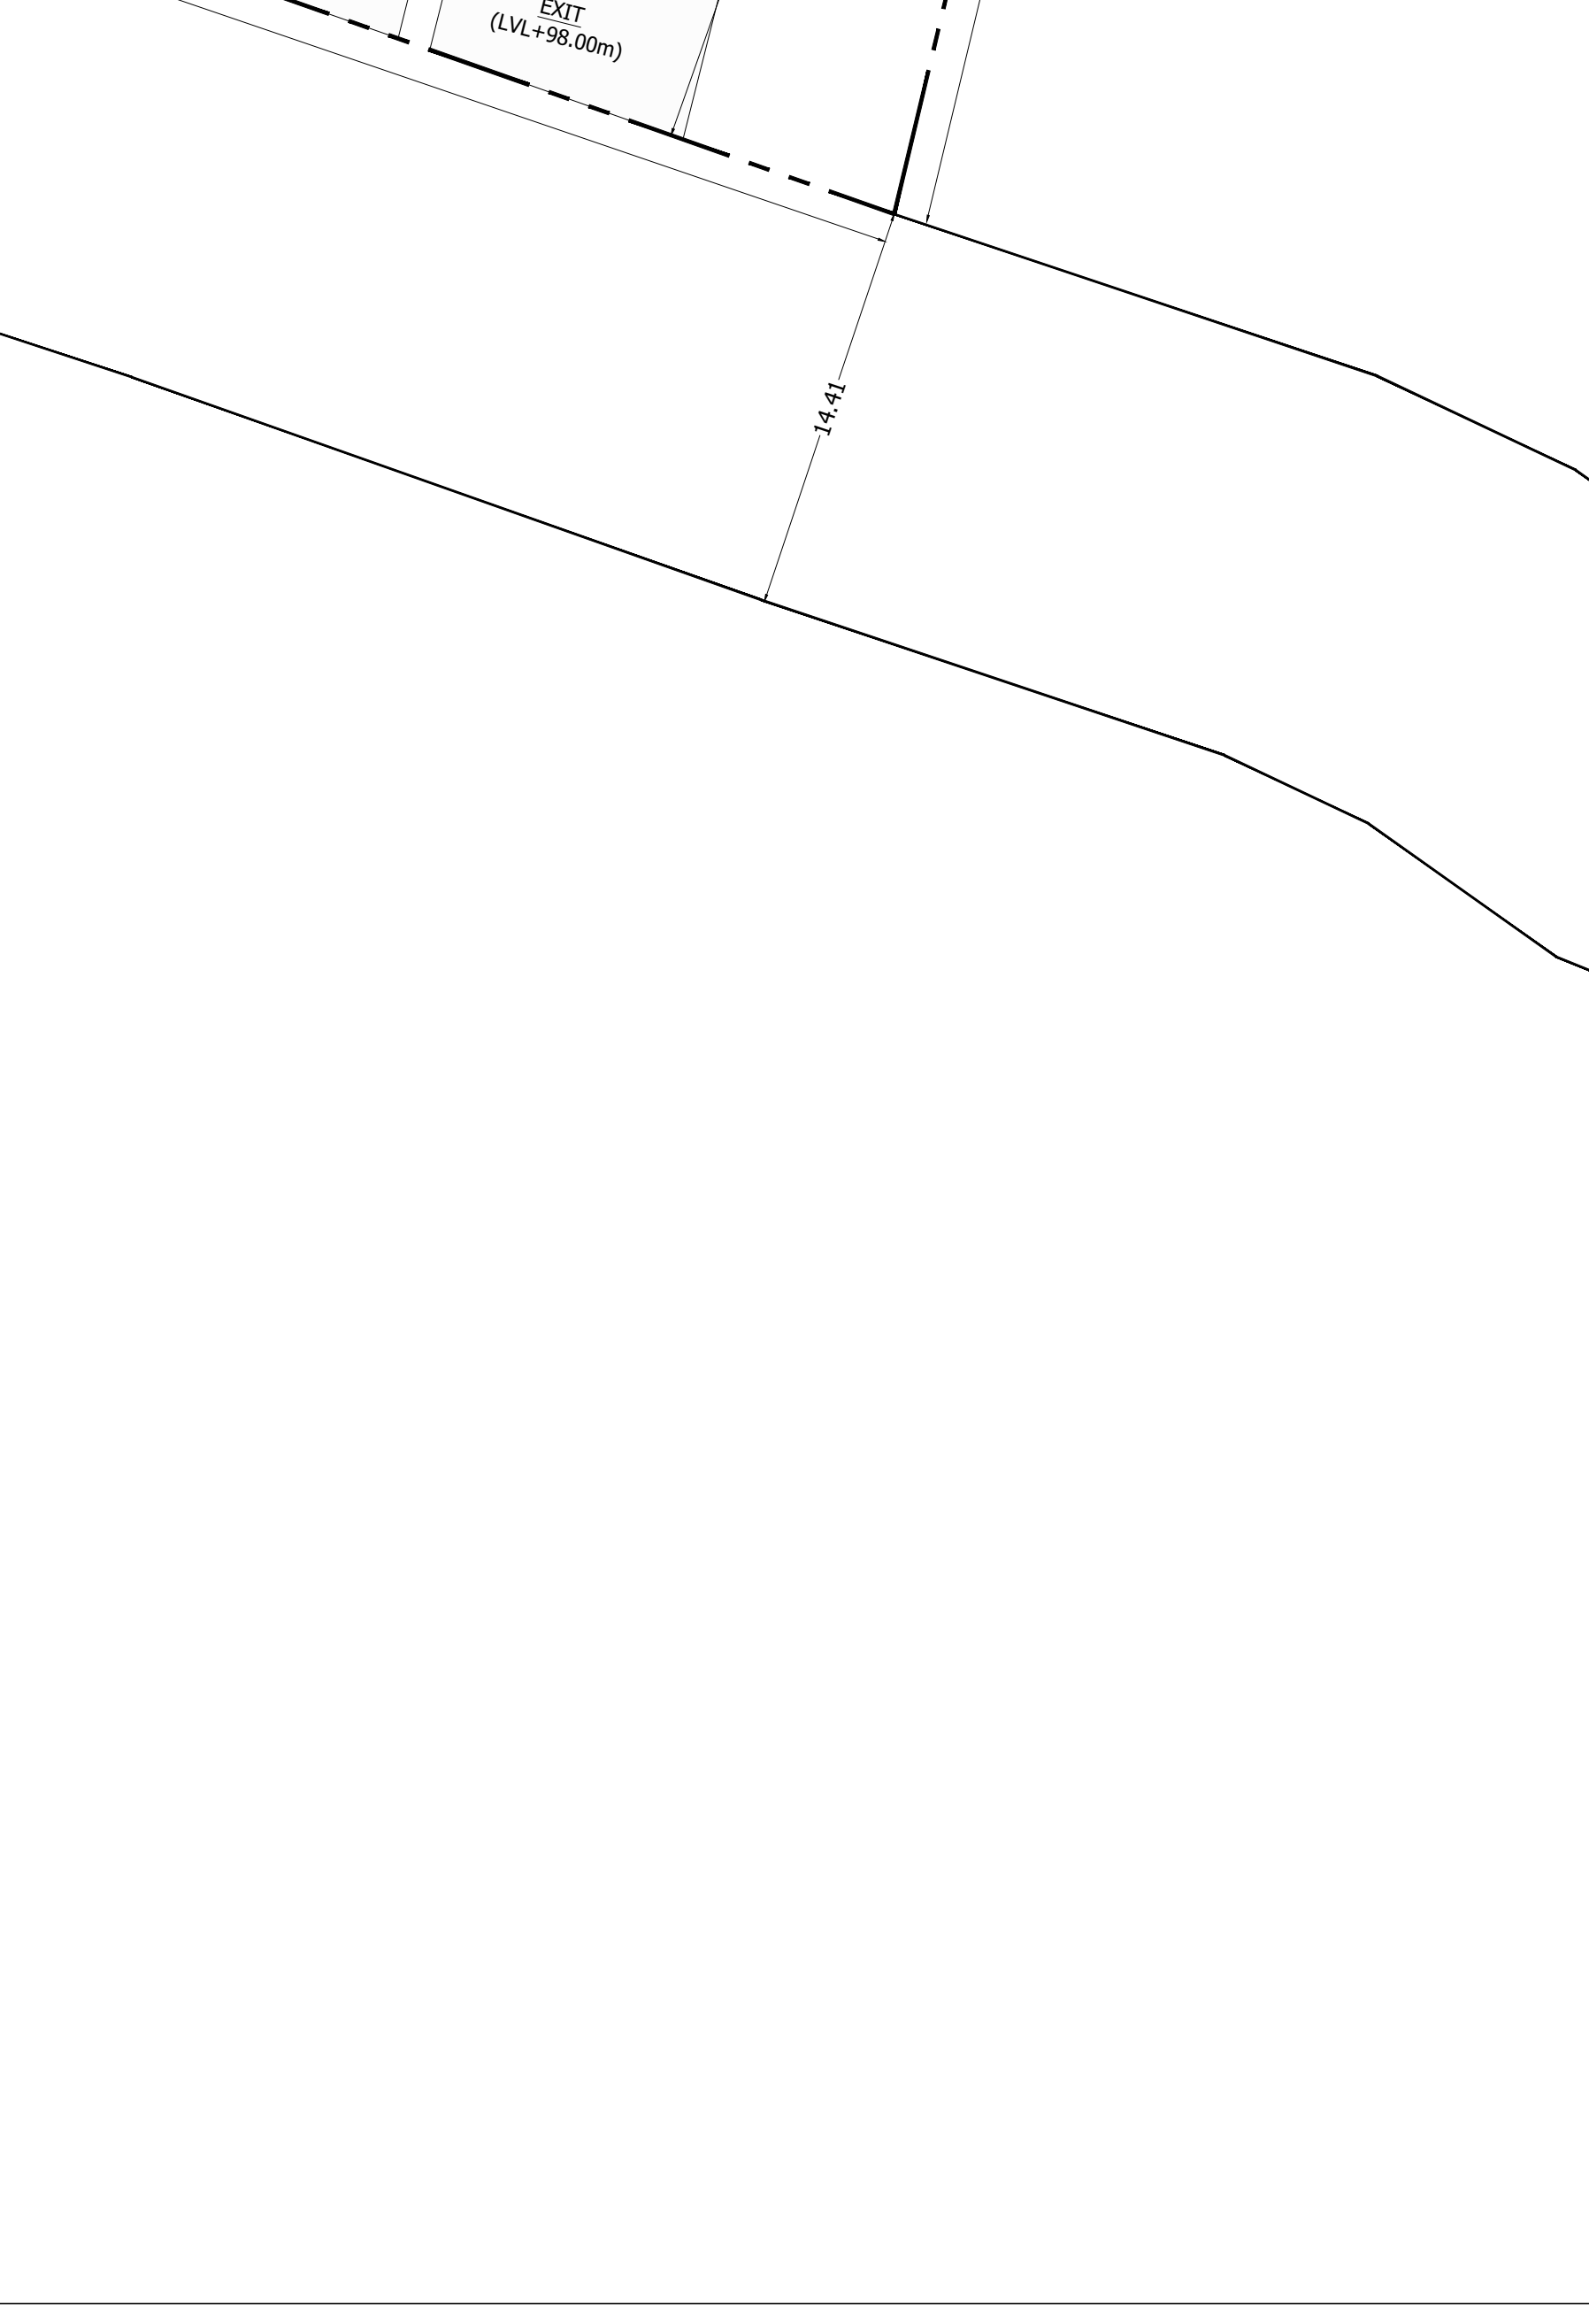
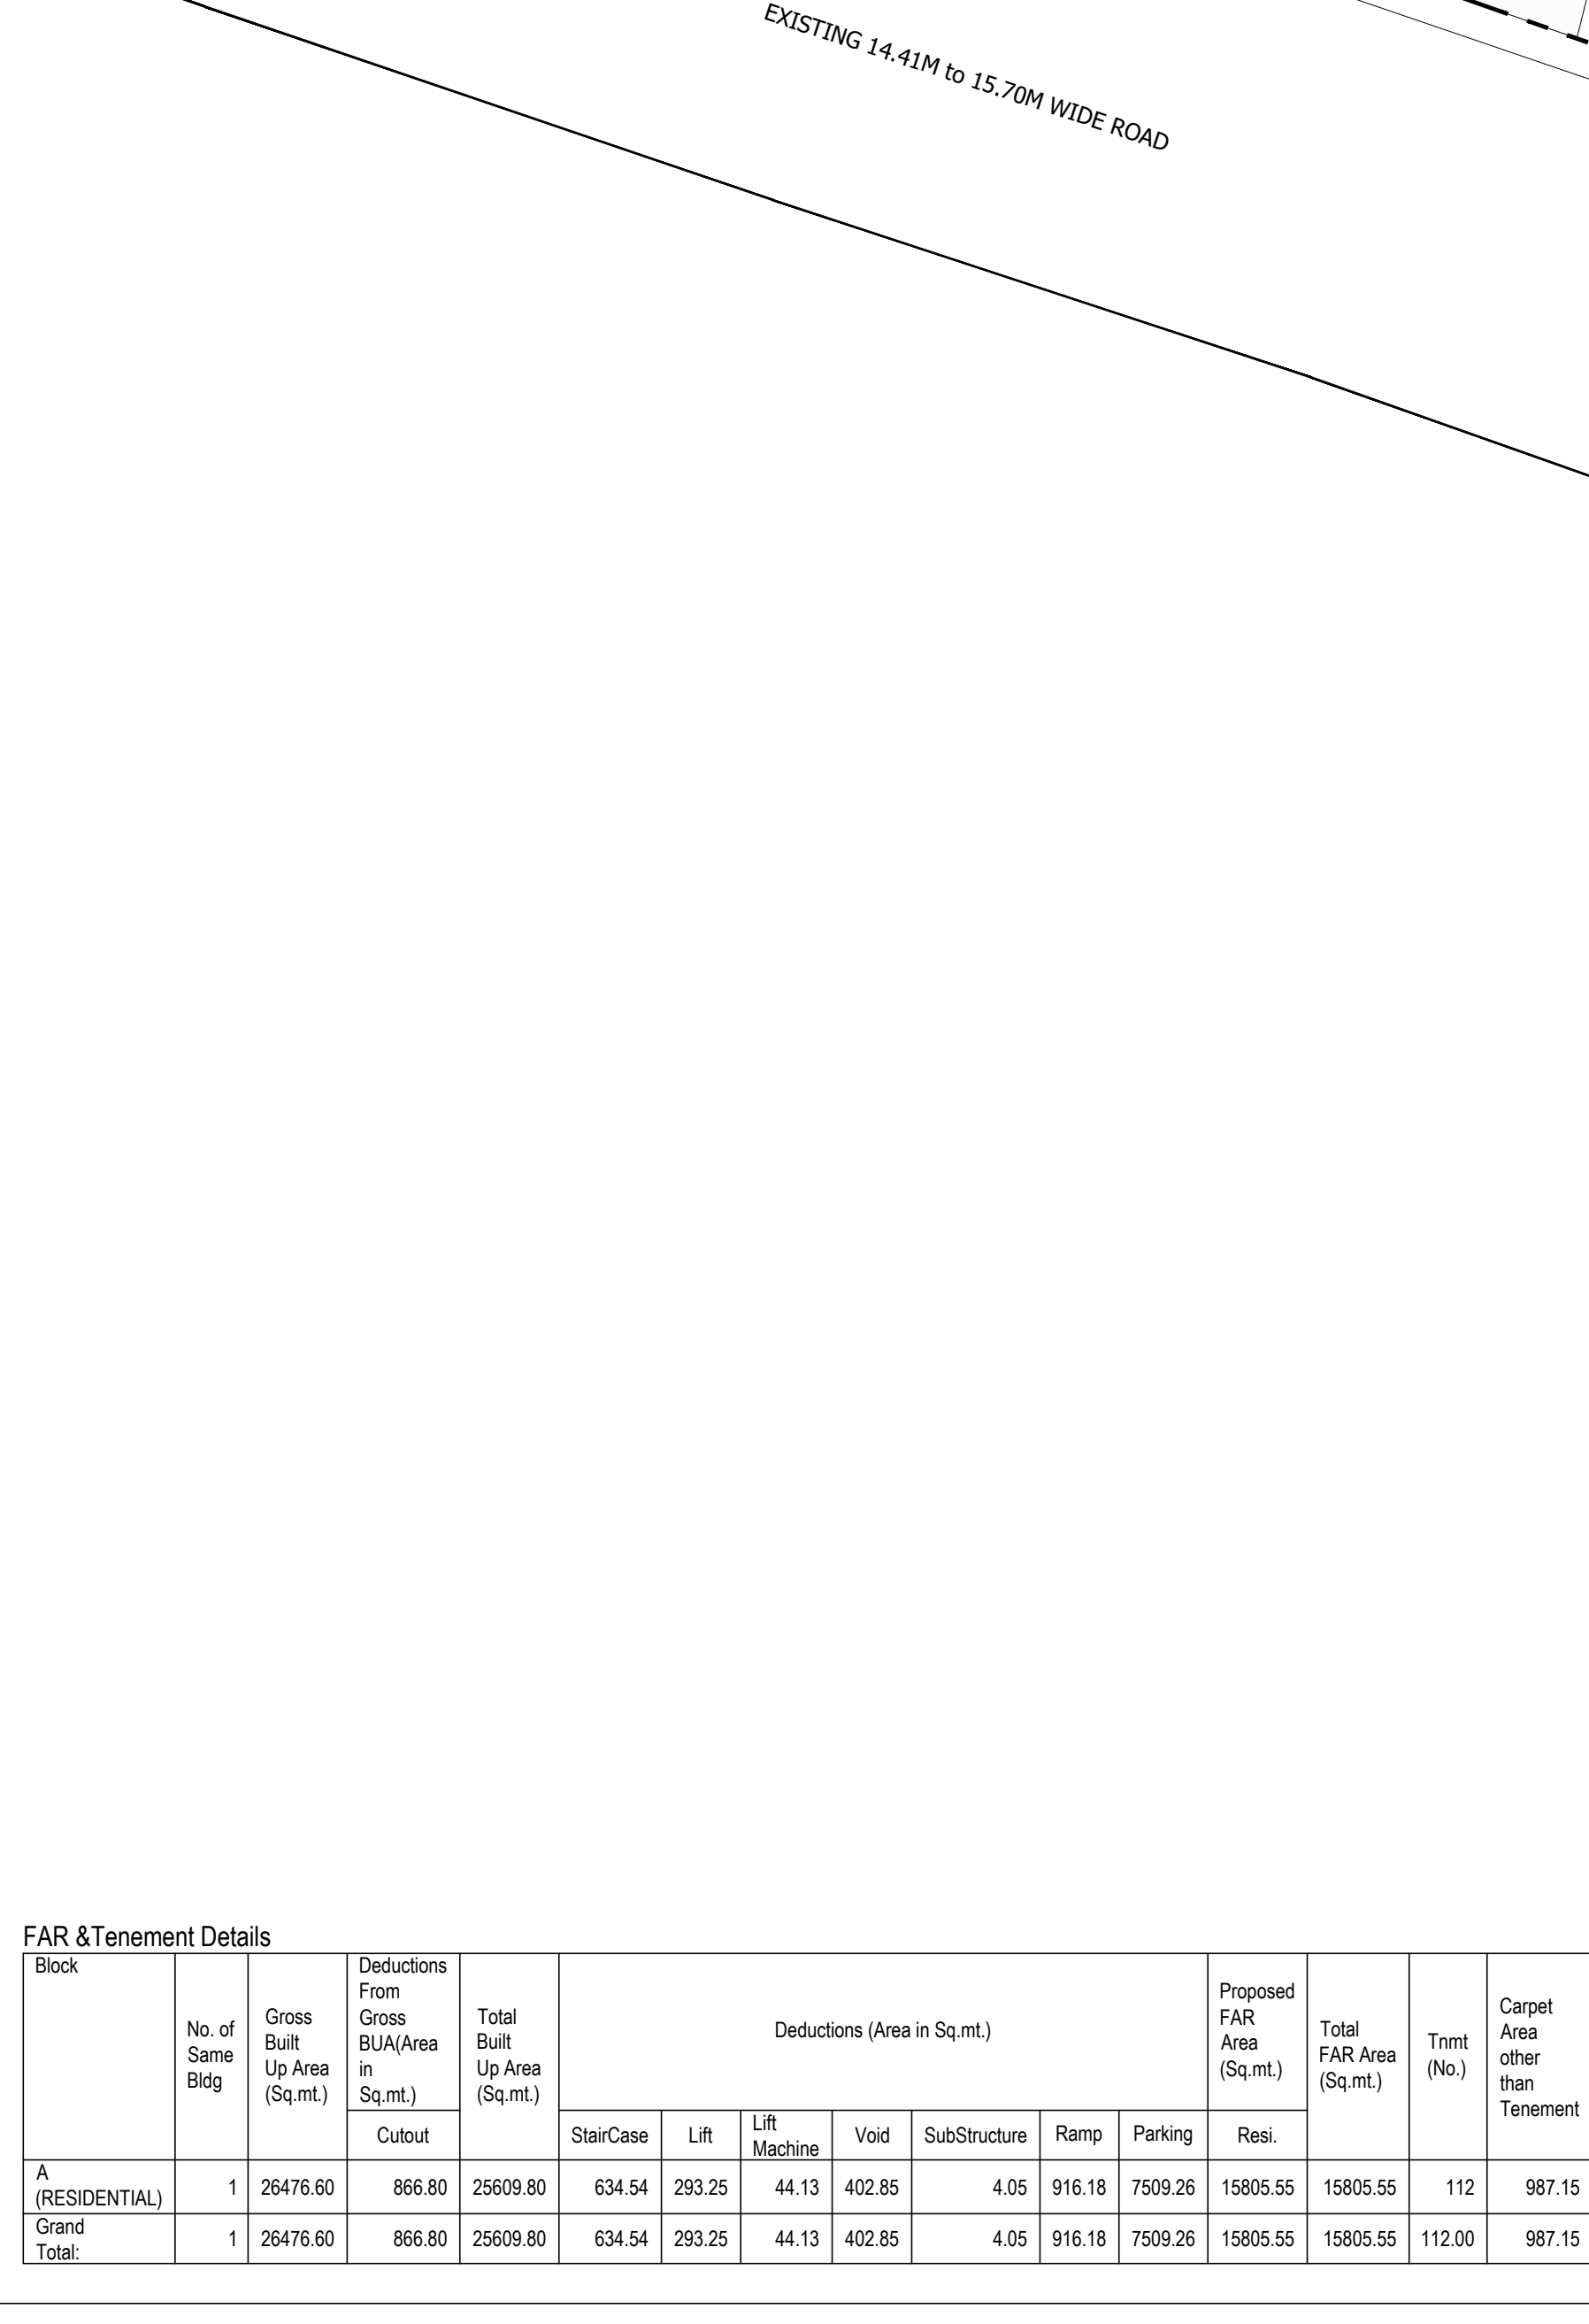



[illegible]

OWNER / CPA HOLDER'S SIGNATURE _____	OWNER / CPA HOLDER'S SIGNATURE _____
OWNER'S ADDRESS WITH ID NUMBER M/s Curries Company LLP	OWNER'S ADDRESS WITH ID NUMBER M/s Curries Company LLP
Rep by Authorized Signatory M. John Abraham	Rep by Authorized Signatory M. John Abraham
CPA R Katha holder for Hemant J Parth S S Brijendra	CPA R Katha holder for Hemant J Parth S S Brijendra
House No. 676, 68 A cross, 3rd block, Opp Old Bangalore International Airport, Bangalore	House No. 676, 68 A cross, 3rd block, Opp Old Bangalore International Airport, Bangalore
ARCHITECT/ENGINEER SIGNATURE Ganesh N	ARCHITECT/ENGINEER SIGNATURE Ganesh N
4332, 28th Cross, 17th Main Road, 80th 2nd Stage-Bangalore - 560070, E-428917-18	4332, 28th Cross, 17th Main Road, 80th 2nd Stage-Bangalore - 560070, E-428917-18
PROJECT TITLE PROPOSED RESIDENTIAL APARTMENT BUILDING AT HGA SITE NEAR KILGAURAHALL ROAD (37° 54' 00" N, 75° 10' 00" E) - ANANTHARAJU ROAD, VILLAGE VELAGU, TILAKANAHALLI, BANGALORE NORTH TALKANAHALLI NO-07.	PROJECT TITLE PROPOSED RESIDENTIAL APARTMENT BUILDING AT HGA SITE NEAR KILGAURAHALL ROAD (37° 54' 00" N, 75° 10' 00" E) - ANANTHARAJU ROAD, VILLAGE VELAGU, TILAKANAHALLI, BANGALORE NORTH TALKANAHALLI NO-07.
DRAWING TITLE SITE PLAN & GROUND FLOOR PLAN	DRAWING TITLE SITE PLAN & GROUND FLOOR PLAN
SHEET NO. 01 of 05	SHEET NO. 01 of 05

This approval of Building plan/ Modified plan is valid for the years from the date of issue of plan and building license by the competent authority.

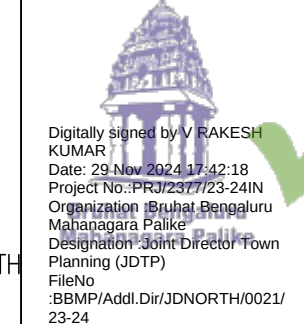

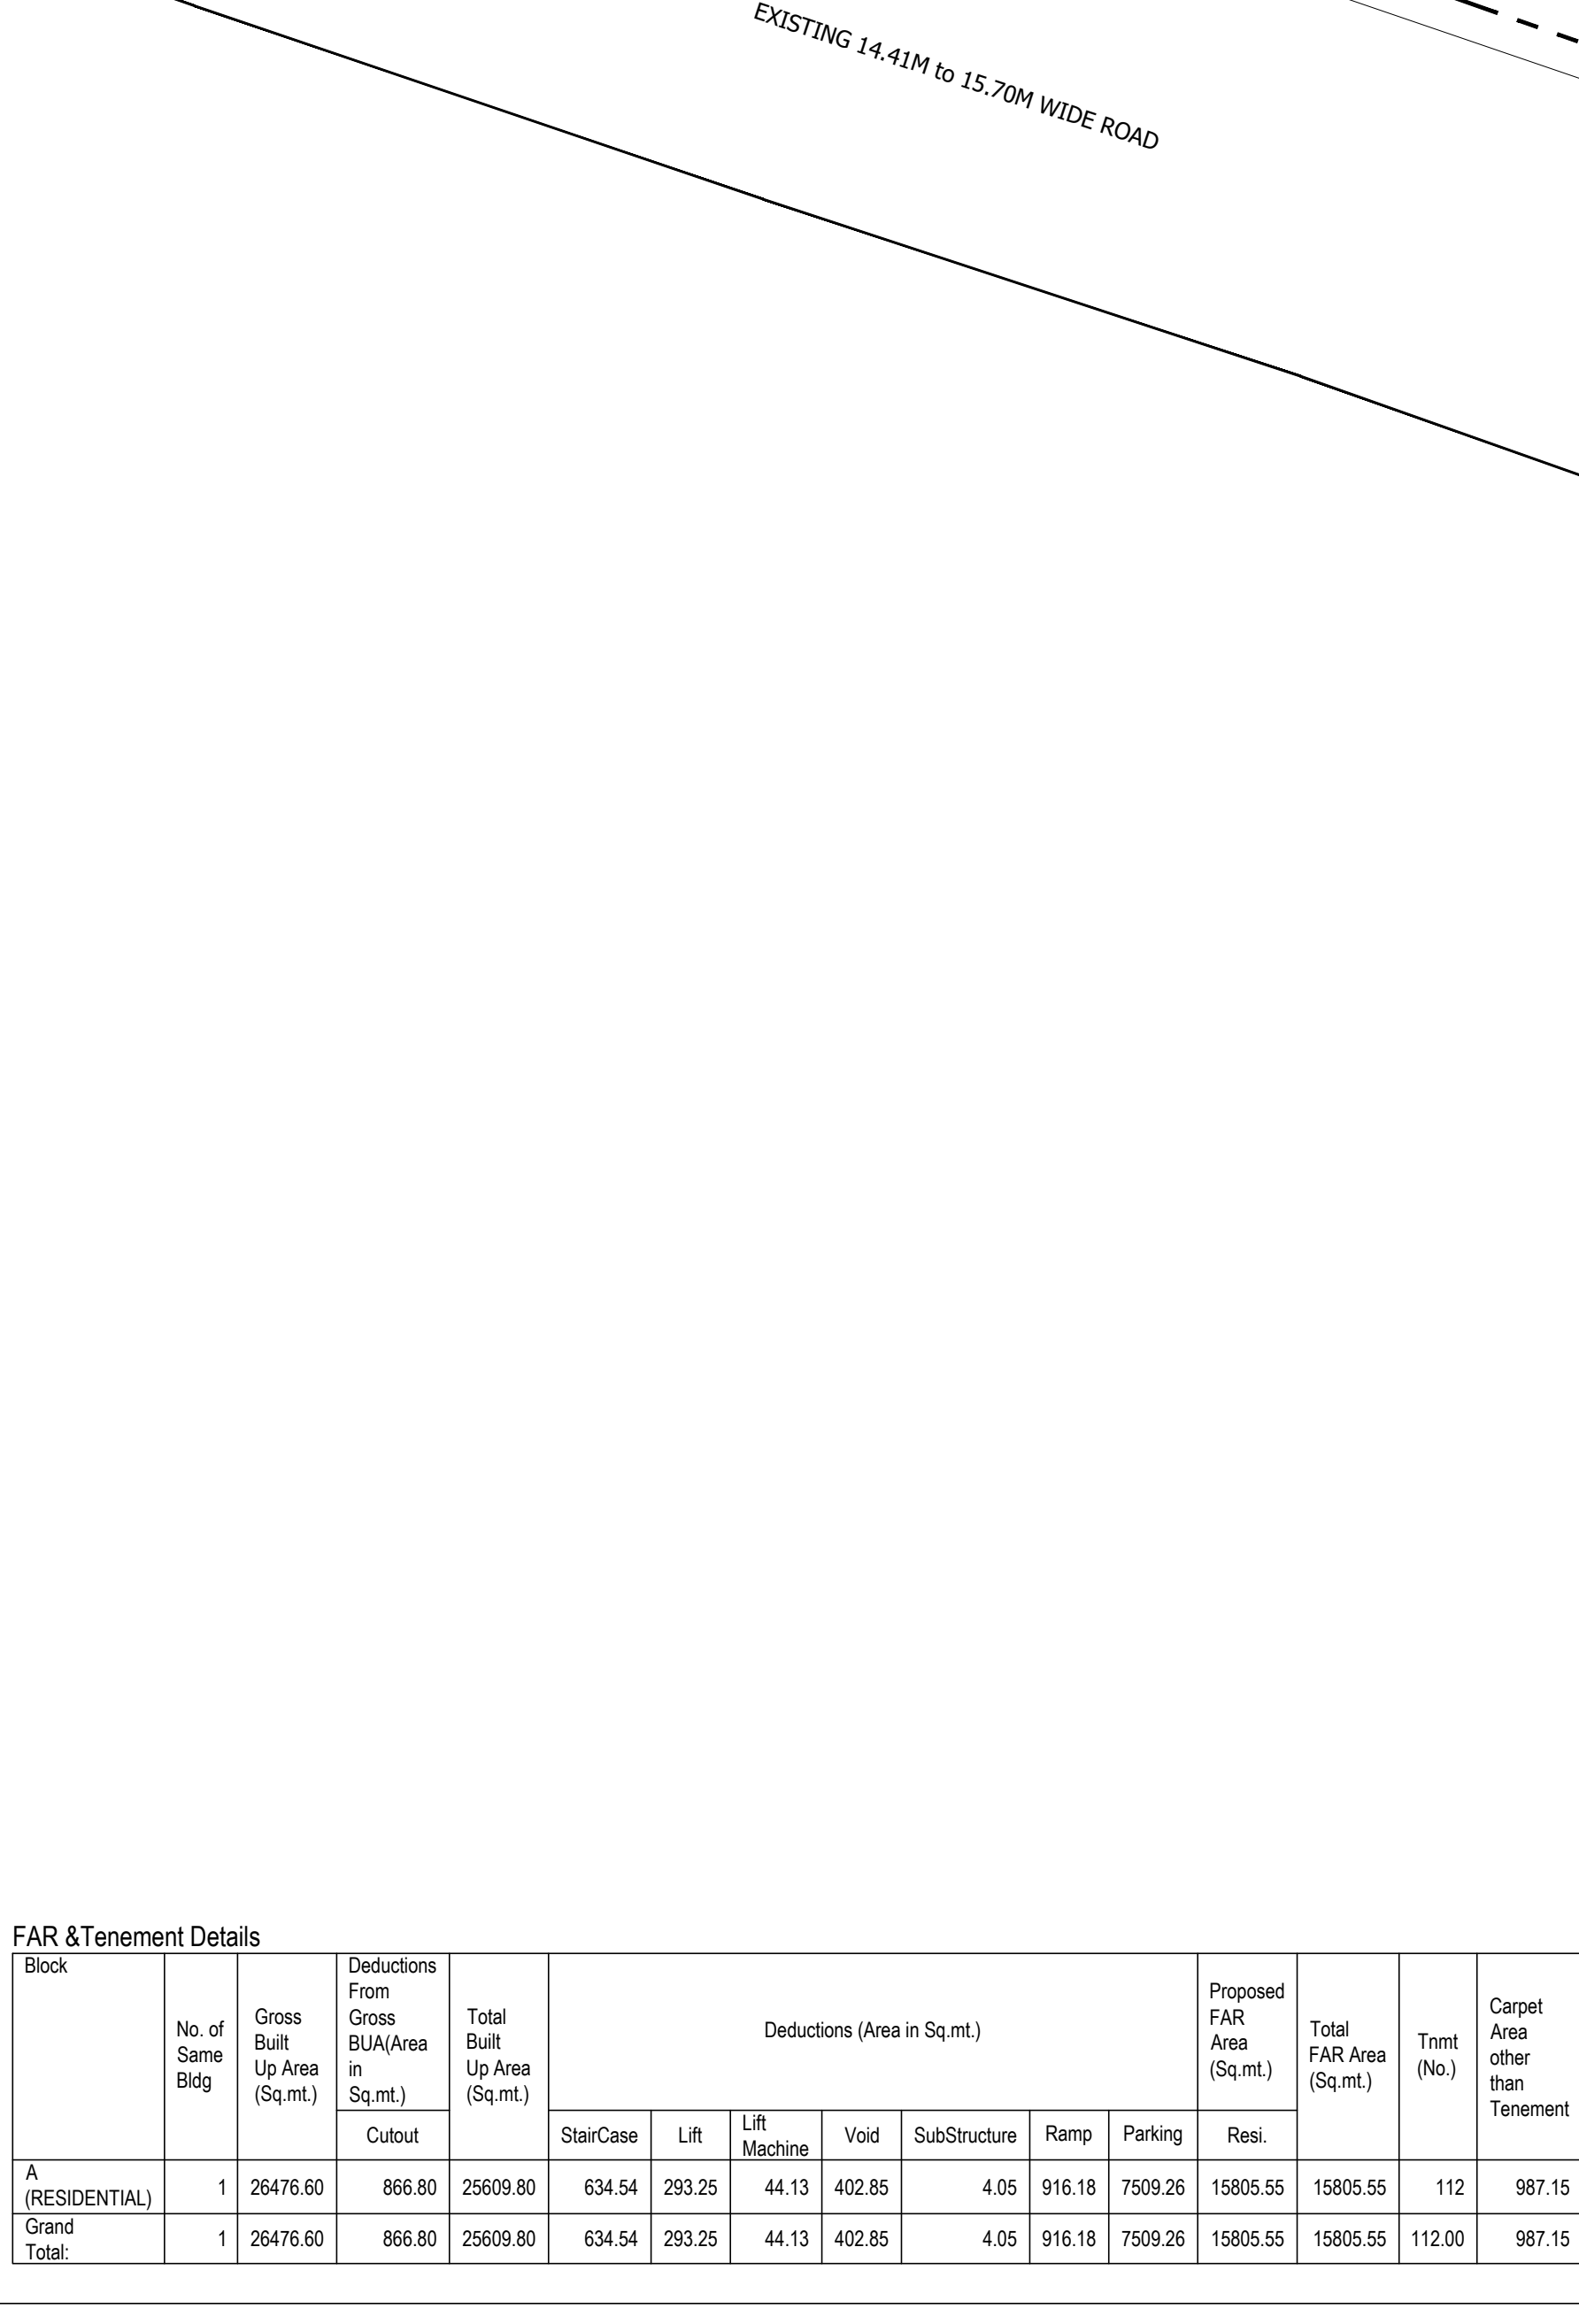

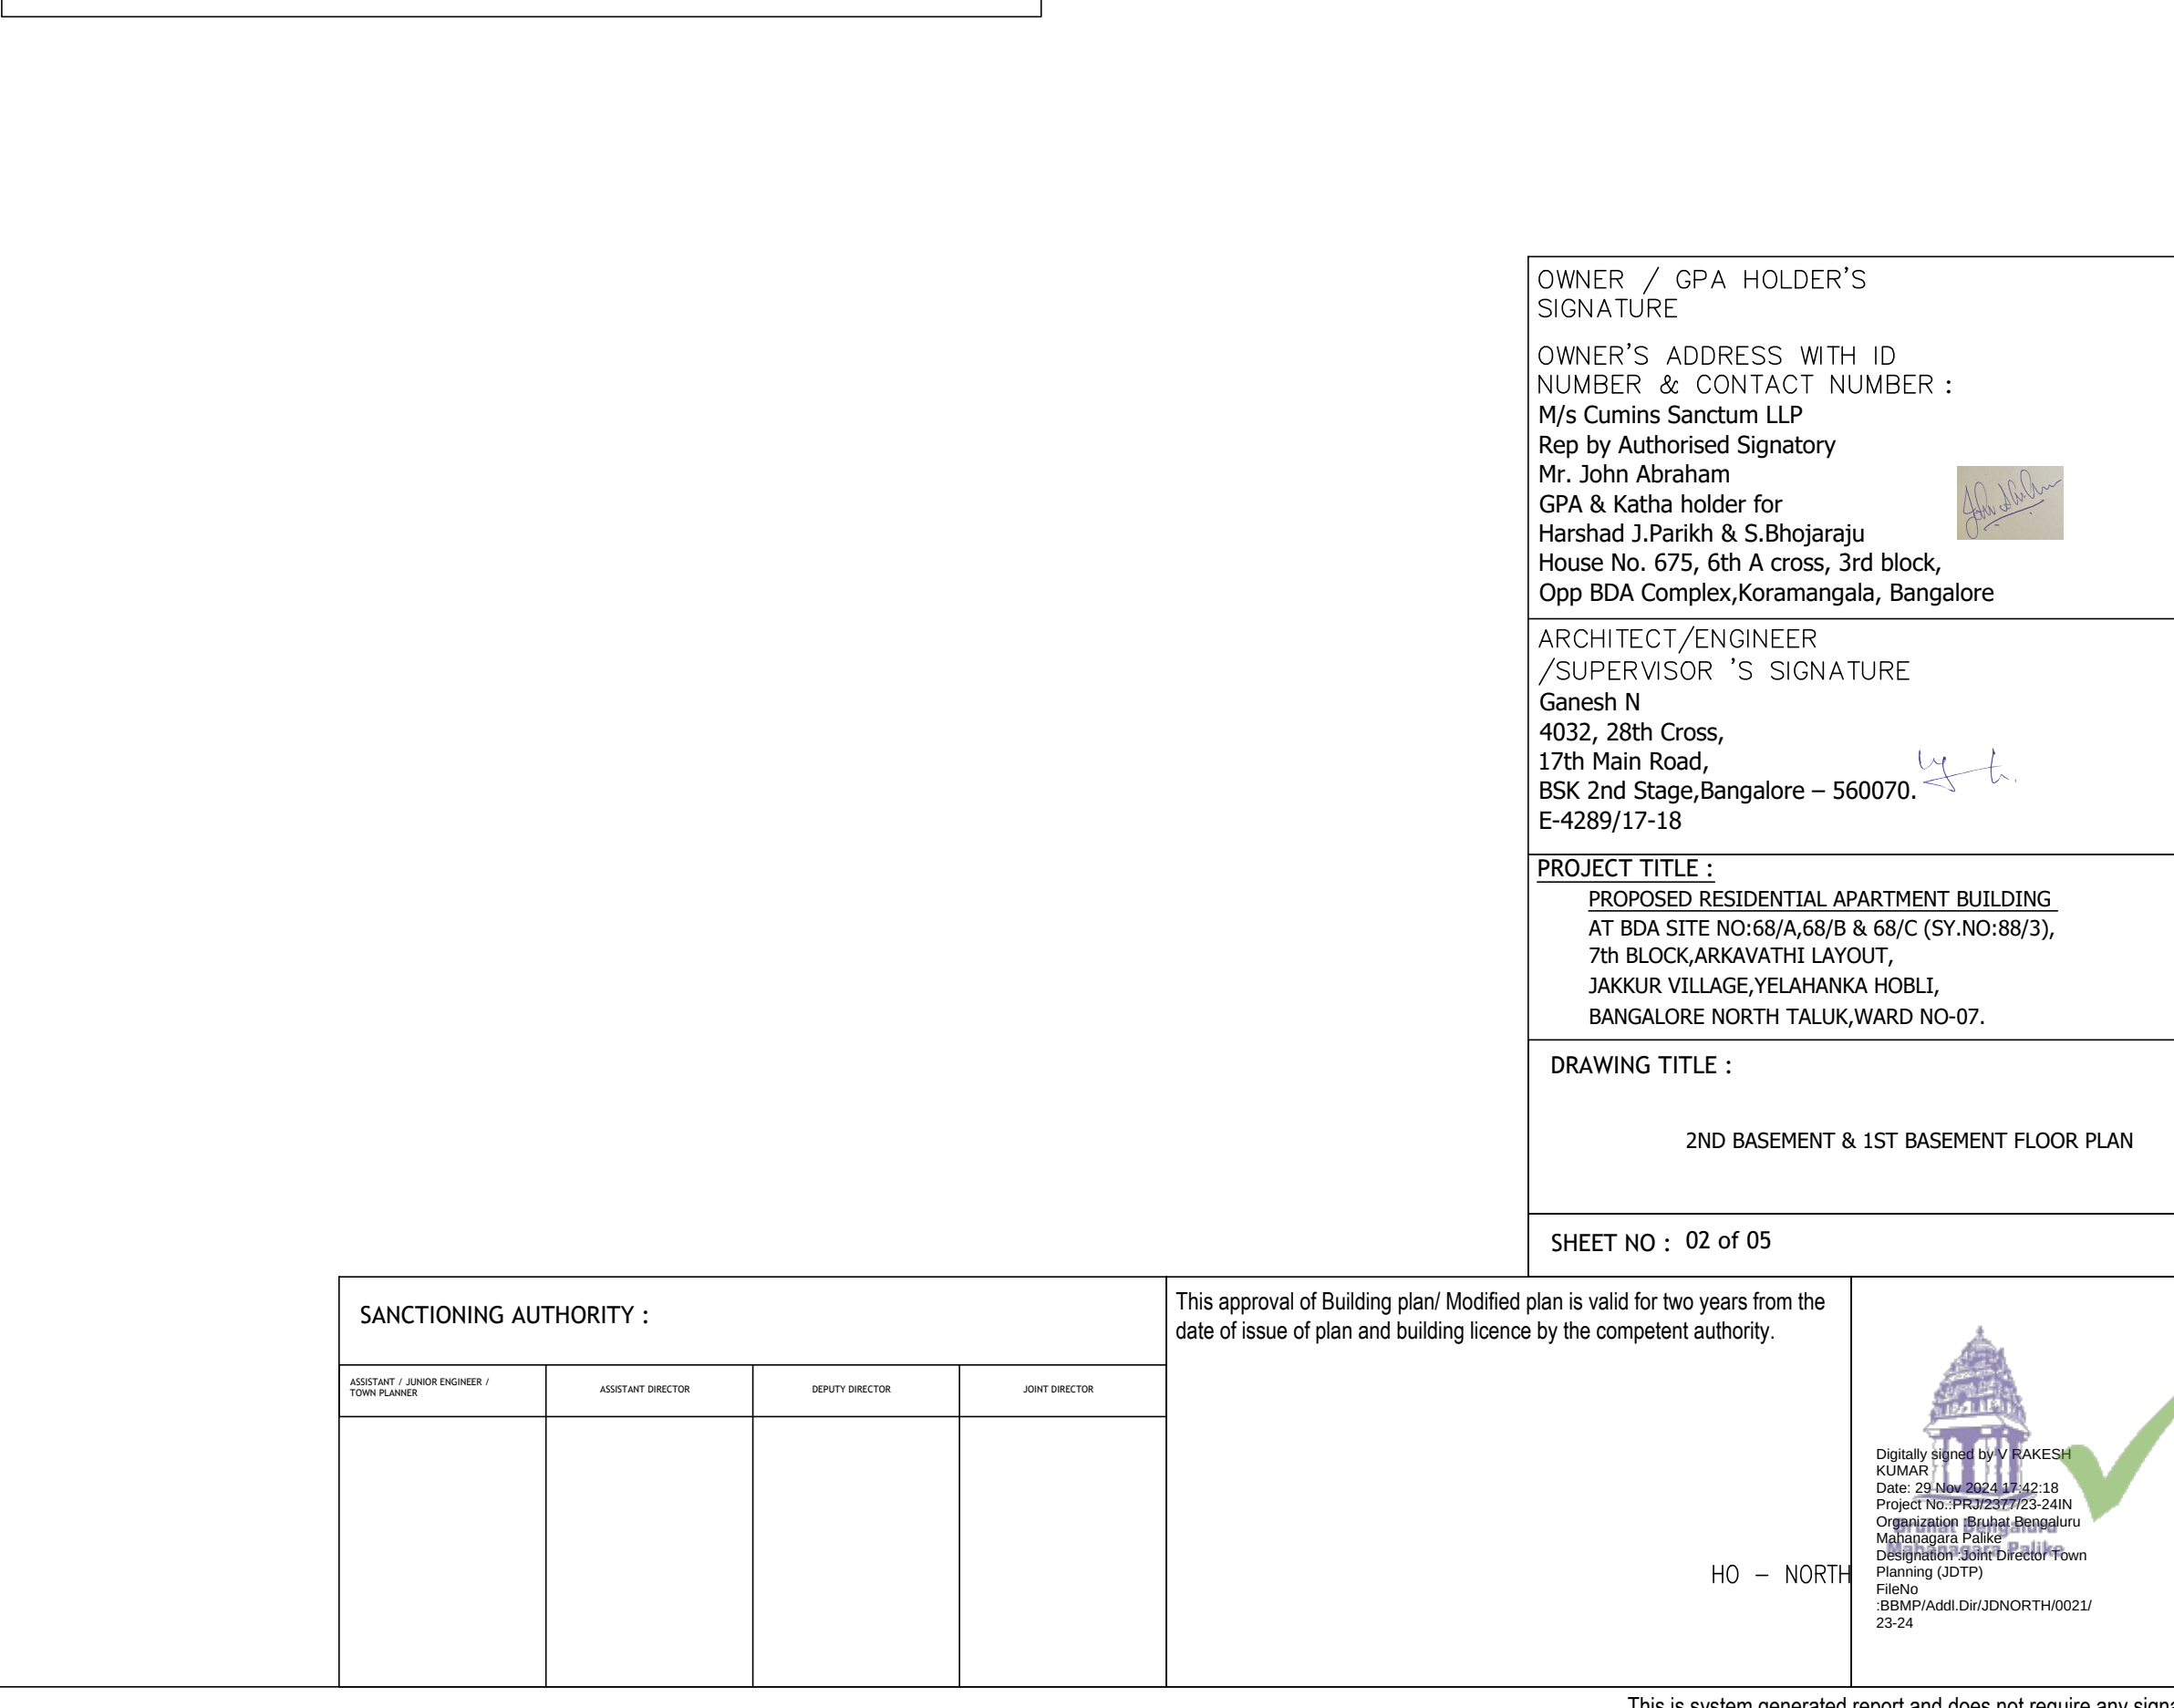





serDefinedMetric (900.00 x 600.00MM)	1	2	3	4	5	6	7	8	9	10	11
--------------------------------------	---	---	---	---	---	---	---	---	---	----	----

Grand Total:	1	28476.60	889.80	25609.80	634.54	293.25	44.13	402.85	4.05	916.18	7509.26	15806.55	15805.55	112.00	987.15
--------------	---	----------	--------	----------	--------	--------	-------	--------	------	--------	---------	----------	----------	--------	--------

its site of work, place and is not registered with the Karnataka Building and Other Construction workers Welfare Board"