




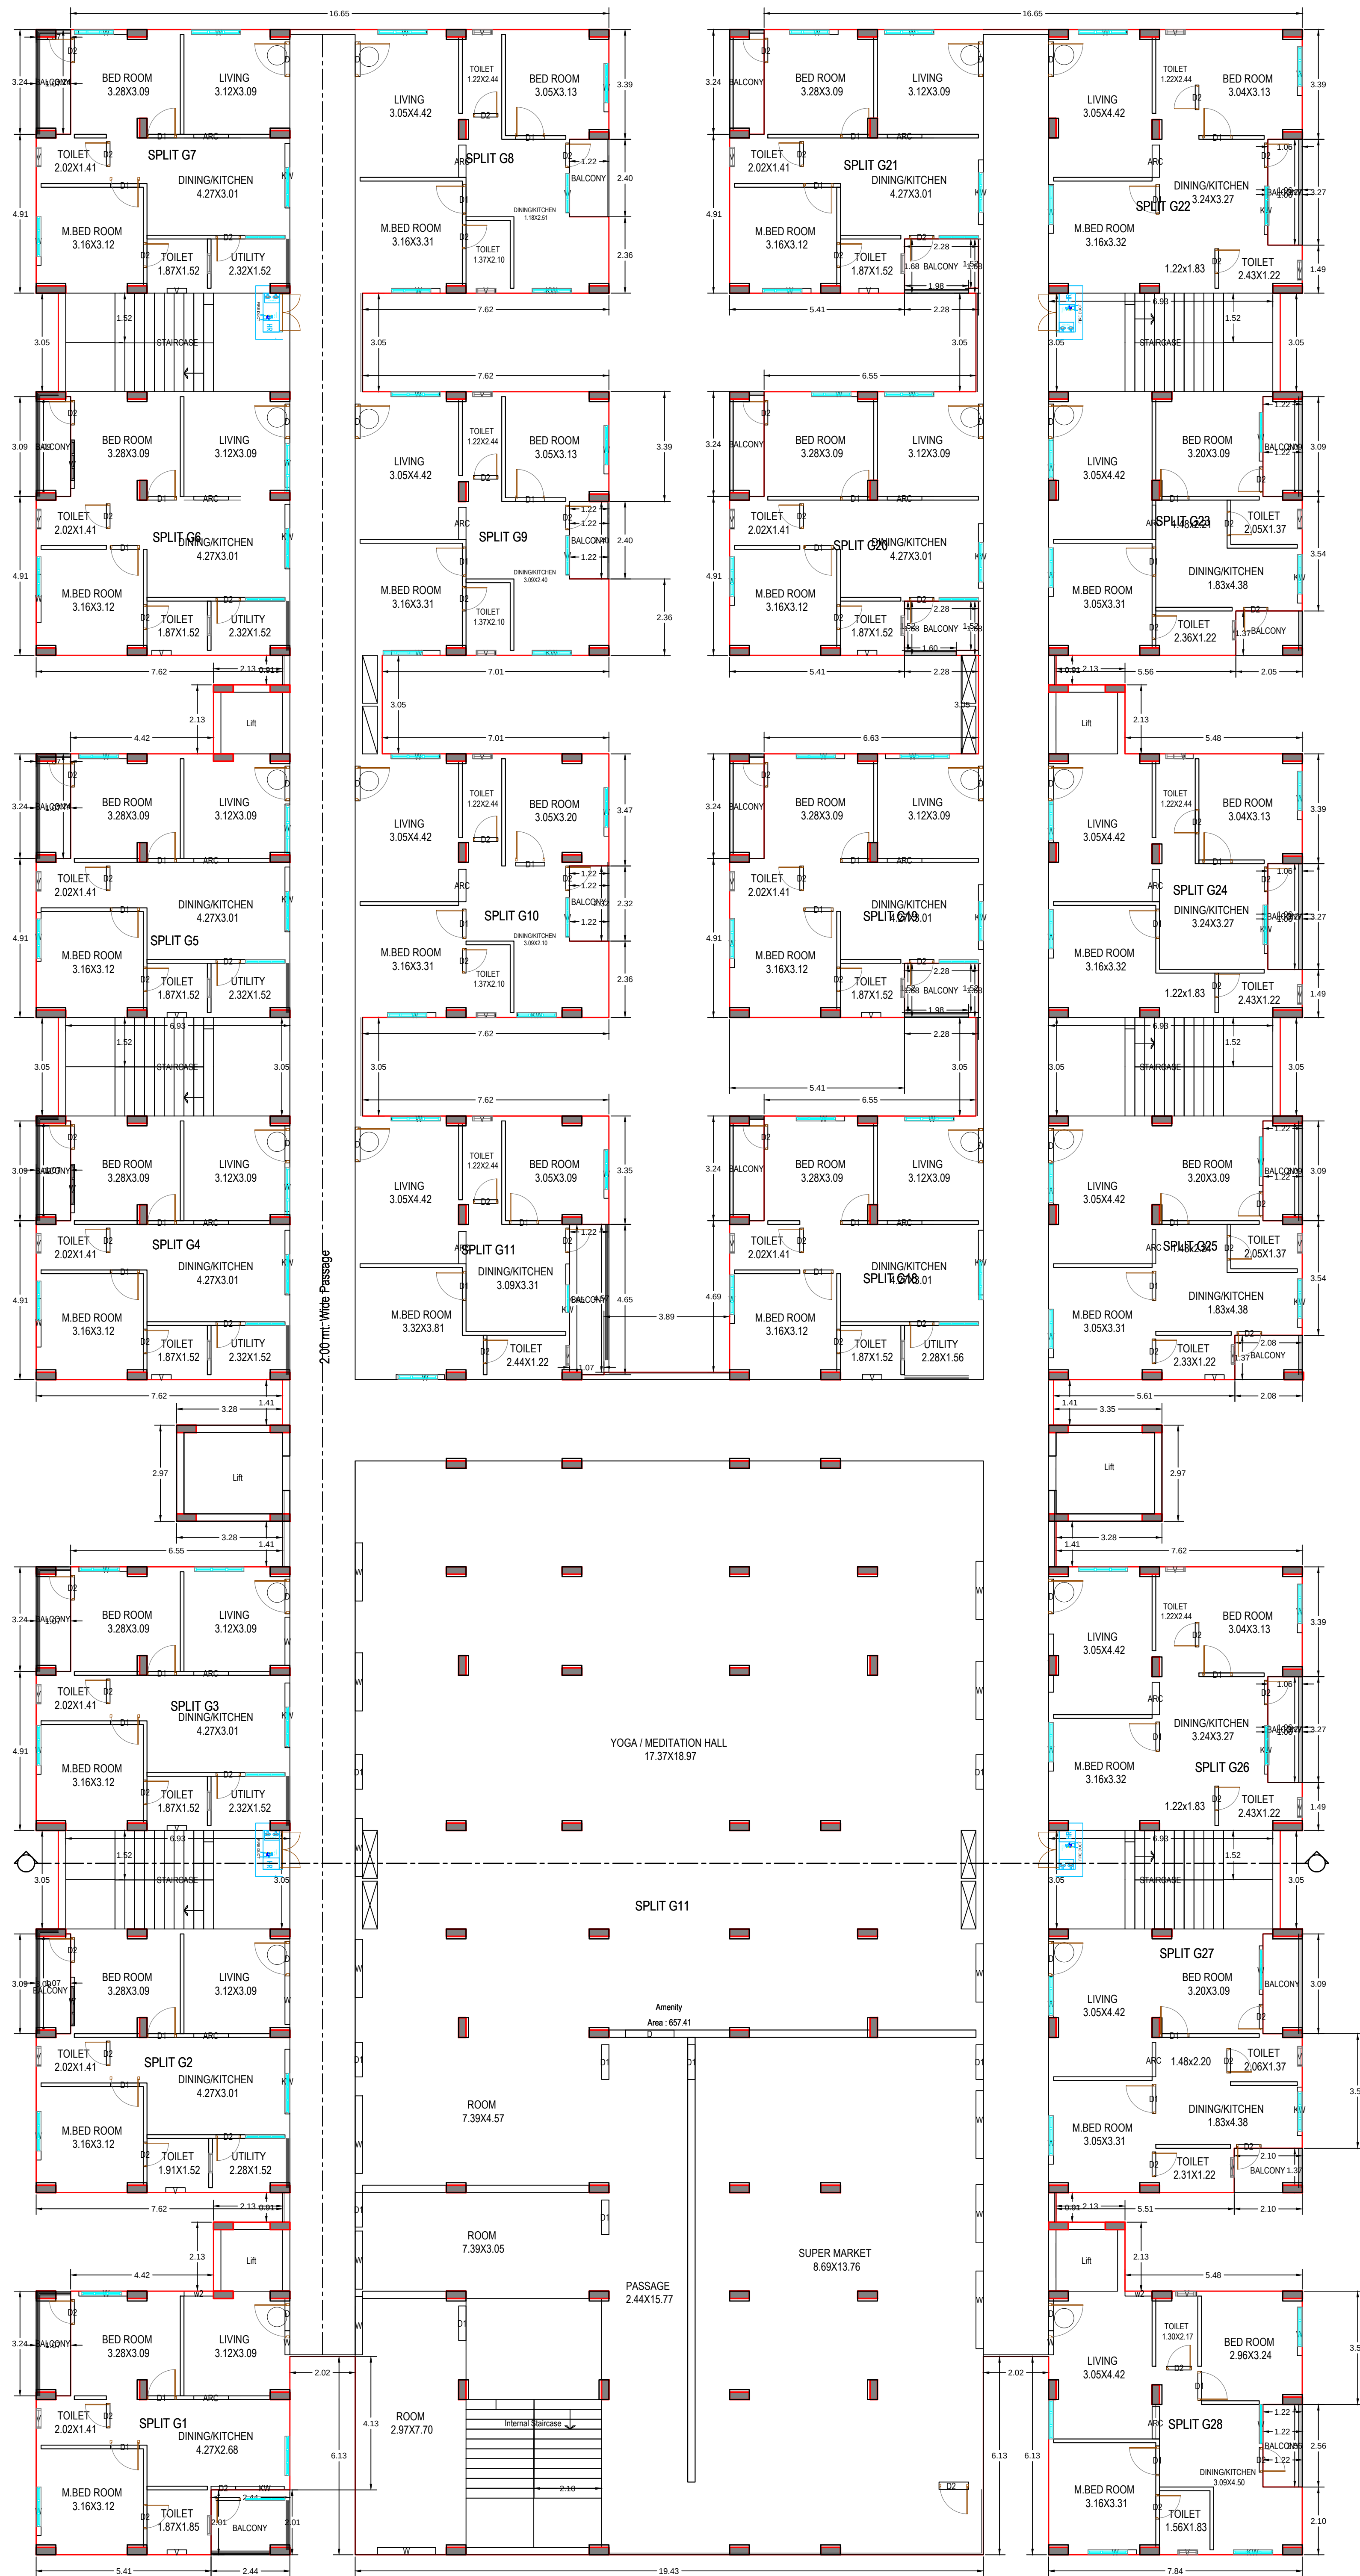


GROUND FLOOR PLAN
(Proposed)
(SCALE 1:100)

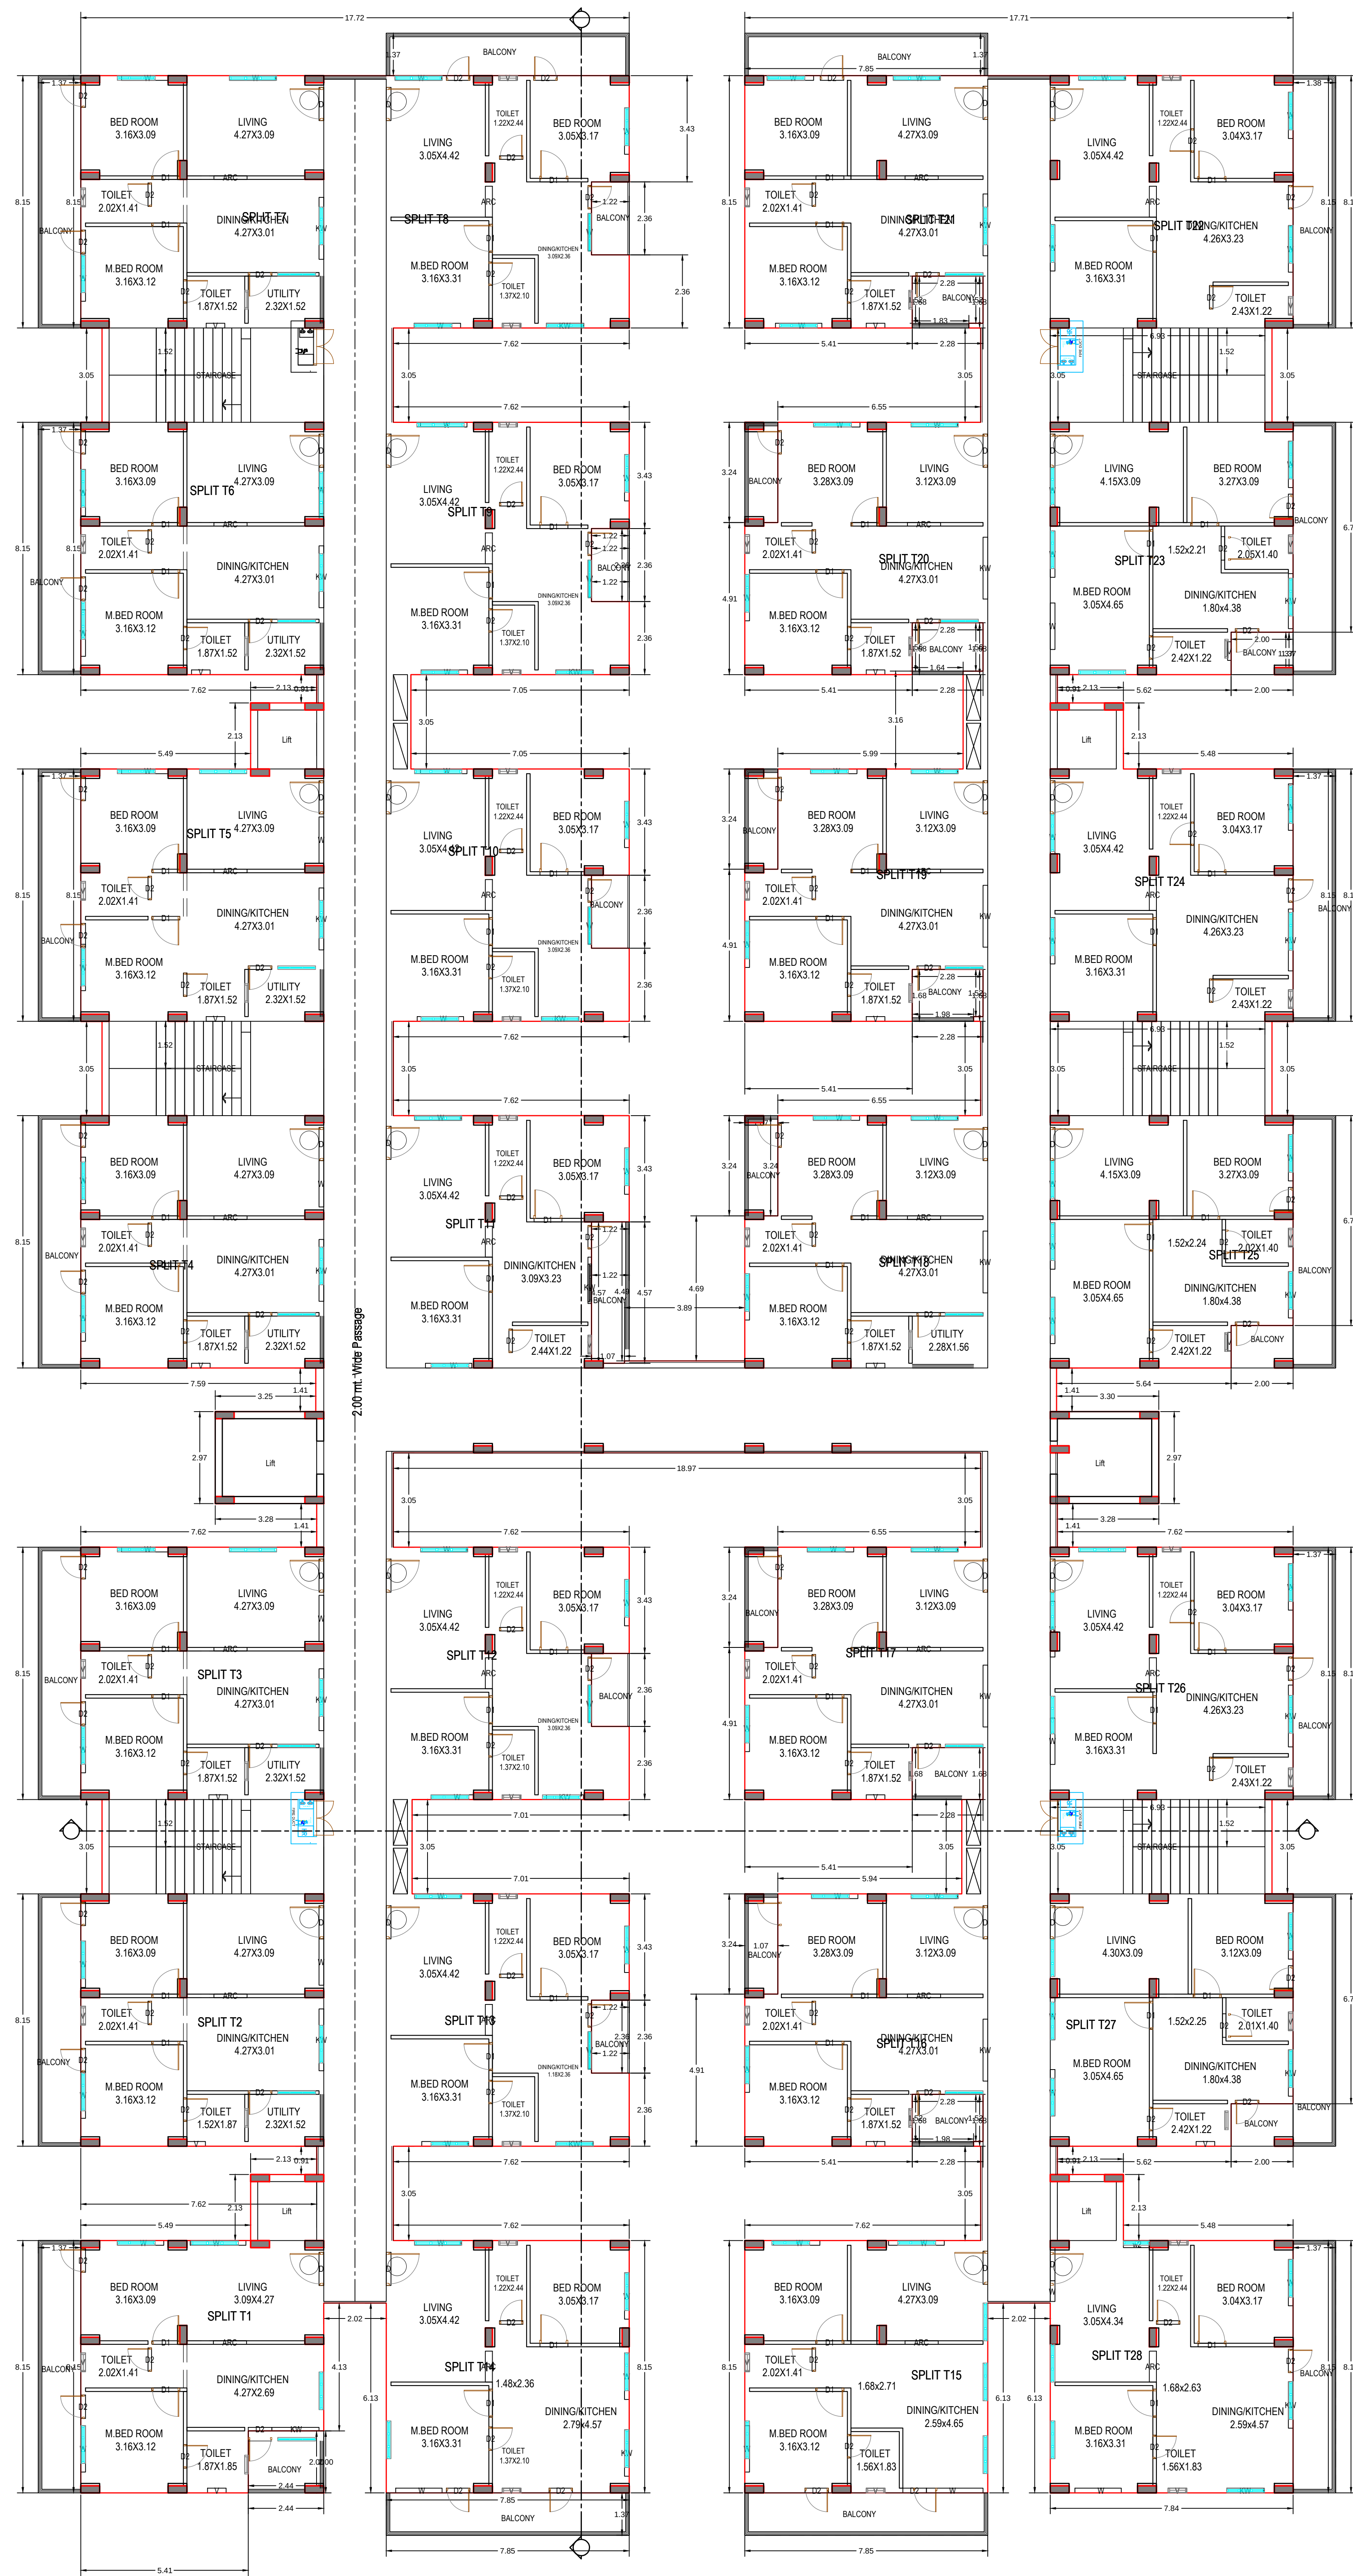

TYPICAL -1,2,3,4,6&7 FLOOR PLAN
(Proposed)
(SCALE 1:100)

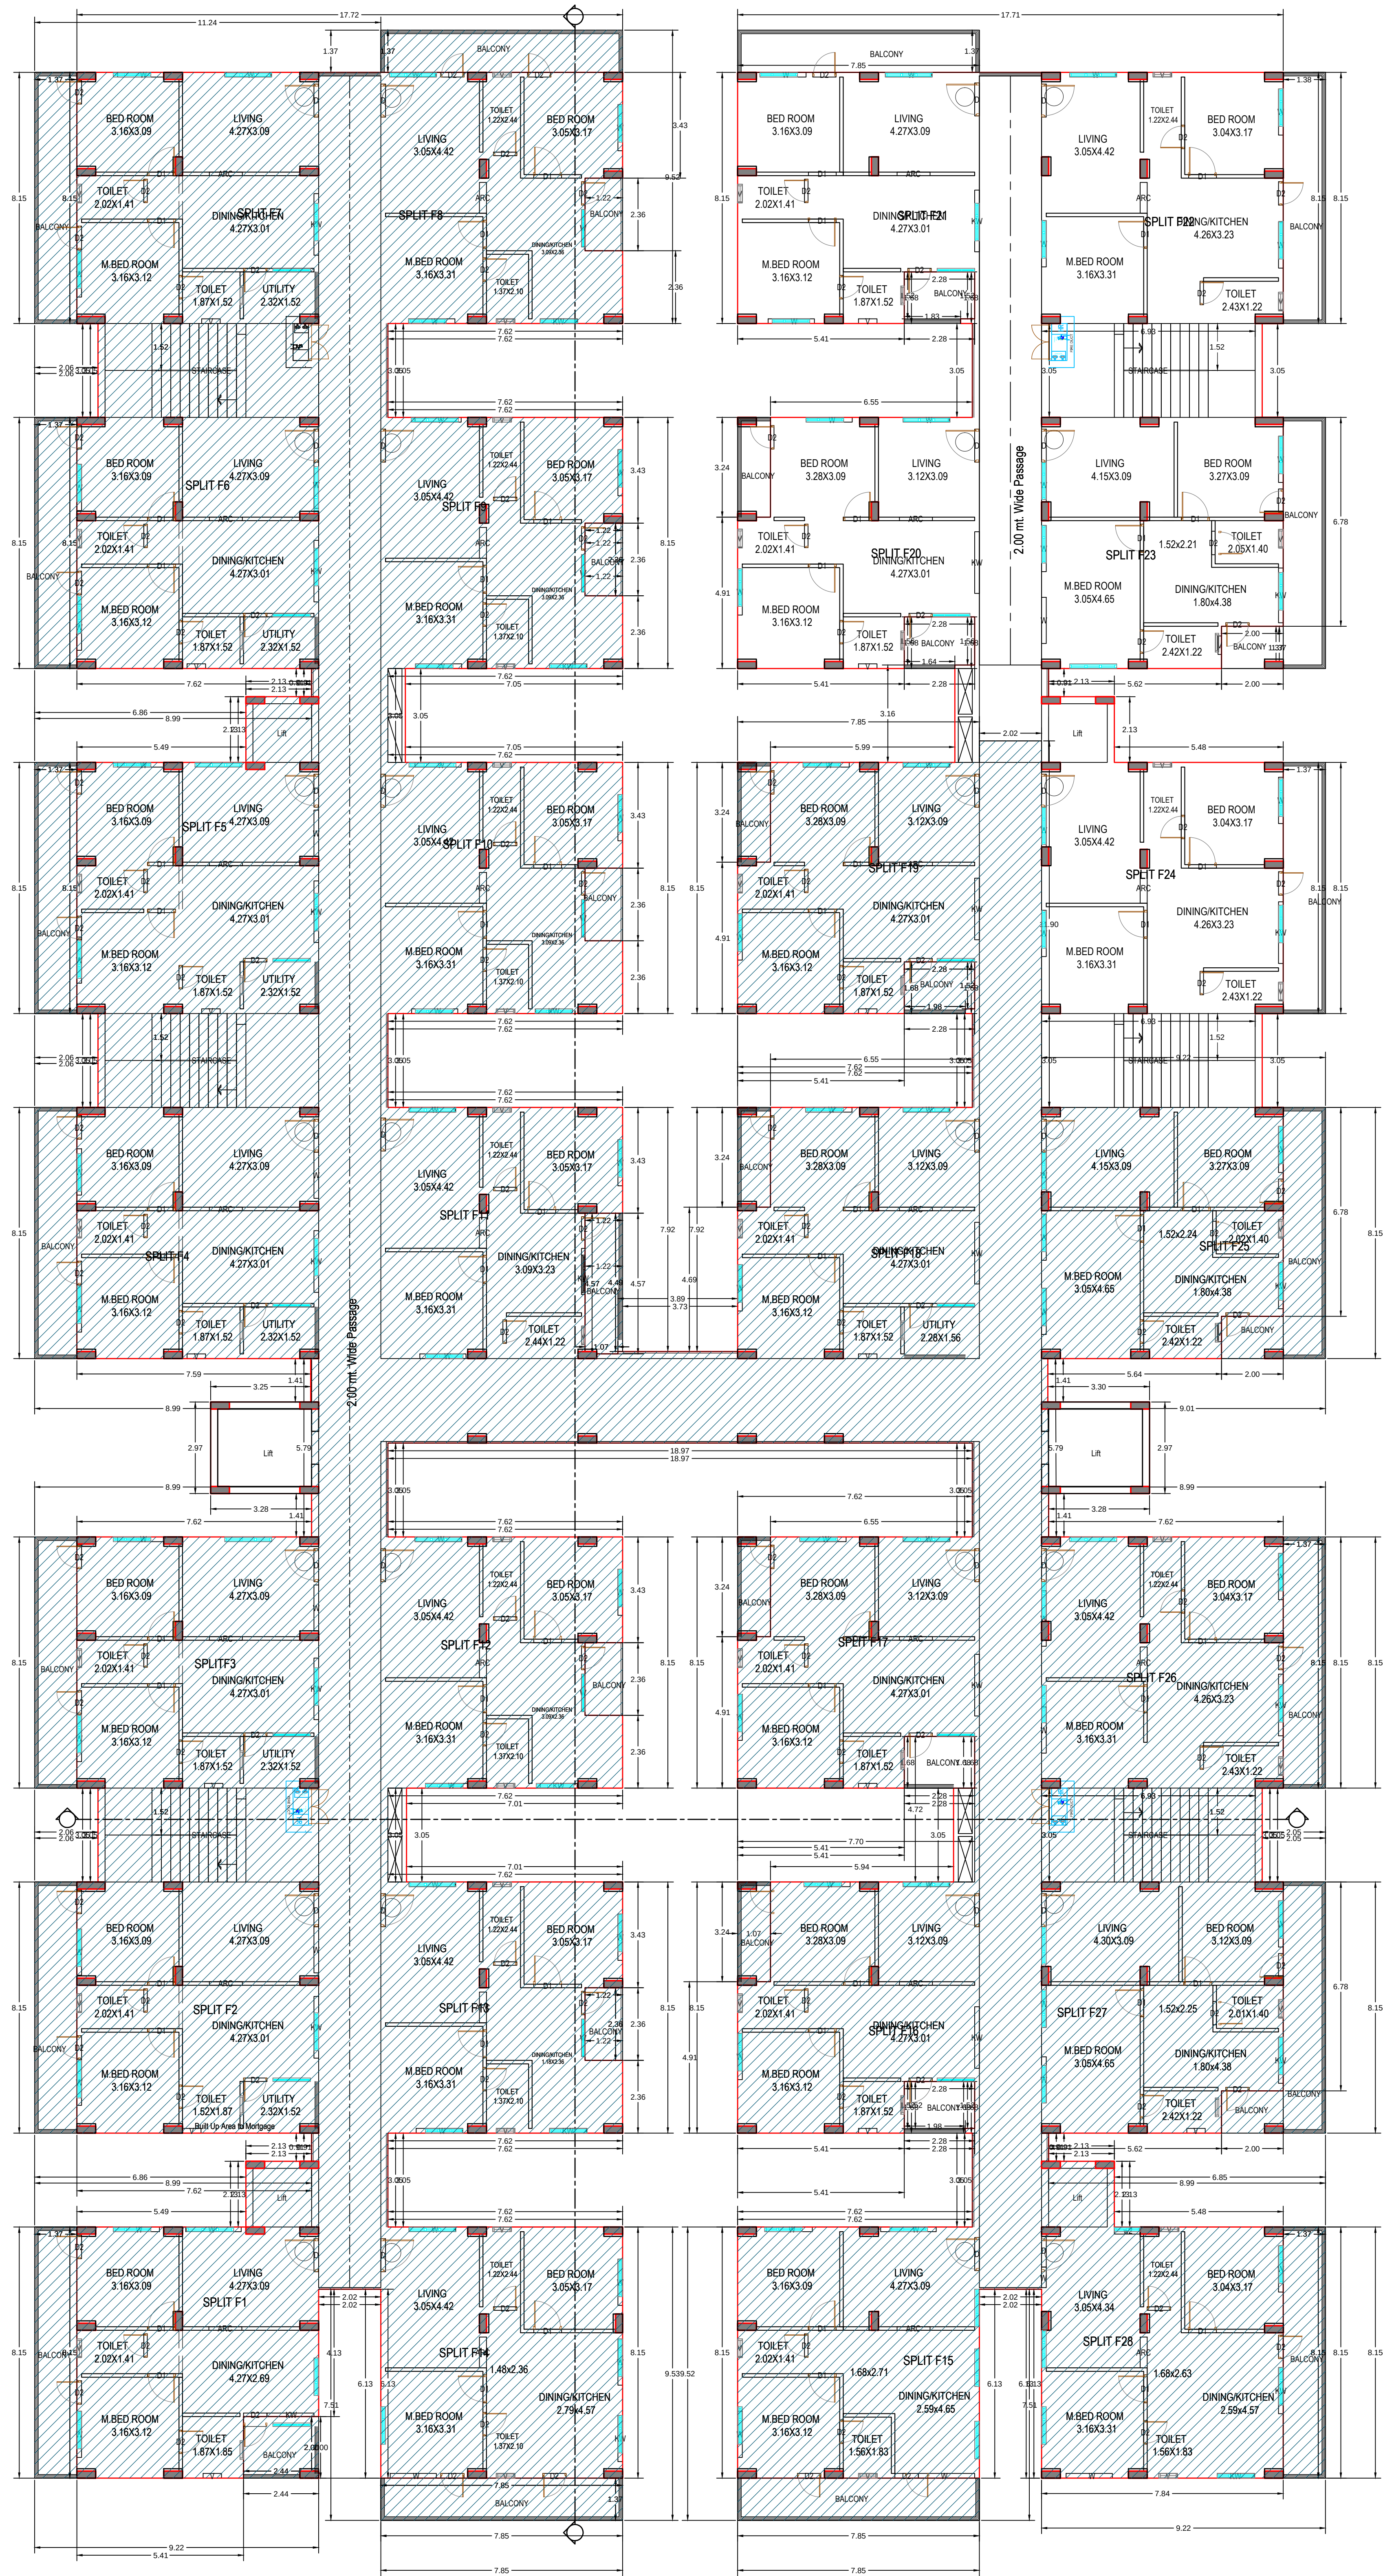

FIFTH FLOOR PLAN
(Proposed)
(SCALE 1:100)

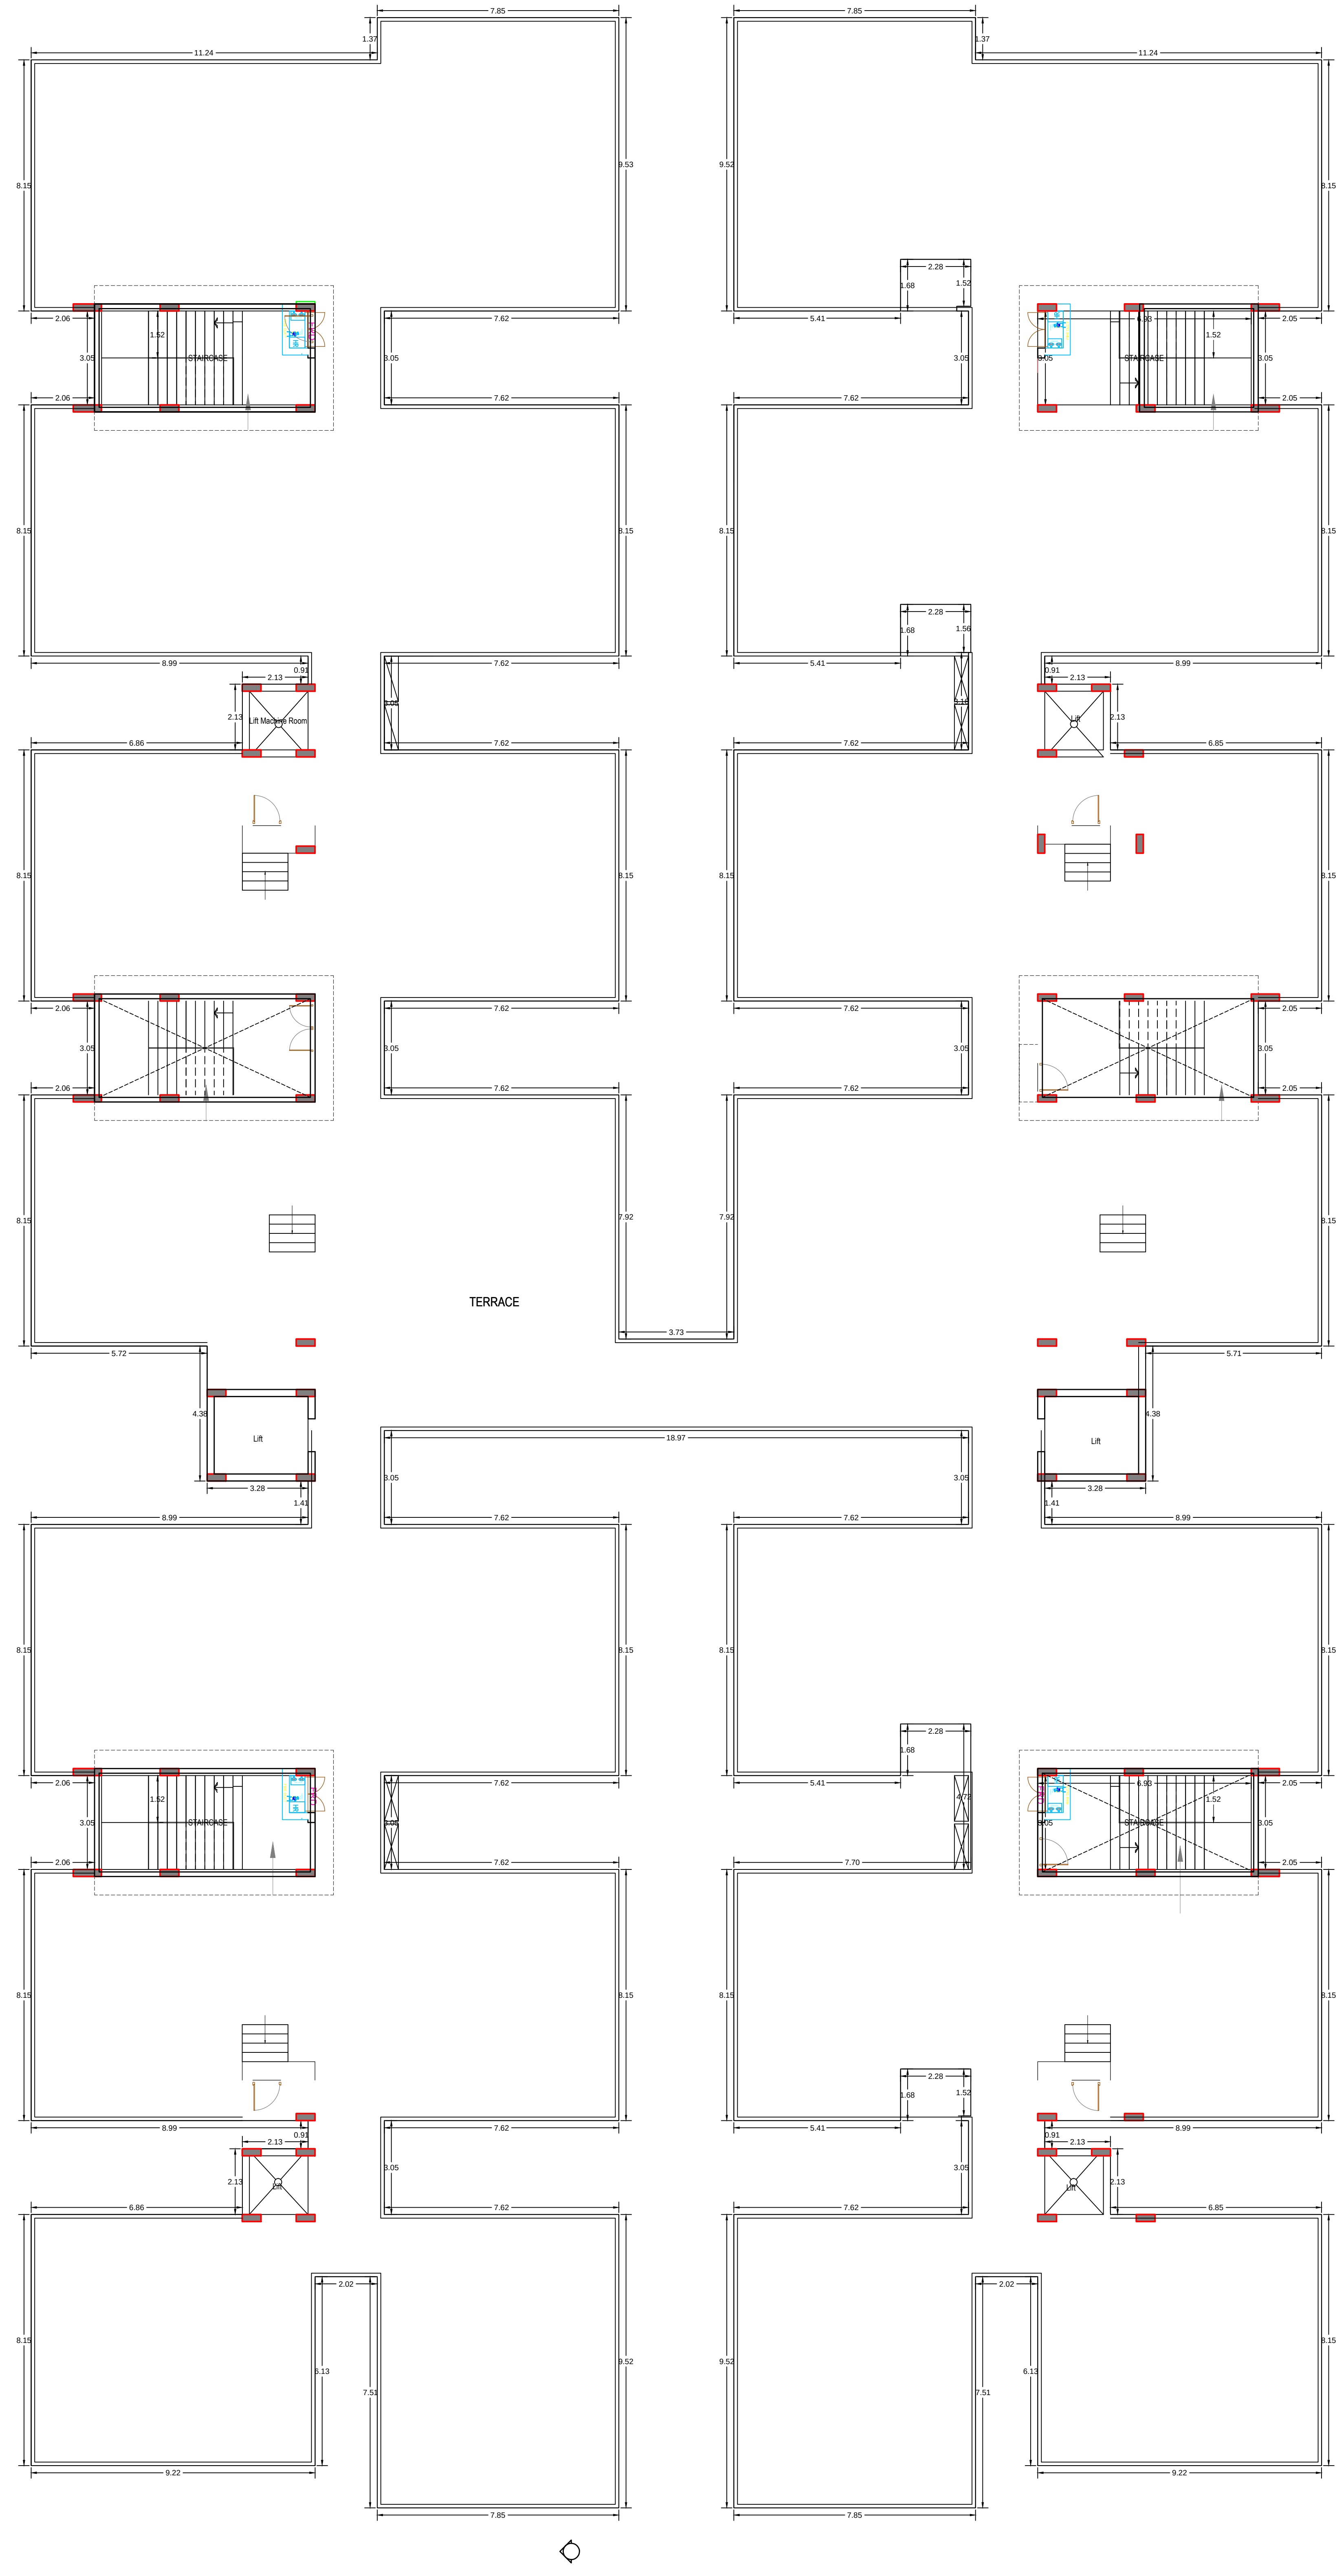

TERRACE FLOOR PLAN
(SCALE 1:100)

SCHEDULE OF JOINERY:

BUILDING NAME	NAME	LENGTH	HEIGHT	NOS
PROPOSED (BUILDING)	DZ	0.76	2.10	809
PROPOSED (BUILDING)	D1	0.86	2.10	498
PROPOSED (BUILDING)	DZ	0.91	2.10	01
PROPOSED (BUILDING)	ARC	1.00	2.10	85
PROPOSED (BUILDING)	D	1.07	2.10	218
PROPOSED (BUILDING)	ARC	1.07	2.10	112
PROPOSED (BUILDING)	D1	1.07	2.10	09
PROPOSED (BUILDING)	D	1.50	2.10	01

SCHEDULE OF JOINERY:

BUILDING NAME	NAME	LENGTH	HEIGHT	NOS
PROPOSED (BUILDING)	V	0.00	0.76	437
PROPOSED (BUILDING)	W	0.07	1.20	07
PROPOSED (BUILDING)	W	0.75	1.20	02
PROPOSED (BUILDING)	w2	0.84	1.20	08
PROPOSED (BUILDING)	w2	0.91	1.20	01
PROPOSED (BUILDING)	KW	1.00	0.83	46
PROPOSED (BUILDING)	W	1.20	1.20	39
PROPOSED (BUILDING)	KW	1.50	0.83	43
PROPOSED (BUILDING)	W	1.50	1.20	061
PROPOSED (BUILDING)	KW	1.62	0.83	07
PROPOSED (BUILDING)	KW	1.78	1.20	07
PROPOSED (BUILDING)	W	1.80	1.20	33
PROPOSED (BUILDING)	W	1.83	1.20	07
PROPOSED (BUILDING)	KW	2.00	0.83	108
PROPOSED (BUILDING)	W	2.10	1.20	01
PROPOSED (BUILDING)	W	2.40	1.20	02

Balcony Calculations Table

FLOOR	SIZE	AREA	TOTAL AREA
GROUND FLOOR PLAN			
	1.07 X 3.26 X 3 X 1	27.69	101.37
	1.07 X 3.08 X 3 X 1	9.87	
	2.01 X 2.44 X 1 X 1	4.89	
	1.22 X 4.65 X 1 X 1	5.66	
	1.22 X 2.33 X 1 X 1	2.83	
	1.68 X 2.26 X 3 X 1	11.34	
	1.06 X 3.26 X 3 X 1	10.44	
	1.22 X 3.08 X 3 X 1	11.75	
	1.37 X 2.08 X 1 X 1	2.81	
FIFTH FLOOR PLAN			
	1.37 X 2.08 X 1 X 1	2.86	208.84
	1.22 X 2.45 X 2 X 1	5.84	
	1.37 X 7.85 X 4 X 1	43.08	
	1.37 X 6.16 X 13 X 1	145.34	
	1.22 X 2.26 X 5 X 1	14.40	
	1.22 X 4.57 X 1 X 1	5.56	
	1.68 X 2.26 X 5 X 1	18.50	
	1.07 X 3.26 X 3 X 1	17.25	
	1.36 X 6.16 X 1 X 1	11.22	
TYPICAL 1, 2, 3, 4, 6 & 8 FLOOR PLAN			
	1.37 X 7.85 X 4 X 1	4.87	1610.04
	1.37 X 2.08 X 3 X 1	8.22	
	1.37 X 7.85 X 4 X 6	208.48	
	1.37 X 6.16 X 13 X 6	872.54	
	1.22 X 2.26 X 5 X 6	86.40	
	1.22 X 4.57 X 1 X 6	33.36	
	1.68 X 2.26 X 5 X 6	113.40	
	1.07 X 3.26 X 5 X 6	103.50	
	1.36 X 6.16 X 1 X 6	67.32	
	2.00 X 2.44 X 1 X 6	29.22	
	1.37 X 2.08 X 3 X 6	49.32	
Total			1660.25

Building PROPOSED (BUILDING)

Floor Name	Total Built Up Area (Sq.mt.)	Total Net BUA Area (Sq.mt.)	Total Consumed Additional Net BUA Area (Sq.mt.)	Dwelling Units (No.)
Cellar Floor	2971.12	86.48	86.48	00
Stilt Floor	188.91	188.91	188.91	00
Ground Floor	2595.21	2595.21	2595.21	22
First Floor	2525.69	2525.69	2525.69	28
Second Floor	2525.69	2525.69	2525.69	28
Third Floor	2525.69	2525.69	2525.69	28
Fourth Floor	2525.69	2525.69	2525.69	28
Fifth Floor	2525.69	2525.69	2525.69	28
Sixth Floor	2525.69	2525.69	2525.69	28
Seventh Floor	2525.69	2525.69	2525.69	28
Terrace Floor	114.39	114.39	114.39	00
Total	25939.46	20634.62	20634.62	218
Total Number of Same Buildings	1			
Total	25939.46	20634.62	20634.62	218