




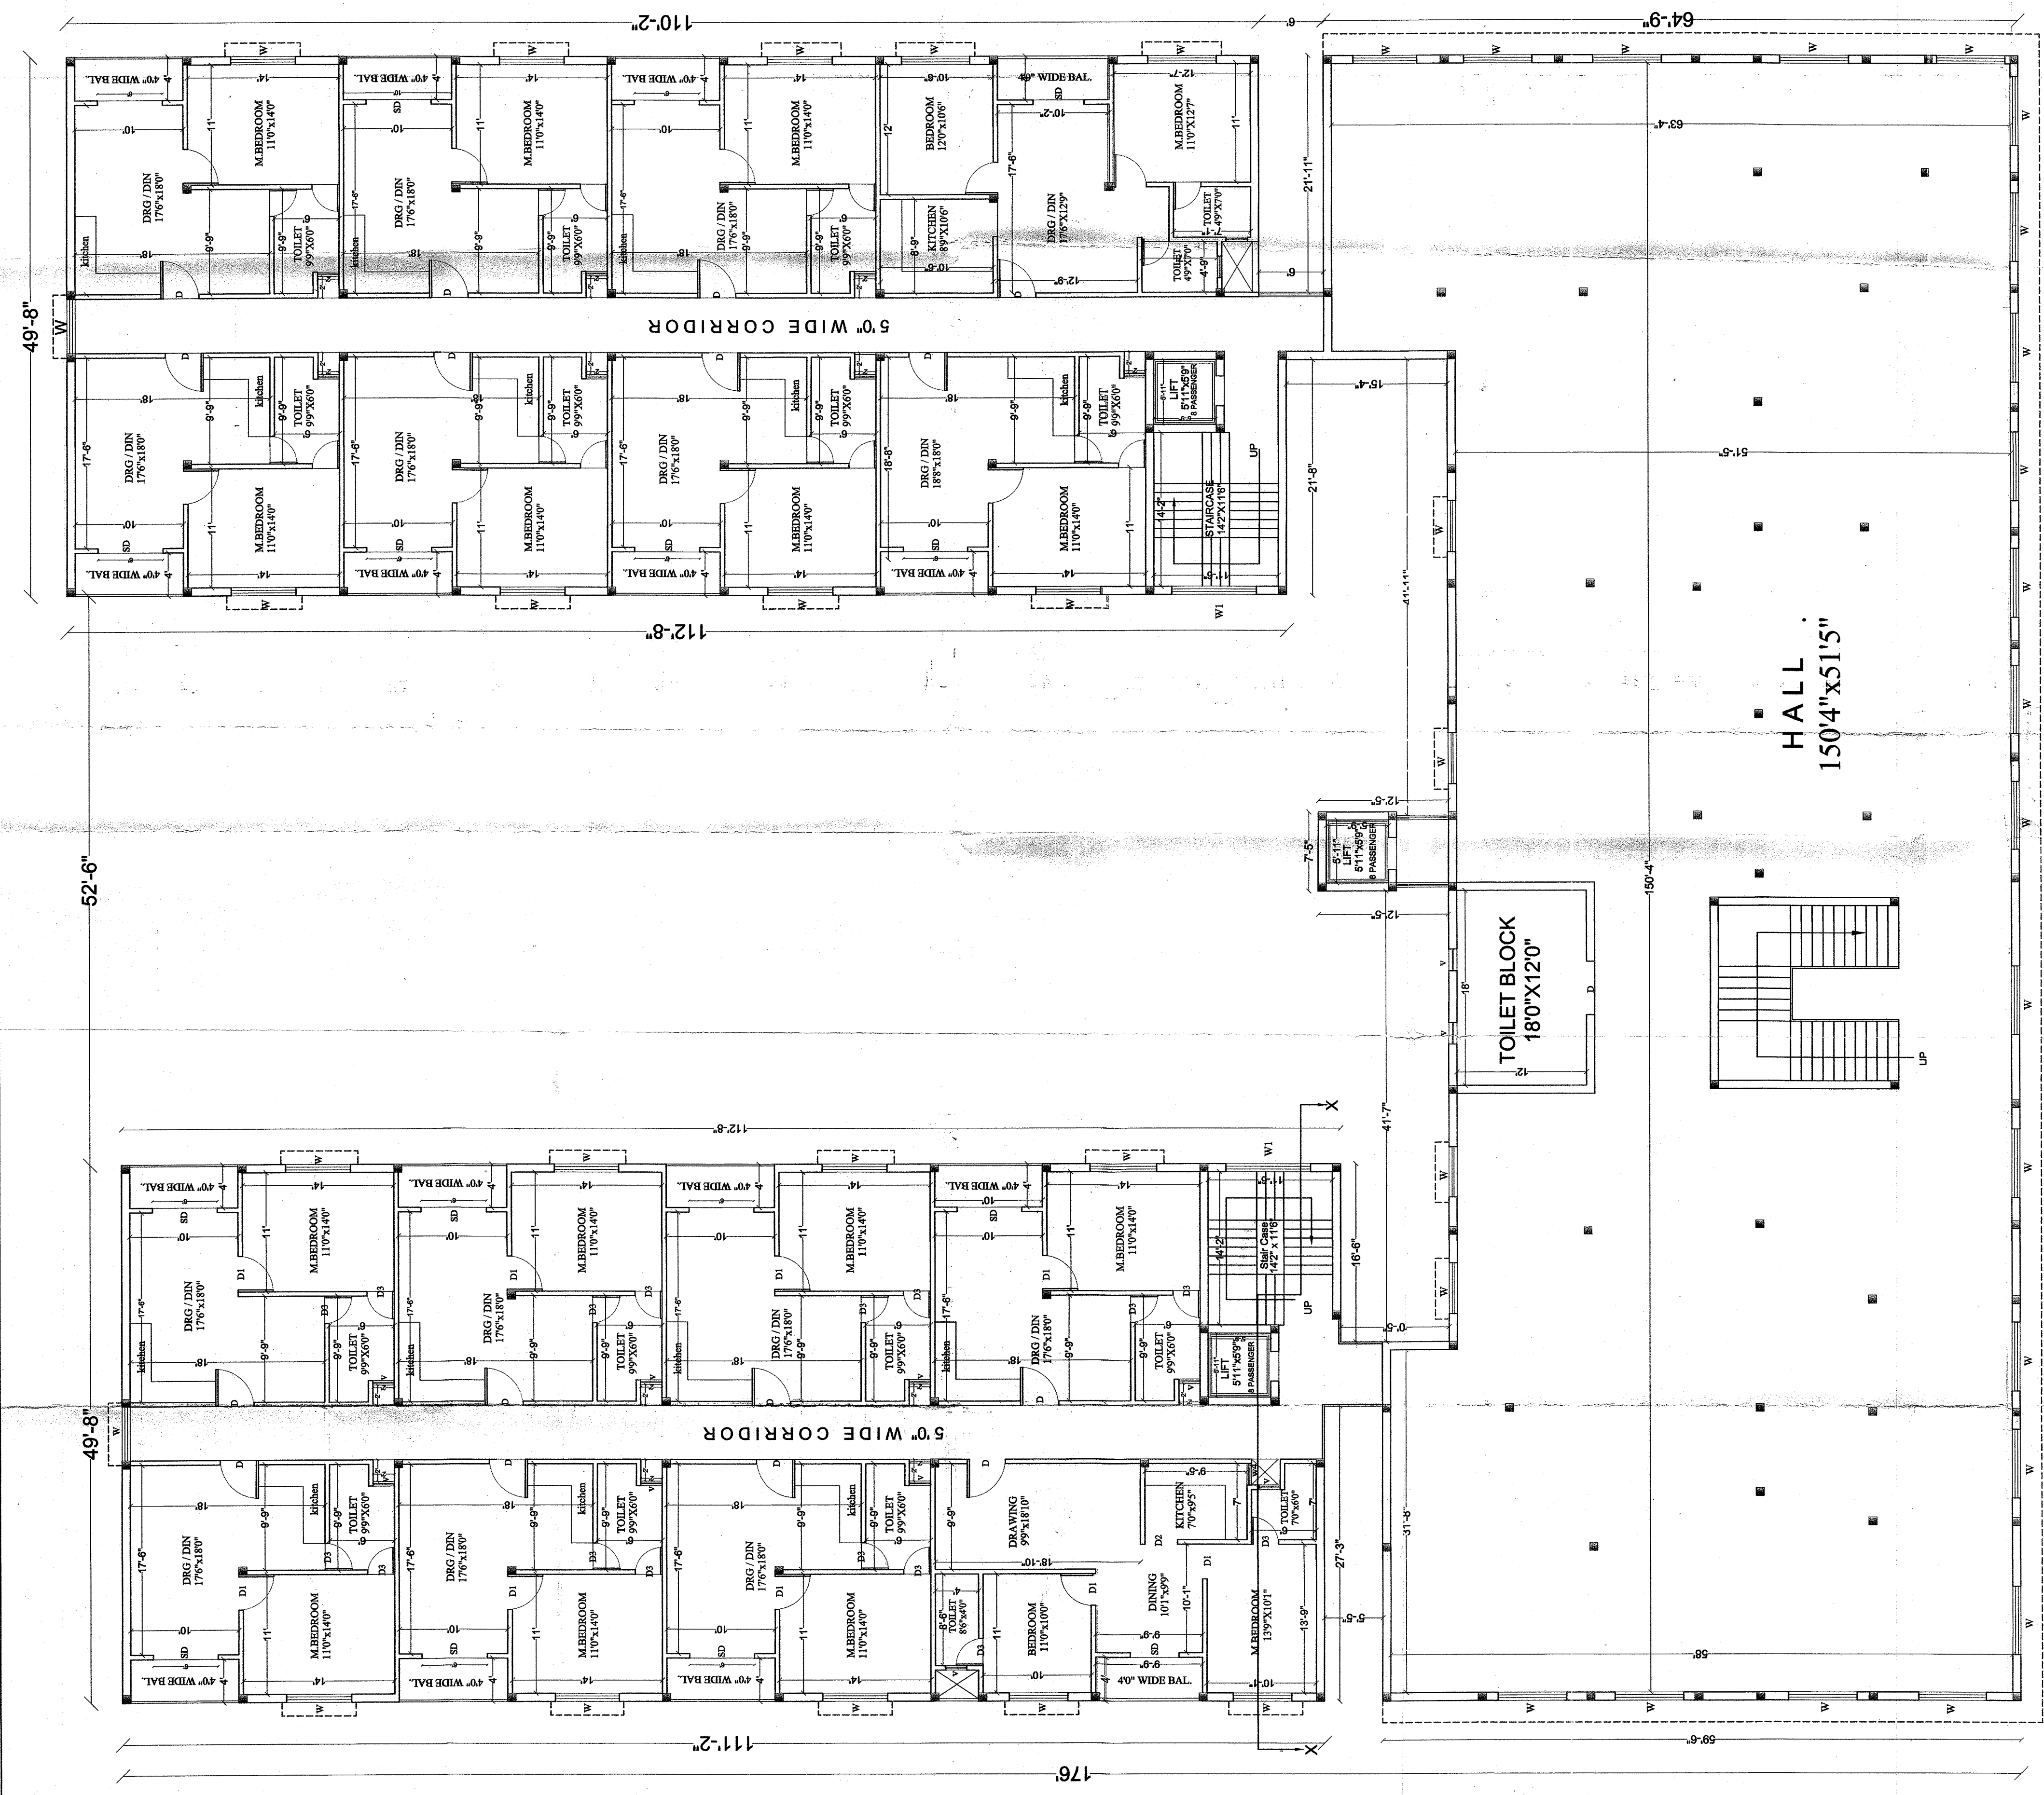

FIRST FLOOR PLAN

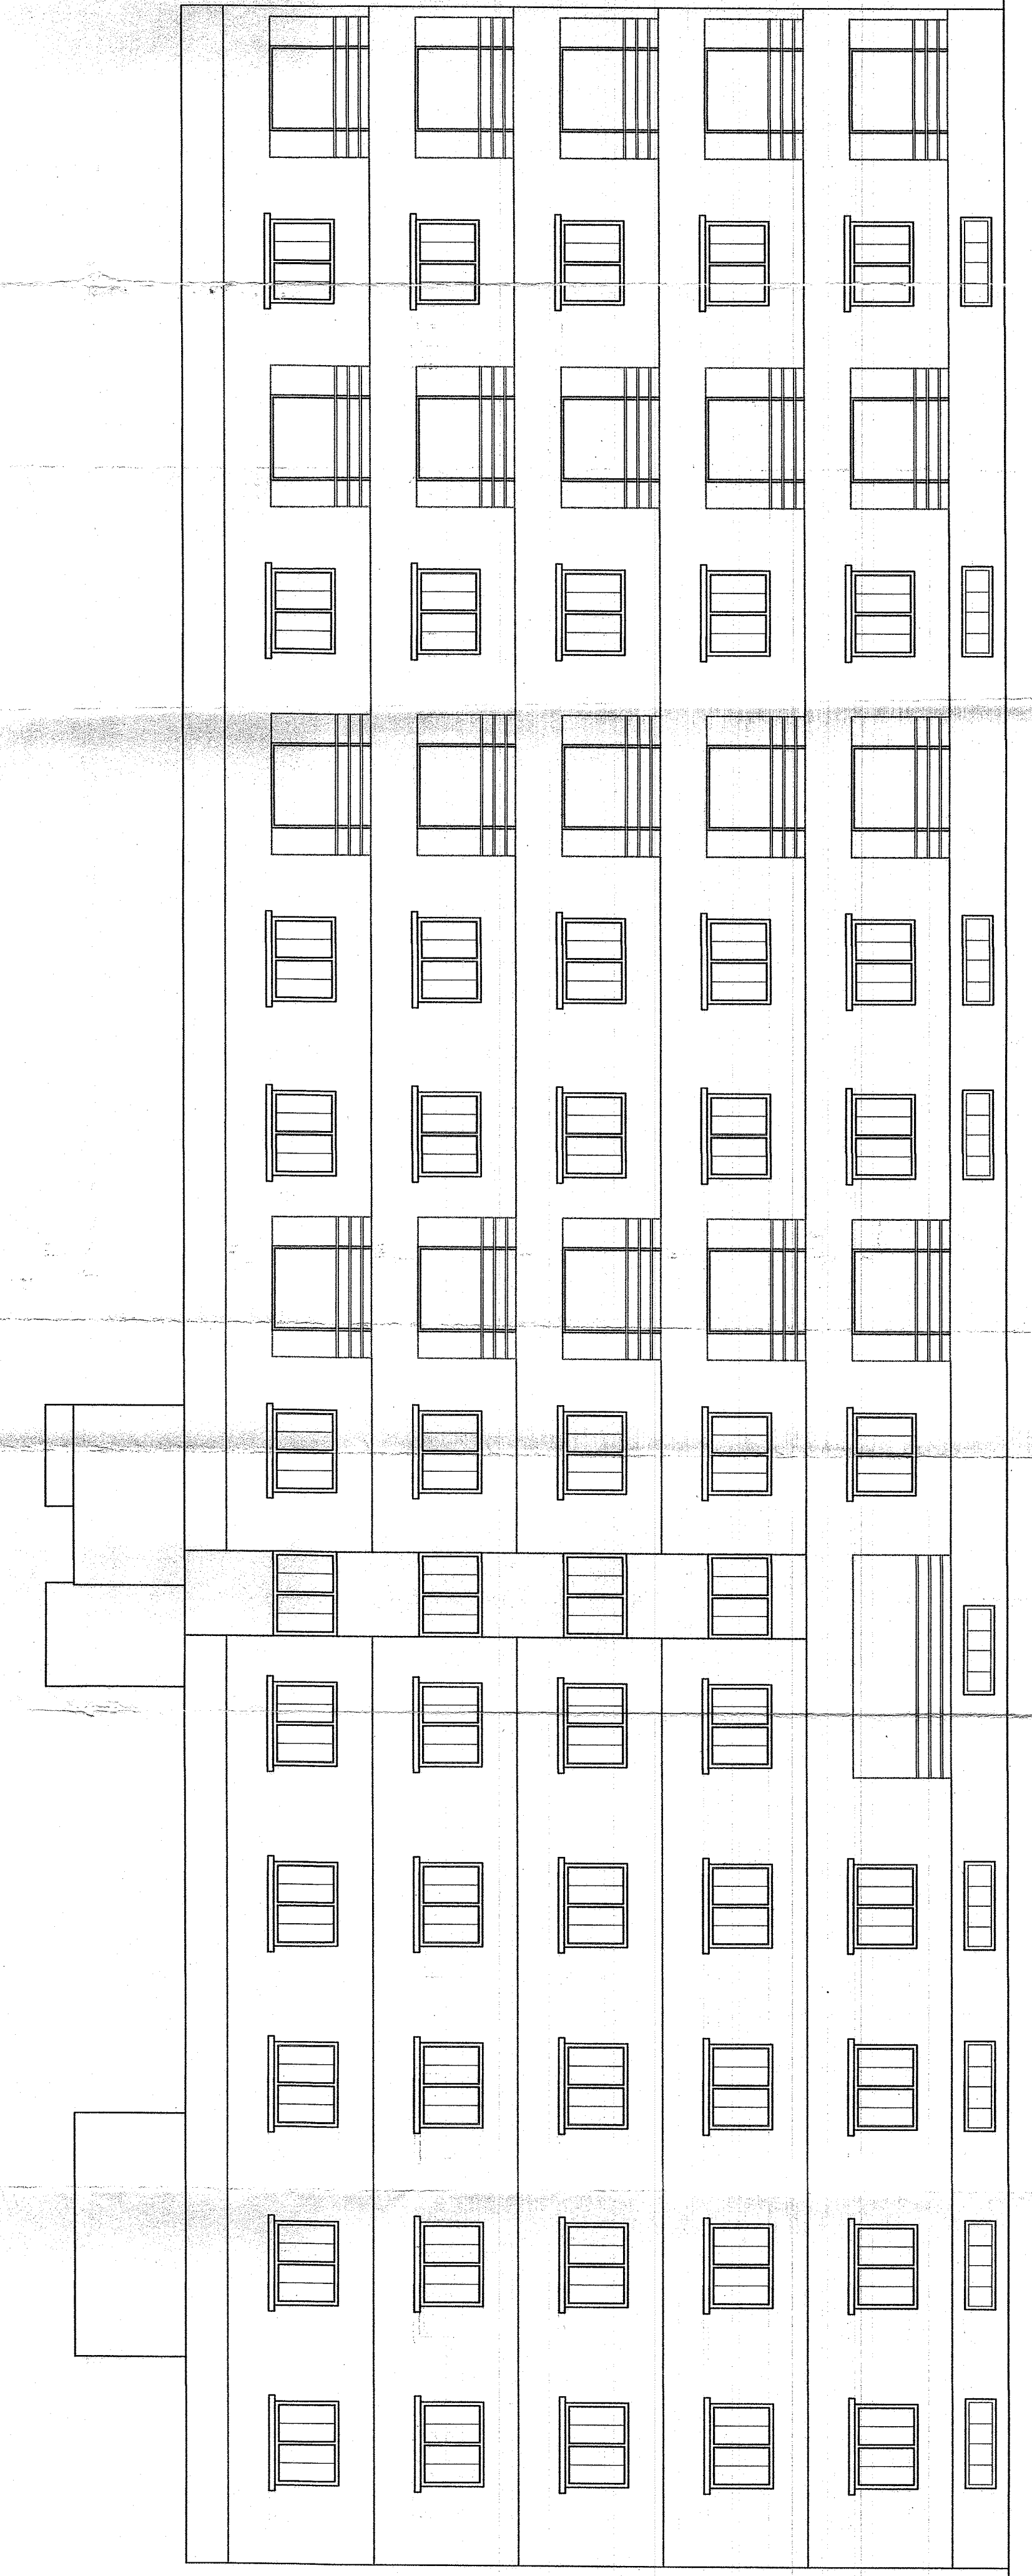

RIGHT SIDE ELEVATION

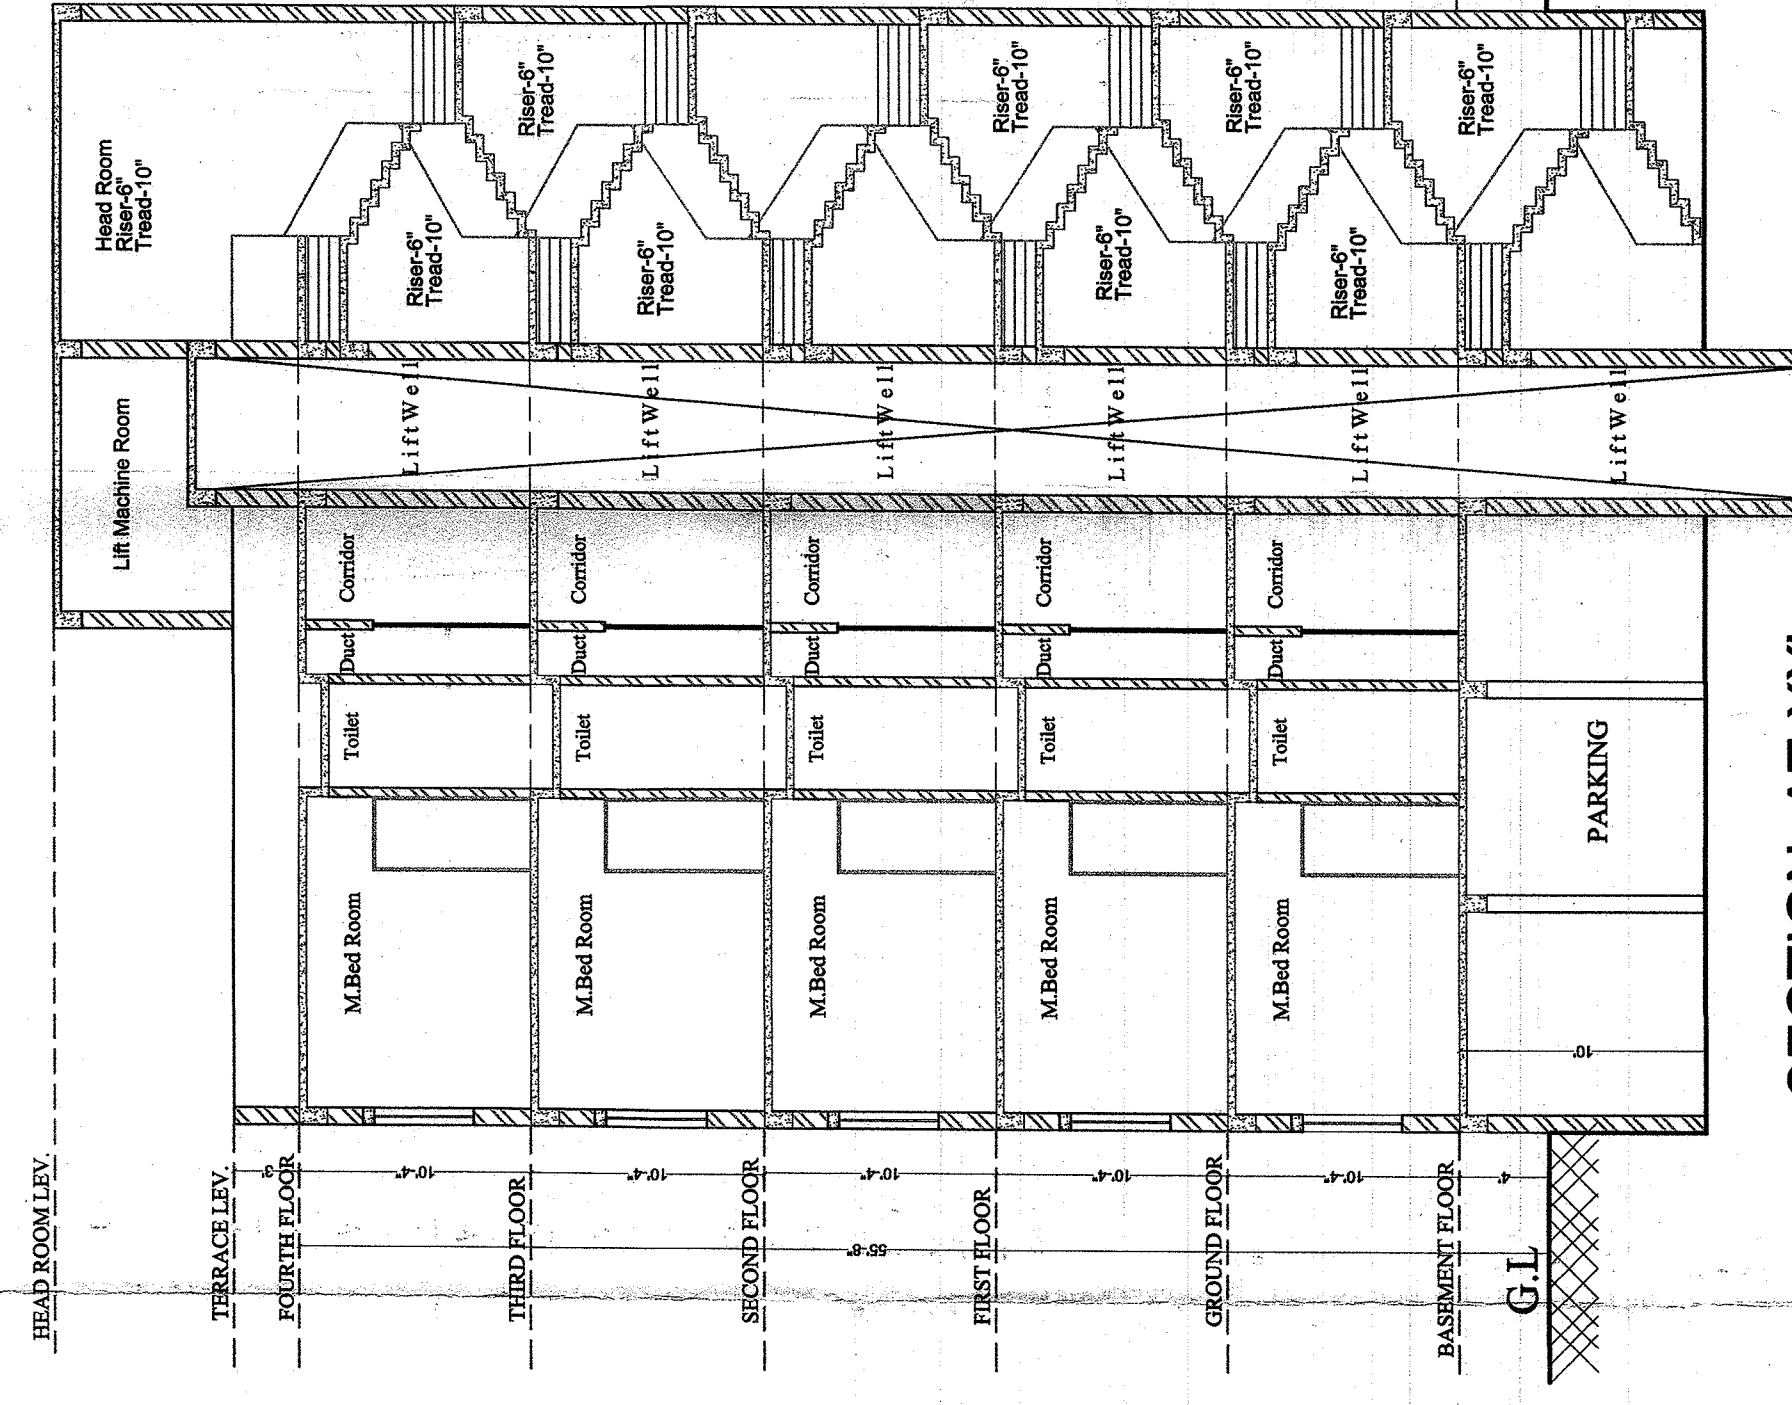


SECTION AT-XX

TYPICAL FLOOR PLAN (2ND,3RD & 4TH)

S/LN	TYPE	SIZE	DESCRIPTION
1.	D0	6'0" X 7'0"	PANELLED DOOR
2.	D	3'3" X 7'0"	PANELLED DOOR
3.	D1	2' X 7'0"	PANELLED DOOR
4.	D2	3'0" X 7'0"	PANELLED DOOR
5.	D3	2'5" X 7'0"	PANELLED DOOR
6.	W	5'0" X 4'5"	FULLY GLAZED
7.	W1	7'0" X 4'5"	FULLY GLAZED
8.	W2	3'0" X 4'5"	FULLY GLAZED
9.	V	5'0" X 8'0"	FULLY GLAZED
10.	V	2'0" X 2'0"	FULLY GLAZED

Project: PROPOSED 3-4-4 COMMERCIAL RESIDENTIAL KATA NO. 233, 234 MOUDA-JADESARI SAHI TAHSEEL - PURI SADAR NO.87, DIST. PURI DIST. PURI	Prepared By: <i>Ar. Anshu Khandekar</i> Structural Analysis And Design Cell 257, LUNIS ENCLAVE PH-25827/259125	Drawing Title: APPROVAL DRAWING Name of the Applicant / FIRM (1) VINOD GUPTA BARODIA (2) RAJAT BARODIA (3) SONALI RAJAT BARODIA (4) ANNA BARODIA (5) SPARSH BARODIA (6) BHARTI BARODIA (7) ANSHU KHANDEKAR (8) ANSHU KHANDEKAR (9) ANSHU KHANDEKAR (10) ANSHU KHANDEKAR	Date: 05.05.2014 Scale: 1" = 8'0"
--	---	---	--

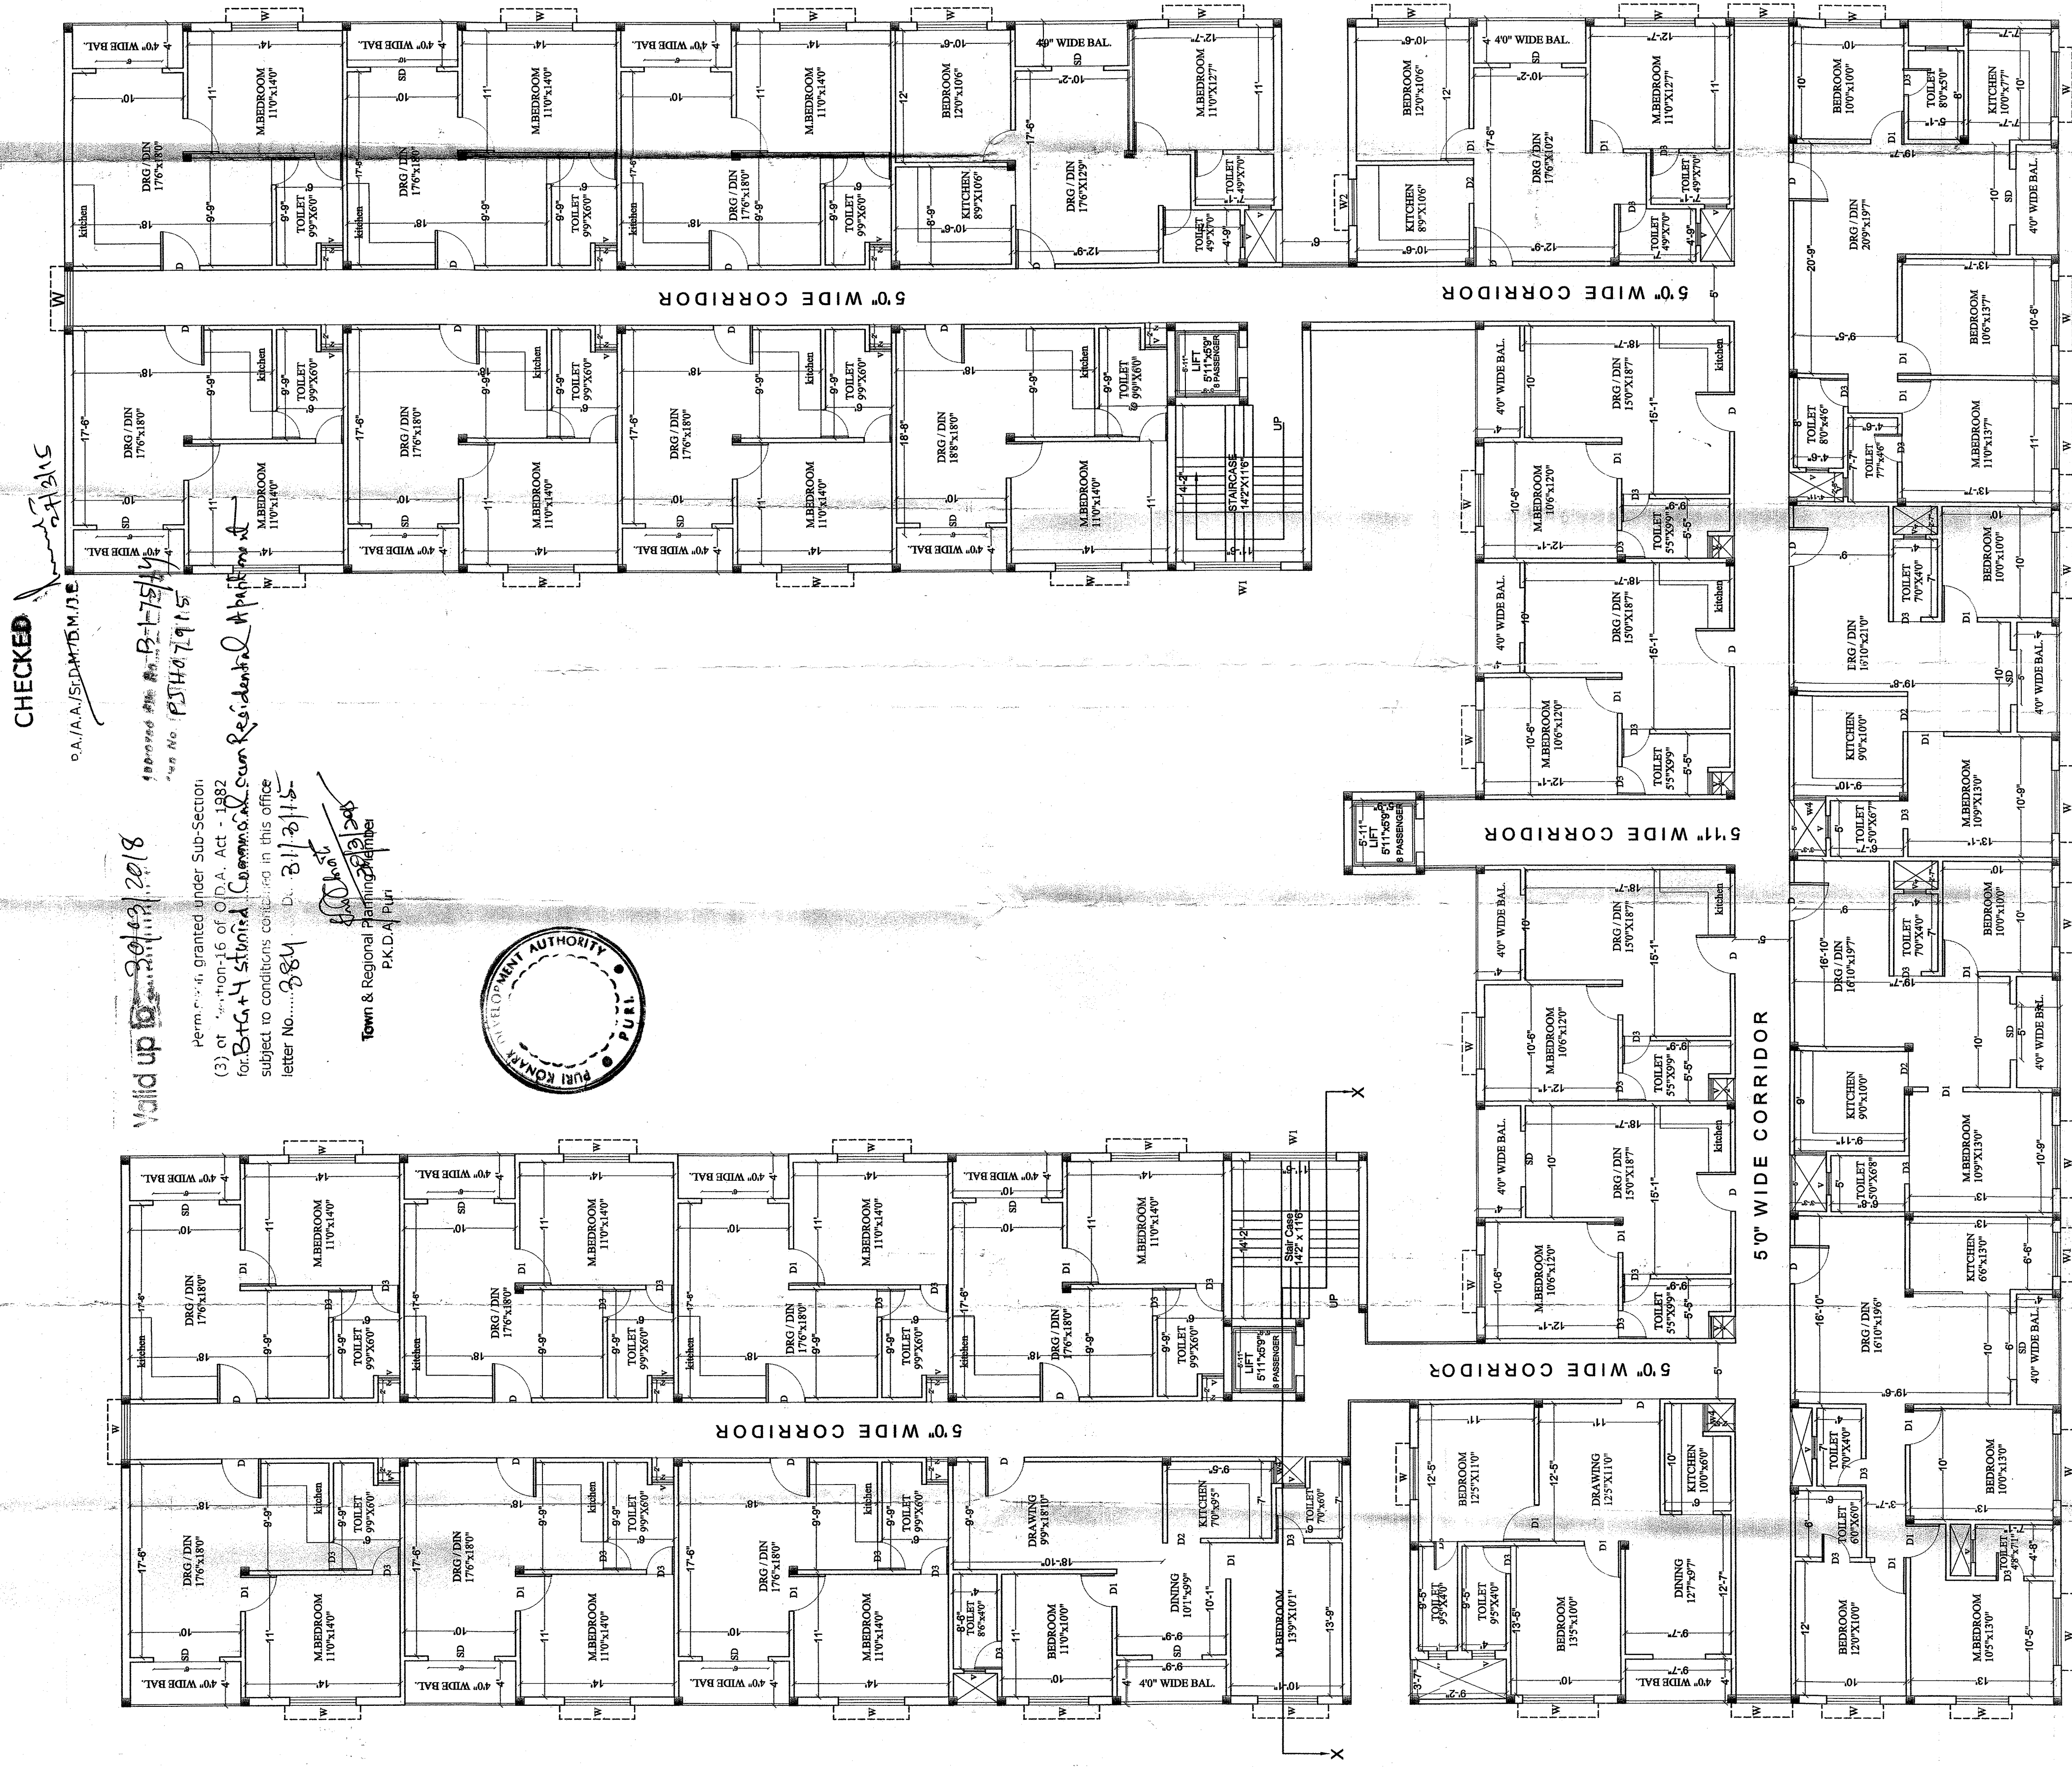

CHECKED

CA/AA/SD/MD/M/NE

15/04/2014

15/04/2014

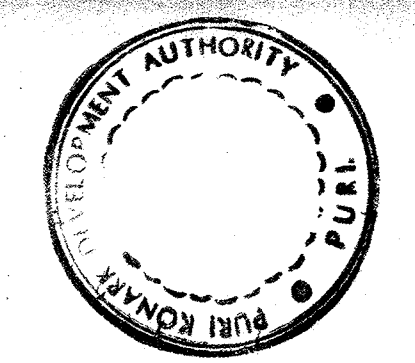


CHECKED
DATE: 10/10/2021
BY: A.A. ISMAIL/MAJE

VALID UP TO 06-09-2025

Permission granted under Sub-Section (3) of Section 103-A, Act 1982
to the Applicant to develop the project
subject to conditions outlined in this office
Letter No. 15511/2021 dated 06-09-2021
AP/21/19/2021
Town & Regional Planning Department
P.K.D.A. Put

Approved by the PUSHA/52/2021
Date: 10/10/2021

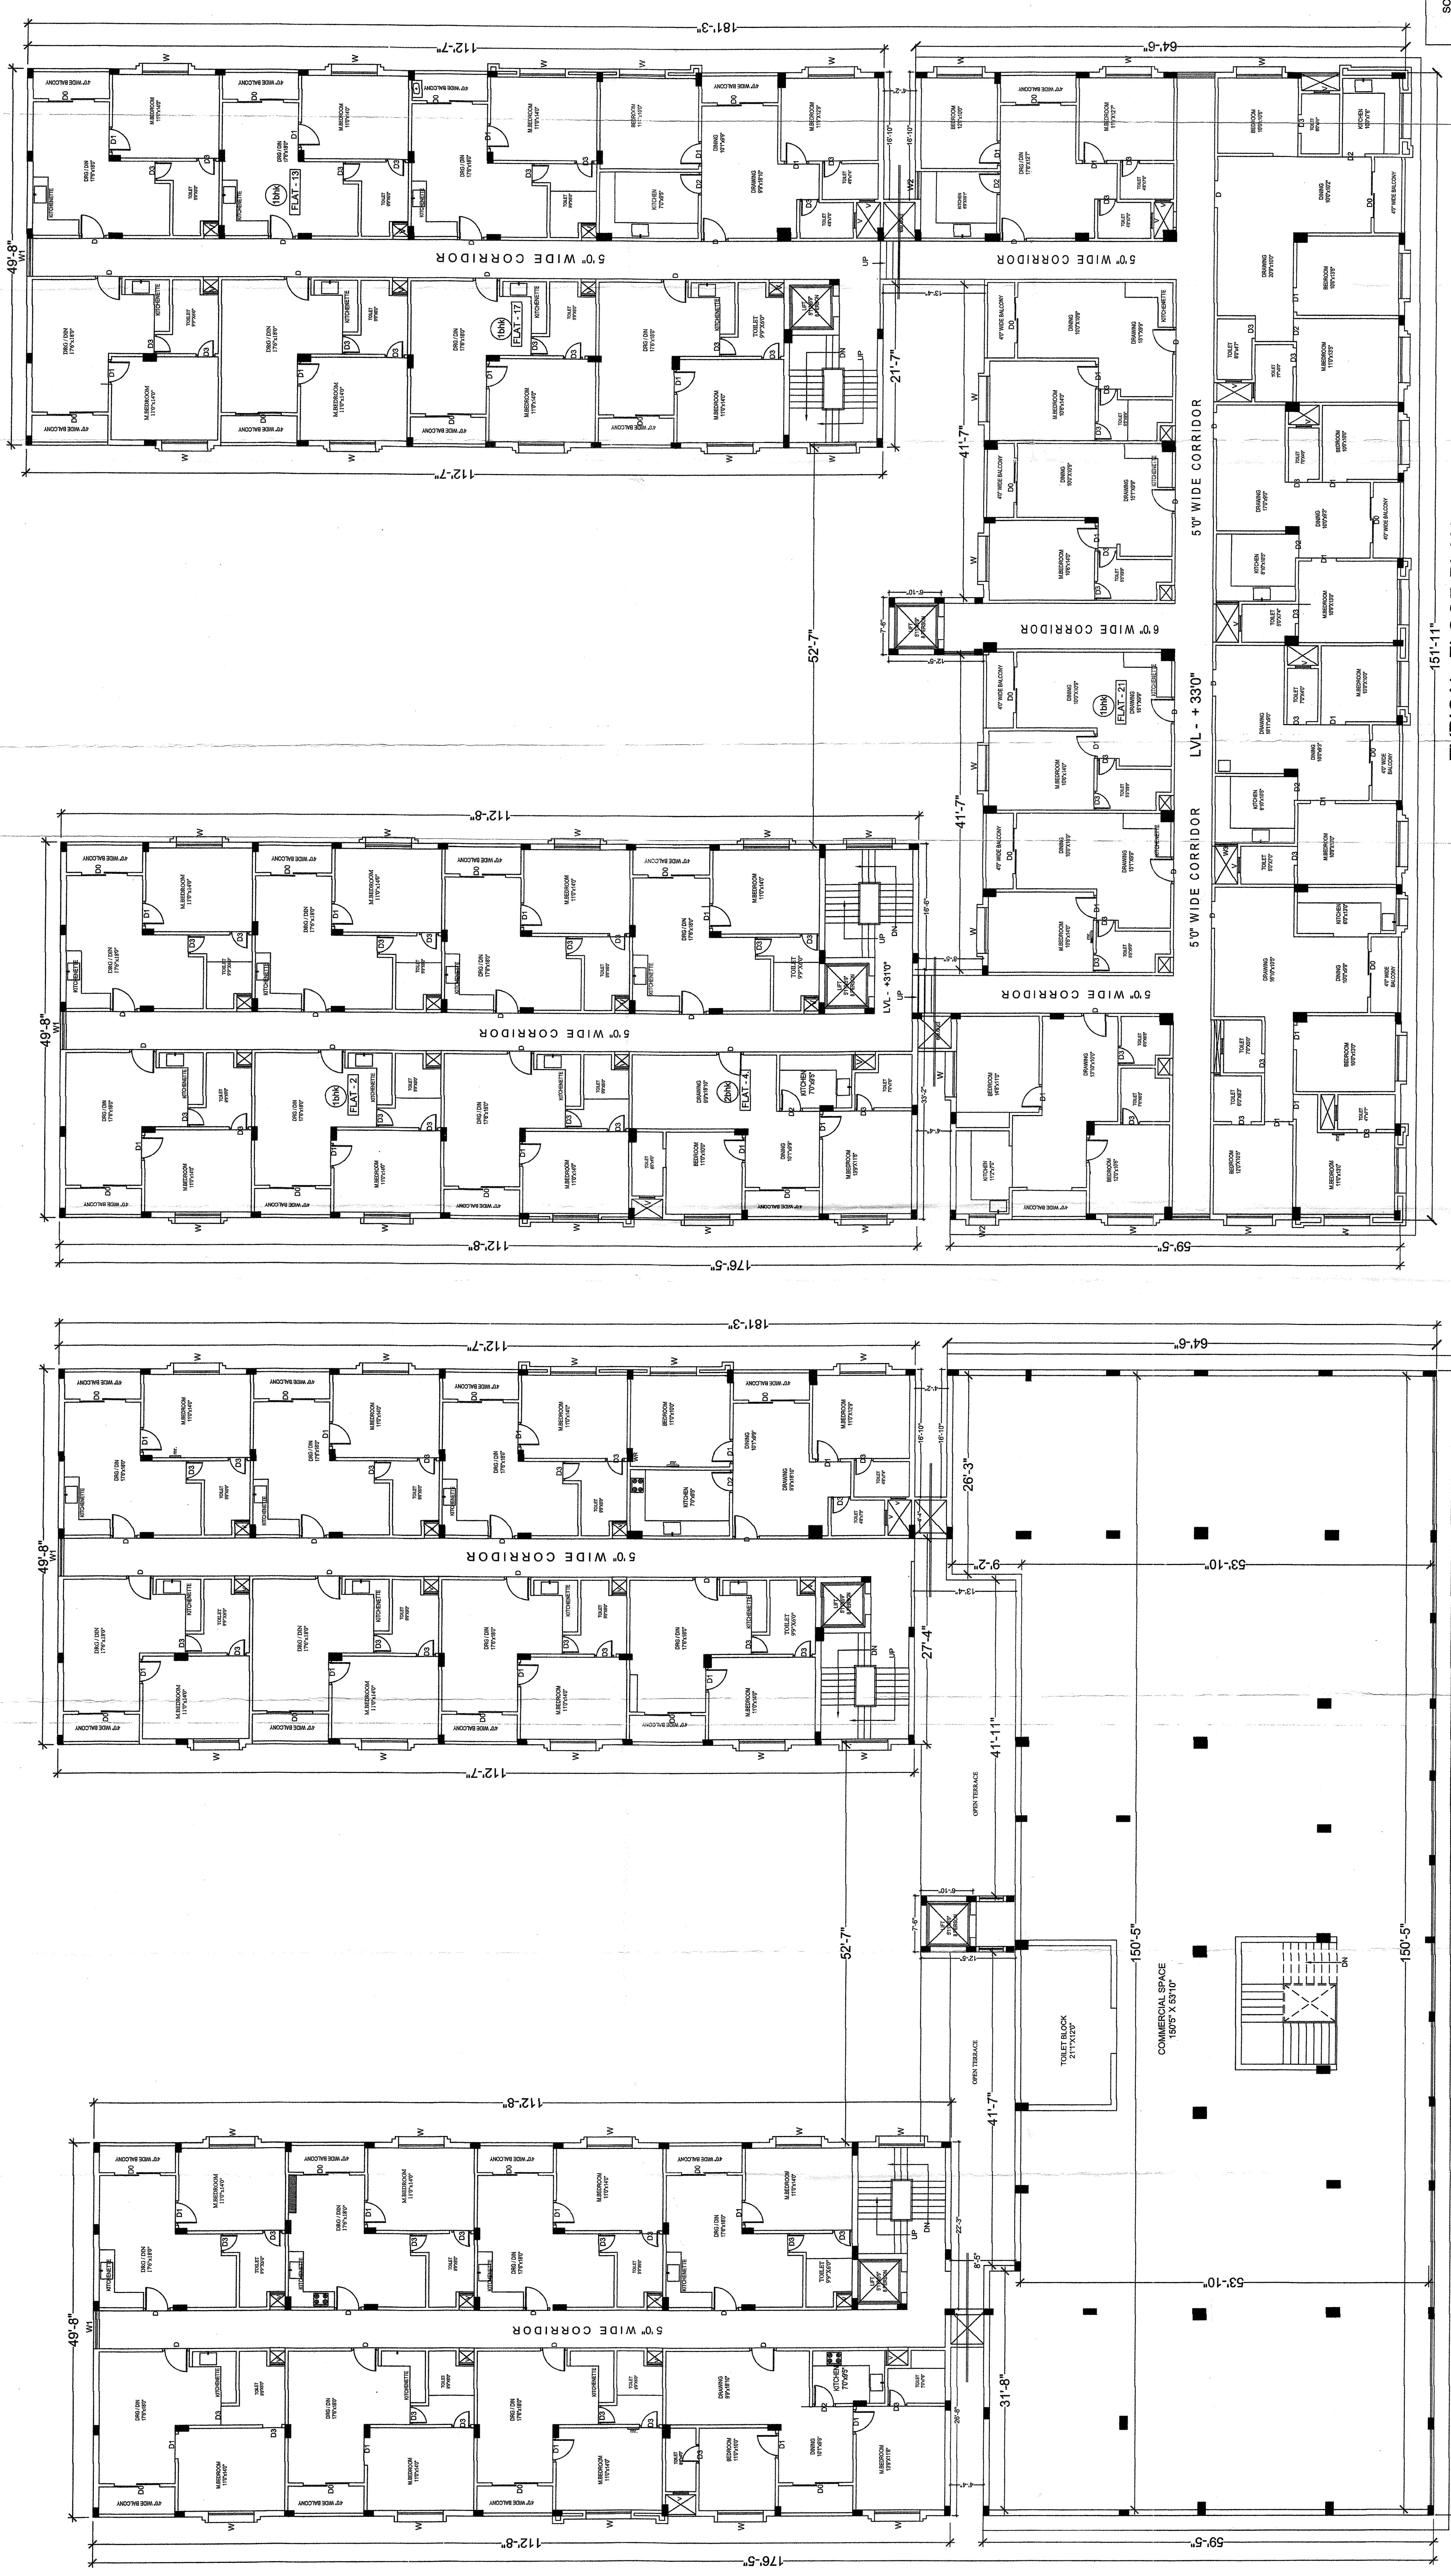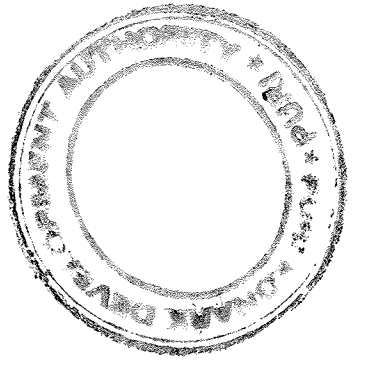

TYPICAL FLOOR PLAN
2nd, 3rd & 4th FLOOR PLAN



FIRST FLOOR PLAN

SCHEDULE OF DOORS AND WINDOWS		
SL. N	TYPE	SIZE
1.	D0	60" X 70"
2.	D	33" X 70"
3.	D1	3" X 70"
4.	D2	39" X 70"
5.	D3	29" X 70"
6.	W	50" X 48"
7.	W1	70" X 48"
8.	W2	30" X 48"
9.	V1	50" X 18"
10.	V	20" X 20"

Project:-
EXISTING BIGH COMMERCIAL CUM RESIDENTIAL
APARTMENT OVER PLOT NO. 386/386/383/387/380
KATTA NO. - 233, 234
KATTA NO. - 235, 236
TANAKA - PURI TOWN UNIT NO. 28
P.S. PURI TOWN UNIT NO. 28
DIST. PURI



Prepared By:-
A.A. ISMAIL/MAJE
Date: 10/10/2021

APPROVAL DRAWING	
Name of the Applicant / P.A.I.	
ARUN PAUL	
Name of the Consultant	
A.A. ISMAIL/MAJE	
Date	
10/10/2021	


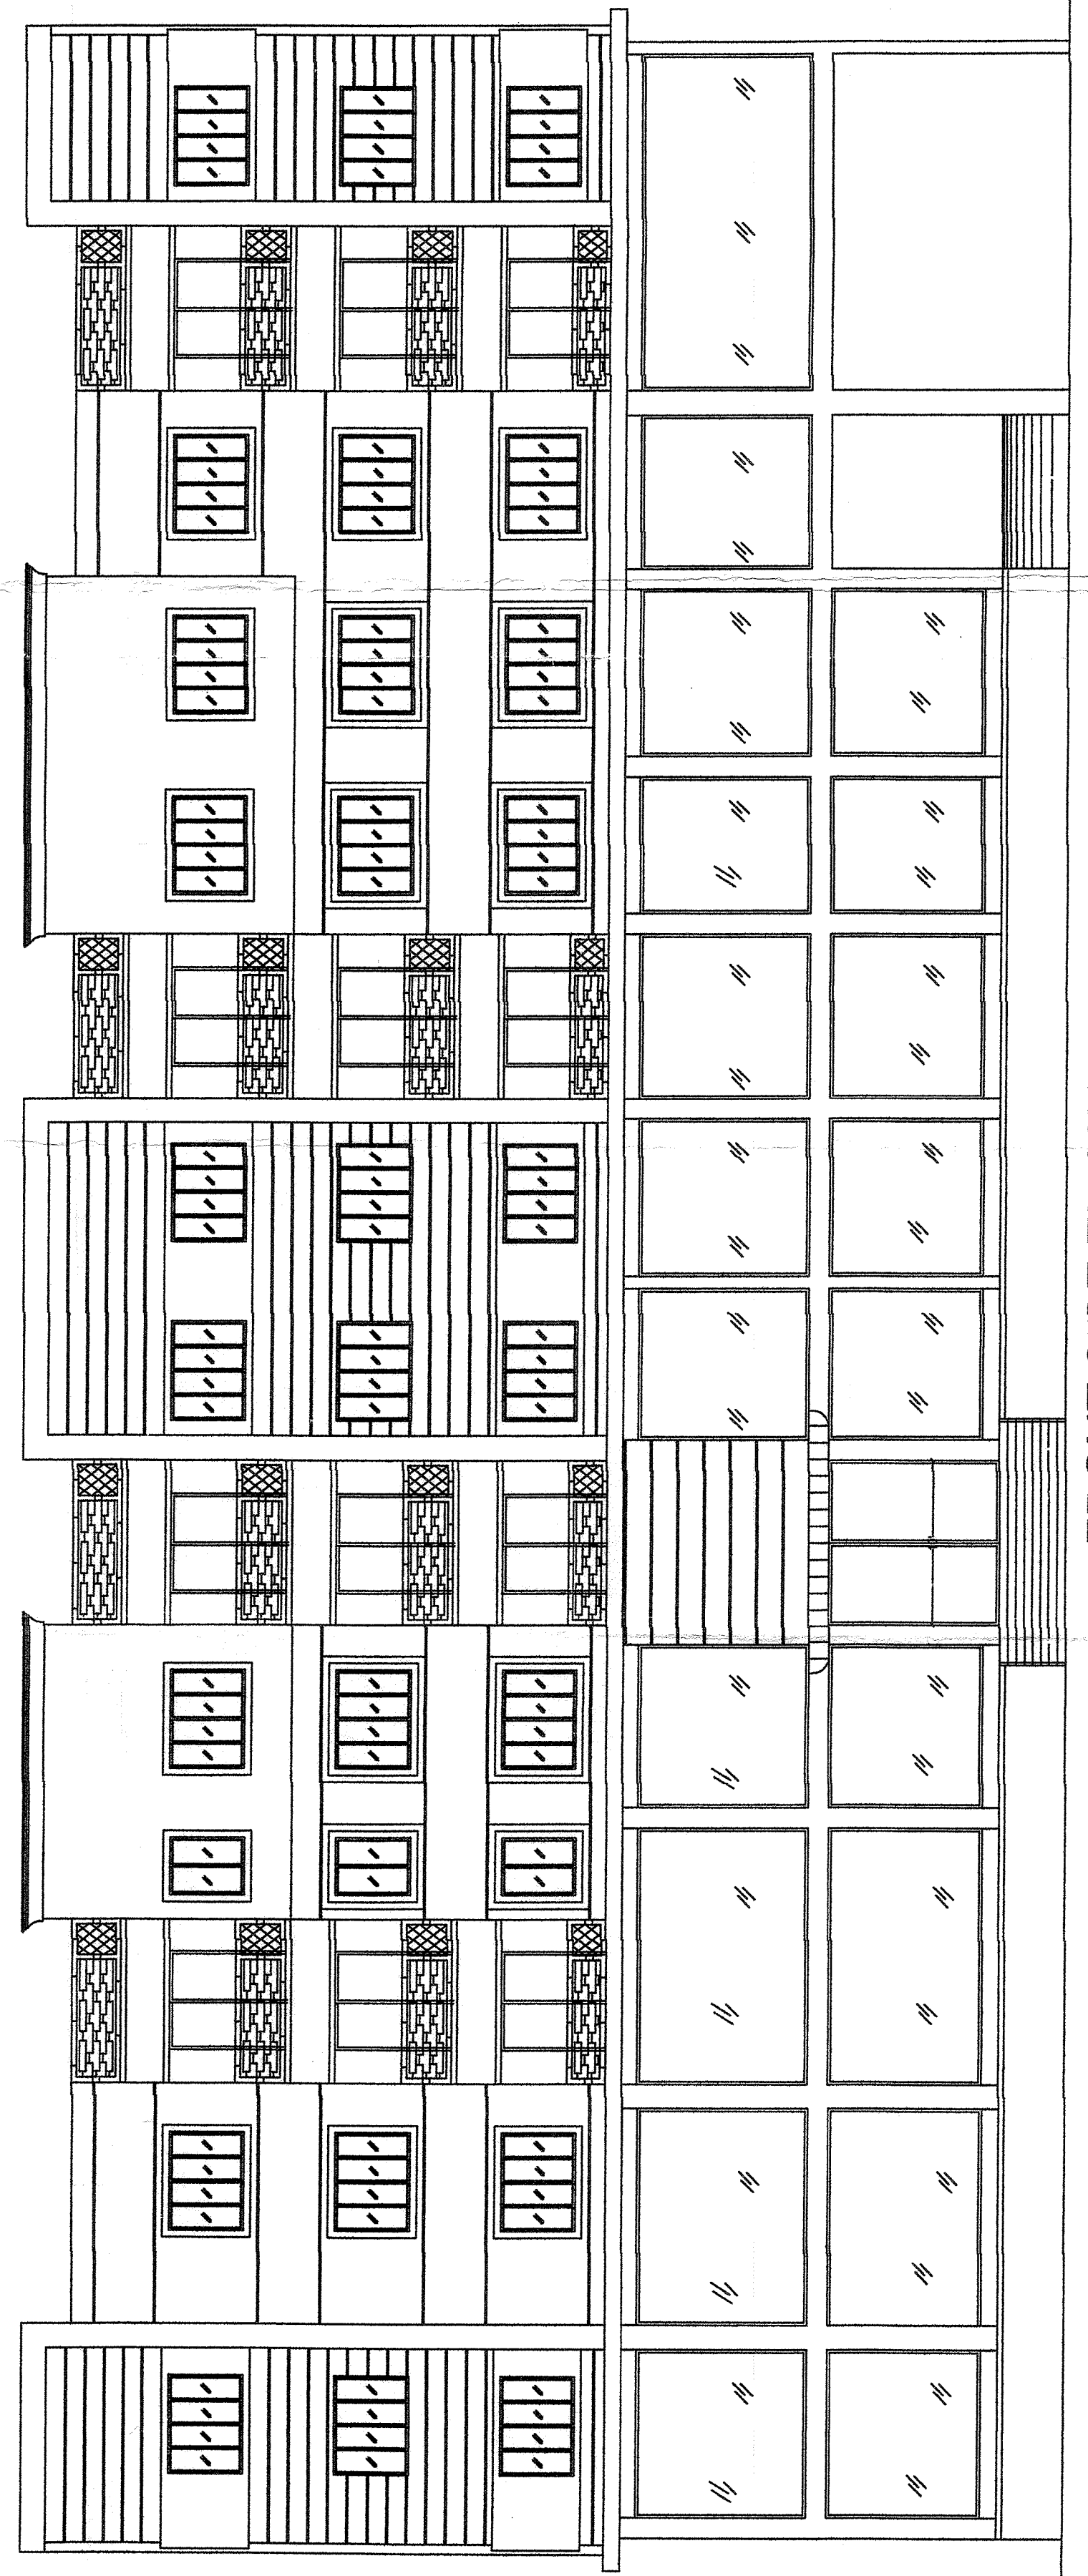
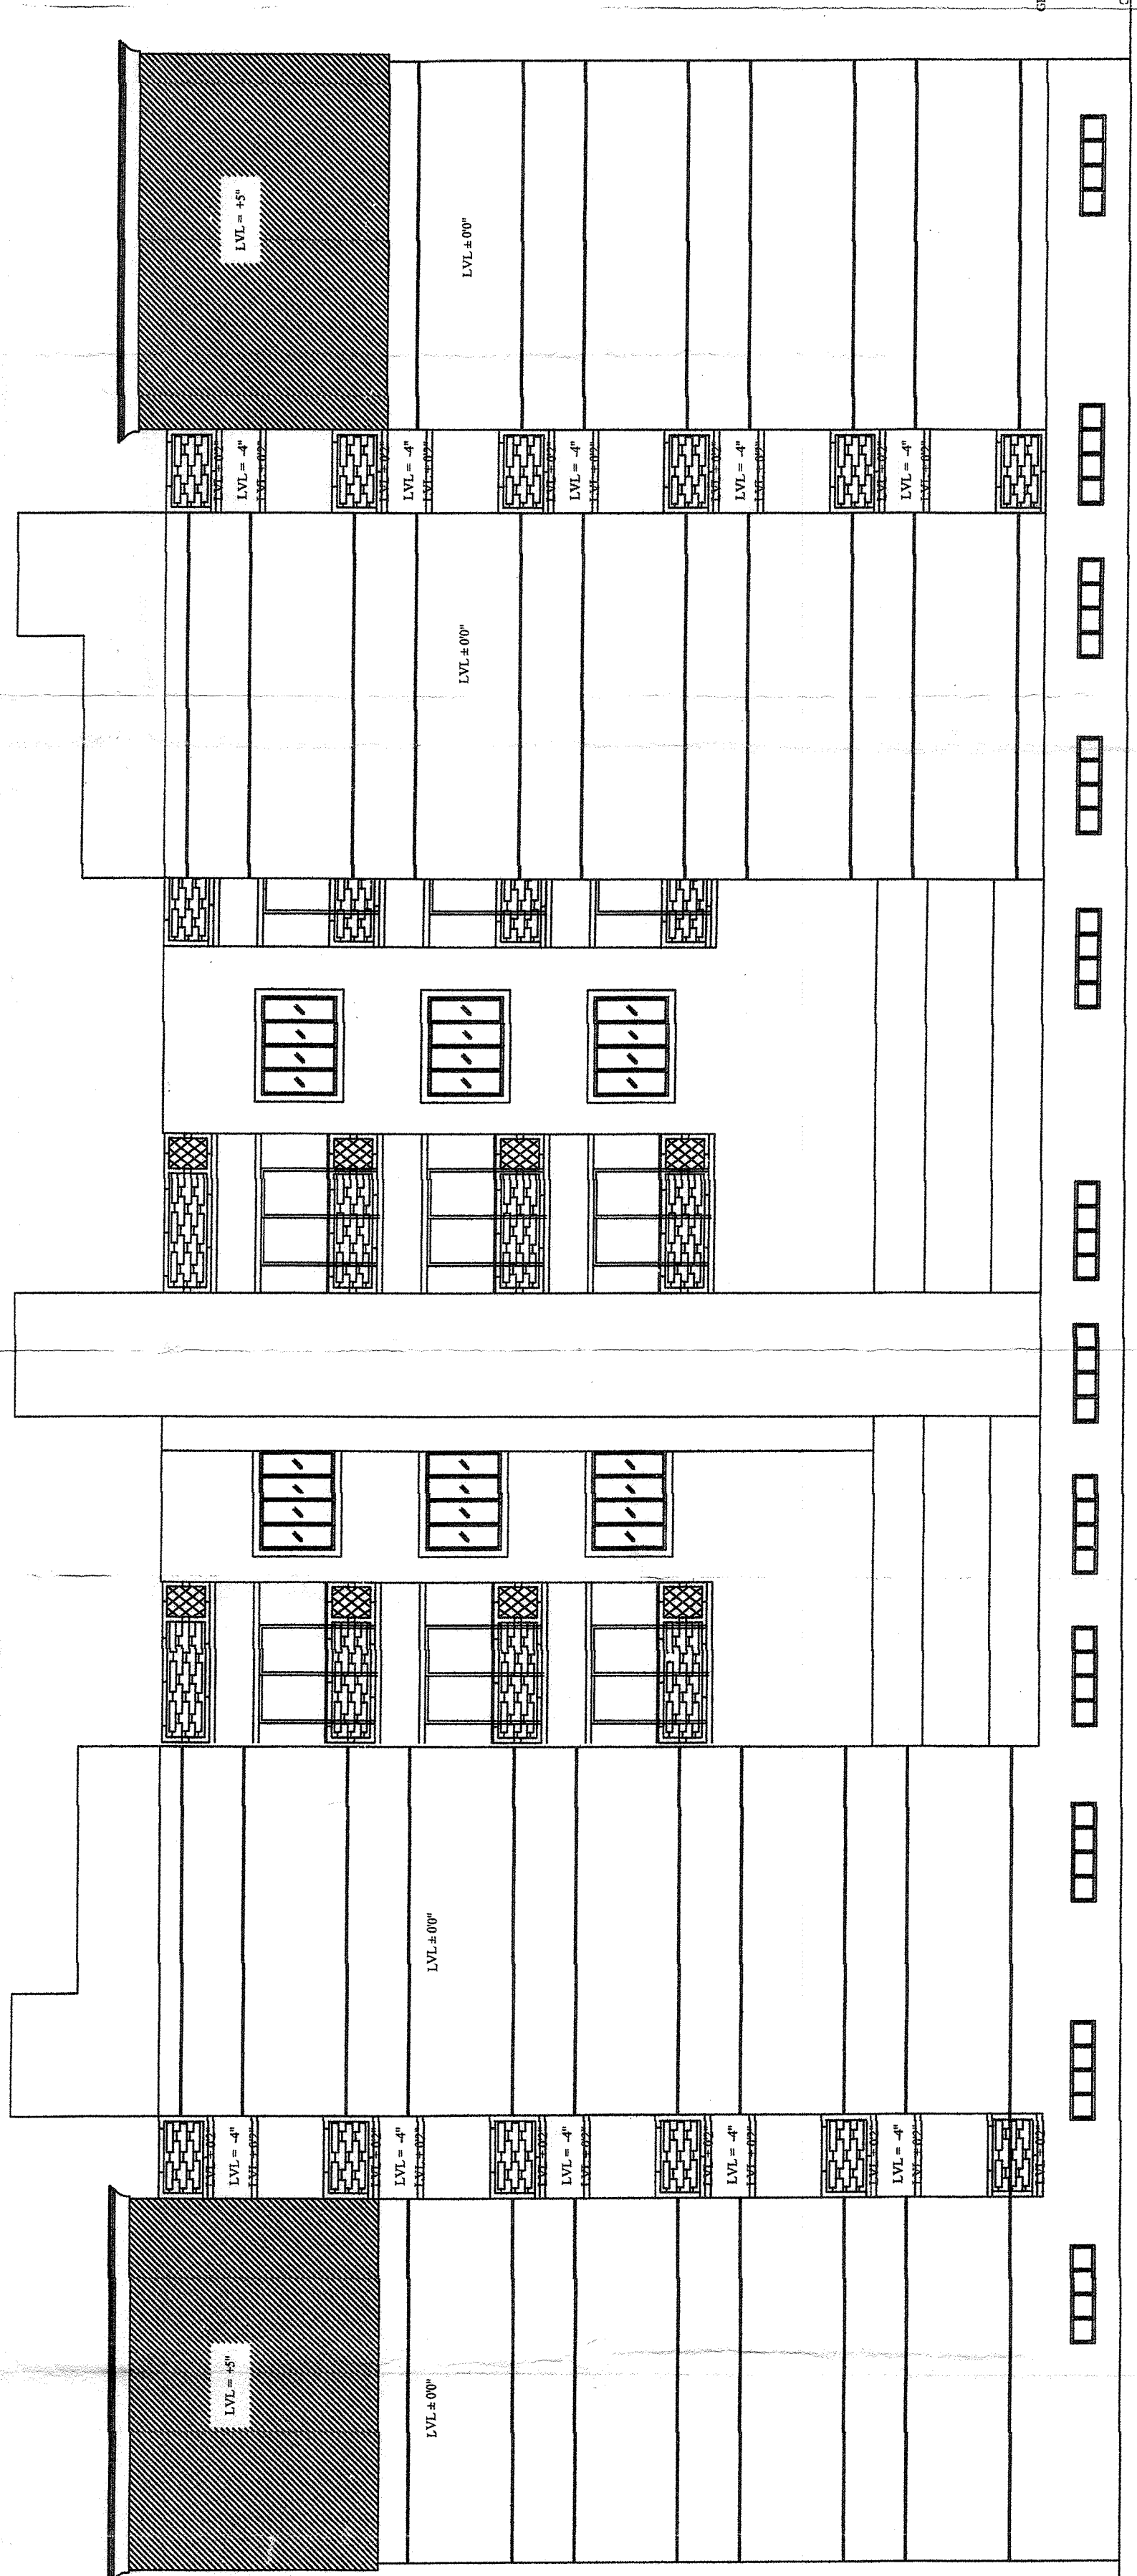


REAR SIDE ELEVATION

FRONT SIDE ELEVATION

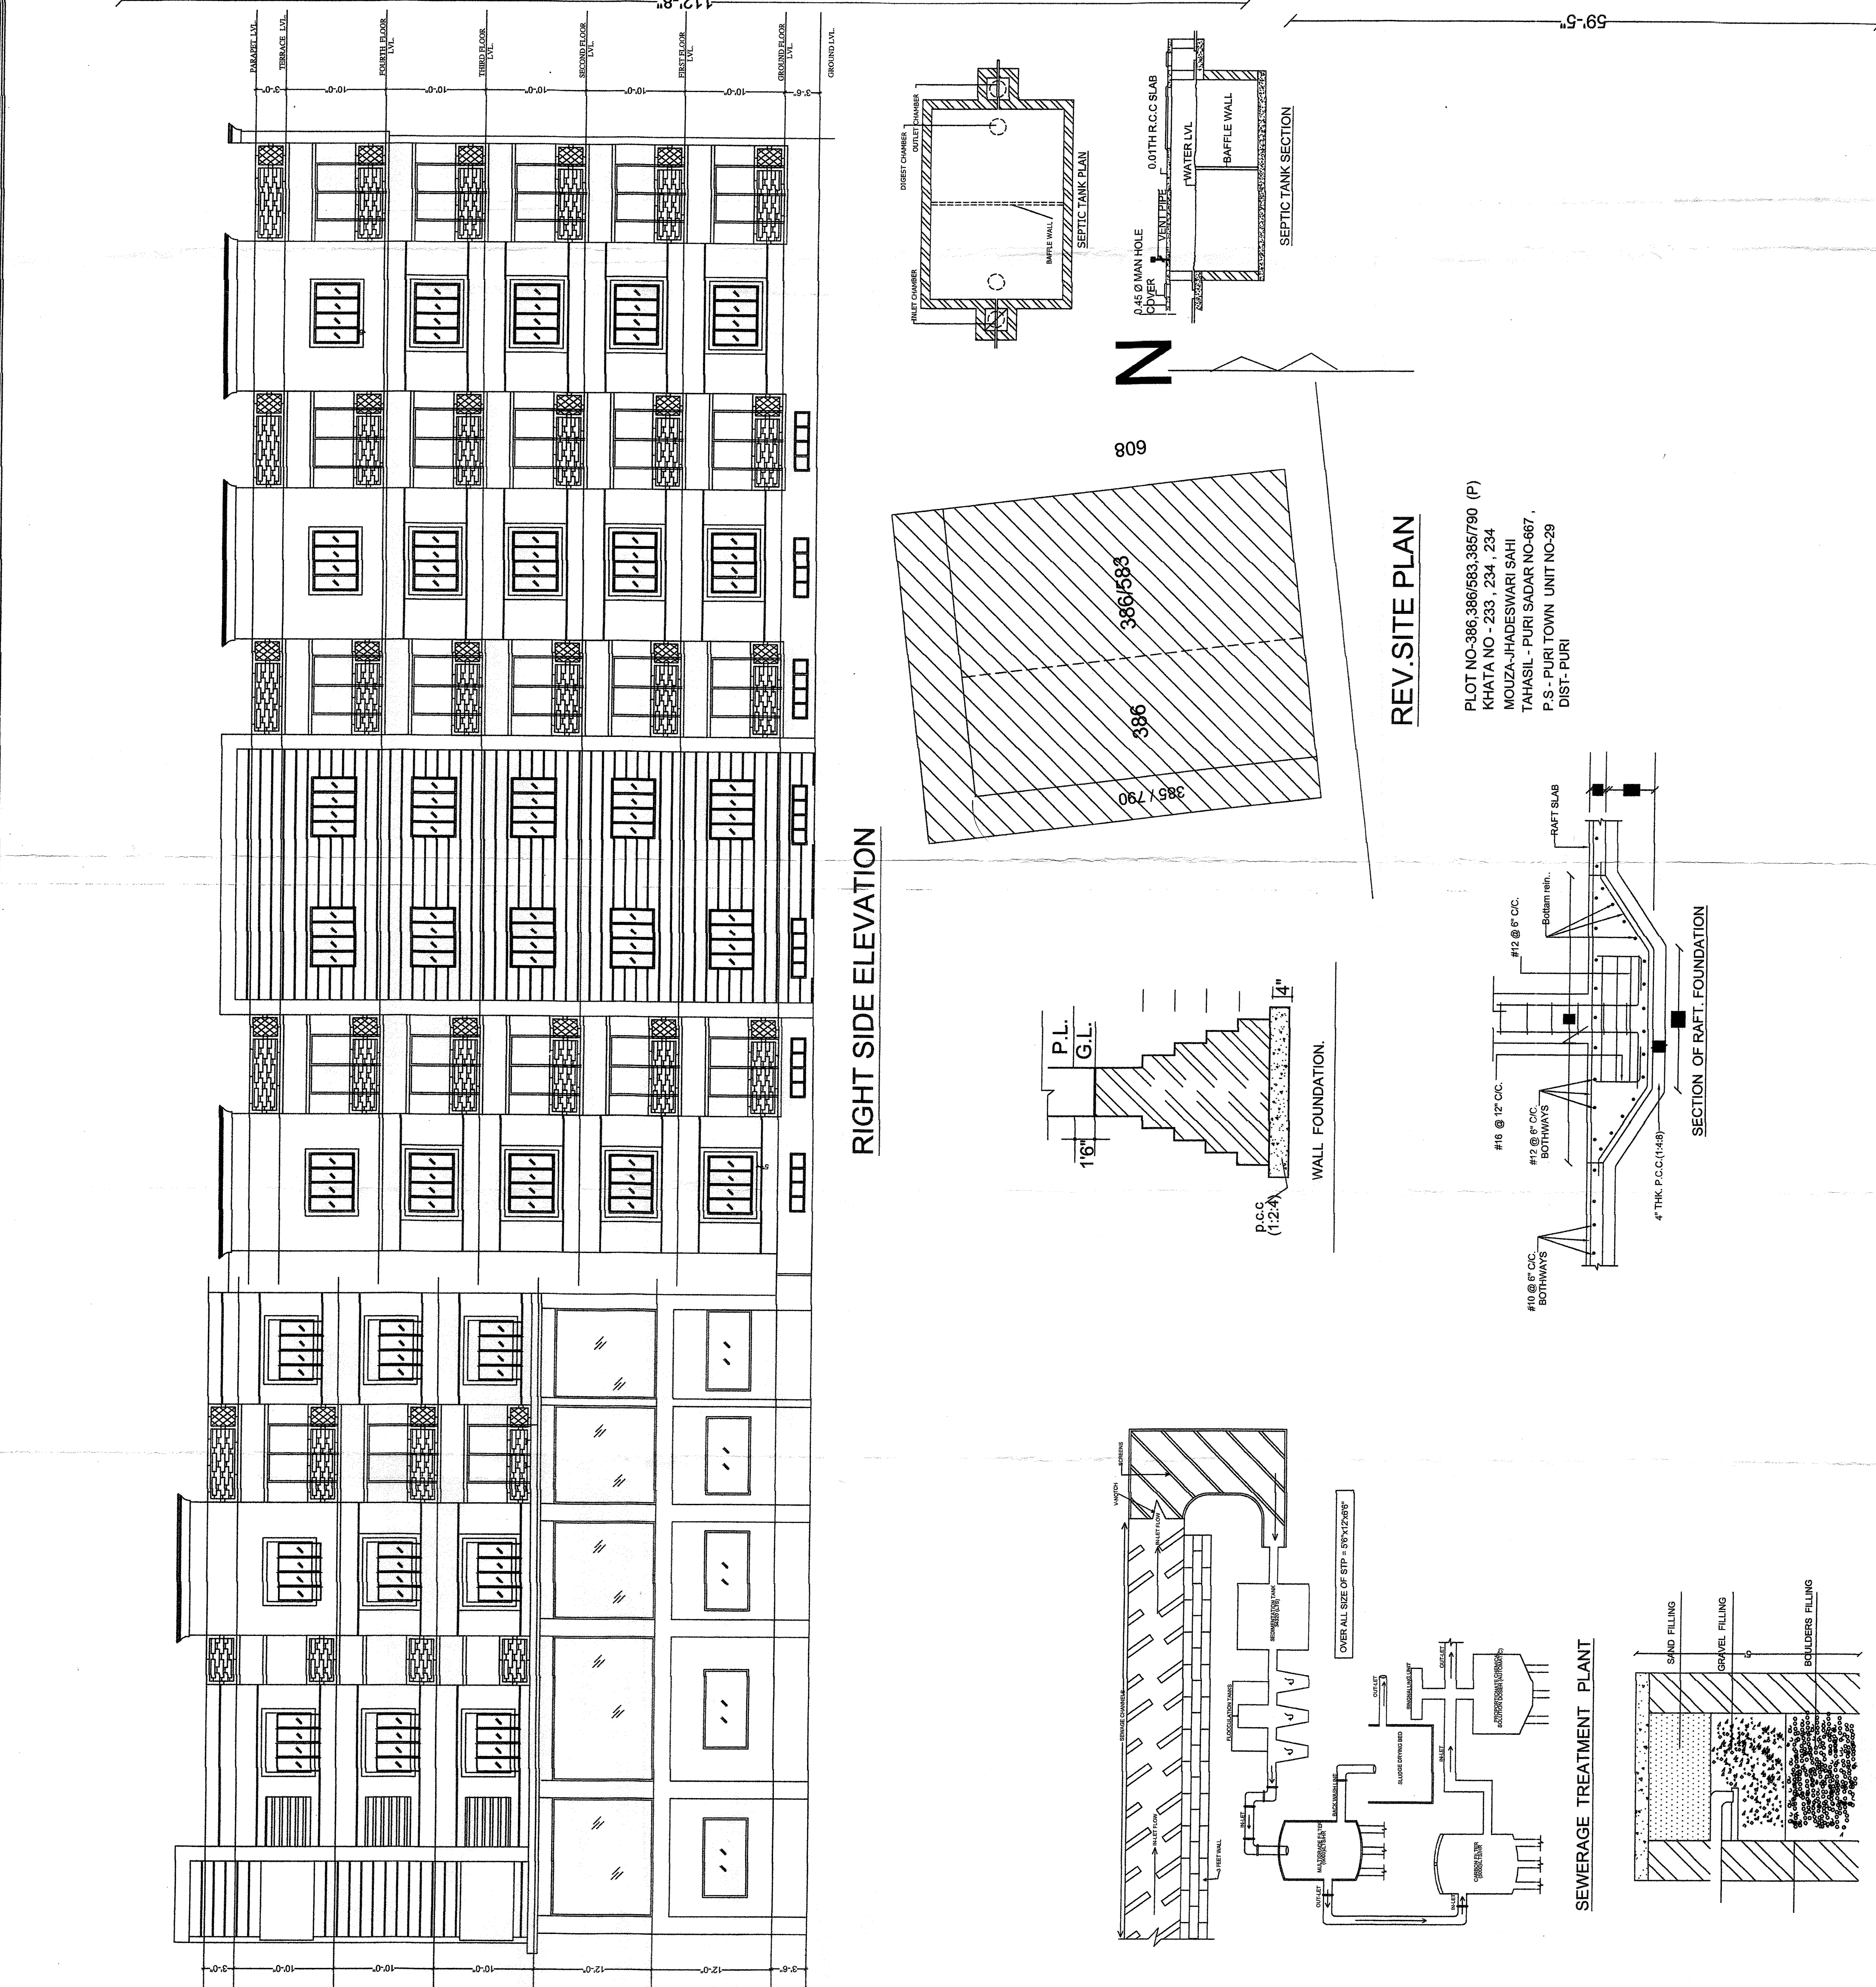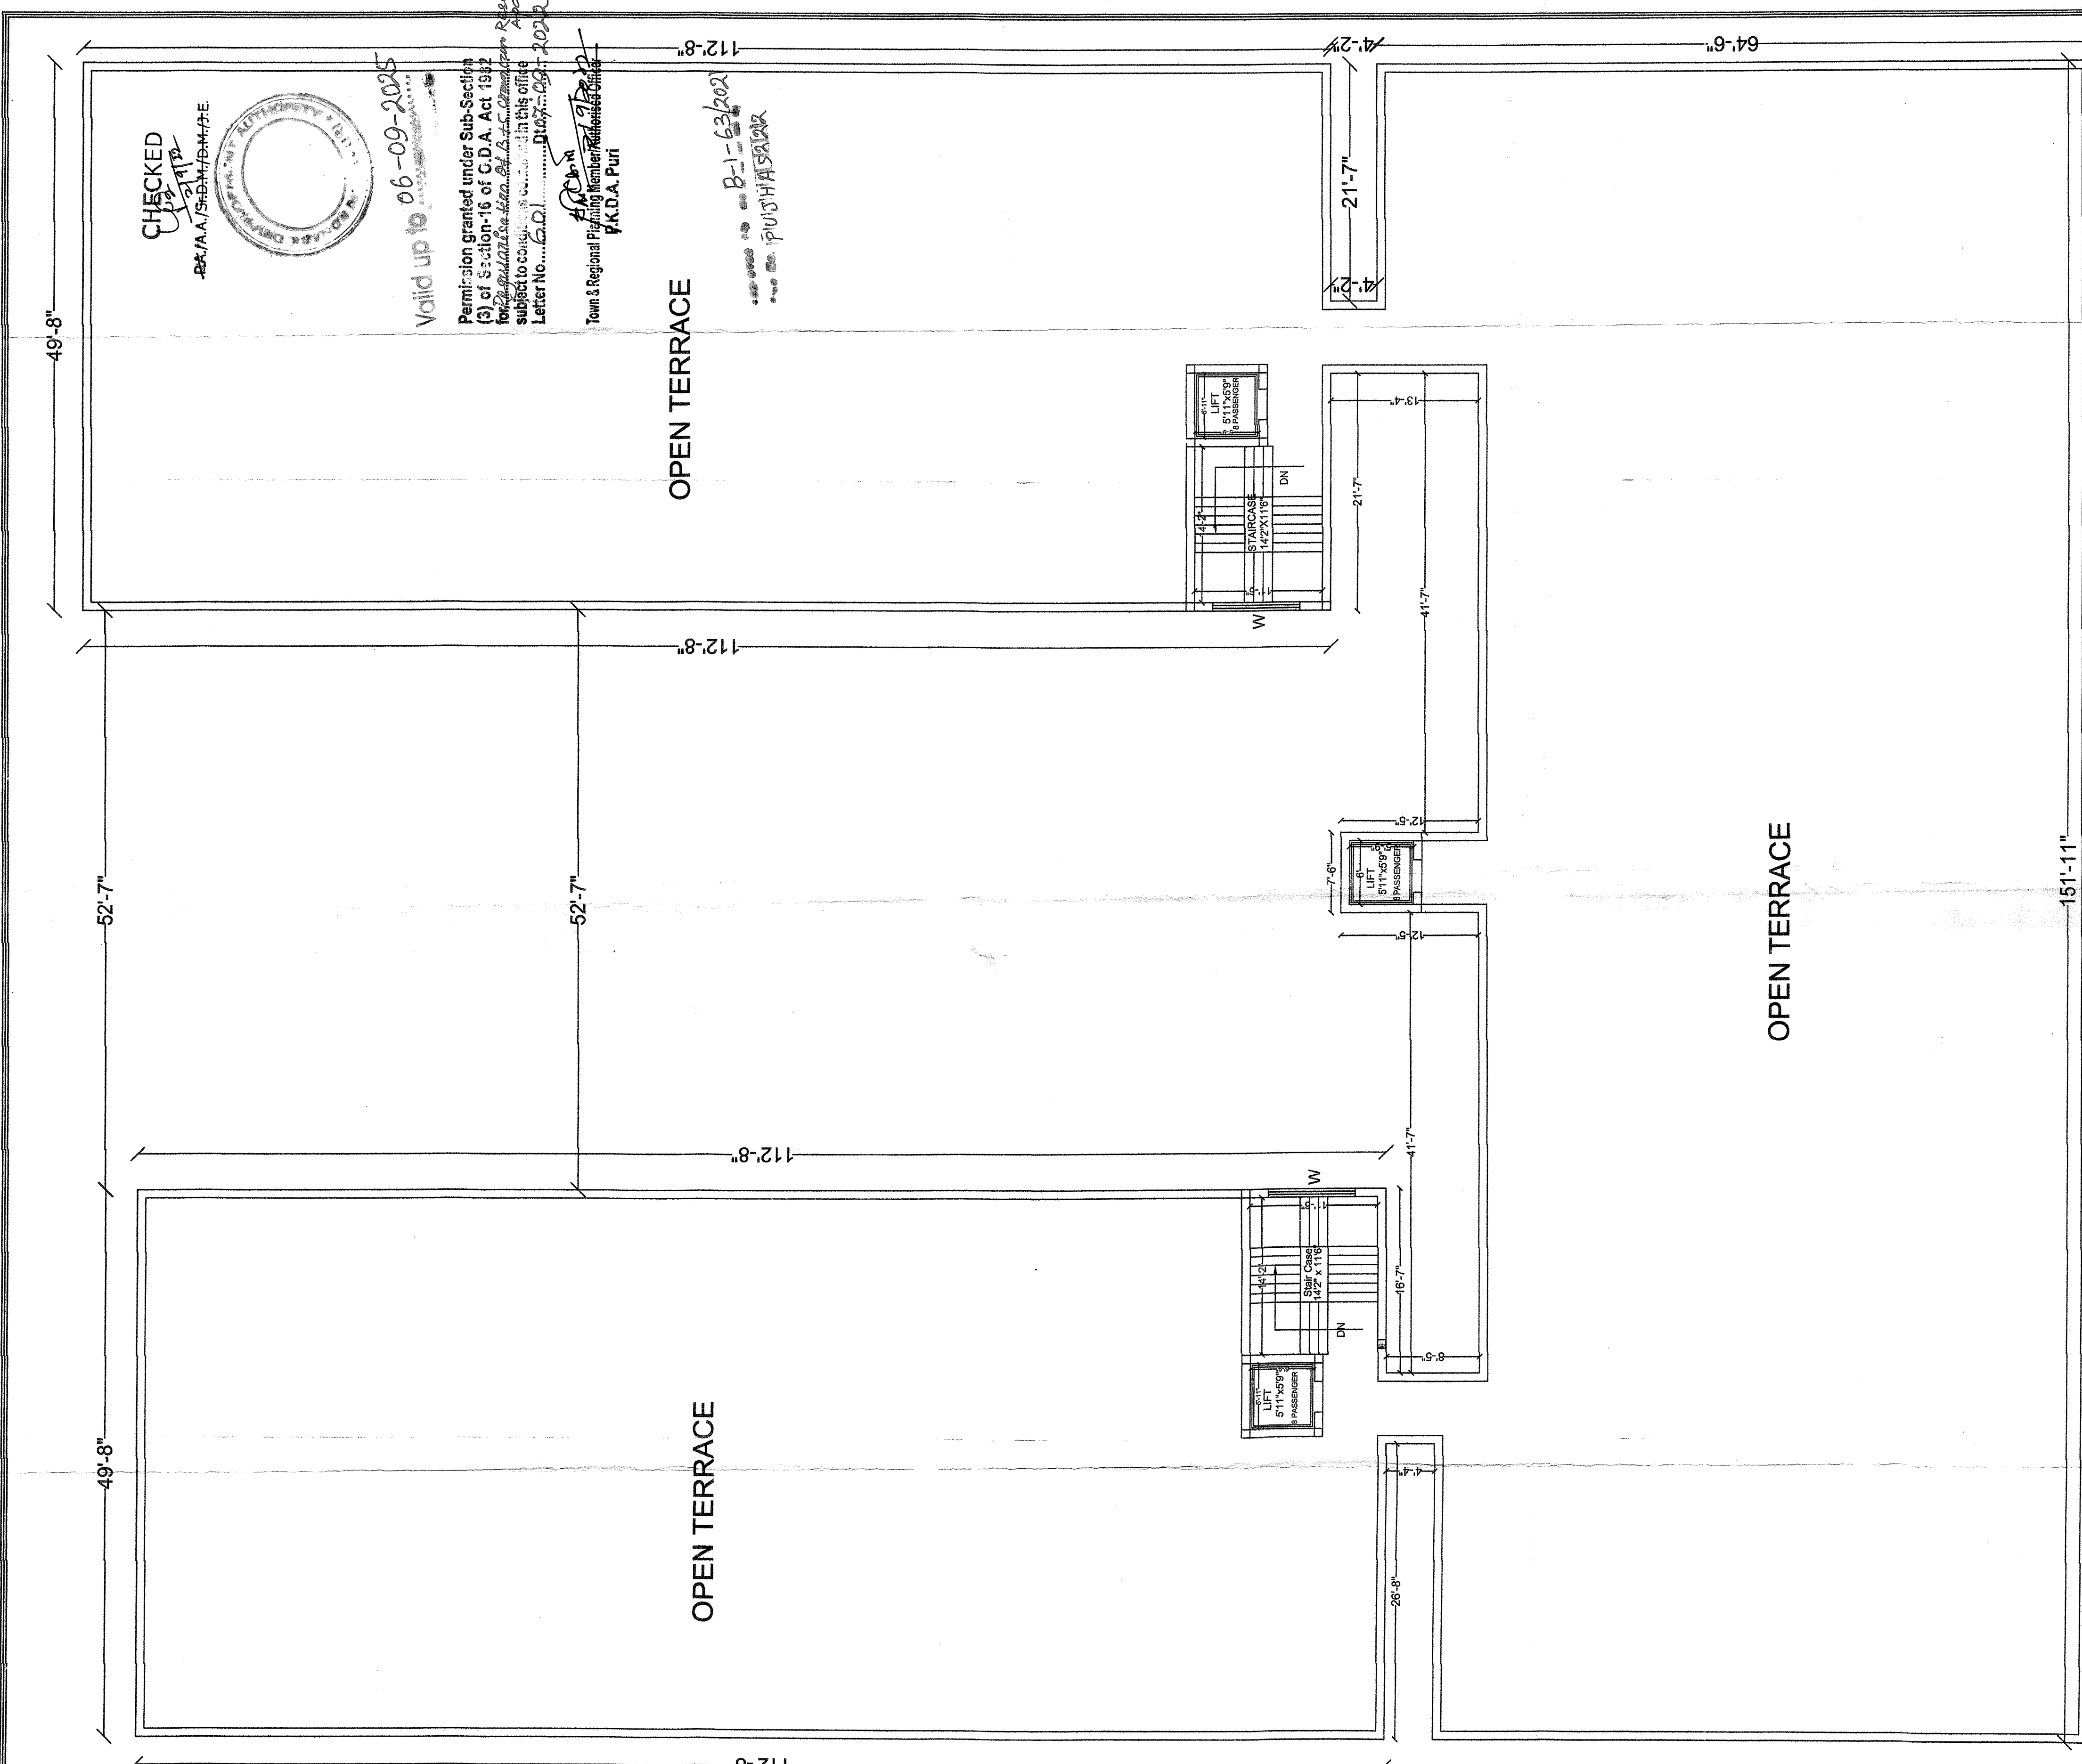

SCHEDULE OF DOORS AND WINDOWS			
S.L.N	TYPE	SIZE	DESCRIPTION
1.	D0	8'0" X 7'0"	PANELED DOOR
2.	D	3'3" X 7'0"	PANELED DOOR
3.	D1	3'3" X 7'0"	PANELED DOOR
4.	D2	3'0" X 7'0"	PANELED DOOR
5.	D3	2'0" X 7'0"	PANELED DOOR
6.	W	5'0" X 4'0"	FULLY GLAZED
7.	W1	7'0" X 4'0"	FULLY GLAZED
8.	W2	3'0" X 4'0"	FULLY GLAZED
9.	V1	5'0" X 8'0"	FULLY GLAZED
10.	V	2'0" X 2'0"	FULLY GLAZED

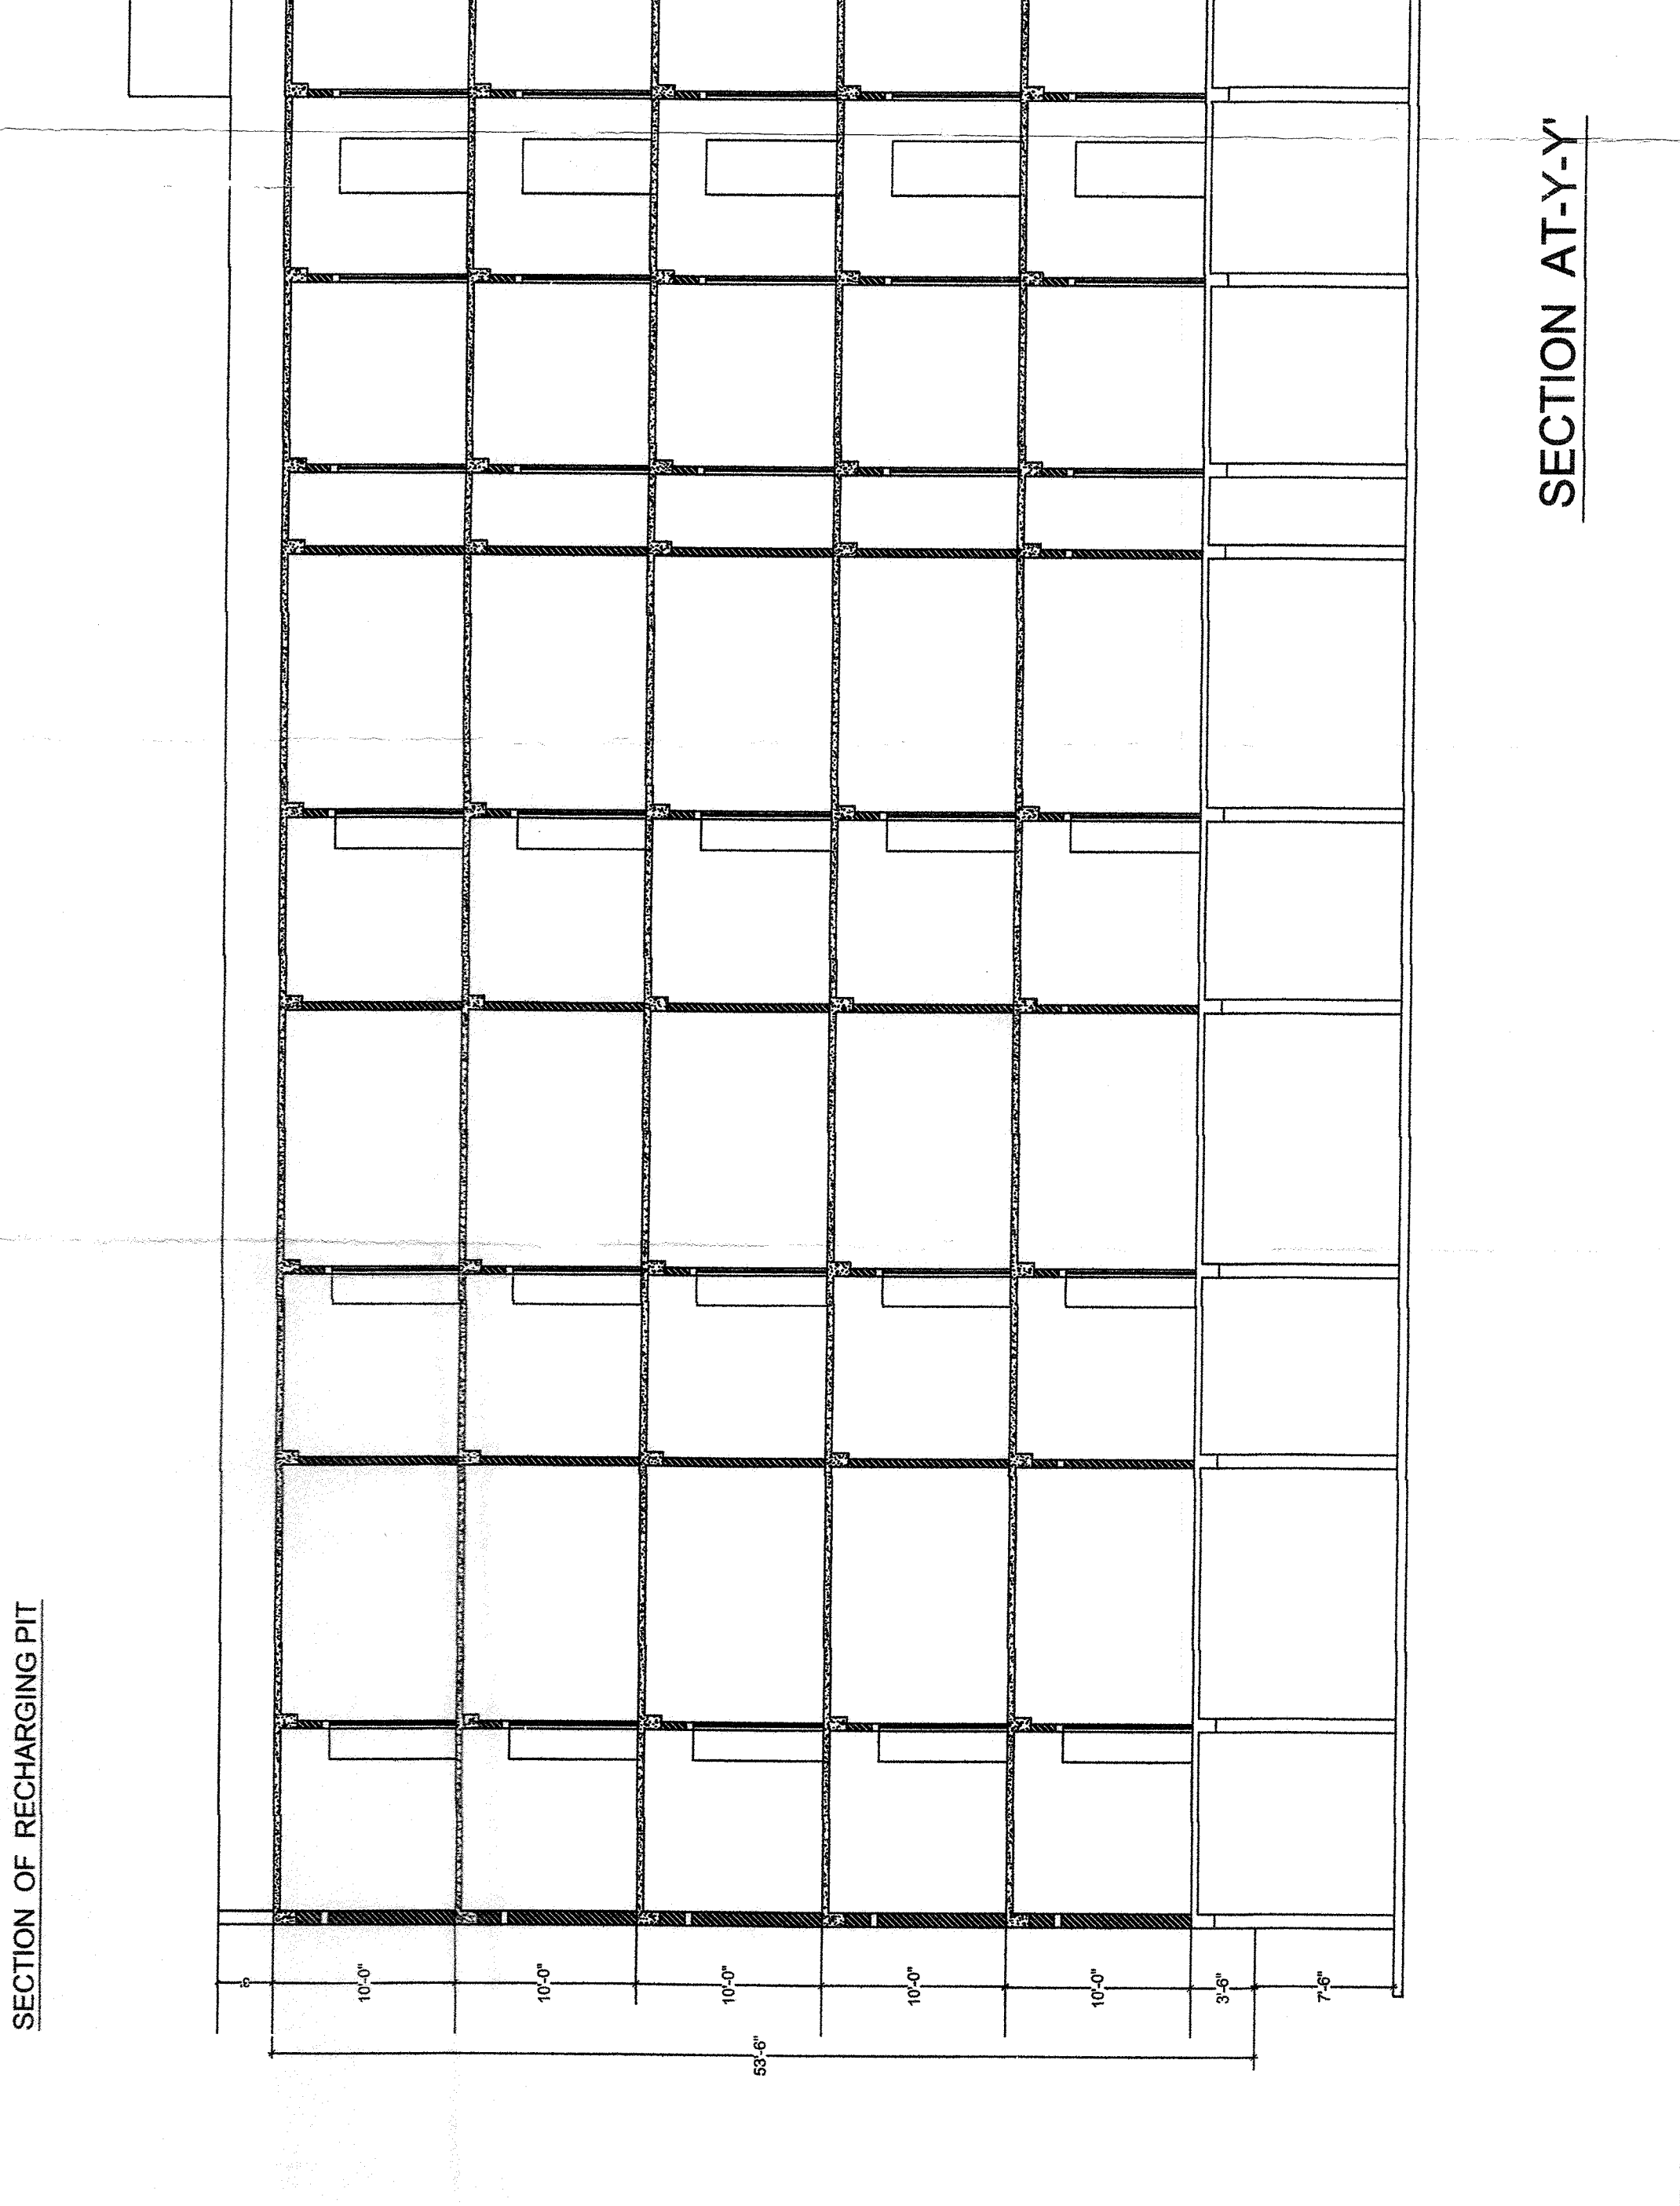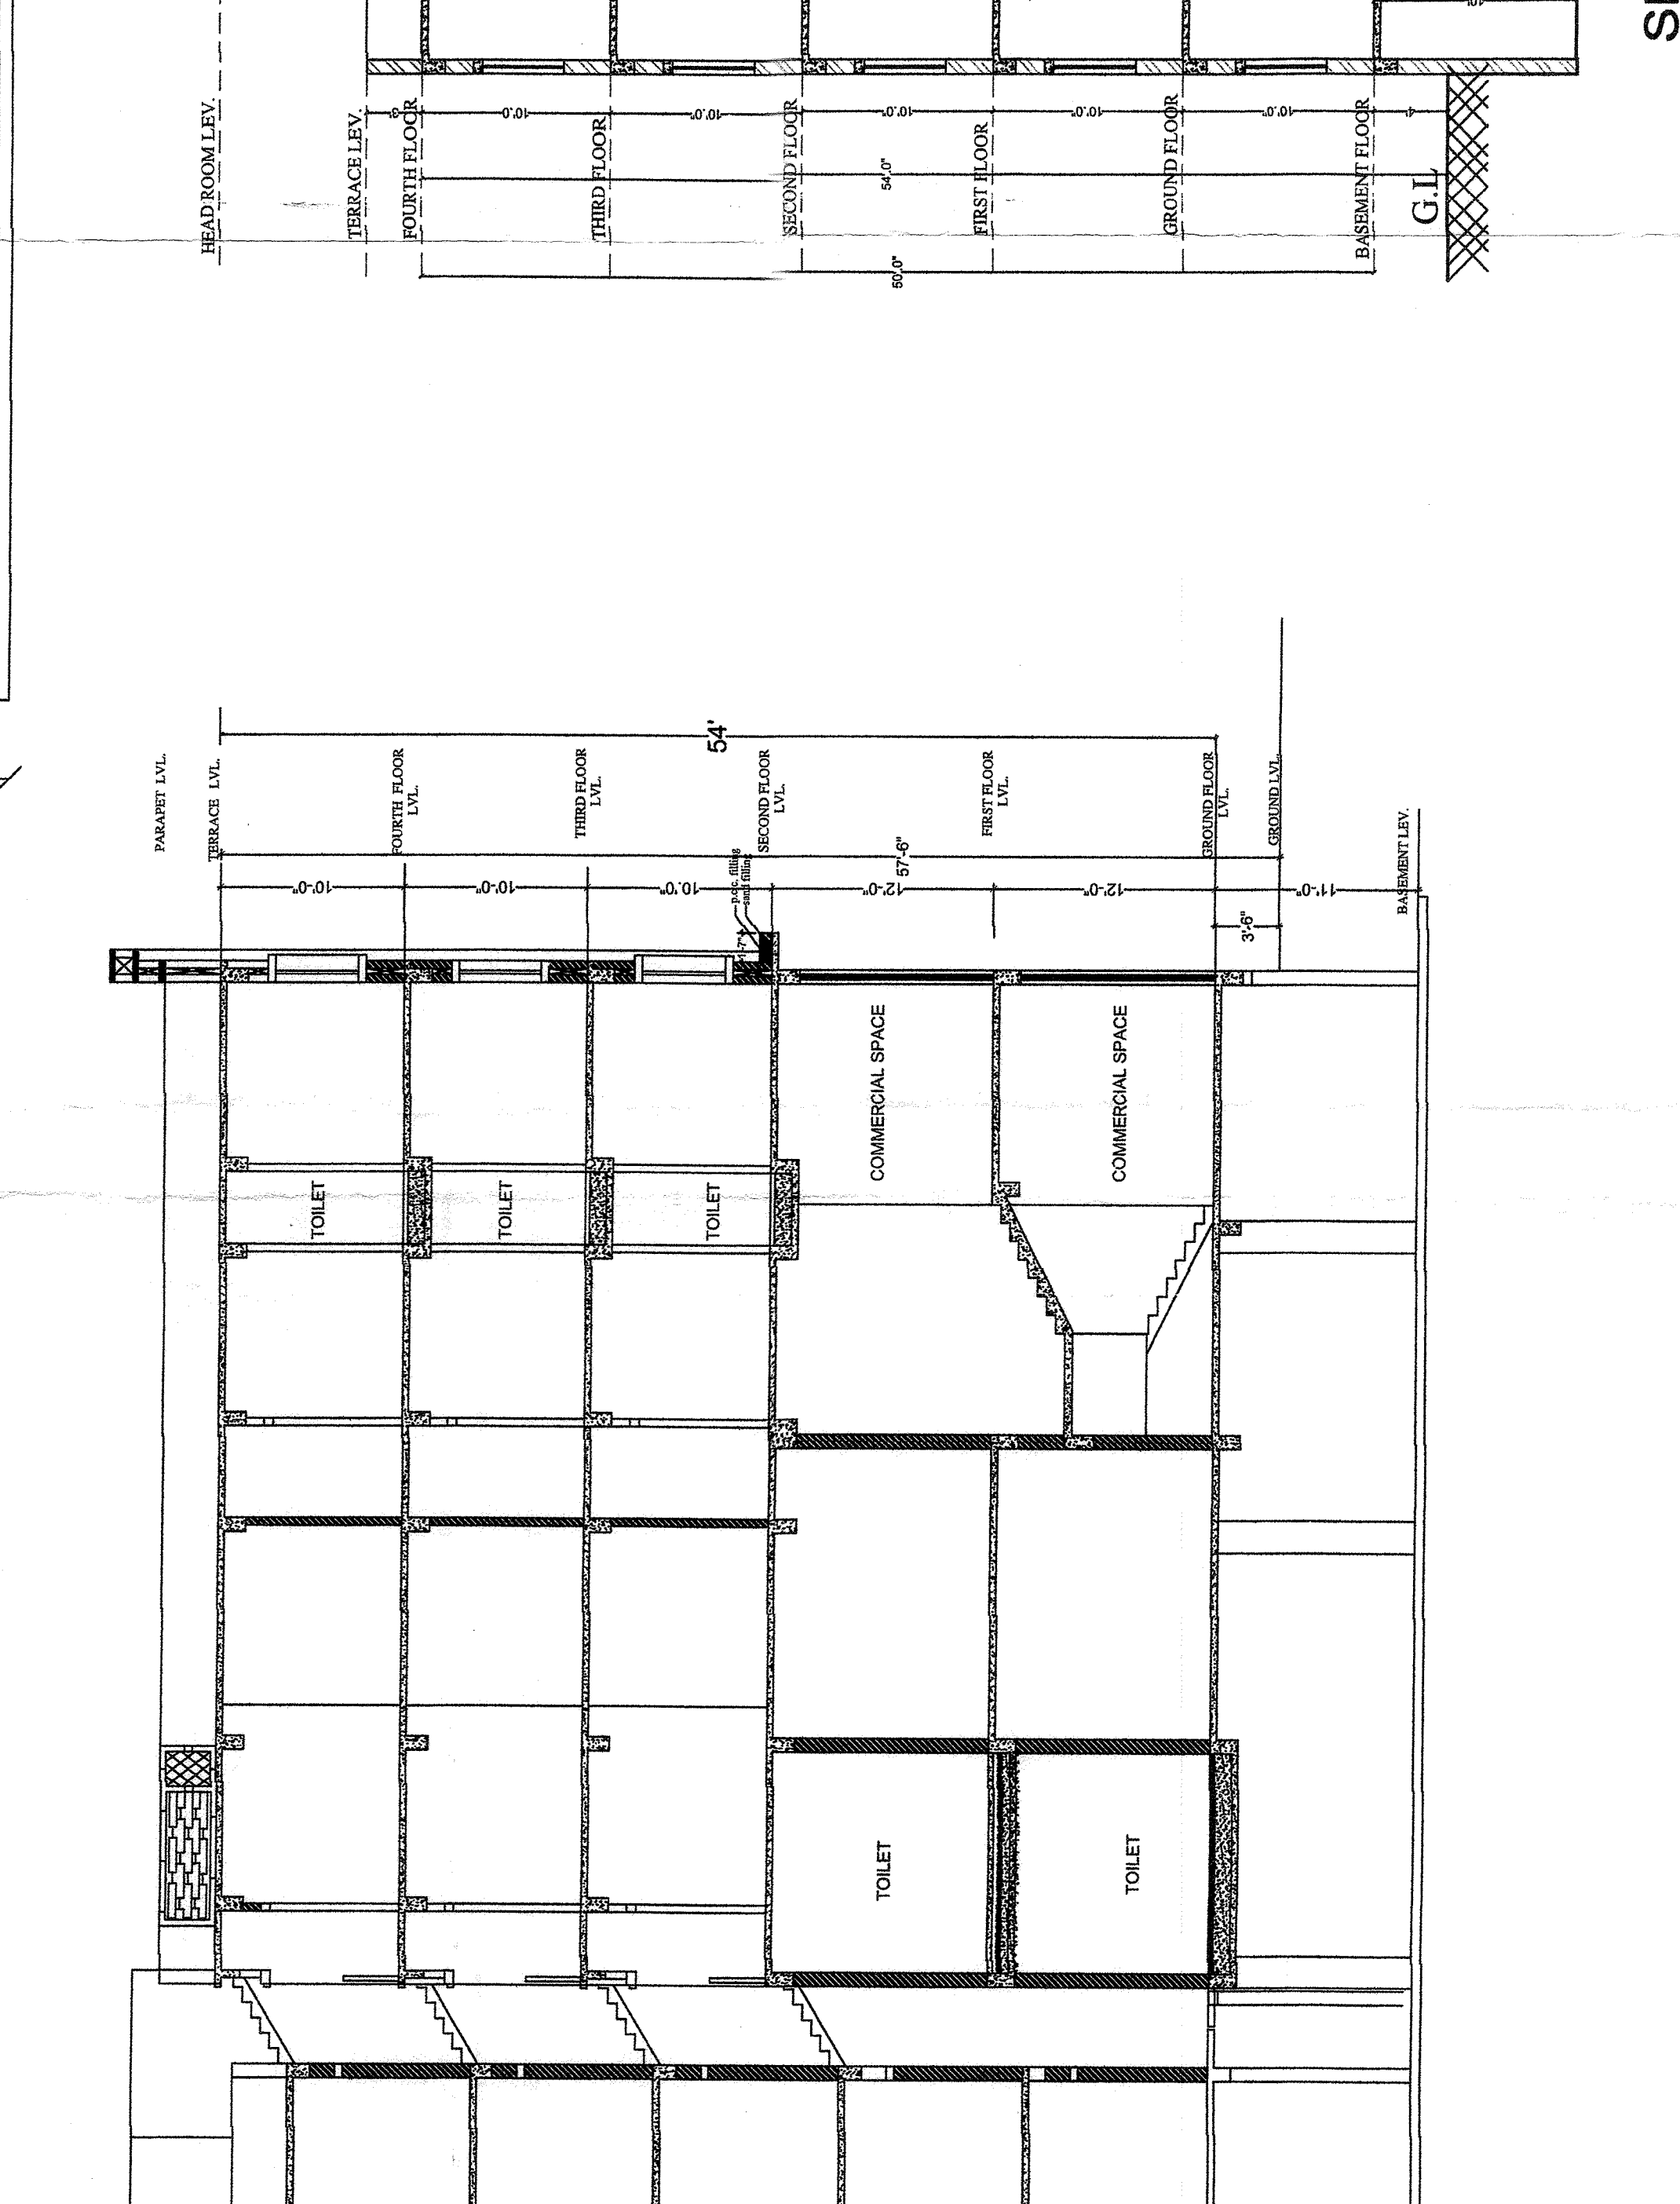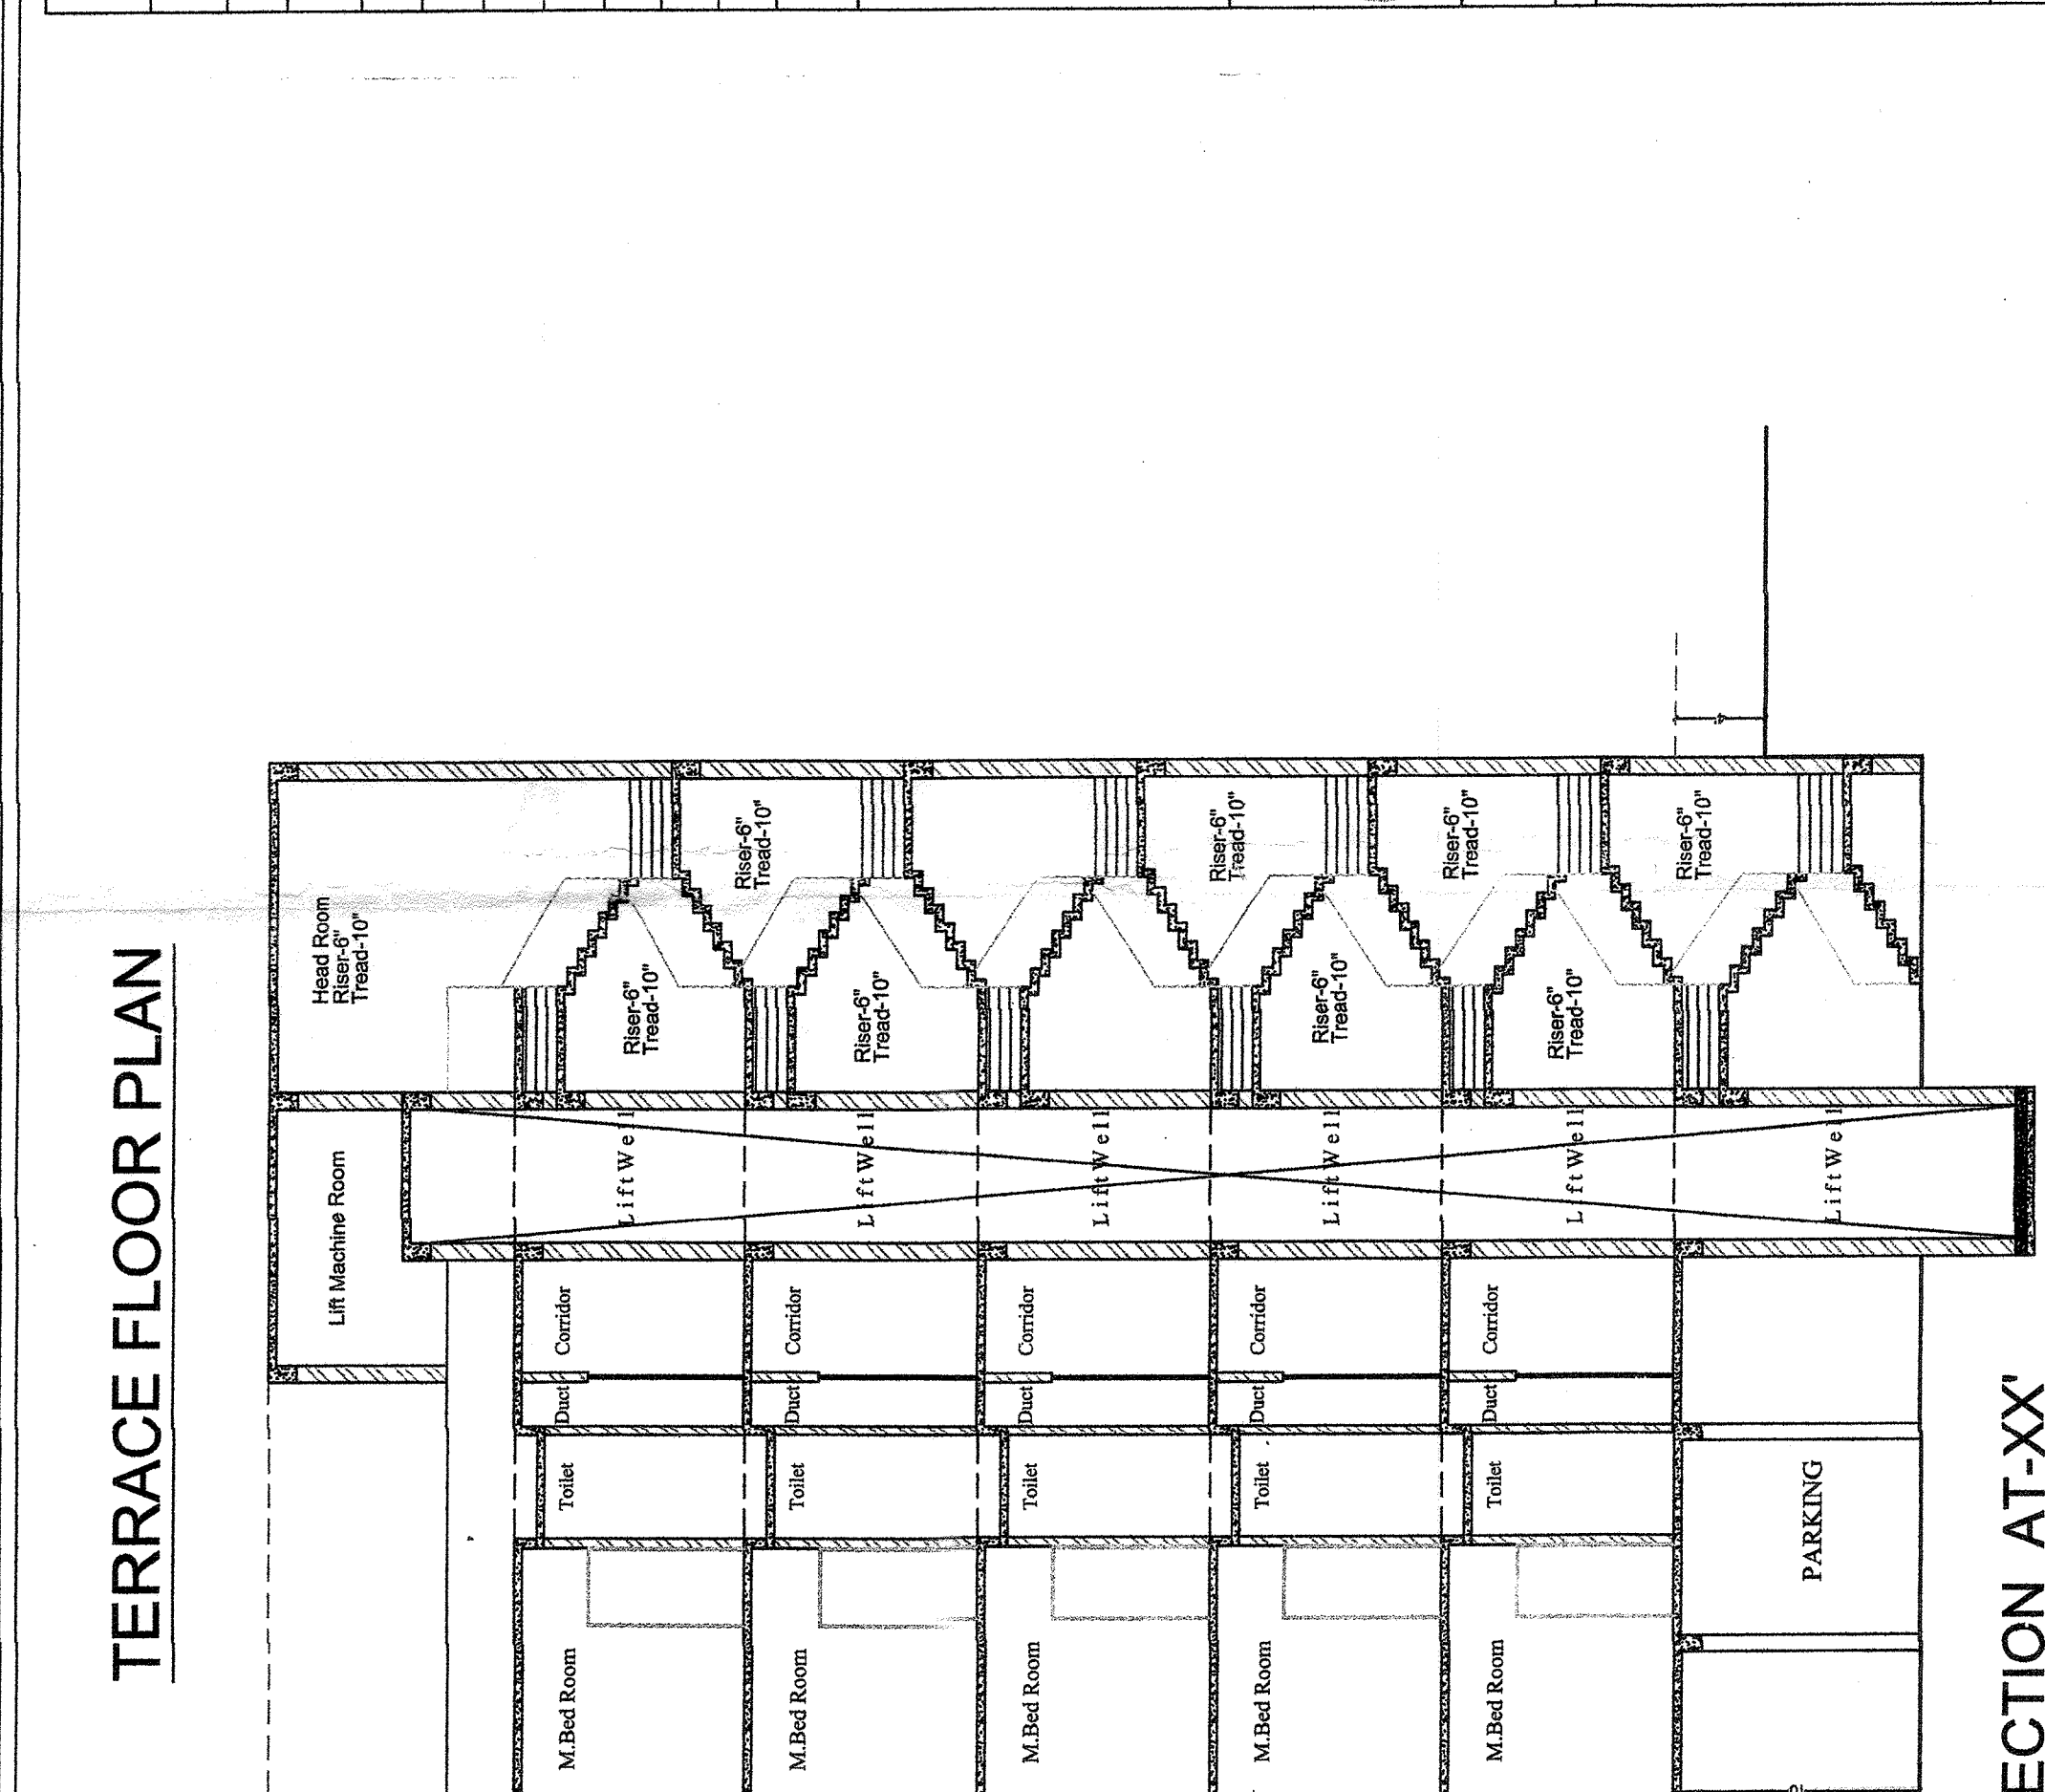

SECTION AT-XX

SECTION AT-Y-Y