



| 1 | 2 |
|---|
|---|










| LIFT CALCULATION:-                                                           |       |                         |                          |
|------------------------------------------------------------------------------|-------|-------------------------|--------------------------|
| REQ-LIFT CALCULATION<br>= 1 LIFT REQUIRED PER 30 UNITS<br>ABOVE SECOND FLOOR |       |                         |                          |
| BLOCK                                                                        | UNITS | REQ-LIFT<br>6 PASSENGER | PROV-LIFT<br>6 PASSENGER |
| A                                                                            | 40    | 02                      | 02                       |
| B                                                                            | 40    | 02                      | 02                       |
| C                                                                            | 30    | 01                      | 02                       |
| D                                                                            | 30    | 01                      | 02                       |

|                    |                                    |             |             |               |                   |  |
|--------------------|------------------------------------|-------------|-------------|---------------|-------------------|--|
| 1                  | PILOT AREA                         |             |             |               | 3955.00           |  |
| 2                  | PERMISSIBLE FSI                    |             |             |               | 7120.80           |  |
| 3                  | PERMISSIBLE CHARGEABLE FSI         |             |             |               | 3560.40           |  |
| 4                  | MAX. PERMISSIBLE F.S.I. (2+3)      |             |             |               | 10681.20          |  |
| 5                  | TOTAL UTILISED F.S.I               |             |             |               | 10683.22          |  |
| 6                  | UTILISED CHARGEABLE F.S.I. (5-2)   |             |             |               | 3515.42           |  |
| 7                  | MAX. PERMISSIBLE F.S.I. COMMERCIAL |             |             |               | 1663.62           |  |
| 8                  | CHARGEABLE F.S.I. COMMERCIAL       |             |             |               | 85.00             |  |
| 9                  | CHARGEABLE F.S.I. RESIDENTIAL      |             |             |               | 3430.42           |  |
| GRAND TOTAL DETAIL |                                    |             |             |               |                   |  |
| Sr. No             | Dwelling Unite Type                | NO. OF Unit | Used F.S.I. | % USED F.S.I. | Chargeable F.S.I. |  |
| A                  | COMMERCIAL UNIT                    | 9           | 257.18      | 2.42          | 85.00             |  |

| BLOCK | CONSUME F.S.I. |          |          | Prop. Chg. F.S.I. | Prop. Chg. F.S.I. Real | No. Of Com. | RESIDENTIAL Dwelling Unit up to 50 sq.mt |               |             |               |               |             | RESIDENTIAL Dwelling Unit more than 50 sq.mt and up to 65 sq.mt |               |             |               |               |             | Dwelling Unit more than 66 sq.mt and up to 80 sq.mt |               |             |               |  |  | COMM. F.S.I. |
|-------|----------------|----------|----------|-------------------|------------------------|-------------|------------------------------------------|---------------|-------------|---------------|---------------|-------------|-----------------------------------------------------------------|---------------|-------------|---------------|---------------|-------------|-----------------------------------------------------|---------------|-------------|---------------|--|--|--------------|
|       | COMM           | RESI     | TOTAL    |                   |                        |             | Prop. Chg. F.S.I.                        | No. Of F.S.I. | USED F.S.I. | Charg. F.S.I. | No. Of F.S.I. | USED F.S.I. | Charg. F.S.I.                                                   | No. Of F.S.I. | USED F.S.I. | Charg. F.S.I. | No. Of F.S.I. | USED F.S.I. | Charg. F.S.I.                                       | No. Of F.S.I. | USED F.S.I. | Charg. F.S.I. |  |  |              |
|       |                
| A     | 110.41         | 3322.60  | 3494.01  | 36.49             | 1098.50                | 1134.99     | 4                                        | 0             | 0.00        | 0.00          | 0.00          | 56          | 3323.60                                                         | 100.00        | 1098.50     | 0             | 0.00          | 0.00        | 110.41                                              | 3.22          | 36.49       |               |  |  |              |
| B     | 146.77         | 3822.60  | 3470.37  | 48.51             | 1098.50                | 1147.01     | 5                                        | 0             | 0.00        | 0.00          | 0.00          | 56          | 3323.60                                                         | 100.00        | 1098.50     | 0             | 0.00          | 0.00        | 146.77                                              | 4.23          | 48.51       |               |  |  |              |
| C     | 0              | 1865.92  | 1865.92  | 0                 | 616.71                 | 616.71      | 0                                        | 42            | 1865.92     | 100.00        | 616.71        | 0           | 0.00                                                            | 0.00          | 0.00        | 0             | 0.00          | 0.00        | 0.00                                                | 0.00          | 0.00        |               |  |  |              |
| D     | 0              | 1865.92  | 1865.92  | 0                 | 616.71                 | 616.71      | 0                                        | 42            | 1865.92     | 100.00        | 616.71        | 0           | 0.00                                                            | 0.00          | 0.00        | 0             | 0.00          | 0.00        | 0.00                                                | 0.00          | 0.00        |               |  |  |              |
| TOTAL | 257.18         | 10379.04 | 10636.92 | 85.00             | 3490.42                | 3515.42     | 9                                        | 84            | 3731.84     | 1233.43       | 112           | 6647.20     | 2196.99                                                         | 0             | 0.00        | 0.00          | 257.18        | 7.45        | 85.00                                               |               |             |               |  |  |              |

| BLOCK WISE UNIT & F.S.I AREA TABLE |               |         |                |         |                |        |            |        |        |
|------------------------------------|---------------|---------|----------------|---------|----------------|--------|------------|--------|--------|
| BLOCK                              | 0 - 50 SQ.MT. |         | 50 - 66 SQ.MT. |         | 66 - 80 SQ.MT. |        | COMMERCIAL |        | OTHERS |
|                                    | UNIT          | F.S.I.  | UNIT           | F.S.I.  | UNIT           | F.S.I. | UNIT       | F.S.I. |        |
| A                                  |               |         | 56             | 3323.60 |                |        | 04         | 110.41 |        |
| B                                  |               |         | 56             | 3323.60 |                |        | 05         | 146.77 |        |
| C                                  | 42            | 1865.92 |                |         |                |        |            |        |        |
| D                                  | 42            | 1865.92 |                |         |                |        |            |        |        |
| TOTAL                              | 84            | 3731.84 | 112            | 6647.20 |                |        | 09         | 257.18 |        |

| BLOCK WISE UNIT & F.S.I. AREA TABLE |               |         |                |        |        |
|-------------------------------------|---------------|---------|----------------|--------|--------|
| BLOCK                               | 0 - 50 SQ.MT. |         | 50 - 66 SQ.MT. |        | TOTAL  |
|                                     | UNIT          | F.S.I.  | UNIT           | F.S.I. |        |
| A                                   | 42            | 1865.92 | 56             | 3323.6 | 6647.2 |
| B                                   | 42            | 1865.92 | 56             | 3323.6 | 6647.2 |
| C                                   | 42            | 1865.92 | 56             | 3323.6 | 6647.2 |
| D                                   | 42            | 1865.92 | 56             | 3323.6 | 6647.2 |
| TOTAL                               | 84            | 3731.84 | 112            | 6647.2 |        |

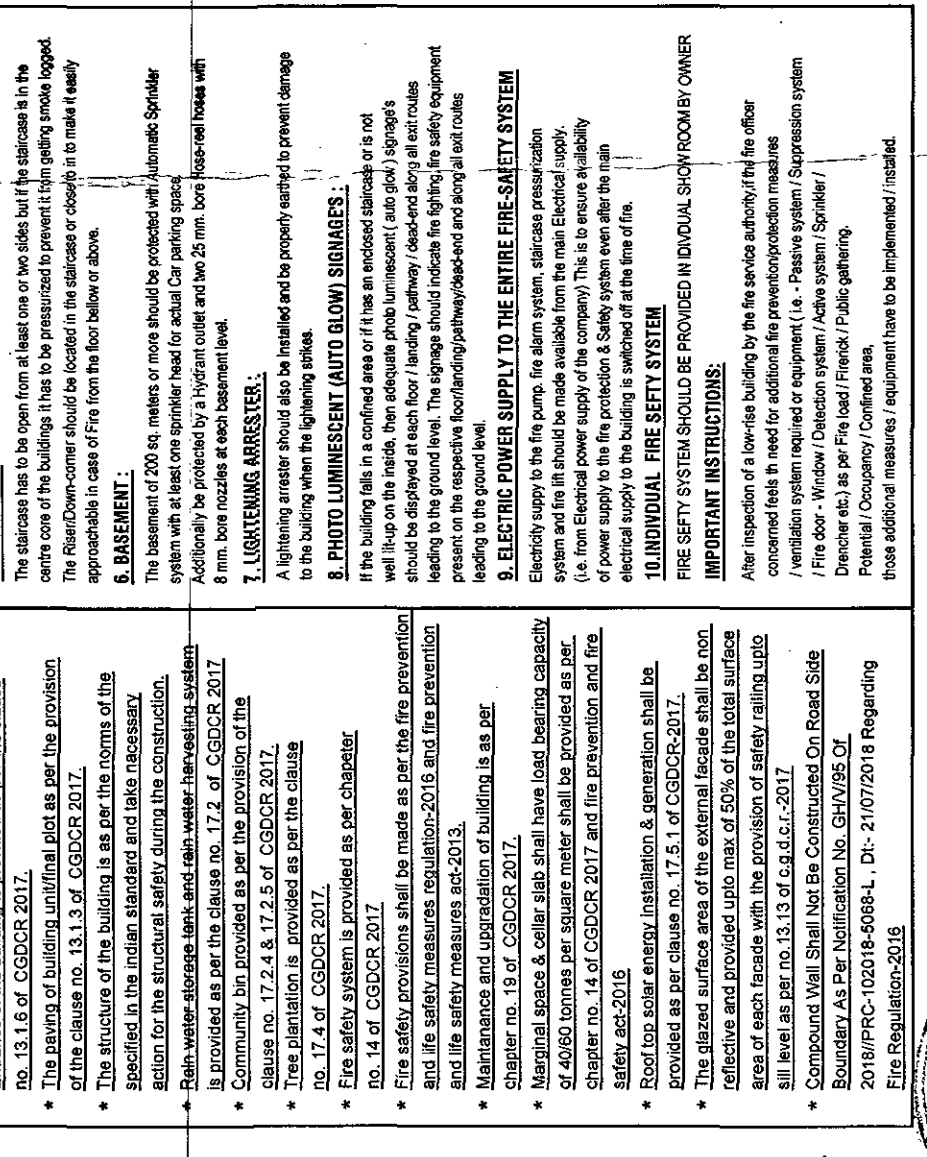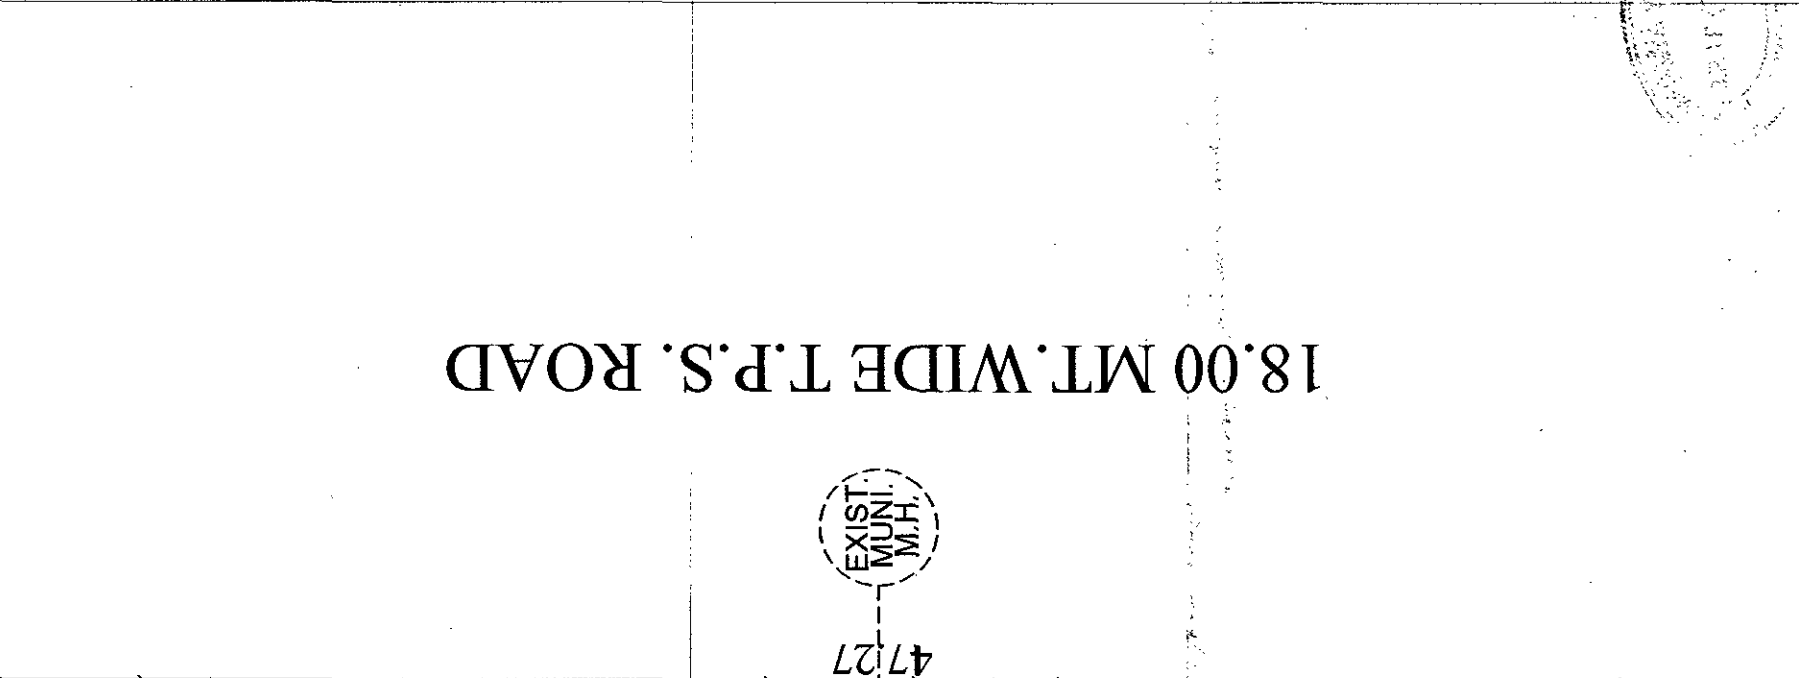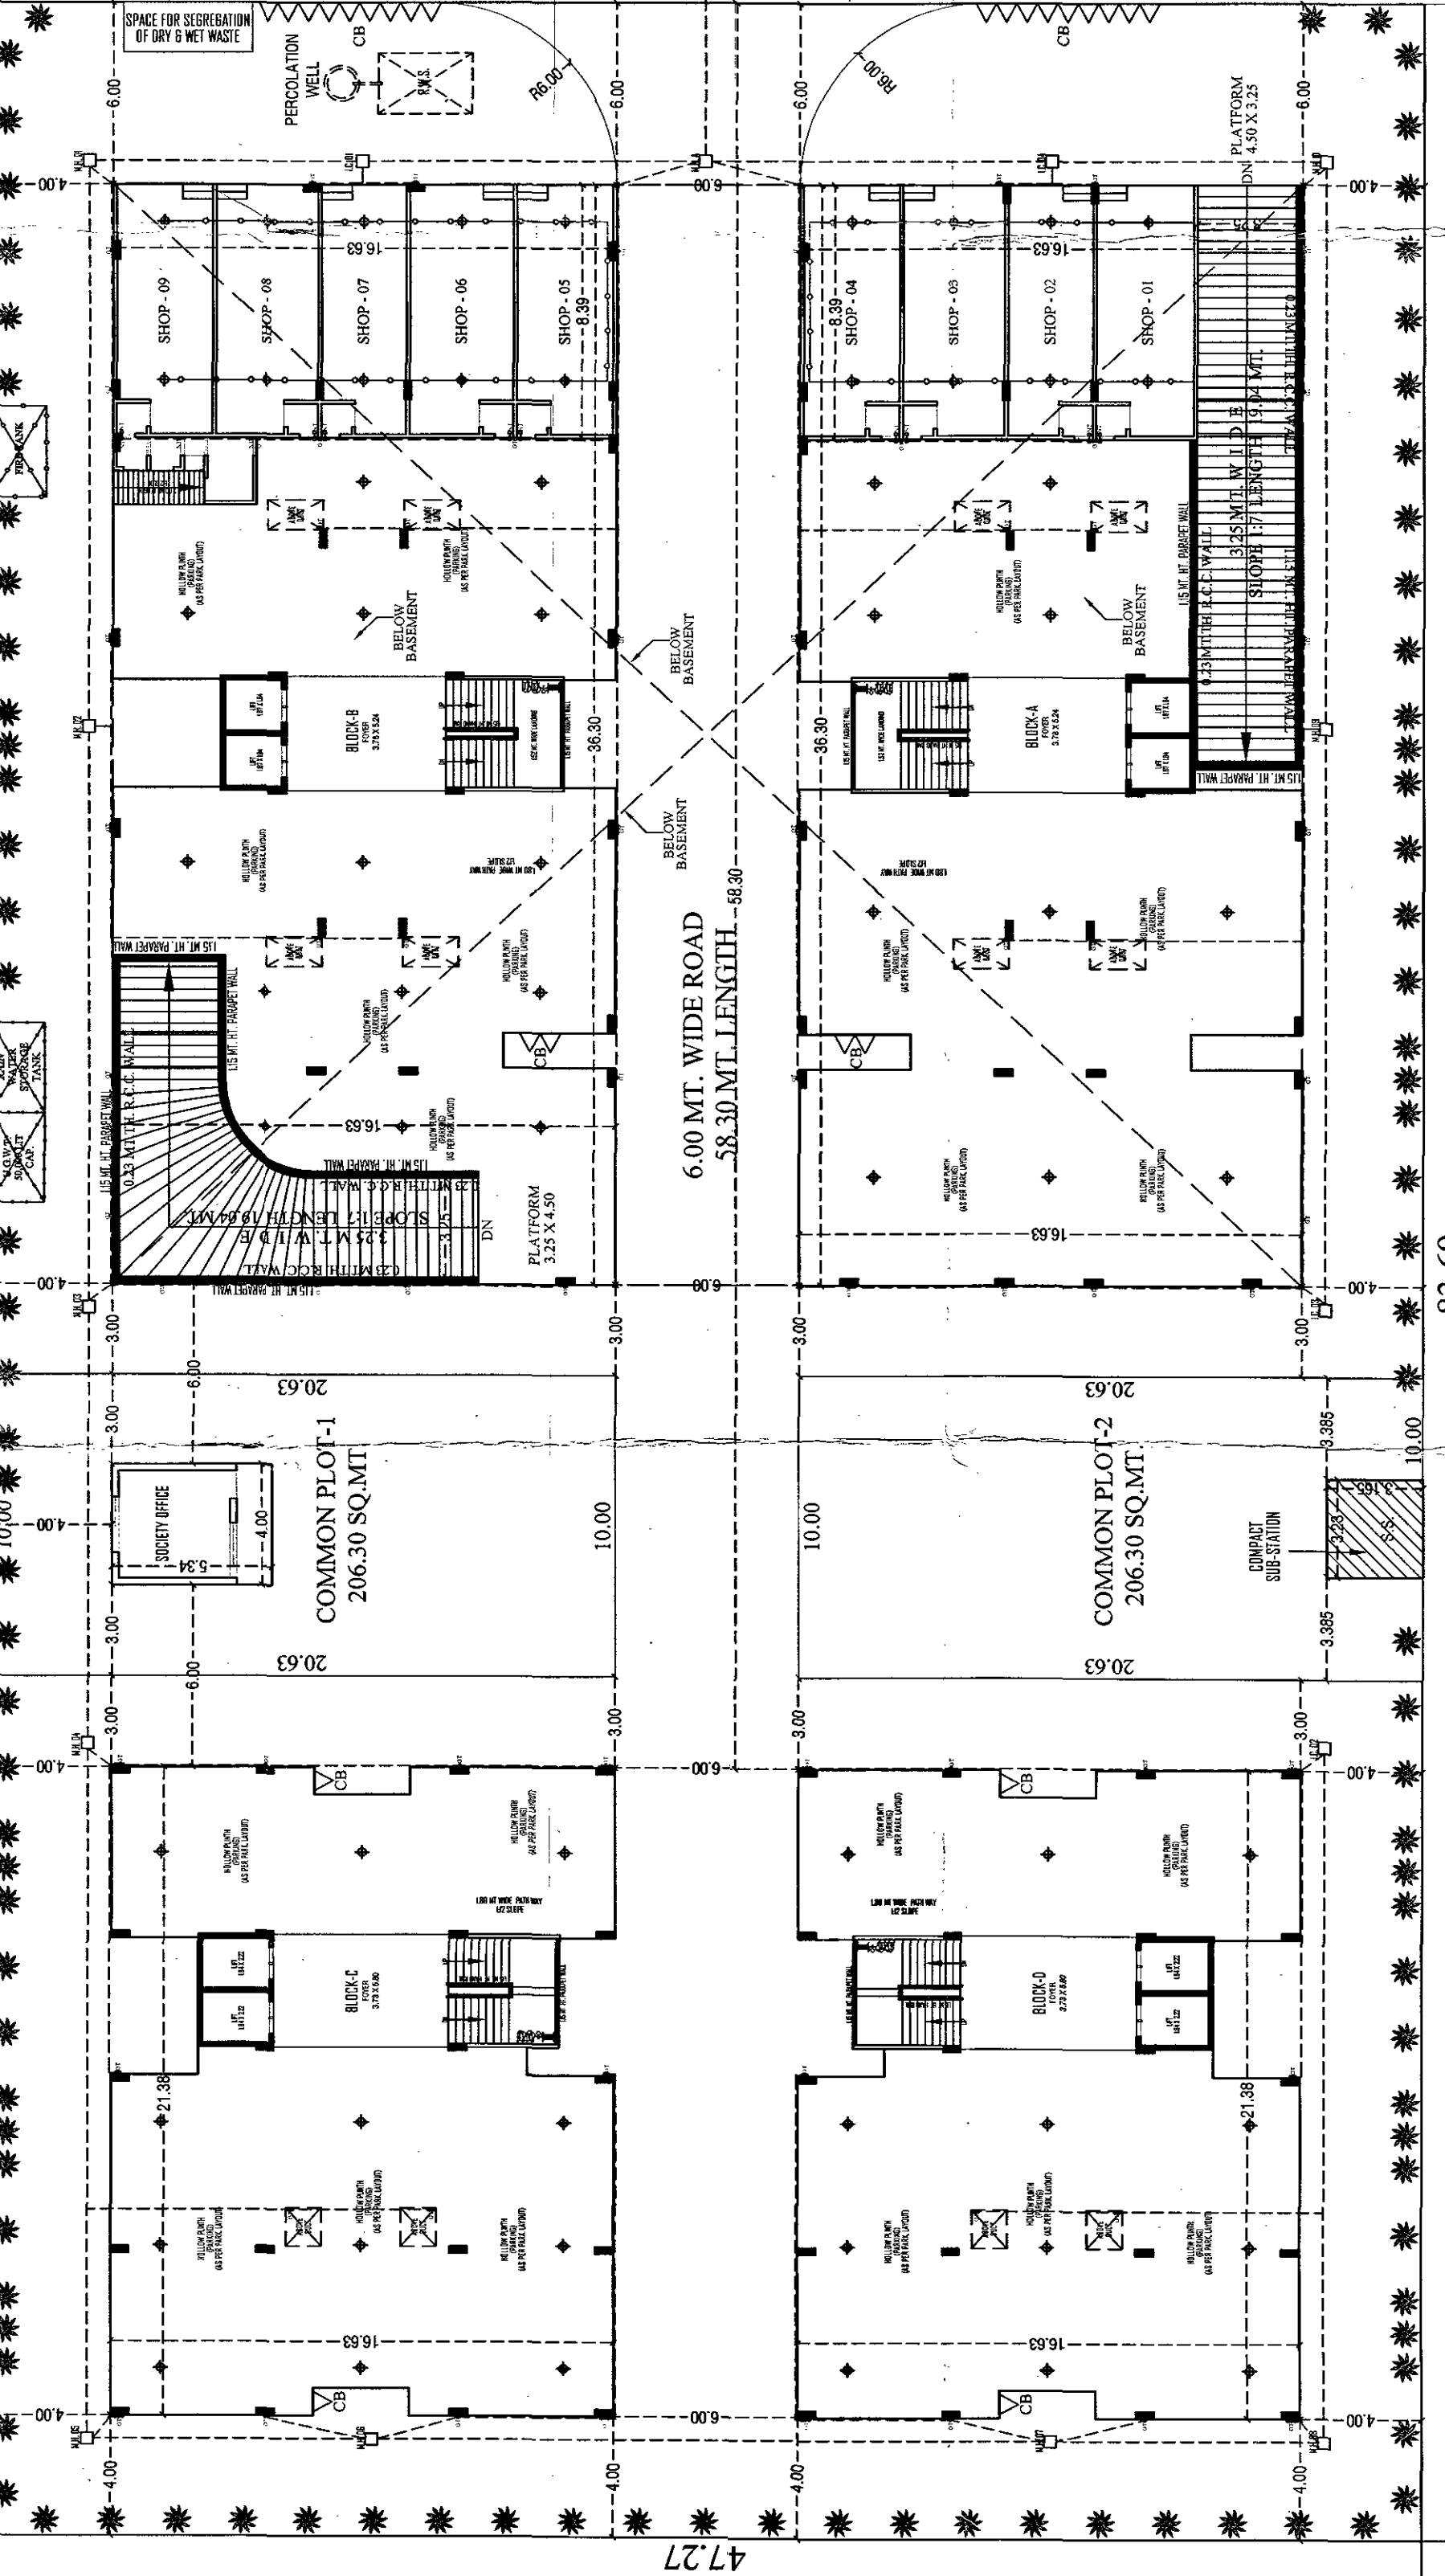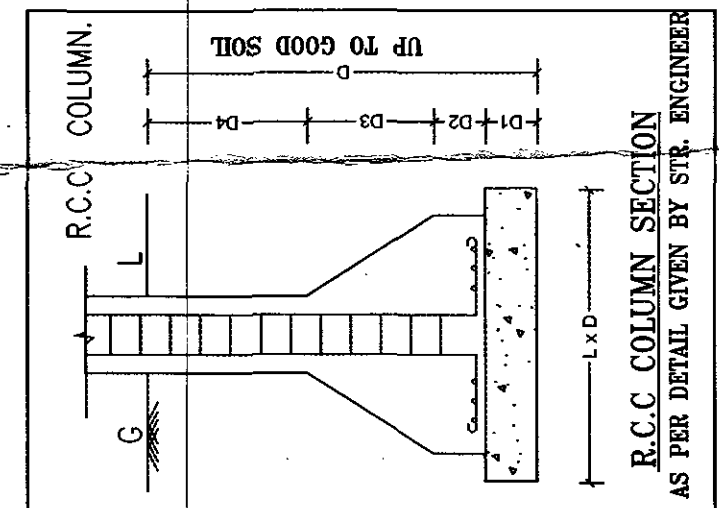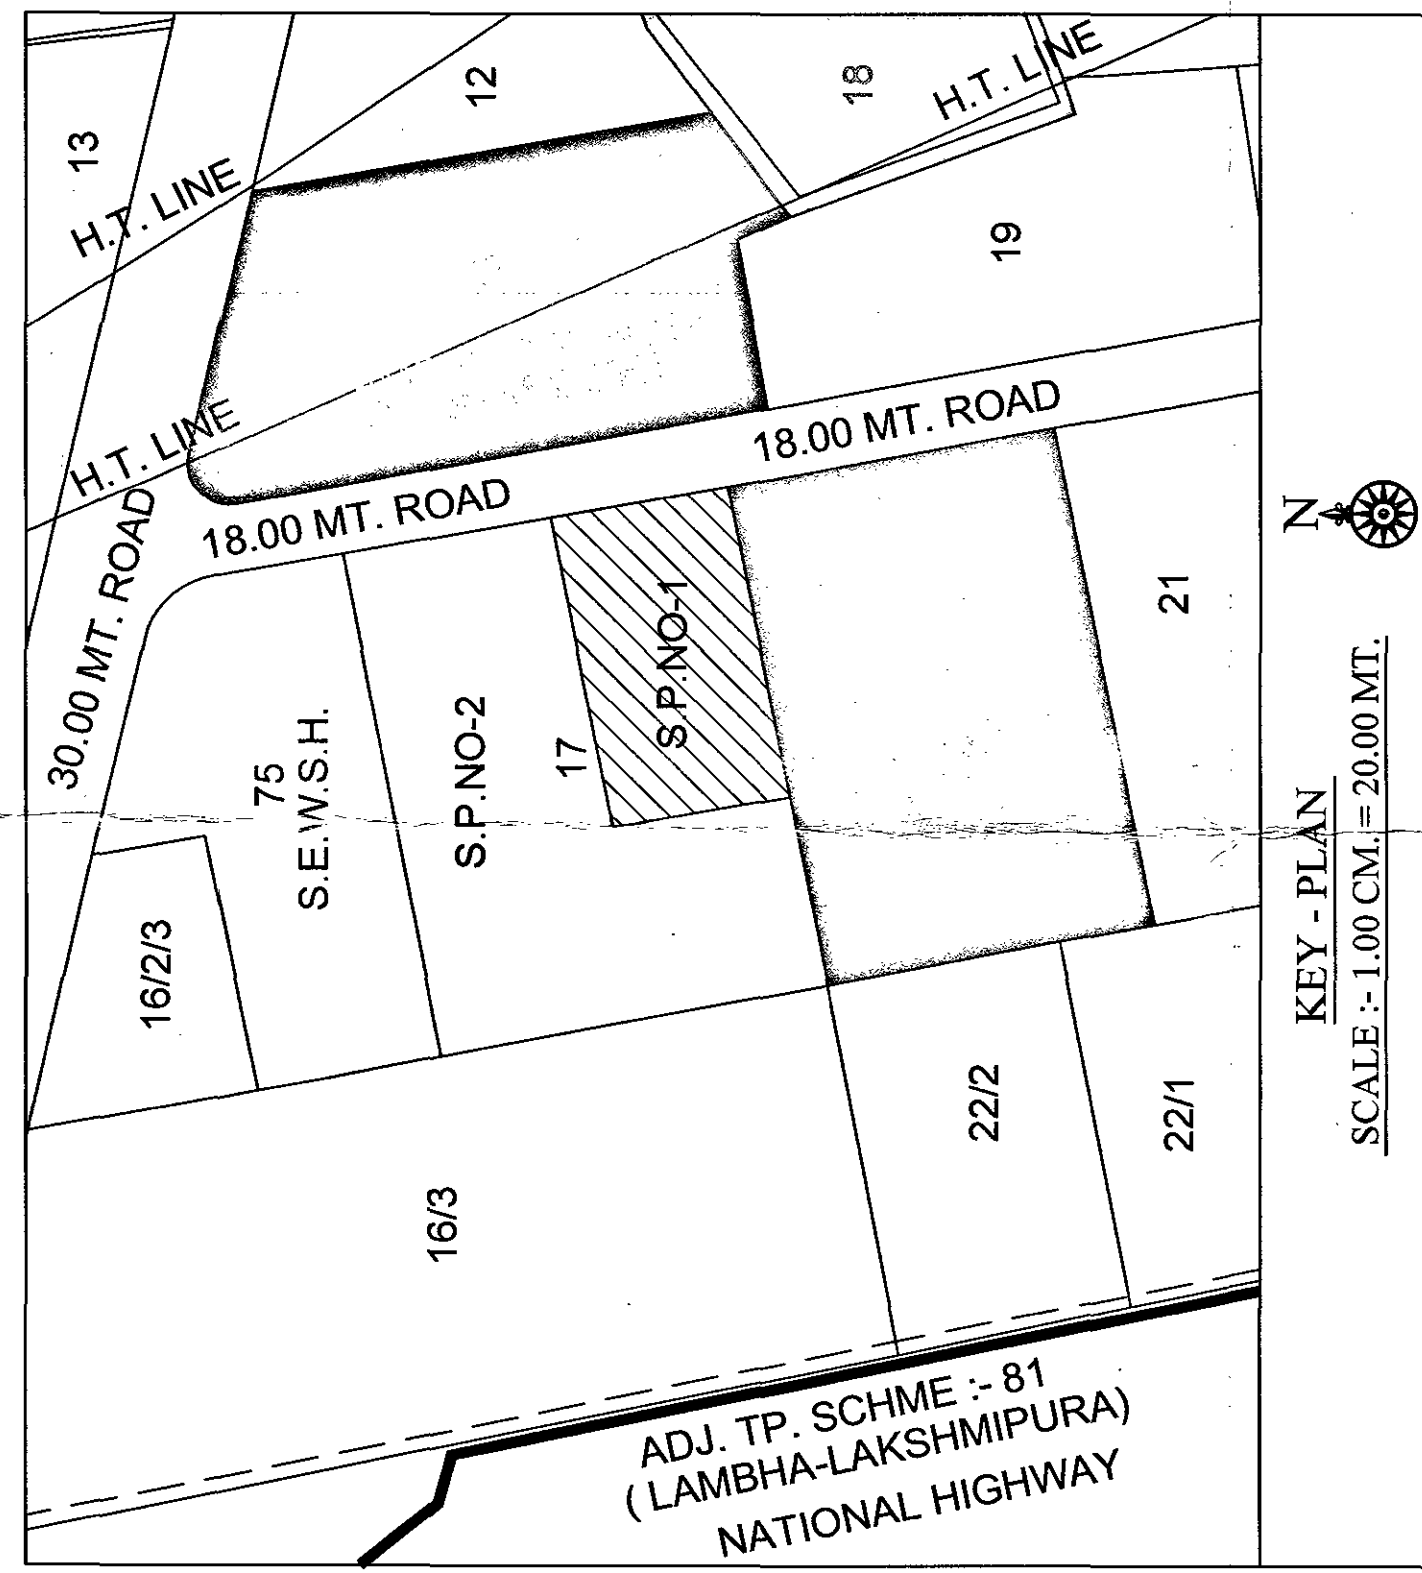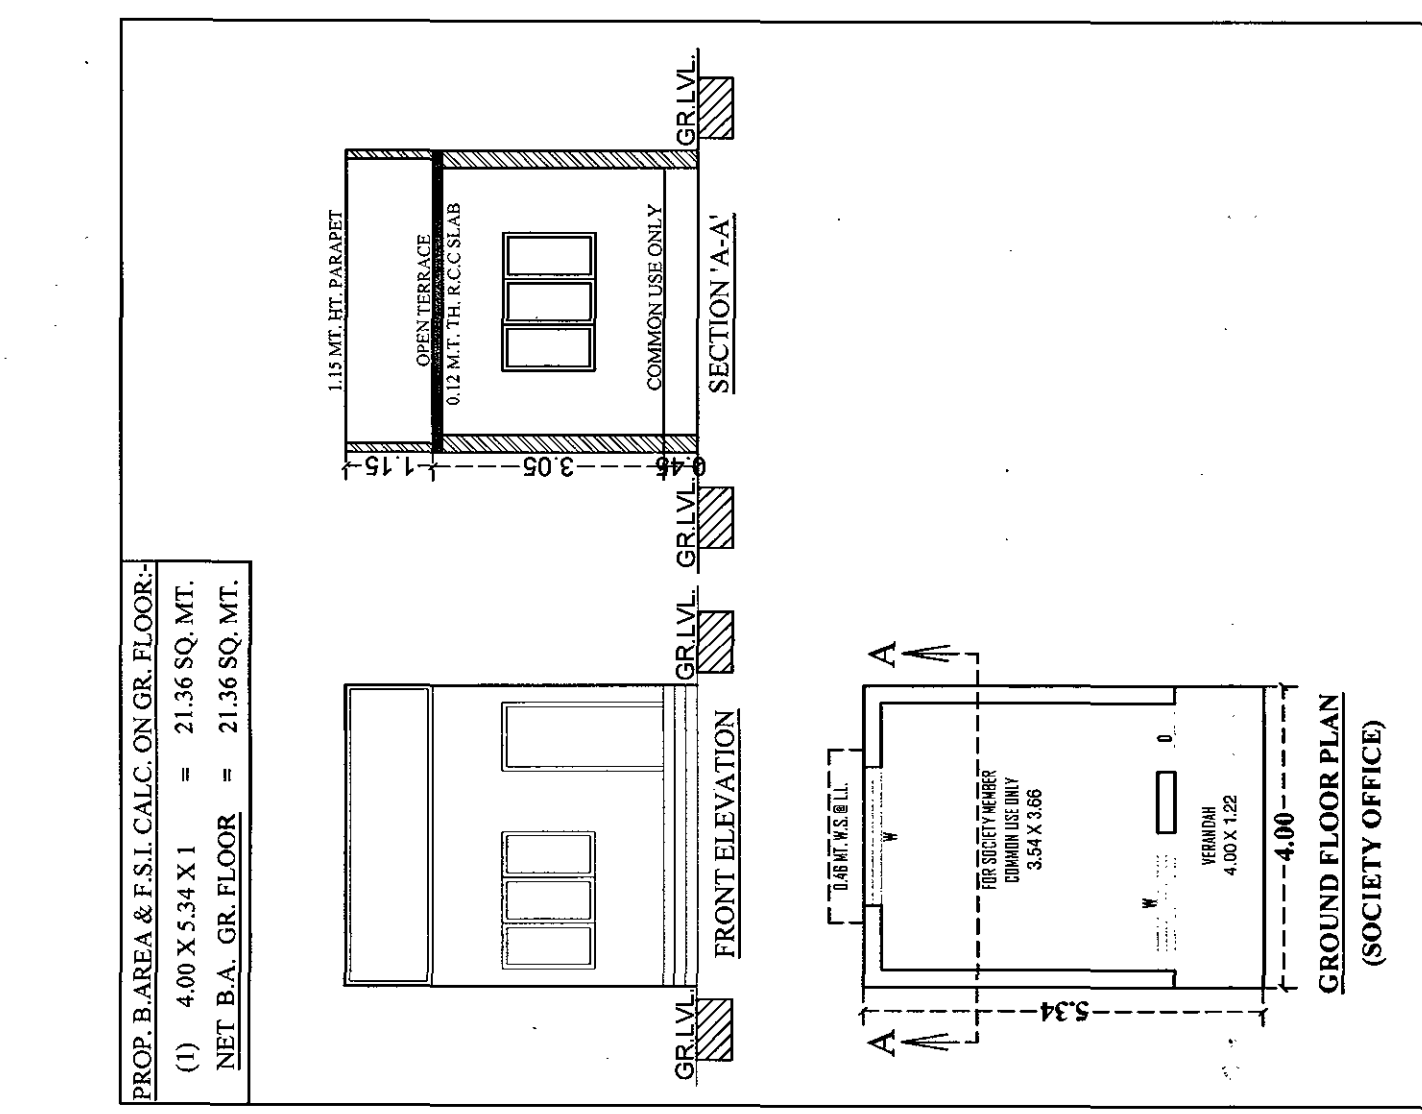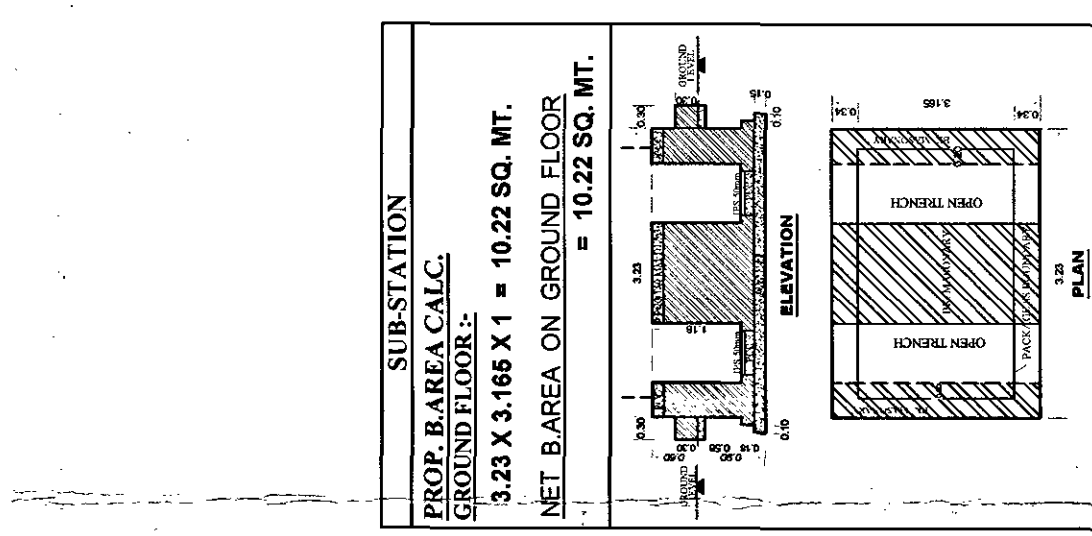

| BUILT UP AREA STATEMENT |            |            |            |         |                 |            |                                                            |  |  |
|-------------------------|------------|------------|------------|---------|-----------------|------------|------------------------------------------------------------|--|--|
| BLOCK                   | A          | B          | C          | D       | (IN TOTAL)      | (IN TOTAL) | APPROXIMATE HOUSING PROJECTIONS (BROUGHT TO SHEET NO. 17)  |  |  |
| BASEMENT F.L.           | 1425.50    | 42.75      | 327.65     | 327.65  | 1925.50         | 1925.50    | RESIDENCE - COMMERCIAL BUILDING ON SF NO. (10 F.F. NO. 17) |  |  |
| GROUND (S.F.)           | 1104.1     | 146.37     | 327.65     | 327.65  | 2518.17         | 2518.17    | OF T.P.S. NO. 88 (ATTA OUTLET) - 1 (F.M.I. SANCTIONED)     |  |  |
| GROUND (G.F.)           | 1104.1     | 146.37     | 327.65     | 327.65  | 2518.17         | 2518.17    | MODE - VAYPA, KATA VAYPA, DIST - AHMEDABAD                 |  |  |
| SOCIETY OFFICE (G.F.)   | 1104.1     | 146.37     | 327.65     | 327.65  | 2518.17         | 2518.17    | LAY OUT - USE - RESIDENTIAL (R-I) SCALE - 1 CM = 2 MT.     |  |  |
| SUBSTATION (G.F.)       | 20.26      | --         | --         | --      | 20.26           | 20.26      | AREA TABLE                                                 |  |  |
| 1ST FLOOR               | 568.08     | 568.08     | 327.65     | 327.65  | 1791.46         | 1791.46    | SQ. MTS                                                    |  |  |
| 2ND FLOOR               | 568.08     | 568.08     | 327.65     | 327.65  | 1791.46         | 1791.46    | BLOT AREA OF S.F. NO. 10                                   |  |  |
| 3RD FLOOR               | 568.08     | 568.08     | 327.65     | 327.65  | 1791.46         | 1791.46    | BLOT AREA OF S.F. NO. 11                                   |  |  |
| 4TH FLOOR               | 568.08     | 568.08     | 327.65     | 327.65  | 1791.46         | 1791.46    | BLOT AREA OF S.F. NO. 12                                   |  |  |
| 5TH FLOOR               | 568.08     | 568.08     | 327.65     | 327.65  | 1791.46         | 1791.46    | BLOT AREA OF S.F. NO. 13                                   |  |  |
| 6TH FLOOR               | 568.08     | 568.08     | 327.65     | 327.65  | 1791.46         | 1791.46    | BLOT AREA OF S.F. NO. 14                                   |  |  |
| 7TH FLOOR               | 568.08     | 568.08     | 327.65     | 327.65  | 1791.46         | 1791.46    | BLOT AREA OF S.F. NO. 15                                   |  |  |
| STAFF CUBIN             | 49.25      | 49.25      | 51.32      | 51.32   | 201.74          | 201.74     | CHARGEDABLE F.S.I. (1.48 X 3.86 X 00)                      |  |  |
| LIFT MAC ROOM           | 32.20      | 31.91      | 31.91      | 31.91   | 127.92          | 127.92     | CHARGEDABLE F.S.I. (1.00 X 3.86 X 00)                      |  |  |
| TOTAL                   | 6087.91    | 4654.83    | 2704.43    | 2704.43 | 16131.06        | 16131.06   | CHARGEDABLE F.S.I. (1.00 X 3.86 X 00)                      |  |  |
| P.S.I. AREA STATEMENT   |            |            |            |         |                 | (IN TOTAL) | CHARGEDABLE F.S.I. (1.00 X 3.86 X 00)                      |  |  |
| BLOCK                   | A          | B          | C          | D       | TOTAL           | (IN TOTAL) | CHARGEDABLE F.S.I. (1.00 X 3.86 X 00)                      |  |  |
| GROUND (S.F.)           | 1104.1     | 146.77     | 327.65     | 327.65  | 2518.17         | 2518.17    | CHARGEDABLE F.S.I. (1.00 X 3.86 X 00)                      |  |  |
| 1ST FLOOR               | 474.80     | 474.80     | 266.56     | 266.56  | 1487.52         | 1487.52    | CHARGEDABLE F.S.I. (1.00 X 3.86 X 00)                      |  |  |
| 2ND FLOOR               | 474.80     | 474.80     | 266.56     | 266.56  | 1487.52         | 1487.52    | CHARGEDABLE F.S.I. (1.00 X 3.86 X 00)                      |  |  |
| 3RD FLOOR               | 474.80     | 474.80     | 266.56     | 266.56  | 1487.52         | 1487.52    | CHARGEDABLE F.S.I. (1.00 X 3.86 X 00)                      |  |  |
| 4TH FLOOR               | 474.80     | 474.80     | 266.56     | 266.56  | 1487.52         | 1487.52    | CHARGEDABLE F.S.I. (1.00 X 3.86 X 00)                      |  |  |
| 5TH FLOOR               | 474.80     | 474.80     | 266.56     | 266.56  | 1487.52         | 1487.52    | CHARGEDABLE F.S.I. (1.00 X 3.86 X 00)                      |  |  |
| 6TH FLOOR               | 474.80     | 474.80     | 266.56     | 266.56  | 1487.52         | 1487.52    | CHARGEDABLE F.S.I. (1.00 X 3.86 X 00)                      |  |  |
| 7TH FLOOR               | 474.80     | 474.80     | 266.56     | 266.56  | 1487.52         | 1487.52    | CHARGEDABLE F.S.I. (1.00 X 3.86 X 00)                      |  |  |
| TOTAL                   | 2454.01    | 2410.57    | 1882.92    | 1882.92 | 10652.22        | 10652.22   | CHARGEDABLE F.S.I. (1.00 X 3.86 X 00)                      |  |  |
| TENEMENT STATEMENT      |            |            |            |         |                 | (IN TOTAL) | CHARGEDABLE F.S.I. (1.00 X 3.86 X 00)                      |  |  |
| FLOOR                   | USE        |            |            |         | EQUITY TENEMENT | (IN TOTAL) | CHARGEDABLE F.S.I. (1.00 X 3.86 X 00)                      |  |  |
| FLOOR                   | A          | B          | C          | D       | TOTAL           | (IN TOTAL) | CHARGEDABLE F.S.I. (1.00 X 3.86 X 00)                      |  |  |
| GROUND (G.F.)           | COM. RESI. | COM. RESI. | COM. RESI. | RESI.   | COM. RESI.      | (IN TOTAL) | CHARGEDABLE F.S.I. (1.00 X 3.86 X 00)                      |  |  |
| GROUND (S.F.)           | 04         | 05         | --         | --      | 09              | 09         | CHARGEDABLE F.S.I. (1.00 X 3.86 X 00)                      |  |  |
| 1ST FLOOR               | RESI       | 08         | 08         | 06      | 28              | 28         | CHARGEDABLE F.S.I. (1.00 X 3.86 X 00)                      |  |  |
| 2ND FLOOR               | RESI       | 08         | 08         | 06      | 28              | 28         | CHARGEDABLE F.S.I. (1.00 X 3.86 X 00)                      |  |  |
| 3RD FLOOR               | RESI       | 08         | 08         | 06      | 28              | 28         | CHARGEDABLE F.S.I. (1.00 X 3.86 X 00)                      |  |  |
| 4TH FLOOR               | RESI       | 08         | 08         | 06      | 28              | 28         | CHARGEDABLE F.S.I. (1.00 X 3.86 X 00)                      |  |  |
| 5TH FLOOR               | RESI       | 08         | 08         | 06      | 28              | 28         | CHARGEDABLE F.S.I. (1.00 X 3.86 X 00)                      |  |  |
| 6TH FLOOR               | RESI       | 08         | 08         | 06      | 28              | 28         | CHARGEDABLE F.S.I. (1.00 X 3.86 X 00)                      |  |  |

| FIRE HYDRANT LEGEND |                                                                                   |
|---------------------|-----------------------------------------------------------------------------------|
| S.R.                | SYMBOL                                                                            |
| 1                   |  |
| 2                   |  |
| 3                   |  |
| 4                   |  |
| 5                   |  |

|    |                                                                                   |                          |
|----|-----------------------------------------------------------------------------------|--------------------------|
| 6  |  | FIRE HOSE BOX            |
| 7  |  | FIRST AID HOSE REEL      |
| 8  |  | ISCP P & CO2             |
| 9  |  | WATER HOSE CONNECTION    |
| 10 |  | HOSE ON BACK             |
| 11 |  | REDUCER                  |
| 12 |  | COURT YARD HYDRANT VALVE |
| 13 |  | SPRINKLERHEAD            |

DET 66060431

*[Signature]*

MAKER

DEVELOPER:-

[illegible][illegible][illegible][illegible]

| PARKING TABLE   |                |                |               |                |
|-----------------|----------------|----------------|---------------|----------------|
|                 | REQD.          | PROVIDED       |               |                |
|                 | COMMERCIAL     | GROUND FL.     | 1ST CELLAR    | TOTAL          |
| VISITOR PARKING | 25.72          | 28.46          | -----         | 28.46          |
| OTHER PARKING   | 38.58          | -----          | 51.41         | 51.41          |
| CAR PARKING     | 64.29          | -----          | 79.97         | 79.97          |
|                 | <b>128.59</b>  | <b>28.46</b>   | <b>131.38</b> | <b>159.84</b>  |
|                 | REQD.          | PROVIDED       |               |                |
|                 | RESIDENCE      | GROUND FL.     | 1ST CELLAR    | TOTAL          |
| VISITOR PARKING | 207.58         | 306.85         | -----         | 306.85         |
| OTHER PARKING   | 415.16         | 449.67         | 432.34        | 882.01         |
| CAR PARKING     | 518.95         | 421.07         | 518.20        | 939.27         |
|                 | <b>1141.69</b> | <b>1177.59</b> | <b>950.54</b> | <b>2128.13</b> |

PROP. B. AREA. CALC. ON BASEMENT FL.:-  
(1) 36.30 X 39.27 X 1 = 1425.50 SQ. MT.  
TOTAL = 1425.50 SQ. MT.  
NET B. AREA ON BASEMENT FLOOR = 1425.50 SQ. MT.

PHY. DISABLED CAR PARKING AREA CAL.:-  
FOR 25 CAR = 2 CAR PARKING  
REQUIRED CAR PARKING = 4 CAR  
PROVIDED CAR PARKING = 4 CAR

| FIRE HYDRANT LEGEND |        |                               |
|---------------------|--------|-------------------------------|
| SR.                 | SYMBOL | DISCRIPTION                   |
| 1                   |        | FIRE HYDRANT SYSTEM PIPE MAIN |
| 2                   |        | SINGLE HANDLED HYDRANT VALVE  |
| 3                   |        | SLUICE VALVE                  |
| 4                   |        | NON RETURN VALVE              |
| 5                   |        | LANDING HYDRANT VALVE         |
| 6                   |        | FIRE HOSE BOX                 |
| 7                   |        | FIRST AID HOSE REEL           |
| 8                   |        | DCP & CO-2                    |
| 9                   |        | TWO WAY BRANCHED CONNECTION   |
| 10                  |        | RISE OR DROP                  |
| 11                  |        | REDUCER                       |
| 12                  |        | COURT YARD HYDRANT VALVE      |
| 13                  |        | SPRINKLER                     |

## PARKING AREA TABLE SOLID PLINTH COMM.:-

USE F. S. I. AREA = 257.18 SQ. MT.  
OF PLOT AREA  
PARKING REQD. @ 50% OF 257.18 = 257.18 X 0.50 = 128.59

| PARKING | REQUIRED        | PROVIDED           |                  | TOTAL         |
|---------|-----------------|--------------------|------------------|---------------|
| VISITOR | @ 20% OF 128.59 | (C1) 01.50 X 02.33 | = 03.50 SQ. MTS. | (OPEN MARGIN) |
|         |                 | (C2) 01.50 X 04.32 | = 06.48 SQ. MTS. | (OPEN MARGIN) |
|         |                 | (C3) 01.50 X 02.09 | = 03.14 SQ. MTS. | (OPEN MARGIN) |
|         |                 | (C4) 01.50 X 02.09 | = 03.14 SQ. MTS. | (OPEN MARGIN) |
|         |                 | (C5) 01.50 X 03.32 | = 04.98 SQ. MTS. | (OPEN MARGIN) |
|         |                 | (C6) 01.50 X 02.53 | = 03.80 SQ. MTS. | (OPEN MARGIN) |
|         |                 | (C7) 01.50 X 02.28 | = 03.42 SQ. MTS. | (OPEN MARGIN) |
|         | 25.72           | 28.46              |                  | 28.46         |
| OTHER   | @ 30% OF 128.59 | (B1) 08.16 X 06.30 | = 51.41 SQ. MTS. | (BASEMENT)    |
|         | 38.58           | 51.41              |                  | 51.41         |
| CAR     | @ 50% OF 128.59 | (A1) 08.16 X 09.80 | = 79.97 SQ. MTS. | (BASEMENT)    |
|         | 64.29           | 79.97              |                  | 79.97         |
| TOTAL   | 128.59          | 159.84             |                  | 159.84        |

| PARKING AREA TABLE (RESIDENTIAL)                             | REQ. SQ. MTS. | TOTAL PROVI. |
|--------------------------------------------------------------|---------------|--------------|
| TOTAL USED F.S.I. AREA = 10636.22 - 257.18 (COMM.F.S.I.)     |               |              |
| TOTAL USED F.S.I. AREA = 10379.04                            |               |              |
| TOTAL REQ. PARKING AREA REQ. @ 10%                           | 1037.90       | -----        |
| TOTAL PROVI. PARK. AREA                                      | 2128.13       | -----        |
| REQ. CAR PARKING AREA REQ. @ 50%                             | 518.95        | -----        |
| PROVI. CAR PARK. AREA (A2 TO A9)                             | 939.27        | -----        |
| REQ. OTHER PARK. AREA REQ. @ 40%                             | 415.16        | -----        |
| PROVI. OTHER PARK. AREA (B2 TO B11)                          | 882.01        | -----        |
| REQ. VISITOR'S PARKING AREA REQ. @ 20%                       | 207.58        | -----        |
| PROVI. VISITOR'S PARK. AREA (C8 TO C14)                      | 306.85        | -----        |
| VISITOR PARKING AREA                                         |               |              |
| (C8) 12.91 X 07.40 = 95.53 SQ. MTS. (HOLLOW PLINTH)          |               |              |
| (C9) 05.64 X 04.73 = 26.68 SQ. MTS. (HOLLOW PLINTH)          |               |              |
| (C10) 05.43 X 09.24 = 50.17 SQ. MTS. (HOLLOW PLINTH)         |               |              |
| (C11) 09.02 X (04.37+2.55)2 = 31.21 SQ. MTS. (HOLLOW PLINTH) |               |              |
| (C12) 05.49 X 09.38 = 51.50 SQ. MTS. (HOLLOW PLINTH)         |               |              |
| (C13) 03.57 X 07.25 = 25.88 SQ. MTS. (HOLLOW PLINTH)         |               |              |
| (C14) 03.57 X 07.25 = 25.88 SQ. MTS. (HOLLOW PLINTH)         |               |              |
| OTHER PARKING AREA                                           |               |              |
| (B2) 07.87 X 16.10 = 126.71 SQ. MTS. (BASEMENT)              |               |              |
| (B3) 03.78 X 09.43 = 35.65 SQ. MTS. (BASEMENT)               |               |              |
| (B4) 03.47 X 10.50 = 36.44 SQ. MTS. (BASEMENT)               |               |              |
| (B5) 12.56 X 16.13 = 202.59 SQ. MTS. (BASEMENT)              |               |              |
| (B6) 12.87 X (2.73+2.08)2 = 30.95 SQ. MTS. (BASEMENT)        |               |              |
| (B7) 07.87 X 12.93 = 101.76 SQ. MTS. (HOLLOW PLINTH)         |               |              |
| (B8) 07.87 X 11.91 = 93.73 SQ. MTS. (HOLLOW PLINTH)          |               |              |
| (B9) 06.09 X 16.64 = 101.34 SQ. MTS. (HOLLOW PLINTH)         |               |              |
| (B10) 06.09 X 16.64 = 101.34 SQ. MTS. (HOLLOW PLINTH)        |               |              |
| (B11) 05.49 X 09.38 = 51.50 SQ. MTS. (HOLLOW PLINTH)         |               |              |
| CAR PARKING AREA                                             |               |              |
| (A2) 16.03 X 15.98 = 256.16 SQ. MTS. (BASEMENT)              |               |              |
| (A3) 11.53 X 03.25 = 37.47 SQ. MTS. (BASEMENT)               |               |              |
| (A4) 11.06 X 12.93 = 143.01 SQ. MTS. (BASEMENT)              |               |              |
| (A5) 04.97 X 16.41 = 81.56 SQ. MTS. (BASEMENT)               |               |              |
| (A6) 16.26 X 09.24 = 150.24 SQ. MTS. (HOLLOW PLINTH)         |               |              |
| (A7) 09.21 X 07.40 = 68.15 SQ. MTS. (HOLLOW PLINTH)          |               |              |
| (A8) 06.09 X 16.64 = 101.34 SQ. MTS. (HOLLOW PLINTH)         |               |              |
| (A9) 06.09 X 16.64 = 101.34 SQ. MTS. (HOLLOW PLINTH)         |               |              |

AFFORDABLE HOUSING PROJECT SHEET NO.- 67  
LAYOUT PLAN SHOWING PROPOSED AFFORDABLE HOUSING (RESIDENCE + COMMERCIAL) BUILDING ON S.P. NO. 01 OF P.P. NO. 17 OF T.P.S. NO. 58 (VATVA OUTFIELD-1), (FINAL SANCTIONED).  
(SIR. NO. 482, O.P. NO. 17)  
MOIE. VATVA, TA. VATVA, DIST. AHMEDABAD  
ZONE : RESIDENTIAL-1 (R1) SCALE: I.C.M. = 2 MT.  
PARKING LAYOUT USE : RESIDENCE + COMMERCIAL (R.A.H.)  
COLOUR NOTES:-  
F. P. BOUNDARY ROAD  
PROP. WORK PERCOLATION WELL  
PROP. DRAIN LINE COM BIN  
COMMON PLOT TREE  
BASEMENT LINE SPRINKLER


OWNER:-  
Shreedhar Corporation  
KIRAN N. PATEL  
411, Platinum Plaza, Nikol, Ahabad,  
AMC LIC No. ER074286420R1  
AMC LIC No. CVO520100422R1  
AMC LIC No. SDO455280120

ENGINEER/COW:-  
FOR SHREEDHAR CORPORATION  
DEV 00000021  
PARTNER

DEVELOPER:-  
VIREN D. PAREKH  
STRUCTURAL DESIGNER  
LIC NO. SD 03471020R1  
No. Main Road,  
Above Kanani Road,  
Vastapur, Ahmedabad-380 016


STR. ENGINEER:-

ADI. S.P. NO. :- 2 OF F.P. NO.17  
83.69

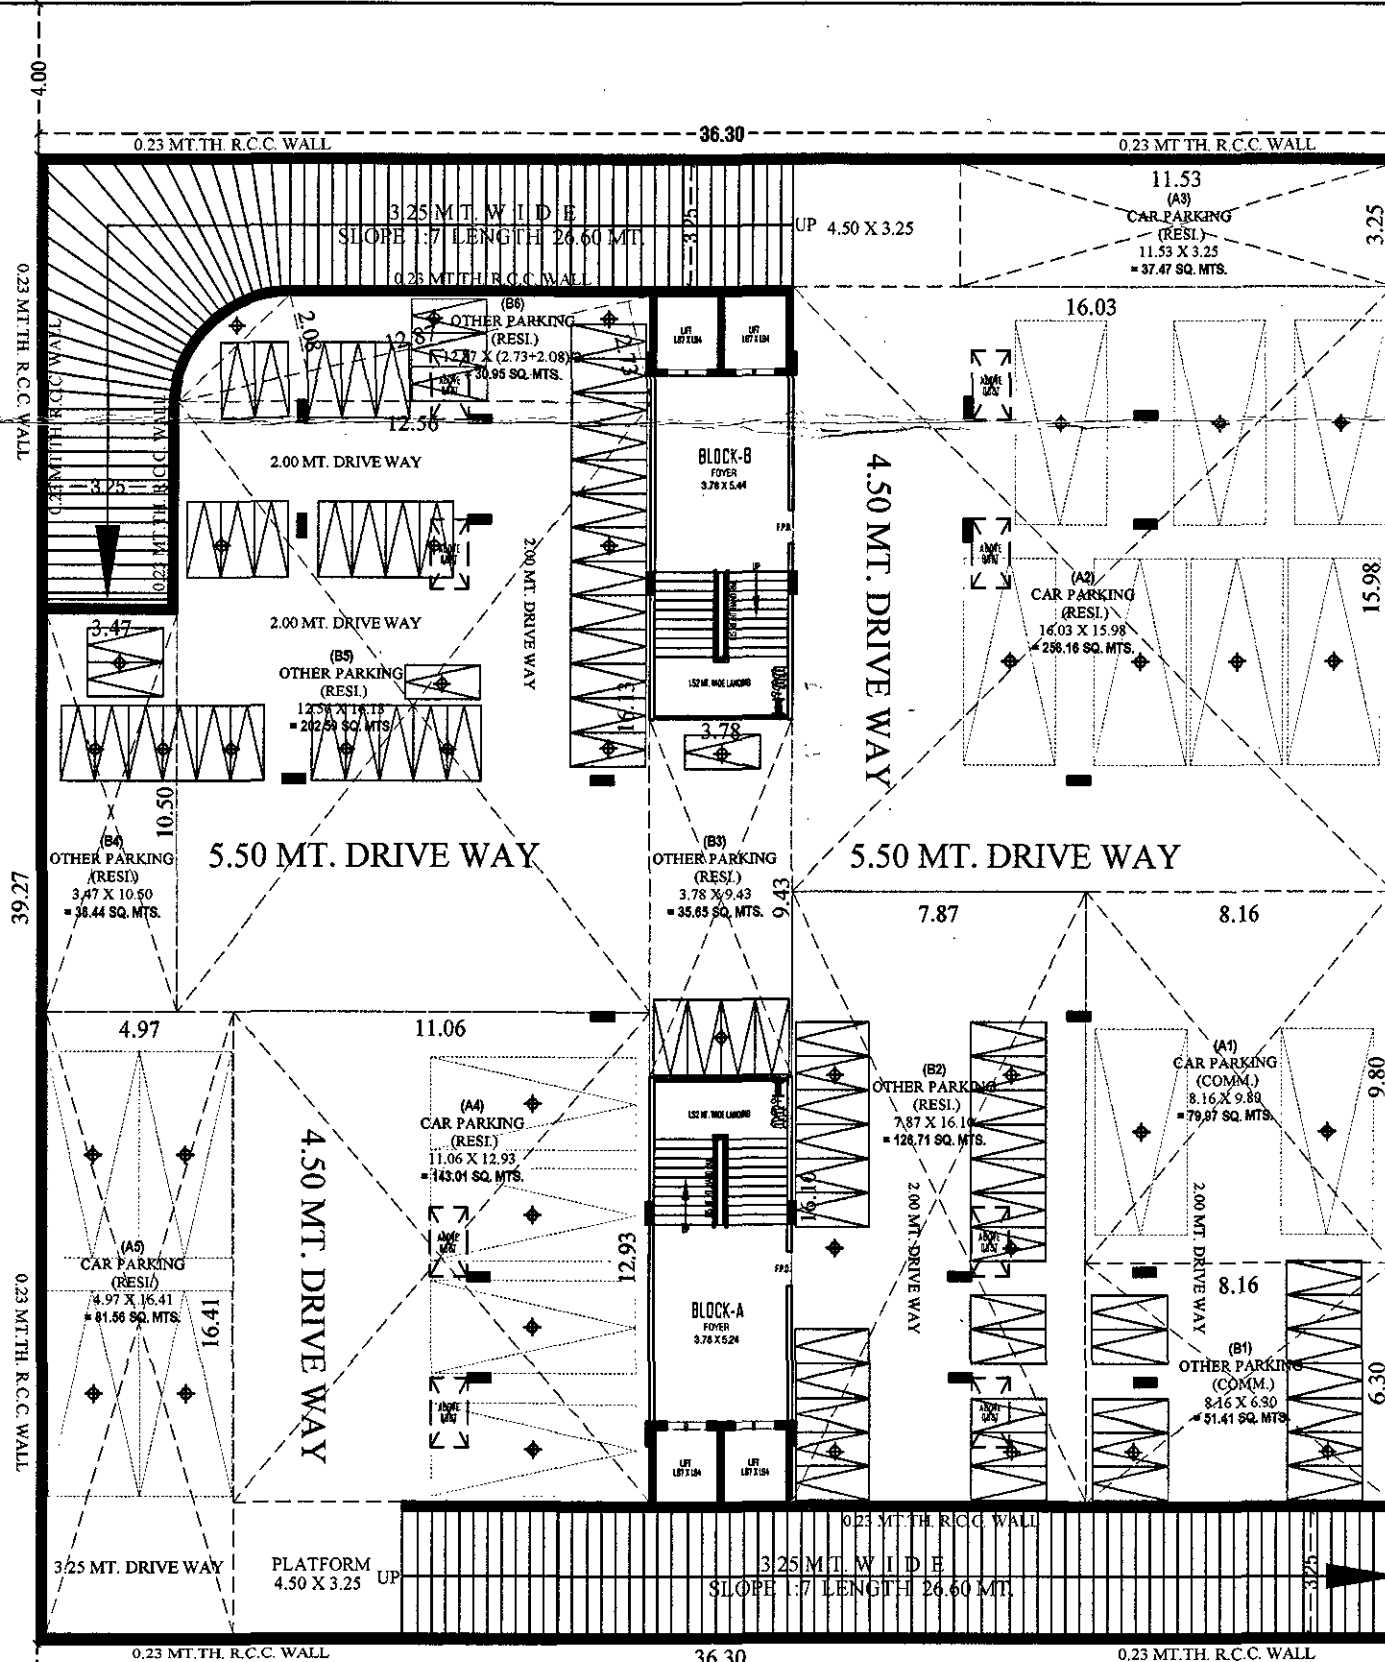


83.69  
ADI. F.P. NO. :- 78

BASEMENT FLOOR PLAN  
[SCALE :- 1.00 CM. = 2.00 MT.]

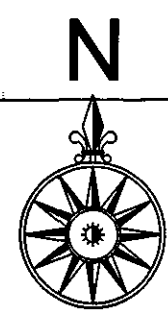

ADI. S.P. NO. :- 2 OF F.P. NO.17  
83.69

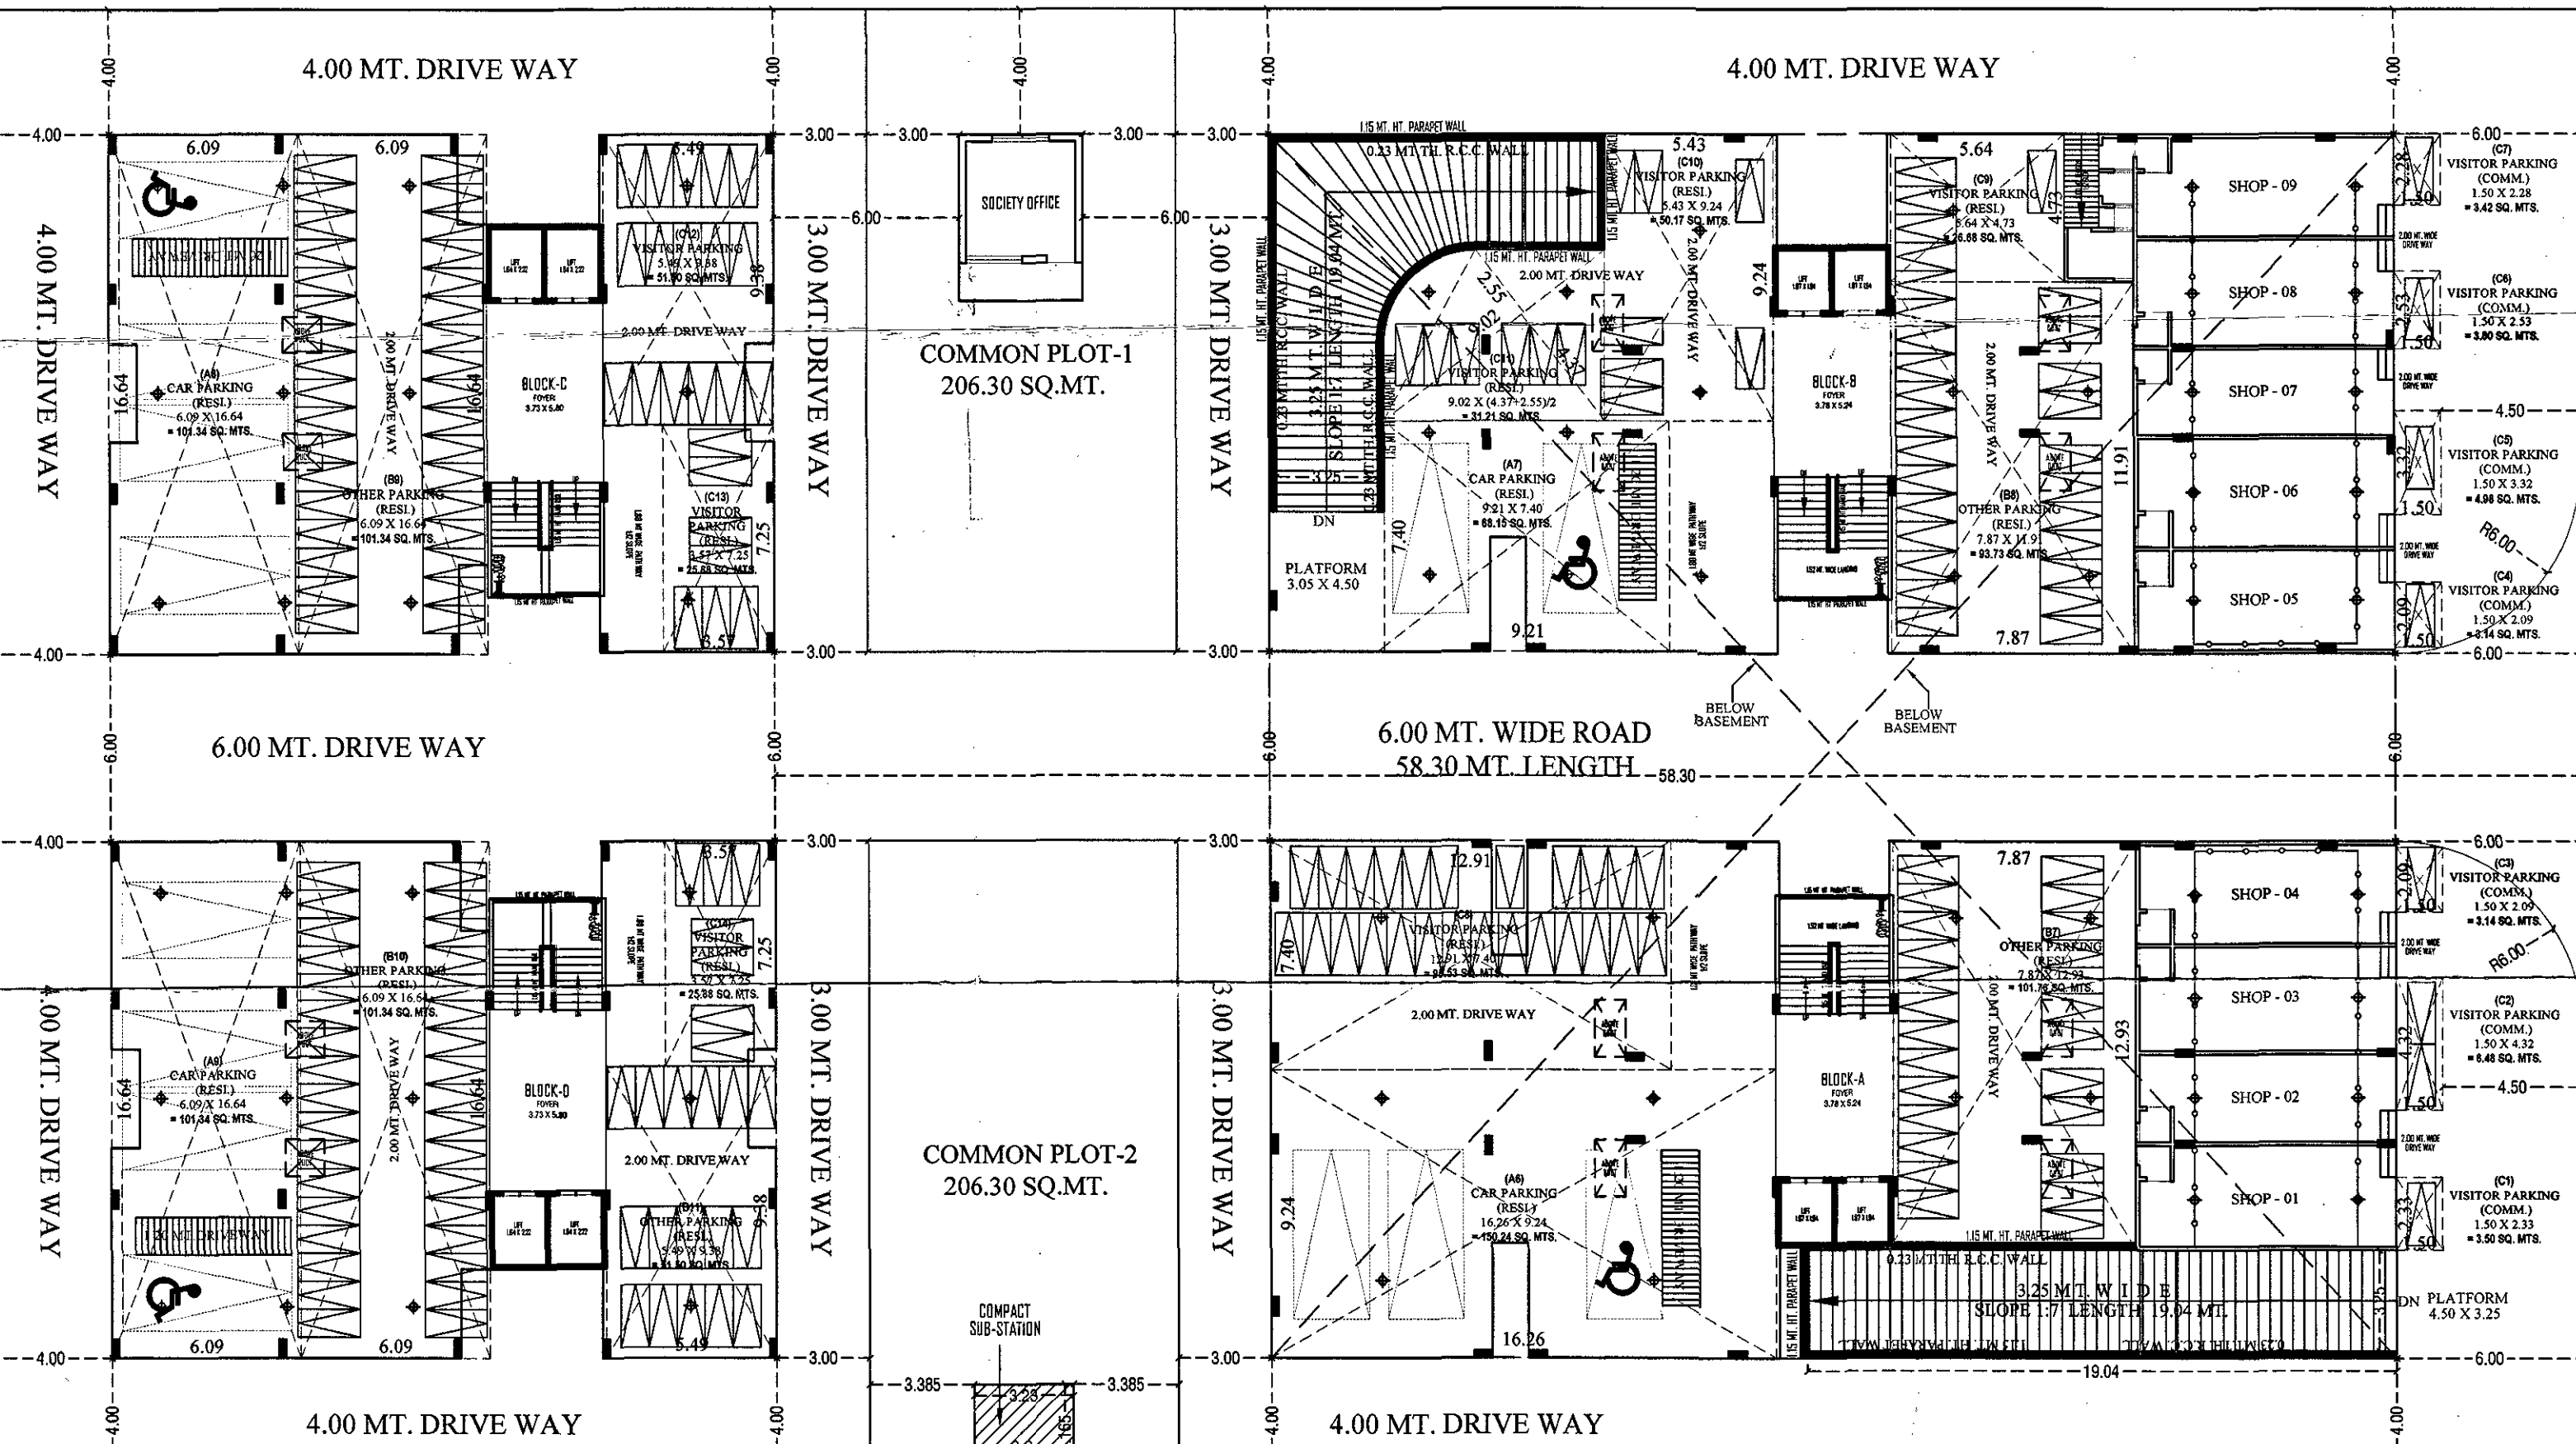

GROUND FLOOR PARKING PLAN  
[SCALE :- 1.00 CM. = 2.00 MT.]



18.00 MT. WIDE T.P.S. ROAD

18.00 MT. WIDE T.P.S. ROAD

GENERAL NOTES:-  
1. It is certified that the plan is prepared in accordance with the provisions of the Gujarat Building Regulation, 1964 and the Gujarat Building Rules, 1965.  
2. The plan is prepared in accordance with the provisions of the Gujarat Building Regulation, 1964 and the Gujarat Building Rules, 1965.  
1. HYDRAULIC SYSTEM:-  
2. FIRE ALARM:-  
3. FIRE EXTINGUISHER:-  
4. FIRE SAFETY SYSTEM:-  
5. FIRE EXTINGUISHER:-  
6. FIRE SAFETY SYSTEM:-  
7. FIRE EXTINGUISHER:-  
8. FIRE SAFETY SYSTEM:-  
9. FIRE EXTINGUISHER:-  
10. FIRE SAFETY SYSTEM:-

ADDITIONAL NOTES:-  
1. The plan is prepared in accordance with the provisions of the Gujarat Building Regulation, 1964 and the Gujarat Building Rules, 1965.  
