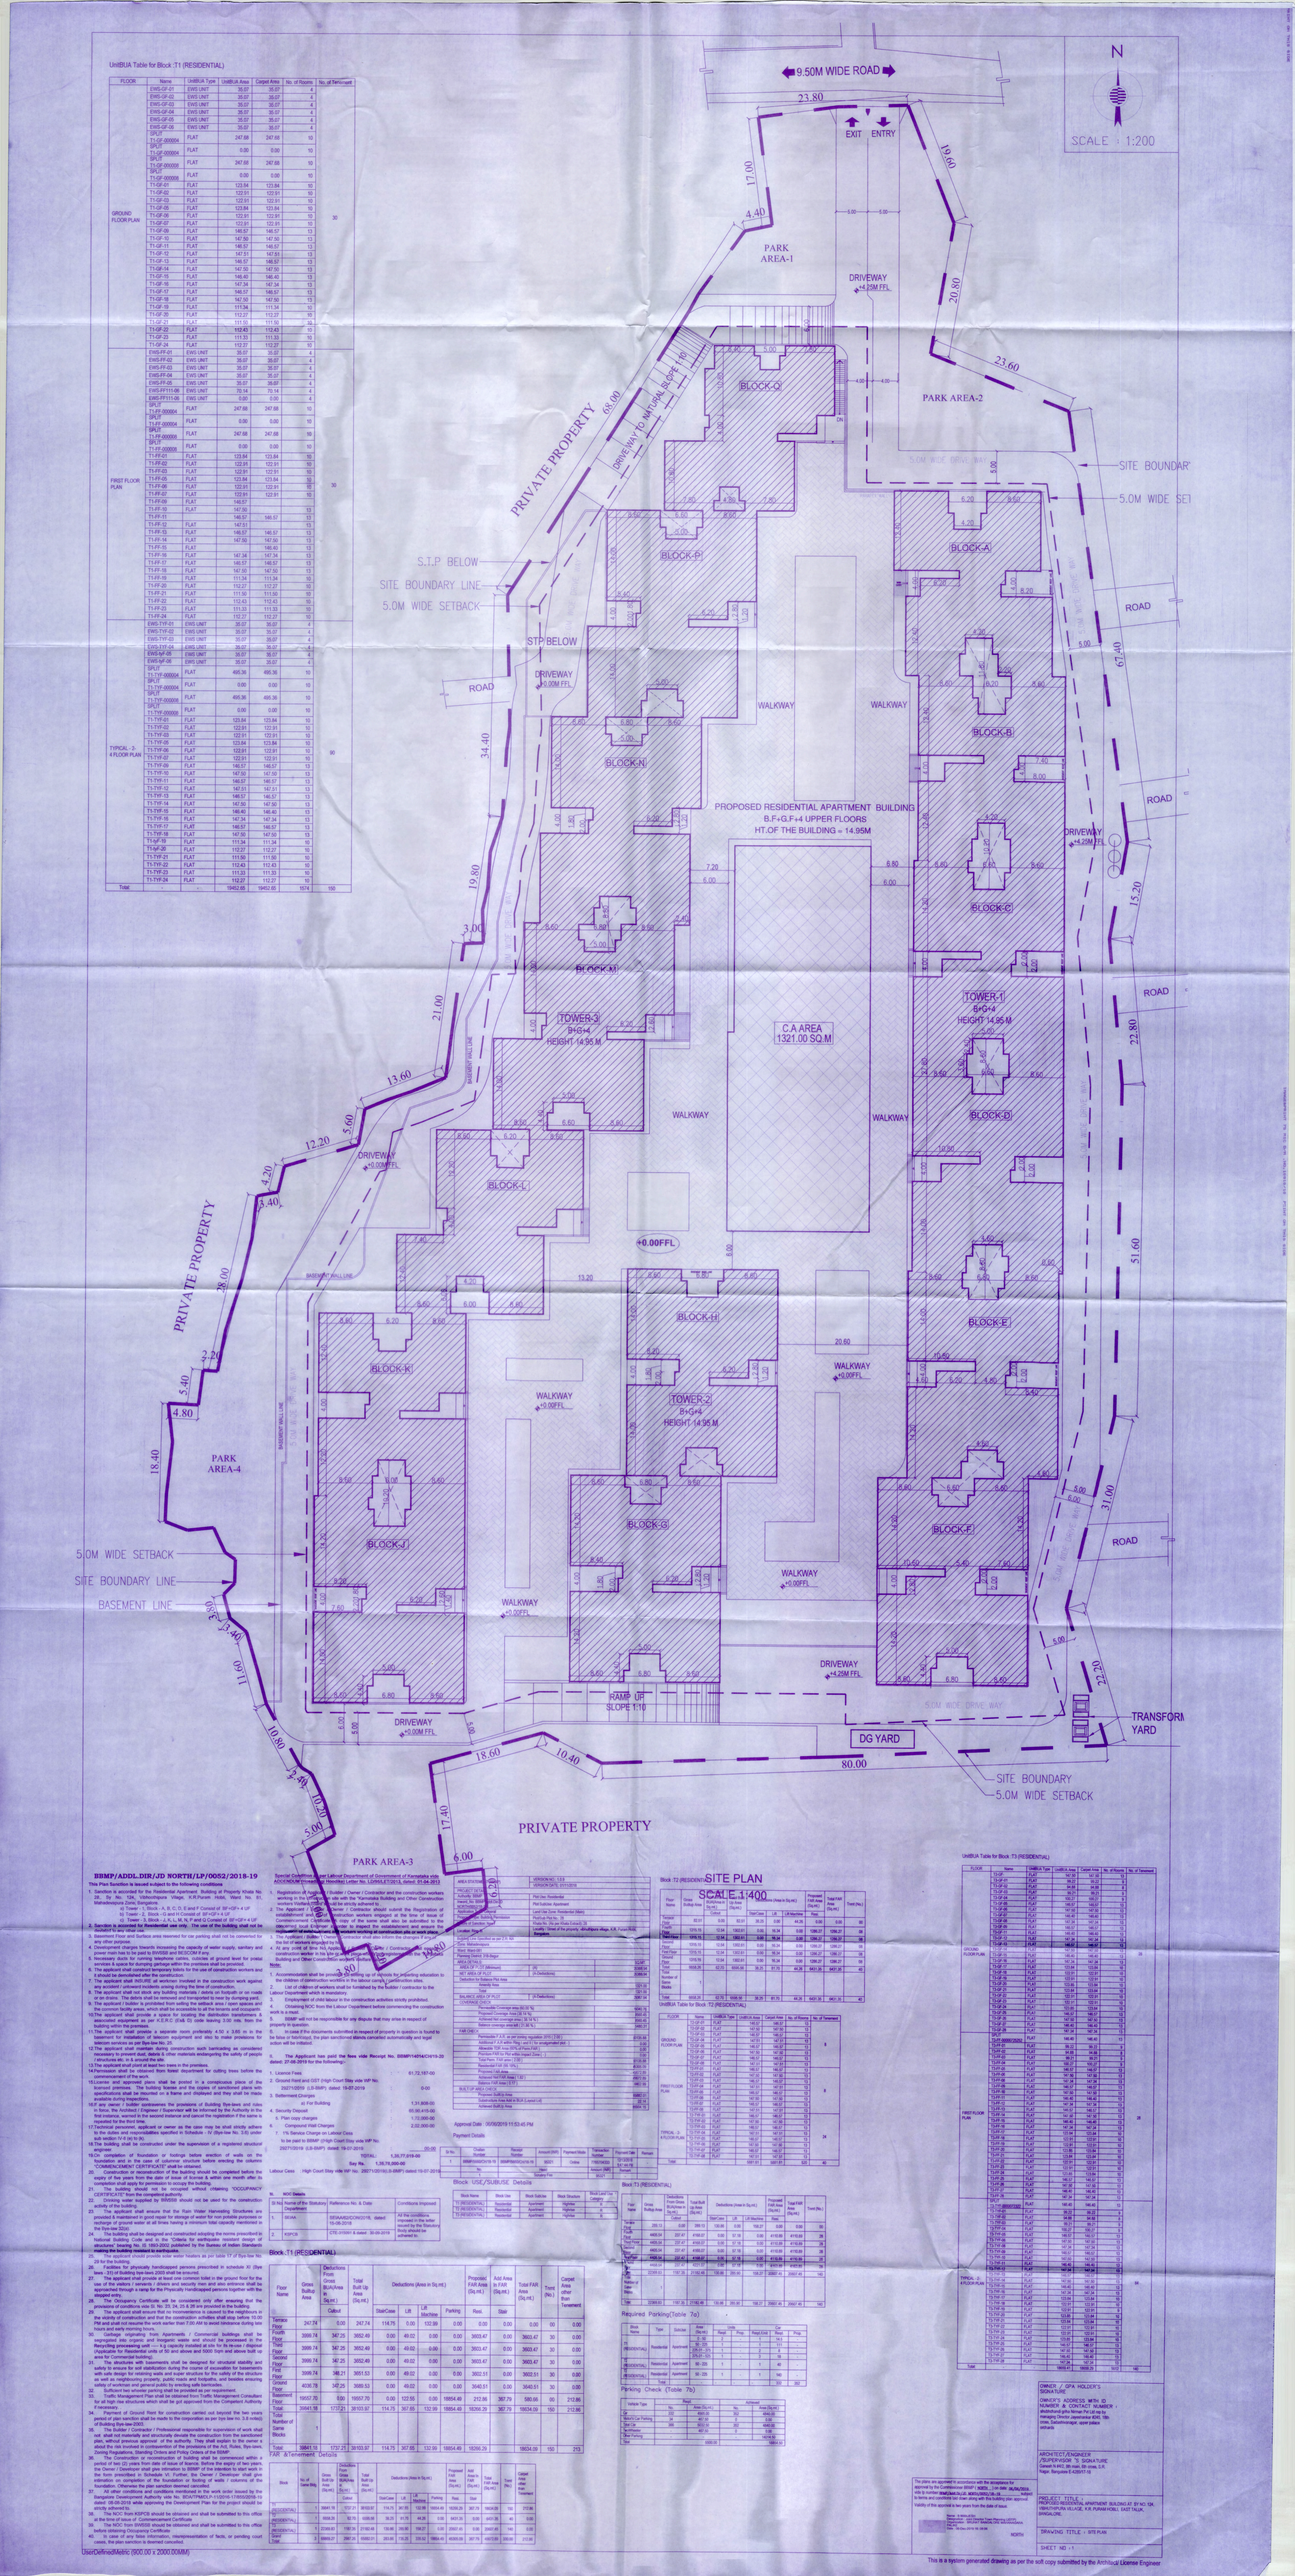

UnitBUA Table for Block :T1 (RESIDENTIAL)

FLOOR	Name	UnitBUA Type	UnitBUA Area	Carpet Area	No. of Rooms	No. of Tenement
GROUND FLOOR PLAN	EWS-GF-01	EWS UNIT	35.07	35.07	4	30
	EWS-GF-02	EWS UNIT	35.07	35.07	4	
	EWS-GF-03	EWS UNIT	35.07	35.07	4	
	EWS-GF-04	EWS UNIT	35.07	35.07	4	
	EWS-GF-05	EWS UNIT	35.07	35.07	4	
	EWS-GF-06	EWS UNIT	35.07	35.07	4	
	T1-GF-000004 SPLIT	FLAT	247.68	247.68	10	
	T1-GF-000004 SPLIT	FLAT	0.00	0.00	10	
	T1-GF-000009 SPLIT	FLAT	247.68	247.68	10	
	T1-GF-000009 SPLIT	FLAT	0.00	0.00	10	
	T1-GF-01	FLAT	123.84	123.84	10	
	T1-GF-02	FLAT	122.91	122.91	10	
	T1-GF-03	FLAT	122.91	122.91	10	
	T1-GF-04	FLAT	123.84	123.84	10	
	T1-GF-05	FLAT	122.91	122.91	10	
	T1-GF-06	FLAT	122.91	122.91	10	
	T1-GF-07	FLAT	112.91	112.91	10	
	T1-GF-08	FLAT	146.57	146.57	13	
	T1-GF-10	FLAT	147.50	147.50	13	
	T1-GF-11	FLAT	146.57	146.57	13	
	T1-GF-12	FLAT	147.51	147.51	13	
	T1-GF-13	FLAT	146.57	146.57	13	
	T1-GF-14	FLAT	147.50	147.50	13	
	T1-GF-15	FLAT	146.40	146.40	13	
	T1-GF-16	FLAT	147.34	147.34	13	
	T1-GF-17	FLAT	146.57	146.57	13	
	T1-GF-18	FLAT	147.50	147.50	13	
	T1-GF-19	FLAT	111.34	111.34	10	
	T1-GF-20	FLAT	112.27	112.27	10	
	T1-GF-21	FLAT	111.10	111.10	10	
FIRST FLOOR PLAN	T1-GF-22	FLAT	112.43	112.43	10	30
	T1-GF-23	FLAT	111.33	111.33	10	
	T1-GF-24	FLAT	112.27	112.27	10	
	EWS-FF-01	EWS UNIT	35.07	35.07	4	
	EWS-FF-02	EWS UNIT	35.07	35.07	4	
	EWS-FF-03	EWS UNIT	35.07	35.07	4	
	EWS-FF-04	EWS UNIT	35.07	35.07	4	
	EWS-FF-05	EWS UNIT	35.07	35.07	4	
	EWS-FF111-06	EWS UNIT	70.14	70.14	4	
	EWS-FF111-08 SPLIT	EWS UNIT	0.00	0.00	4	
	T1-FF-000004 SPLIT	FLAT	247.68	247.68	10	
	T1-FF-000004 SPLIT	FLAT	0.00	0.00	10	
	T1-FF-000009 SPLIT	FLAT	247.68	247.68	10	
	T1-FF-000009 SPLIT	FLAT	0.00	0.00	10	
	T1-FF-01	FLAT	123.84	123.84	10	
	T1-FF-02	FLAT	122.91	122.91	10	
	T1-FF-03	FLAT	122.91	122.91	10	
	T1-FF-04	FLAT	123.84	123.84	10	
	T1-FF-05	FLAT	122.91	122.91	10	
	T1-FF-06	FLAT	122.91	122.91	10	
	T1-FF-07	FLAT	112.91	112.91	10	
	T1-FF-08	FLAT	146.57	146.57	13	
	T1-FF-10	FLAT	147.50	146.57	13	
	T1-FF-11	FLAT	146.57	146.57	13	
	T1-FF-12	FLAT	147.51	147.51	13	
	T1-FF-13	FLAT	146.57	146.57	13	
	T1-FF-14	FLAT	147.50	147.50	13	
	T1-FF-15	FLAT	146.40	146.40	13	
	T1-FF-16	FLAT	147.34	147.34	13	
	T1-FF-17	FLAT	146.57	146.57	13	
	T1-FF-18	FLAT	147.50	147.50	13	
	T1-FF-19	FLAT	111.34	111.34	10	
	T1-FF-20	FLAT	112.27	112.27	10	
	T1-FF-21	FLAT	111.10	111.10	10	
	T1-FF-22	FLAT	112.43	112.43	10	
	T1-FF-23	FLAT	111.33	111.33	10	
	T1-FF-24	FLAT	112.27	112.27	10	
TYPICAL - 3 - 4 FLOOR PLAN	EWS-TYF-01	EWS UNIT	35.07	35.07	4	90
	EWS-TYF-02	EWS UNIT	35.07	35.07	4	
	EWS-TYF-03	EWS UNIT	35.07	35.07	4	
	EWS-TYF-04	EWS UNIT	35.07	35.07	4	
	EWS-SF-05	EWS UNIT	35.07	35.07	4	
	EWS-SF-06	EWS UNIT	35.07	35.07	4	
	T1-TYF-000004 SPLIT	FLAT	495.36	495.36	10	
	T1-TYF-000004 SPLIT	FLAT	0.00	0.00	10	
	T1-TYF-000009 SPLIT	FLAT	495.36	495.36	10	
	T1-TYF-000009 SPLIT	FLAT	0.00	0.00	10	
	T1-TYF-01	FLAT	123.84	123.84	10	
	T1-TYF-02	FLAT	122.91	122.91	10	
	T1-TYF-03	FLAT	122.91	122.91	10	
	T1-TYF-04	FLAT	123.84	123.84	10	
	T1-TYF-05	FLAT	122.91	122.91	10	
	T1-TYF-06	FLAT	122.91	122.91	10	
	T1-TYF-07	FLAT	112.91	112.91	10	
	T1-TYF-08	FLAT	146.57	146.57	13	
	T1-TYF-10	FLAT	147.50	147.50	13	
	T1-TYF-11	FLAT	146.57	146.57	13	
	T1-TYF-12	FLAT	147.51	147.51	13	
	T1-TYF-13	FLAT	146.57	146.57	13	
	T1-TYF-14	FLAT	147.50	147.50	13	
	T1-TYF-15	FLAT	146.40	146.40	13	
	T1-TYF-16	FLAT	147.34	147.34	13	
	T1-TYF-17	FLAT	146.57	146.57	13	
	T1-TYF-18	FLAT	147.50	147.50	13	
	T1-TYF-19	FLAT	111.34	111.34	10	
	T1-TYF-20	FLAT	112.27	112.27	10	
	T1-TYF-23	FLAT	111.50	111.50	10	
	T1-TYF-24	FLAT	112.43	112.43	10	
	T1-TYF-25	FLAT	111.33	111.33	10	
	T1-TYF-26	FLAT	112.27	112.27	10	
Total	--	--	19402.65	19402.65	1574	150

Block :T1 (RESIDENTIAL)

Floor Name	Gross Area	Deductions (Parts Of Gross BUA/Area in Sq.mt.)	Total Built Up Area (Sq.mt.)	Deductions (Area in Sq.mt.)				Proposed FAR Area (Sq.mt.)	Add Area in FAR (Sq.mt.)	Total FAR Area (Sq.mt.)	Tenmt (No.)	Carpet Area (Sq.mt.)
		Cabout		StairCase	Lift	Lift Machine	Parking	Resi.	Stair			
Terrace Floor	247.68	0.00	247.74	114.75	0.00	132.99	0.00	0.00	0.00	0.00	00	0.00
Fourth Floor	3999.74	367.25	3632.49	0.00	49.02	0.00	0.00	3633.47	0.00	3633.47	30	0.00
Third Floor	3999.74	367.25	3632.49	0.00	49.02	0.00	0.00	3633.47	0.00	3633.47	30	0.00
Second Floor	3999.74	367.25	3632.49	0.00	49.02	0.00	0.00	3633.47	0.00	3633.47	30	0.00
First Floor	3999.74	368.21	3651.53	0.00	49.02	0.00	0.00	3602.51	0.00	3602.51	30	0.00
Ground Floor	4030.78	367.25	3989.53	0.00	49.02	0.00	0.00	3640.51	0.00	3640.51	30	0.00
Basement Floor	19557.70	0.00	19557.70	0.00	122.55	0.00	0.00	18854.48	212.86	367.79	150	212.86
Total :	35641.58	1737.21	38103.97	114.75	367.85	132.99	0.00	18854.48	18356.29	367.79	150	212.86
Total Number of Same Blocks :	1									18824.09	150	213

FAR &Tenement Details

Block	No. of Same Blog.	Gross Built Up Area (Sq.mt.)	Deductions (Parts Of Gross BUA/Area in Sq.mt.)	Total Built Up Area (Sq.mt.)	Deductions (Area in Sq.mt.)				Proposed FAR Area (Sq.mt.)	Add Area in FAR (Sq.mt.)	Total FAR Area (Sq.mt.)	Tenmt (No.)	Carpet Area (Sq.mt.)
			Cabout		StairCase	Lift	Lift Machine	Parking	Resi.	Stair			
T1 (RESIDENTIAL)	1	39461.16	1737.21	38103.97	114.75	367.85	132.99	18854.48	18356.29	367.79	18824.09	150	212.86
T2 (RESIDENTIAL)	1	19308.35	1737.21	17571.14	114.75	367.85	132.99	18854.48	18356.29	367.79	18824.09	150	212.86
T3 (RESIDENTIAL)	1	20368.81	1737.21	18631.60	114.75	367.85	132.99	18854.48	18356.29	367.79	18824.09	150	212.86
Grand Total :	3	79138.32	5211.63	73926.69	344.25	1103.55	398.97	56563.44	55068.87	1103.37	56472.27	450	638.58

SITE PLAN

SCALE 1:400

Block :T2 (RESIDENTIAL)

FLOOR	Name	UnitBUA Type	UnitBUA Area	Carpet Area	No. of Rooms	No. of Tenement
GROUND FLOOR PLAN	T2-GF-01	FLAT	147.50	147.50	13	30
	T2-GF-02	FLAT	146.57	146.57	13	
	T2-GF-03	FLAT	147.51	147.51	13	
	T2-GF-04	FLAT	146.57	146.57	13	
	T2-GF-05	FLAT	147.50	147.50	13	
	T2-GF-06	FLAT	146.40	146.40	13	
	T2-GF-07	FLAT	147.34	147.34	13	
	T2-GF-08	FLAT	146.57	146.57	13	
	T2-GF-09	FLAT	147.50	147.50	13	
	T2-GF-10	FLAT	111.34	111.34	10	
	T2-GF-11	FLAT	112.27	112.27	10	
	T2-GF-12	FLAT	111.10	111.10	10	
	T2-GF-13	FLAT	112.43	112.43	10	
	T2-GF-14	FLAT	111.33	111.33	10	
	T2-GF-15	FLAT	112.27	112.27	10	
FIRST FLOOR PLAN	T2-FF-01	FLAT	123.84	123.84	10	30
	T2-FF-02	FLAT	122.91	122.91	10	
	T2-FF-03	FLAT	122.91	122.91	10	
	T2-FF-04	FLAT	123.84	123.84	10	
	T2-FF-05	FLAT	122.91	122.91	10	
	T2-FF-06	FLAT	122.91	122.91	10	
	T2-FF-07	FLAT	112.91	112.91	10	
	T2-FF-08	FLAT	146.57	146.57	13	
	T2-FF-10	FLAT	147.50	147.50	13	
	T2-FF-11	FLAT	146.57	146.57	13	
	T2-FF-12	FLAT	147.51	147.51	13	
	T2-FF-13	FLAT	146.57	146.57	13	
	T2-FF-14	FLAT	147.50	147.50	13	
	T2-FF-15	FLAT	146.40	146.40	13	
	T2-FF-16	FLAT	147.34	147.34	13	
	T2-FF-17	FLAT	146.57	146.57	13	
	T2-FF-18	FLAT	147.50	147.50	13	
	T2-FF-19	FLAT	111.34	111.34	10	
	T2-FF-20	FLAT	112.27	112.27	10	
	T2-FF-23	FLAT	111.50	111.50	10	
	T2-FF-24	FLAT	112.43	112.43	10	
	T2-FF-25	FLAT	111.33	111.33	10	
	T2-FF-26	FLAT	112.27	112.27	10	
TYPICAL-3 & FLOOR PLAN	T2-TF-01	FLAT	123.84	123.84	10	24
	T2-TF-02	FLAT	122.91	122.91	10	
	T2-TF-03	FLAT	122.91	122.91	10	
	T2-TF-04	FLAT	123.84	123.84	10	
	T2-TF-05	FLAT	122.91	122.91	10	
	T2-TF-06	FLAT	122.91	122.91	10	
	T2-TF-07	FLAT	112.91	112.91	10	
	T2-TF-08	FLAT	146.57	146.57	13	
	T2-TF-10	FLAT	147.50	147.50	13	
	T2-TF-11	FLAT	146.57	146.57	13	
	T2-TF-12	FLAT	147.51	147.51	13	
	T2-TF-13	FLAT	146.57	146.57	13	
	T2-TF-14	FLAT	147.50	147.50	13	
	T2-TF-15	FLAT	146.40	146.40	13	
	T2-TF-16	FLAT	147.34	147.34	13	
	T2-TF-17	FLAT	146.57	146.57	13	
	T2-TF-18	FLAT	147.50	147.50	13	
	T2-TF-19	FLAT	111.34	111.34	10	
	T2-TF-20	FLAT	112.27	112.27	10	
	T2-TF-23	FLAT	111.50	111.50	10	
	T2-TF-24	FLAT	112.43	112.43	10	
	T2-TF-25	FLAT	111.33	111.33	10	
	T2-TF-26	FLAT	112.27	112.27	10	
Total	--	--	13466.85	13466.85	1092	108

Block :T2 (RESIDENTIAL)

Floor Name	Gross Area	Deductions (Parts Of Gross BUA/Area in Sq.mt.)	Total Built Up Area (Sq.mt.)	Deductions (Area in Sq.mt.)				Proposed FAR Area (Sq.mt.)	Add Area in FAR (Sq.mt.)	Total FAR Area (Sq.mt.)	Tenmt (No.)	Carpet Area (Sq.mt.)
		Cabout		StairCase	Lift	Lift Machine	Parking	Resi.	Stair			
Terrace Floor	247.68	0.00	247.74	114.75	0.00	132.99	0.00	0.00	0.00	0.00	00	0.00
Fourth Floor	3999.74	367.25	3632.49	0.00	49.02	0.00	0.00	3633.47	0.00	3633.47	30	0.00
Third Floor	3999.74	367.25	3632.49	0.00	49.02	0.00	0.00	3633.47	0.00	3633.47	30	0.00
Second Floor	3999.74	367.25	3632.49	0.00	49.02	0.00	0.00	3633.47	0.00	3633.47	30	0.00
First Floor	3999.74	368.21	3651.53	0.00	49.02	0.00	0.00	3602.51	0.00	3602.51	30	0.00
Ground Floor	4030.78	367.25	3989.53	0.00	49.02	0.00	0.00	3640.51	0.00	3640.51	30	0.00
Basement Floor	19557.70	0.00	19557.70	0.00	122.55	0.00	0.00	18854.48	212.86	367.79	150	212.86
Total :	35641.58	1737.21	38103.97	114.75	367.85	132.99	0.00	18854.48	18356.29	367.79	150	212.86
Total Number of Same Blocks :	1									18824.09	150	213

Block :T3 (RESIDENTIAL)

Floor Name	Gross Area	Deductions (Parts Of Gross BUA/Area in Sq.mt.)	Total Built Up Area (Sq.mt.)	Deductions (Area in Sq.mt.)				Proposed FAR Area (Sq.mt.)	Add Area in FAR (Sq.mt.)	Total FAR Area (Sq.mt.)	Tenmt (No.)
		Cabout		StairCase	Lift	Lift Machine	Parking	Resi.	Stair		
Terrace Floor	247.68	0.00	247.74	114.75	0.00	132.99	0.00	0.00	0.00	0.00	00
Fourth Floor	3999.74	367.25	3632.49	0.00	49.02	0.00	0.00	3633.47	0.00	3633.47	30
Third Floor	3999.74	367.25	3632.49	0.00	49.02	0.00	0.00	3633.47	0.00	3633.47	30
Second Floor	3999.74	367.25	3632.49	0.00	49.02	0.00	0.00	3633.47	0.00	3633.47	30
First Floor	3999.74	368.21	3651.53	0.00	49.02	0.00	0.00	3602.51	0.00	3602.51	30
Ground Floor	4030.78	367.25	3989.53	0.00	49.02	0.00	0.00	3640.51	0.00	3640.51	30
Basement Floor	19557.70	0.00	19557.70	0.00	122.55	0.00	0.00	18854.48	212.86	367.79	150
Total :	35641.58	1737.21	38103.97	114.75	367.85	132.99	0.00	18854.48	18356.29	367.79	150
Total Number of Same Blocks :	1									18824.09	150

Block :T3 (RESIDENTIAL)

Floor Name	Gross Area	Deductions (Parts Of Gross BUA/Area in Sq.mt.)	Total Built Up Area (Sq.mt.)	Deductions (Area in Sq.mt.)				Proposed FAR Area (Sq.mt.)	Add Area in FAR (Sq.mt.)	Total FAR Area (Sq.mt.)	Tenmt (No.)
		Cabout		StairCase	Lift	Lift Machine	Parking	Resi.	Stair		
Terrace Floor	247.68	0.00	247.74	114.75	0.00	132.99	0.00	0.00	0.00	0.00	00
Fourth Floor	3999.74	367.25	3632.49	0.00	49.02	0.00	0.00	3633.47	0.00	3633.47	30
Third Floor	3999.74	367.25	3632.49	0.00	49.02	0.00	0.00	3633.47	0.00	3633.47	30
Second Floor	3999.74	367.25	3632.49	0.00	49.02	0.00	0.00	3633.47	0.00	3633.47	30
First Floor	3999.74	368.21	3651.53	0.00	49.02	0.00	0.00	3602.51	0.00	3602.51	30
Ground Floor	4030.78	367.25	3989.53	0.00	49.02	0.00	0.00	3640.51	0.00	3640.51	30
Basement Floor	19557.70	0.00	19557.70	0.00	122.55	0.00	0.00	18854.48	212.86	367.79	150
Total :	35641.58	1737.21	38103.97	114.75	367.85	132.99	0.00	18854.48	18356.29	367.79	150
Total Number of Same Blocks :	1									18824.09	150

UnitBUA Table for Block :T3 (RESIDENTIAL)

FLOOR	Name	UnitBUA Type	UnitBUA Area	Carpet Area	No. of Rooms	No. of Tenement
GROUND FLOOR PLAN	T3-GF-01	FLAT	147.50	147.50	13	30
	T3-GF-02	FLAT	146.57	146.57	13	
	T3-GF-03	FLAT	147.51	147.51	13	
	T3-GF-04	FLAT	146.57	146.57	13	
	T3-GF-05	FLAT	147.50	147.50	13	
	T3-GF-06	FLAT	146.40	146.40	13	
	T3-GF-07	FLAT	147.34	147.34	13	
	T3-GF-08	FLAT	146.57	146.57	13	
	T3-GF-09	FLAT	147.50	147.50	13	
	T3-GF-10	FLAT	111.34	111.34	10	
	T3-GF-11	FLAT	112.27	112.27	10	
	T3-GF-12	FLAT	111.10	111.10	10	
	T3-GF-13	FLAT	112.43	112.43	10	
	T3-GF-14	FLAT	111.33	111.33	10	
	T3-GF-15	FLAT	112.27	112.27	10	
FIRST FLOOR PLAN	T3-FF-01	FLAT	123.84	123.84	10	30
	T3-FF-02	FLAT	122.91	122.91	10	
	T3-FF-03	FLAT	122.91	122.91	10	
	T3-FF-04	FLAT	123.84	123.84	10	
	T3-FF-05	FLAT	122.91	122.91	10	
	T3-FF-06	FLAT	122.91	122.91	10	
	T3-FF-07	FLAT	112.91	112.91	10	
	T3-FF-08	FLAT	146.57	146.57	13	
	T3-FF-10	FLAT	147.50	147.50	13	
	T3-FF-11	FLAT	146.57	146.57	13	
	T3-FF-12	FLAT	147.51	147.51	13	
	T3-FF-13	FLAT	146.57	146.57	13	
	T3-FF-14	FLAT	147.50	147.50	13	
	T3-FF-15	FLAT	146.40	146.40	13	
	T3-FF-16	FLAT	147.34	147.34	13	
	T3-FF-17	FLAT	146.57	146.57	13	
	T3-FF-18	FLAT	147.50	147.50	13	
	T3-FF-19	FLAT	111.34	111.34	10	
	T3-FF-20	FLAT	112.27	112.27	10	
	T3-FF-23	FLAT	111.50	111.50	10	
	T3-FF-24	FLAT	112.43	112.43	10	
	T3-FF-25	FLAT	111.33	111.33	10	
	T3-FF-26	FLAT	112.27	112.27	10	
TYPICAL-3 & FLOOR PLAN	T3-TF-01	FLAT	123.84	123.84	10	24
	T3-TF-02	FLAT	122.91	122.91	10	
	T3-TF-03	FLAT	122.91	122.91	10	
	T3-TF-04	FLAT	123.84	123.84	10	
	T3-TF-05	FLAT	122.91	122.91	10	
	T3-TF-06	FLAT	122.91	122.91	10	
	T3-TF-07	FLAT	112.91	112.91	10	
	T3-TF-08	FLAT	146.57	146.57	13	
	T3-TF-10	FLAT	147.50	147.50	13	
	T3-TF-11	FLAT	146.57	146.57	13	
	T3-TF-12	FLAT	147.51	147.51	13	
	T3-TF-13	FLAT	146.57	146.57	13	
	T3-TF-14	FLAT	147.50	147.50	13	
	T3-TF-15	FLAT	146.40	146.40	13	
	T3-TF-16	FLAT	147.34	147.34	13	
	T3-TF-17	FLAT	146.57	146.57	13	
	T3-TF-18	FLAT	147.50	147.50	13	
	T3-TF-19	FLAT	111.34	111.34	10	
	T3-TF-20	FLAT	112.27	112.27	10	
	T3-TF-23	FLAT	111.50	111.50	10	
	T3-TF-24	FLAT	112.43	112.43	10	
	T3-TF-25	FLAT	111.33	111.33	10	
	T3-TF-26	FLAT	112.27	112.27	10	
Total	--	--	19402.65	19402.65	1574	150

Required Parking(Table 7a)

Block Name	Type	Sub-Use	Area (Sq.mt.)	Units		Car Parking	
				Required	Proposed	Required	Proposed
T1 (RESIDENTIAL)	Residential	Apartment	30 - 60	1	1	1	1
			60 - 90	1	1	1	1
			90 - 120	1	1	1	1
			120 - 150	1	1	1	1
			150 - 200	1	1	2	2
T2 (RESIDENTIAL)	Residential	Apartment	90 - 120	1	1	1	1
			120 - 150	1	1	1	1
			150 - 200	1	1	2	2
T3 (RESIDENTIAL)	Residential	Apartment	90 - 120	1	1	1	1
			120 - 150	1	1	1	1
			150 - 200	1	1	2	2

Parking Check (Table 7b)

Vehicle Type	Required		Achieved	
	No.	Area (Sq.mt.)	No.	Area (Sq.mt.)
Car	332	4980.00	332	4980.00
Motor Car Parking	25	437.50	25	437.50
Two Car	366	9522.00	362	9408.00
Visitor Parking	7	487.50	7	487.50
Bike Parking			150	1875.00
Total :		15427.00		17188.00

The plans are approved in accordance with the stipulations for approval by the Commissioner, BBMP (WEST) vide Lr.no: BBMP/Addl.Dir/JD WEST/0052/2018-19 subject to terms and conditions laid down along with this building plan approval. Validity of the approval is two years from the date of issue.

Note: Earlier plan approved vide No. BBMP/Addl.Dir/JD WEST/0052/2018-19 dated: 05-09-2019 is hereby withdrawn.

Issued to: M/s. ARCHITECT/ENGINEER /SUPERVISOR

OWNER / GPA HOLDER'S SIGNATURE

OWNER'S ADDRESS WITH ID NUMBER & CONTACT NUMBER : akkidhavali gpha Nirman Pvt Ltd rep by managing director Jeevanavati #243, 13th cross, Sadashivnagar, upper palace orkanes

ARCHITECT /ENGINEER /SUPERVISOR'S SIGNATURE Ganesh N #42, 8th main, 5th cross, C.V. Nagar, Bangalore E-43/2013

PROJECT TITLE : PROPOSED RESIDENTIAL APARTMENT BUILDING AT SY.NO.124, HIGH COURT VILLAGE, K.R. PURAM HOBLI, EAST TALUK.

DRAWING TITLE : SITE PLAN

SHEET NO : 1

This is a system generated drawing as per the soft copy submitted by the Architect/ License Engineer

BBMP/ADDL.DIR/JD NORTH/LP/0052/2018-19

This Plan Sanction is issued subject to the following conditions :

1. Sanction is accorded for the Residential Apartment Building at Property Khata No. 124, Sy. No. 124, Village, Hobli, Taluk, Ward No. 51, Marathahalli Zone, Bangalore.
   a) Tower - 1, Block - A, B, C, O, E and F Consist of GF+GF+ 4 UP
   b) Tower - 2, Block - G and H Consist of GF+GF+ 4 UP
   c) Tower - 3, Block - J, K, L, M, N, P and Q Consist of GF+GF+ 4 UP
2. **Sanction is accorded for Residential use only. The use of the building shall not be converted for any other purpose.**
3. Basement Floor and Surface area reserved for car parking shall not be converted for any other purpose.
4. Development charges towards increasing the capacity of water supply, sanitary and storm water drains and roads are to be remitted to BWSSB.
5. Necessary decks for running telephonic cables, cables of ground level for public services & space for dumping garbage within the premises shall be provided.
6. **The applicant shall construct temporary toilets for the use of construction workers and it should be demolished after the construction.**
7. The safety measures to be taken while engaged in the construction work against any accident / untoward incidents arising during the construction.
8. The applicant shall not block any building materials / debris on footpath or on roads or on drains. The debris shall be removed and transported to nearer by dumping yard.
9. The sanctioned / builder is prohibited from selling the setback area / open spaces and parking spaces to the flat owners separately at the time of registration of apartments.
10. The applicant shall provide a space for locating the distribution transformers & associated equipment as per K.E.R.C (EMS 0) code leaving 3.00 mts. from the building within the premises.
11. The applicant shall provide a separate room preferably 4.50 x 3.65 m in the basement for keeping the fire fighting equipment and also to make provisions for telecom services as per Bye-law No. 32.
12. The applicant shall maintain during construction such barricading as considered necessary to prevent dust, debris & other materials endangering the safety of people / structures etc. in & around the site.
13. The applicant shall plant trees in the premises.
14. Permission shall be obtained from forest department for cutting trees before the commencement of the work.
15. Licence and approved plans shall be posted in a conspicuous place of the licensed premises. The building license and the copies of sanctioned plans with specifications shall be produced on a frame and displayed and they shall be made available during inspections.
16. If any owner / builder contravenes the provisions of Building Bye-laws and rules in force, the Architect / Engineer / Supervisor will be informed by the Authority in the first instance, warned in the second instance and cancel the registration if the same is repeated in the third time.
17. Technical personnel, applicant or owner as the case may be shall strictly adhere to the duties and responsibilities specified in Schedule - IV (Bye-law No. 3.6) under sub section IV-A of its Rules.
18. The building shall be constructed under the supervision of a registered structural engineer.
19. On completion of foundation or footings before erection of walls on the foundation and in the case of columnar structure before erecting the columns "COMMENCEMENT CERTIFICATE" shall be obtained.
20. Construction or reconstruction of the building should be completed before the expiry of three years from the date of issue of the licence & within one month after its completion shall apply for permission to occupy the building.
21. The building should not be occupied without obtaining "OCCUPANCY CERTIFICATE" from the competent authority.
22. Drinking water supplied by BWSSB should not be used for the construction activity of the building.
23. The applicant shall ensure that the Rain Water Harvesting Structures are provided & maintained in good repair for storage of water for non potable purposes or recharge of ground water at all times having a minimum total capacity mentioned in the Bye-law 32(a).
24. The building shall be designed and constructed adopting the norms prescribed by National building Code and in the "Criteria for earthquake resistant design of structures' b