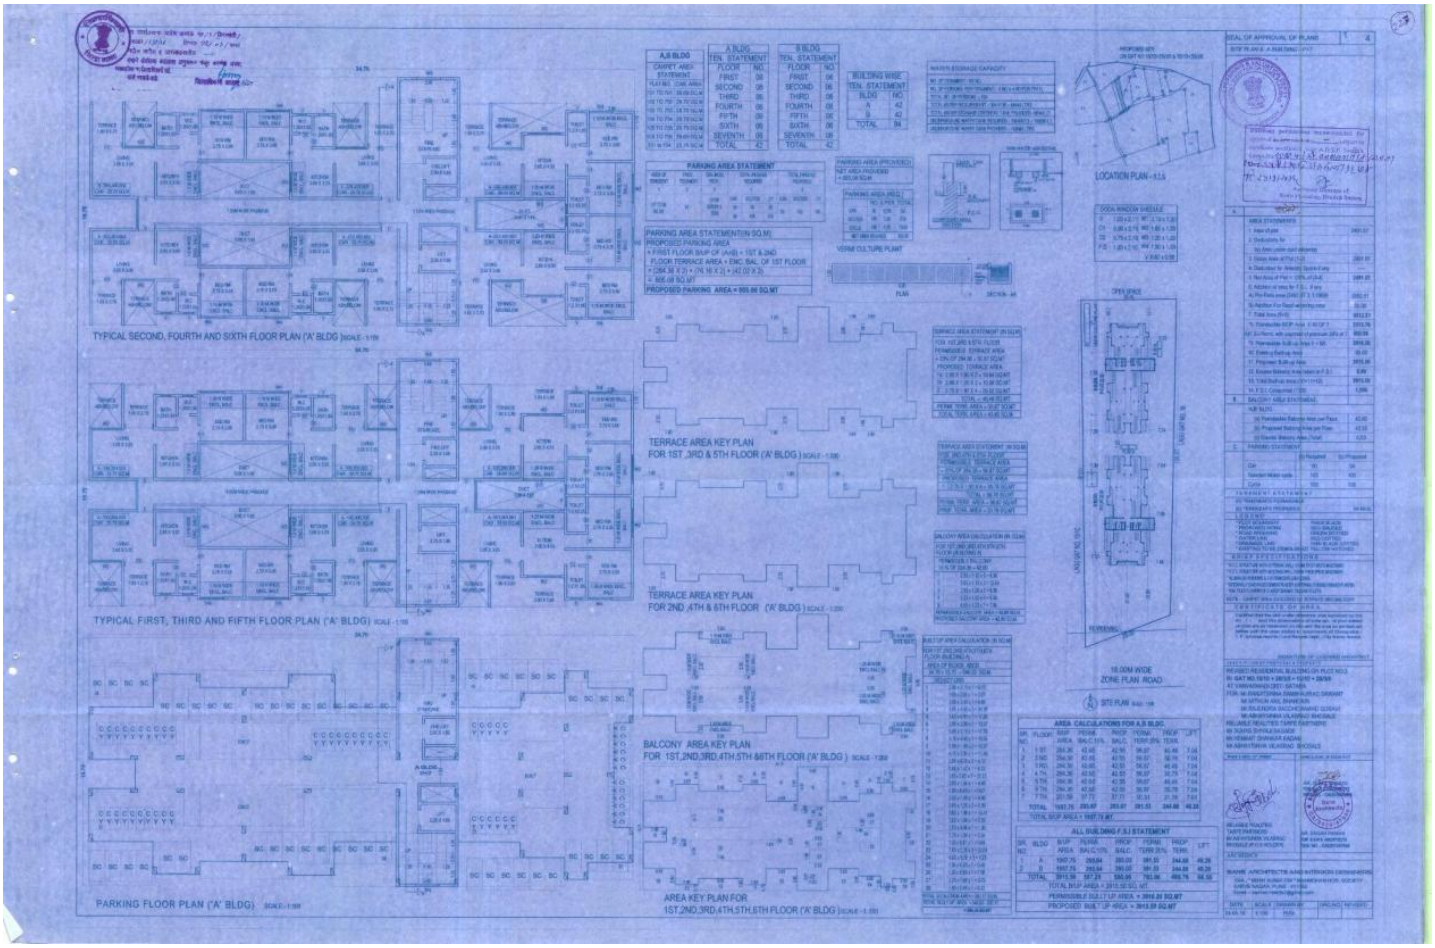
TYPICAL SECOND, FOURTH AND SIXTH FLOOR PLAN ('A' BLDG)
TYPICAL FIRST, THIRD AND FIFTH FLOOR PLAN ('A' BLDG)
PARKING FLOOR PLAN ('A' BLDG)
TERRACE AREA KEY PLAN FOR 1ST ,3RD & 5TH FLOOR ('A' BLDG)
TERRACE AREA KEY PLAN FOR 2ND ,4TH & 6TH FLOOR ('A' BLDG)
BALCONY AREA KEY PLAN FOR 1ST,2ND,3RD,4TH,5TH &6TH FLOOR ('A' BLDG)
AREA KEY PLAN FOR 1ST,2ND,3RD,4TH,5TH,6TH FLOOR ('A' BLDG)
LOCATION PLAN
SITE PLAN
16.00M WIDE ZONE PLAN ROAD
VERMI CULTURE PLANT
SEAL OF APPROVAL OF PLANS
AREA CALCULATIONS FOR A,B BLDG.
ALL BUILDING F.S.I STATEMENT
PARKING AREA STATEMENT
WATER STORAGE CAPACITY
BUILDING WISE TEN. STATEMENT
A,B BLDG TEN. STATEMENT
A BLDG. TEN. STATEMENT
B BLDG. TEN. STATEMENT
PARKING AREA STATEMENT(IN SQ.M)
PROPOSED PARKING AREA
+ FIRST FLOOR BUP OF (A+B) + 1ST & 2ND FLOOR TERRACE AREA + ENC. BAL. OF 1ST FLOOR
= 495.08 SQ.MT
PROPOSED PARKING AREA = 995.84 SQ.MT
OPEN SPACE
SEWAGE TREATMENT PLANT
RAIN WATER HARVESTING
SOLAR WATER HEATING SYSTEM
SEWAGE TREATMENT PLANT
SOLAR WATER HEATING SYSTEM
RAIN WATER HARVESTING
BUILT UP AREA CALCULATION (IN SQ.M)
TERRACE AREA STATEMENT (IN SQ.M)
BALCONY AREA CALCULATION (IN SQ.M)
DOOR WINDOW SCHEDULE
KEY EXPECTATIONS
CERTIFICATE OF DRAWING
AREA STATEMENT
PARKING STATEMENT
PERMANENT STATEMENT
REVISED RESIDENTIAL BUILDING ON PLOT NO.3
R- 6347 NO.15/10 + 16/10 + 15/10
AT VANKANDHOD(CET) SATARA
FOR, M/S SHRUTIDHRA ENGINEERING CONCEPT
M/S RAJESH ANIL SHAH(R.S.P.)
M/S SUJATA SACHIN GHARE GORAI
M/S ABHISHEK VILASRAO WAGHULE
RELIABLE REALTECH (SATARA) PARTNERS
MR.YOGESH SHIVAJI KADAM
MR.HEMANT SHANKAR KADAM
MR.ABHISHEK VILASRAO WAGHULE
RELIABLE REALTECH (SATARA) PARTNERS
MR.YOGESH SHIVAJI KADAM
MR.HEMANT SHANKAR KADAM
MR.ABHISHEK VILASRAO WAGHULE
MR. SAGAR PRAKASH MR.SUNIL MAHIPATI MR. SAGAR PRAKASH MR.SUNIL MAHIPATI
SHAHE ARCHITECTS AND INTERIOR DESIGNERS
SHAHE ARCHITECTS AND INTERIOR DESIGNERS

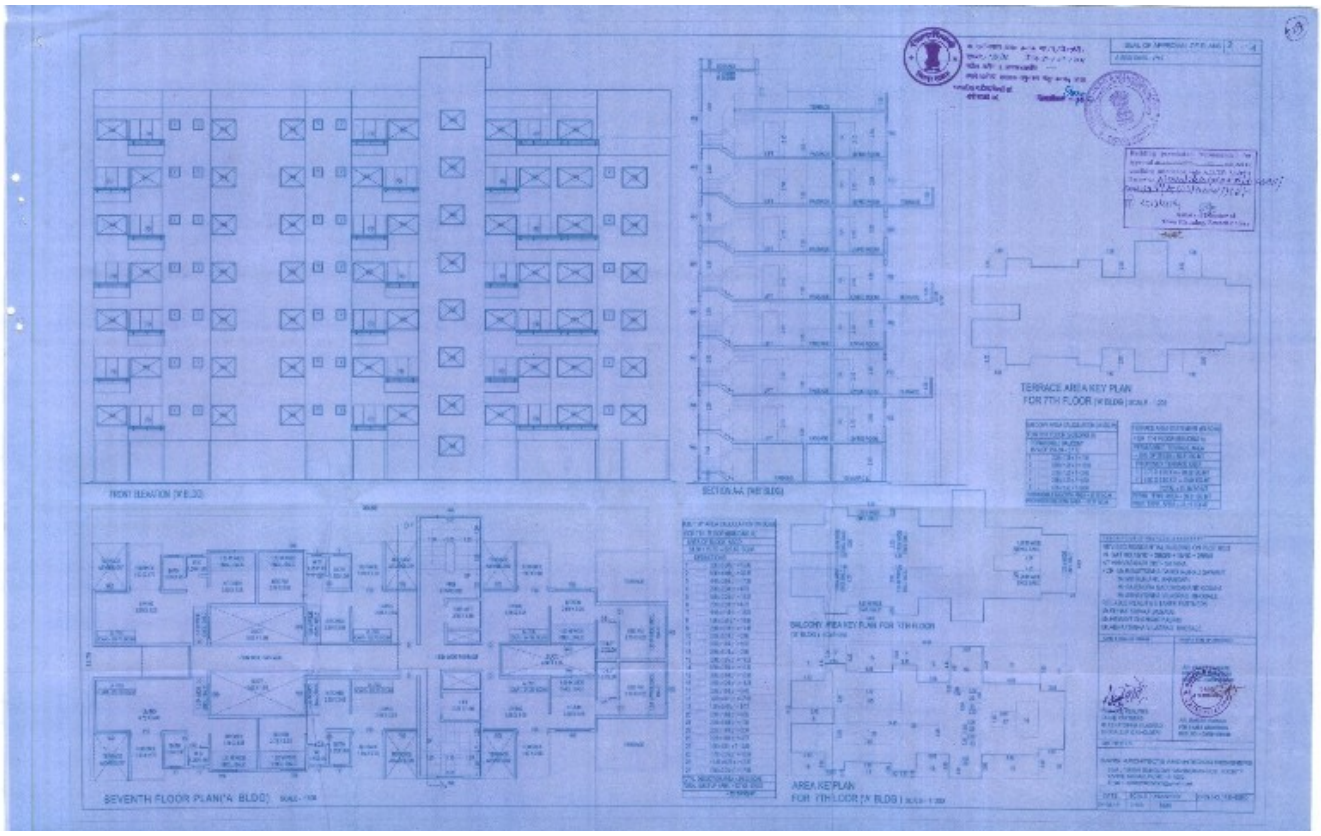
FRONT ELEVATION (N.E.)
SECTION AA (NEW BLDG)
TERRACE AREA KEY PLAN
FOR 7TH FLOOR (A BLDG)
SEVENTH FLOOR PLAN('A' BLDG)
BALCONY AREA KEY PLAN FOR 7TH FLOOR
AREA KEY PLAN
FOR 7TH FLOOR ('A' BLDG)

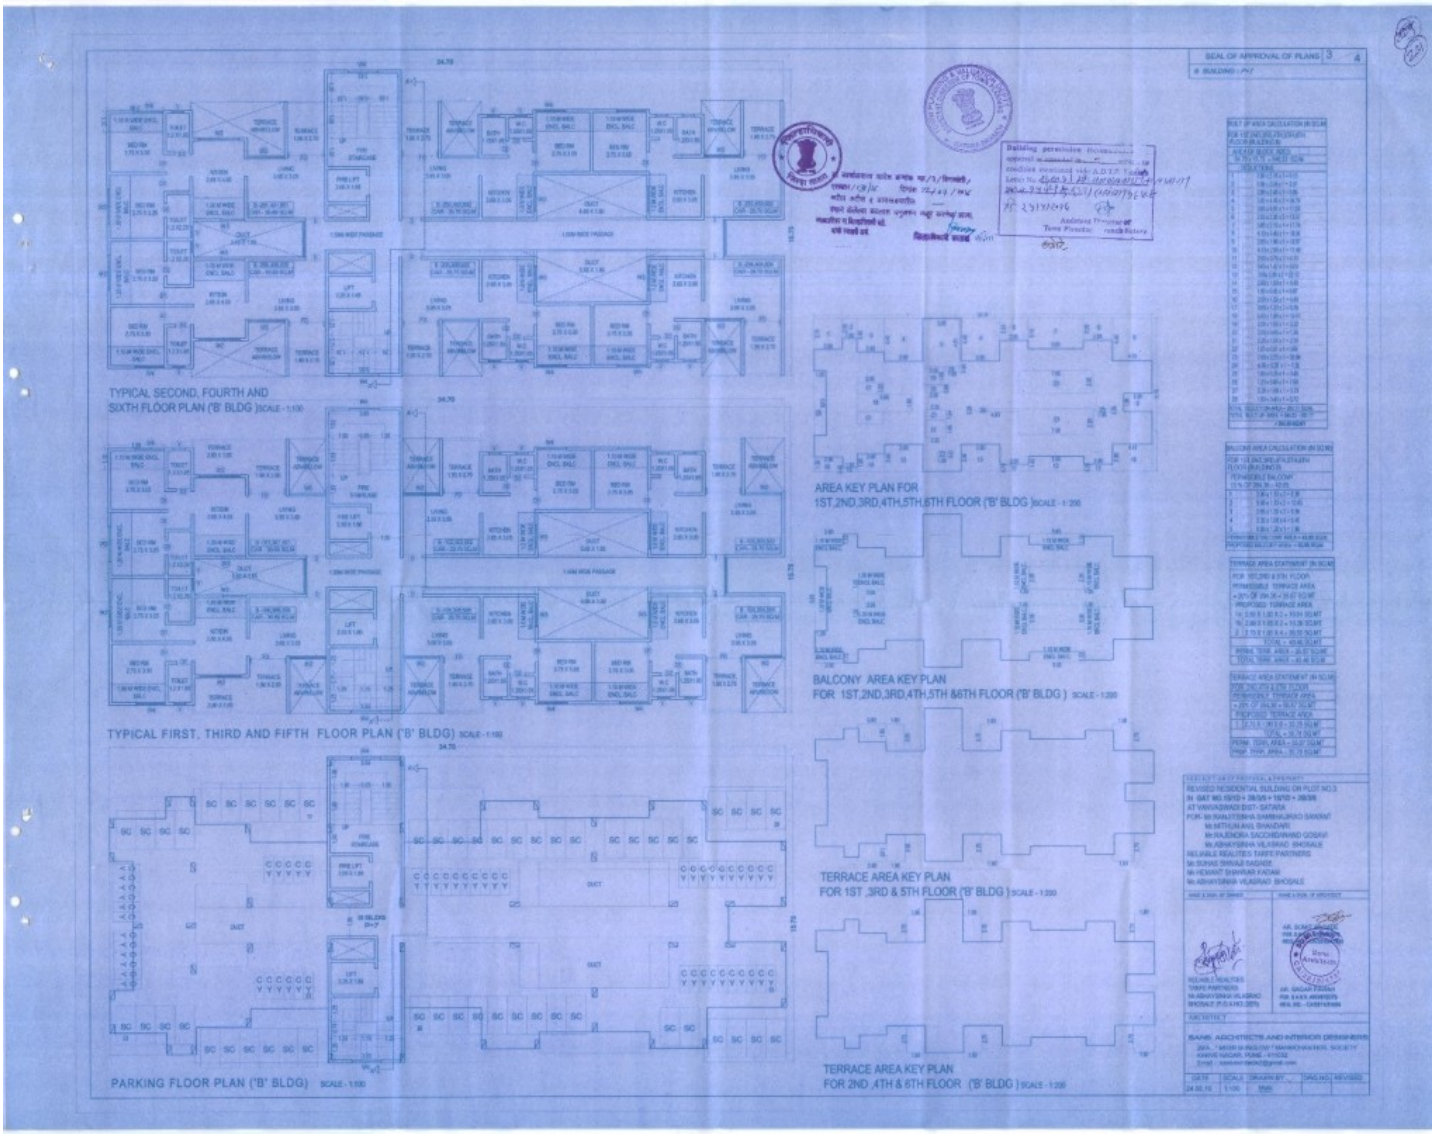
SEAL OF APPROVAL OF PLANS
TYPICAL SECOND, FOURTH AND SIXTH FLOOR PLAN ('B' BLDG) SCALE - 1:100
TYPICAL FIRST, THIRD AND FIFTH FLOOR PLAN ('B' BLDG) SCALE - 1:100
PARKING FLOOR PLAN ('B' BLDG) SCALE - 1:100
AREA KEY PLAN FOR 1ST,2ND,3RD,4TH,5TH,6TH FLOOR ('B' BLDG) SCALE - 1:200
BALCONY AREA KEY PLAN FOR 1ST,2ND,3RD,4TH,5TH &6TH FLOOR ('B' BLDG) SCALE - 1:200
TERRACE AREA KEY PLAN FOR 1ST ,3RD & 5TH FLOOR ('B' BLDG) SCALE - 1:200
TERRACE AREA KEY PLAN FOR 2ND ,4TH & 6TH FLOOR ('B' BLDG) SCALE - 1:200
BUILT UP AREA CALCULATION (IN SQ.M)
BALCONY AREA CALCULATION (IN SQ.M)
TERRACE AREA STATEMENT (IN SQ.M)
TERRACE AREA STATEMENT (IN SQ.M)
REVISED RESIDENTIAL BUILDING ON PLOT NO.3
IN SAT NO.69/2+ 39/3/5 + 70/10 + 39/26
AT VANVASWADI DIST- SATARA
FOR: Mr RAJUTSINHA SAMBHAJIRAO SWAMY
Mr MITHUN ANIL BHANDARI
Mr RAJENDRA SACCHIDANAND GOSAVI
Mr ABHAYSINHA VILASRAO SHOSALE
RELIABLE REALITIES TAPPE PARTNERS
Mr SUHAS TANAJI SAGADE
Mr HEMANT SHANKAR KADAM
Mr ABHAYSINHA VILASRAO SHOSALE
RELIABLE REALITIES TAPPE PARTNERS
Mr ABHAY SINHA VILASRAO SHOSALE (P.O.A H.O. SATT)
ARCHITECT
ISANS ADCHITECTS AND INTERIOR DESIGNERS
DATE
SCALE
DRAWN BY
CHECKED
REVISED

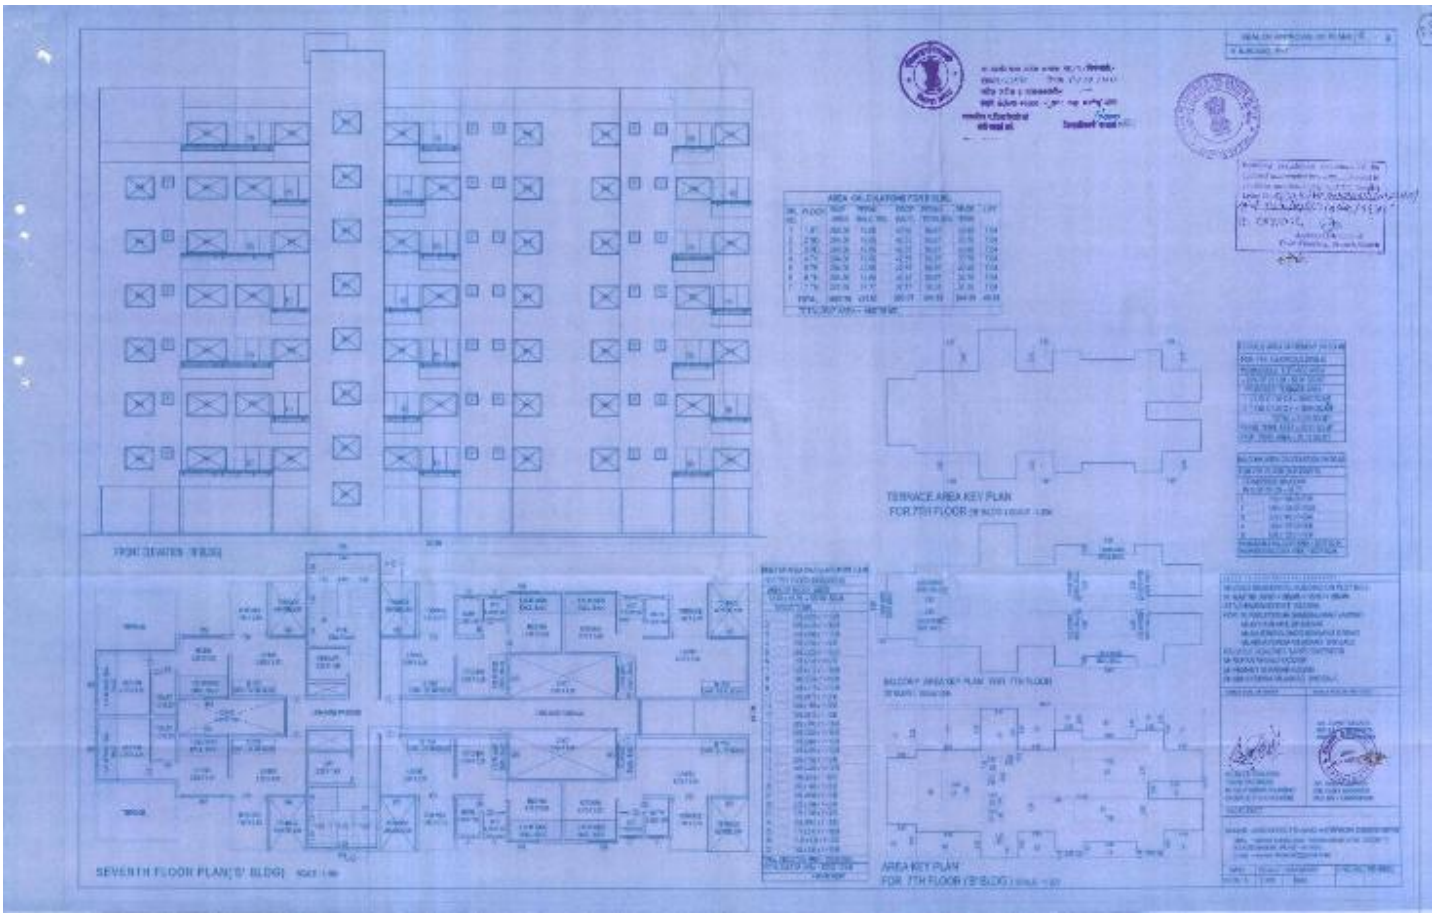
TERRACE AREA KEY PLAN
FOR 7TH FLOOR
SEVENTH FLOOR PLAN('B' BLDG)
AREA KEY PLAN
FOR 7TH FLOOR ('B' BLDG.)