PLAN SHOWING THE PROPOSED RESIDENTIAL APARTMENTS IN SURVEY NO.S 407/A1 and 407/A2/1,2,3SITUATED AT TELLAPUR VILLAGE, RAMACHANDRAPURAM MANDAL, SANGAREDDY DISTRICT.TS.

BELONGING TO:
K. Linga Reddy, M/s VKR Projects Pvt Ltd,
K. Prabhakar Reddy and K. Yadi Reddy,

REPRESENTED BY: THEIR DGPA Holder:

M/S. RAMABHOOPAL BUILDERS Represented by its

Managing Partner Smt. B. ROOPALI REDDY

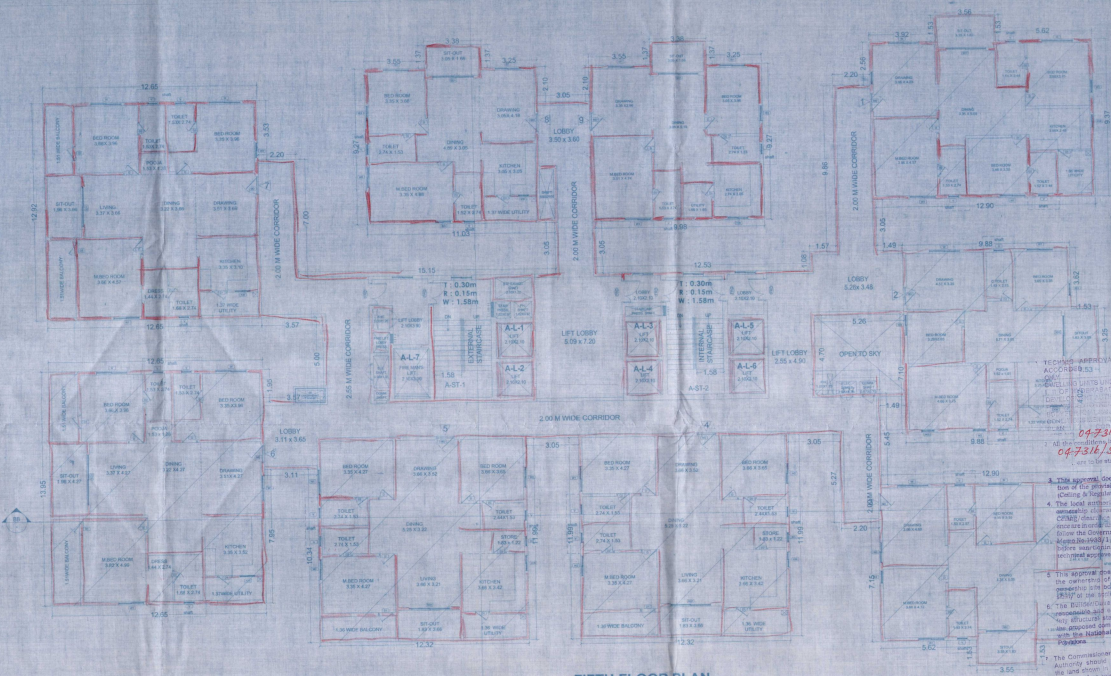

FIFTH FLOOR PLAN

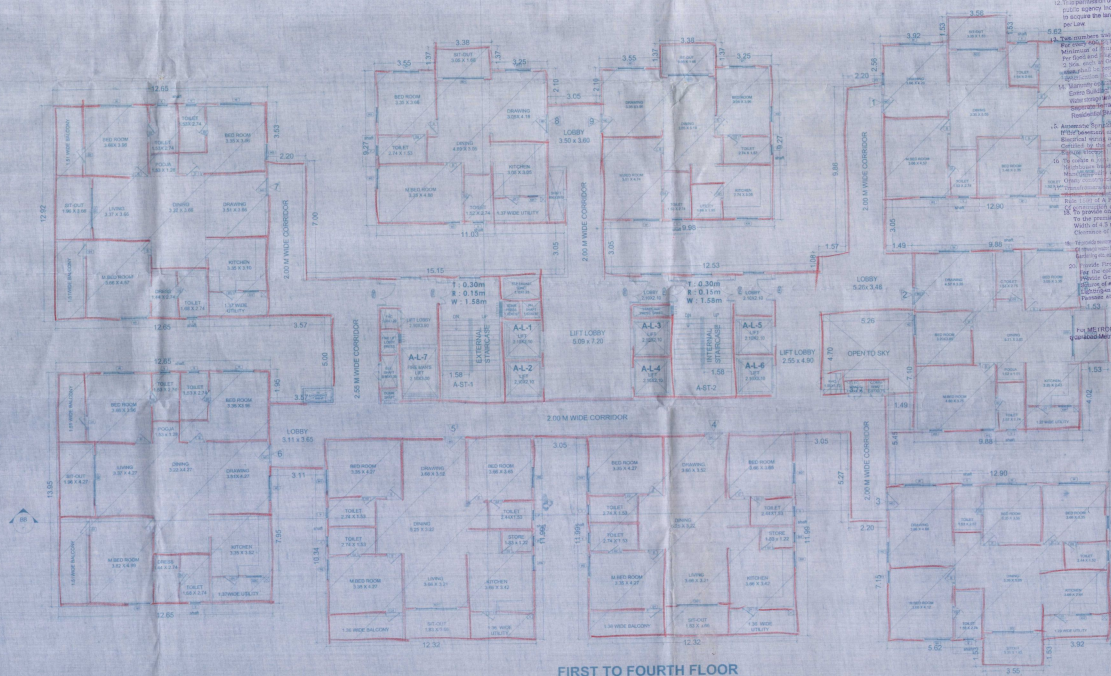

FIRST TO FOURTH FLOOR PLANS

SPECIFICATIONS:

FOUNDATION	C.R.S. IN C.M.
COLUMNS	R.C.C. 1:2:4
SUPER STRUCTURE	R.C.C
SLAB, BEAMS, CHAJJAS	R.C.C. 1:2:4
DOORS, WINDOWS, VENTILATORS	UPVC
FLOORING	VERTIFIED TILES
PLASTERING	IN C.M.

OPENINGS:

DOORS:	WINDOWS:	VENTILATORS:
MD : 1.15 x 2.10	W : 1.80 x 1.20	V : 0.61 x 0.60
D1 : 1.00 x 2.10	W1 : 1.50 x 1.20	
D2 : 0.85 x 2.10	W2 : 1.20 x 1.20	
D3 : 0.75 x 2.10	W3 : 0.90 x 1.20	
SD1 : 2.40 x 2.10	KW : 0.90 x 0.90	
SD2 : 1.80 x 2.10		
FRD : 1.35x 2.10		

NOTE: ALL DIMENSIONS ARE IN MILLIMETERS

REFERENCE:

PROPOSED

EXISTING

TO BE DISMANTLED

NORTH:

SCALE 1 : 100

Owner's / Builder's Signature

Structural Engineer's Signature

Architect's Signature

Sheet Title : SUBMISSION DRAWING

BLOCK A
FIRST TO FOURTH AND FIFTH FLOOR PLANS
(mortgage floors)

Sheet No : 05 OF 17