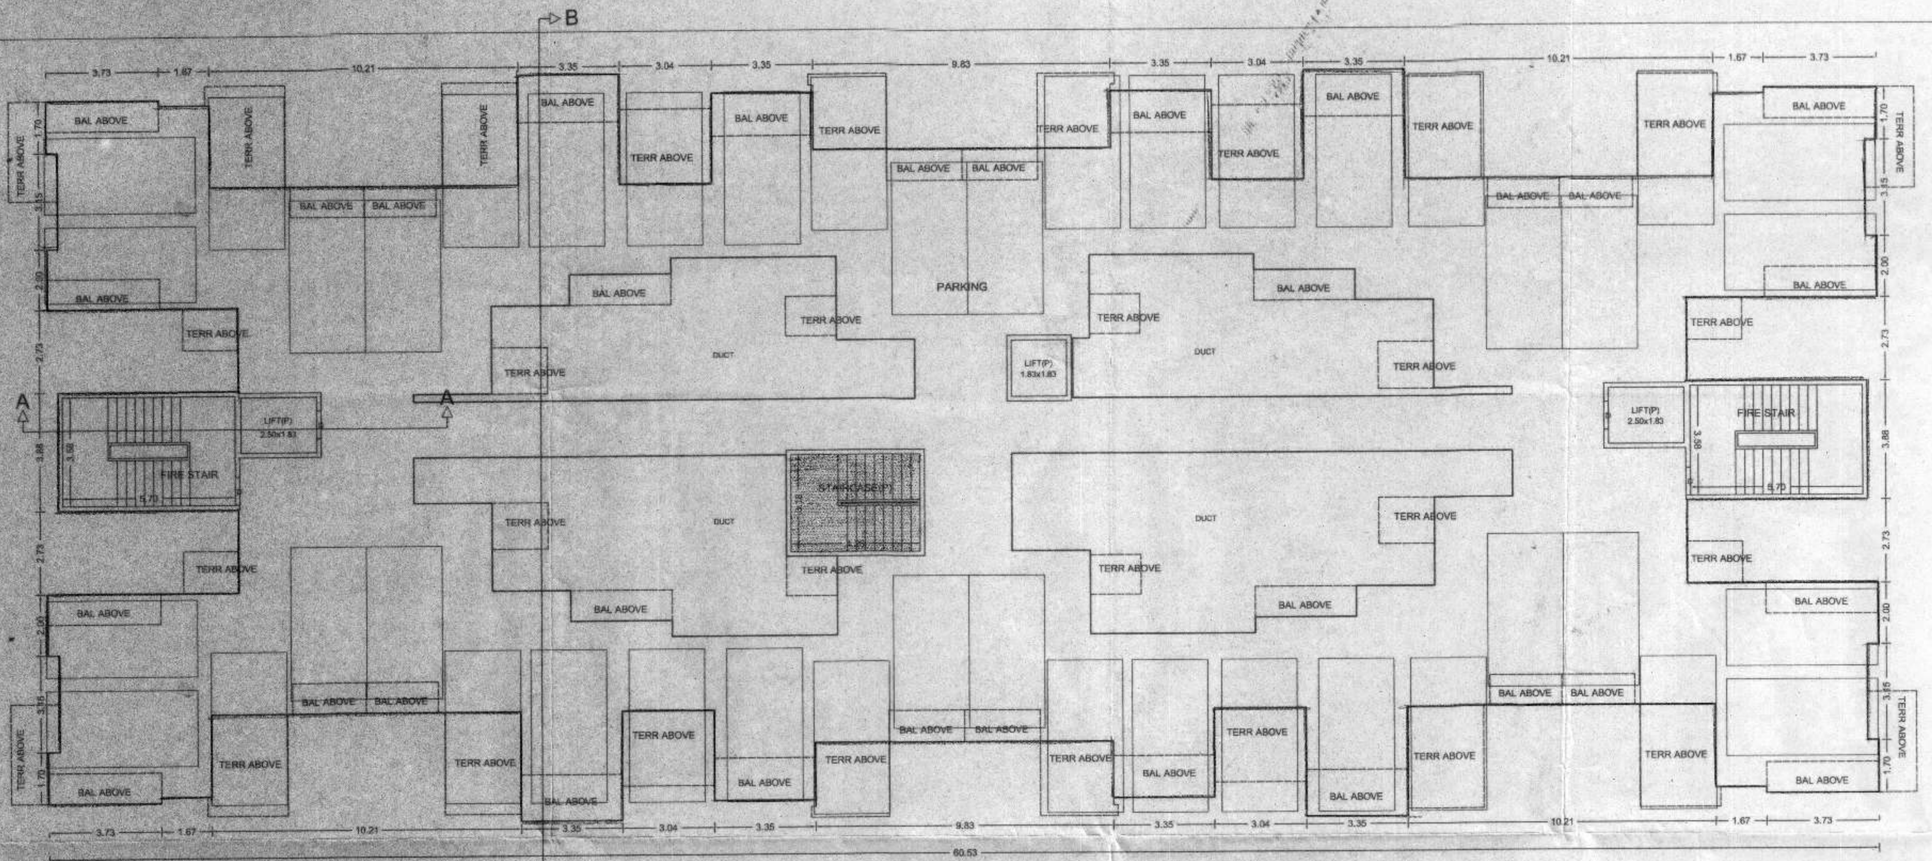

PARKING FLOOR PLAN

BUILDING: A BUILDING

STAMP OF APPROVAL

Sanctioned No. B.P. /pimawale/ 20 /2014
Subject to conditions mentioned in the Office Order No.
even dated : 16/08/2014

Pimpri
Date : 16/08/2014

O. C. Signed by City Engineer

for City Engineer
Pimpri Chinchwad Municipal Corp.

Pimpri Chinchwad Municipal Corporation 11/10/82

BALCONY CALCULATIONS : A BUILDING

FLOOR	SIZE	AREA	TOT. AREA
ELEVENTH FLOOR	1.00 X 3.73 X 4	14.92	70.34
	1.88 X 2.43 X 2	4.86	
	1.04 X 2.50 X 4	10.39	
	1.00 X 2.38 X 2	4.75	
	1.53 X 3.35 X 2	10.25	
	1.38 X 3.35 X 4	18.48	
	1.00 X 3.35 X 2	6.70	
TENTH FLOOR	1.00 X 3.73 X 2	7.46	69.81
	1.00 X 2.22 X 2	4.45	
	1.00 X 2.30 X 2	4.60	
	1.05 X 2.42 X 4	10.18	
	1.53 X 3.35 X 2	10.23	
	1.38 X 3.35 X 4	18.48	
	1.38 X 1.70 X 2	4.69	
	1.00 X 1.52 X 2	3.03	
	1.00 X 3.35 X 2	6.70	
NINTH FLOOR	1.00 X 3.73 X 4	14.92	70.34
	1.00 X 2.43 X 2	4.86	
	1.04 X 2.50 X 4	10.39	
	1.00 X 2.38 X 2	4.75	
	1.53 X 3.35 X 2	10.25	
	1.38 X 3.35 X 4	18.48	

	1.00 X 3.35 X 2	6.70	
EIGHTH FLOOR	1.00 X 3.73 X 2	7.46	44.71
	1.00 X 2.22 X 2	4.45	
	1.00 X 2.30 X 1	2.30	
	1.05 X 2.42 X 2	5.09	
	1.53 X 3.35 X 1	5.11	
	1.38 X 3.35 X 2	9.24	
	1.38 X 1.70 X 2	4.69	
	1.00 X 1.52 X 2	3.03	
	1.00 X 3.35 X 1	3.35	
SEVENTH FLOOR	1.00 X 3.73 X 4	14.92	70.34
	1.00 X 2.43 X 2	4.86	
	1.04 X 2.50 X 4	10.39	
	1.00 X 2.38 X 2	4.75	
	1.53 X 3.35 X 2	10.25	
	1.38 X 3.35 X 4	18.48	
	1.00 X 3.35 X 2	6.70	
SIXTH FLOOR	1.00 X 3.73 X 2	7.46	69.81
	1.00 X 2.22 X 2	4.45	
	1.00 X 2.30 X 2	4.60	
	1.05 X 2.42 X 4	10.18	
	1.53 X 3.35 X 2	10.23	
	1.38 X 3.35 X 4	18.48	

	1.38 X 1.70 X 2	4.69	
	1.00 X 1.52 X 2	3.03	
	1.00 X 3.35 X 2	6.70	
FIFTH FLOOR	1.00 X 3.73 X 4	14.92	70.34
	1.00 X 2.43 X 2	4.86	
	1.04 X 2.50 X 4	10.39	
	1.00 X 2.38 X 2	4.75	
	1.53 X 3.35 X 2	10.25	
	1.38 X 3.35 X 4	18.48	
	1.00 X 3.35 X 2	6.70	
FOURTH FLOOR	1.00 X 3.73 X 2	7.46	69.81
	1.00 X 2.22 X 2	4.45	
	1.00 X 2.30 X 2	4.60	
	1.05 X 2.42 X 4	10.18	
	1.53 X 3.35 X 2	10.23	
	1.38 X 3.35 X 4	18.48	
	1.38 X 1.70 X 2	4.69	
	1.00 X 1.52 X 2	3.03	
	1.00 X 3.35 X 2	6.70	
THIRD FLOOR	1.00 X 3.73 X 8	29.84	111.80
	1.00 X 2.43 X 4	9.71	
	1.04 X 2.50 X 4	10.39	
	1.00 X 2.38 X 4	9.50	

	1.53 X 3.35 X 4	20.48	
	1.38 X 3.35 X 4	18.48	
	1.00 X 3.35 X 4	13.40	
SECOND FLOOR	1.00 X 3.73 X 4	14.92	110.98
	1.00 X 2.22 X 4	8.89	
	1.00 X 2.30 X 4	9.20	
	1.05 X 2.42 X 4	10.18	
	1.53 X 3.35 X 4	20.50	
	1.38 X 3.35 X 4	18.48	
	1.38 X 1.70 X 3	7.03	
	1.00 X 1.52 X 4	6.07	
	1.37 X 1.70 X 1	2.33	
	1.00 X 3.35 X 4	13.40	
FIRST FLOOR	1.00 X 3.73 X 6	29.84	111.80
	1.00 X 2.43 X 4	9.71	
	1.04 X 2.50 X 4	10.39	
	1.00 X 2.38 X 4	9.50	
	1.53 X 3.35 X 4	20.48	
	1.38 X 3.35 X 4	18.48	
	1.00 X 3.35 X 4	13.40	
Total	-	-	870.08

SCHEDULE OF OPENING: A BUILDING

NAME	LENGTH	HEIGHT	NOS.
D2	0.75	2.10	127
D	0.75	2.10	01
D1	0.90	2.10	157
OP	0.90	2.10	46
D	0.91	2.10	12
D1	0.94	2.10	46
D	1.05	2.10	104
OP	1.07	2.10	27
FD	1.42	2.10	14
FD	1.50	2.10	101
OP	1.51	2.10	14
OP	1.74	2.10	27

SCHEDULE OF OPENING: A BUILDING

NAME	LENGTH	HEIGHT	NOS.
V	0.60	0.60	27
V	0.61	0.60	101
W2	0.90	1.20	73
W2	0.92	1.20	14
W2	1.18	1.20	14
w	1.32	1.20	46
W	1.42	1.20	13
W	1.50	1.20	65
w	1.50	1.20	72
W	1.52	1.20	02
W	1.91	1.20	14
W	2.35	1.20	29
W	2.36	1.20	13

FLOORWISE FSI STATEMENT: A BUILDING

FLOORS	FSI AREA				BALCONY					TERRACE	STAIR		PASSAGE	LIFT	LIFT M/C ROOM	TENEMENTS	TOTAL
	COMM.	RESI.	IND.	SPEC.	PERM.	PROP.	EXCESS	ENCLOSE	OPEN	AREAS	PAID	FIRE	PAID	PAID			FSI AREA
PARKING FLOOR	0.00	0.00	0.00	0.00	-	0.00	-	0.00	0.00	0.00	13.55	40.80	0.00	0.00	-	0	0.00
FIRST FLOOR	0.00	608.41	0.00	0.00	-	111.80	-	111.80	0.00	169.58	13.55	48.90	120.12	12.49	-	12	608.41
SECOND FLOOR	0.00	609.63	0.00	0.00	-	110.98	-	110.98	0.00	141.63	13.55	48.90	120.12	0.00	-	12	609.63
THIRD FLOOR	0.00	608.41	0.00	0.00	-	111.80	-	111.80	0.00	169.58	13.55	48.90	120.12	0.00	-	12	608.41
FOURTH FLOOR	0.00	381.13	0.00	0.00	-	69.81	-	69.81	0.00	87.36	13.55	24.45	74.46	0.00	-	8	381.13
FIFTH FLOOR	0.00	380.39	0.00	0.00	-	70.34	-	70.34	0.00	101.07	13.55	24.45	74.46	0.00	-	8	380.39
SIXTH FLOOR	0.00	381.13	0.00	0.00	-	69.81	-	69.81	0.00	87.36	13.55	24.45	74.46	0.00	-	8	381.13
SEVENTH FLOOR	0.00	380.39	0.00	0.00	-	70.34	-	70.34	0.00	101.07	13.55	24.45	74.46	0.00	-	8	380.39
EIGHTH FLOOR	0.00	254.36	0.00	0.00	-	44.71	-	44.71	0.00	59.87	13.55	24.45	74.46	0.00	-	5	254.36
NINTH FLOOR	0.00	380.39	0.00	0.00	-	70.34	-	70.34	0.00	101.07	13.55	24.45	74.46	0.00	-	8	380.39
TENTH FLOOR	0.00	381.13	0.00	0.00	-	69.81	-	69.81	0.00	87.36	13.55	24.45	74.46	0.00	-	8	381.13
ELEVENTH FLOOR	0.00	380.39	0.00	0.00	-	70.34	-	70.34	0.00	101.07	13.55	24.45	74.46	0.00	-	8	380.39
TERRACE FLOOR	0.00	0.00	0.00	0.00	-	0.00	-	0.00	0.00	0.00	0.00	0.00	0.00	0.00	17.10	0	0.00
Total	0.00	4745.76	0.00	0.00	-	870.06	-	870.07	0.00	1207.03	162.60	383.08	956.04	12.49	17.10	97	4745.76

OWNER'S NAME: Babu Bandhare & Other THROUGH (PAH) SAARRHTI BLUE VENTURE LLP. — OWNER'S SIGN.

PROJECT:
SURVEY NO : 14/1 (P) HISSA NO :
PLOT NO : CTS NO :
DESCRIPTION : REGULAR TRACK, VILLAGE - PUNAVALE

ARCHITECT: SACHIN R KORAJKAR — ARCHITECT'S SIGN.

JOB NO.	DRG.NO.	SCALE	DRAWN BY	CHECKED BY
		1:100		
INWARD NO	INWD/PVL/0008/14	DATE	17-07-2014	
KEY NO.		SHEET NO.	2 / 8	

This is a system generated drawing as per the soft copy submitted by the Architect/ License Engineer

PRODUCED BY AN AUTODESK EDUCATIONAL PRODUCT
PRODUCED BY AN AUTODESK EDUCATIONAL PRODUCT
PRODUCED BY AN AUTODESK EDUCATIONAL PRODUCT