Project By:

- HCS REASLTORS LLP
- PYRAMID CONSTRUCTION
- KRV CXO INDIA LLP

Sample Flat and Booking Assistance: Horizon Complex, Opp. Sant Home CBSE School, Near 7/11 Club, Kanakia Rd, Mira Road (E)-401107, Contact Us - +91 72087 71999

Website: www.hcshorizon.com

Email - info@hcshorizon.com

MAHA RERA NO. - P51700050894

Disclaimer All the images, pictorials, visuals, elevation, perspectives, illustrations, model, specifications plans designs, drawings, dimensions, maps, facilities, amenities, features, and other information/details herein are conceptual indicative and for representation purpose only and are not to scale, and is subjective to the approval of the respective authorities. The promoters/Developers/Architect reserve the right to add, alter, delete or replace any of these in the interest of the development Without any notice or obligation. This printed matenal does not constitute an offer or contract of any nature whatsoever between the Promoters/Developers and the recipient. All transactions in this development shall be subject to and governed by the terms & conditions of the Agreement for sale to be entered into between the parties. The intending purchasers are advised to use their discretion in relying on the Information/details/ amenities described/ shown herein Any financial scheme will be applicable/executed basis the eligibility of purchaser Details of the same to be checked with developer & relevant financial institutions. The time references are indicative only Conditions Apply.

HORIZON

A vertical world Uncover's



Home is not a place... it's a feeling

RASHMI
GROUP

United to shape Mumbai's

Next Cornerstone

Rashmi Group established in 1998, a premier real estate developer with a vision to provides its customers the finer things in life. Located in the heart of the city. Rashmi group offers its customers the best of both worlds - prime location and world-class amenities. With a team of experienced professionals, Rashmi group is committed to delivering quality homes that exceed customer expectation and now with association with hs group, pryamid construction and buddha developers brings Horizon complex.

25 Years
of Expertise

48
Projects

07+
Cities

200+
Buildings

14000+
Happy Families

An Unmatched Living
Experience

Combining all the elements of the living to make your life better in every aspect.

100 m
School

150 m
Bus-stop

250 m
Hospital


500 m
Shopping


1.0Km
Multiplex

1.6 Km
Metro Station

3.5 Km
Station

4.5 Km
Highway

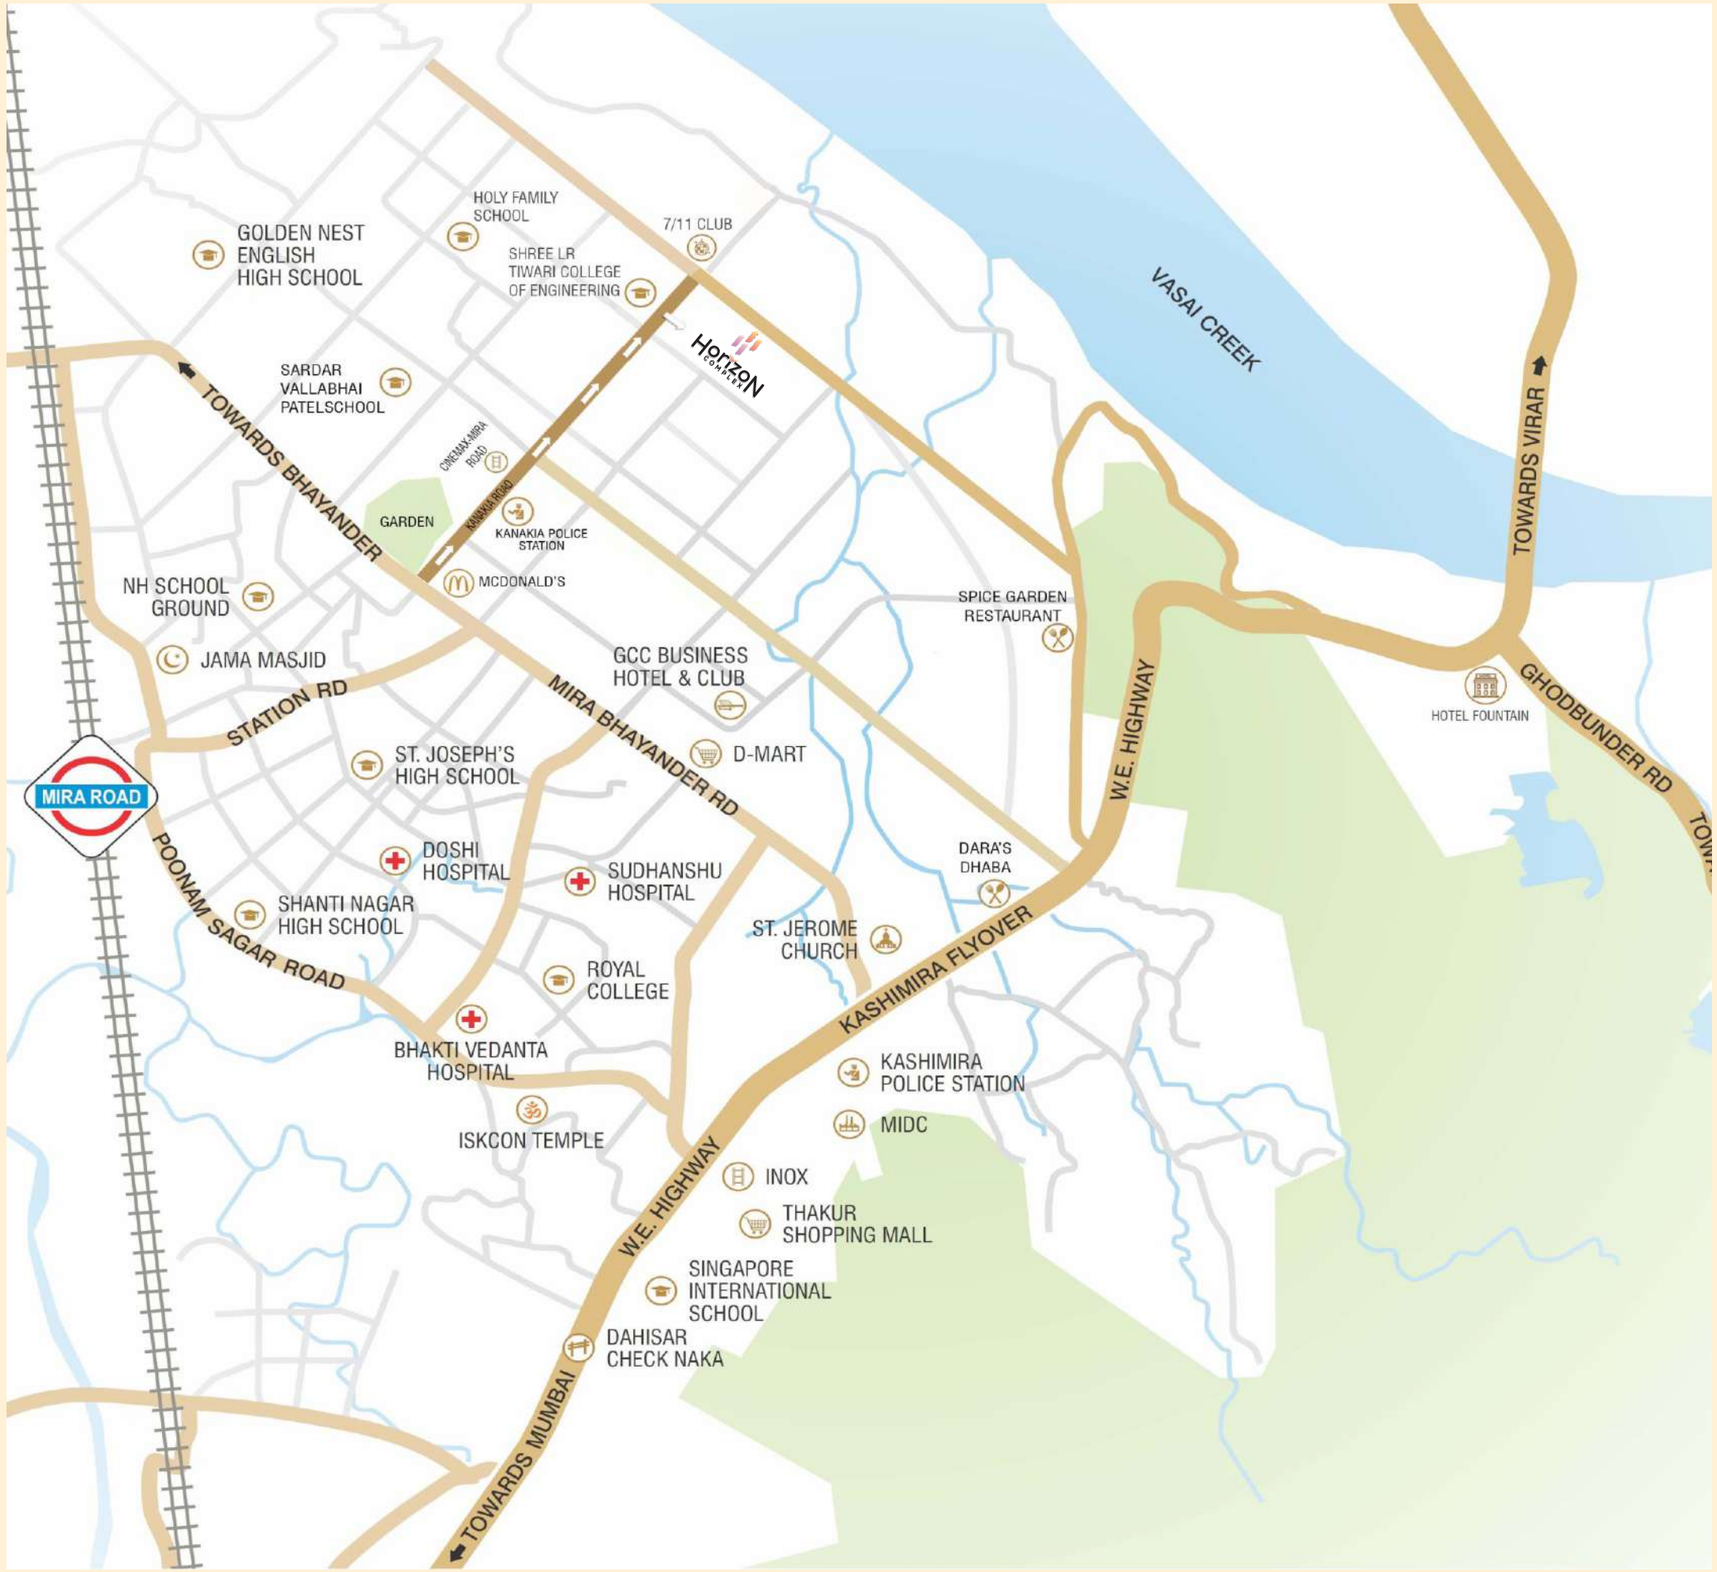

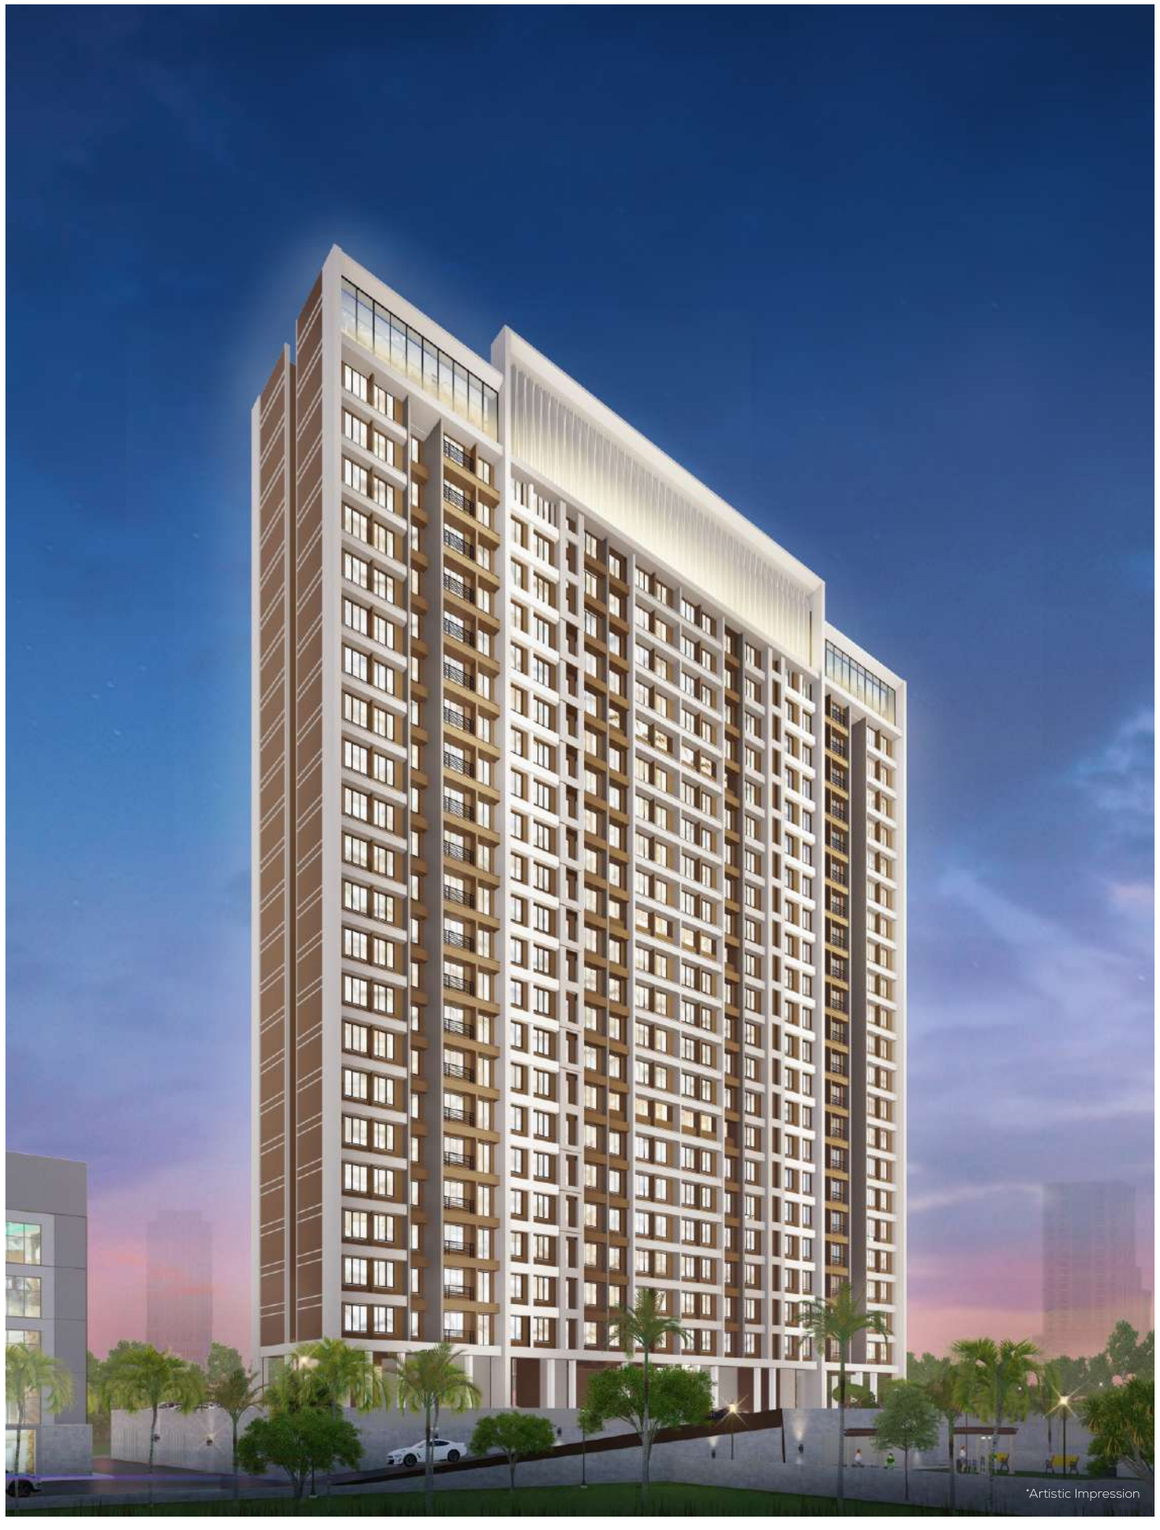

HORIZON

A Vertical world Uncover's

Mira Road has been growing for the whole of the last decade. It is emerging as one of the most preferred destination for many. Hence, it is also witnessing great social infrastructural development. Horizon is a new beginning of Luxury. Thoughtfully designed modern architecture, this premium and spacious apartments in Mira Road are the new definition of a value for money luxury with a grand lifestyle

- 21 Storey Majestic Tower
- Thoughtfully Crafted Futuristic Homes
- State-Of-The-Art Design & Architecture
- Unobstructed View With Balconies For Selective Residences
- 3 Expansive High Speed Elevators
- Electric Car Charging Points
- WiFi Enabled Building
- 3 Level Amenities
- A Variety Of Exceptional Amenities

Homes that bring it


All Together

Tailored for those who desire to make every moment of their lives nothing less than a pleasant memory that they will cherish forever.



*Artistic Impression

Living Room

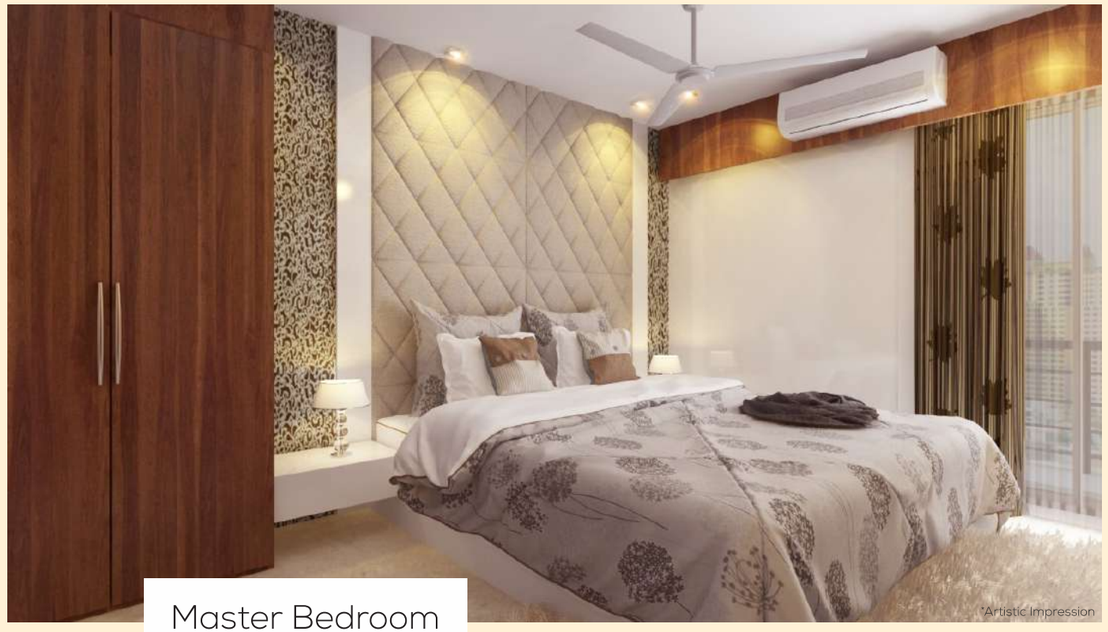

*Artistic Impression

Master Bedroom



Welcome To The World Where Leisure and Luxury Awaits

PODIUM AMENITIES

1. Grand Entrance Lobby
2. Landscape Garden
3. Ample Car Parking
4. Gupshup Area
5. Gated Community
6. Senior Citizen Sit Outs
7. Connectivity Walkway
8. EV Charging Stations

SKY AMENITIES

9. Roof Top Lounge
10. Star gazing Deck
11. Childrens Play area
12. Sky Gym
13. Sky Yoga & Meditation
14. Pergola Seating
15. Sky Garden
16. Sky Cinema
17. Party Lounge
18. Catchup Zone
19. Reflexology Pathway
20. Bay View Deck
21. Gyaan Mandal
22. Insta Moments

TOWER AMENITIES

23. Society Chamber
24. Driver's/Maid Toilets
25. Water Storage
26. Advanced Security System
27. Rainwater Harvesting-Sewage System
28. Intercom Sevices
29. Night Lights
30. Fire Fighting System
31. Earthquake Resistance Design
32. High Speed Elevators
33. Power Backup System
34. Pump Room

Amenities Floor Plan

1. Multi-Purpose Hall
2. Lounge Area
3. Creche
4. Floral Garden
5. Mini Theatre
6. iSpace
7. Library & Reading Zone
8. Indoor Game zone
9. Health Club
10. Dance Studio



22nd FLOOR



*Artistic Impression

Multi-Purpose Hall

An Ideal Blend To Work

Play And Live

Ispace is a spontaneous twist on creativity and original ideas, combining the worlds of inspirations, leisure, and productivity. A multi-purpose space equipped with the finest facilities where kids can attend zoom lectures, Gyaan Mandal is a perfect space to unwind and recharge your energy with a cosy book. Home brewed Coffee for refreshment and work pods, iSpace is the holistic approach to the work-play-live balance



*Artistic Impression

Gyaan Mandal

Typical Floorplan



B WING





घर हो तो ऐसा®

Original... Since 1998

C WING




EF 11'0"X2'5"
EF 9'0"X2'5"
TOI 7'0"X 3'9"
TOI 3'9"X 6'6"
M BED ROOM 11'0"X11'6"
EF 11'0"X2'5"
EF 9'0"X2'5"
KIT 6'6"X10'6"
STUDY 9'0"X8'0"
850
LIV 9'0"X15'0"
EF 9'0"X2'5"
EF 9'0"X2'5"
EF 2'5"X11'0"
EF 2'5"X9'0"
EF 2'5"X9'0"
E.D.
F.D.
LIFT 8'6"X6'6"
75" WIDE PASSAGE
LIFT 6'3"X6'11"
LIFT 6'3"X6'11"
EF 2'5"X9'0"
EF 6'X2'5"
EF 2'5"X9'0"
4'11" WIDE PASSAGE
WING C
4'11" WIDE PASSAGE
TOI 3'9"X7'0"
TOI 3'9"X6'6"
KIT 10'6"X6'6"
850
LIV 15'0"X9'0"
M BED ROOM 11'6"X11'0"
STUDY 8'0"X9'0"
TOI 3'9"X7'0"
TOI 6'0"X 3'9"
605
LIV 10'0"X9'6"
M BED ROOM 10'0"X8'0"
KIT 6'9"X6'3"
STUDY 6'0"X7'3"
605
TOI 6'6"X 3'9"
TOI 3'9"X6'6"
LIV 8'6"X15'0"
KIT 6'0"X9'6"
M BED ROOM 9'0"X9'6"
4'6"X1'9"
EF 2'5"X11'0"
EF 2'5"X9'0"
EF 2'5"X9'0"
EF 2'5"X6'0"
EF 2'5"X6'3"
EF 2'5"X8'0"
EF 2'5"X8'0"
EF 2'5"X6'3"
EF 2'5"X6'0"
EF 2'5"X9'0"
EF 6'X2'5"
EF 2'5"X9'0"

D WING




EF 8'6"X2'5"
EF 8'3"X2'5"
FB 8'6"X3'0"
EF 10'0"X2'5"
M.BED ROOM 11'0"X10'0"
EF 9'0"X2'5"
KIT 9'0"X7'0'
EF 9'0"X2'5"
LIV 13'9"X9'0"
EF 9'0"X2'5"
EF 9'0"X2'5"
EF 10'0"X2'5"
FB 3'0"X8'6"
LIV 12'6"X8'6"
EF 8'6"X2'5"
BED ROOM 8'0"X8'3"
EF 8'3"X2'5"
M.BED ROOM 8'6"X11'6"
TOI 4'0"X 6'6"
TOI 4'0"X 7'0"
640
TOI 3'9"X 5'6"
TOI 3'9"X 5'6"
745
KIT 5'6"X10'6"
4'11" WIDE PASSAGE
WING D
4'11" WIDE PASSAGE
TOI 3'9"X 5'6"
TOI 3'9"X 5'6"
KIT 10'6"X5'6"
745
LIV 12'6"X8'6"
LIFT 6'3"X6'11"
LIFT 6'3"X6'11"
75" WIDE PASSAGE
LIFT 8'6"X6'6"
E.D.
F.D.
M.BED ROOM 11'6"X8'6"
BED ROOM 8'0"X8'3"
FB 8'6"X3'0"
FB 3'0"X8'6"
EF 8'6"X2'5"
EF 8'3"X2'5"
EF 8'6"X2'5"
EF 8'3"X2'5"
650
LIV 9'0"X13'9"
EF 9'0"X2'5"
EF 9'0"X2'5"
TOI 4'0"X7'0"
KIT 9'0"X6'6"
M.BED ROOM 9'0"X10'6"
TOI 6'6"X 4'0"
EF 5'9"X2'5"
EF 5'9"X2'5"

Built on Powerful Alliances

Masterpieces Are Built On The Expertise Of Industry Leaders. Creating A Landmark Required No Less. Empowered By The Finesse Of Our Best Partners, Meet The Maestros Behind The Icon!

DESIGNING ARCHITECTS

BSPACE Architects is an emerging architectural firm that offers end to end service in Architectural, Interior and branding. Designs that are strongly driven by aesthetic and functionality, Their vision is to enhance a space into a Lifestyle.

STRATEGIC PARTNER

Ensure clarity in every aspect backed by the expertise of New Property Bazaar.

PRODUCT DESIGN & INTERIOR

"Ghar Ho to Aisa" offers its customers a selection of aesthetically beautiful yet practical solutions for improved space utilization. The company's focus is not just on a single product , but also on the complete experience of the product design.

PROJECT MANAGEMENT CONSULTANT

Known as the alliance of the choice for leading residential and commercial projects across the country, Sandeep Shikre and Associates are leading project management consultants, helping create spaces that last the test of the time.

100% Customer Friendly Unique Payment Plan

By paying only 10% extra, the home buyer saves over 40% of interest cost. The home buyer not only enjoys all the benefits of a traditional home loan, but also reduces the repayment period from 20 years to just 5-7 years with almost the same amount of EMI.