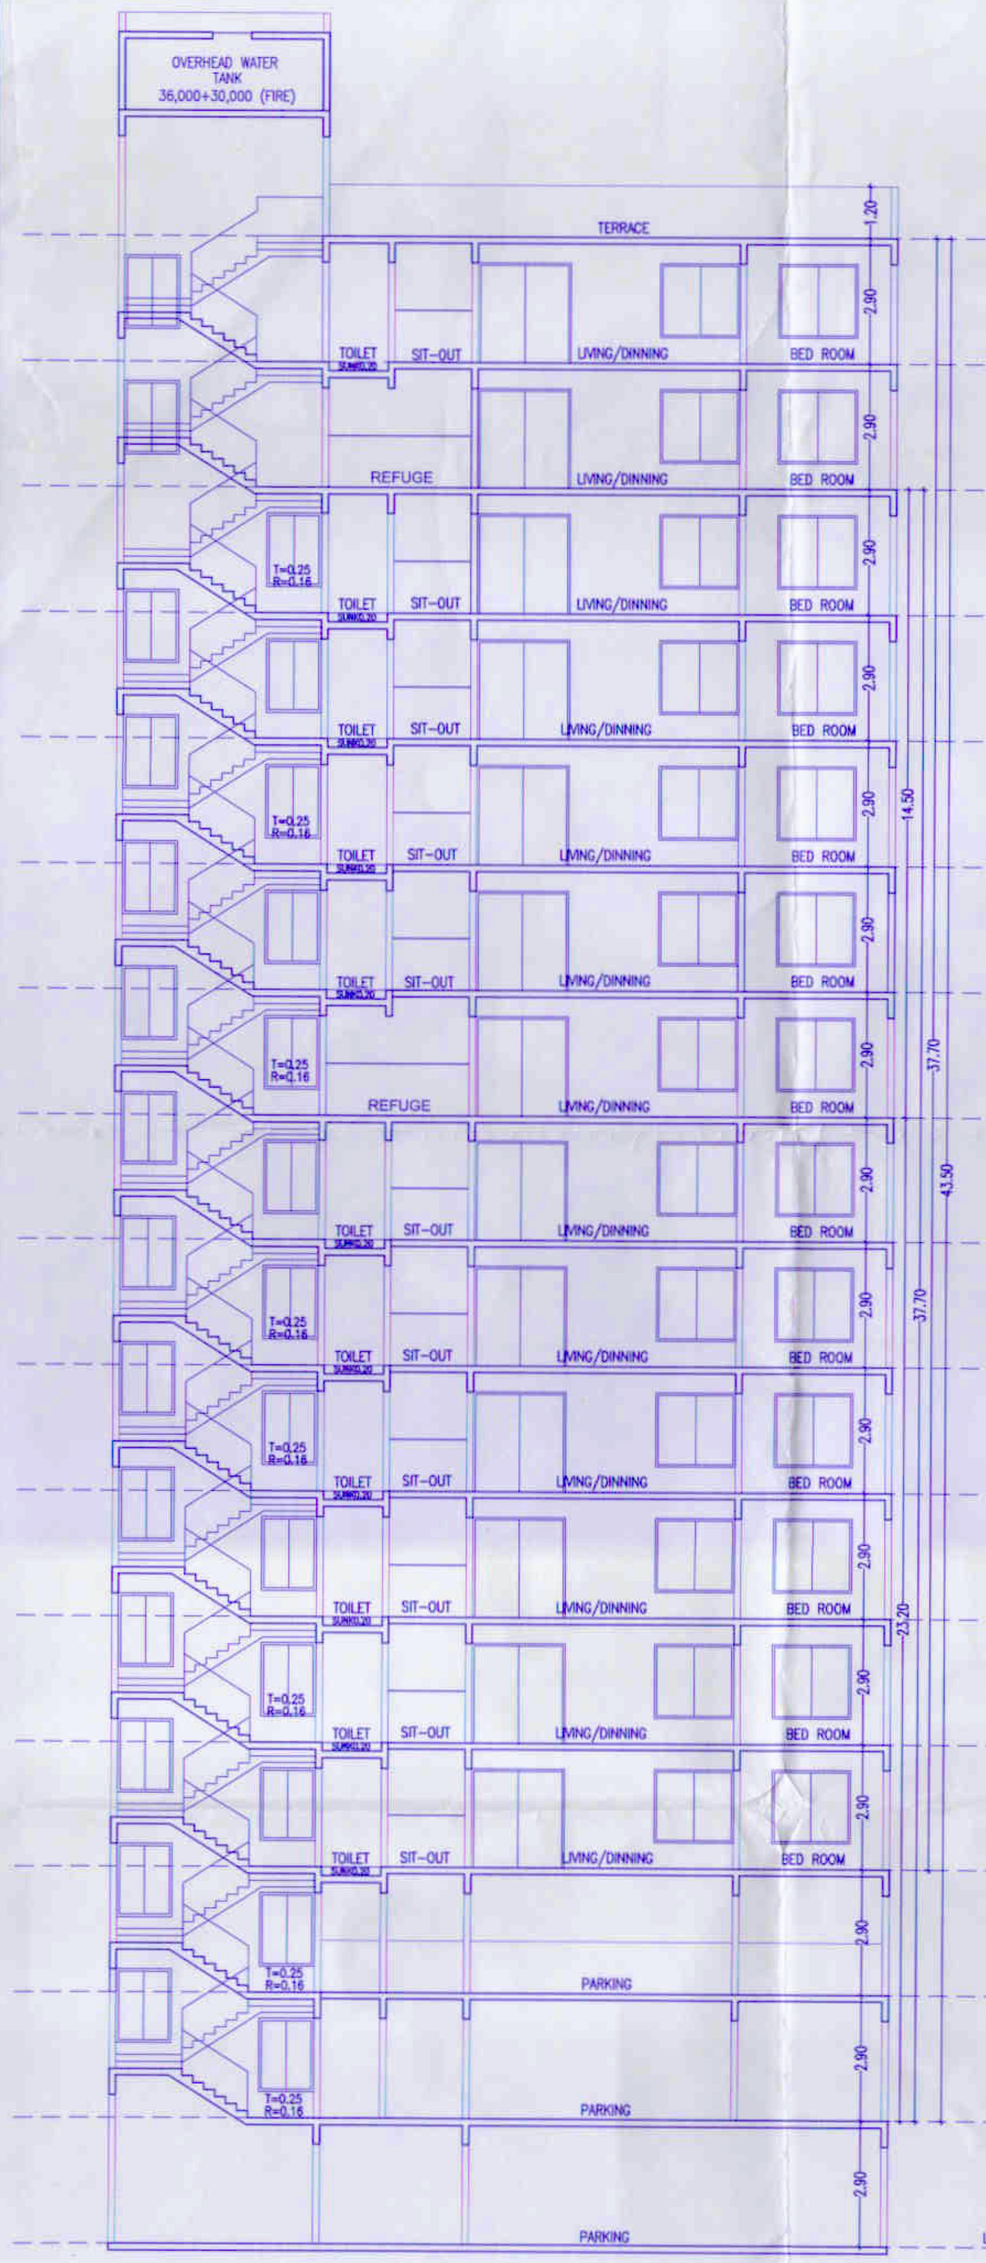

SECTION A-A
SCALE 1:100

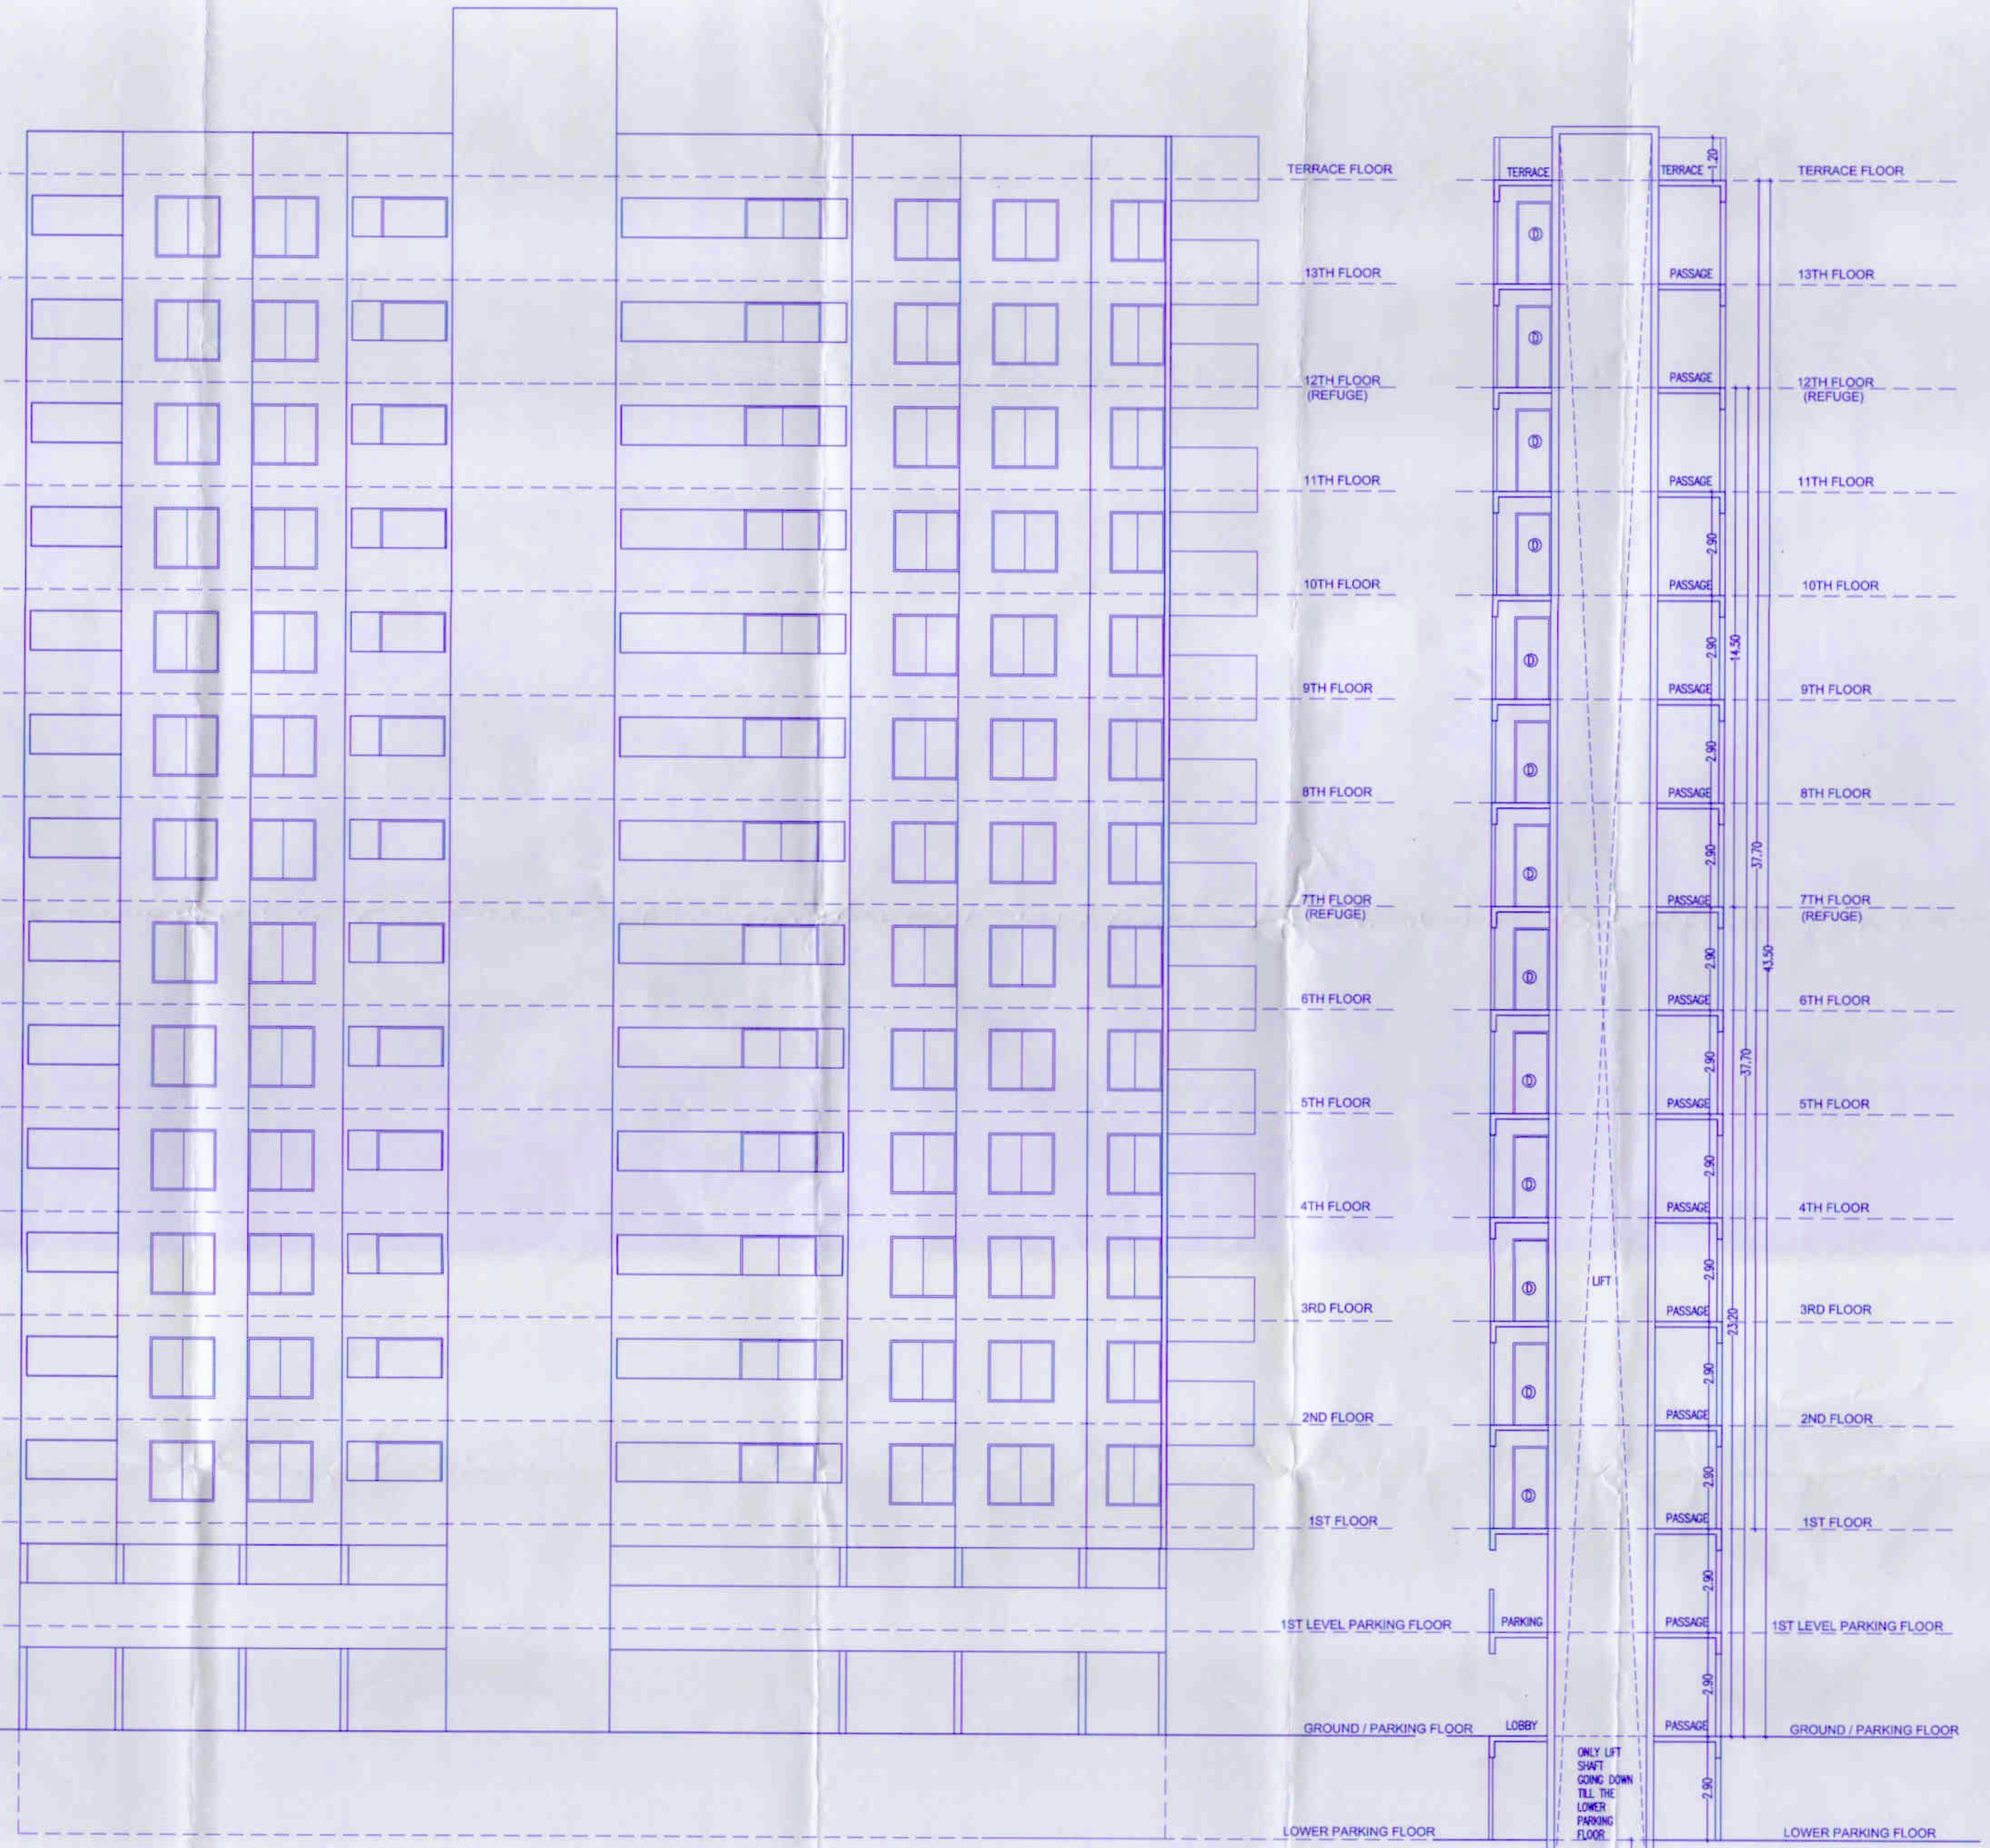

ELEVATION
SCALE 1:100

SECTION B-B'
SCALE 1:100

A BUILDING | 04/04

E... I.P./Pimple Saudagar/23/2021
Subject to conditions mentioned in the Office Order No.
even dated 27/01/2021

Pimpri
Date : 27/01/2021

Executive Engineer
Building Permission and Unauthorised Building Construction Control Department
Pimpri Chinchwad Municipal Corporation
Pimpri-411 018.

Stamp Duty Free

PROPOSED RESIDENTIAL BUILDING ON
S.NO. 16/1A/18/19/1,2,3,12(L) ,15 &16
C.T.S.NO. 522(P)
PIMPLE SAUDAGAR, PUNE.

ARCHITECT/ L. ENGINEER.	OWNERS SIGN.
AR. SANGRAM SALUNKE CA/18/91601	M/S. FUTURISTIC ABODES THROUGH Mr. VIVEK MULCHANDANI

ARCHITECT

PROJECTION STUDIO
ARCHITECTURAL DESIGN SOLUTIONS
PROJECTION STUDIO Architect & Interior Designer
AR. ABHIJIT GAIKWAD AR. SANGRAM SALUNKE
CONT. NO. : 020 – 25886733 35455 ,OFF. : S.NO. 137/1A, 2ND FLOOR ,SANVIKI AVENUE BUILDING,AUNDH,PUNE : 07

DATE	SCALE	DRN BY	CHECK BY	
24.03.2021.	1:100	JYOTI	Sangram Sir	4/4