SANCTION NO. B.P/LAYOUT/WAKAD/ 10/2006 DT. 28/02/2006
SANCTION NO. B.P/LAYOUT/WAKAD/ 35/2006 DT. 14/07/2006
SANCTION NO. B.P/LAYOUT/WAKAD/105/2007 DT. 21/09/2007
SANCTION NO. B.P/LAYOUT/WAKAD/ 58/2009 DT. 06/10/2009
SANCTION NO. B.P/LAYOUT/WAKAD/102/2011 DT. 12/09/2011
SANCTION NO. B.P/LAYOUT/WAKAD/ 88/2012 DT. 07/07/2012
PART-COMPLETION NO. 174/2012 DT. 17/07/2012
(A,B,C,D,I,J1,J2,J3,K1,K2,K3,CLUB H.1&2)
SANCTION NO. B.P/LAYOUT/WAKAD/ 64/2017 DT. 28/04/2017
PART-COMPLETION NO. 170/2017 DT. 28/04/2017 (E,F,G,H)
SANCTION NO. B.P/LAYOUT/WAKAD/113/2017 DT. 13/07/2017
SANCTION NO. B.P/LAYOUT/WAKAD/246/2019 DT. 18/12/2019
PART-COMPLETION NO. 363/2019 DT. 18/12/2019 (L)
SANCTION NO. B.P/LAYOUT/WAKAD/94/2020 DT. 29/10/2020
PART-COMPLETION NO. 354/2020 DT. 02/11/2020 (L)
SANCTION NO. B.P/LAYOUT/WAKAD/14/2021 DT. 12/03/2021

BUILDING

STAMP OF APPROVAL

Sanctioned No. B.P. /WAKAD/ 49/2021
Subject to conditions mentioned in the
Office Order No.
even dated 12/04/2021

Pimpri
Date : 12/04/2021

O. C. Signed by
Joint City Engineer

Joint
Building
PCMC

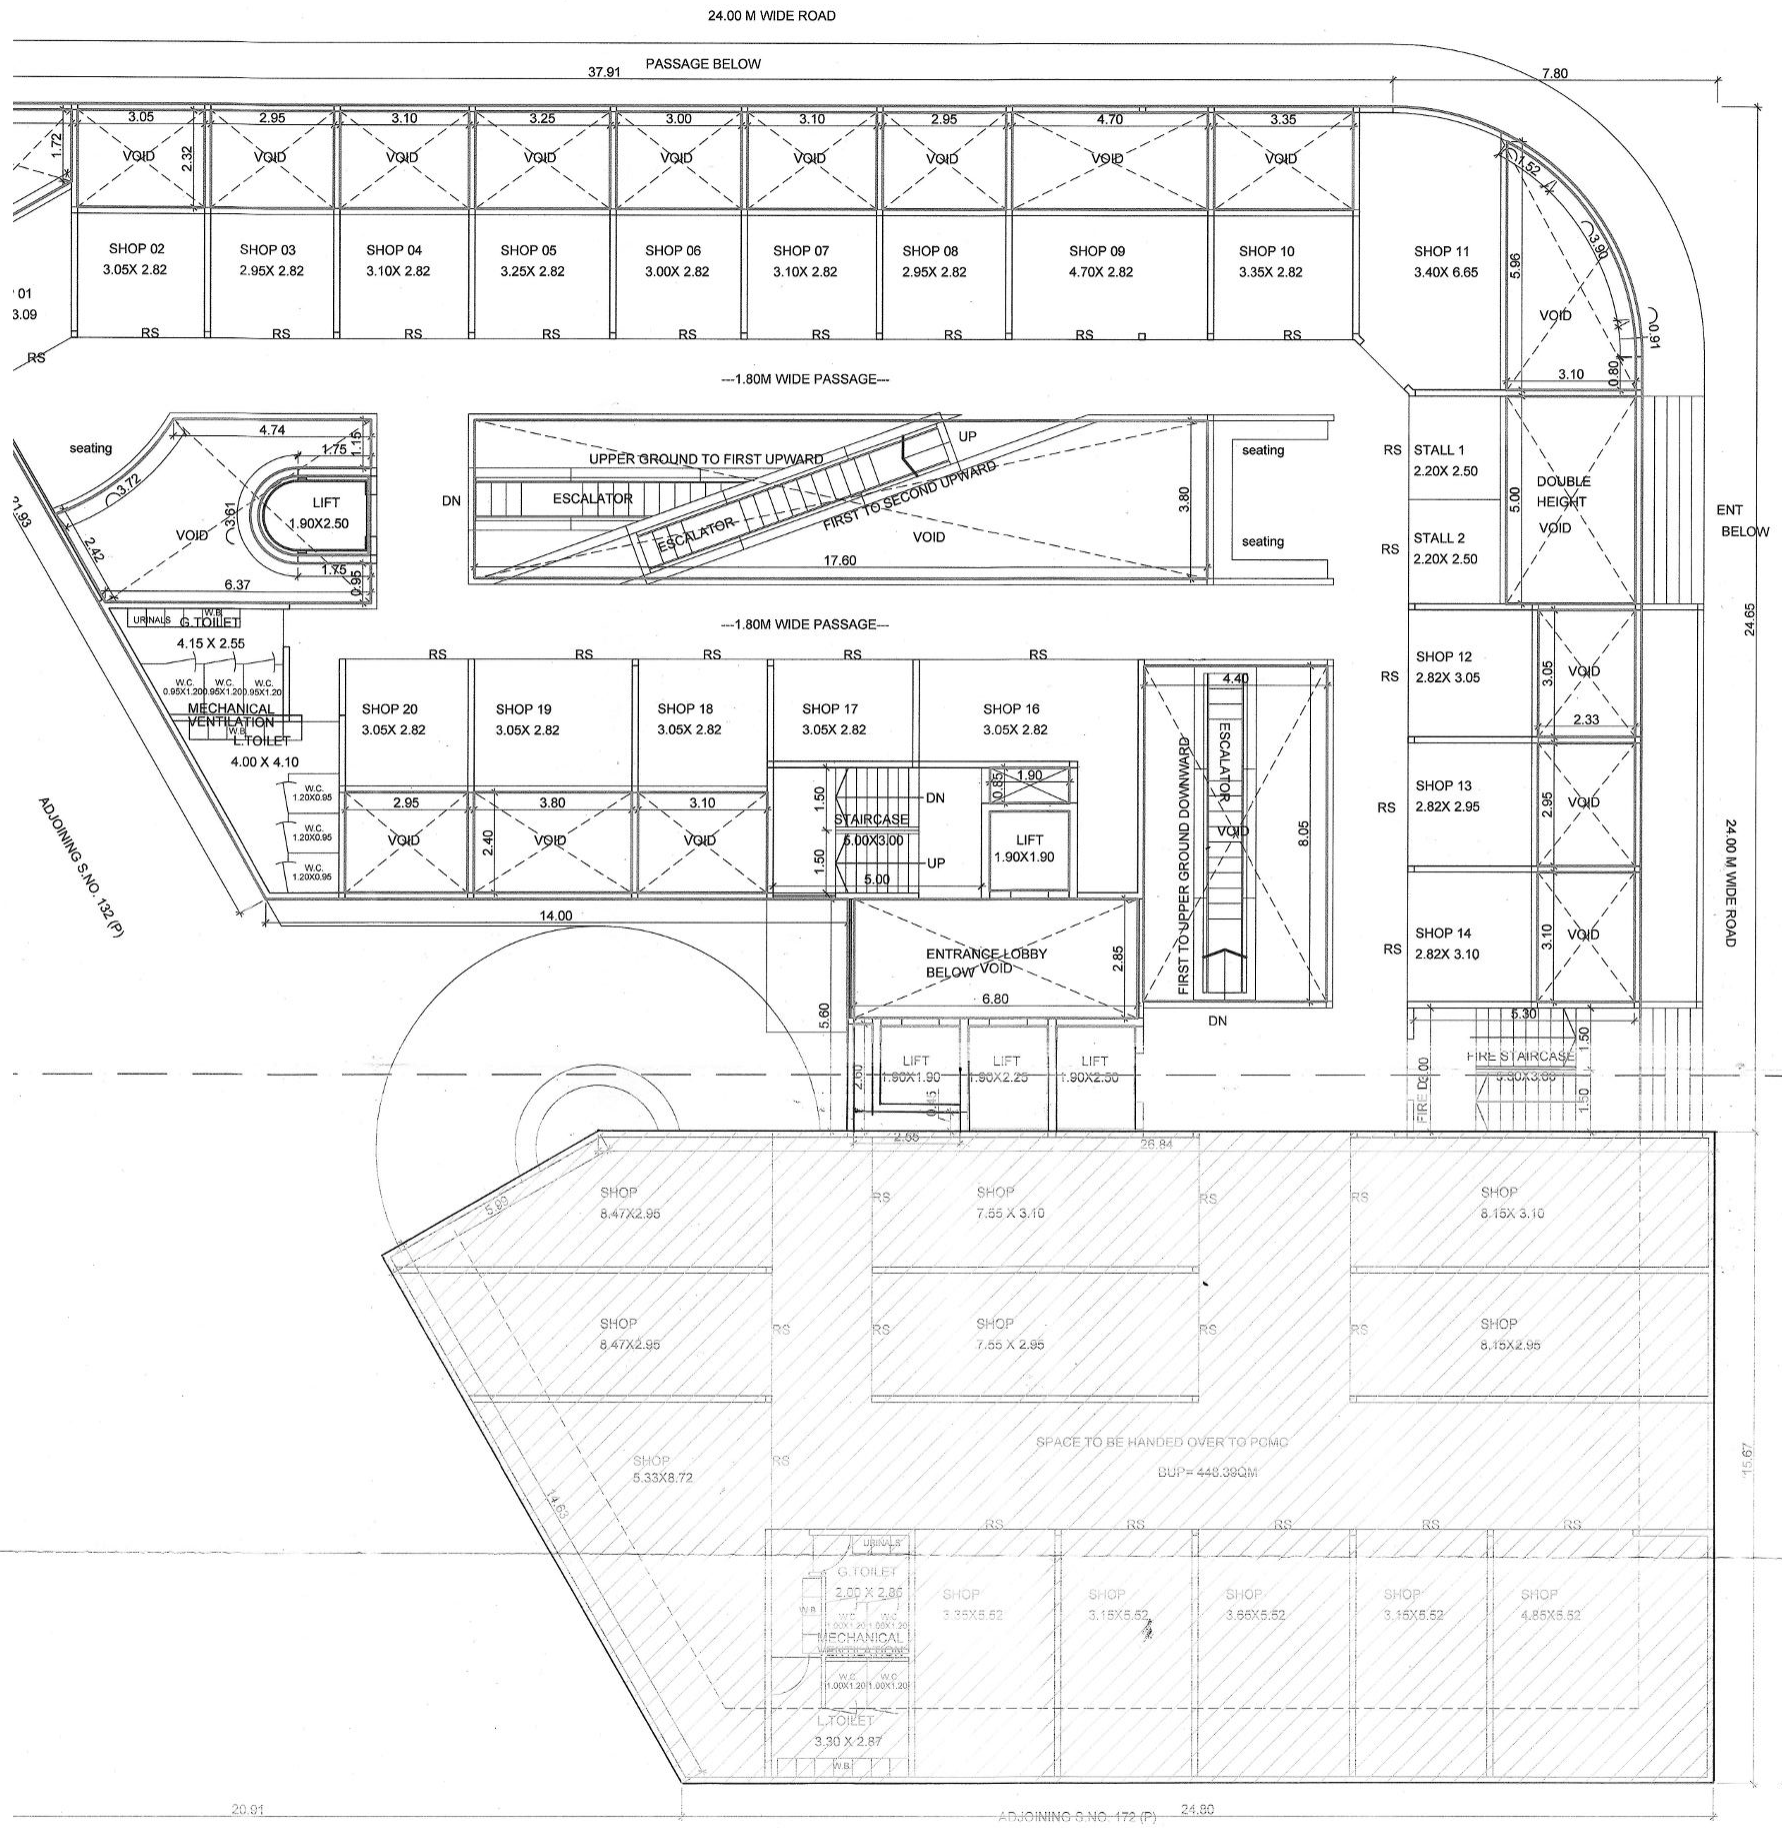

FIRST FLOOR PLAN

AREA KEY PLAN FOR
FIRST FLOOR PLAN (SCALE 1:200)

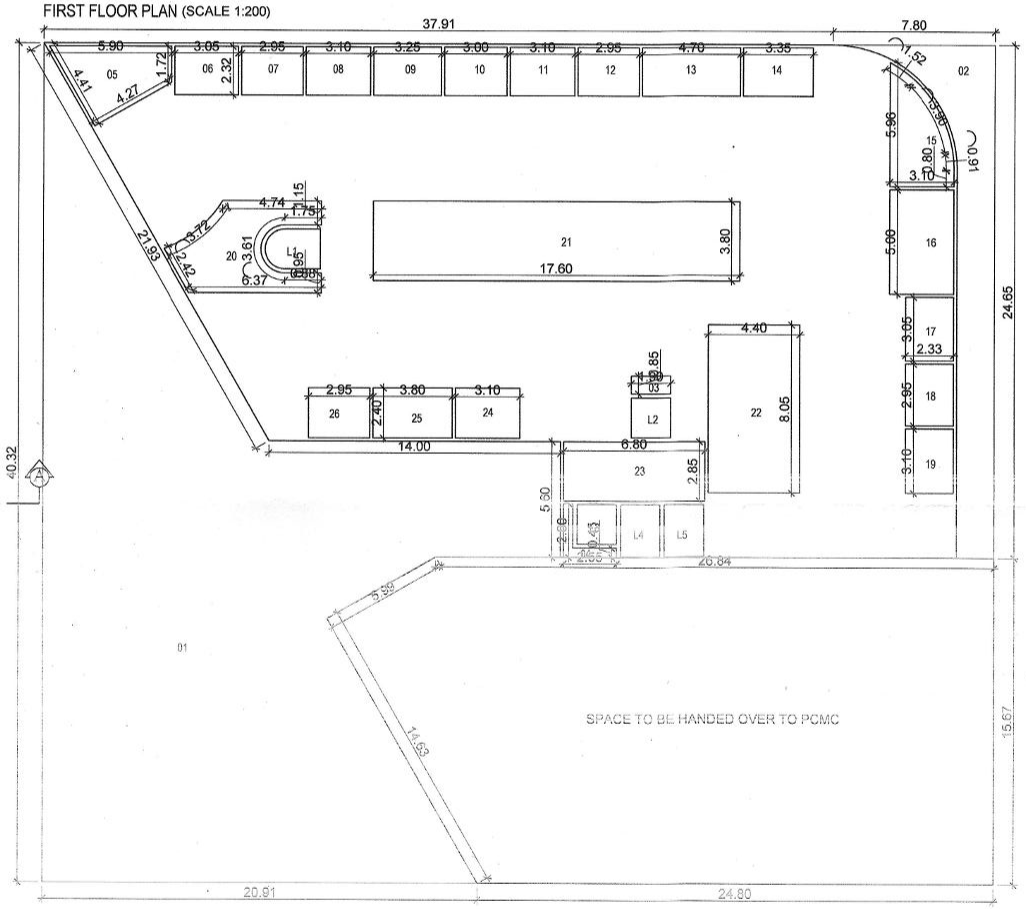

AREA CALCULA
FIRST FLOOR F

POLYGON
A-Block
01
02
03
04
05
06
07
08
09
10
11
12
13
14
15
16
17
18
19
20
21
22
23
24
25
26
L1
L2
L3
L4
L5
TOTAL

FIRST FLOOR AREA

SANITATION DETAILS (REQUIRED)			
NO.OF PERSONS 954.49/6 =159 MALE=185 FE MALE =185			
	WATER CLOSET F-25 /M-15	URINAL M-25	WASH BASIN F-15 /M-15
MALE	4	4	4
FEMALE	6	-	4
SANITATION DETAILS (PROPOSED)			
	WATER CLOSET	URINAL	WASH BASIN
MALE	4	4	4
FEMALE	6	-	4

OWNER'S NAME:
M/s.OMEGA PROMOTERS PVT.LTD., Through,
M/s.GARVE BUILDCON Through,
MR.VINAYAK GARVE & MR.SACHIN SONIGARA.
PROJECT: " OMEGA PARADISE "
SURVEY NO : 127 (P),127(P),174(P) AND 175 (P)
PLOT NO : CTS NO :
DESCRIPTION : WAKAD, PUNE

ARCHITECT: GEM Associates
Architects & Interior Designers
S.No.15/1,AWANTI Apt., 05-1st Floor,opp.Kalsi Complex,Behind City-Pride Shoes,Sangam Press Kothrud ,Pune-38. Contact No.9767103125.

JOB NO.	DRG.NO.	SCALE
		1:100
INWARD NO.	INWARD/CC/WC/0040/15	DAT
KEY NO.	WAKAD	SHE

\\Server\share from server\Projects-2015-16\Omega2016\Corporation\01-All revised sanction\06-Rev.-UDCPR-(wing N)-2021\03-wing N