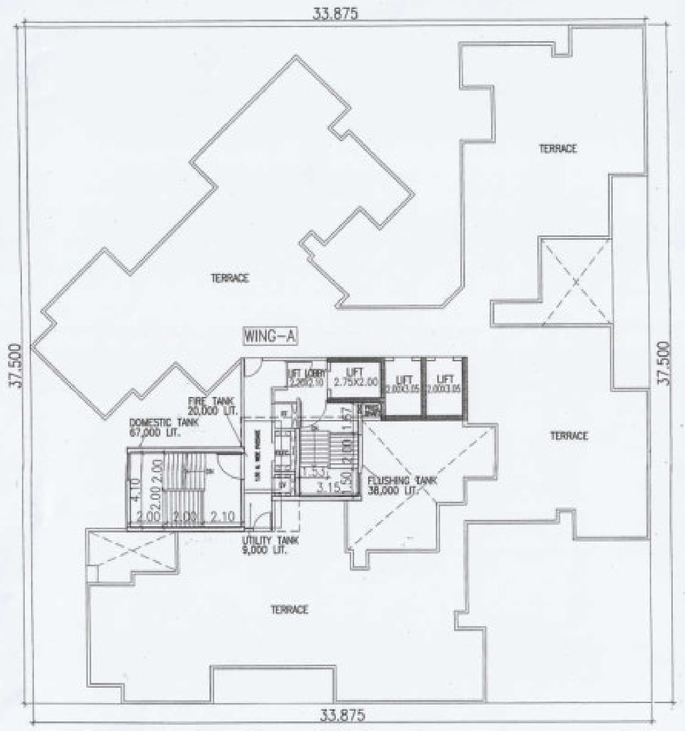

TERRACE FLOOR PLAN(WING A)
SCALE 1:200

FORM OF STATEMENT 3–
AREA DETAILS OF APARTMENT

WING NO	FLOOR NO.	APARTMENT NO	CARPET AREA OF APARTMENT (SQ.M.)	AREA OF BALCONY ATTACHED TO APARTMENT (SQ.M.)	AREA OF DOUBLE HEIGHT TERRACES ATTACHED TO FLAT (SQ.M.)
WING "B"	1ST FLOOR	101	---	---	---
		102	---	---	---
		103	---	---	---
		104	---	---	---
		105	---	---	---
	2ND FLOOR	201	60.18	8.02	---
		202	81.15	8.23	---
		203	82.08	8.23	---
		204	81.12	8.23	---
		205	60.03	8.02	---
	3RD FLOOR	301	60.18	8.02	---
		302	81.15	8.23	---
		303	82.08	8.23	---
		304	81.12	8.23	---
		305	60.03	8.02	---
	4TH FLOOR	401	60.18	8.02	---
		402	81.15	8.23	---
		403	82.08	8.23	---
		404	81.12	8.23	---
		405	60.03	8.02	---

WING NO	FLOOR NO.	APARTMENT NO	CARPET AREA OF APARTMENT (SQ.M.)	AREA OF BALCONY ATTACHED TO APARTMENT (SQ.M.)	AREA OF DOUBLE HEIGHT TERRACES ATTACHED TO FLAT (SQ.M.)
WING "B"	5TH FLOOR	501	60.18	8.02	---
		502	81.15	8.23	---
		503	82.08	8.23	---
		504	81.12	8.23	---
		505	60.03	8.02	---
	6TH FLOOR (R)	601	60.18	8.02	---
		602	81.15	8.23	---
		603	82.08	8.23	---
		604	81.12	8.23	---
		605	60.03	8.02	---
	7TH FLOOR	701	60.18	8.02	---
		702	81.15	8.23	---
		703	82.08	8.23	---
		704	81.12	8.23	---
		705	60.03	8.02	---
	8TH FLOOR	801	60.18	8.02	---
		802	81.15	8.23	---
		803	82.08	8.23	---
		804	81.12	8.23	---
		805	60.03	8.02	---
WING "B"	9TH FLOOR	901	60.18	8.02	---
		902	81.15	8.23	---
		903	82.08	8.23	---
		904	81.12	8.23	---
		905	60.03	8.02	---
	10TH FLOOR	1001	60.18	8.02	---
		1002	81.15	8.23	---
		1003	82.08	8.23	---
		1004	81.12	8.23	---
		1005	60.03	8.02	---
	11TH FLOOR (R)	1101	60.18	8.02	---
		1102	81.15	8.23	---
		1103	82.08	8.23	---
		1104	81.12	8.23	---
		1105	60.03	8.02	---
	12TH FLOOR	1201	60.18	8.02	---
		1202	81.15	8.23	---
		1203	82.08	8.23	---
		1204	81.12	8.23	---
		1205	60.03	8.02	---

WING NO	FLOOR NO.	APARTMENT NO	CARPET AREA OF APARTMENT (SQ.M.)	AREA OF BALCONY ATTACHED TO APARTMENT (SQ.M.)	AREA OF DOUBLE HEIGHT TERRACES ATTACHED TO FLAT (SQ.M.)
WING "B"	13TH FLOOR	1301	60.18	8.02	---
		1302	81.15	8.23	---
		1303	82.08	8.23	---
		1304	81.12	8.23	---
		1305	60.03	8.02	---
	14TH FLOOR	1401	60.18	8.02	---
		1402	81.15	8.23	---
		1403	82.08	8.23	---
		1404	81.12	8.23	---
		1405	60.03	8.02	---
	15TH FLOOR	1501	60.18	8.02	---
		1502	81.15	8.23	---
		1503	82.08	8.23	---
		1504	81.12	8.23	---
		1505	60.03	8.02	---
	16TH FLOOR (R)	1601	60.18	8.02	---
		1602	81.15	8.23	---
		1603	82.08	8.23	---
		1604	81.12	8.23	---
		1605	60.03	8.02	---
WING "B"	17TH FLOOR	1701	60.18	8.02	---
		1702	81.15	8.23	---
		1703	82.08	8.23	---
		1704	81.12	8.23	---
		1705	60.03	8.02	---
	18TH FLOOR	1801	60.18	8.02	---
		1802	81.15	8.23	---
		1803	82.08	8.23	---
		1804	81.12	8.23	---
		1805	60.03	8.02	---
	19TH FLOOR	1901	60.18	8.02	---
		1902	81.15	8.23	---
		1903	82.08	8.23	---
		1904	81.12	8.23	---
		1905	60.03	8.02	---
	20TH FLOOR	2001	60.18	8.02	---
		2002	81.15	8.23	---
		2003	82.08	8.23	---
		2004	81.12	8.23	---
		2005	60.03	8.02	---

FORM OF STATEMENT 3–
AREA DETAILS OF APARTMENT

WING NO	FLOOR NO.	APARTMENT NO	CARPET AREA OF APARTMENT (SQ.M.)	AREA OF BALCONY ATTACHED TO APARTMENT (SQ.M.)	AREA OF DOUBLE HEIGHT TERRACES ATTACHED TO FLAT (SQ.M.)
WING "A"	1ST FLOOR	101	---	---	---
		102	---	---	---
		103	---	---	---
		104	---	---	---
		105	---	---	---
		106	---	---	---
	2ND FLOOR	201	81.04	8.15	---
		202	60.18	8.02	---
		203	60.11	8.02	---
		204	81.00	8.15	---
		205	82.16	8.15	---
		206	82.14	8.15	---

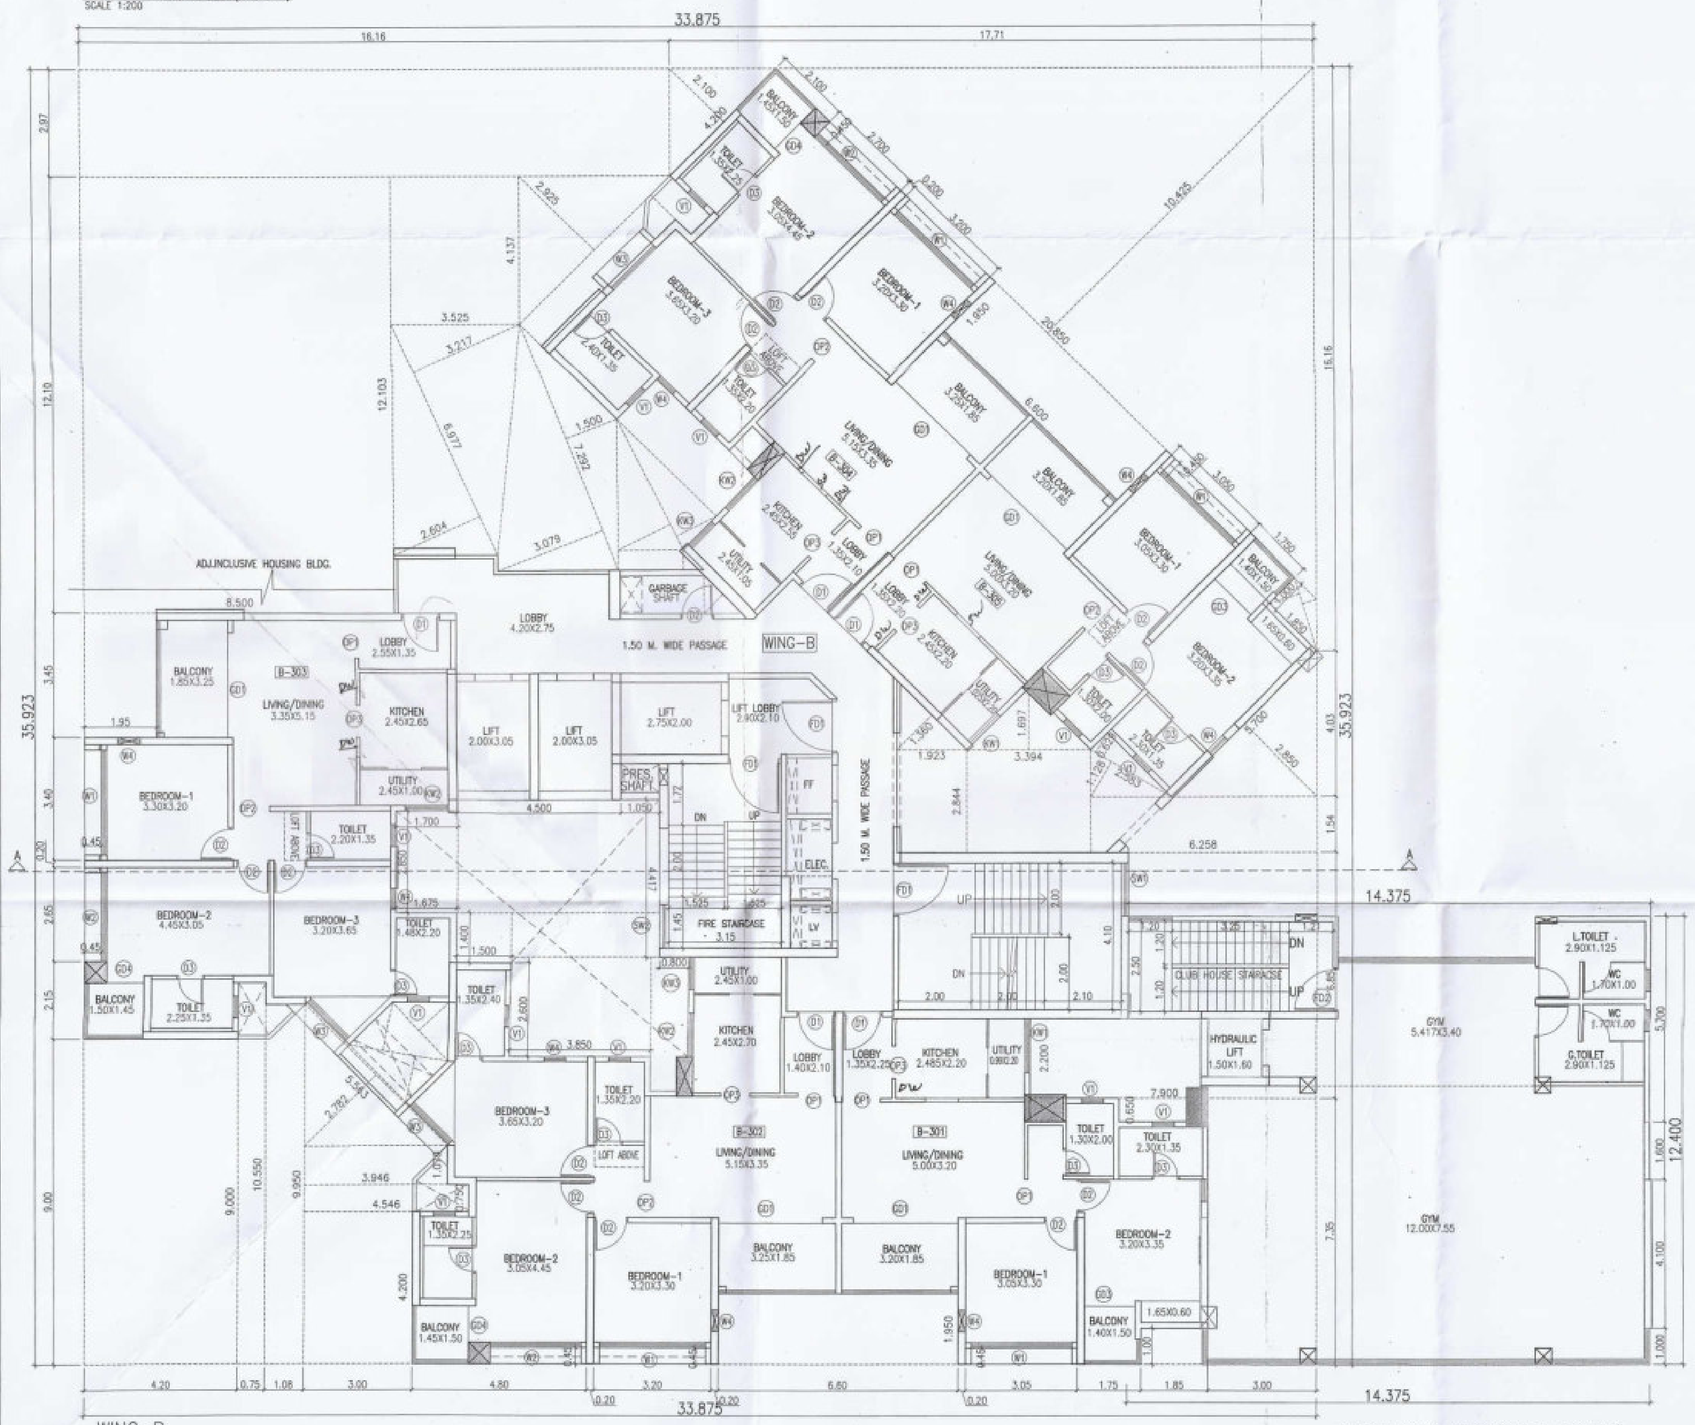

WING-B
3RD FLOOR PLAN
SCALE 1:100

3RD FLOOR PLAN(CLUB HOUSE)
SCALE 1:100

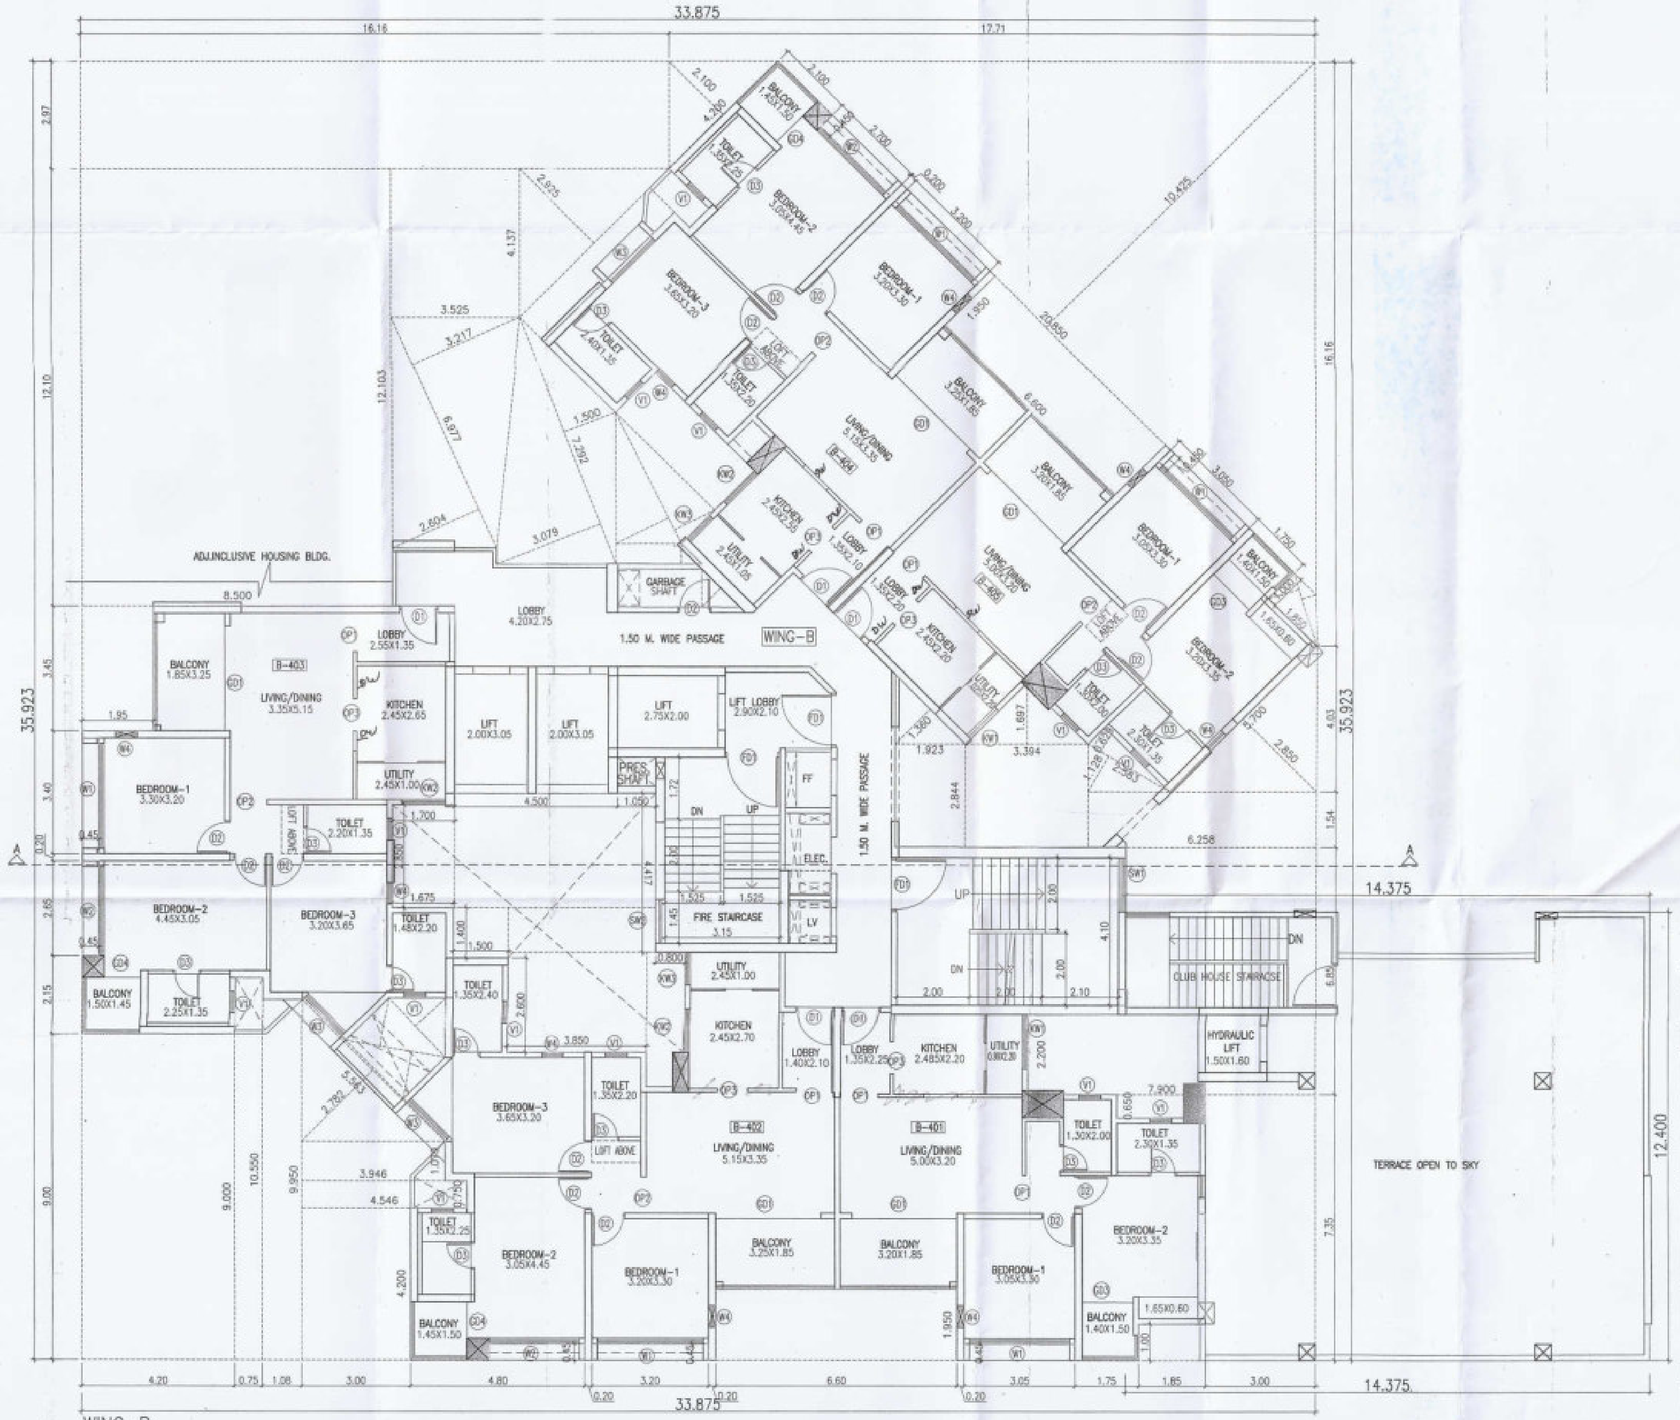

WING-B
4TH FLOOR PLAN
SCALE 1:100

TERRACE FLOOR PLAN(CLUB HOUSE)
SCALE 1:100

STAMP OF APPROVAL
WING-A,B+CLUB HOUSE
07/13

Sanctioned No. B.P. WAKAD/54/2022
Subject to conditions mentioned in the Office Order No. 301/3/2022
even dated
Pimpri Chinchwad Municipal Corporation ESTD. 11/10/1982 Pune-411018
Pimpri
Date: 30/3/2022

Principle Engineer
Building Permission and Unauthorised Building Construction Control Department
Pimpri Chinchwad Municipal Corporation
Pimpri-411 018.

Joint City Engineer
Building Permission Dept.
PCMC, Pimpri, Pune-18.

True Copy

Executive Engineer
Building Permission and Unauthorised Construction/ Encroachment Control & Demolition Department
Pimpri Chinchwad Municipal Corporation
Pimpri-411018.

OPENING SCHEDULE				
FD1	1.50 X 2.25	W1	2.74 X 2.15	
FD2	1.20 X 2.25	W2	2.51 X 2.15	
D1	1.05 X 2.25	W3	1.52 X 1.85	
D2	0.90 X 2.25	W4	0.61 X 1.85	
D3	0.75 X 2.25	KW1	1.52 X 1.05	
GD1	2.815 X 2.25	KW2	1.22 X 1.05	
GD2	2.40 X 2.25	V1	0.60 X 0.90	
GD3	1.40 X 2.25	V2	0.60 X 1.80	
GD4	1.00 X 2.25	SW1	1.50 X 1.95	
OP1	1.05 X 2.25	SW2	1.22 X 1.95	
OP2	1.00 X 3.25	SW3	1.20 X 1.95	
OP3	0.90 X 3.25	DWDWARFWALL		

PROJECT
PROPOSED RESIDENTIAL & COMMERCIAL LAYOUT & BUILDING ON S.NO. 172/1B,172/1C,AT-WAKAD,PUNE.

NAME AND SIGNATURE OF OWNER
PRIME SPACE THROUGH P.A.H.
MR. VILAS JAVDEKAR LIFESTYLE DEVELOPERS PVT LTD
THROUGH DIRECTOR ADITYA V. JAVDEKAR

NAME AND SIGNATURE OF ARCHITECT
SAMEER VALIMBE
CA/92/14618

VOUSSOIRS
ARCHITECTS AND INTERIOR DESIGNERS
10 JANHAVI APT,BHONDE COLONY,
ERANDWANE,PUNE-4.
TEL-25456399 ,TEL. FAX-5456399

NORTH	SCALE 1:100	SHEET NO.
	DEALT BY-RAVI G. CHK. BY-DEVYANI	07/13
	DATE 23.03.2022	

FILE NO : NWD/WDD/WKD/P99553/0097/19
SUBJECT TO APPROVAL FROM COMPETENT AUTHORITY