STAMP OF APPROVAL | 03/15

BASEMENT FLOOR PLANS
(WING T1,T2,T3 & T4 & WING T5 & WING T6)

APPROVED SUBJECT TO CONDITION
APPROVED UNDER COMMENCEMENT
CERTIFICATE NO. CC/3187/23 dt 5/3/23

Building Inspector | Deputy Engineer P.M.C
(B.P./D.P. Zone No.-1) P.M.C.

BOARD OF PUNE MUNICIPAL CORPORATION
BUILDING & DEVELOPMENT DEPARTMENT
APPROVED
POONA

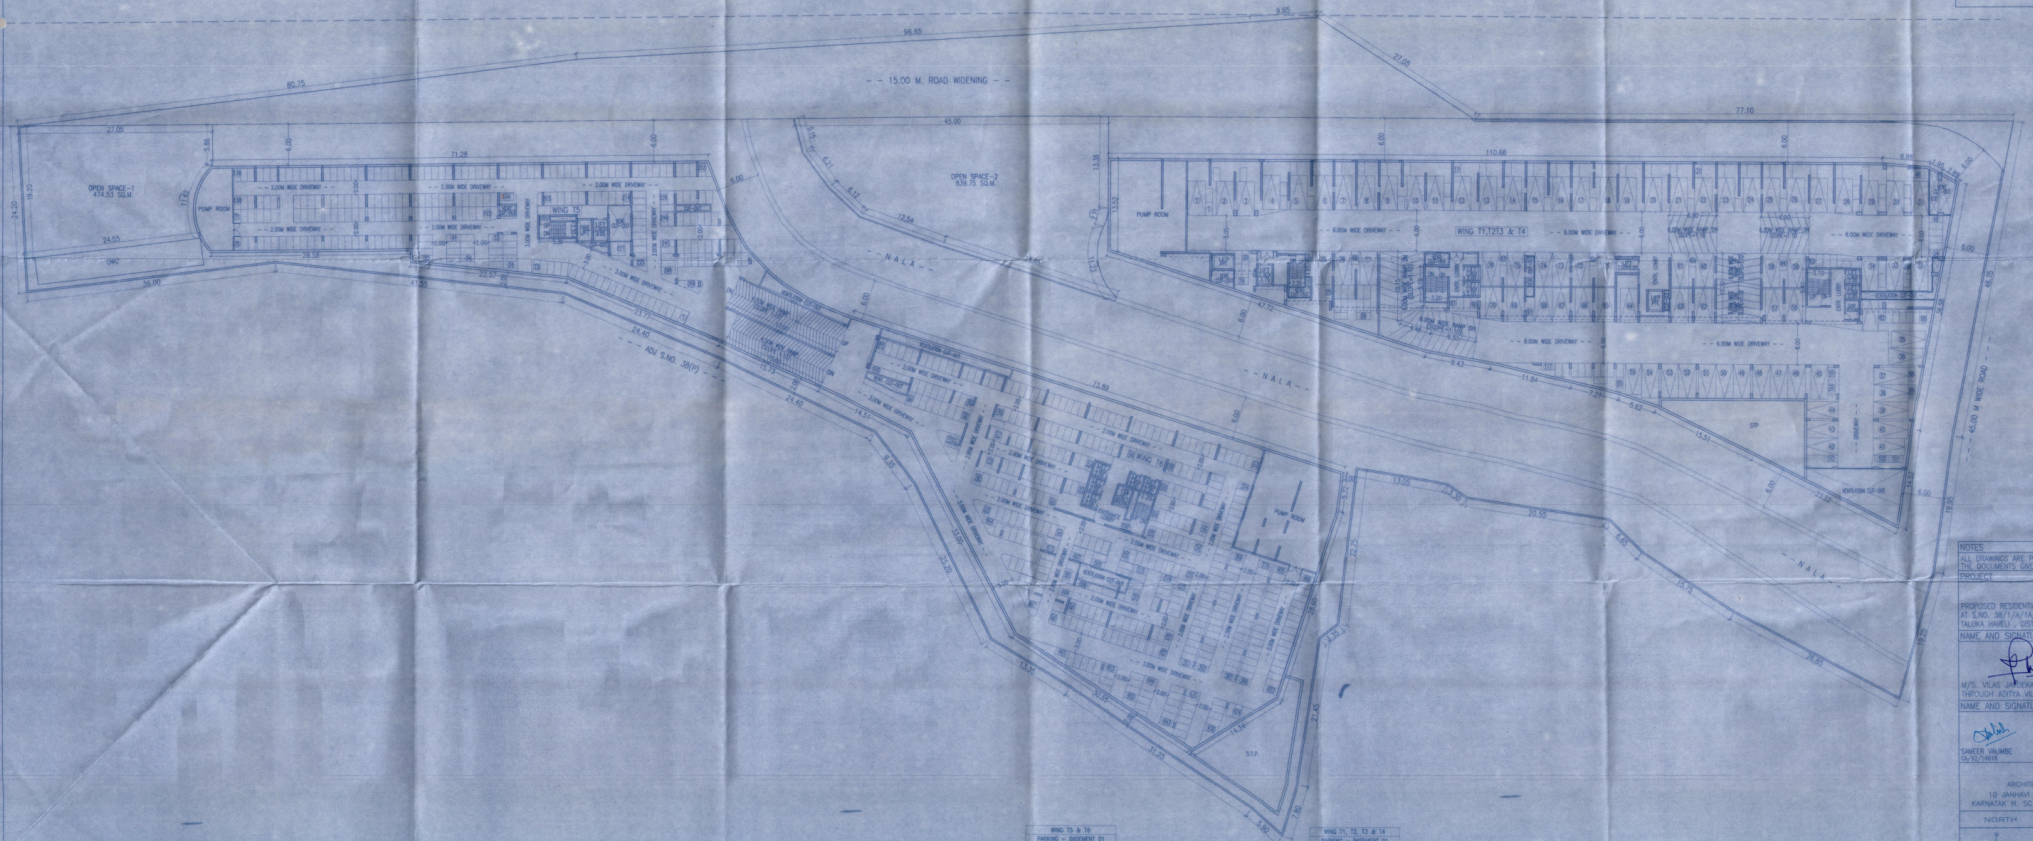

WING T5 & T6		
PARKING - BASEMENT S1		
FLOORS	CAR	SCOOTER
BASEMENT-1	0	667

BASEMENT-1 FLOOR PLAN
SCALE=1:300

WING T1, T2, T3 & T4		
PARKING - BASEMENT S1		
FLOORS	CAR	SCOOTER
BASEMENT-1	79	117

NOTES:
ALL DRAWINGS ARE PREPARED AS PER THE DOCUMENTS GIVEN BY THE OWNER/P.A.H.

PROJECT:
PROPOSED RESIDENTIAL & COMMERCIAL PROJECT AT S.NO. 38/1/A/1A/1,38/3,38/4/1(P) & 38/5 VILLAGE KHARADI, TALUKA HAVELI, DISTRICT PUNE

NAME AND SIGNATURE OF OWNER
M/S. VILAS JAVDEKAR ECO HOMES (PAH)
THROUGH ADITYA VILAS JAVDEKAR

NAME AND SIGNATURE OF ARCHITECT
SAMEER VALIMBE
CA/92/14618

VOUSSOIRS
ARCHITECT AND INTERIOR DESIGNERS,
10 GANDHAR APPT., BHONDE COLONY, NR. OLD KARNATAK H. SC., ERANDAVANA PUNE-4 TEL:-41406399

NORTH	SCALE 1:300	SHEET NO.
	DRAT BY: KRISHNA CHK BY: SELVIAN	03/15
	DATE 04.02.2023	

SUBJECT TO APPROVAL FROM COMPETANT AUTHORITY