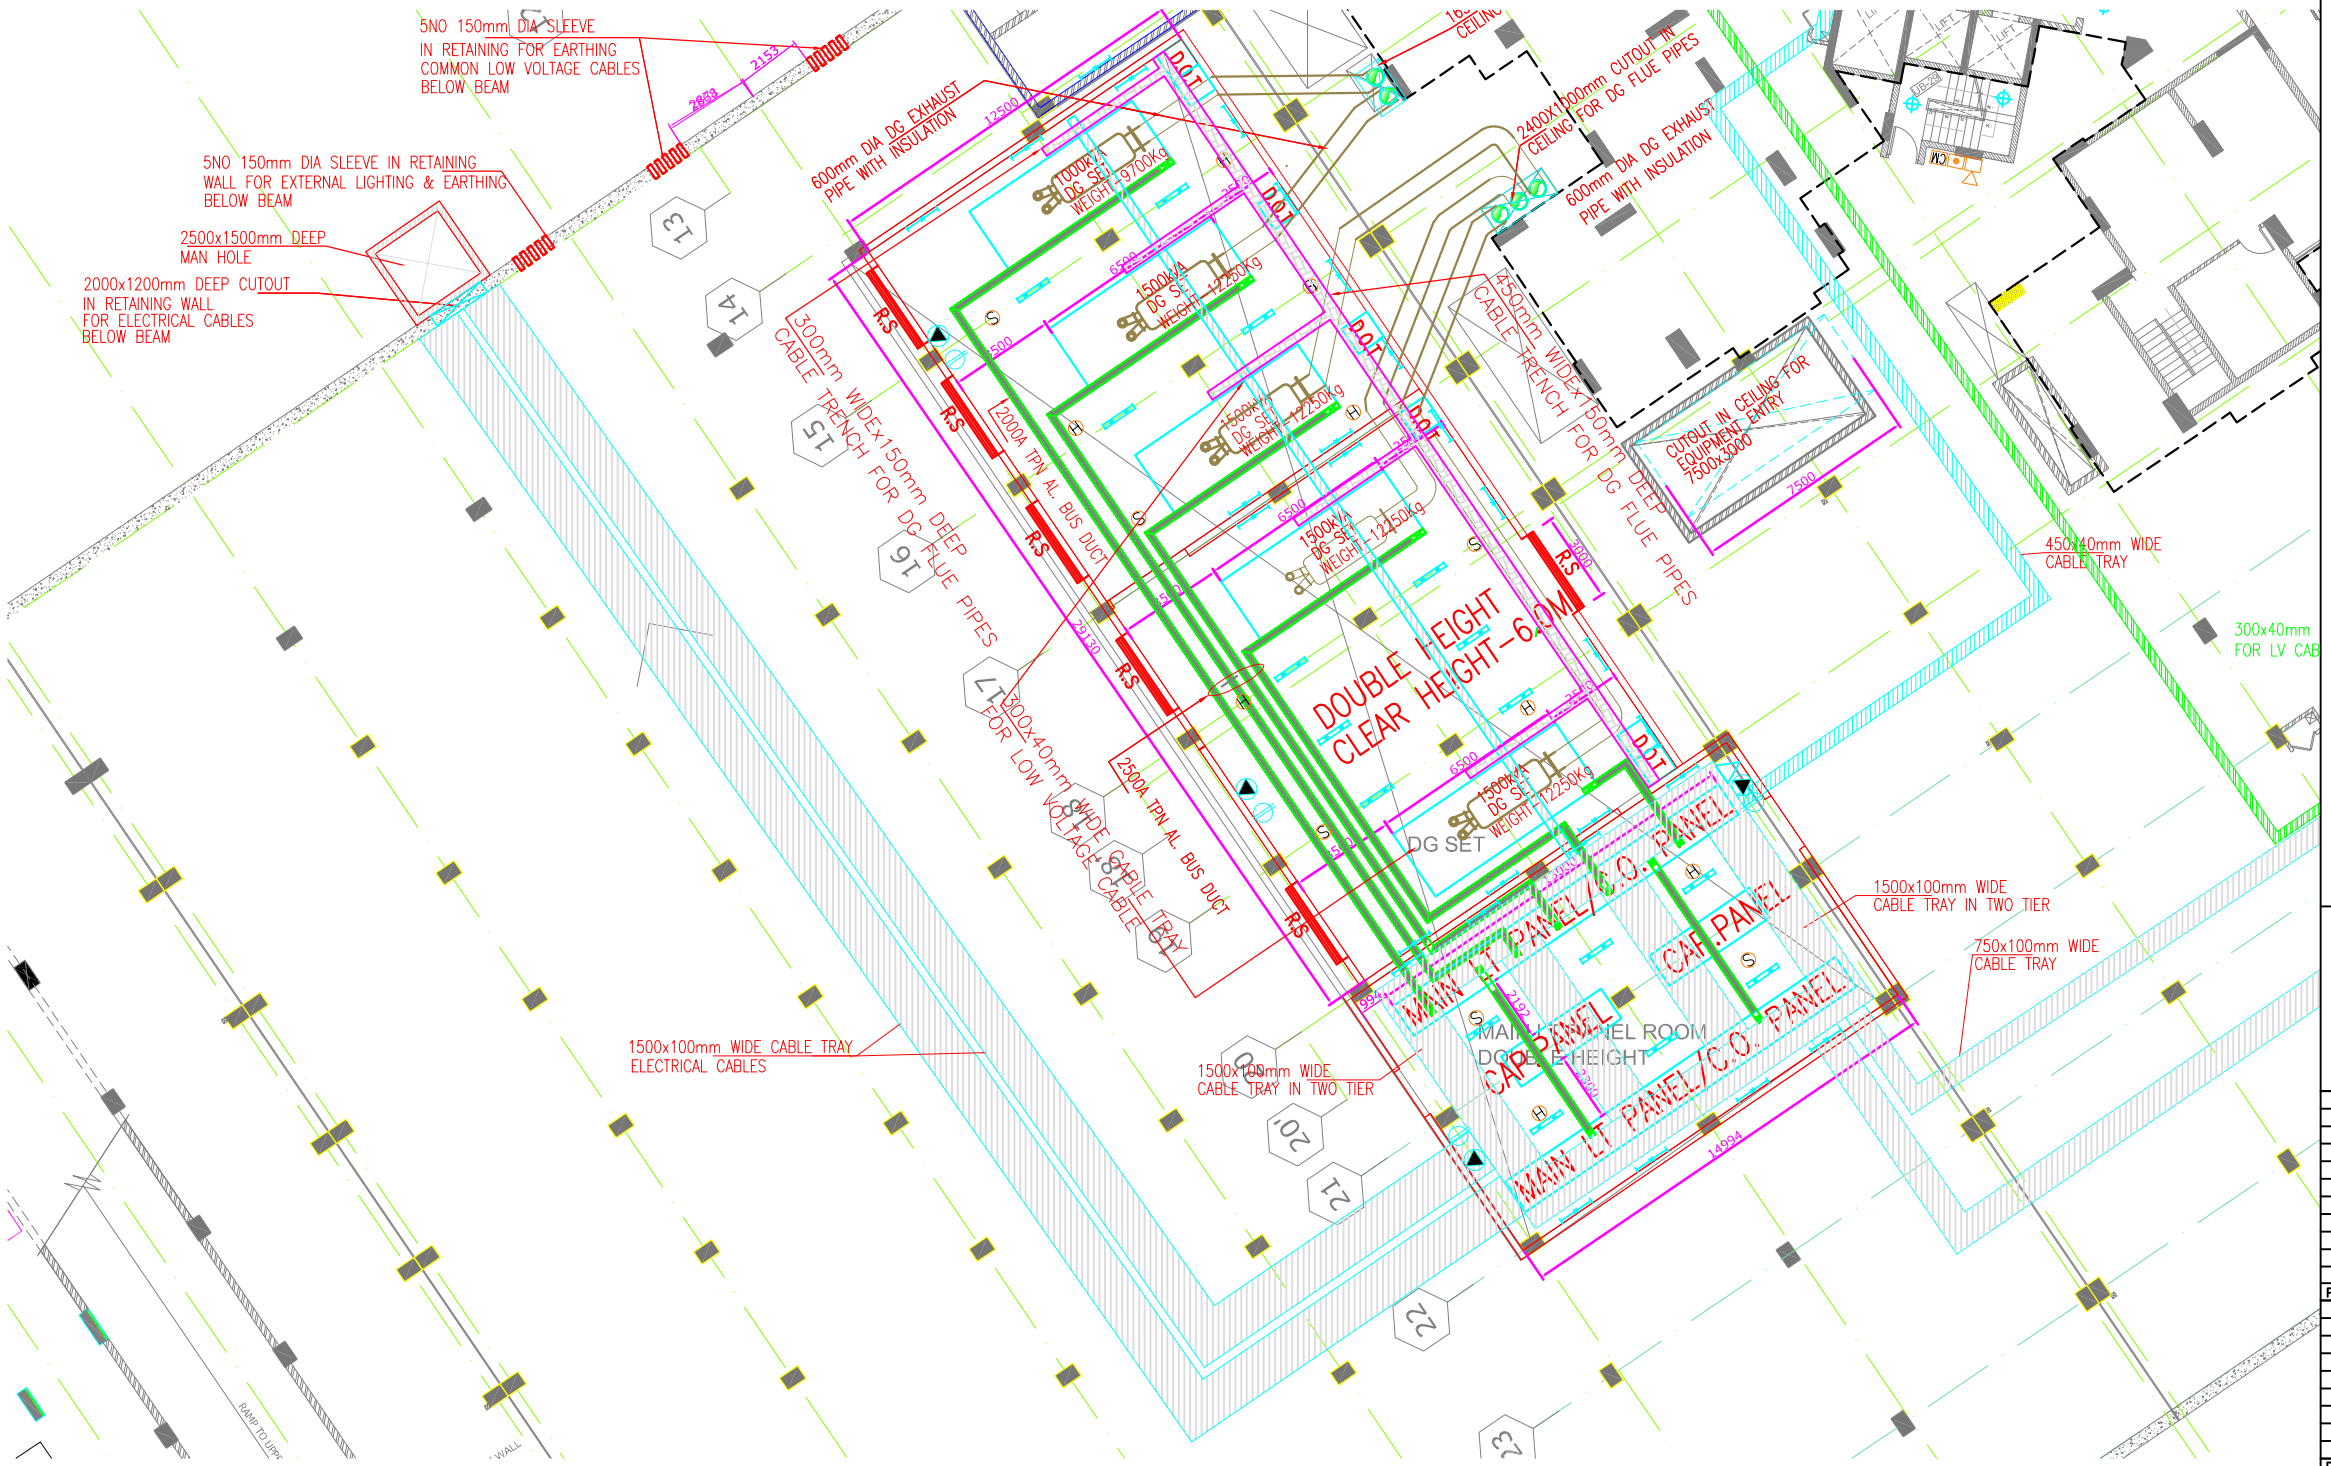

LEGEND:-

$	6A ONE WAY SWITCH
	1x36W FLUORESCENT FIXTURE(WALL MOUNTED)
	1x36W FLUORESCENT FIXTURE(CEILING)
	2x36W FLUORESCENT FIXTURE(CEILING)
E	LIGHTS ON EMERGENCY
	16A SWITCH SOCKET OUTLET
	6A SWITCH SOCKET OUTLET
▽	TELEPHONE OUTLET
	20A 1ø INDUSTRIAL SOCKET
H	HEAT DETECTOR
S	SMOKE DETECTOR
	MANUAL CALL POINT
	HOOTER
CM	ZONE MODULE
	RESPONCE INDICATOR

GENERAL NOTES :

1. THIS DRAWING AND DESIGN IS THE PROPERTY OF THE DESIGN & DEVELOPMENT. NO PORTION MAY BE USED OR REPRODUCED WITHOUT THEIR WRITTEN PERMISSION
2. ARCHITECT MUST BE INFORMED OF ANY ADDITIONAL INFORMATION REQUIRED OR IN CASE OF ANY DISCREPANCY BEFORE COMMENCEMENT OF WORK ON SITE.
3. THIS DRAWING IS TO BE READ IN CONJUNCTION WITH THE DESIGNERS SPECIFICATIONS AND CONDITIONS OF CONTRACT.
4. DRAWINGS NOT SHOWING THE LATEST REVISIONS ARE TO BE CANCELLED.
5. ALL DIMENSIONS ARE TO BE READ NOT SCALED.

DESCRIPTION	DATE

PRINTS ISSUED TO	DATE

Drawing Title
PHASE-1
Dwg :
LOWER BASEMENT FLOOR PLAN
DG ROOM LAYOUT

Dealt OM KAMBOJ
Checked S.S
Appd N.K
Scale 1:100
Date 21.02.2011

Drg No EL-03A
Rev No. 0.0
North

Project.
LOTUS PANACHE
SECTOR 110
NOIDA, U.P

ARCHITECT
DESIGN & DEVELOPMENT
A-7, NITI BAGH, New Delhi - 110049
Tel: 46031500, Fax : 41741307

SERVICE CONSULTANTS
SPECTRAL
SERVICES CONSULTANTS PVT. LTD.
A-197, SECTOR-63 NOIDA(UP) INDIA
TEL: 0120-4049000 FAX: 0120-4049001

Structural Consultant.
VINTECH
C-35,PAMPOSH ENCLAVE,GREATER KAILASH-1, N.DELHI-48
Tel. 26296765,26296766 Fax:26296767