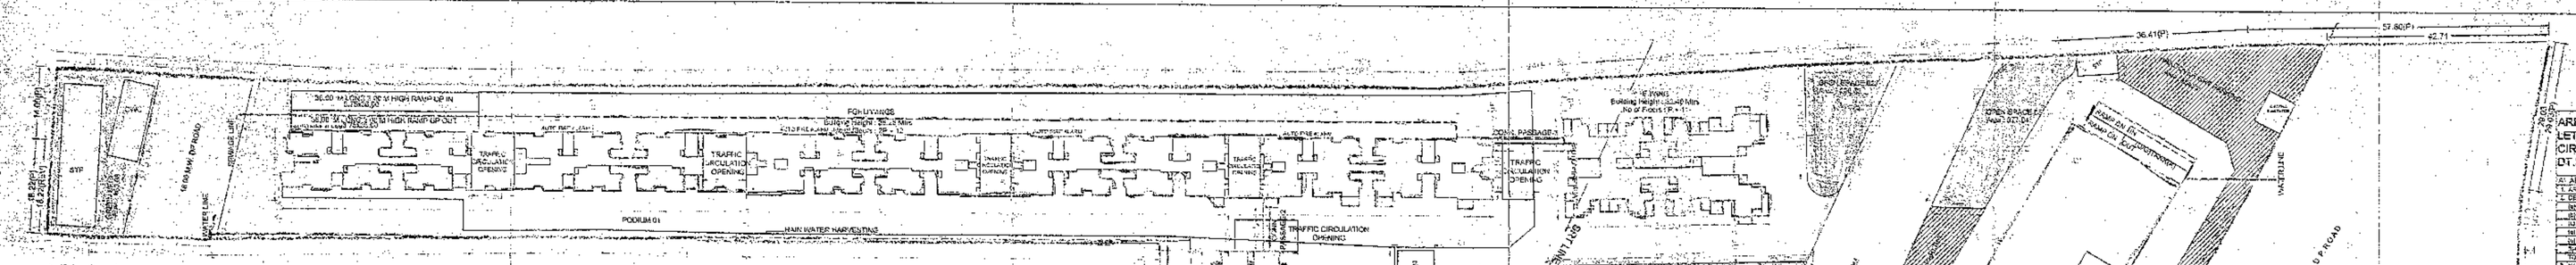

LAYOUT PLAN (Scale - 1:500)

PARKING CALCULATION

TYPE	CARPET AREA / FSI (M2)	TENEMENT(NOS) UNIT	PROP.	CAR (NOS) BY RULE	REQD.	SCOOTER (NOS.) BY RULE	REQD.	CYCLE (NOS.) BY RULE	REQD.
Residential	0 - 60	2	706	1	353	4	1412	4	1412
Residential	60 - 150	1	0	1	0	2	0	2	0
Residential	> 150	1	0	2	0	2	0	2	0
Commercial	2789.22	100	28	2	56	6	168	2	56
TOTAL REQD. (NOS.)					409		1580		1468
TOTAL REQD. AREA					5112.50		47400		20562.50
TOTAL PROP. AREA							16583.72		

WATER REQUIREMENT

TANK		REQUIRED CAPACITY (LIT)	PROPOSED CAPACITY (LIT)
OHWT	Resi+Comm	507915.00	
	FIRE REQUIREMENT	50000.00	
	TOTAL	557915.00	1753401.42
UGWT		701672.50	
	FIRE REQUIREMENT	200000.00	
	TOTAL	901672.50	1470000.00

REFUGE AREA STATEMENT

BUILDING NAME	REQUIRED REFUGE AREA	PROPOSED REFUGE AREA
D WING	52.66	57.74
E WING	203.24	104.97
FGHIJ WINGS	152.00	523.60

COMM. A WING

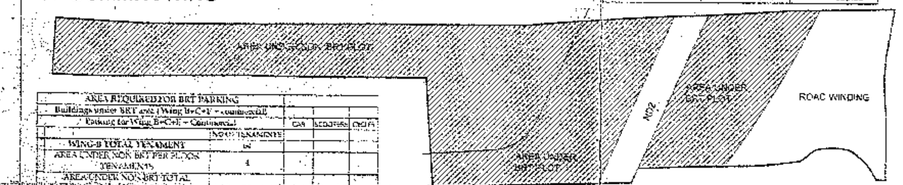

AREA REQUIRED FOR BRT PARKING				
Building under BRT area (Height in Ft) + (width in Mt)				
Extent of the Village Road (Ft) + Commercial		GA	SCOOTER	CYCLE
	NOS / TENEMENTS			
WINGS FOR BRT TENEMENT	4			
AREA UNDER NON BRT PLOT TENEMENTS				
AREA UNDER NON BRT PLOT TOTAL TENEMENTS				
TOTAL UNDER BRT PLOT TENEMENTS	52			
WINGS TOTAL TENEMENT	56			
AREA UNDER NON BRT PLOT PER TENEMENTS	0			
AREA UNDER NON BRT PLOT TOTAL TENEMENTS				
AREA UNDER BRT PLOT TOTAL TENEMENTS				
WINGS TOTAL TENEMENT	56			
AREA UNDER NON BRT PLOT PER TENEMENTS				
AREA UNDER NON BRT PLOT TOTAL TENEMENTS				
TOTAL TENEMENTS	11			
AREA UNDER BRT PLOT TENEMENTS	75			
AREA UNDER BRT PLOT - BRT				
TOTAL TENEMENTS	171			
TENEMENTS BELOW 60 SQ.MTRS AREA AS PER BRT		1	1	1
TOTAL AREA UNDER BRT PLOT TOTAL TENEMENTS = 171	95.5	34	34	34
AREA FOR ONE WORKING CYCLE		3	3	1
TOTAL AREA FOR WINGS = (C+F)	95.5	1053	1053	481.5
NON BRT BALANCE PARKING FOR BRT PLOT		2	2	2
COMMERCIAL BRT AREA (TOTAL) (GA+F+G)	28	28	28	28
AREA FOR CARGO OTHER AS ONE		3	3	54
REQD. AREA FOR COMMERCIAL WING-A	28	34	34	764
TOTAL REQD. PARKING AREA WING-A=(H+I+J)		1091	1091	1245
TOTAL REQD. PARKING AREA			3426	
FOR BRT AREA TENAMENTS PARKING AREA	3427.32		2742	
BRT PARKING TO BE HANDED OVER (PARKING X 2 X 25%)			1713.5	
TOTAL PARKING AREA REQUIREMENT		GA	SCOOTER	CYCLE
TOTAL NO OF TENAMENTS	706			
AREA UNDER BRT PLOT TENAMENTS	171			
NON BRT PLOT TENAMENTS	535			
2 TENAMENTS PARKING CARPET AREA UP TO 60 SQ.M		2	1	1
TOTAL NON BRT PLOT TOTAL TENAMENTS = 535 - 30%	374	2074	1037	1037
AREA FOR CARGO OTHER AS ONE				
TOTAL REQD. PARKING AREA	2074	2074	1037	1037
TOTAL		5500.5		
BRT AREA REQD. PARKING AREA		2742		
TOTAL		8242.5		
TOTAL PROVIDED COVRD PARKING AREA		5489.37		
PROVIDED OPEN PARKING AREA FOR BRT HANDOVER TO PCMC		2753		

AREA UNDER BRT PLOT STATEMENT

AREA STATEMENT	SQ.M.
1. AREA UNDER BRT PLOT	15246.62
2. EXISTING ROAD	1121.44
3. AREA FOR BRT BACK AREA	2429.46
4. AREA FOR BRT PLOT	1121.44
TOTAL (1+2+3+4)	15246.62
5. BALANCE AREA OF PLOT	1139.47
6. PROPOSED BRT CARPET AREA (BRT TOW)	4213.16
7. PROPOSED BRT CARPET AREA (BRT TOW)	1713.51

B C WING

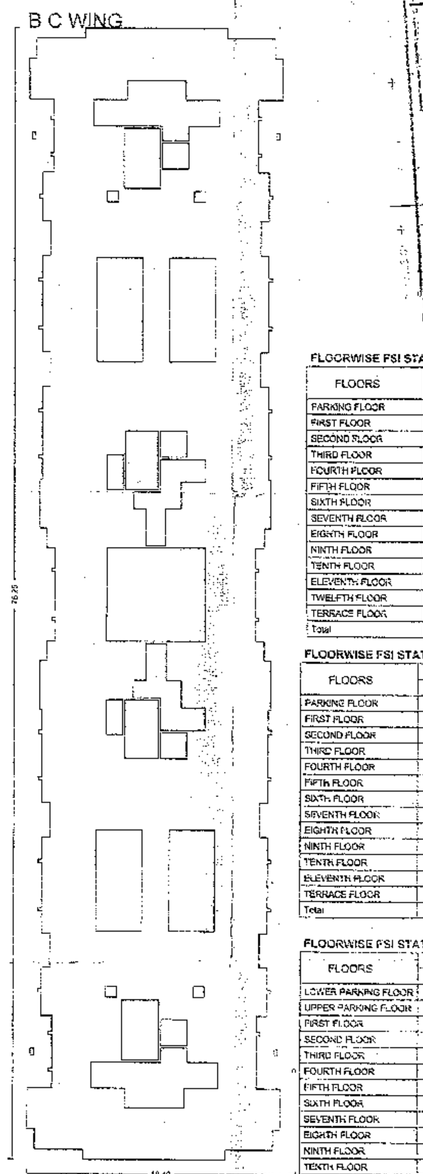

D WING

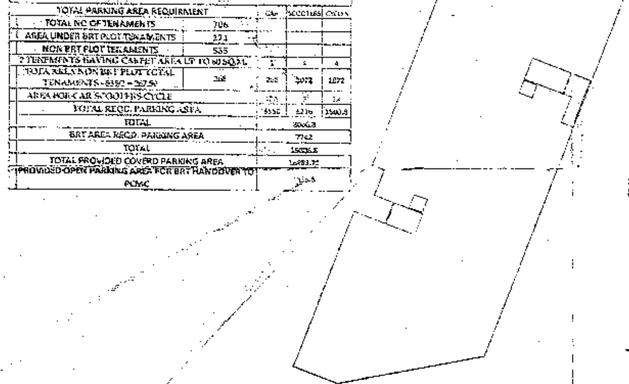

FGHIJ WINGS

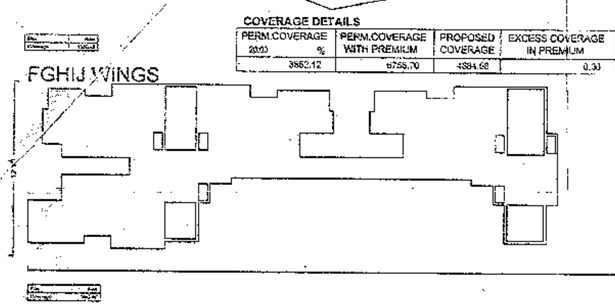

COVERAGE DETAILS

PERM COVERAGE (25%)	%	PERM.COVERAGE WITH PREMIUM	PROPOSED COVERAGE	EXCESS COVERAGE IN PREMIUM
3982.12		5759.70	4984.66	0.00

FLOORWISE FSI STATEMENT: D WING

FLOORS	FSI AREA COMM.	RESI.	IND.	SPEC	PERM.	BALCONY PROP.	EXCESS	ENCLOSE	OPEN	TERRACE AREAS	STAIR PAID	FIRE	PASSAGE PAID	LIFT PAID	LIFT M/C ROOM	TENEMENTS	TOTAL FSI AREA
PARKING FLOOR	0.00	0.00	0.00	0.00		0.00		0.00	0.00	0.00	11.05	10.00	0.00	0.00		0	0.00
FIRST FLOOR	0.00	9.27	0.00	0.00		0.00		0.00	0.00	0.00	11.05	10.00	23.78	8.17		0	9.27
SECOND FLOOR	0.00	187.66	0.00	0.00		21.94		21.94	0.00	35.15	11.05	10.00	22.78	0.00		4	187.66
THIRD FLOOR	0.00	187.66	0.00	0.00		21.94		21.94	0.00	35.11	11.05	10.00	22.78	0.00		4	187.66
FOURTH FLOOR	0.00	187.66	0.00	0.00		21.94		21.94	0.00	33.16	11.05	10.00	22.78	0.00		4	187.66
FIFTH FLOOR	0.00	187.66	0.00	0.00		21.94		21.94	0.00	35.11	11.05	10.00	22.78	0.00		4	187.66
SIXTH FLOOR	0.00	187.66	0.00	0.00		21.94		21.94	0.00	33.16	11.05	10.00	22.78	0.00		4	187.66
SEVENTH FLOOR	0.00	187.66	0.00	0.00		21.94		21.94	0.00	35.11	11.05	10.00	22.78	0.00		4	187.66
EIGHTH FLOOR	0.00	114.43	0.00	0.00		8.88		8.88	0.00	20.91	11.05	10.00	22.78	0.00		2	114.43
NINTH FLOOR	0.00	187.66	0.00	0.00		21.94		21.94	0.00	35.11	11.05	10.00	22.78	0.00		4	187.66
TENTH FLOOR	0.00	187.66	0.00	0.00		21.94		21.94	0.00	33.10	11.05	10.00	22.78	0.00		4	187.66
ELEVENTH FLOOR	0.00	187.66	0.00	0.00		21.94		21.94	0.00	35.11	11.05	10.00	22.78	0.00		4	187.66
TWELFTH FLOOR	0.00	187.66	0.00	0.00		21.94		21.94	0.00	33.16	11.05	10.00	22.78	0.00		4	187.66
TERRACE FLOOR	0.00	0.00	0.00	0.00		0.00		0.00	0.00	0.00	0.00	0.00	0.00	0.00	0.00	0	0.00
Total	0.00	2002.36	0.00	0.00		228.23		228.24	0.00	362.25	143.65	130.00	274.36	8.17	0.00	42	2002.36

FLOORWISE FSI STATEMENT: E WING

FLOORS	FSI AREA COMM.	RESI.	IND.	SPEC	PERM.	BALCONY PROP.	EXCESS	ENCLOSE	OPEN	TERRACE AREAS	STAIR PAID	FIRE	PASSAGE PAID	LIFT PAID	LIFT M/C ROOM	TENEMENTS	TOTAL FSI AREA
PARKING FLOOR	0.00	0.00	0.00	0.00		0.00		0.00	0.00	0.00	21.31	15.67	0.00	0.00		0	0.00
FIRST FLOOR	0.00	352.86	0.00	0.00		52.04		46.45	5.59	61.60	21.31	15.67	36.19	0.31		8	352.86
SECOND FLOOR	0.00	352.62	0.00	0.00		52.04		46.45	5.59	61.57	21.31	15.67	36.19	0.00		8	352.62
THIRD FLOOR	0.00	352.62	0.00	0.00		52.04		46.45	5.59	61.60	21.31	15.67	36.19	0.00		8	352.62
FOURTH FLOOR	0.00	352.62	0.00	0.00		52.04		46.45	5.59	61.60	21.31	15.67	36.19	0.00		8	352.62
FIFTH FLOOR	0.00	352.62	0.00	0.00		52.04		46.45	5.59	61.60	21.31	15.67	36.19	0.00		8	352.62
SIXTH FLOOR	0.00	352.62	0.00	0.00		52.04		46.45	5.59	61.57	21.31	15.67	36.19	0.00		8	352.62
SEVENTH FLOOR	0.00	352.62	0.00	0.00		52.04		46.45	5.59	61.60	21.31	15.67	36.19	0.00		8	352.62
EIGHTH FLOOR	0.00	262.46	0.00	0.00		40.69		35.14	5.55	48.65	21.31	15.67	36.19	0.00		6	262.46
NINTH FLOOR	0.00	352.62	0.00	0.00		52.04		46.45	5.59	61.60	21.31	15.67	36.19	0.00		8	352.62
TENTH FLOOR	0.00	352.62	0.00	0.00		52.04		46.45	5.59	61.57	21.31	15.67	36.19	0.00		8	352.62
ELEVENTH FLOOR	0.00	352.62	0.00	0.00		52.04		46.45	5.59	61.60	21.31	15.67	36.19	0.00		8	352.62
TWELFTH FLOOR	0.00	352.62	0.00	0.00		52.04		46.45	5.59	61.57	21.31	15.67	36.19	0.00		8	352.62
TERRACE FLOOR	0.00	0.00	0.00	0.00		0.00		0.00	0.00	0.00	0.00	0.00	0.00	0.00	0.00	0	0.00
Total	0.00	3610.90	0.00	0.00		660.85		600.81	61.05	658.00	256.73	188.05	367.04	0.31	16.75	96	3610.92

FLOORWISE FSI STATEMENT: FGHIJ WINGS

FLOORS	FSI AREA COMM.	RESI.	IND.	SPEC	PERM.	BALCONY PROP.	EXCESS	ENCLOSE	OPEN	TERRACE AREAS	STAIR PAID	FIRE	PASSAGE PAID	LIFT PAID	LIFT M/C ROOM	TENEMENTS	TOTAL FSI AREA
LOWER PARKING FLOOR	0.00	0.00	0.00	0.00		0.00		0.00	0.00	0.00	58.88	46.20	0.00	0.00		0	0.00
UPPER PARKING FLOOR	0.00	0.00	0.00	0.00		0.00		0.00	0.00	0.00	58.88	46.20	0.00	0.00		0	0.00
FIRST FLOOR	0.00	1173.25	0.00	0.00		187.39		181.15	0.00	264.25	58.88	46.20	276.41	51.50		26	1173.25
SECOND FLOOR	0.00	1476.64	0.00	0.00		181.15		181.15	0.00	264.25	58.88	46.20	276.41	0.00		32	1476.64
THIRD FLOOR	0.00	1775.09	0.00	0.00		233.48		233.48	0.00	287.52	58.88	46.20	276.41	0.00		40	1775.09
FOURTH FLOOR	0.00	1765.76	0.00	0.00		218.81		218.81	0.00	350.61	58.88	46.20	276.41	0.00		40	1769.76
FIFTH FLOOR	0.00	1775.09	0.00	0.00		233.48		233.48	0.00	287.52	58.88	46.20	276.41	0.00		40	1775.09
SIXTH FLOOR	0.00	1765.76	0.00	0.00		218.81		218.81	0.00	350.61	58.88	46.20	276.41	0.00		40	1769.76
SEVENTH FLOOR	0.00	1775.09	0.00	0.00		233.48		233.48	0.00	287.52	58.88	46.20	276.41	0.00		40	1775.09
EIGHTH FLOOR	0.00	1299.59	0.00	0.00		168.12		168.12	0.00	200.12	58.88	46.20	276.41	0.00		30	1299.63
NINTH FLOOR	0.00	1775.09	0.00	0.00		233.48		233.48	0.00	287.52	58.88	46.20	276.41	0.00		40	1775.09
TENTH FLOOR	0.00	1765.76	0.00	0.00		218.81		218.81	0.00	350.61	58.88	46.20	276.41	0.00		40	1765.76
ELEVENTH FLOOR	0.00	1775.09	0.00	0.00		233.48		233.48	0.00	287.52	58.88	46.20	276.41	0.00		40	1775.09
TWELFTH FLOOR	0.00	1765.76	0.00	0.00		218.81		218.81	0.00	350.61	58.88	46.20	276.41	0.00		40	1765.76
TERRACE FLOOR	0.00	0.00	0.00	0.00		0.00		0.00	0.00	0.00	0.00	0.00	0.00	0.00	0.00	0	0.00
Total	0.00	20363.34	0.00	0.00		2560.35		2560.35	0.00	3963.46	796.25	646.80	3306.90	51.50	0.00	450	20363.34

BALCONY CALCULATIONS : FGHIJ WINGS

FLOOR	SIZE	AREA	TOT. AREA
TWELFTH FLOOR	1.60 X 3.55 X 8	91.12	218.81
	1.60 X 2.70 X 3	13.32	
	1.60 X 3.05 X 9	49.41	
	1.60 X 3.55 X 10	90.30	
	1.60 X 3.85 X 2	13.86	
	1.00 X 1.80 X 1	1.80	
	1.30 X 1.40 X 1	1.82	
	1.60 X 2.78 X 4	27.18	
ELEVENTH FLOOR	1.60 X 3.55 X 8	91.12	233.46
	1.60 X 2.70 X 3	13.32	
	1.60 X 5.05 X 12	96.88	
	1.60 X 3.35 X 10	60.30	
	1.60 X 3.85 X 2	12.98	
	1.30 X 1.40 X 1	1.82	
	1.60 X 2.78 X 4	27.18	
TENTH FLOOR	1.60 X 3.55 X 8	91.12	218.81
	1.60 X 2.70 X 3	13.32	
	1.60 X 3.05 X 9	49.41	
	1.60 X 3.35 X 10	60.30	
	1.60 X 3.85 X 2	12.98	
	1.00 X 1.80 X 1	1.80	
	1.30 X 1.40 X 1	1.82	
	1.60 X 2.78 X 4	27.18	
NINTH FLOOR	1.60 X 3.55 X 8	91.12	233.46
	1.60 X 2.70 X 3	13.32	
	1.60 X 5.05 X 12	96.88	
	1.60 X 3.35 X 10	60.30	
	1.60 X 3.85 X 2	12.98	
	1.00 X 1.80 X 1	1.80	
	1.30 X 1.40 X 1	1.82	
	1.60 X 2.78 X 4	27.18	
SEVENTH FLOOR	1.60 X 3.55 X 8	91.12	233.46
	1.60 X 2.70 X 3	13.32	
	1.60 X 3.05 X 9	49.41	
	1.60 X 3.35 X 10	60.30	
	1.60 X 3.85 X 2	12.98	
	1.00 X 1.80 X 1	1.80	
	1.30 X 1.40 X 1	1.82	
	1.60 X 2.78 X 4	27.18	
FIFTH FLOOR	1.60 X 3.55 X 8	91.12	233.46
	1.60 X 2.70 X 3	13.32	
	1.60 X 3.05 X 9	49.41	
	1.60 X 3.35 X 10	60.30	
	1.60 X 3.85 X 2	12.98	
	1.00 X 1.80 X 1	1.80	
	1.30 X 1.40 X 1	1.82	
	1.60 X 2.78 X 4	27.18	
FOURTH FLOOR	1.60 X 3.55 X 8	91.12	218.81
	1.60 X 2.70 X 3	13.32	
	1.60 X 3.05 X 9	49.41	
	1.60 X 3.35 X 10	60.30	
	1.60 X 3.85 X 2	12.98	
	1.00 X 1.80 X 1	1.80	
	1.30 X 1.40 X 1	1.82	
	1.60 X 2.78 X 4	27.18	
THIRD FLOOR	1.60 X 3.55 X 8	91.12	233.46
	1.60 X 2.70 X 3	13.32	
	1.60 X 5.05 X 12	96.88	
	1.60 X 3.35 X 10	60.30	
	1.60 X 3.85 X 2	12.98	
	1.00 X 1.80 X 1	1.80	
	1.30 X 1.40 X 1	1.82	
	1.60 X 2.78 X 4	27.18	
SECOND FLOOR	1.60 X 3.55 X 8	91.12	218.81
	1.60 X 2.70 X 3	13.32	
	1.60 X 3.05 X 9	49.41	
	1.60 X 3.35 X 10	60.30	
	1.60 X 3.85 X 2	12.98	
	1.00 X 1.80 X 1	1.80	
	1.30 X 1.40 X 1	1.82	
	1.60 X 2.78 X 4	27.18	
FIRST FLOOR	1.60 X 3.55 X 8	91.12	189.19
	1.60 X 2.70 X 3	13.32	
	1.60 X 3.05 X 9	49.41	
	1.60 X 3.35 X 10	60.30	
	1.60 X 3.85 X 2	12.98	
	1.00 X 1.80 X 1	1.80	
	1.30 X 1.40 X 1	1.82	
	1.60 X 2.78 X 4	27.18	
	1.60 X 3.35 X 6	36.18	
	1.60 X 3.85 X 2	12.98	
	1.60 X 3.35 X 10	60.30	
	1.60 X 3.85 X 2	12.98	
	1.00 X 1.80 X 1	1.80	
	1.30 X 1.40 X 1	1.82	
	1.60 X 2.78 X 4	27.18	
Total	-	-	1040.67

BALCONY CALCULATIONS : E WING

FLOOR	SIZE	AREA	TOT. AREA
ELEVENTH FLOOR	1.60 X 3.20 X 6	30.72	92.00
	1.25 X 1.85 X 2	4.63	
	1.32 X 4.10 X 2	11.04	
	1.50 X 1.85 X 2	5.55	
TENTH FLOOR	1.60 X 3.20 X 7	33.60	92.04
	1.00 X 2.00 X 3	6.15	
	1.45 X 3.20 X 1	4.64	
	1.00 X 2.10 X 1	2.10	
	1.50 X 1.85 X 2	5.55	
NINTH FLOOR	1.60 X 3.20 X 6	30.72	92.00
	1.25 X 1.85 X 2	4.63	
	1.32 X 4.10 X 2	11.04	
	1.50 X 1.85 X 2	5.55	
EIGHTH FLOOR	1.50 X 3.20 X 1	4.80	40.06
	1.75 X 3.20 X 5	28.00	
	1.40 X 5.20 X 1	7.28	
	1.50 X 3.20 X 2	9.60	
	1.00 X 2.00 X 2	4.30	
	1.60 X 3.20 X 1	5.12	
	1.50 X 1.85 X 2	5.55	
SEVENTH FLOOR	1.60 X 3.20 X 6	30.72	92.00
	1.25 X 1.85 X 2	4.63	
	1.32 X 4.10 X 2	11.04	
	1.50 X 1.85 X 2	5.55	
SIXTH FLOOR	1.60 X 3.20 X 7	33.60	92.04
	1.00 X 2.00 X 3	6.15	
	1.45 X 3.20 X 1	4.64	
	1.00 X 2.10 X 1	2.10	
	1.50 X 1.85 X 2	5.55	
FIFTH FLOOR	1.60 X 3.20 X 6	30.72	92.00
	1.25 X 1.85 X 2	4.63	
	1.32 X 4.10 X 2	11.04	
	1.50 X 1.85 X 2	5.55	
FOURTH FLOOR	1.50 X 3.20 X 7	33.60	92.04
	1.00 X 2.00 X 3	6.15	
	1.45 X 3.20 X 1	4.64	
	1.00 X 2.10 X 1	2.10	
	1.50 X 1.85 X 2	5.55	
THIRD FLOOR	1.60 X 3.20 X 6	30.72	92.00
	1.25 X 1.85 X 2	4.63	
	1.32 X 4.10 X 2	11.04	
	1.50 X 1.85 X 2	5.55	
SECOND FLOOR	1.60 X 3.20 X 7	33.60	92.04
	1.00 X 2.00 X 3	6.15	
	1.45 X 3.20 X 1	4.64	
	1.00 X 2.10 X 1	2.10	
	1.50 X 1.85 X 2	5.55	
FIRST FLOOR	1.60 X 3.20 X 6	30.72	92.00
	1.25 X 1.85 X 2	4.63	
	1.32 X 4.10 X 2	11.04	
	1.50 X 1.85 X 2	5.55	
Total	-	-	530.88

BALCONY CALCULATIONS : COMM. A WING

FLOOR	SIZE	AREA	TOT. AREA
FIRST FLOOR	1.60 X 33.00 X 1	51.40	206.16
	1.60 X 42.10 X 1	75.76	
	1.60 X 16.40 X 1	33.13	
	1.60 X 22.15 X 1	57.87	
Total	-	-	206.16

BALCONY CALCULATIONS : D WING

FLOOR	SIZE	AREA	TOT. AREA
TWELFTH FLOOR	1.25 X 3.95 X 2	9.88	21.94
	1.00 X 3.55 X 2	7.00	
ELEVENTH FLOOR	1.25 X 3.95 X 2	9.88	21.94
	1.00 X 3.55 X 2	7.00	
TENTH FLOOR	1.25 X 3.95 X 2	9.88	21.94
	1.00 X 3.55 X 2	7.00	
NINTH FLOOR	1.25 X 3.95 X 2	9.88	21.94
	1.00 X 3.55 X 2	7.00	
EIGHTH FLOOR	1.25 X 3.95 X 1	4.88	9.88
SEVENTH FLOOR	1.25 X 3.95 X 2	9.88	21.94
	1.00 X 3.55 X 2	7.00	
SIXTH FLOOR	1.25 X 3.95 X 2	9.88	21.94
	1.00 X 3.55 X 2	7.00	
FIFTH FLOOR	1.25 X 3.95 X 2	9.88	21.94
	1.00 X 3.55 X 2	7.00	
FOURTH FLOOR	1.25 X 3.95 X 2	9.88	21.94
	1.00 X 3.55 X 2	7.00	
THIRD FLOOR	1.25 X 3.95 X 2	9.88	21.94
	1.00 X 3.55 X 2	7.00	
SECOND FLOOR	1.00 X 3.55 X 2	7.00	21.94
	1.25 X 3.95 X 2	9.88	
Total	-	-	220.23

BALCONY CALCULATIONS : B C WING

FLOOR	SIZE	AREA	TOT. AREA
EIGHTH FLOOR	1.60 X 3.40 X 4	24.47	128.83
	1.60 X 3.13 X 6	45.34	
	1.60 X 3.00 X 4	22.74	
	1.60 X 3.20 X 4	24.42	
	1.05 X 2.65 X 4	11.06	
SEVENTH FLOOR	1.60 X 3.30 X 4	24.42	131.22
	1.60 X 3.38 X 4	24.33	
	1.60 X 3.16 X 6	45.33	
	1.60 X 3.40 X 4	24.48	
	1.05 X 2.77 X 4	11.65	
SIXTH FLOOR	1.60 X 3.40 X 4	24.47	128.83
	1.60 X 3.13 X 6	45.34	
	1.60 X 3.00 X 4	22.74	
	1.60 X 3.20 X 4	24.42	
	1.05 X 2.65 X 4	11.06	
FIFTH FLOOR	1.60 X 3.30 X 4	24.42	131.22
	1.60 X 3.38 X 4	24.50	
	1.60 X 3.16 X 6	45.39	
	1.60 X 3.40 X 4	24.47	
	1.05 X 2.77 X 4	11.65	
FOURTH FLOOR	1.60 X 3.40 X 4	24.47	128.83
	1.60 X 3.13 X 6	45.34	
	1.60 X 3.00 X 4	22.74	
	1.60 X 3.20 X 4	24.42	
	1.05 X 2.65 X 4	11.06	
THIRD FLOOR	1.60 X 3.30 X 4	24.42	131.22
	1.60 X 3.38 X 4	24.50	
	1.60 X 3.16 X 6	45.39	
	1.60 X 3.40 X 4	24.47	
	1.05 X 2.77 X 4	11.65	
Total	-	-	1040.67

E WING

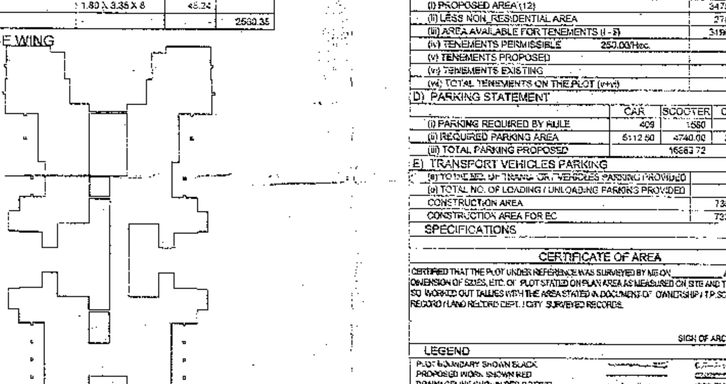

Triangulation (Scale - 1:100)

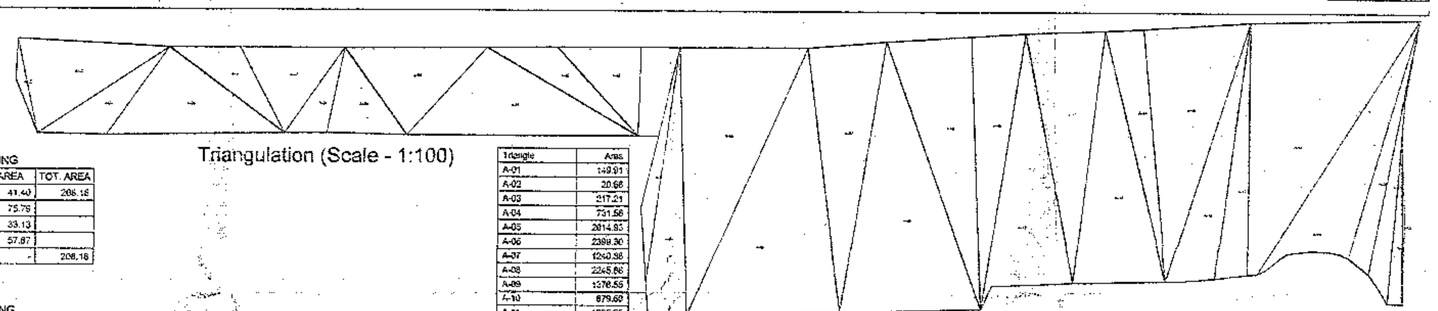

Triangle	Area
A-01	14291
A-02	20.68
A-03	217.21
A-04	721.56
A-05	2014.83
A-06	2389.30
A-07	1240.36
A-08	2245.84
A-09	1376.53
A-10	879.60
A-11	1333.56
A-12	1176.76
A-13	1367.46
A-14	569.35
A-15	1522.49
A-16	736.46
A-17	486.12
A-18	2653.58
A-19	1111.67
A-20	303.27
A-21	276.31
A-22	86.31
A-23	258.09
A-24	362.51
A-25	924.14
A-26	302.30
A-27	538.54
A-28	211.97
A-29	307.34
A-30	139.63
A-31	1001.34
A-32	586.66
A-33	441.24
Total	29647.92

LOCATION PLAN

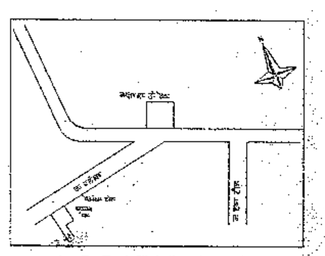

BUILDING WISE FSI STATEMENT

BUILDING	FSI AREA COMM.	RESI.	IND.	SPEC.	PERM.	BALCONY PROP.	EXCESS	ENCLOSE	OPEN	TERRACE AREAS	STAIR PAID	FIRE	PASSAGE PAID	LIFT PAID	LIFT M/C ROOM	TENEMENTS	TOTAL FSI AREA
B C WING	0.00	6073.12	0.00	0.00		948.15		941.43	1053.72	1421.62	156.15	649.58	12.96	32.60	128	0	6073.12
COMM. A WING	2789.22	0.00	0.00	0.00		206.16		206.16	0.00	0.00	36.08	66.36	133.10	7.22	0.00	0	2789.22
D WING	0.00	2002.36	0.00	0.00		228.23		228.24	0.00	362.25	143.65	130.00	274.36	8.17	0.00	42	2002.36
E WING	0.00	3610.90	0.00	0.00		660.85		600.81	61.05	658.00	256.73	188.05	367.04	0.31	16.75	96	3610.92
FGHIJ WINGS	0.00	20363.34	0.00	0.00		2560.35		2560.35	0.00	3963.46	796.25	646.80	3306.90	51.50	0.00	450	20363.34
Total	2789.22	31050.02	0.00	0.00	0.00	5213.53	0.00	4443.73	1114.77	6405.33	1389.86	1