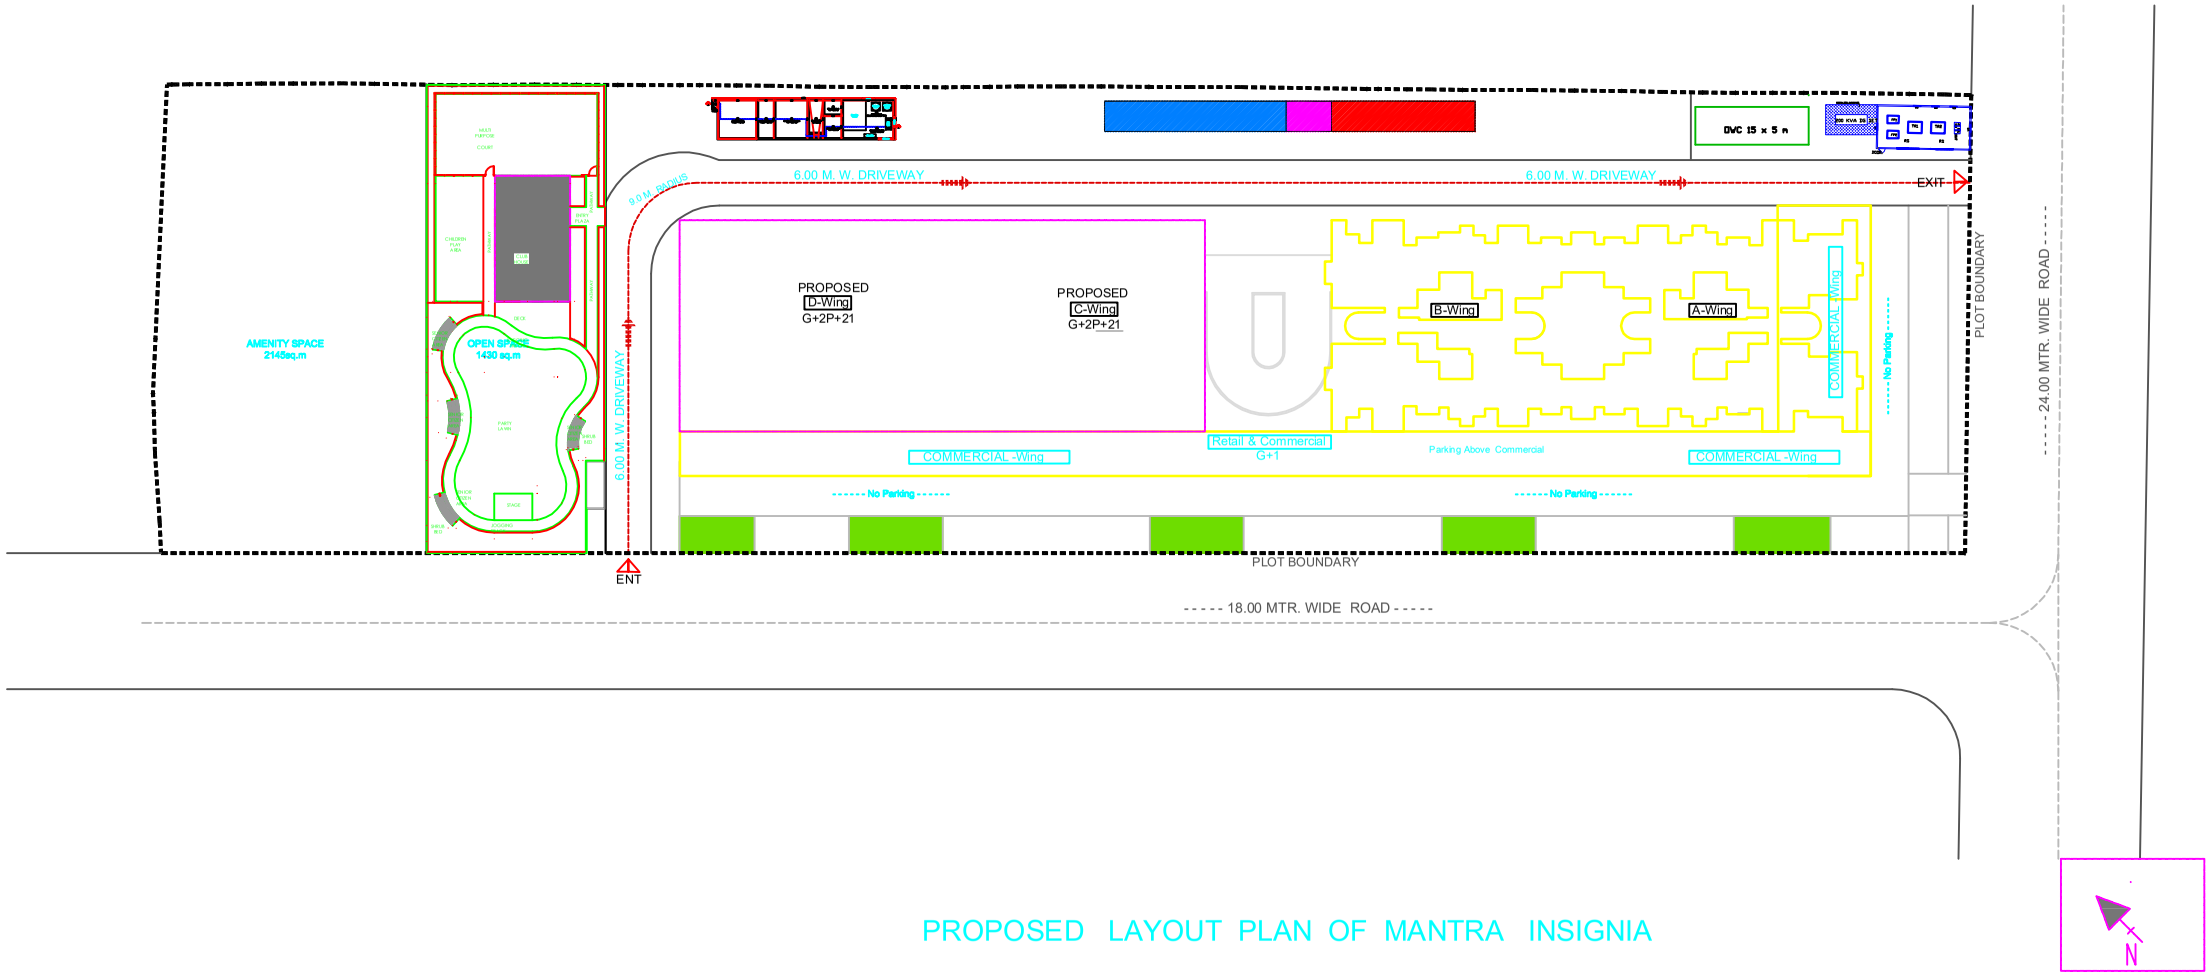

PROPOSED LAYOUT PLAN OF MANTRA INSIGNIA