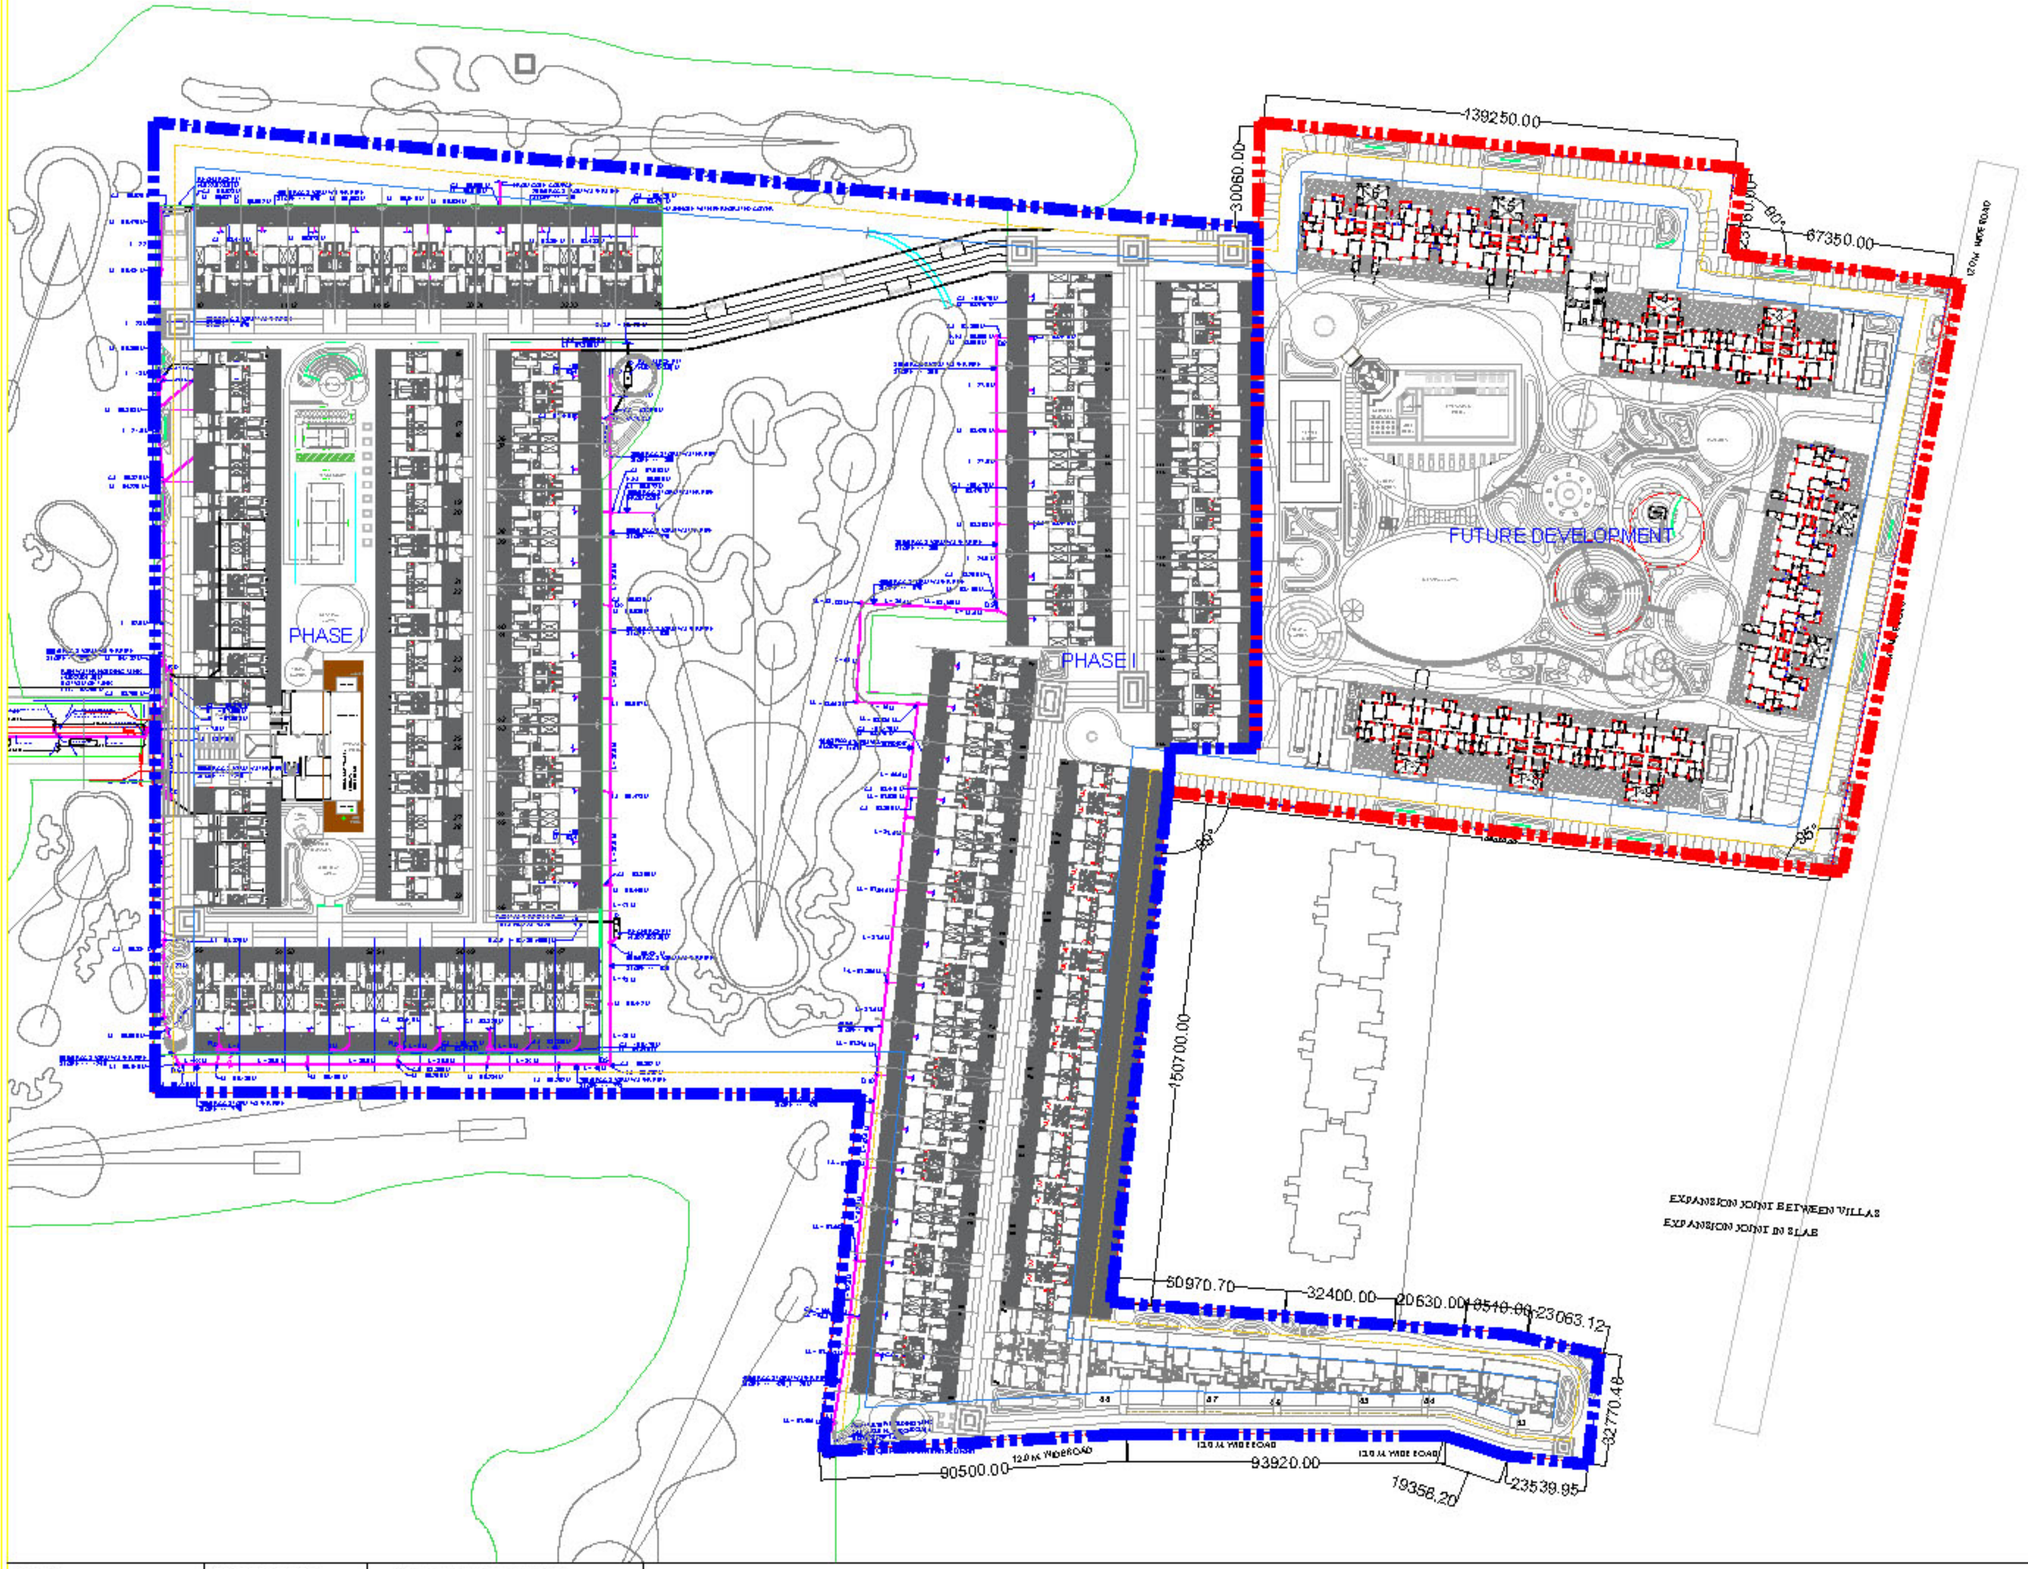

PROJECT:-	DRAWING TITLE:-	PLUMBING CONSULTANTS:-
ATS PRISTINE GOLF VILLAS SECTOR-150 NOIDA	GOLF VILLAS STORM LAYOUT PLAN	SONI CONSULTANTS Plumbing & Fire Suppression Consultants B-34-135, Janak Puri, New Delhi - 110058 Ph - 011 - 32600721, 41400721 email - info@sonicconsultants.in Website - www.sonicconsultants.in