

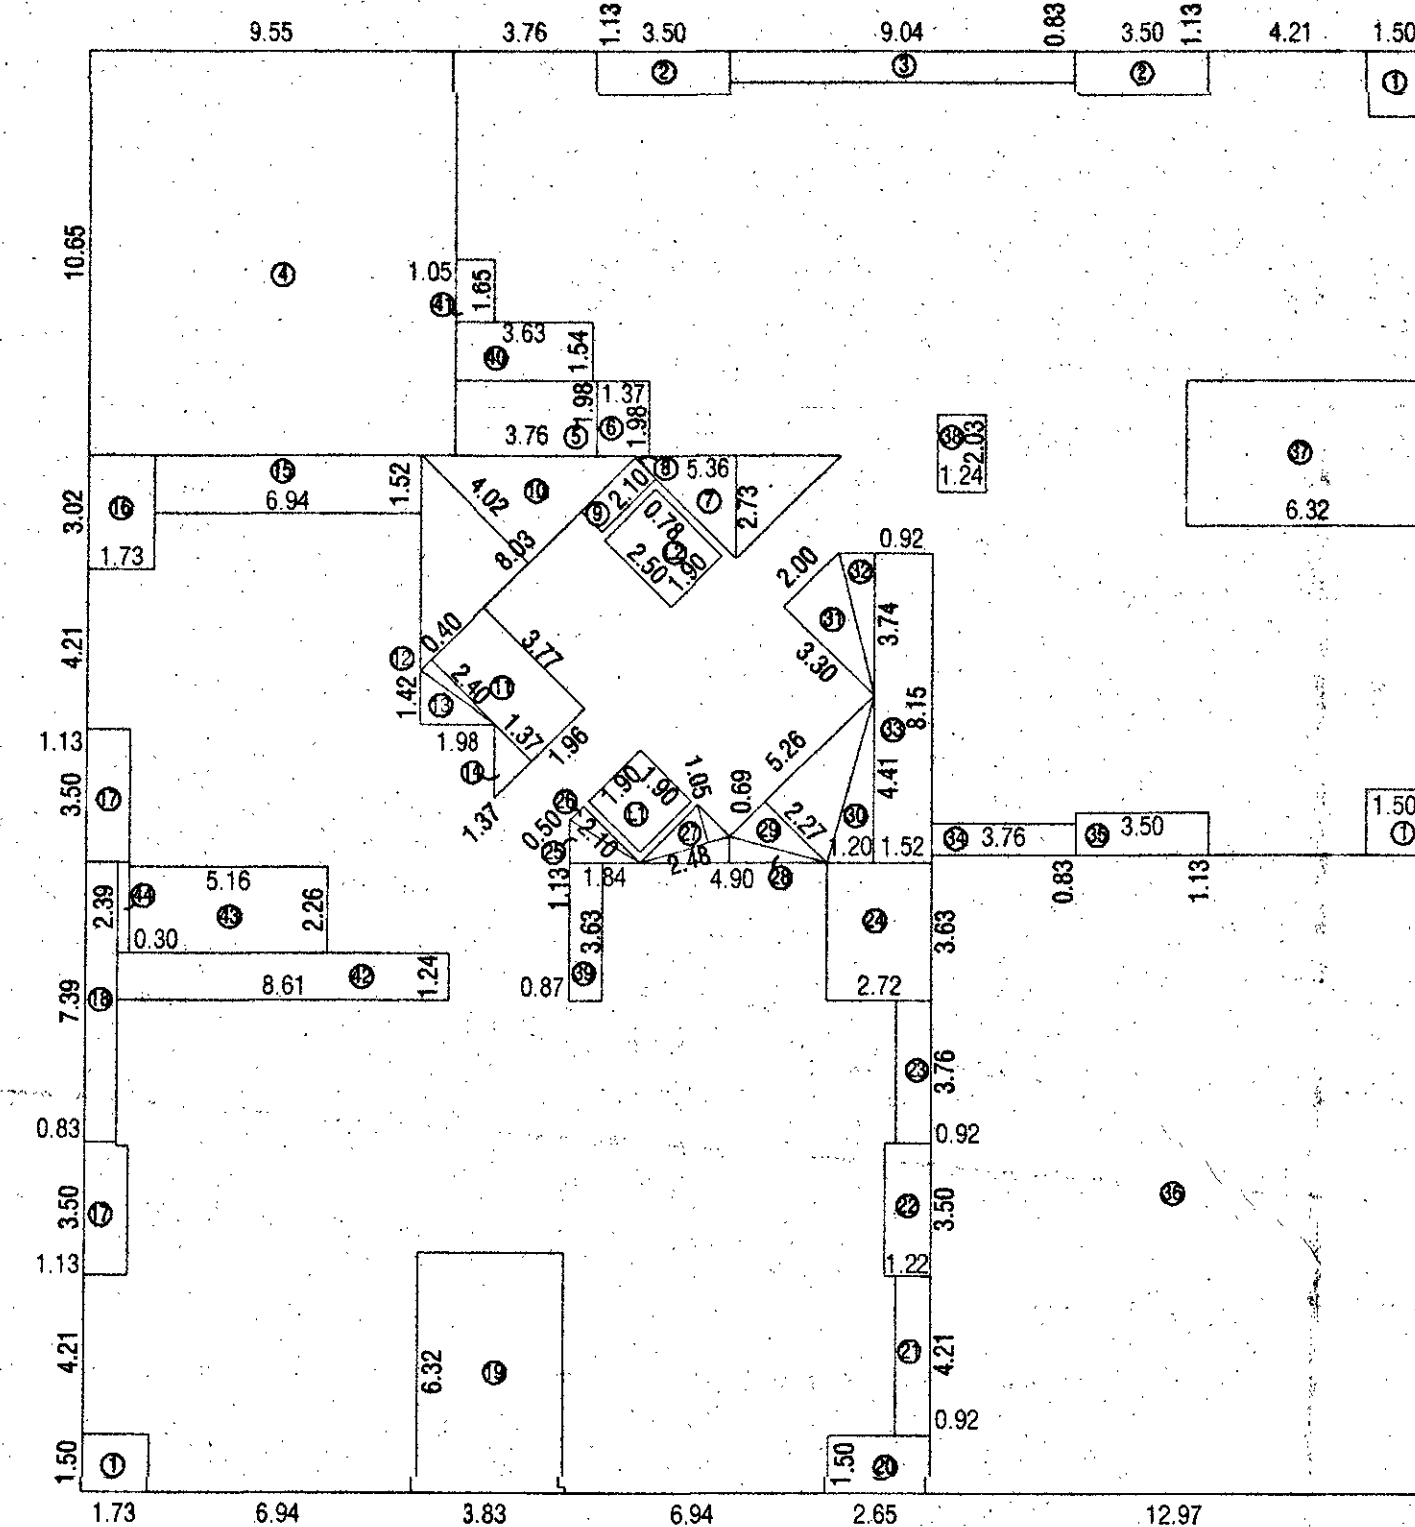


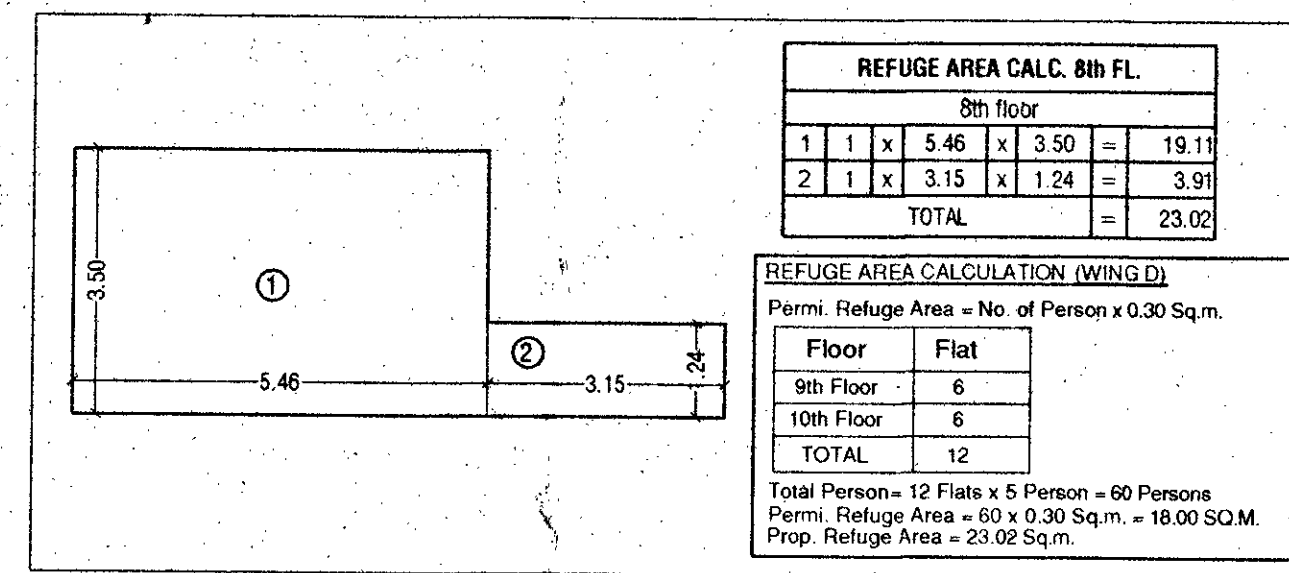


KEY PLAN FOR EIGHTH FLOOR

B.U.P AREA CALC. FOR EIGHTH FLOOR			
AREA OF BLOCK 'A'			
A	1	35.06	1
STANDARD DEDUCTION			
1	3	1.50	1
2	2	3.50	1
3	1	9.04	0.83
4	1	9.55	10.65
5	1	3.76	1.88
6	1	1.37	1.98
7	0.50	5.36	2.73
8	0.50	0.76	0.07
9	1	0.78	2.10
10	0.50	4.02	8.08
11	1	1.96	3.77
12	0.50	0.40	2.40
13	0.50	1.98	1.42
14	0.50	1.37	1.37
15	1	6.94	1.52
16	1	1.73	3.02
17	2	1.13	3.50
18	1	0.83	7.39
19	1	3.83	6.32
20	1	2.65	1.50
21	1	0.92	4.21
22	1	1.22	3.50
23	1	0.92	3.76
24	1	2.72	3.83
25	0.50	1.84	1.13
26	0.50	2.10	0.50
27	0.50	2.48	1.05
28	0.50	4.90	0.89
29	0.50	5.26	2.27
30	0.50	1.20	4.41
31	0.50	3.30	2.00
32	0.50	0.92	3.74
33	1	1.52	8.15
34	1	3.76	0.85
35	1	3.50	1.13
36	1	12.97	16.81
37	1	6.32	3.83
38	1	1.24	2.03
39	1	0.87	3.63
40	1	3.83	1.54
41	1	1.05	1.65
42	1	8.61	1.24
43	1	6.16	2.28
44	1	0.30	2.39
TOTAL			555.81
LIFT DEDUCTION			
L1	1	1.90	1.90
L2	1	1.90	2.50
TOTAL			4.40
TOTAL DEDUCTION			54.17
B.U.P AREA CALC. FOR EIGHTH FLOOR			
	1	1331.58	1
		574.17	
		757.40	

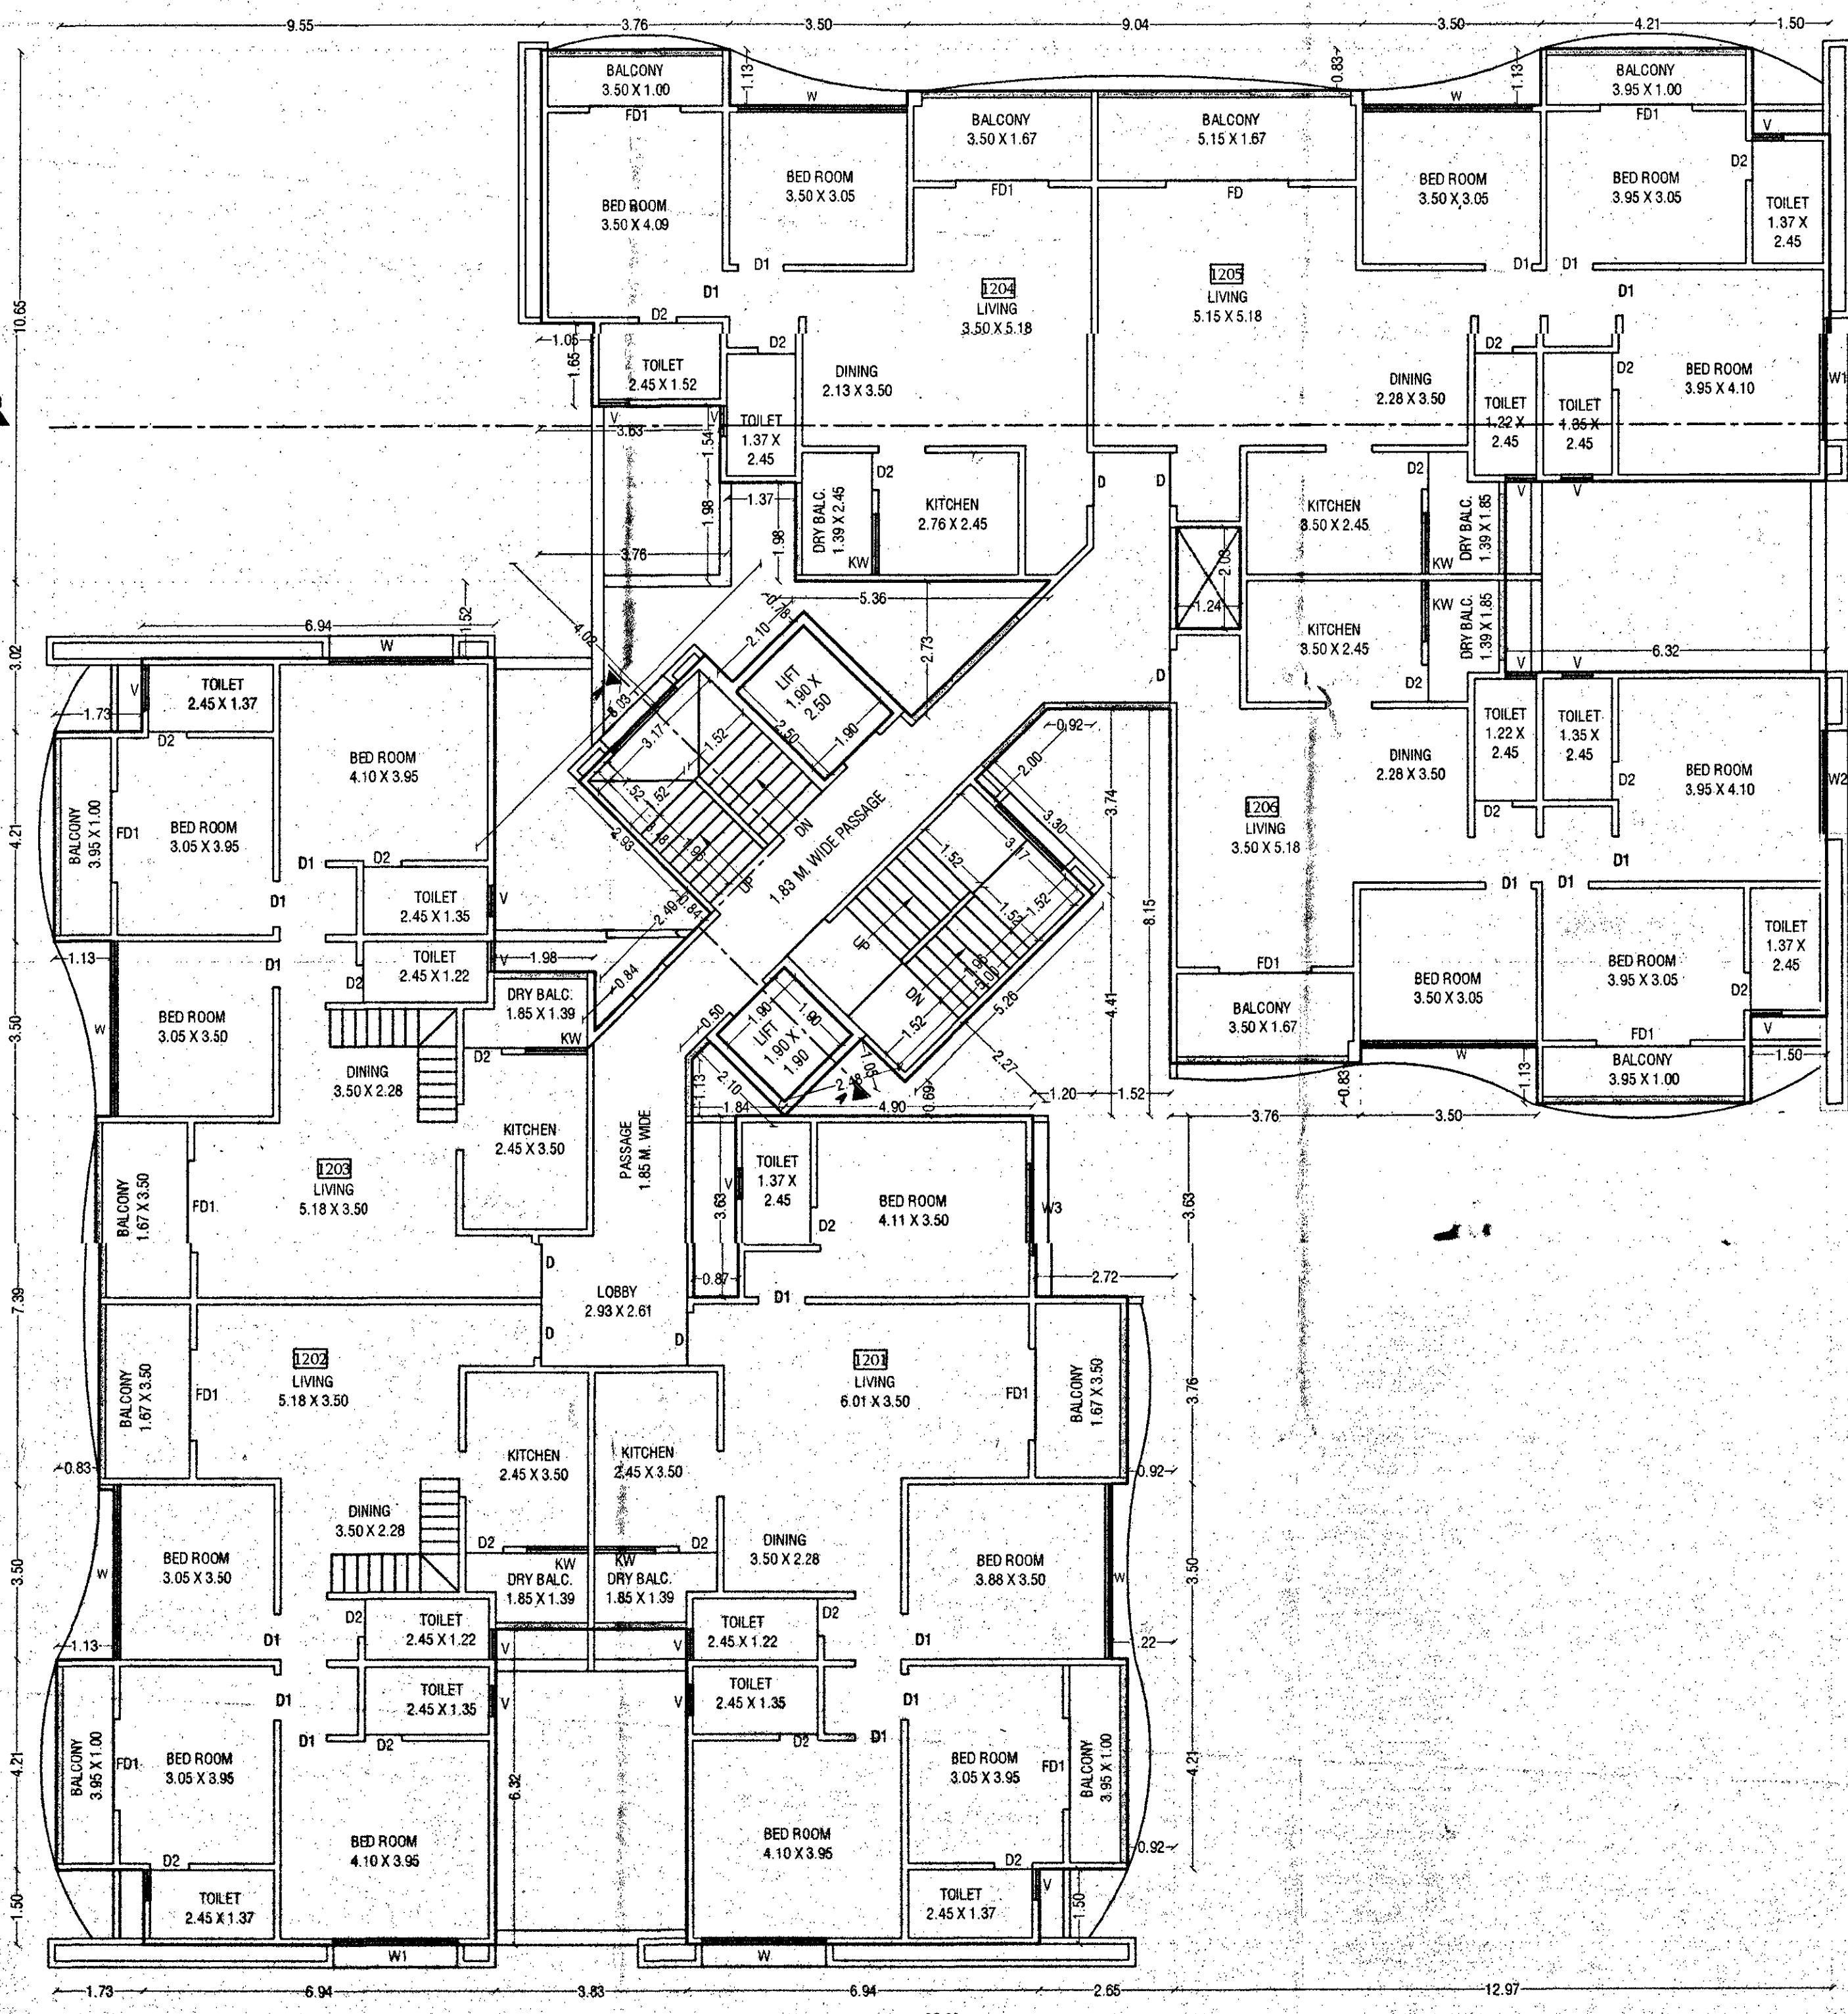

12th FLOOR PLAN

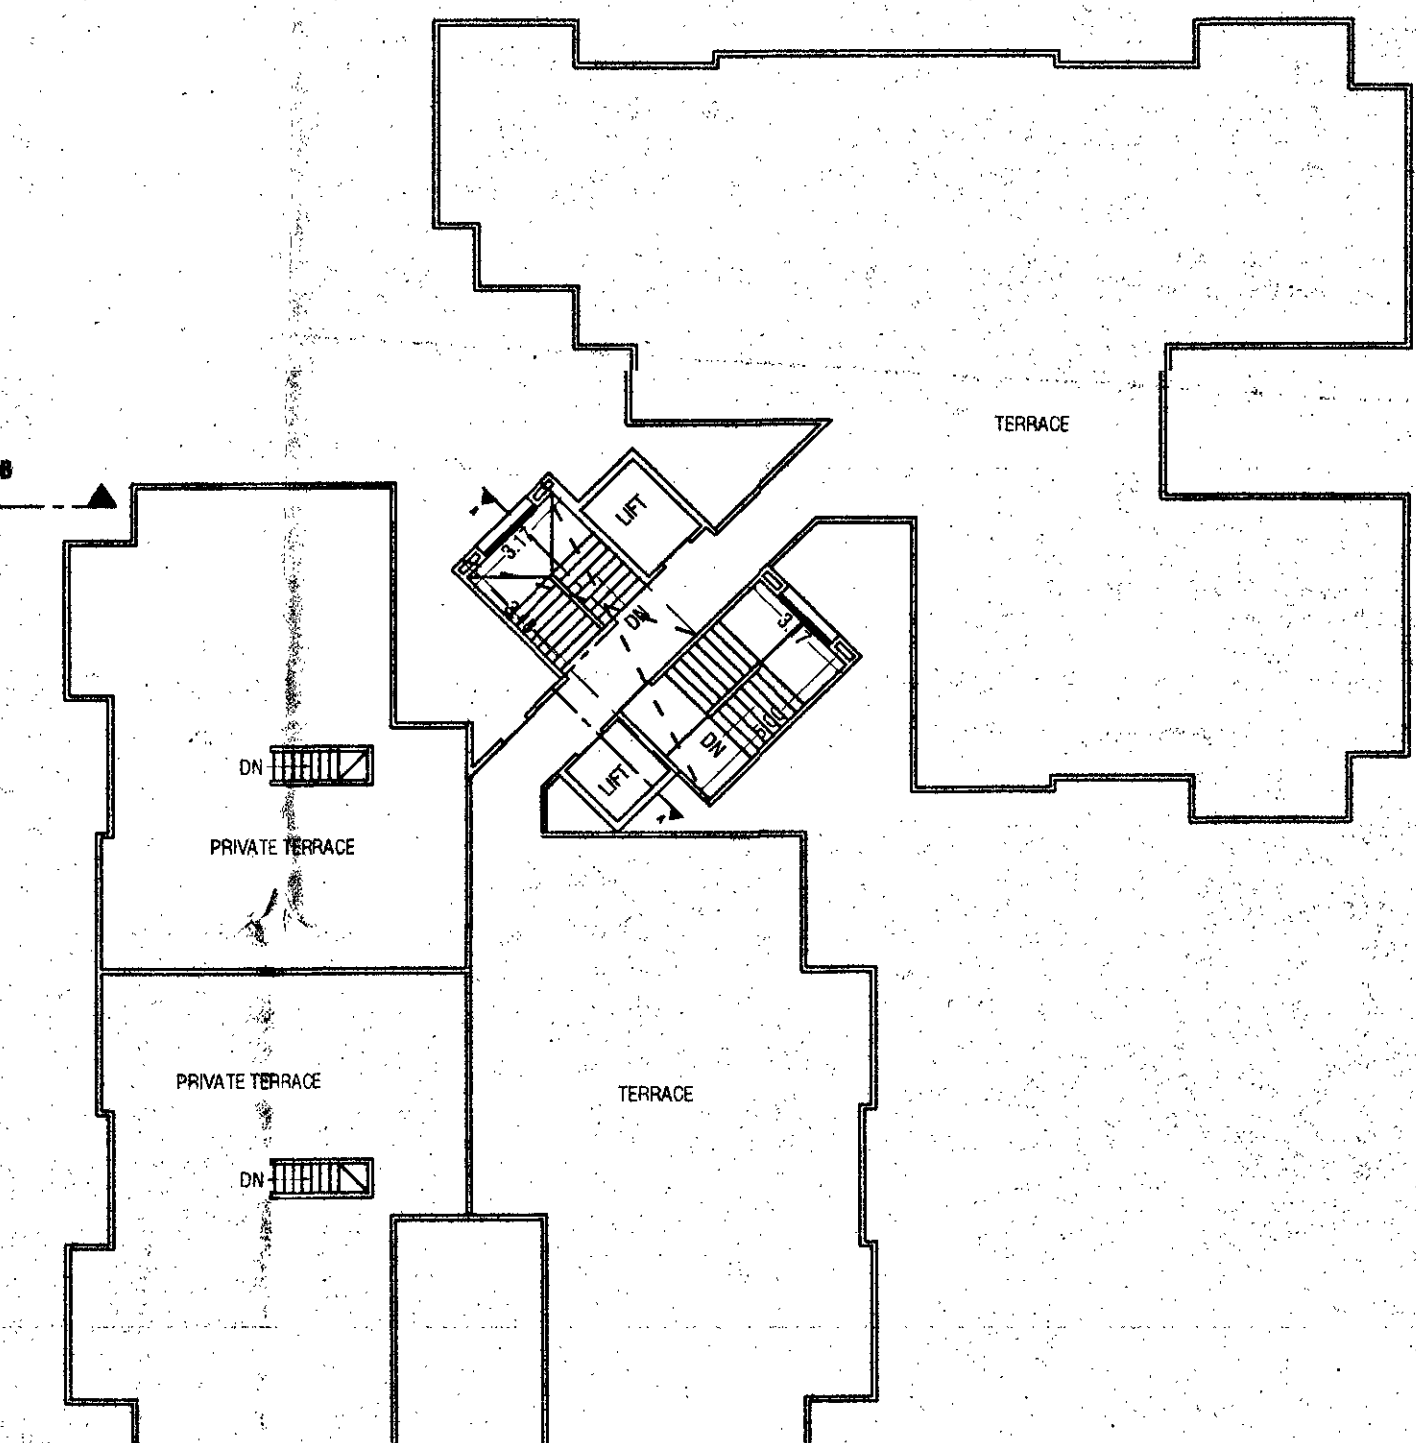

TERRACE FLOOR PLAN

DOOR & WINDOW SCHEDULES

D	1.05 X 2.20	W	3.35 X 2.20
D1	0.90 X 2.20	W1	2.44 X 2.20
D2	0.75 X 2.20	W2	2.06 X 2.20
FD	2.45 X 2.20	W3	1.83 X 2.20
FD1	1.83 X 2.20	KW	1.22 X 0.90
		KW1	0.90 X 0.90
		V	0.60 X 0.90

DESIGN ARCHITECT:

CUBIX ARCHITECTS ASSOCIATES
 OFFICE NO. 1 AND 2, ARISTOCAT 'L', OPP. BEVERLY HILLS HOTEL, NEAR MAGNUS CLUB, LULLA NAGAR, BOMBAY, PUNE. E-MAIL: cubixarchitects@gmail.com
 CONTACT NO.: 7757043065, 7757043087

PROJECT :-
REVISED COMMERCIAL & RESIDENTIAL BUILDING ON OLD S.NO. 227, 227 HISSA NO 1 TO 17 PLOT NO 1+2, LOHAGAON (VIMAN NAGAR), TAL. - HAVELI DIST PUNE

OWNER SIGN

SHUBH LANDMARKS PARTNERS THRO'

RAJESH MITTAL & OTHERS

ARCHITECTS
SANDEEP HARDIKAR & ASSOCIATES
 ARCHITECTS - INTERIOR DESIGNER

502, SADHANA APPT. SHIVAJINAGAR, PUNE-05. TEL. - 9371236397/9371236398
 Email: syhardikar@gmail.com

DATE	SCALE	DRN BY	REV DATE	REV NO.
22.07.2022	1:100			

AR. SANDEEP HARDIKAR