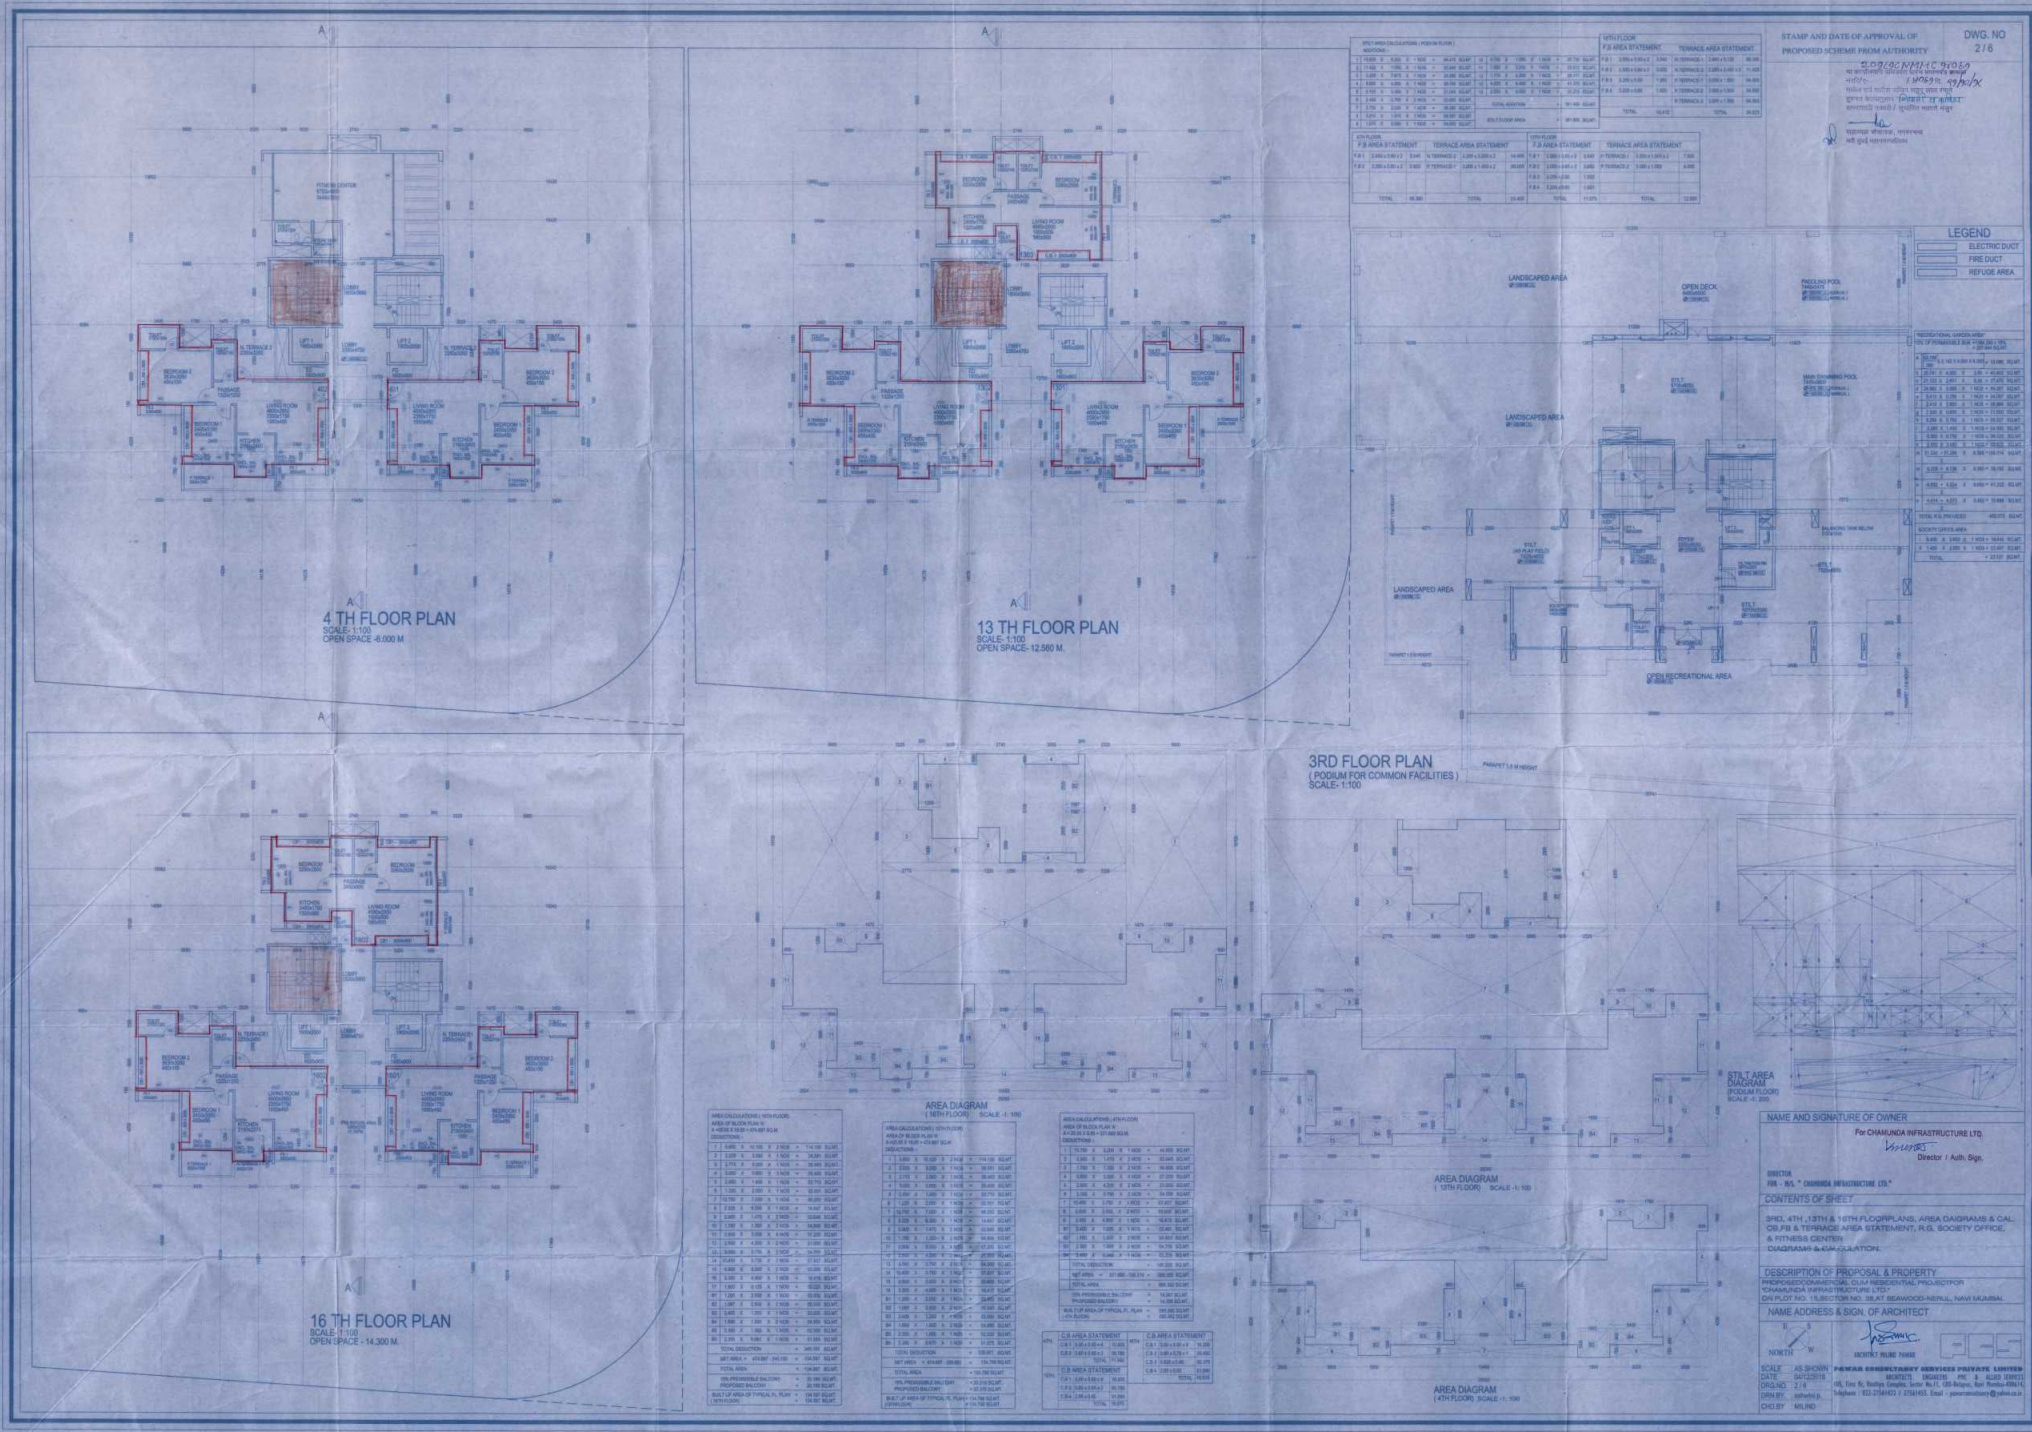
4 TH FLOOR PLAN
SCALE- 1:100
OPEN SPACE -6.000 M
13 TH FLOOR PLAN
SCALE- 1:100
OPEN SPACE- 12.560 M.
16 TH FLOOR PLAN
SCALE- 1:100
OPEN SPACE - 14.300 M.
3RD FLOOR PLAN
(PODIUM FOR COMMON FACILITIES)
SCALE- 1:100
AREA DIAGRAM
(16TH FLOOR) SCALE - 1: 100
AREA DIAGRAM
(13TH FLOOR) SCALE - 1: 100
AREA DIAGRAM
(4TH FLOOR) SCALE - 1: 100
STAIT AREA DIAGRAM
(PODIUM FLOOR)
SCALE -1: 200
LEGEND
ELECTRIC DUCT
FIRE DUCT
REFUGE AREA
LANDSCAPED AREA
OPEN DECK
OPEN RECREATIONAL AREA
DWG. NO
2 / 6
STAMP AND DATE OF APPROVAL OF PROPOSED SCHEME FROM AUTHORITY
NAME AND SIGNATURE OF OWNER
For CHAMUNDA INFRASTRUCTURE LTD.
Director / Auth. Sign.
DIRECTOR
FOR - M/S. " CHAMUNDA INFRASTRUCTURE LTD."
CONTENTS OF SHEET
3RD, 4TH ,13TH & 16TH FLOORPLANS, AREA DAIGRAMS & CAL. CB,FB & TERRACE AREA STATEMENT, R.G. SOCIETY OFFICE, & FITNESS CENTER DIAGRAMS & CALCULATION.
DESCRIPTION OF PROPOSAL & PROPERTY
PROPOSEDCOMMERCIAL CUM RESIDENTIAL PROJECTFOR "CHAMUNDA INFRASTRUCTURE LTD."
ON PLOT NO. 15,SECTOR NO. 26,AT SEAWOOD-NERUL, NAVI MUMBAI.
NAME ADDRESS & SIGN. OF ARCHITECT
NORTH
ARCHITECT MILIND PAWAR
SCALE AS SHOWN
DATE 04/12/2018
DRN BY sahasra p.
CHD BY MILIND
PAWAR CONSULTANCY SERVICES PRIVATE LIMITED
ARCHITECTS ENGINEERS PTC & ALLIED SERVICES
05, First flr, Rodiya Complex, Sector No.11, CBD Belapur, Navi Mumbai-400614.
Telephone : 022-27564422 / 27561455. Email - pawarconsultancy@yahoo.co.in