TOWER 7 - TYPICAL - 3, 5, 7, 9 FLOOR PLAN

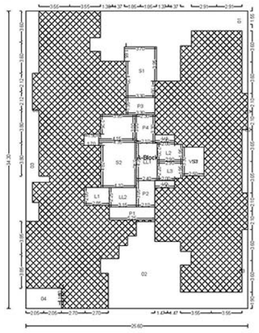

POLYGON	SIZE	AREA
A-Block	26.60 X 34.30	878.08
01	- - -	86.84
02	- - -	86.98
03	- - -	32.26
04	- - -	9.63
L1	2.00 X 2.85	5.64
L2	- - -	6.15
L3	- - -	6.15
VS1	2.00 X 3.30	6.28
VS2	- - -	14.24
V1	0.85 X 2.30	1.96
V2	0.85 X 2.30	1.96
P1	1.00 X 5.25	7.88
P2	2.10 X 3.05	6.41
P3	1.95 X 3.30	6.43
P4	2.30 X 3.30	7.59
LL1	2.40 X 4.30	10.32
LL2	2.25 X 3.15	7.09
S1	- - -	20.42
S2	4.10 X 5.40	22.63
B1	- - -	0.00
B2	- - -	0.00
B3	- - -	0.00
B4	- - -	0.00
B5	- - -	0.00
Total	- - -	527.48

POLYGON	SIZE	AREA
A-Block	29.70 X 41.65	1343.96
01	- - -	200.56
02	- - -	225.43
03	- - -	4.38
04	- - -	68.13
L1	2.15 X 2.70	5.64
L2	2.04 X 2.70	5.51
L3	2.25 X 3.10	6.98
L4	2.15 X 2.70	5.80
V1	0.85 X 1.10	2.48
V2	0.80 X 4.85	3.88
P1	2.10 X 3.10	6.51
P2	2.30 X 4.85	10.41
P3	- - -	19.06
LL1	2.03 X 3.05	6.10
LL2	2.45 X 6.35	15.58
S1	3.07 X 6.35	22.70
S2	3.88 X 6.35	22.70
B1	- - -	0.00
B2	- - -	0.00
B3	- - -	0.00
B4	- - -	0.00
B5	- - -	0.00
B6	- - -	0.00
B7	- - -	0.00
B8	- - -	0.00
B9	- - -	0.00
B10	- - -	0.00
B11	- - -	0.00
B12	- - -	0.00
B13	- - -	0.00
B14	- - -	0.00
B15	- - -	0.00
Total	- - -	609.92

TOWER 6 - TYPICAL - 3, 5, 9 FLOOR PLAN

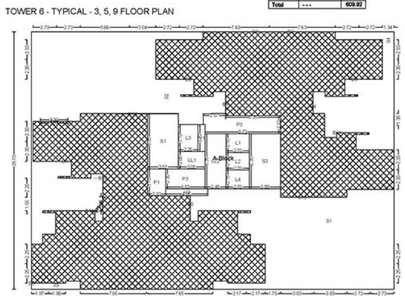

TOWER 5 - TYPICAL - 3, 5, 9 FLOOR PLAN

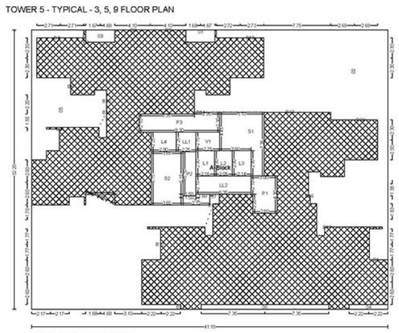

POLYGON	SIZE	AREA
A-Block	32.20 X 41.10	1323.42
01	- - -	4.69
02	- - -	242.67
03	1.40 X 3.35	4.69
04	0.55 X 4.45	2.45
05	- - -	61.35
06	0.55 X 14.70	8.09
07	- - -	192.62
L1	2.15 X 2.90	6.25
L2	2.05 X 3.40	6.98
L3	2.14 X 2.90	6.21
L4	2.20 X 2.90	6.38
V1	2.15 X 2.75	5.91
V2	- - -	3.58
P1	- - -	12.46
P2	1.50 X 5.10	7.65
P3	- - -	20.12
LL1	2.25 X 2.25	5.06
LL2	2.35 X 5.35	13.33
S1	- - -	27.04
S2	3.60 X 6.15	22.45
B1	- - -	0.00
B2	- - -	0.00
Total	- - -	661.35

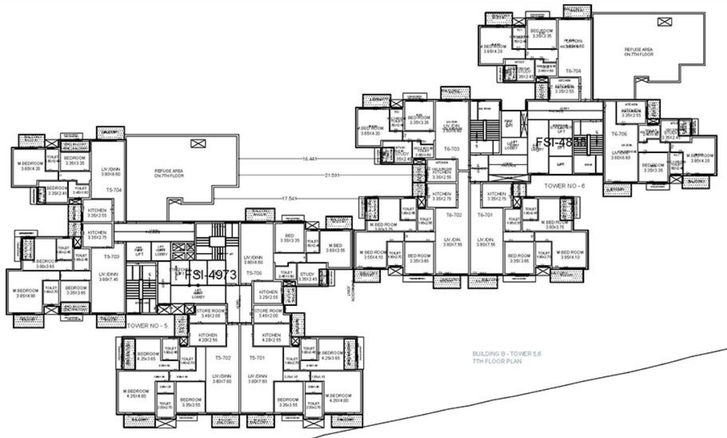

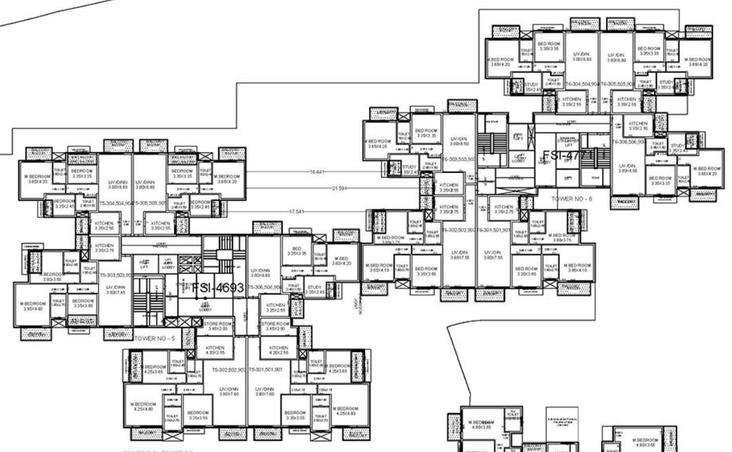

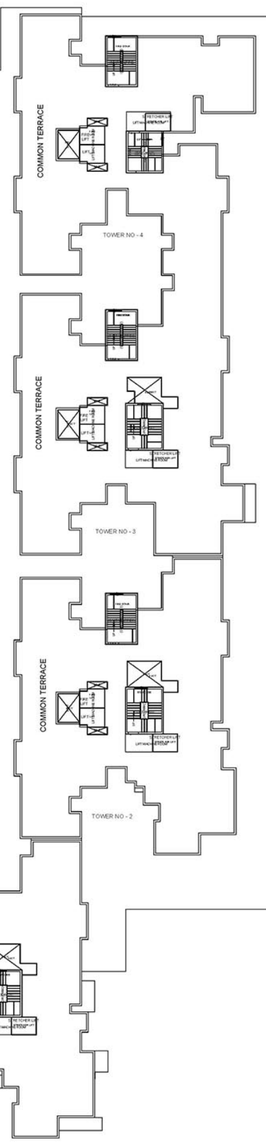

BUILDING A- TOWER 1,2,3,4
TERRACE FLOOR PLAN

TOWER 9 - TYPICAL - 3, 5, 7, 9 FLOOR PLAN

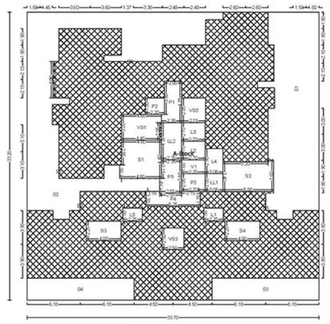

POLYGON	SIZE	AREA
A-Block	33.20 X 33.70	1118.84
01	- - -	131.24
02	- - -	171.16
03	2.50 X 12.35	30.87
04	2.50 X 12.35	30.87
L1	1.50 X 2.25	3.38
L2	2.15 X 2.70	5.82
L3	2.15 X 2.70	5.82
L4	2.05 X 2.85	5.85
L5	1.50 X 2.25	3.38
VS1	- - -	13.38
VS2	2.75 X 2.85	7.85
VS3	2.50 X 2.50	6.25
V1	1.60 X 2.70	4.32
P1	- - -	9.93
P2	1.90 X 2.20	4.18
P3	2.05 X 2.70	5.53
P4	- - -	13.11
P5	- - -	9.36
LL1	2.05 X 2.05	4.20
LL2	2.35 X 4.30	10.10
S1	- - -	20.56
S2	3.40 X 5.85	20.00
S3	2.25 X 4.00	9.00
S4	2.25 X 4.00	9.00
B1	- - -	0.00
B2	- - -	0.00
B3	- - -	0.00
B4	- - -	0.00
B5	- - -	0.00
B6	- - -	0.00
Total	- - -	560.87

TOWER 8 - TYPICAL - 3, 5, 7, 9 FLOOR PLAN

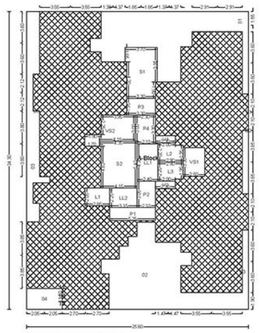

POLYGON	SIZE	AREA
A-Block	26.60 X 34.30	878.08
01	- - -	86.84
02	- - -	86.98
03	- - -	32.26
04	2.30 X 4.10	9.63
L1	2.00 X 2.85	5.64
L2	- - -	6.15
L3	- - -	6.15
VS1	2.00 X 3.30	6.28
VS2	- - -	14.24
V1	0.85 X 2.30	1.96
V2	0.85 X 2.30	1.96
P1	1.00 X 5.25	7.88
P2	2.10 X 3.05	6.41
P3	1.95 X 3.30	6.43
P4	2.30 X 3.30	7.59
LL1	2.40 X 4.30	10.32
LL2	2.25 X 3.15	7.09
S1	- - -	20.42
S2	4.10 X 5.40	22.63
B1	- - -	0.00
B2	- - -	0.00
B3	- - -	0.00
B4	- - -	0.00
B5	- - -	0.00
Total	- - -	527.20

SCALE : 1:250

SEAL OF APPROVAL

APPROVED SUBJECT TO THE CONDITION MENTIONED IN the office letter

No.	CIDCO/BP-15516/TPO(NM & K)/2017
Scrutiny	APPROVED SUBJECT TO THE CONDITION

MENTIONED IN This Office Letter
No. CIDCO/BP-15516/TPO(NM & K)/2017/8159
Dtd. 05 Feb 2021

Certification signature by PATIL MITHLESH JANARDHAN Validity Unknown
Name : PATIL MITHLESH JANARDHAN
Designation : Associate Planner
Organization : CIDCO OF MAHARASHTRA LTD
Date : 12-Mar-2021 10 :59:27

Sr.Planner/Asso.Planner(BP)
CIDCO of Maharashtra Ltd.
Raighad Bhavan, 4th Floor.
Plot No.4, Sector-11.
CBD-Belapur, Navi Mumbai.

BUILDING : B & C(TOWER 5,6,7,8,9)

OWNER'S NAME
M/s. Mistry Construction Company Pvt. Ltd.

PROJECT INFORMATION
PLOT NO : Plot/Pocket D & E SECTOR NO.: 60
NODE : Nerul

PROJECT TYPE:

CONSULTANT NAME
Lens K Gosavi
Regd. No. :

JOB NO.	DRG.NO.	SCALE	DRAWN BY	CHECKED BY
		1:100		
INWARD NO.	CIDCO/BP-15516/TPO(NM & K)/2017		13-01-2021	
KEY NO.	ÿ-ÿ¶ÿ¶ÿ¶		SHEET NO.	7 / 14