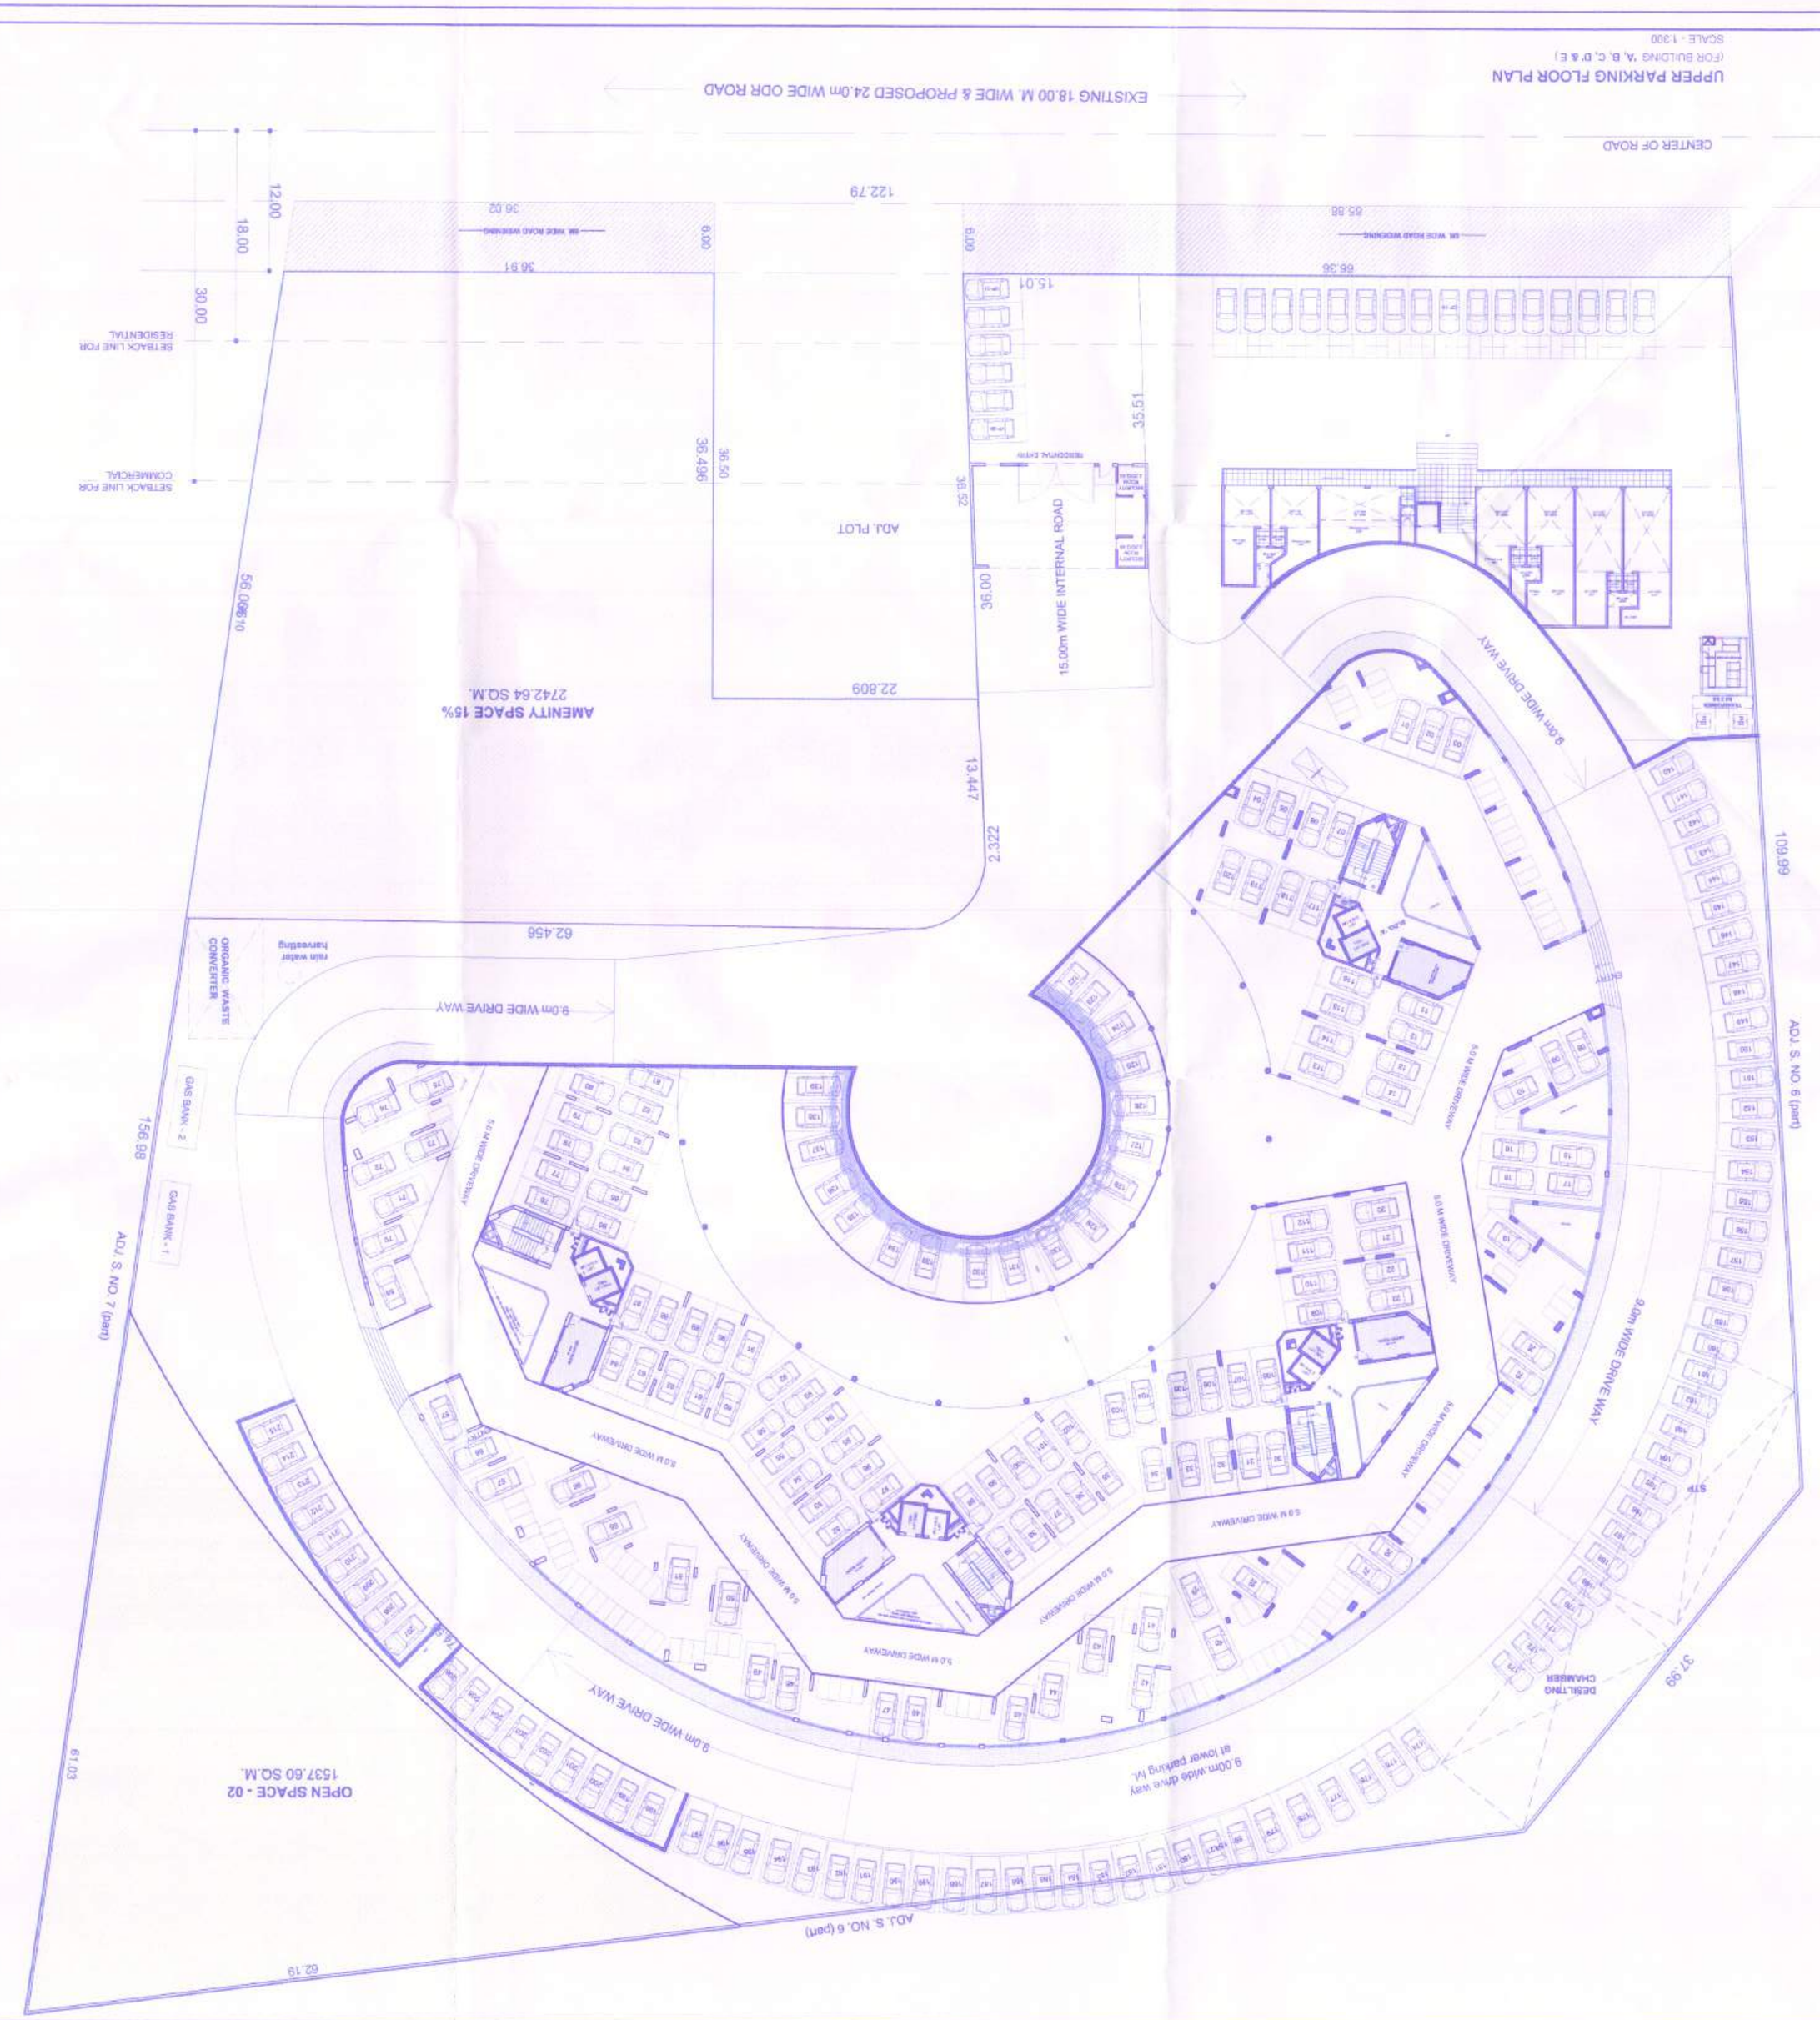

STAMP OF APPROVAL

02/28

Approved as amended in subject to conditions mentioned in Annuxure 'A' of letter No. PMRDA/ BP/ 2014/ 2013 Dated 9/01/2015

S. No./G. No./CTS No. 12/2, 2/1/1 & 2/1/2

Metropolitan Commissioner and Chief Executive Officer
Pune Metropolitan Regional Development Authority, Pune

PMRDA
Pune Metropolitan Region Development Authority

Revision	Description of Alteration or Addition or Deletion	Date	Approved by
Revision 1	Deletion of Wing 'A' & Addition of new KDTP Ayushya Wing 'A' (Total Constructed Area of Wing 'A' - 2F, 3F, 4F, 5F, 6F, 7F, 8F, 9F, 10F, 11F, 12F & 13F)	NO Fee / Area Calculation	
Revision 2	Deletion of Wing 'B' & Addition of new KDTP Ayushya Wing 'B' (Total Constructed Area of Wing 'B' - 2F, 3F, 4F, 5F, 6F, 7F, 8F, 9F, 10F, 11F, 12F & 13F)	NO Fee / Area Calculation	
Revision 3	Deletion of Wing 'C' & Addition of new KDTP Ayushya Wing 'C' (Total Constructed Area of Wing 'C' - 2F, 3F, 4F, 5F, 6F, 7F, 8F, 9F, 10F, 11F, 12F & 13F)	NO Fee / Area Calculation	
Revision 4	Deletion of Wing 'D' & Addition of new KDTP Ayushya Wing 'D' (Total Constructed Area of Wing 'D' - 2F, 3F, 4F, 5F, 6F, 7F, 8F, 9F, 10F, 11F, 12F & 13F)	NO Fee / Area Calculation	
Revision 5	Deletion of Wing 'E' & Addition of new KDTP Ayushya Wing 'E' (Total Constructed Area of Wing 'E' - 2F, 3F, 4F, 5F, 6F, 7F, 8F, 9F, 10F, 11F, 12F & 13F)	NO Fee / Area Calculation	

ARCHITECT'S SIGN	OWNER'S SIGN	REVISIONS
HEMANT M. MORE (ARCHITECT) Certificate No. CA/86/10000	MR. PRAVIN CHOWAL (PARTNER) Pune & 12 (part)	R1 - 27.03.2012
		R2 - 12.06.2014
		R3 - 05.01.2016

PROJECT : REVISED PLAN OF PROPOSED CAMPUS 'ORIANA' (Resi.+Comm)
ON S.NO.7/A+2A+2B, MUNDHWA TAL.- HAVELI DIST.- PUNE

FOR VERTICAL INFRA & S2 INFRA

THIS DRAWING IS PROPERTY OF GROUP PHI ARCHITECTS AND DESIGNERS AND MUST BE RETURNED ON REQUEST. IT IS NOT TO BE USED FOR ANY OTHER PURPOSE NOR MAY IT BE COPIED ON LENT WITHOUT OUR AUTHORITY IN WRITING

N

JOB NO	DRG. NO	DATE	DRAWN	CHECKED	APPROVED
665	CONP/02	M3 19.12.2012	Y.V.M		H.S.M

GROUP PHI
ARCHITECTS AND DESIGNERS
Office No. 1 & 2, Satyamev Nr. Pune - 411 006 (India) Office Address Tel No. 91-20-25663311 / 25663312
Email : grouppdesigns@yahoo.com Website : www.grouppdesigns.com