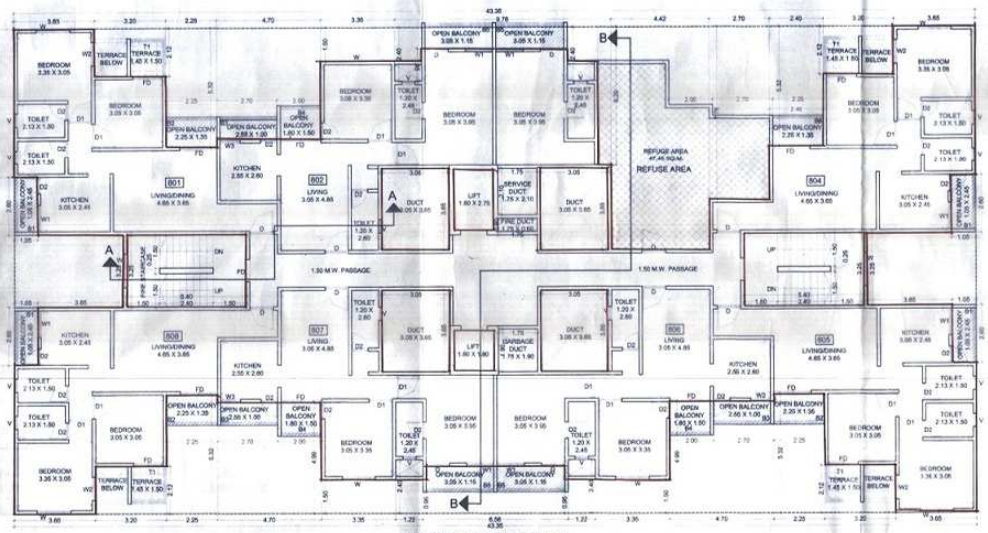

EIGHTH FLOOR PLAN
SCALE 1:100

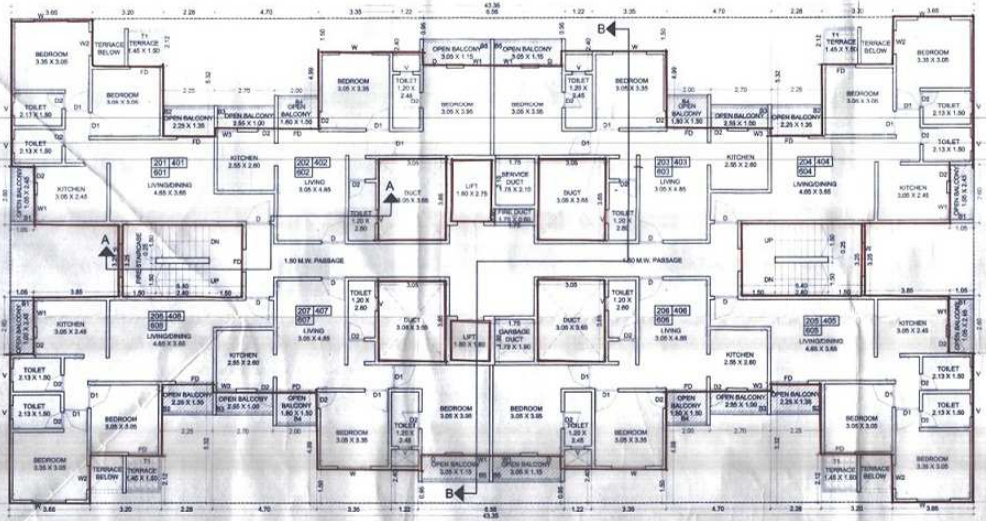

TYPICAL 2ND,4TH & 6TH FLOOR PLAN
SCALE 1:100

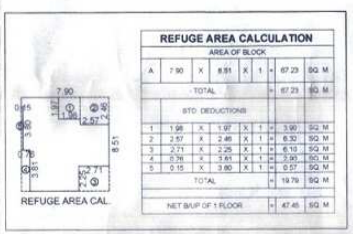

REFUGE AREA CALCULATION

AREA OF BLOCK

A	7.90	X	8.51	X	1	=	67.23 SQ. M
TOTAL						=	67.23 SQ. M

STD. DEDUCTIONS

1	1.99	X	1.97	X	1	=	3.90 SQ. M
2	2.57	X	2.46	X	1	=	6.32 SQ. M
3	2.71	X	2.25	X	1	=	6.10 SQ. M
4	0.76	X	3.61	X	1	=	2.90 SQ. M
5	0.15	X	3.80	X	1	=	0.57 SQ. M
TOTAL						=	19.79 SQ. M
NET BUP OF 1 FLOOR						=	47.45 SQ. M

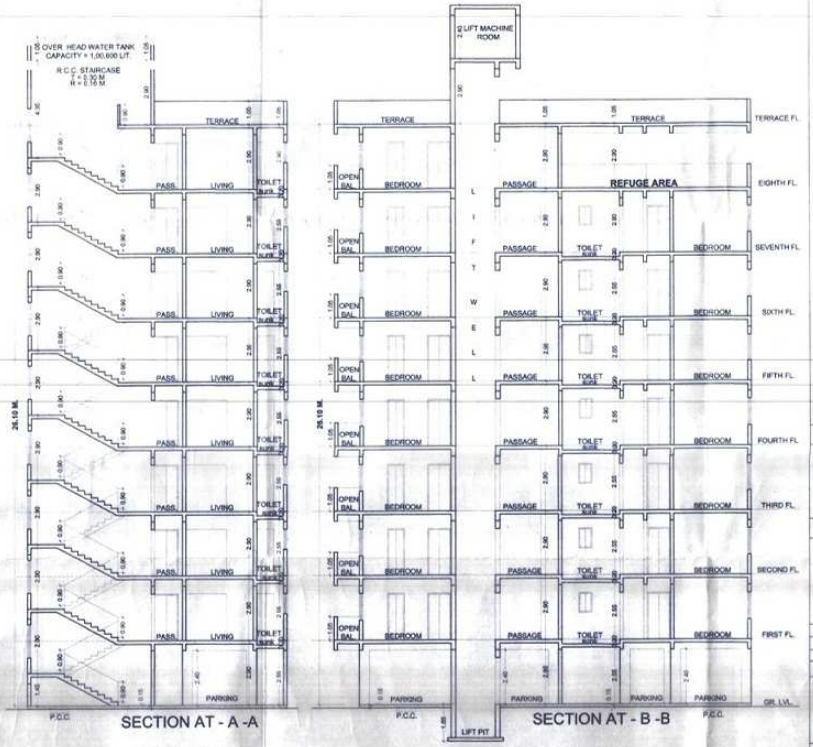

SECTION AT - A -A

SECTION AT - B -B

STAMP OF APPROVAL 04/05

B - WING

APPROVED SUBJECT TO CONDITION
APPROVED UNDER COMMENCEMENT
CERTIFICATE NO. SC/0746/18

Building Inspector (B.P./D.P. Zone No.-1) P.M.C

Deputy Engineer P.M.C

PUNE MUNICIPAL CORPORATION BUILDING CONTROL DEPARTMENT APPROVED POONA

OWNERS NAME & SIGN. (P.A.H.)

M/S. SAI BUILDTECH LLP. THROUGH
MR. RAJIV DHALWANI
& OTHERS

PROJECT

PROPOSED LAYOUT OF BUILDING
AT S. NO. 6, H. NO. 3 AT DHANORI, PUNE.

JOB NO.:	DRG NO.:
SCALE:- 1:100	DATE:- 24/03/2018.
DRN. BY:- RAVI	CHKD. BY:- MR.KHIRE

ARCHITECTS

KHIRE-BHIDE & ASSOCIATES
Architects & Designers
"jay kamal" Apartment, 336,Narayan Peth,
Near Modi Ganpati, Pune - 411030
tel. :020 - 24451567
Email : khirebhide_a@yahoo.co.in
www.khirebhide.com

Rajendra Khire	Milind Bhide
CA/90/13574	CA/92/14605
SIGN	SIGN