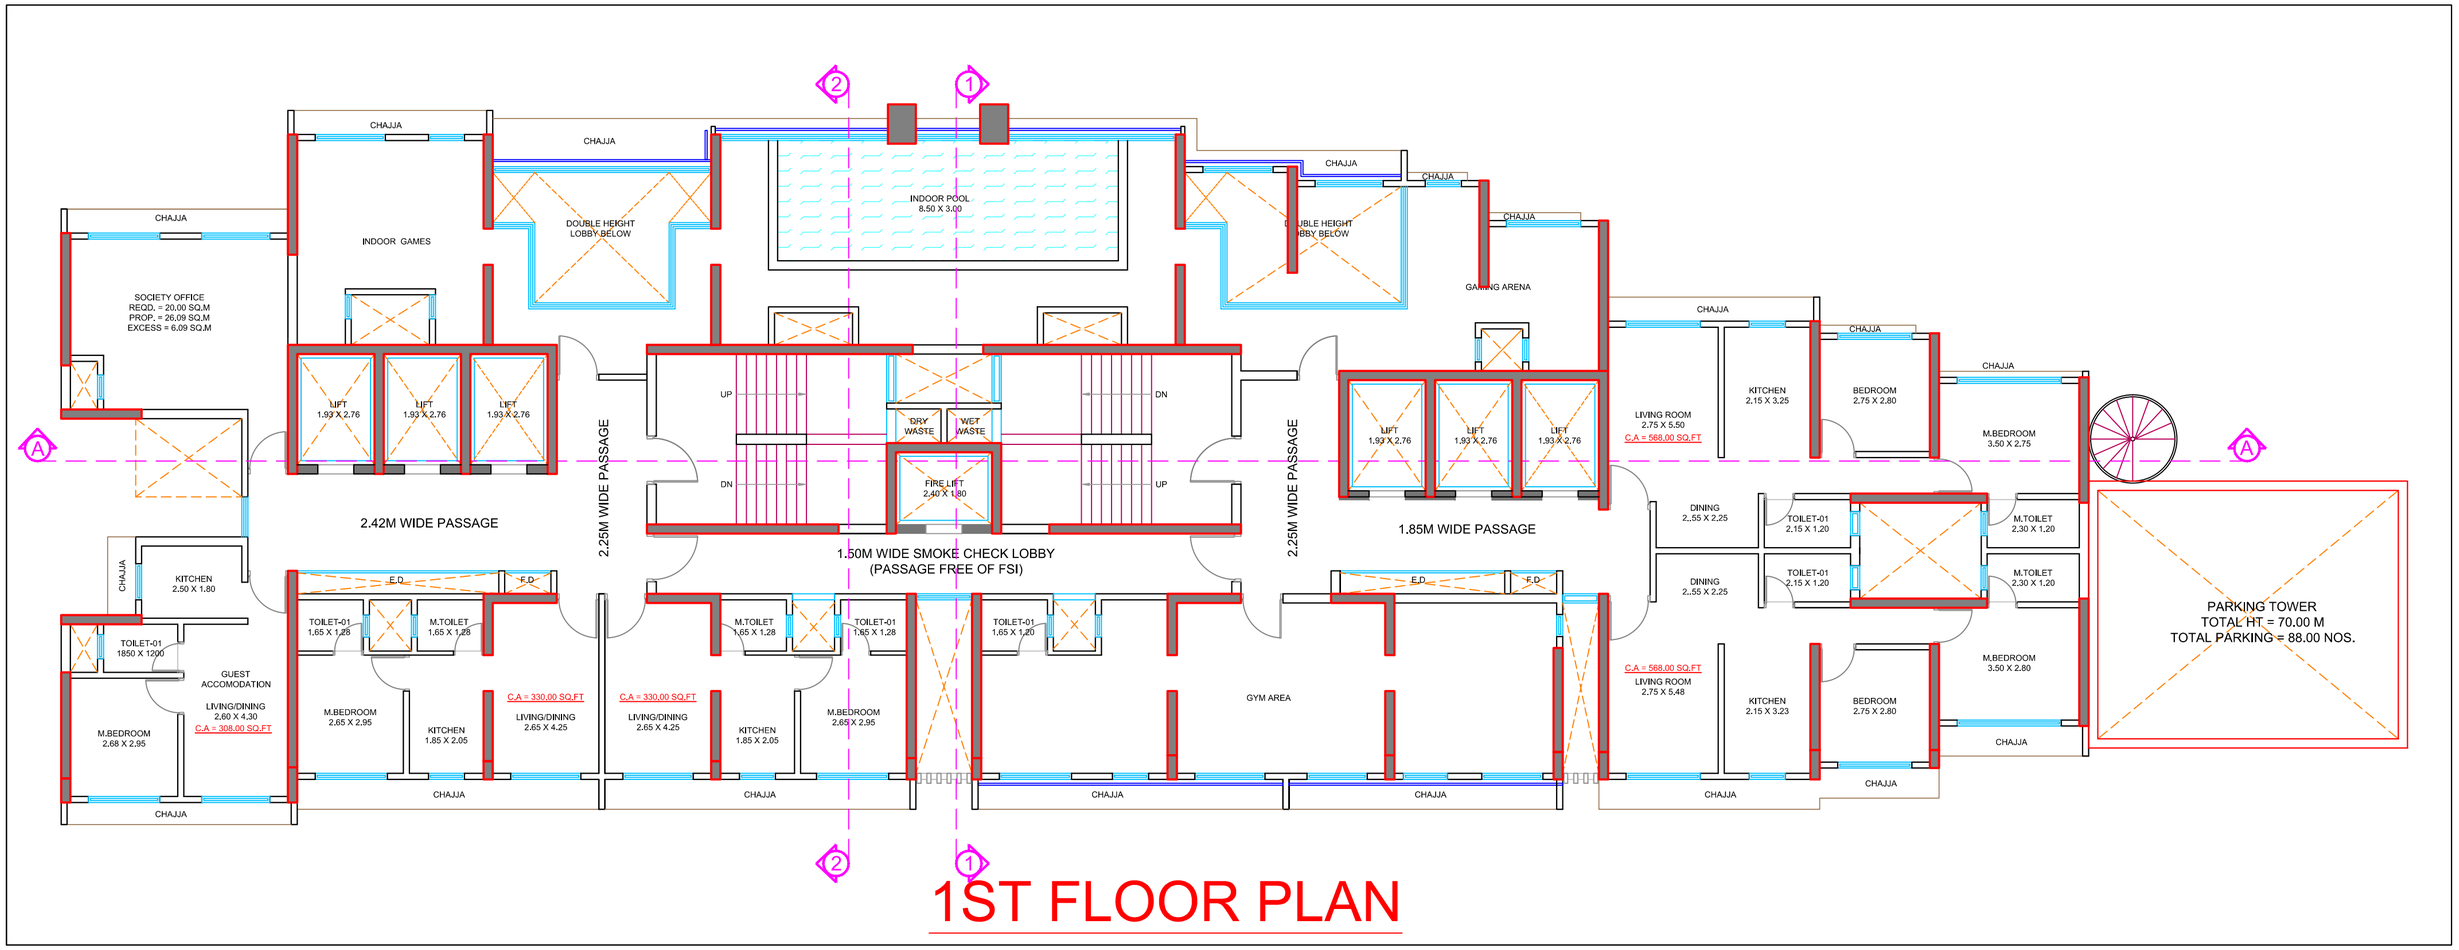

1ST FLOOR PLAN

NORTH

N

DRAWING TITLE

1ST FLOOR PLAN

ISSUED DATE	SCALE
17-03-2018.	N.T.S

PROJECT

PROPOSED RESIDENTIAL AT MALAD EAST

CLIENT

SAI ENTERPRISES