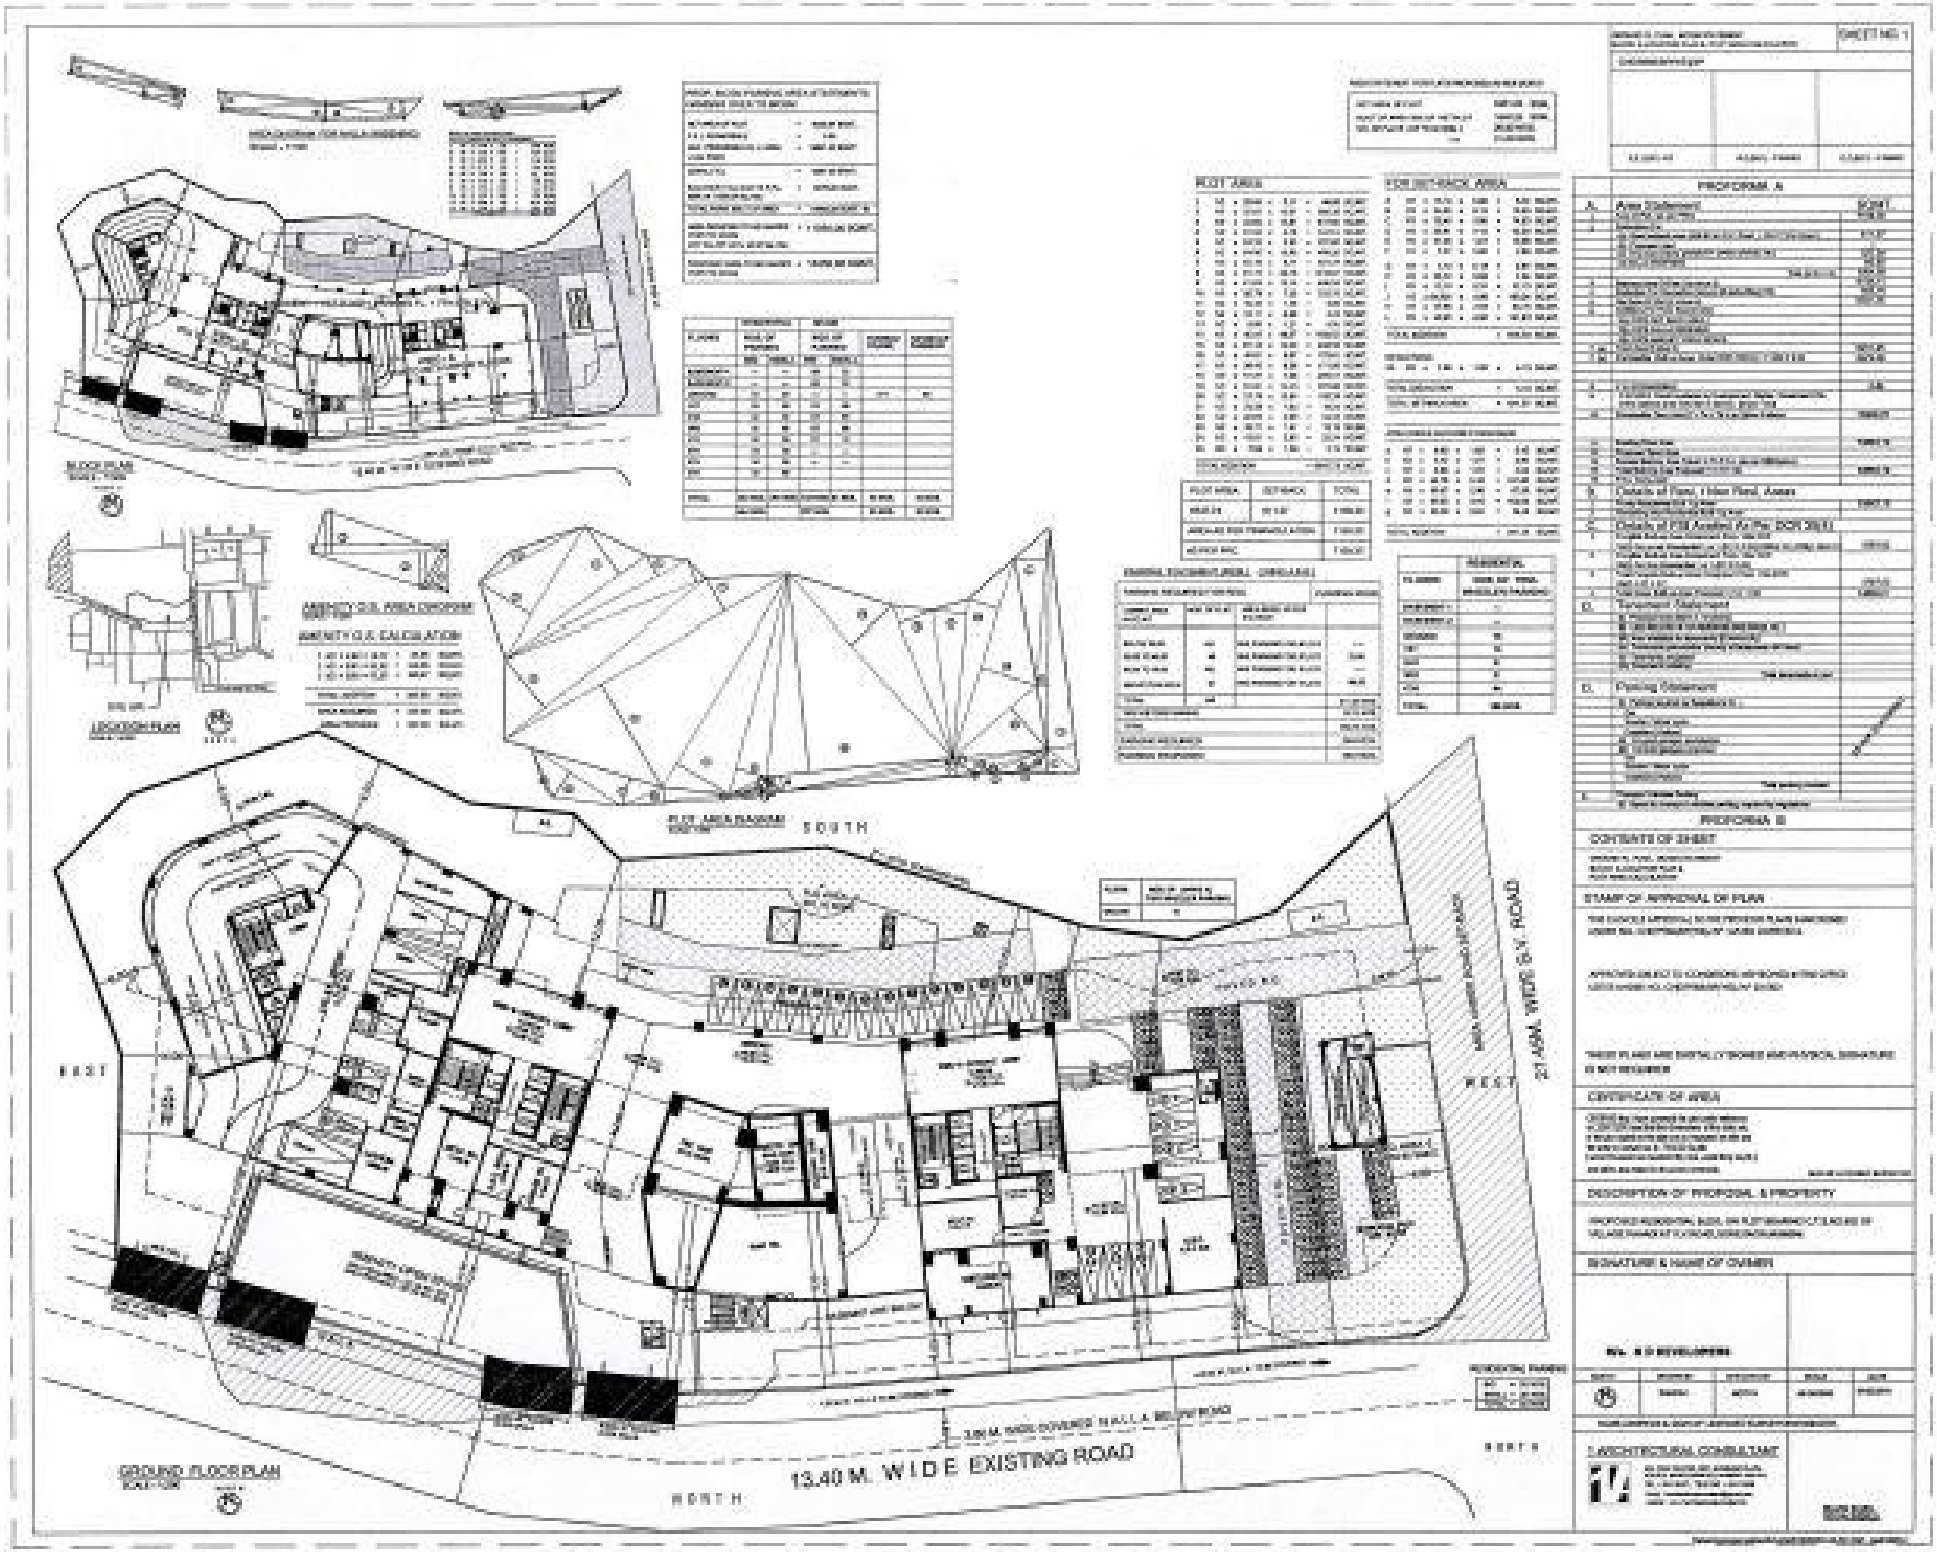
SHEET NO. 1
PROFORMA A
PROFORMA B
CONTENTS OF SHEET
STAMP OF APPROVAL OF PLAN
CERTIFICATE OF AREA
DESCRIPTION OF PROPOSAL & PROPERTY
SIGNATURE & NAME OF OWNER
ARCHITECTURAL CONSULTANT
PLOT AREA
FOR SET BACK AREA
PLOT AREA DIAGRAM
AMENITY O.S. CALCULATION
BLOCK PLAN
LOCATION PLAN
GROUND FLOOR PLAN
SOUTH
WEST
NORTH
EAST
27.40M. WIDE S.V. ROAD
13.40 M. WIDE EXISTING ROAD