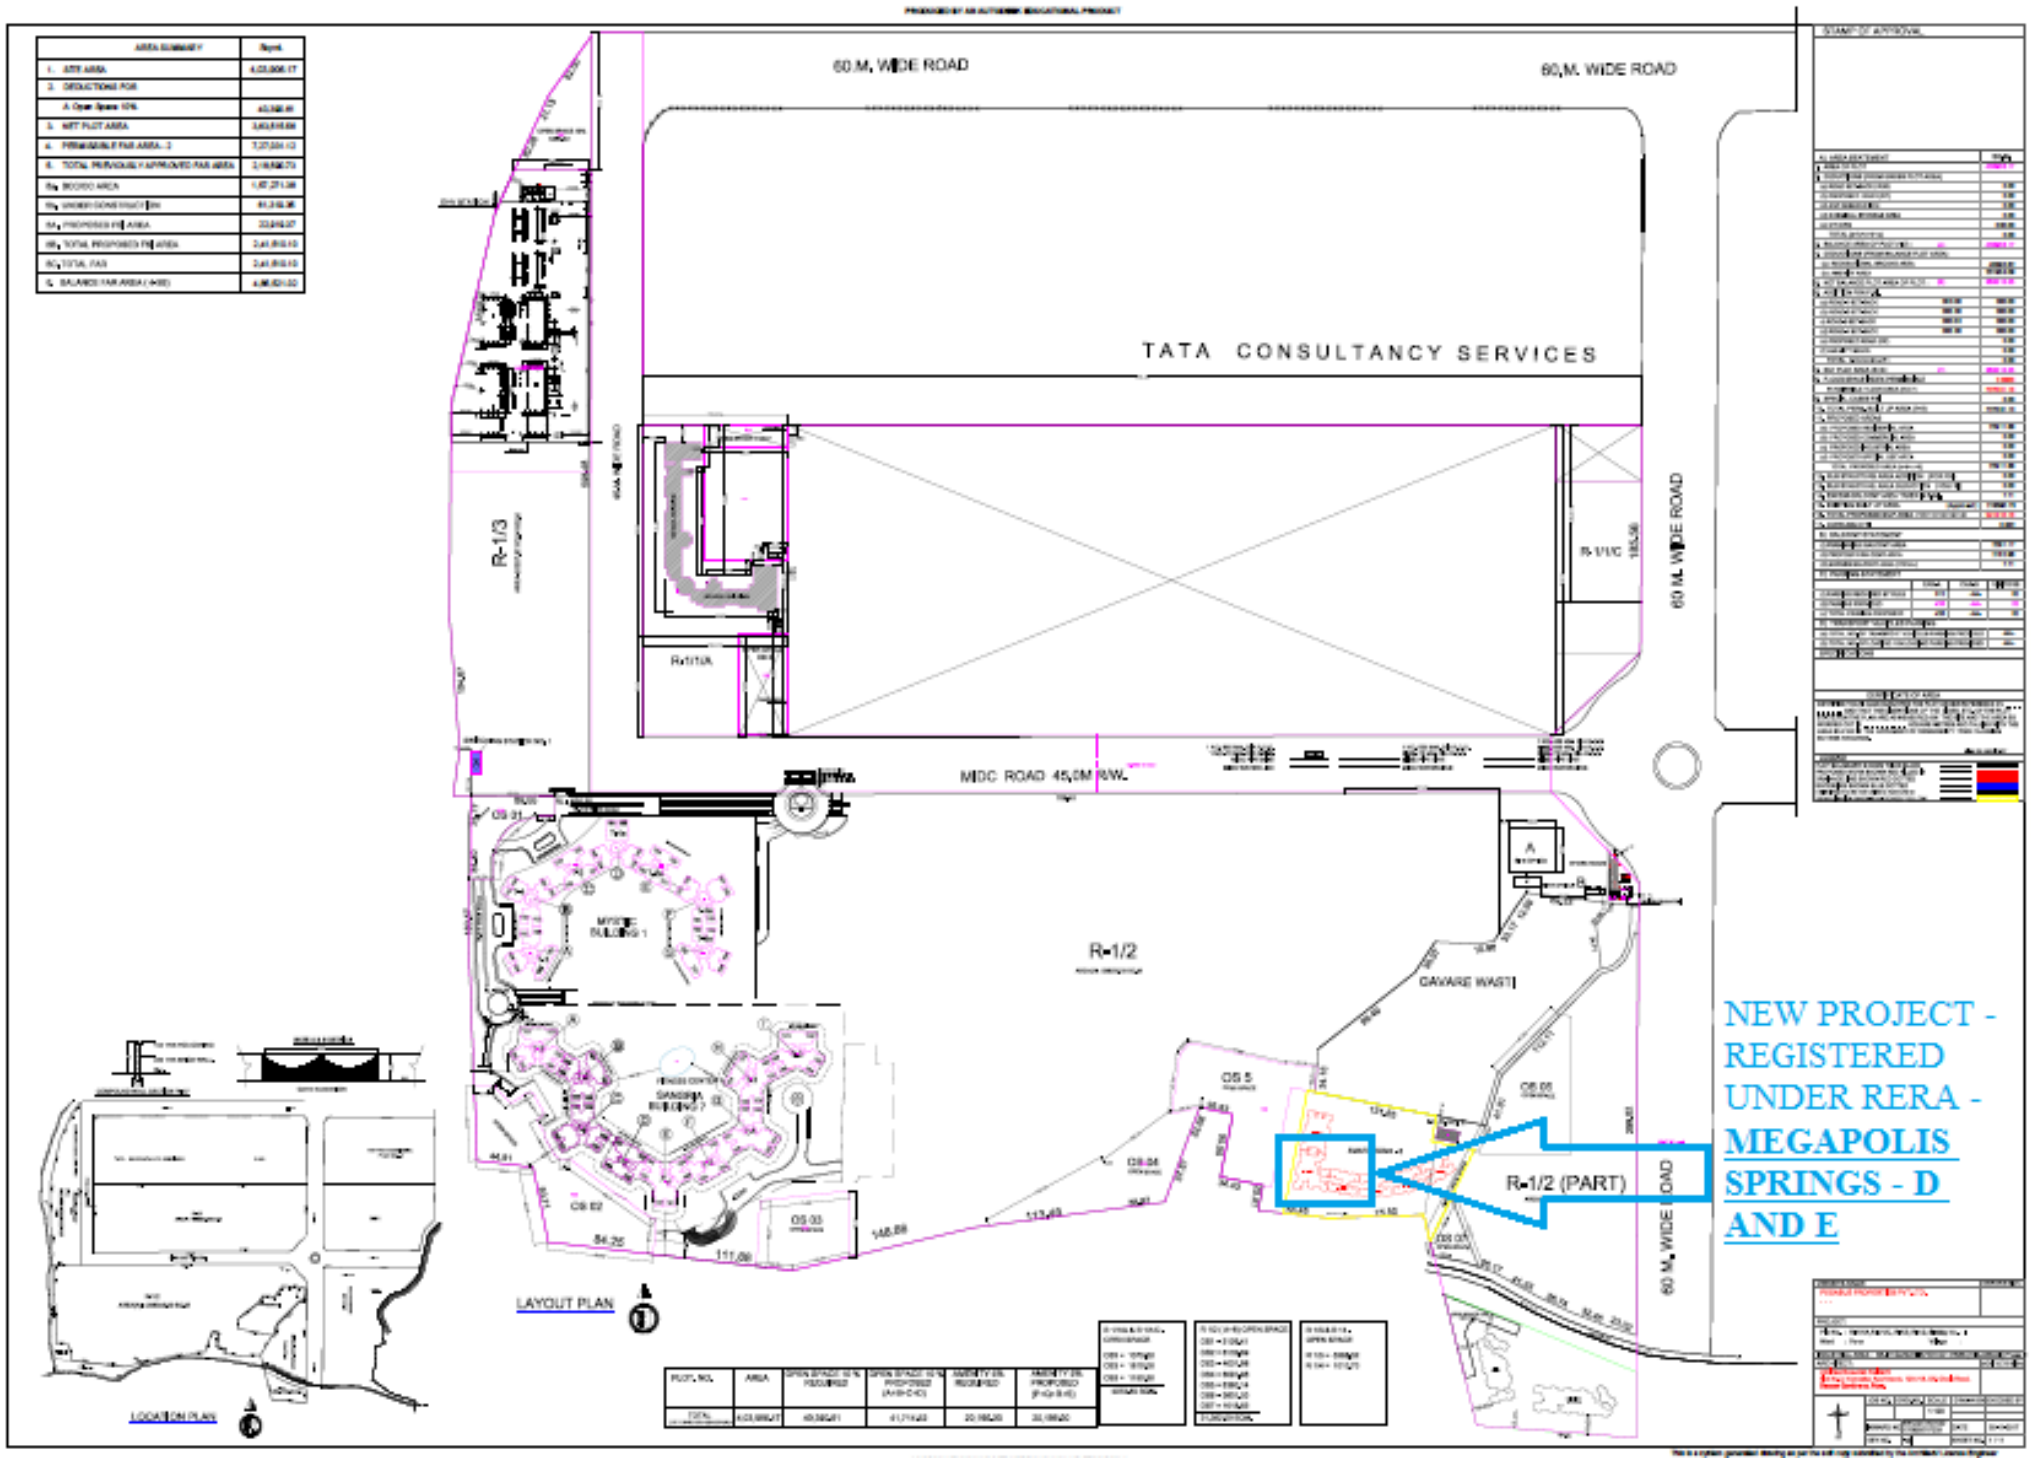
60.M. WIDE ROAD
60.M. WIDE ROAD
TATA CONSULTANCY SERVICES
R-1/3
R-1/1A
R-1/1C
60 M. WIDE ROAD
MIDC ROAD 45.0M R/W.
R-1/2
CAVARE WASTI
R-1/2 (PART)
60 M. WIDE ROAD
LAYOUT PLAN
LOCATION PLAN
NEW PROJECT - REGISTERED UNDER RERA - MEGAPOLIS SPRINGS - D AND E