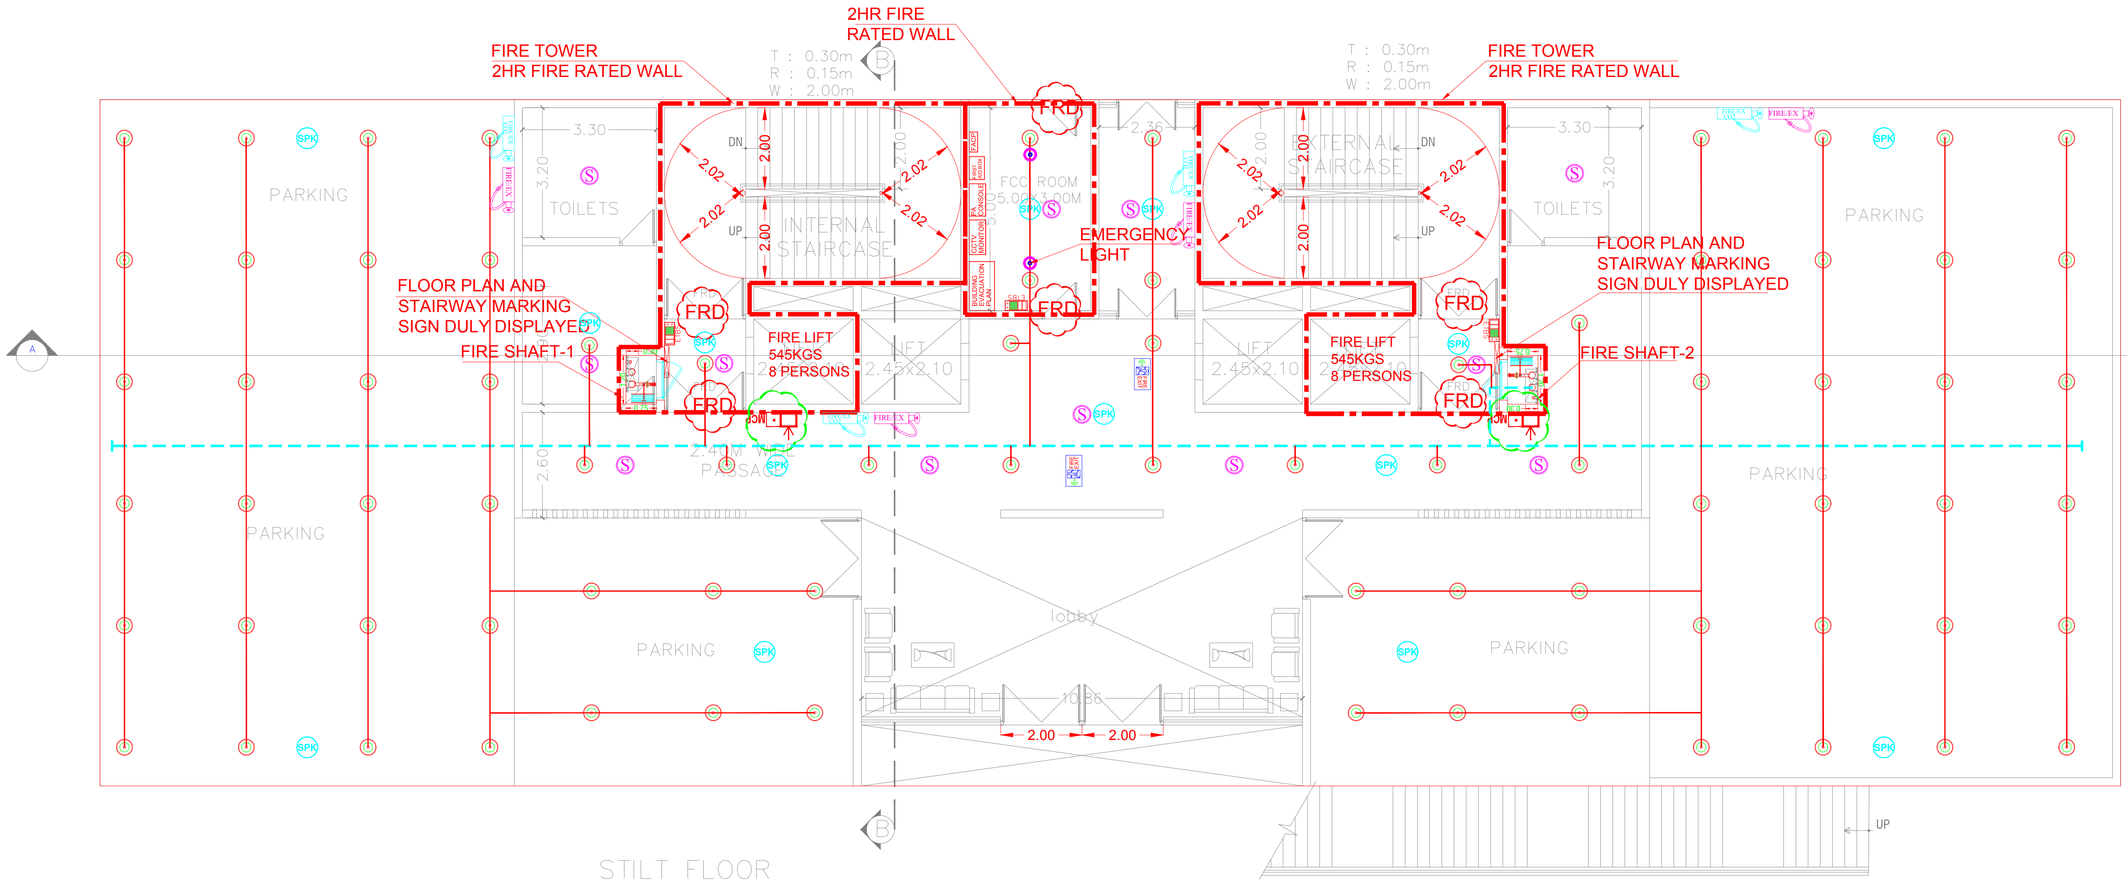

PLAN SHOWING THE PROPOSED RESIDENTIAL APARTMENTS IN SY.NO. 177 (PART) SITUATED AT GOPANAPALLY VILLAGE, SERILINGAMPALLY MANDAL, RANGA REDDY DISTRICT , T.S.

BELONGING TO:

M/S. BRICKS INFRATECH LLP, REPRESENTED BY ITS DESIGNATED PARTNERS:

1. MR. KUNDURU PAVAN KUMAR REDDY
   S/O K. PRABHAKAR REDDY
2. MR. BANDI RAVINDRANATHA REDDY,
   S/O MR. B. NARAYANAREDDY.
3. SMT. P. KAVITHA
   W/O SRI P. TEJAVARDHAN REDDY.

SPECIFICATIONS:

FOUNDATION	:	R.C.C. FOOTING & C.C.BED
BASEMENT	:	C.R.S. IN CEMENT MORTAR
SUPERSTRUCTURE	:	R.C.C. FRAME WORK & BRICK WALLS
COLUMN,BEAM,SLAB, LINTELS,CHAJJAS, ST.CASE ETC.,	:	R.C.C.
PLASTERING	:	CEMENT MORTAR
FLOORING	:	VITRIFIED TILES
DOORS & WINDOWS	:	C.T.WOOD FRAME

OPENINGS:

DOORS:
MD : 1.07 X 2.10
D : 0.99 X 2.10
D1 : 0.84 X 2.10
SD : 2.44 X 2.10
FRD : 1.00 X 2.10

WINDOWS:
W : 1.83 x 1.20
W1 : 1.52 x 1.20
W2 : 1.22 x 1.20
W3 : 0.91 x 1.20
W4 : 0.60 x 1.20
GLSW : 2.44 X 1.20

VENTILATORS:
V : 0.61 x 0.60

REFERENCE:

PROPOSED
EXISTING
TO BE DISMANTLED

NORTH: W N S E

NOTE:ALL DIMENSIONS ARE IN METERS SCALE: 1 : 100

LEGEND:

SYMBOL	DETAIL
	HOSE BOX
	HOSE REEL
	SINGLE HEAD HYDRANT VALVE
	PENDENT SPRINKLER
	ELECTRONIC HOOTER 0.6 Mtrs FROM CEILNG
MCP	MANUAL CALL POINT 1.2 Mtrs FROM FFL
	SMOKE DETECTOR (BELOW)
FIRE EX	FIRE EXTINGUSHER (WATER BASED) 9.0 Ltrs @ 1.5 Mtrs FROM FFL
FIRE EX	FIRE EXTINGUSHER(CO2) 6.0 Kgs @ 1.5 Mtrs FROM FFL
EXIT	EXIT SIGN BOARD
SPK	SPEAKER
	HEAT DETECTOR
	BUTTERFLY VALVE
FS	FLOW SWITCH
	WALL MOUNTED SPRINKLER
	ELECTRONIC TALK BACK SYSTEM

Owner's / Builder's Signature

Authorised Signatory

Structural Engineer's Signature

ARSA

Architect's Signature

Fire Consultant's Signature

SHEET TITLE : SANCTION DRAWING

AMENITIES BLOCK
STILT FLOOR PLAN

SHEET No : SHEET NO : 3