SHEET NO: 2/9

9/2/17
1:25 PM

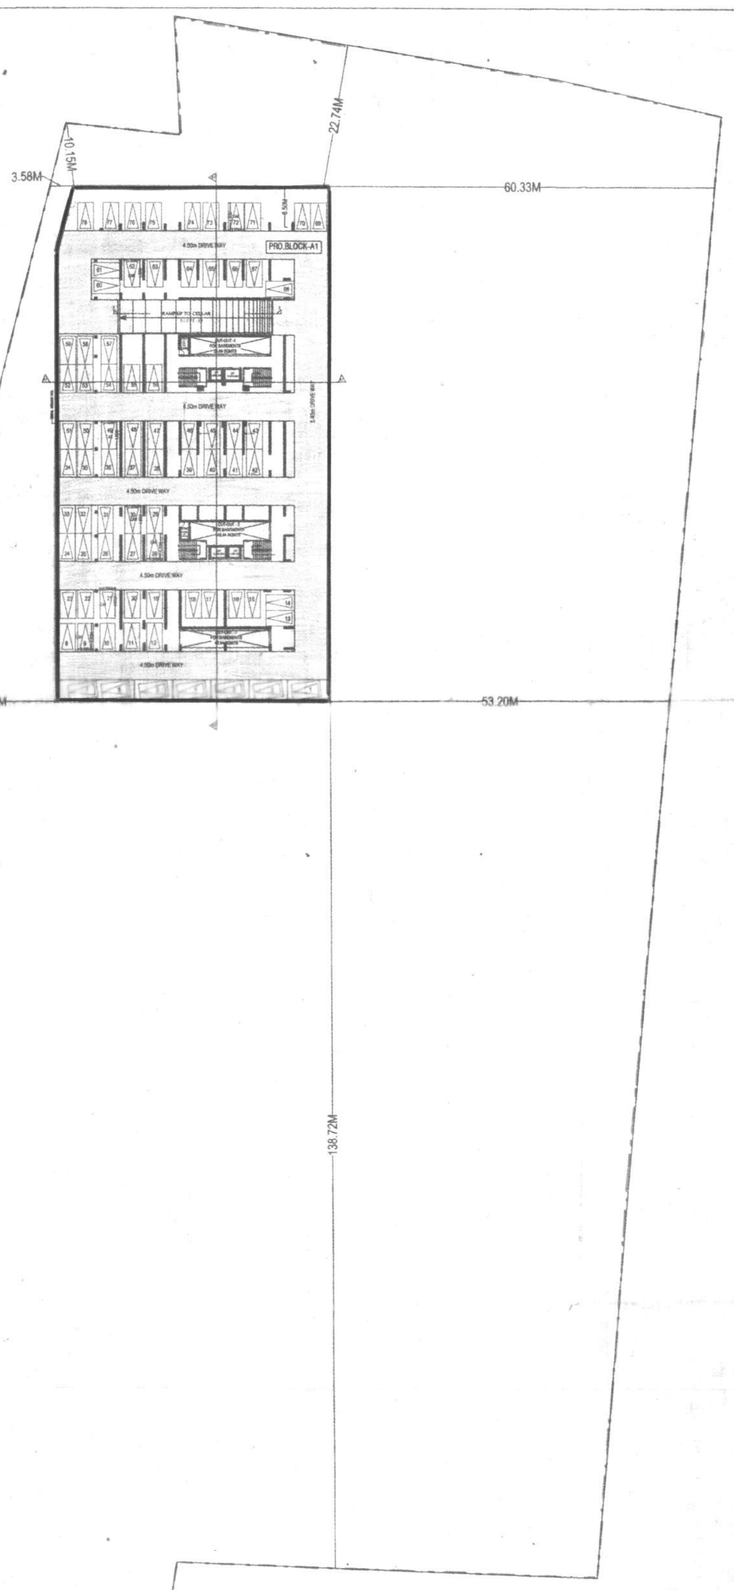

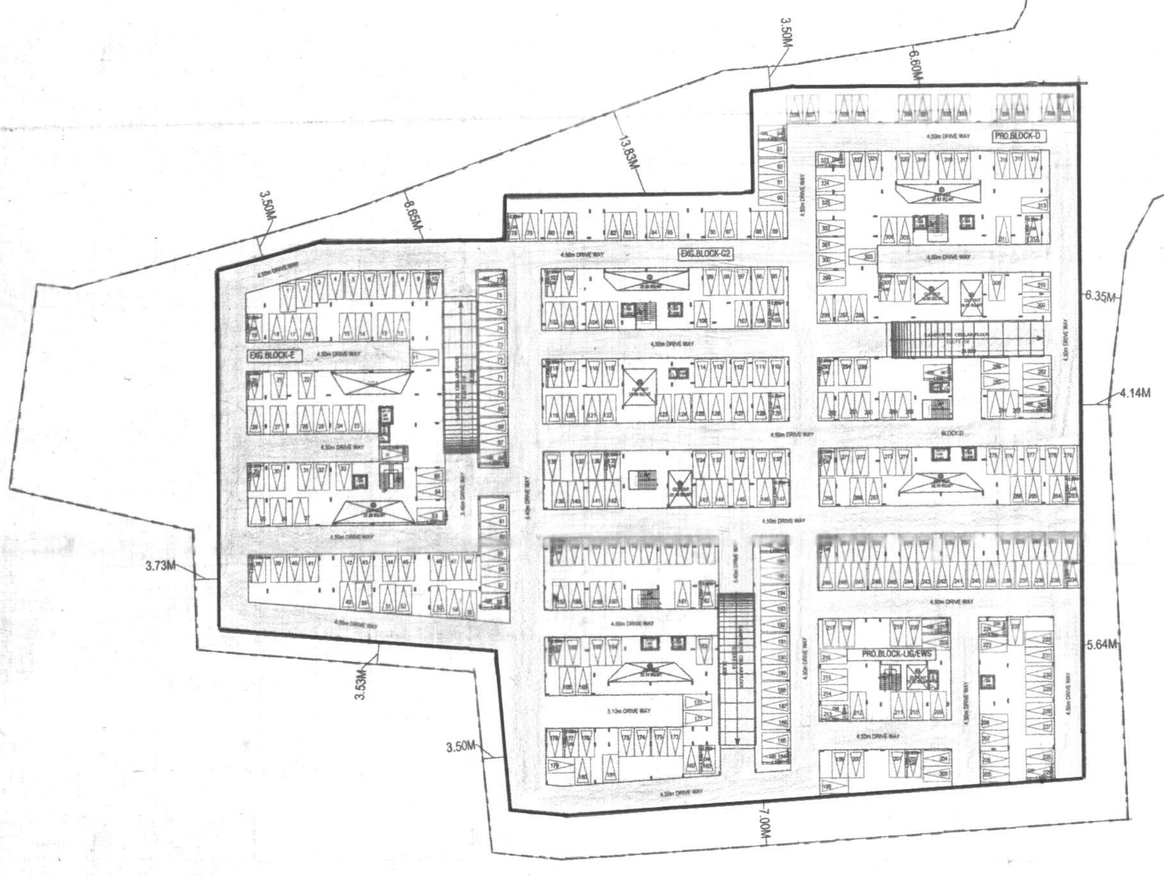

SUB CELLAR PLAN

(SCALE 1:400)

NO.OF CAR PARKINGS =337(BLOCK -E , C2, D, LIG/EWS)
NO.OF CAR PARKINGS =78(BLOCK-A1)
TOTAL CAR PARKINGS IN SUB CELLAR = 415 NOS.

Office Use

OFFICE SEAL

FILE No.		CSC	TP-	200
PERMIT No.			DATE	

Conditions:

1. The permission accorded does not confer any ownership rights. At a later stage if it is found that the documents are false and fabricated the permission will be revoked U/s 450 of HMC Act 1955.
2. If construction is not commenced within one year, building application shall be submitted afresh duly paying required fees.
3. Sanctioned Plan shall be followed strictly while making the construction.
4. Sanctioned Plan copy as attested by the GHMC shall be displayed at the construction site for public view.
5. Commencement Notice shall be submitted by the applicant before commencement of the building U/s 440 of HMC Act.
6. Completion Notice shall be submitted after completion of the building & obtain occupancy certificate U/s 455 of HMC Act.
7. Occupancy Certificate is compulsory before occupying any building.
8. Public Amenities such as Water Supply, Electricity Connections will be provided only on production of occupancy certificate.
9. Prior Approval should be obtained separately for any modification in the construction.
10. Tree Plantation shall be done along the periphery and also in front of the premises.
11. Tot-lot shall be fenced and shall be maintained as greenery at owners cost before issue of occupancy certificate.
12. Rain Water Harvesting Structure (percolation pit) shall be constructed.
13. Space for Transformer shall be provided in the site keeping the safety of the residents in view.
14. Garbage House shall be made within the premises.
15. Cellar and stilts approved for parking in the plan should be used exclusively for parking of vehicles without partition walls & rolling shutters and the same should not be converted or misused for any other purpose at any time in future as per undertaking submitted.
16. No. of units as sanctioned shall not be increased without prior approval of GHMC at any time in future.
17. This sanction is accorded on surrendering of Road affected portion of the site to GHMC free of cost with out claiming any compensation at any time as per the undertaking submitted.
18. Strip of greenery on periphery of the site shall be maintained as per rules.
19. Blocking of Building Materials on footpath and road margin causing obstruction to free movement of public & vehicles shall not be done, failing which permission is liable to be suspended.
20. The permission accorded does not bar the application or provisions of Urban Land Ceiling & Regulations Act 1976.
21. The Developer / Builder / Owner to provide service road wherever required with specified standards at their own cost.
22. A safe distance of minimum 3.0mts. Vertical and Horizontal Distance between the Building & High Tension Electrical Lines and 1.8mts. for Low Tension electrical line shall be maintained.
23. No front compound wall for the site abutting 18 mt. road width shall be allowed and only iron grill or Low height greenery hedge shall be allowed.
24. If greenery is not maintained 10additional property tax shall be imposed as penalty every year till the condition is fulfilled.
25. All Public and Semi Public buildings above 300Sq.mts. shall be constructed to provide facilities to physically handicapped persons as per provision of NBC of 2005.
26. The mortgaged builtup area shall be allowed for registration only after Occupancy Certificate is produced.
27. The Registration authority shall register only the permitted builtup area as per sanctioned plan.
28. The Financial Agencies and Institutions shall extend loan facilities only to the permitted builtup area as per sanctioned plan.
29. The Services like Sanitation, Plumbing, Fire Safety requirements, lifts, electrical installations etc., shall be executed under the supervision of Qualified Technical Personnel.
30. Architect / Structural Engineer if changed, the consent of the previous Architect / Structural Engineer is required and to be intimated to the GHMC.
31. Construction shall be covered under the contractors all risk Insurance till the issue of occupancy certificate (wherever applicable).
32. As per the undertaking executed in terms of G.O. Ms. No. 541 MA, dt. 17-11-2000 (wherever applicable),
   a) The construction shall be done by the owner, only in accordance with sanctioned Plan under the strict supervision of the Architect, Structural Engineer and site engineer failing which the violations are liable for demolition besides legal action.
   b) The Owner, Builder,Developer, Architect, Structural Engineer and Site Engineer are jointly & severally responsible to carry out and complete the constructionstrictly in accordance with sanctioned plan.
   c) The Owner, Builder,Developer, Architect, Structural Engineer and Site Engineer are jointly and severally are held responsible for the structural stability during the building construction and should strictly adhere to all the conditions in the G.O.
   d) The Owner / Builder,Developer, should not deliver the possession of any part of built up area of the building by way of Sale / Lease unless and until Occupancy Certificate is obtained from GHMC after providing all the regular service connections to each portion of the building and duly submitting the following.
   (i) Building Completion Certificate issued by the Architect duly certifying that the building is completed as per the sanctioned plan.
   (ii) Structural Stability Certificate issued by the Structural Engineer duly certifying that the building is structurally safe and the construction is in accordance with the specified designs.
   (iii) An extract of the site registers containing inspection reports of Site Engineer, Structural Engineer and Architect.
   (iv) Insurance Policy for the completed building for a minimum period of three years.
33. Structural Safety and Fire Safety Requirements shall be the responsibility of the Owner, Builder/ Developer, Architect and St. Engineer to provide all necessary Fire Fighting installations as stipulated in National Building Code of India, 2005 like:
   i) To provide one entry and one exit to the premises with a minimum width of 4.5mts. and height clearance of 5mts
   ii) Provide Fire resistant swing door for the collapsible lifts in all floors.
   iii) Provide Generator, as alternate source of electric supply.
   iv) Emergency Lighting in the Corridor / Common passages and stair case.
   v) Two numbers water type fire extinguishers for every 500 Sq.mts. of floor area with minimum of four numbers fire extinguishers per floor and 5k DCP extinguishers minimum 2 Nos. each at Generator and Transformer area shall be provided as per I.S.I. specification No.2190-1992.
   vi) Manually operated and alarm system in the entire buildings;
   vii) Separate Underground static water storage tank capacity of 25, 000 ltts. Capacity.
   viii) Separate Terrace Tank of 25,000ltts capacity for Residential buildings;
   ix) Sprinkler system is to be provided if the basement area exceed 200Sq.mts.
   xi) Electrical Wiring and installation shall be certified by the electrical engineers to ensure electrical fire safety.
   xii) Transformers shall be protected with 4 hours rating fire resist constructions.
   xiii) To create a joint open spaces with the neighbouring buildings for easy access for maneuverability of fire vehicles.No parking or any constructions shall be made in setbacks.

Multi-Storeyed Building

FOR PARTY

Office Use

FILE No: 107669/05/12/A2/G1/G+11/2016
PERMIT No: 59326/HO/G1/G+11/2016 DATED 18-07-2017

That the condition imposed on Sheet no: 1 should be followed

Y. Vasheela Devi
Jt. COMMISSIONER
Greater Hyderabad Municipal Corporation
Hyderabad

REVISED PLAN FOR PROPOSED CONSTRUCTION OF BLOCK NO.A-1, D, EWS/LIG & AMENITIES BLOCK IN ADDITION TO EXISTING RESIDENTIAL APARTMENT BLOCKS IN SY.No: 663(P),667,668,671(P) SITUATED AT KAPRA VILLAGE, KEESARA MANDAL, R.R.DIST, A.P BELONGS TO:

M/S .JANAPRIYA PROJECTS REPRESENTED BY
JANAPRIYA ENGINEERS SYNDICATE Ltd.
SRI.K.RAVINDER REDDY. MANAGING DIRECTOR.

SANCTIONED LETTER NO: 228/CSC/TP-01/2009
VIDE PERMIT NO: 16/3 DATED: 12.01.2010

SPECIFICATIONS

FOUNDATION	C. C BED 1 : 4 : 8
COLOUMNS	R.C.C. 1:2:4
SUPER STRUCTURE	R.C/C/BIRICK IN C.M
SLAB, BEAMS,CHAJJAS	R.C.C 1:2:4
DOORS , WINDOWS	TEAK /C.T WOOD
VENTILATOR	C.T. WOOD
FLOORING	MARBLE FLOORING
PLASTERING	IN C.M

SCHEDULE OF JOINERY

DOORS:-
D = 1.07mx2.1m
D1 = 0.90mx2.1m
D2 = 0.76mx2.1m
D/W1= 1.52x2.10M
VENTILATOR:-
V = 0.8mx0.45m

WINDOWS:-
W = 1.8mx1.35m
W1 = 1.2mx1.35m
W2 = 0.9mx1.35m
W3 = 0.6mx1.35m
KW = 1.2mx0.90m
KW1 = 0.7mx0.90m

SCHEDULE OF AREAS

TOTAL LAND AREA : 51536.02 SQ.MTS (OR) 12.735 ACRES
AREA AFFECTED UNDER MASTER PLAN ROAD WIDENING:1619.06 SQ.MTS
NET PLOT AREA : 49917.02 SQ.MTS (OR) 12.334 ACRES

BUILT UP AREA

EXISTING BLOCKS
BLOCK -C2 (SUB CELLAR+CELLLAR+GROUND +9 FLOORS) : 20982.01 SQ.MTS
BLOCK -E (SUB CELLAR+CELLLAR+GROUND +9 FLOORS) : 12409.91 SQ.MTS
TOTAL AREA : 33391.92 SQ.MTS

PROPOSED BLOCKS
BLOCK-A1 (SUB CELLAR+CELLLAR+GROUND +9 FLOORS) : 19820.79 SQ.MTS
BLOCK-D (SUB CELLAR+CELLLAR+GROUND +9 FLOORS) : 16921.41 SQ.MTS
L.I.G & E.W.S (SUB CELLAR+CELLLAR+GROUND +4 FLOORS) : 3216.72 SQ.MTS
TOTAL AREA : 39958.92 SQ.MTS

BUILT UP AREA EXISTING & PROPOSED BLOCKS : 73350.84 SQ.MTS

MORTGAGE AREA

REQ.MORTGAGE AREA (E,C2,D,A1 & LIG/EWS) :7335.080 SQ.MTS. (10.00% ON BUA)

PRO.MORTGAGE AREA - BLOCK D
GROUND FLOOR : 868.57 SQ.MTS
FIRST FLOOR : 932.61 SQ.MTS
SECOND FLOOR : 1738.42 SQ.MTS
TOTAL : 3539.60 SQ.MTS

PRO.MORTGAGE AREA - BLOCK A1
SECOND FLOOR : 3008.35 SQ.MTS.

PRO.MORTGAGE AREA - BLOCK LIG/EWS
GROUND FLOOR : 548.36 SQ.MTS
FIRST FLOOR : 667.59 SQ.MTS
SECOND FLOOR : 667.59 SQ.MTS
TOTAL : 1881.54SQ.MTS

GRAND TOTAL : 7429.49 SQ.MTS(10.13%)

NO.OF FLATS

EXISTING BLOCK C2 = 219 NOS	PROPOSED BLOCK D = 176 NOS
EXISTING BLOCK E = 119 NOS.	PROPOSED BLOCK LIG/EWS = 87 NOS(EWS-40, LIG-47)
	PROPOSED BLOCK A1 = 277 NOS
TOTAL= 338 NOS	TOTAL= 540 NOS
GRAND TOTAL= 878 NOS	

PARKING AREA

REQUIRED PARKING AREA(E,C2,D &LIG/EWS) :17664.92 SQ.MTS. (33.00% ON BUA)
PRO. SUB CELLAR PARKING AREA(E,C2,D &LIG/EWS) : 12498.30 SQ.MTS.
PRO. CELLAR PARKING AREA(E,C2,D &LIG/EWS) : 12498.30 SQ.MTS.
TOTAL PARKING AREA(E,C2,D &LIG/EWS) : 24996.60 SQ.MTS. (46.70% ON BUA)
REQ CELLAR VENTILATION DUCT AREA : 624.92 SQ.MTS. (2.50%)
PROP CELLAR VENTILATION DUCT AREA : 633.02 SQ.MTS. (2.53%)

REQUIRED PARKING AREA (A1 BLOCK) : 5540. 86SQ.MTS. (33.00% ON BUA)
PRO SUB CELLAR PARKING AREA (A1 BLOCK) : 3518.77 SQ.MTS.
PRO CELLAR PARKING AREA (A1 BLOCK) : 3518.77 SQ.MTS.
PROPOSED PARKING AREA (A1 BLOCK) : 7037.54 SQ.MTS. (35.51%)
REQ CELLAR VENTILATION DUCT AREA : 175.94 SQ.MTS. (2.50%)
PROP CELLAR VENTILATION DUCT AREA : 246.88 SQ.MTS. (3.51%)

TOTAL NO OF CAR PARKINGS : 803 NOS

CIVIC AMENITIES AREA

REQUIRED CIVIC AMENITIES AREA : 2200.53 SQ.MTS.(3.0% ON BUA)
PROPOSED AMENITIES BLOCK AREA : 2487.02 SQ.MTS.
PROPOSED AMENITIES AREA IN BLOCK D : 278.25 SQ.MTS.
TOTAL CIVIC AMENITIES AREA : 2765.27 SQ.MTS. (3.74%)

REQ. AMENITIES MORTGAGE AREA : 274.53 SQ.MTS. (10% ON BUA)
PRO. AMENITIES MORTGAGE AREA : 274.58 SQ.MTS.
REQ. AMENITIES BLOCK PARKING AREA : 1065.49 SQ.MTS. (44.00%)
PRO. AMENITIES BLOCK PARKING AREA : 1134.10 SQ.MTS. (45.97%)
REQ CELLAR VENTILATION DUCT AREA : 26.36 SQ.MTS.(2.50%)
PROP CELLAR VENTILATION DUCT AREA : 26.53 SQ.MTS.(2.69%)

TOT-LOT AREA

REQUIRED TOT-LOT AREA : 4991.70 SQ.MTS. (10.00%)
PROPOSED TOT-LOT AREA : 5546.59 SQ.MTS. (11.11%)

REFERENCE
PROPOSED
EXISTING
SCALE 1:400

SUB CELLAR PLAN

Owner's Signature:

Builder's Signature: (Regn.No.)

M/s. JANAPRIYA PROJECTS
Rep. By Sri K. Ravinder Reddy
B. Tech (Civil)
GHMC LIC No. BL/1328/2008-019
H.No.,8-2-120/86/1, 8-2-120/86,
Keerthi & Pride Towers, Road No.2,
Banjarahills, Hyderabad-500 029.

Architect's Signature: (Regn.No.)

T. A. J. SANDEEPA
B.Arch.
Consulting Architect
C.A. Reg. No. CA/2005/36151
H.No. 3-2-5/35, Kachiguda,
Hyderabad-500 027

Structural Engineer's Signature: (Regn.No)

S.AMUDHALINGAM, M.Tech (Strl)
Licenced Strl. Engineer,
LIC NO.08/Strl/Engg/TP10/GHMC/2015-2020
Flat No.106, Rajasthan Apts,
Begumpet, Hyderabad - 16.