1- CONCEPT | 2-SCHEMATIC | 3-SALE PLANS | **4-SANCTION DRAWING** | 5-TENDER DRAWING | 6-BASE DRAWING | 7-WORKING DRAWING | 8- AS BUILT DRAWING

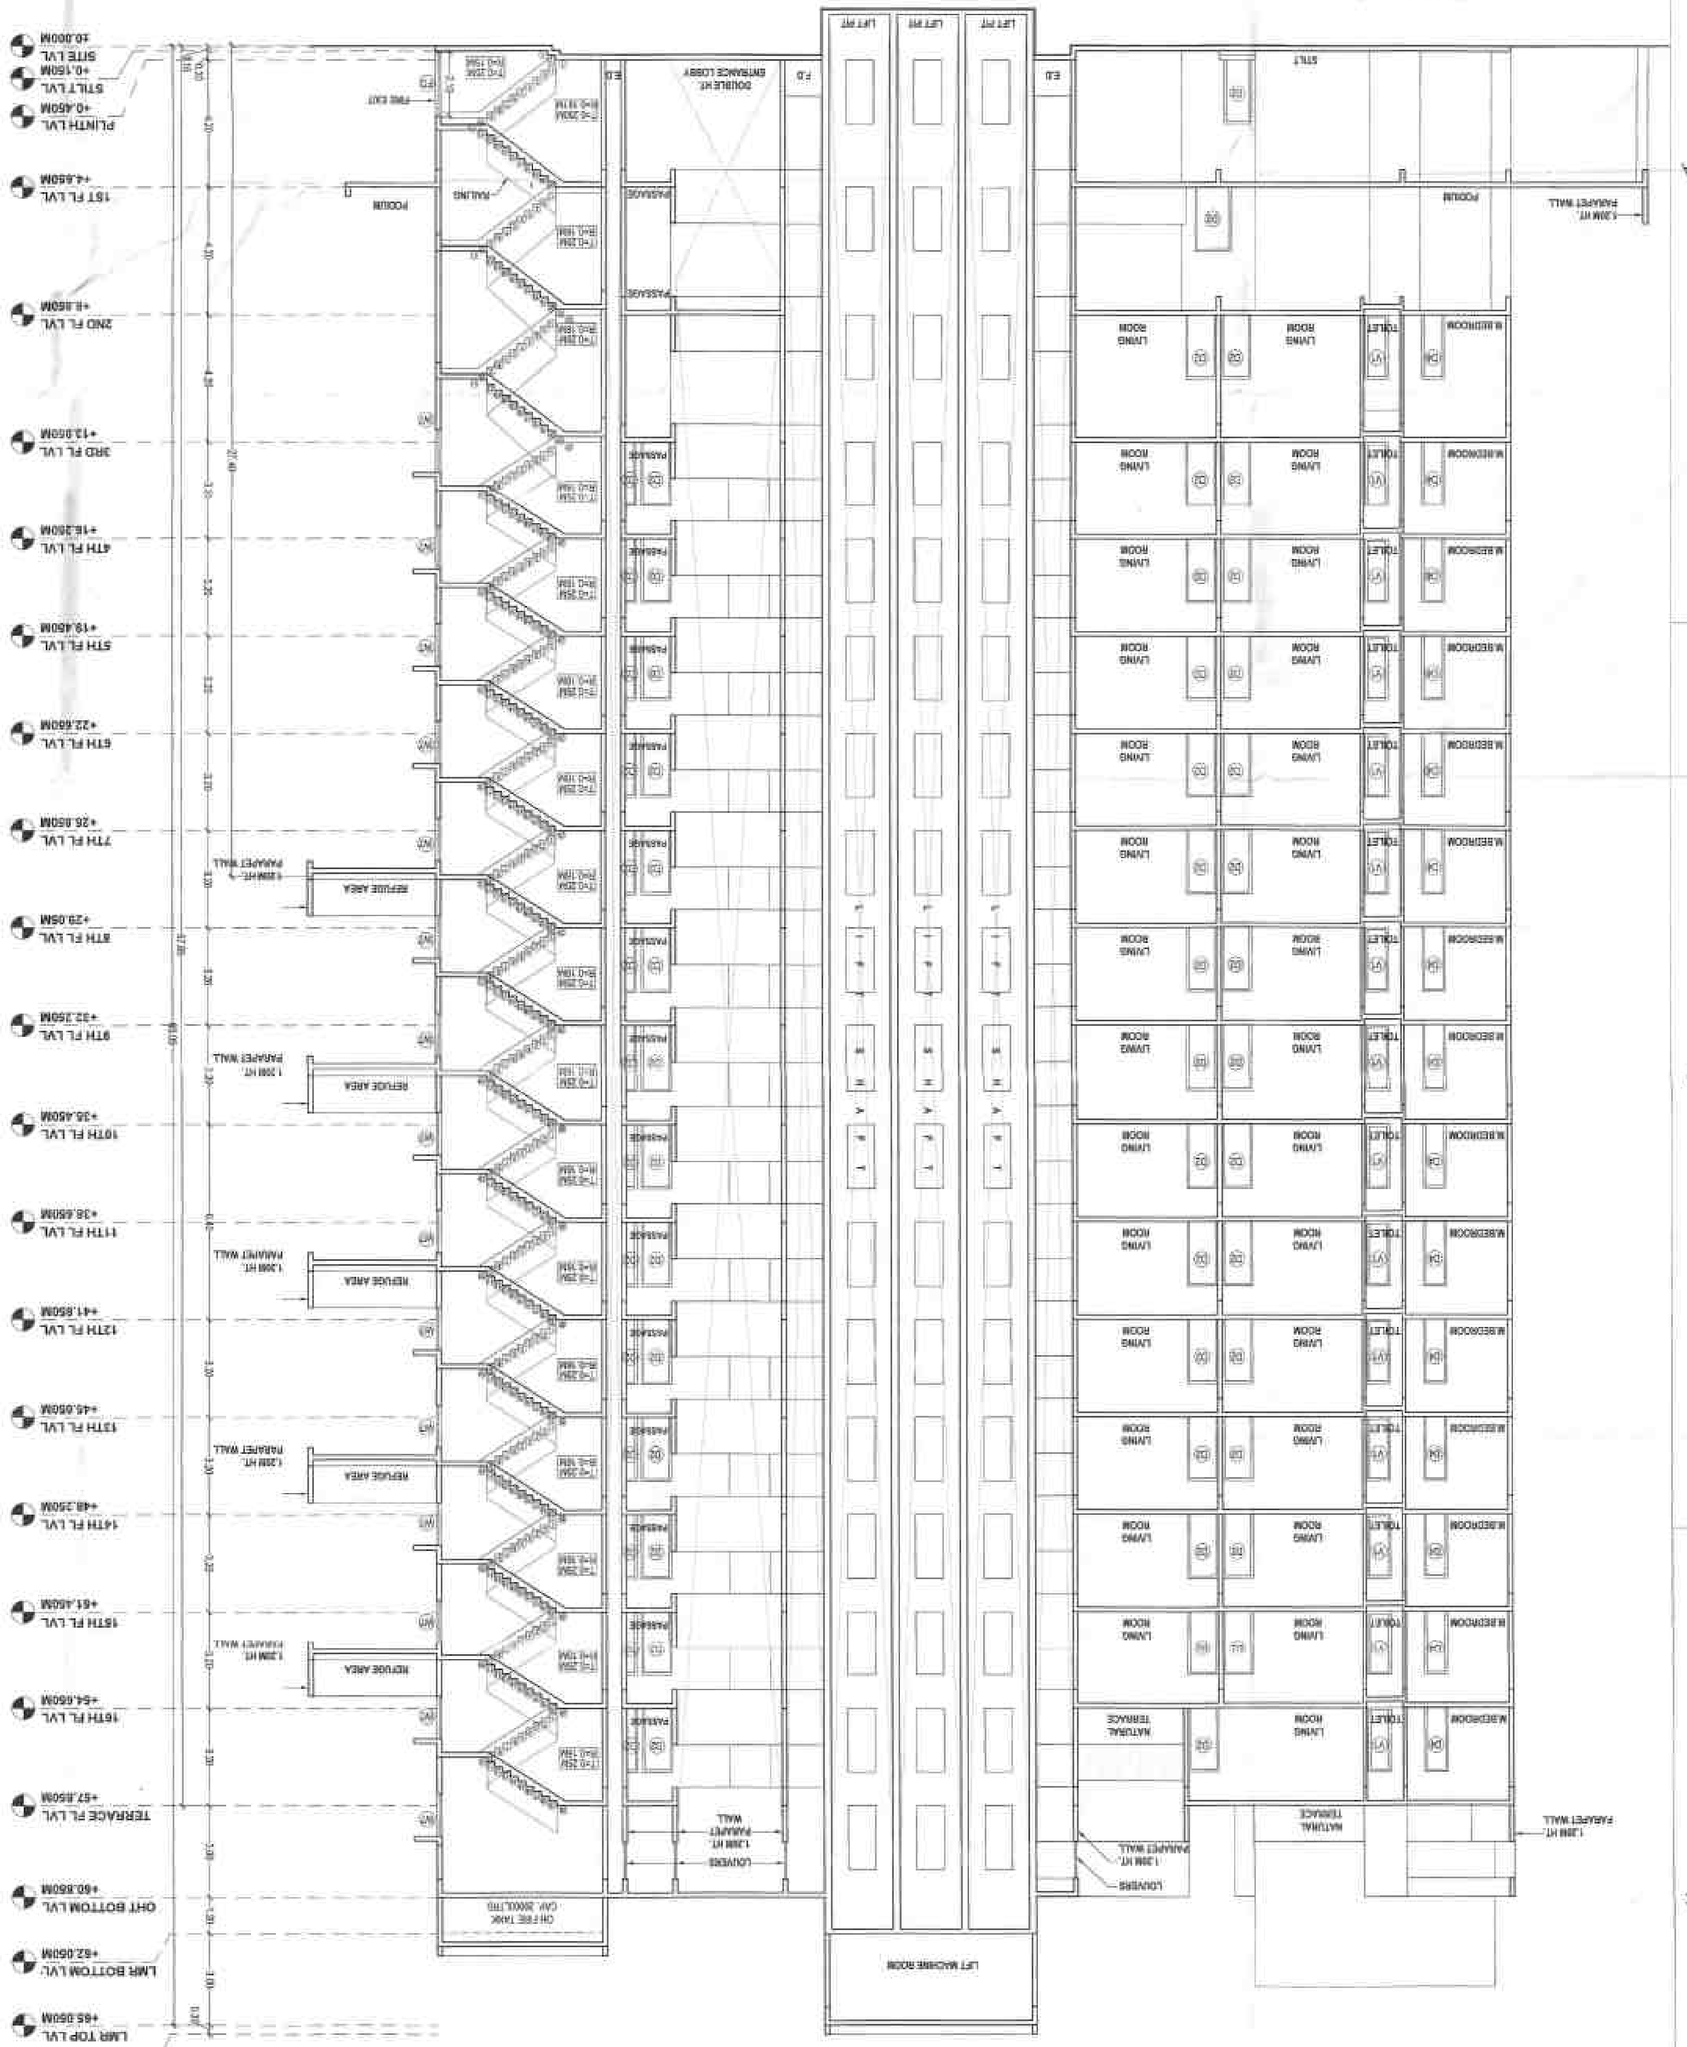

DOOR SCHEDULE		
TYPE MARK	WIDTH	HEIGHT	DESCRIPTION
S5	As PER PLAN	3.60	ROLLING SHUTTER
FD	1.20	2.10	FIRE RESISTANCE DOOR
D1	1.20	2.10	UMINATED FLUSH DOOR
D2	1.00	2.10	UMINATED FLUSH DOOR
D3	0.90	2.10	UMINATED FLUSH DOOR
D4	0.75	2.10	UMINATED FLUSH DOOR
D5	1.80	2.10	UMINATED FLUSH DOOR

WINDOW SCHEDULE			
TYPE MARK	WIDTH	HEIGHT	DESCRIPTION
W1	2.75	2.45	SLIDING WINDOW
W2	2.70	2.45	SLIDING WINDOW
W3	2.19	2.45	SLIDING WINDOW
W4	1.75	2.45	SLIDING WINDOW
W5	1.65	2.45	SLIDING WINDOW
W6	1.55	2.45	SLIDING WINDOW
W7	1.20	1.40	SLIDING WINDOW
W8	3.28	1.40	SLIDING WINDOW
W9	1.50	1.40	SLIDING WINDOW
V1	0.75	2.10	OPEN/ABLE WINDOW
V2	0.60	0.90	ALUMINIUM LOUVERED WINDOW

STAMP OF APPROVAL

ते पालिकेच्या परिपत्रकाप्रमाणे
पार्किंग व्यवस्था / पुरवठा करणे बंधनकारक

Smart Municipal Schools of, ... / मुख्य अग्निशमन अधिकारी

NAME, ADDRESS & SIGNATURE OF OWNER

M/s. PROVISO BUILDERS & DEVELOPERS

Partner

M/s. SAI PROVISO DEVELOPERS

ARCHITECT'S NAME & SIGNATURE

Ar. Vishal Shah
CA / 2001 / 25393

THE FIRM

PROPOSED (12.5% SCHEME) RESIDENTIAL CUM COMMERCIAL BUILDING ON PLOT NO. 40A, SECTOR 17 (ROADPALI), NODE KALAMBOLI, NAVI MUMBAI

SECTION-AA' & ELEVATION-B

SCALE	1:100 @ A1	DATE	25.11.2019
DRAWN	JJ	CHANGES	-
DRAWING No.	SR04-K-18	DRAWING No.	TF/SR04/SA-FP07/07