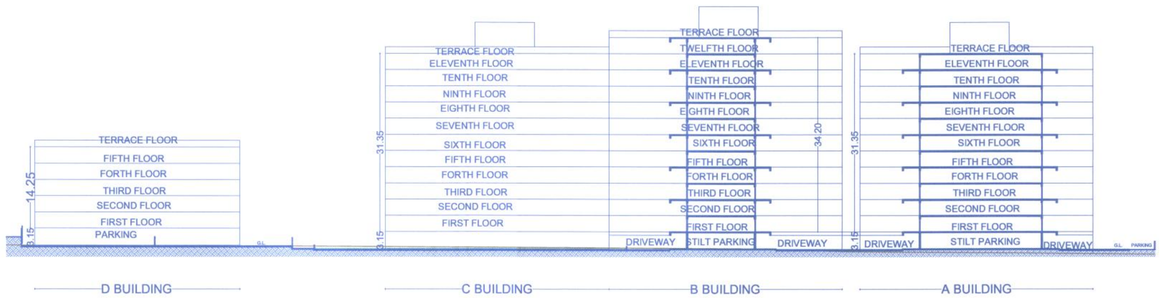

SCHEMATIC SECTION -PP

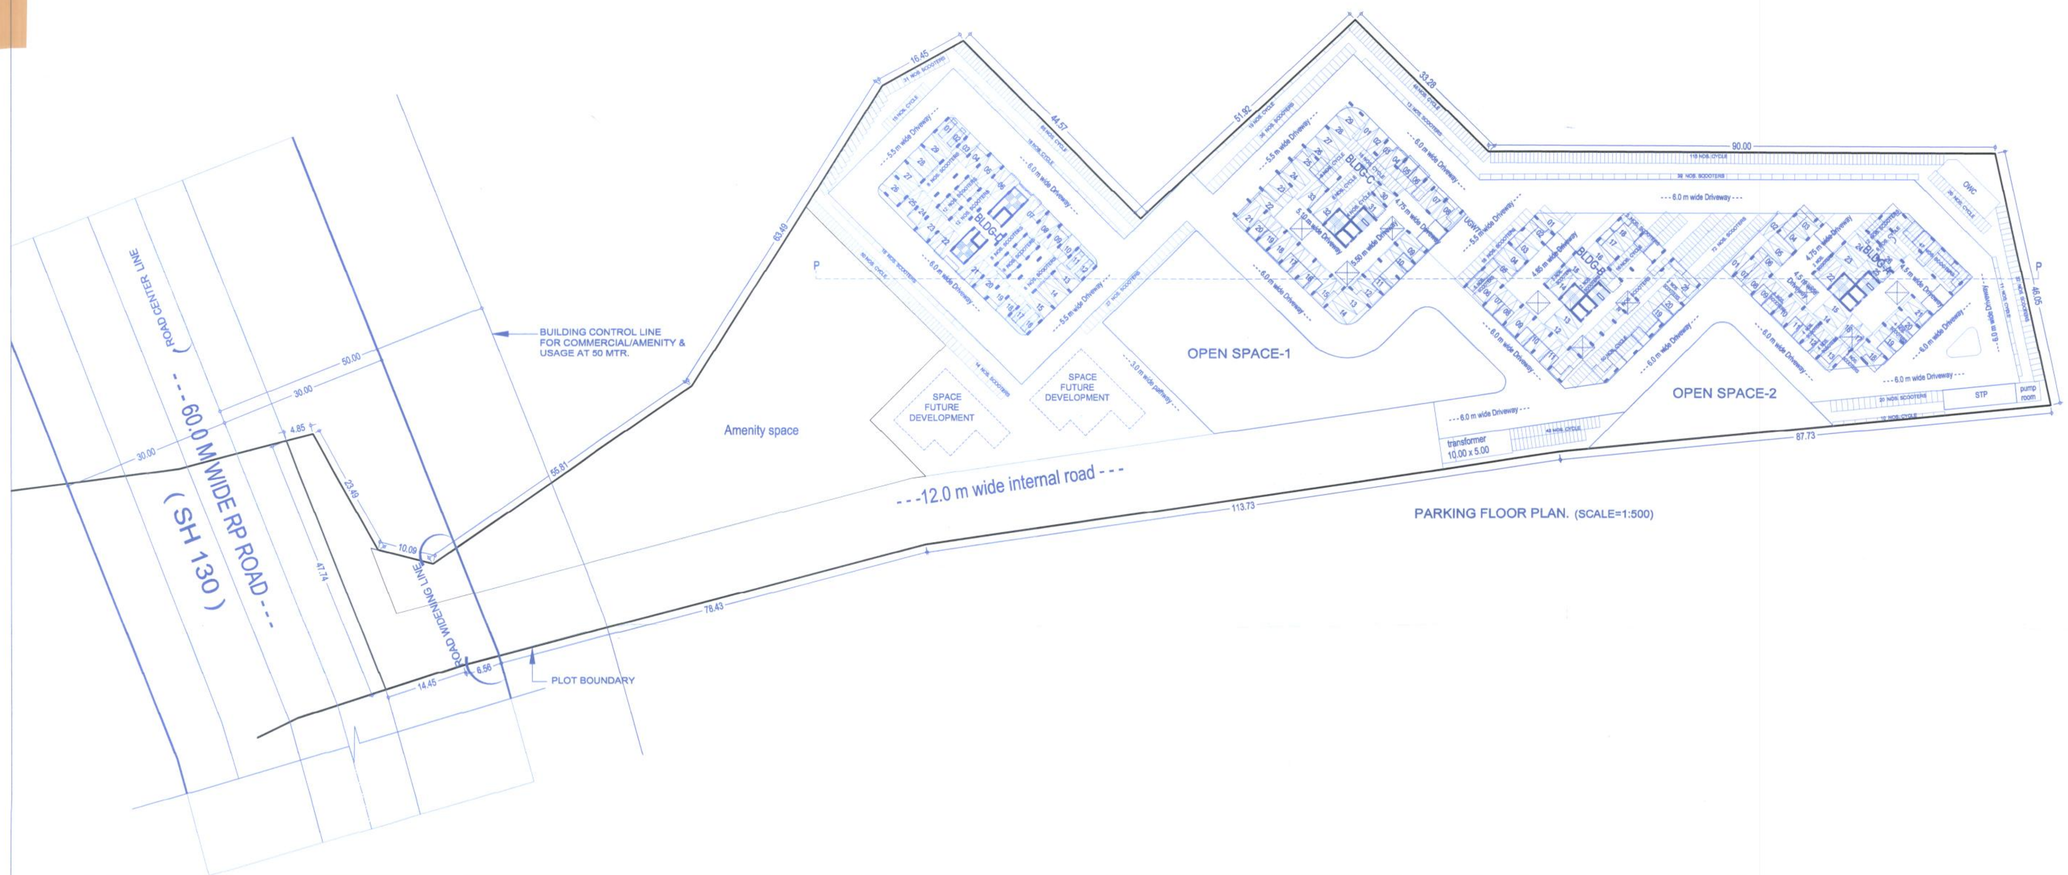

PARKING FLOOR PLAN. (SCALE=1:500)

DATE & STAMP OF APPROVAL

02/16

Approved as amended in.....
subject to conditions mentioned in Annexure 'A'
of letter No. ...
S. No./G. No./CTS No. ... Mouza ...
Dated ...
Metropolitan Commissioner and
Chief Executive Officer
Pune Metropolitan Regional Development Authority, Pune.

OWNERS' DETAILS

Owner(s)' Name

Owner(s)' sign:

Council of Architecture reg. no:
Vishwas Kulkarni : CA/84/8465
Hrishikesh Kulkarni : CA/2002/29235

VK:a architecture
Regd: M/s Vishwas Kulkarni
Reg no: MPA 48264
73/2, Bhakti Marg,
Off Law College Road,
Pune 411 004
t +91 20 66266888
f +91 20 66266801
e mail@vkarch.com
w www.vkarch.com

Client Company & Name: Redshift Buildcon for Mr.Deepak B. Raykar

Job Title: Proposed Residential Group Housing Scheme, On S. No. 152 /1(p) At-Hinjewadi, Tal- Mulshi-Pune.

Drawing Title: Parking plan

Scale: 1:500

Drawn by: Chandrakant. Checked by: Akshay Date: 10/01/19

Job no. 1585 Drawing no. 216 Revision -

Status: FOR PMRDA SANCTION