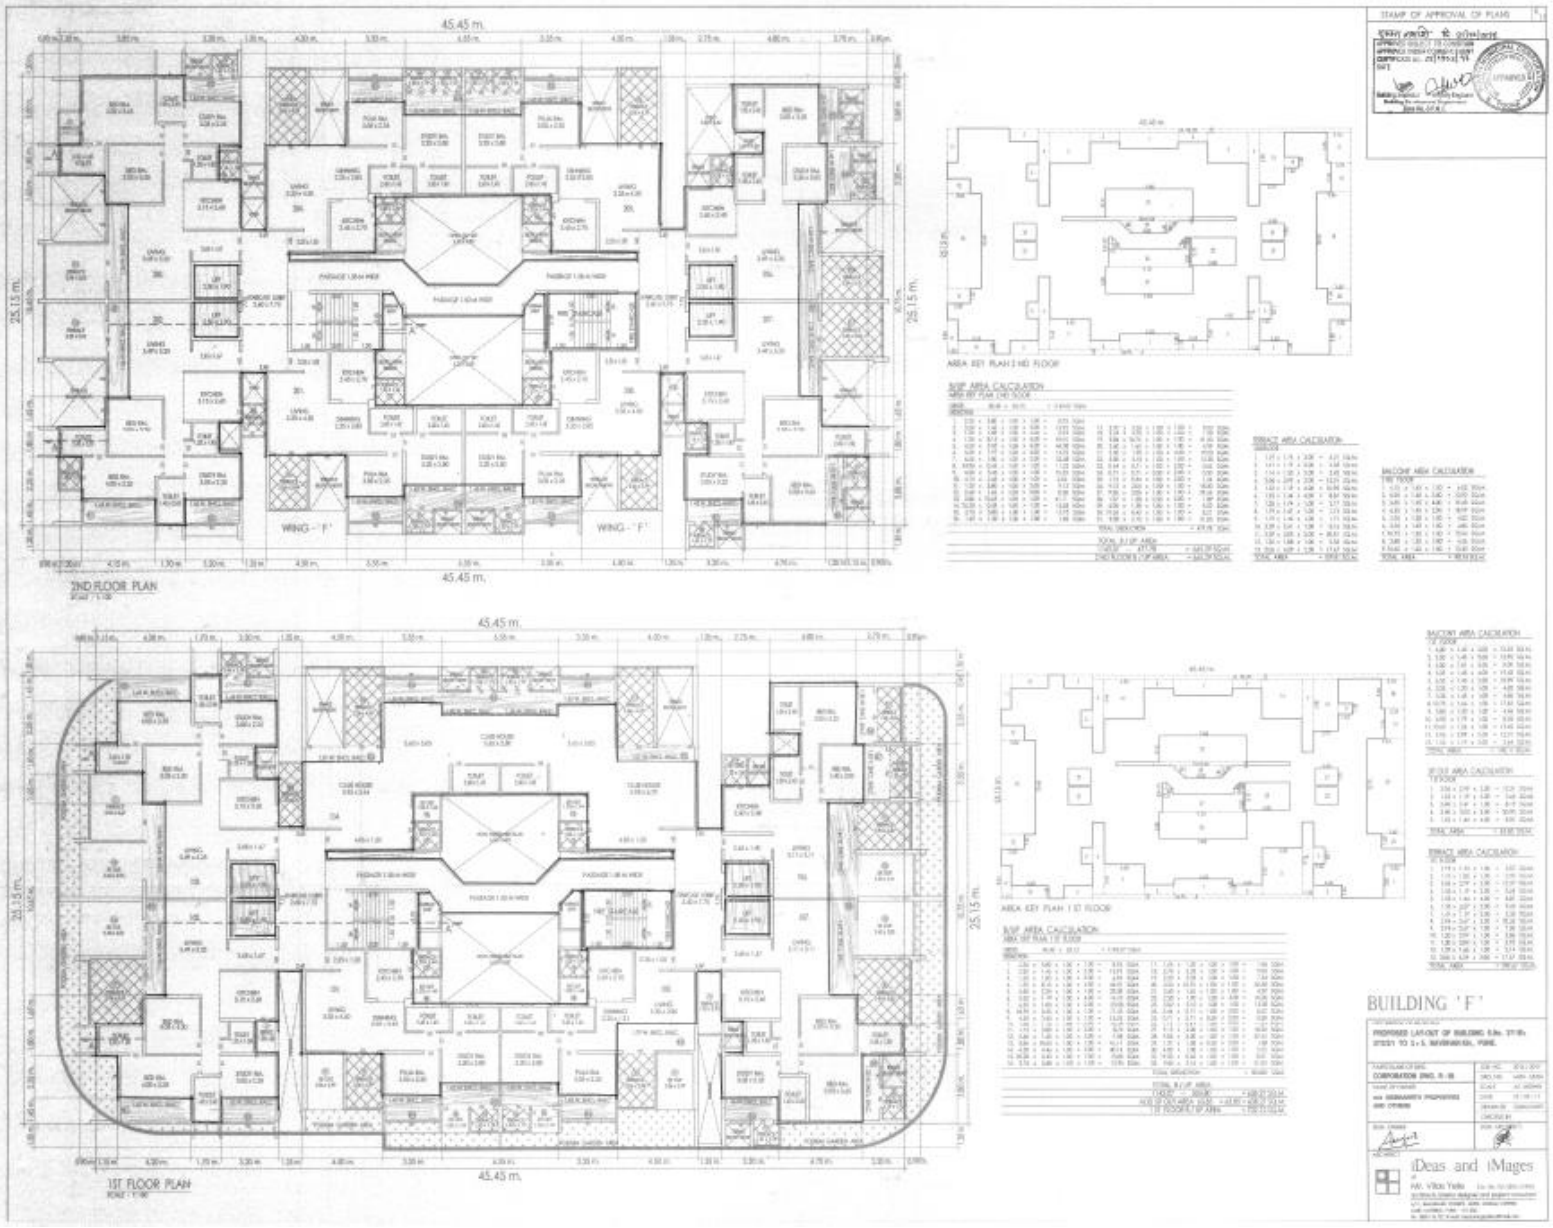
STAMP OF APPROVAL OF PLANS
45.45 m.
25.15 m.
WING - 'F'
2ND FLOOR PLAN
AREA KEY PLAN 2ND FLOOR
BUILT AREA CALCULATION
TERRACE AREA CALCULATION
BALCONY AREA CALCULATION
1ST FLOOR PLAN
AREA KEY PLAN 1ST FLOOR
BUILDING 'F'
iDeas and iMages