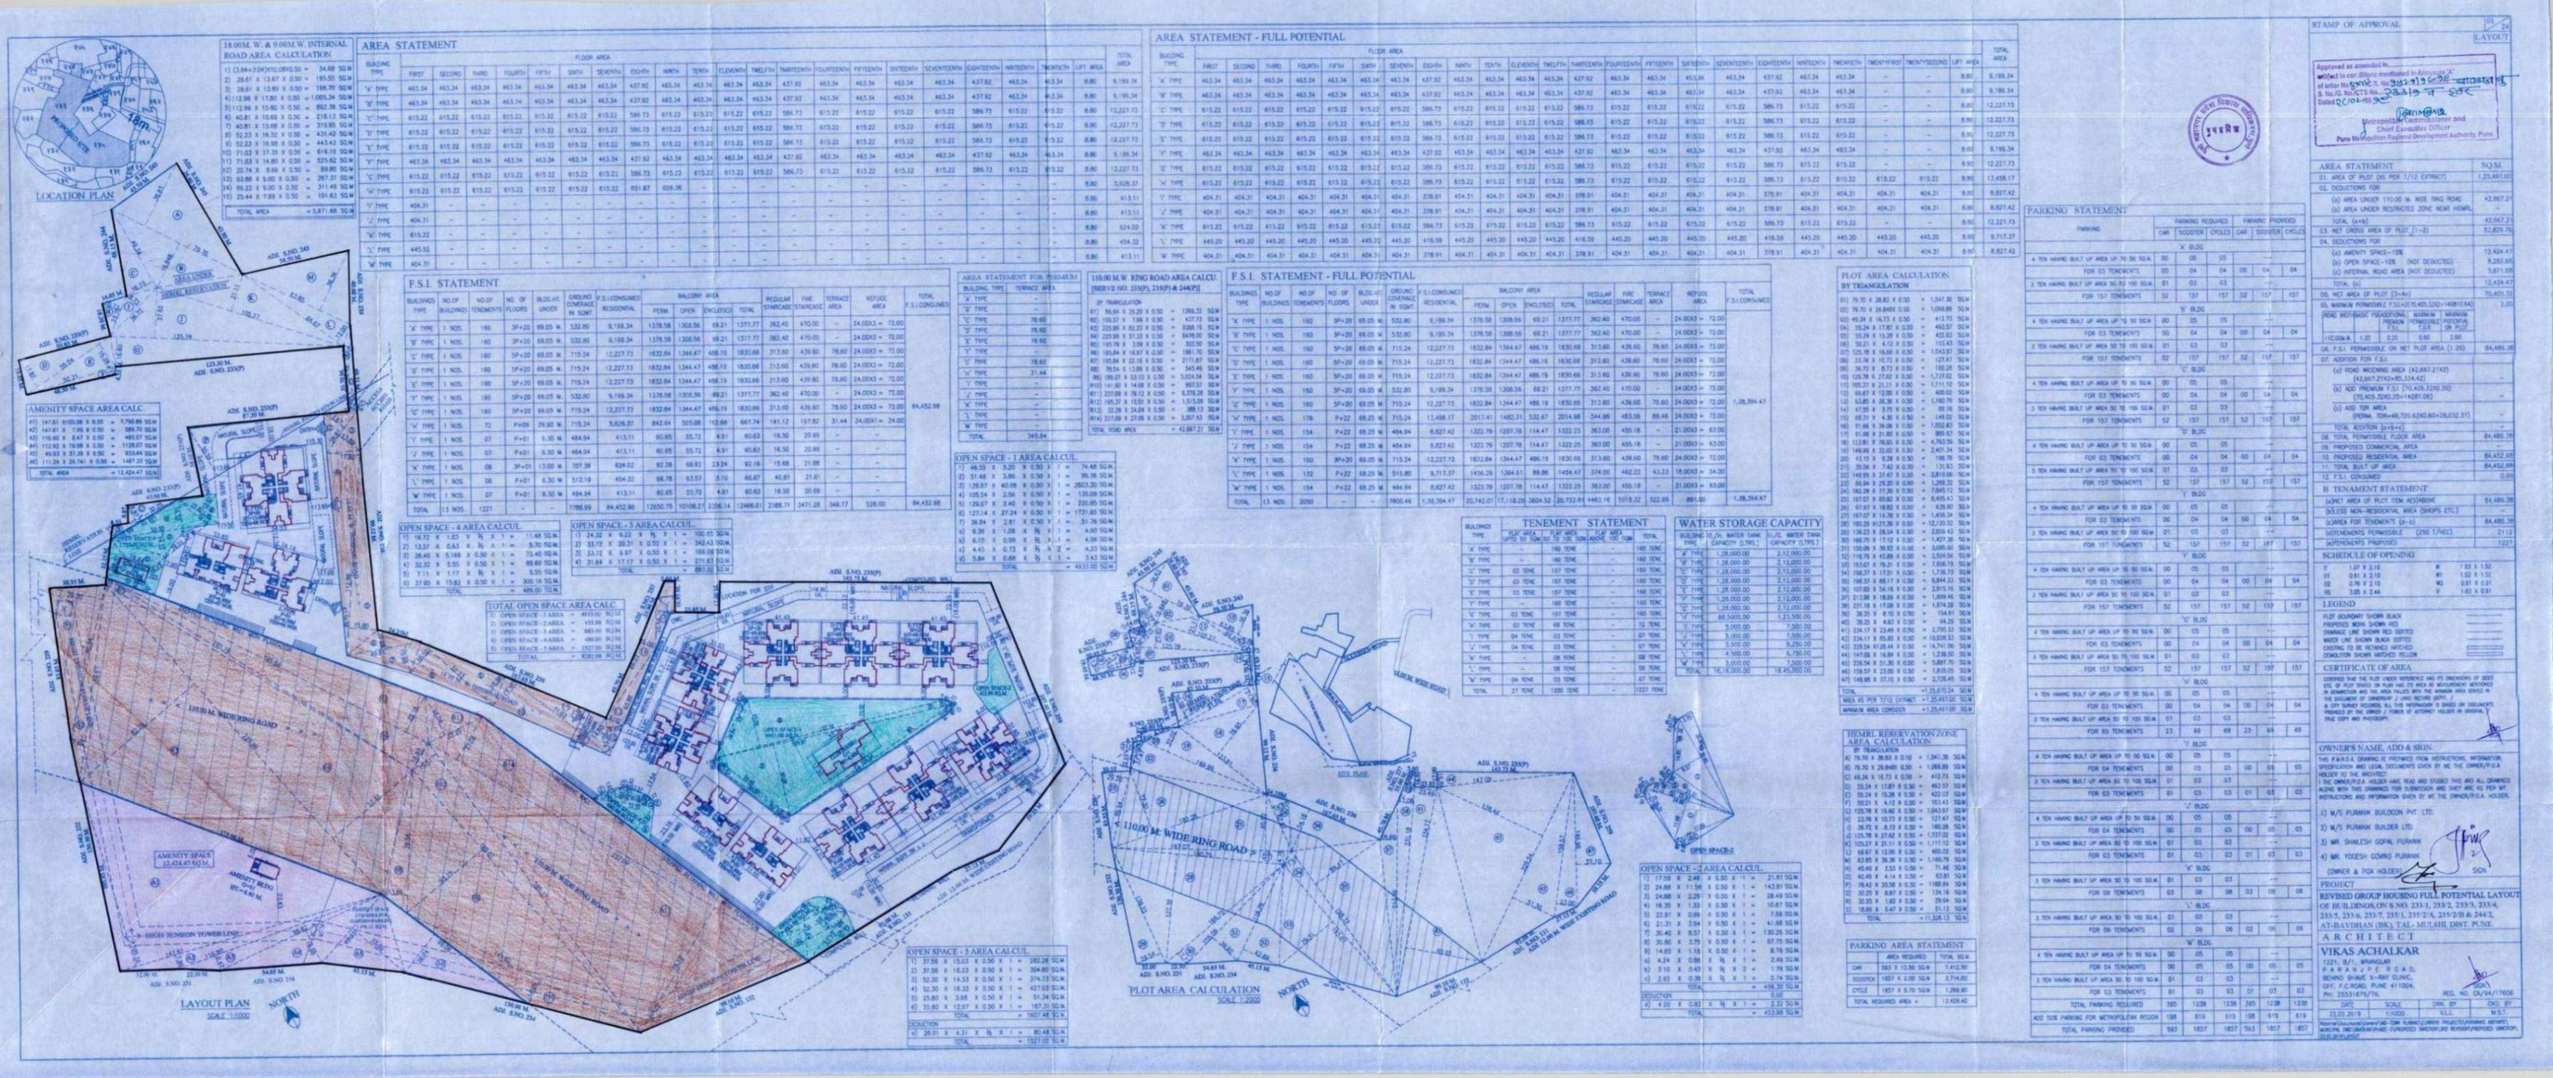
LOCATION PLAN
18.00M.W. & 9.00M.W. INTERNAL ROAD AREA CALCULATION
TOTAL AREA = 5,871.48 SQ.M
AREA STATEMENT
AMENITY SPACE AREA CALC
TOTAL AMENITY SPACE = 12,424.47 SQ.M
F.S.I. STATEMENT
AREA STATEMENT FOR PREMIUM
110.00 M.W. RING ROAD AREA CALCU. [RESERVE NO. 233(P), 233(P) & 244(P)]
F.S.I. STATEMENT - FULL POTENTIAL
OPEN SPACE - 1 AREA CALCUL.
OPEN SPACE - 4 AREA CALCUL.
OPEN SPACE - 3 AREA CALCUL.
TOTAL OPEN SPACE AREA CALC.
OPEN SPACE - 5 AREA CALCUL.
DEDUCTION
TENEMENT STATEMENT
WATER STORAGE CAPACITY
OPEN SPACE - 2 AREA CALCUL.
LAYOUT PLAN
SCALE 1:1000
PLOT AREA CALCULATION
SCALE 1:2000
NORTH
AREA STATEMENT - FULL POTENTIAL
PLOT AREA CALCULATION BY TRIANGULATION
HUMBI RESERVATION ZONE AREA CALCULATION BY TRIANGULATION
PARKING AREA STATEMENT
PARKING STATEMENT
STAMP OF APPROVAL
LAYOUT
AREA STATEMENT
OWNER'S NAME, ADD & SIGN.
PROJECT
REVISED GROUP HOUSING FULL POTENTIAL LAYOUT OF BUILDINGS ON S.NO. 233-1, 233-2, 233-3, 233-4, 233-5, 233-6, 233-7, 233-1, 235-2-A, 235/2/B & 244-2, AT-BAVDHAN (BK.) TAL- MULSHI DIST. PUNE.
ARCHITECT
VIKAS ACHALKAR
1221, B/1, WANGLAW PARANJPE ROAD, BEHIND SHAWE S-RAY CLINIC, OFF. F.C.ROAD, PUNE 411004.
Ph: 25531675/776.
REG. NO. CA/94/17606
DATE 23.03.2016
SCALE 1:1000
DRN. BY S.L.
CHD. BY M.S.
Reserved Land Area = 1,000 PUNE MUNICIPAL PROJECT/PURANIK INFRAPRO MUNICIPAL TWO DRAINAGE PUMP - 2 PURANIK SANCTUM LAND RESERVED PROPOSED SANCTION PLAN REVISED