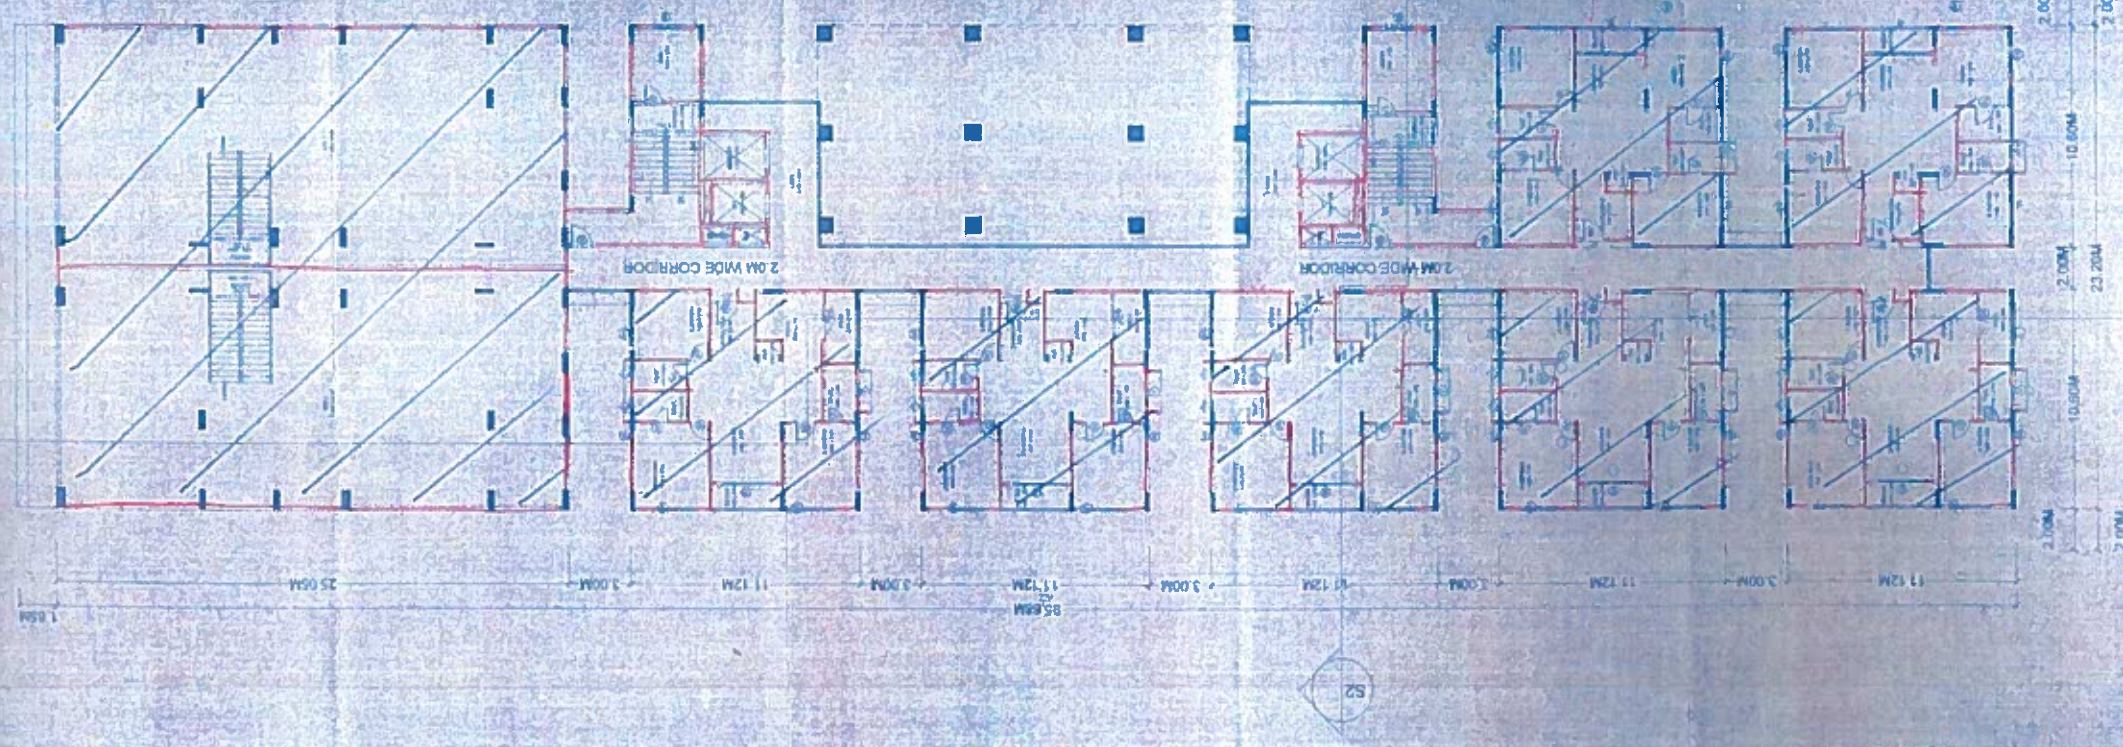

PLAN SHOWING PROPOSED RESIDENTIAL TOWER (STILT+15 FLOORS) IN SY.NO.37/1,38/1,39/1,40/1 OF MEDAPAL VILLAGE, SERILINGAMPALLY MANDAL, R.R DIST, TELANGANA STATE.

DESCRIPTION

TABLE OF OPENINGS

AREA STATEMENTS

BUILT UP AREAS

S.NO	DESCRIPTION	BUA	
		Sq.M	Sq.F
	Stilt Floor	341.81	3680.13
	1st floor	341.81	3680.13
	Typ. floor (from floor 2 to floor 15)	5465.21	58824.75
	Mumty floor	136.20	1466.21
	TOTAL BUA	6185.03	66631.22
1	Underground Building Area (Stilt + 15 to 16 Floors)	6185.03	66631.22

NUMBER OF UNITS 150 NOs

REFERENCE	ORIENTATION
LAYOUT BOUNDRY PROPOSED	N
OPEN AREA	

OWNER'S SIGNATURE	BUILDER'S SIGNATURE

STRUCTURAL ENGINEER REGN NO	ARCHITECTS SIGNATURE REGN NO

Well-Designed Architects

FOR PERIT

TITLE: 1ST FLOOR

SCALE : 1:100

SHEET NO. 9/15