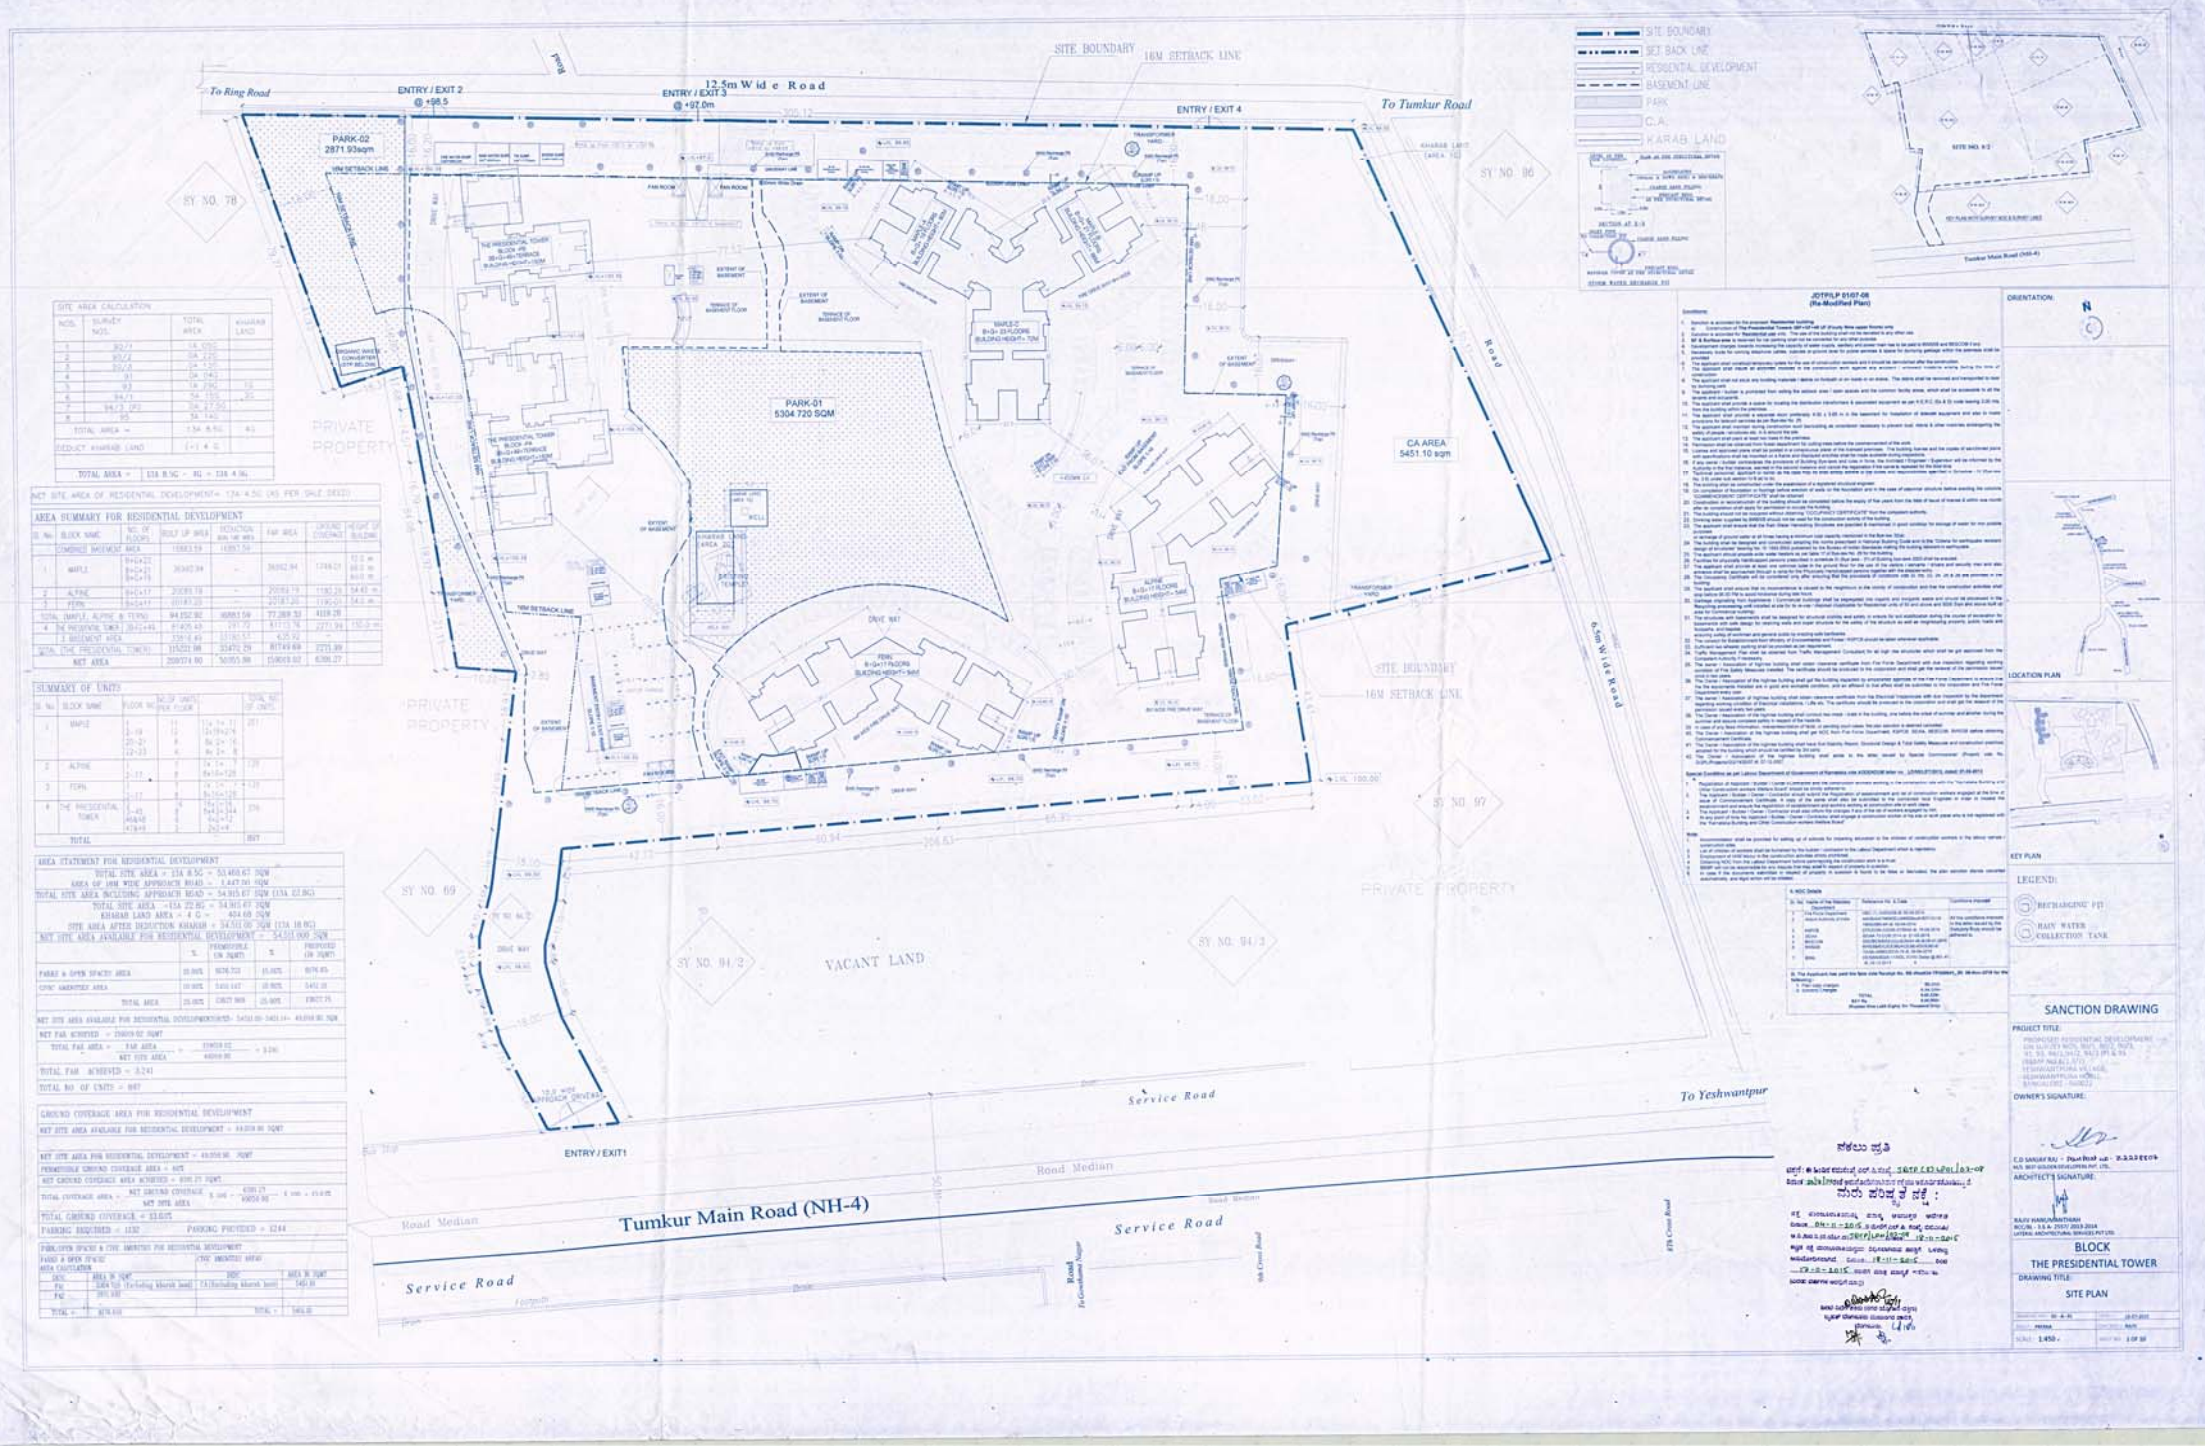
SITE BOUNDARY
16M SETBACK LINE
12.5m Wide Road
To Ring Road
ENTRY / EXIT 2
@ +98.5
ENTRY / EXIT 3
@ +97.0m
ENTRY / EXIT 4
To Tumkur Road
PARK-02
2871.93sqm
PARK-01
5304.720 SQM
CA AREA
5451.10 sqm
SY NO. 78
SY NO. 86
SY NO. 69
SY NO. 94/2
SY NO. 94/3
SY NO. 97
PRIVATE PROPERTY
VACANT LAND
6.5m Wide Road
Service Road
Road Median
Tumkur Main Road (NH-4)
To Yeshwantpur
ENTRY / EXIT1
SITE BOUNDARY
SET BACK LINE
RESIDENTIAL DEVELOPMENT
BASEMENT LINE
PARK
C.A.
KARAB LAND
ORIENTATION:
LOCATION PLAN
KEY PLAN
LEGEND:
RETHARGING PIT
RAIN WATER COLLECTION TANK
SANCTION DRAWING
PROJECT TITLE:
OWNER'S SIGNATURE:
ARCHITECT'S SIGNATURE:
BLOCK
THE PRESIDENTIAL TOWER
DRAWING TITLE:
SITE PLAN
SCALE: 1:450
JDTP/LP 0107-08
(Re-Modified Plan)